




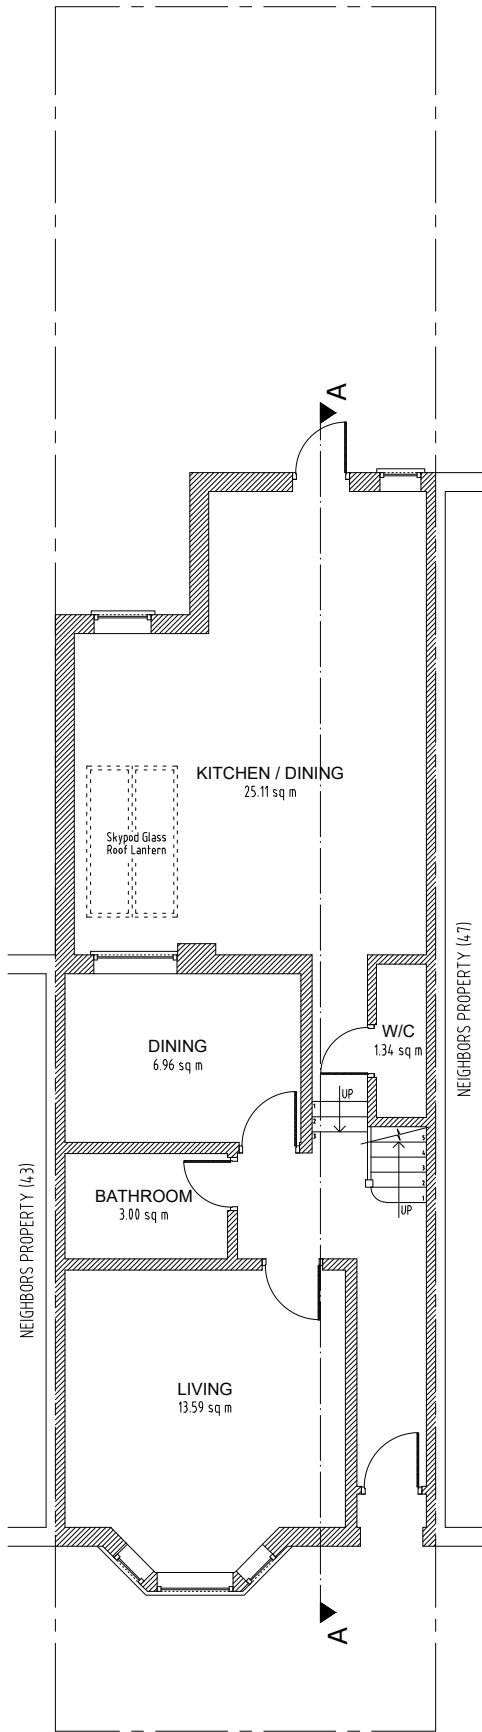


Proposed Ground Floor
Scale 1:100

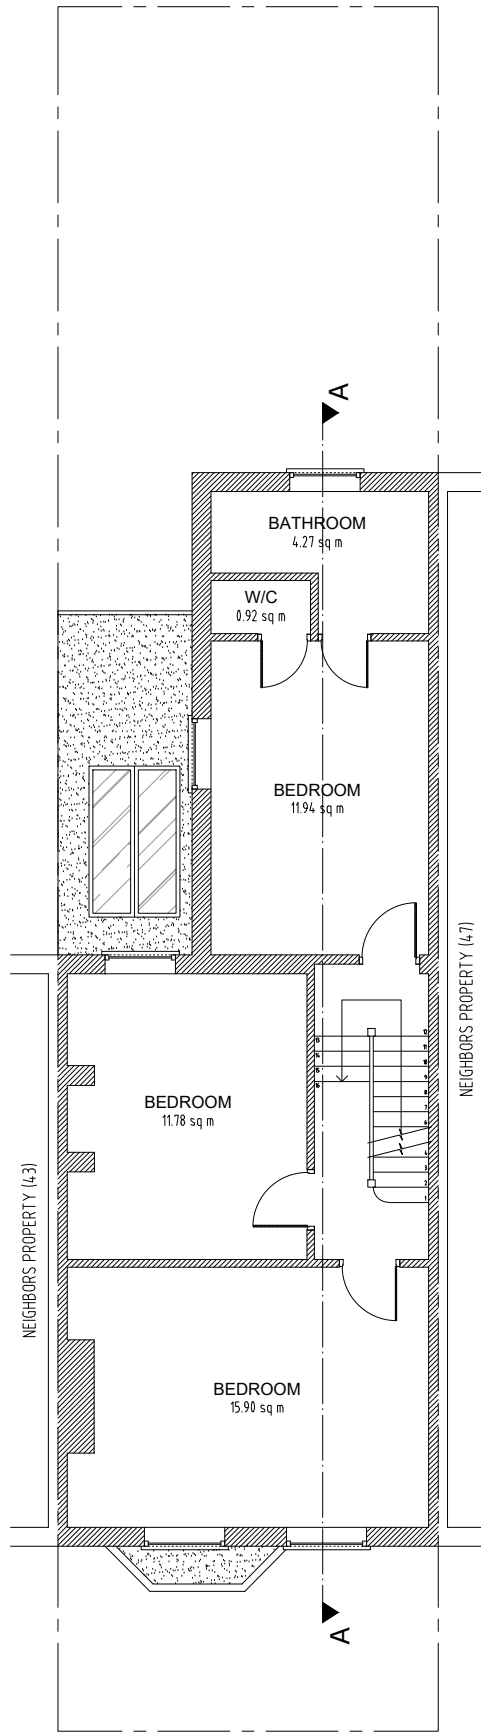


Proposed First Floor
Scale 1:100

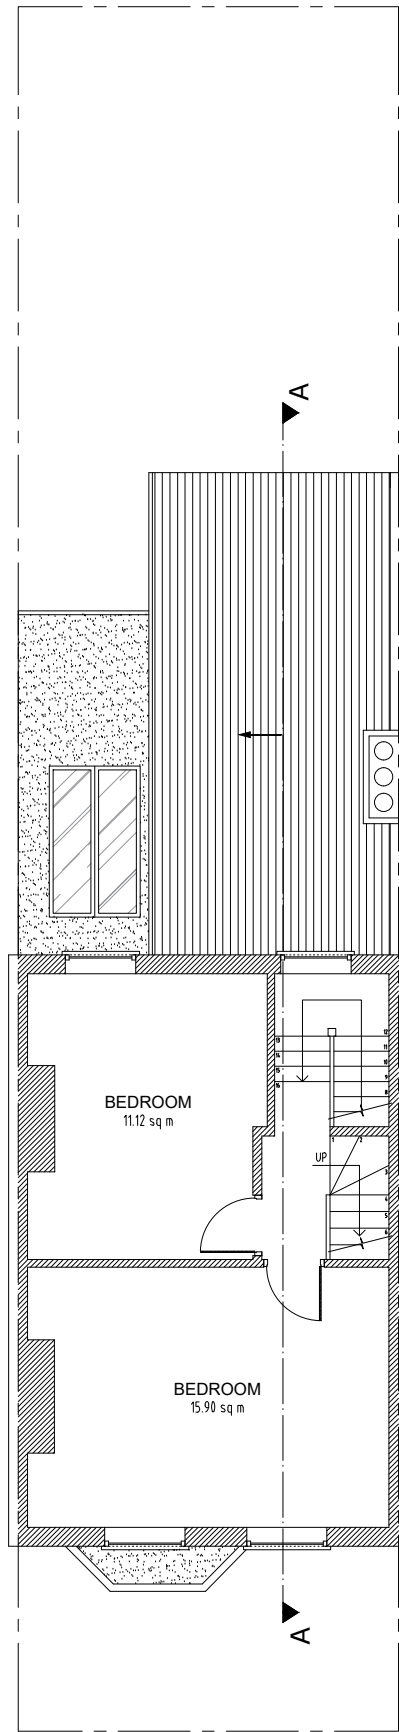

Proposed Second Floor
Scale 1:100

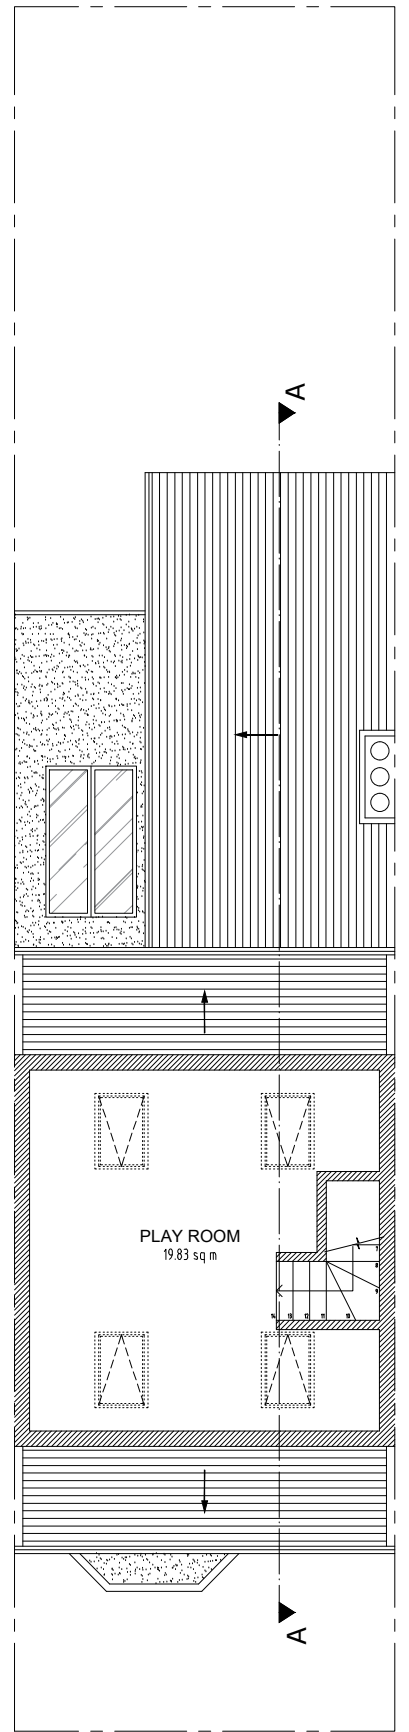

Proposed Loft Floor
Scale 1:100

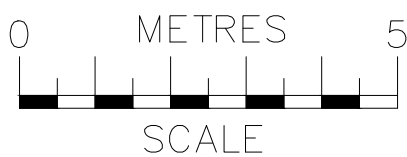

NOTES
The contractors are to check all the dimensions, levels, drain runs and general condition of the site before works commence.


All works are to be carried out in accordance with current Building Regulations, British Standards, Code of Practice and Local Authority Requirements.

Project:
**45 Crowland Road,
London N15 6UL**


Title: **Proposed Floor Plans
Ground; First And Roof**

Date: **23.02.26** Scale: **1:100 @ A3**


Dwg. No. **CR.45.PR.201** Rev: **0**

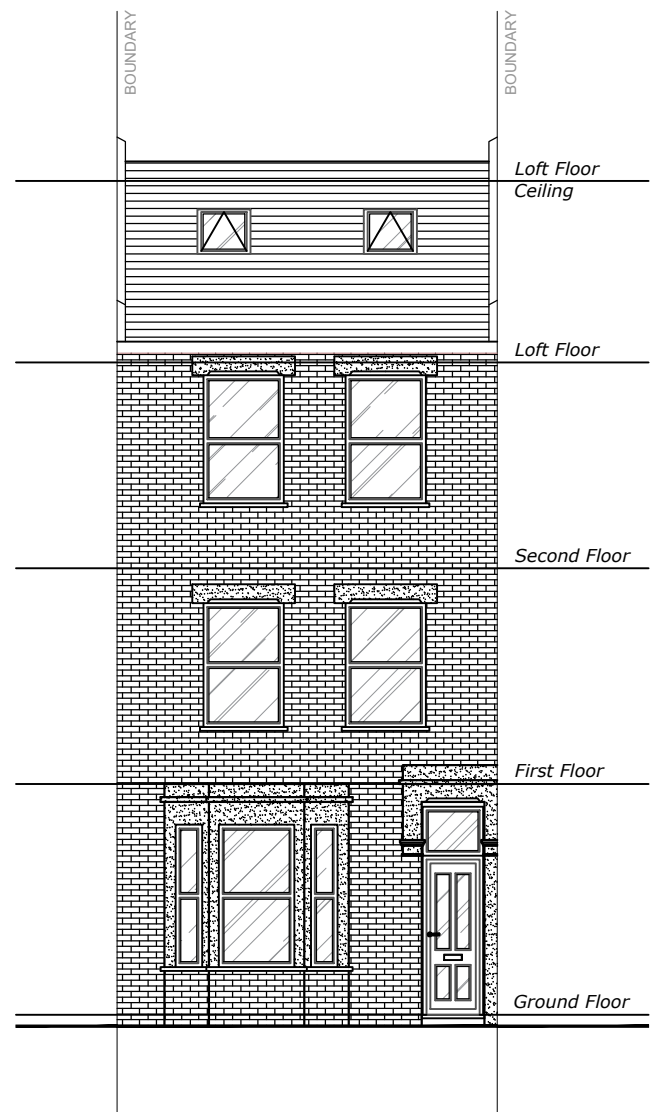

Proposed Front Elevation
Scale 1:100

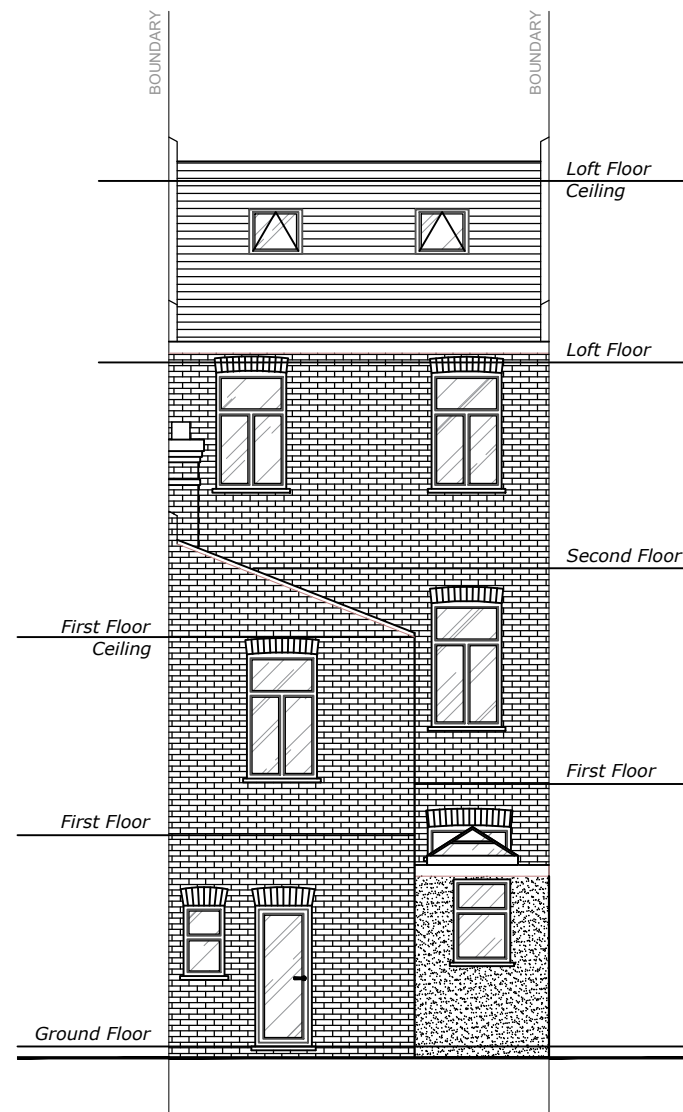

Proposed Rear Elevation
Scale 1:100

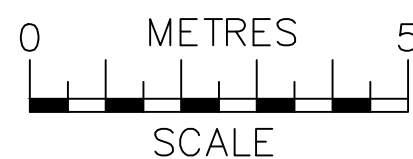



info@ajsplanning.co.uk
020 81501820

NOTES
The contractors are to check all the dimensions, levels, drain runs and general condition of the site before works commence.


All works are to be carried out in accordance with current Building Regulations, British Standards, Code of Practice and Local Authority Requirements.

Project: 45 Crowland Road, London N15 6UL		
Title: Proposed Front & Rear Elevations		
Date: 23.02.26	Scale: 1:100 @ A3	
Dwg. No. CR.45.PR.202	Rev: A	



Proposed Side 1 Elevation
Scale 1:100

Proposed Side 2 Elevation
Scale 1:100

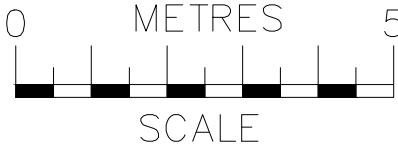




info@ajsplanning.co.uk
020 81501820


NOTES
The contractors are to check all the dimensions, levels, drain runs and general condition of the site before works commence.

All works are to be carried out in accordance with current Building Regulations, British Standards, Code of Practice and Local Authority Requirements.

Project: 45 Crowland Road, London N15 6UL	
Title: Proposed Side Elevations (1 & 2)	
Date: 23.02.26	Scale: 1:100 @ A3
Dwg. No. CR.45.PR.203	Rev: 0

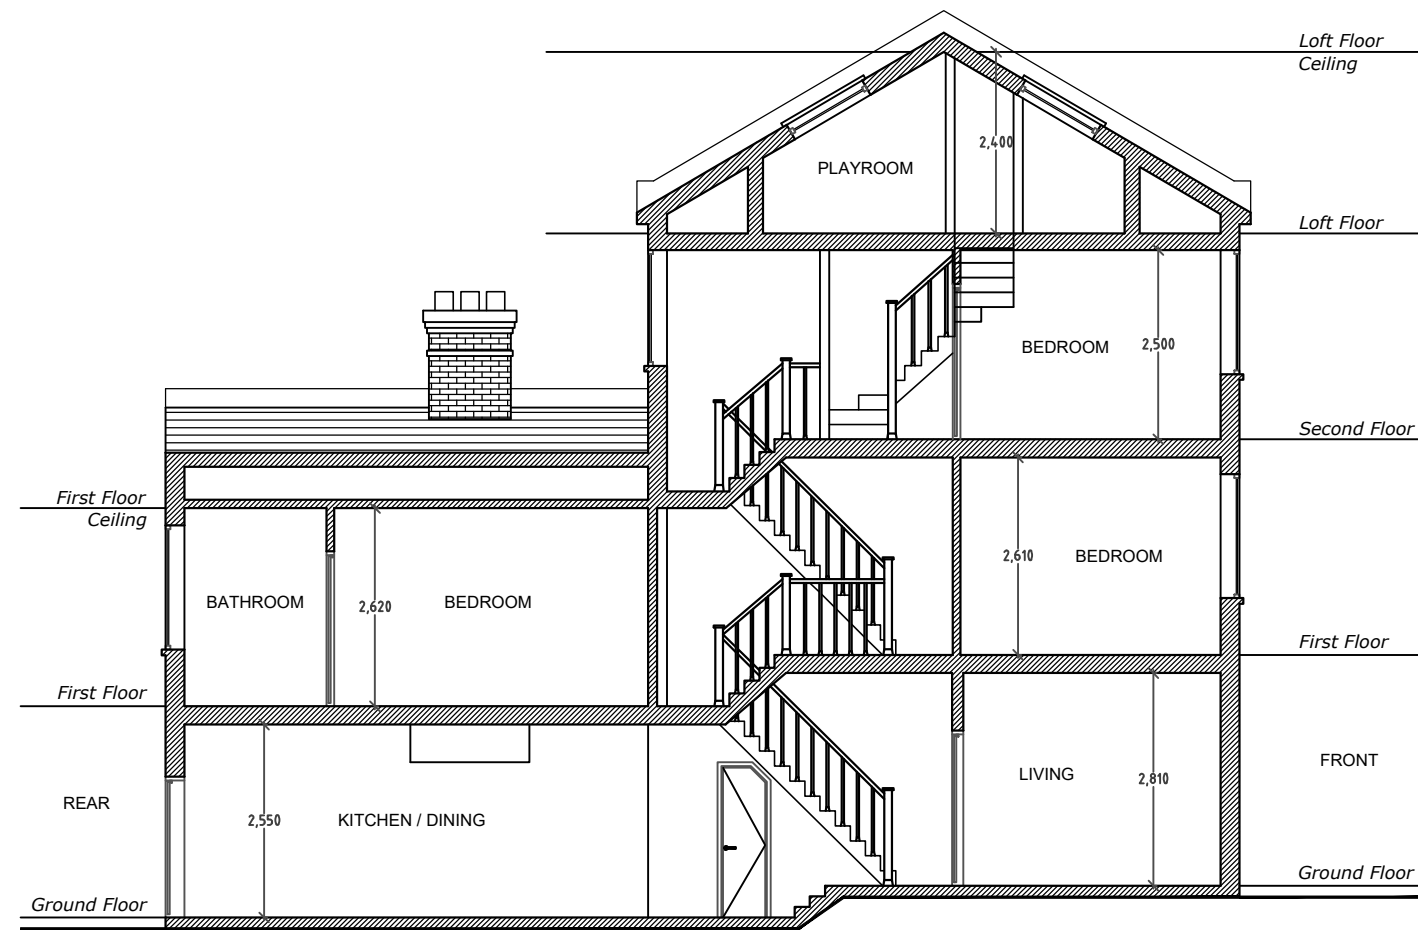

Proposed Section A-A
Scale 1:100

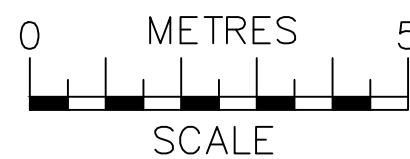

 ajs Planning info@ajsplanning.co.uk 020 81501820	NOTES The contractors are to check all the dimensions, levels, drain runs and general condition of the site before works commence. All works are to be carried out in accordance with current Building Regulations, British Standards, Code of Practice and Local Authority Requirements.	Project: 45 Crowland Road, London N15 6UL	
		Title: Proposed Section A-A	
		Date: 23.02.26	Scale: 1:100 @ A3
		Dwg. No. CR.45.PR.204	Rev: A