

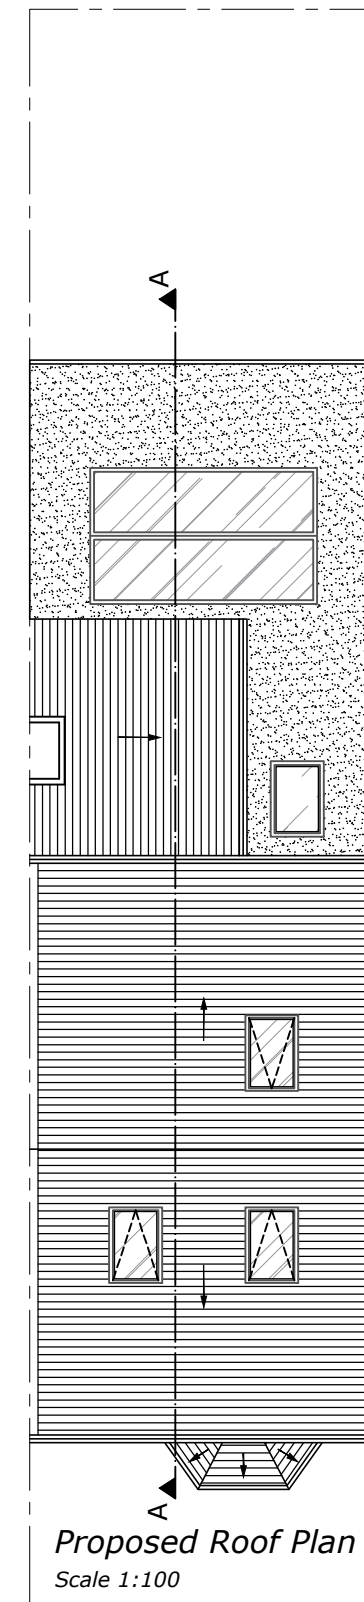
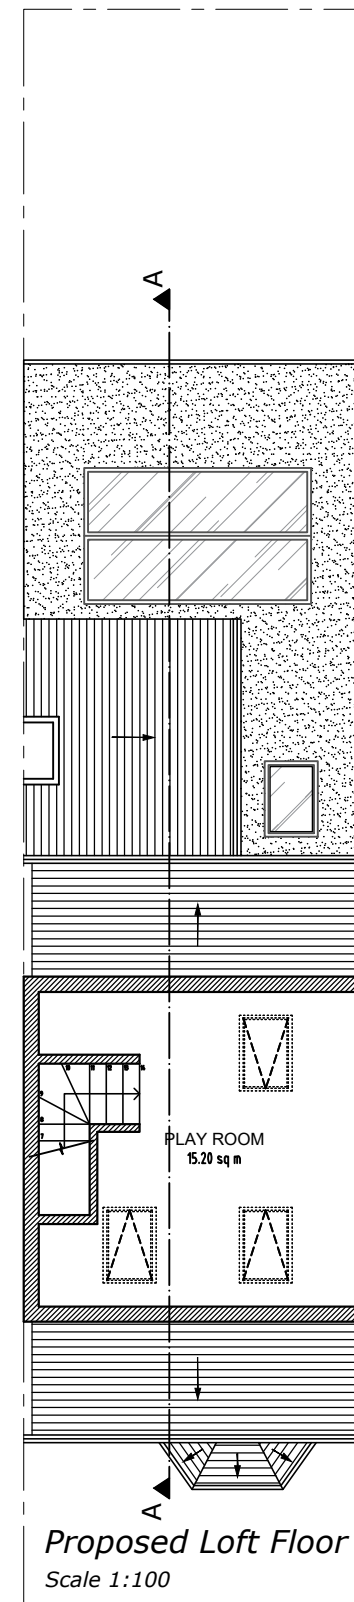
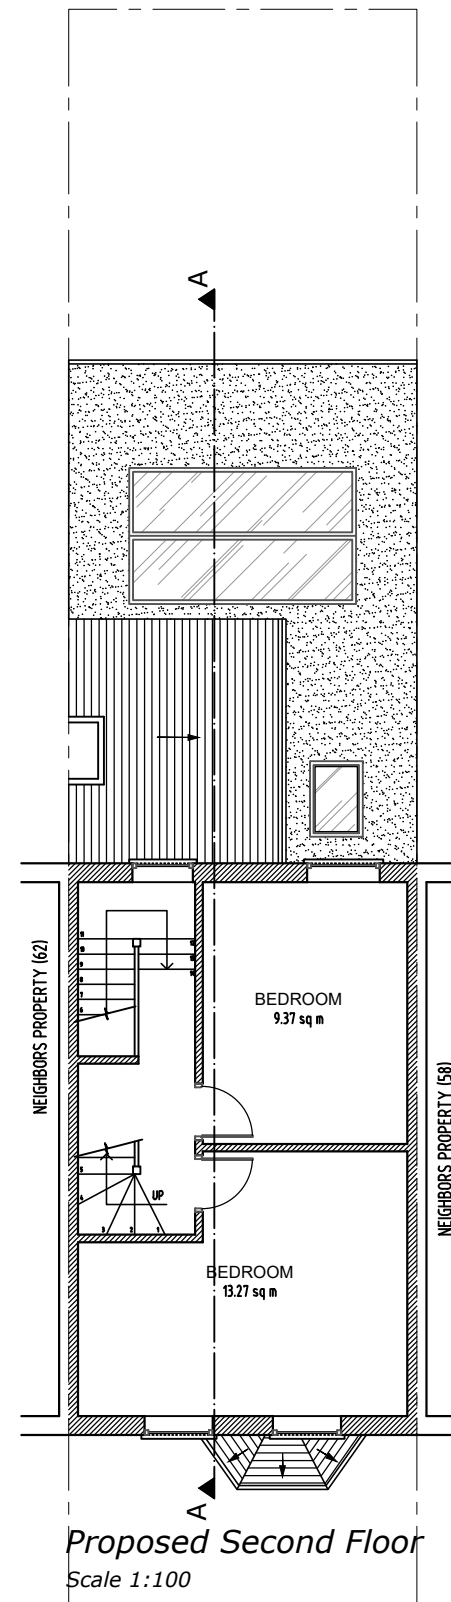
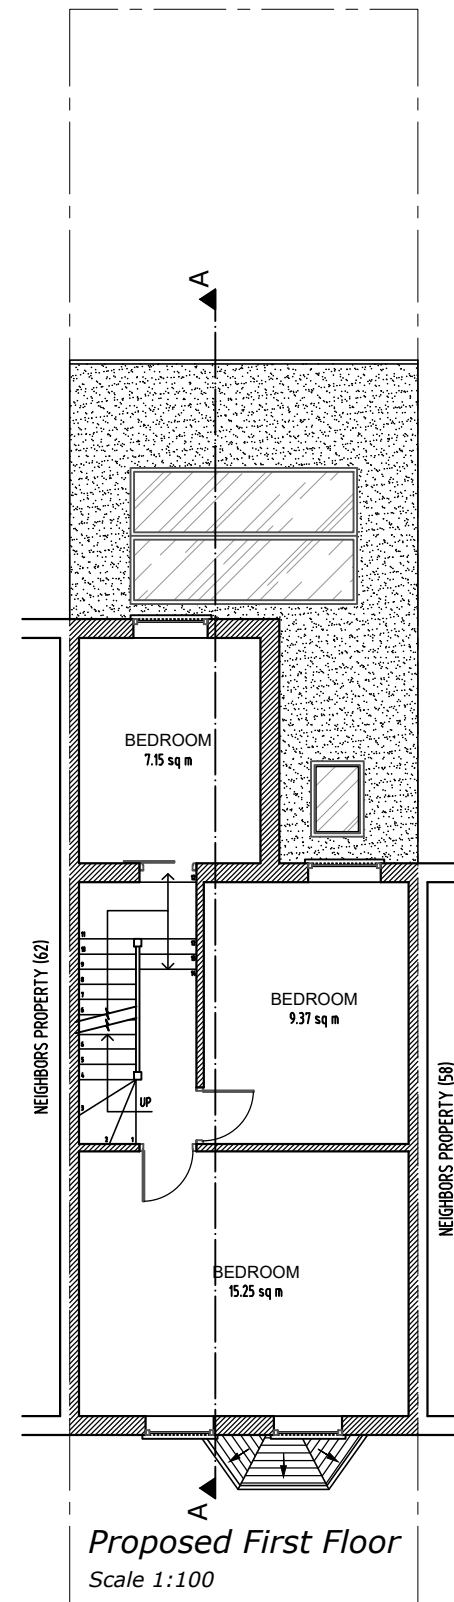


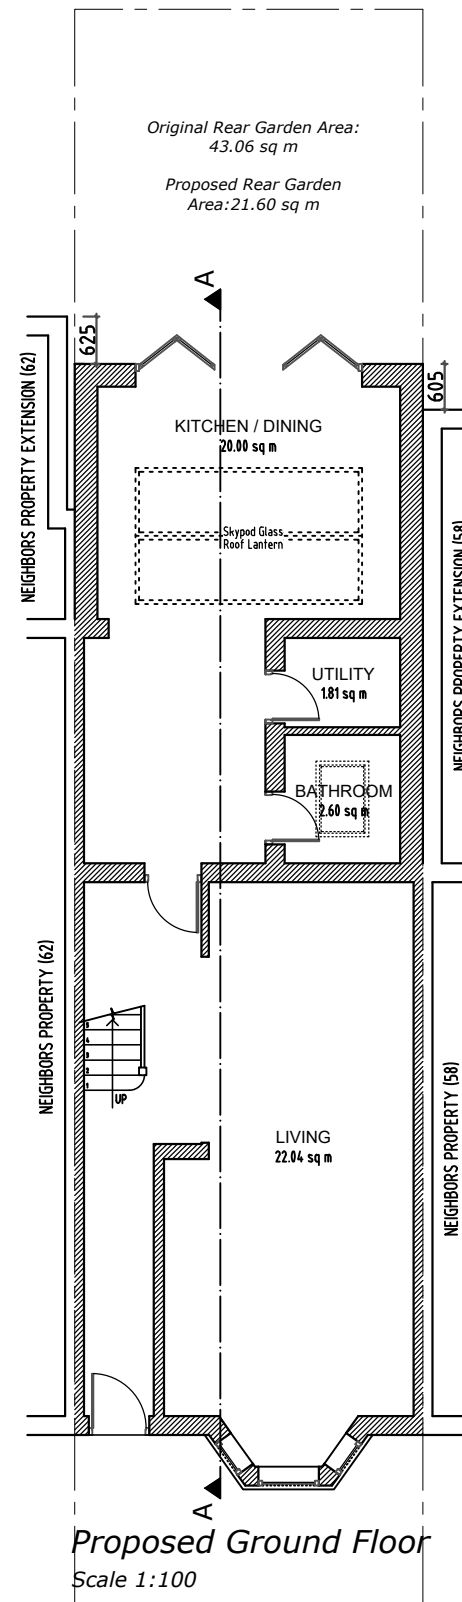

Note:
MATERIALS USED IN THE CONSTRUCTION OF THE
EXTENSIONS WILL MATCH THE MAIN DWELLING

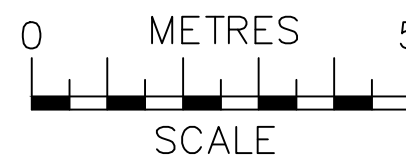

NOTES
The contractors are to
check all the
dimensions, levels, drain
runs and
general condition of the
site before works
commence.

All works are to be
carried out in
accordance with current
Building Regulations,
British Standards, Code
of Practice and Local
Authority Requirements.

Project:
**60 Craven Park Road,
London N15 6AB**

Title: **Proposed Floor Plans
Ground; First; Second;
Loft And Roof**

Date: 11.03.26 Scale: 1:100 @ A3

Dwg. No. CPR.60.PR.201 Rev: A




Proposed Front Elevation
Scale 1:100



Proposed Rear Elevation
Scale 1:100

Note:
MATERIALS USED IN THE CONSTRUCTION OF THE
EXTENSIONS WILL MATCH THE MAIN DWELLING

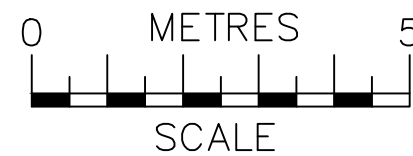


 ajs Planning info@ajsplanning.co.uk 020 81501820	NOTES The contractors are to check all the dimensions, levels, drain runs and general condition of the site before works commence. All works are to be carried out in accordance with current Building Regulations, British Standards, Code of Practice and Local Authority Requirements.	Project: 60 Craven Park Road, London N15 6AB	
		Title: Proposed Front & Rear Elevations	
		Date: 11.03.26	Scale: 1:100 @ A3
		Dwg. No. CPR.60.PR.202	Rev: A



Proposed Side 1 Elevation
Scale 1:100

Proposed Side 2 Elevation
Scale 1:100

Note:
MATERIALS USED IN THE CONSTRUCTION OF THE
EXTENSIONS WILL MATCH THE MAIN DWELLING

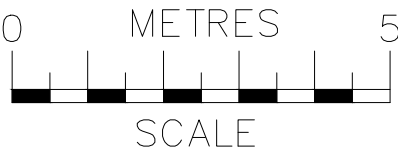




info@ajsplanning.co.uk
020 81501820

NOTES
The contractors are to check all the dimensions, levels, drain runs and general condition of the site before works commence.

All works are to be carried out in accordance with current Building Regulations, British Standards, Code of Practice and Local Authority Requirements.

Project: 60 Craven Park Road, London N15 6AB	
Title: Proposed Side Elevations (1 & 2)	
Date: 11.03.26	Scale: 1:100 @ A3
Dwg. No. CPR.60.PR.203	Rev: 0

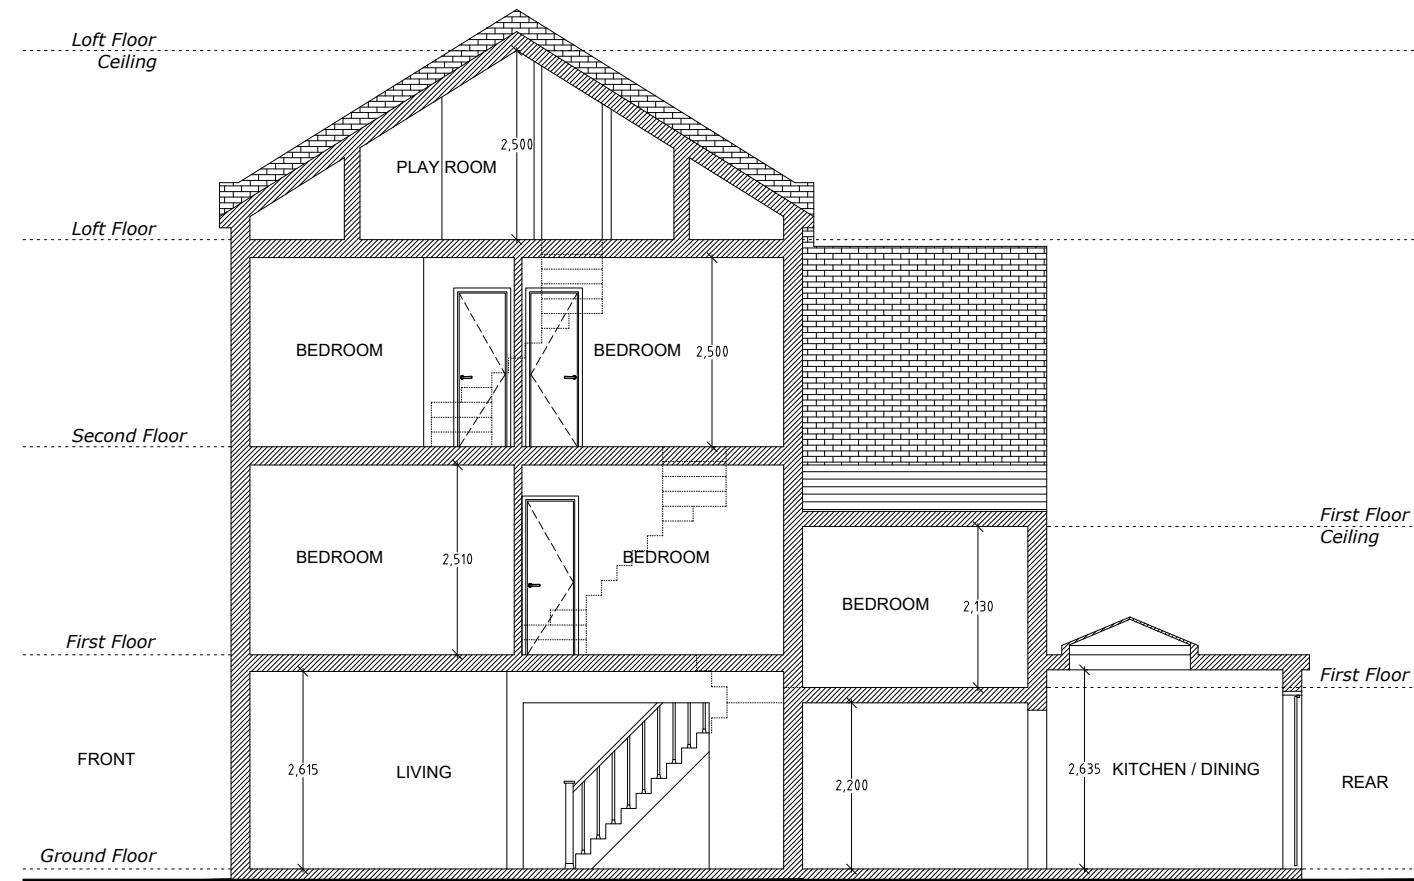

Proposed Section A-A
Scale 1:100

Note:
MATERIALS USED IN THE CONSTRUCTION OF THE
EXTENSIONS WILL MATCH THE MAIN DWELLING

 ajs Planning info@ajsplanning.co.uk 020 81501820	NOTES The contractors are to check all the dimensions, levels, drain runs and general condition of the site before works commence. All works are to be carried out in accordance with current Building Regulations, British Standards, Code of Practice and Local Authority Requirements.	Project: 60 Craven Park Road, London N15 6AB	
		Title: Proposed Section A-A	
		Date: 11.03.26	Scale: 1:100 @ A3
		Dwg. No. CPR.60.PR.204	Rev: 0