




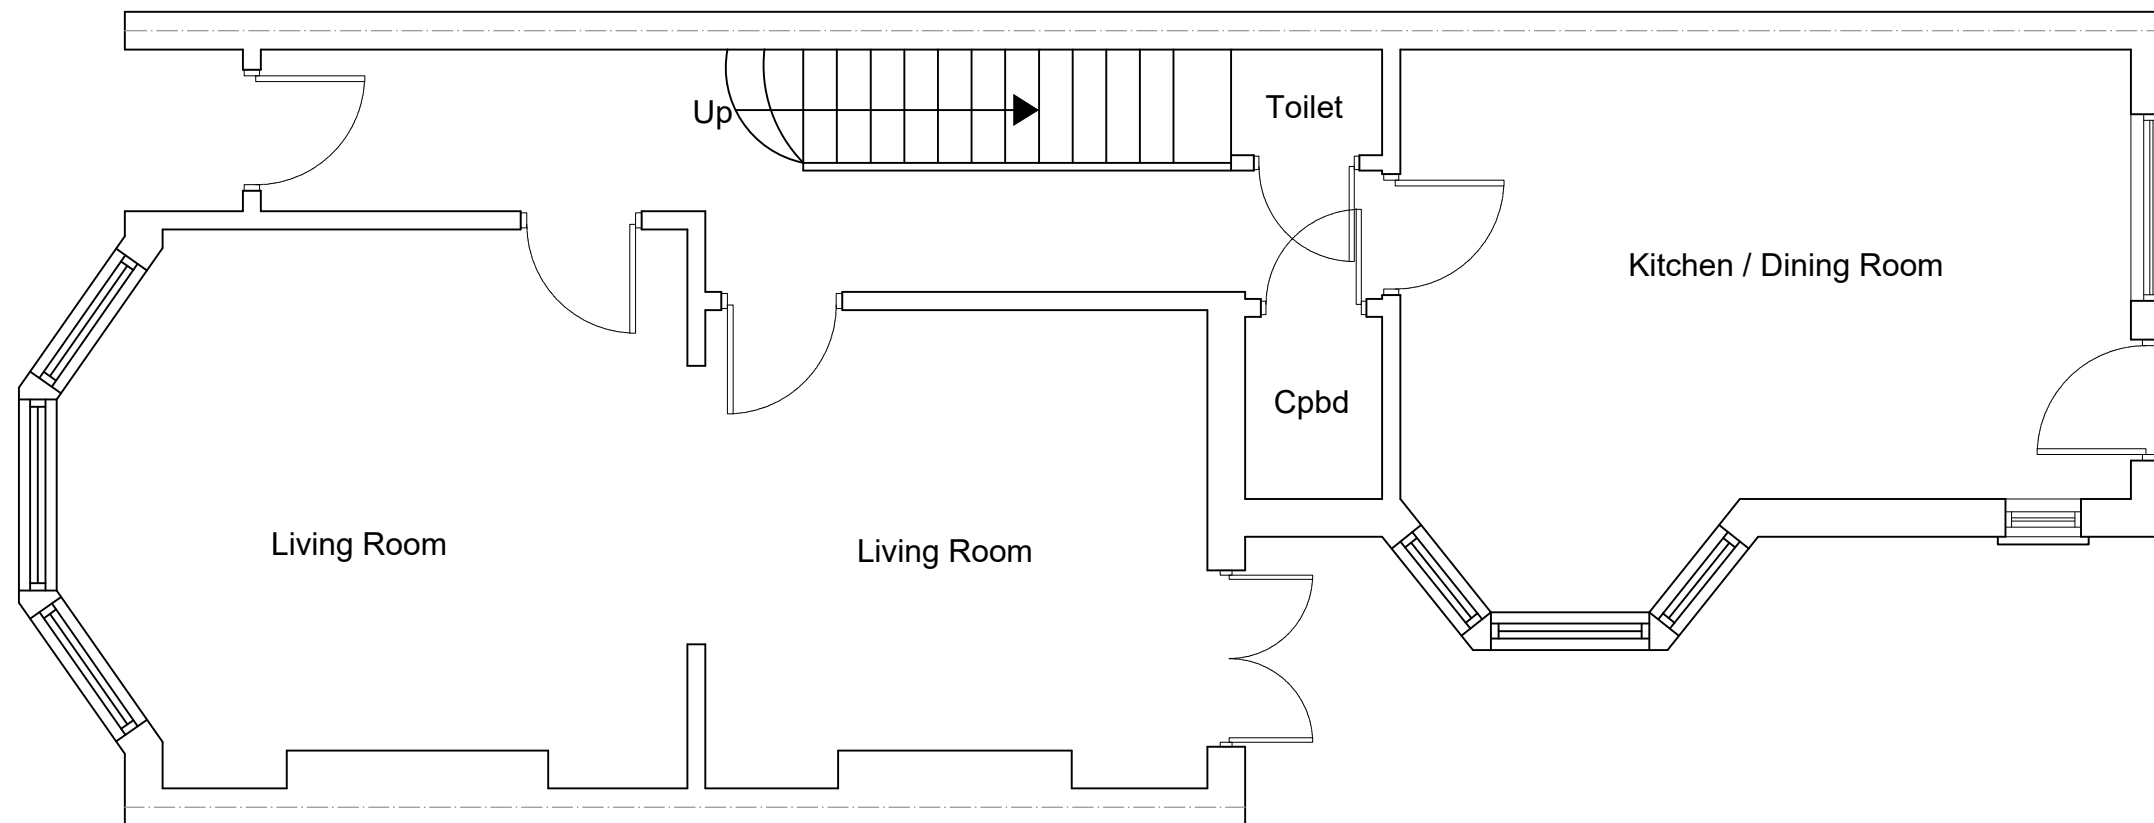

EXISTING GROUND FLOOR PLAN
SCALE 1:50

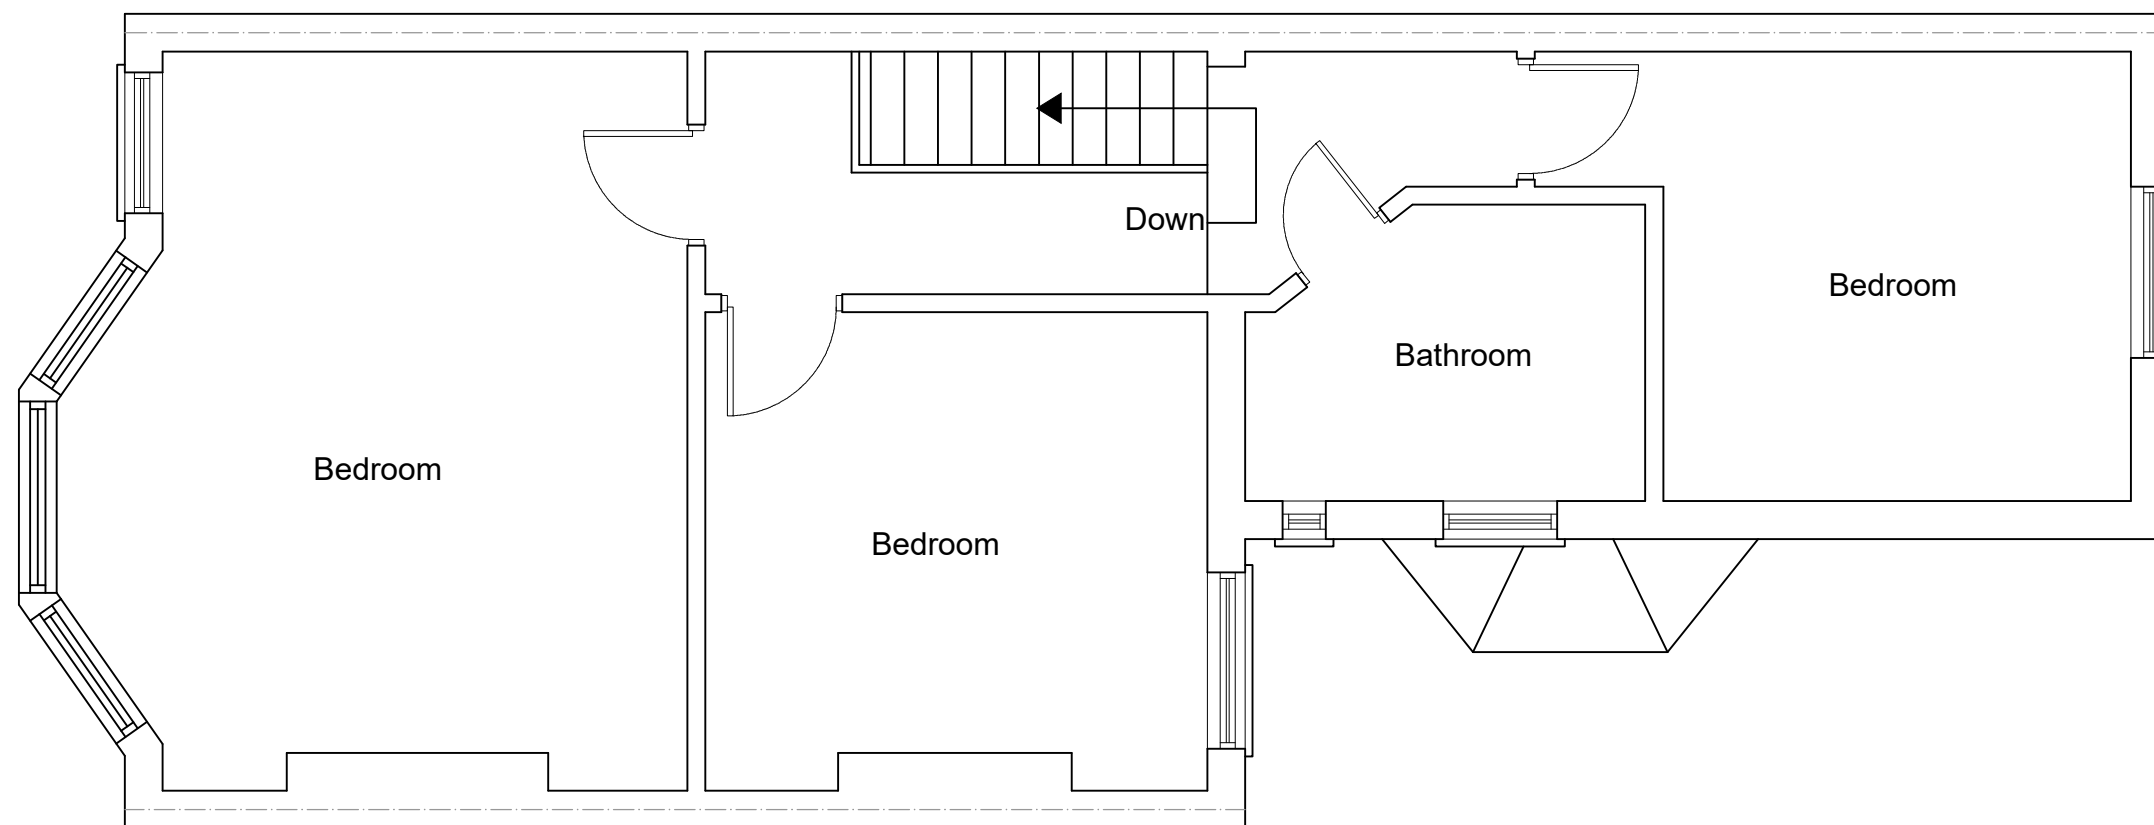

EXISTING FIRST FLOOR PLAN
SCALE 1:50

 

www.FastPlansUK.co.uk

Project: Loft Conversion with
Dormer to Rear.

Address:
66 WILLINGDON ROAD N22 6SD

Scale:
1:50 @ A3


Dwg. no:
A01

Drawn by:
O.B.S


Date Drawn:
04-APR-2026

For Drawings Tel: 0208 154 5569


E-mail: plans@FastPlansUK.co.uk

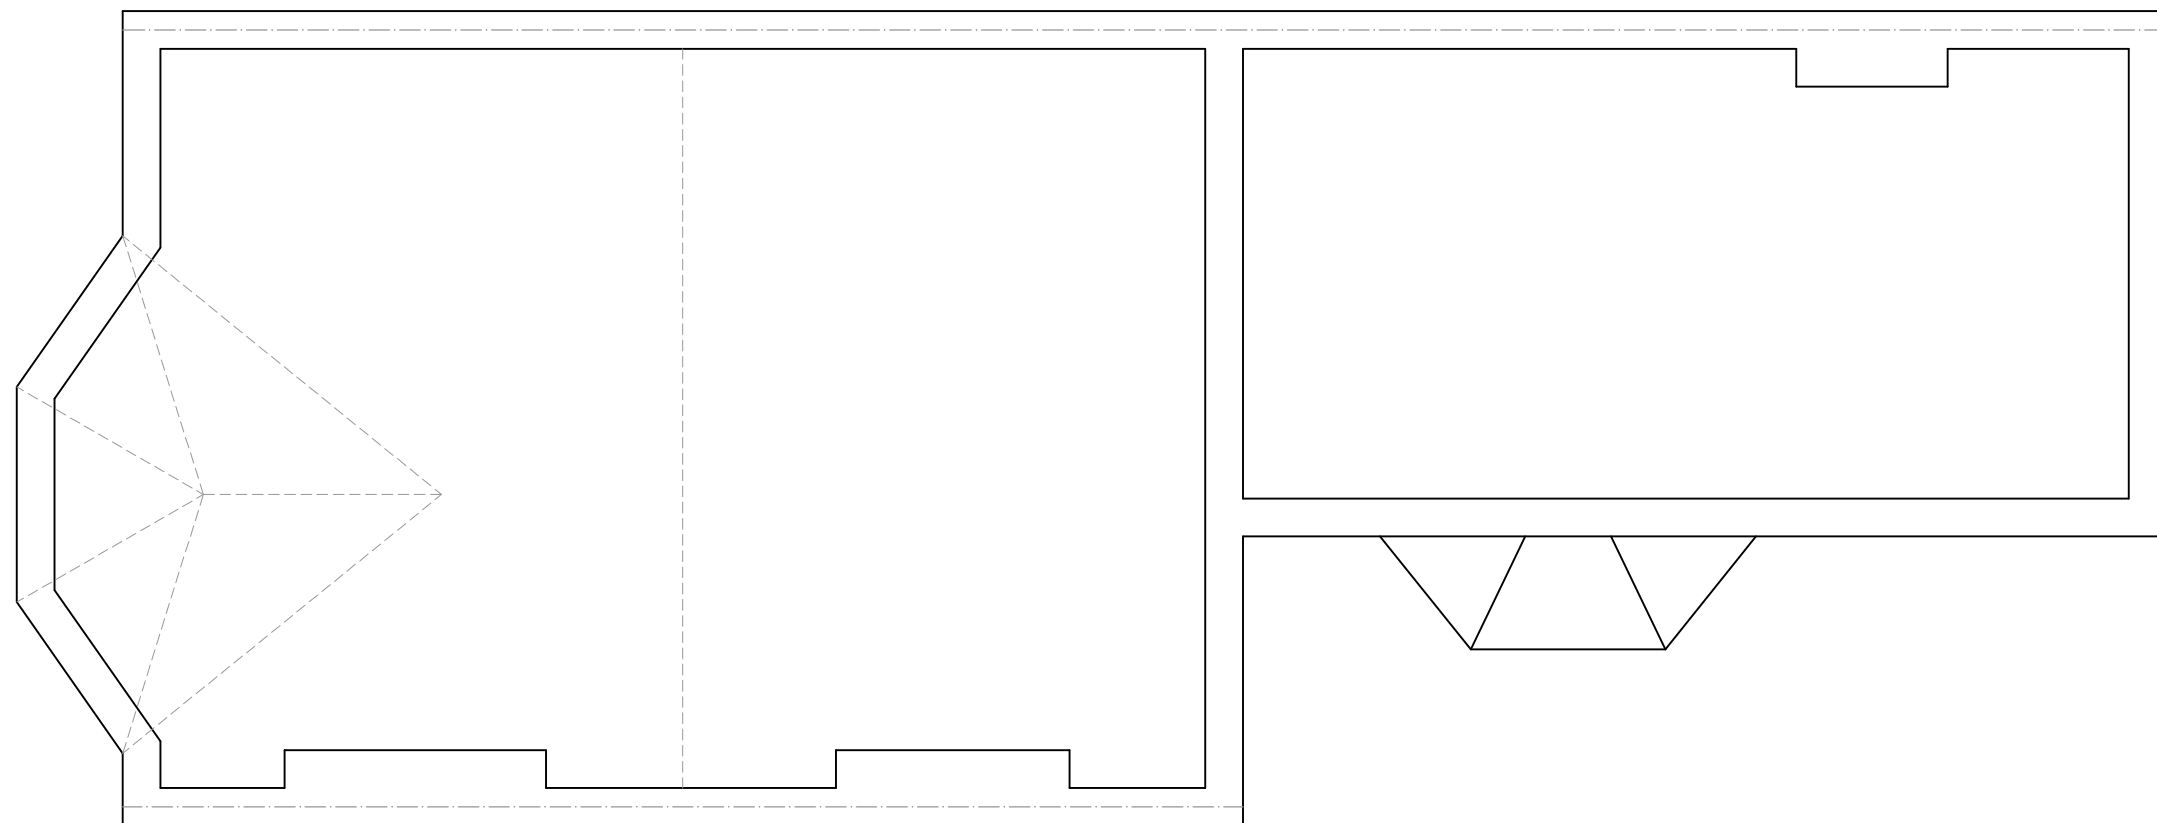

EXISTING LOFT PLAN
SCALE 1:50

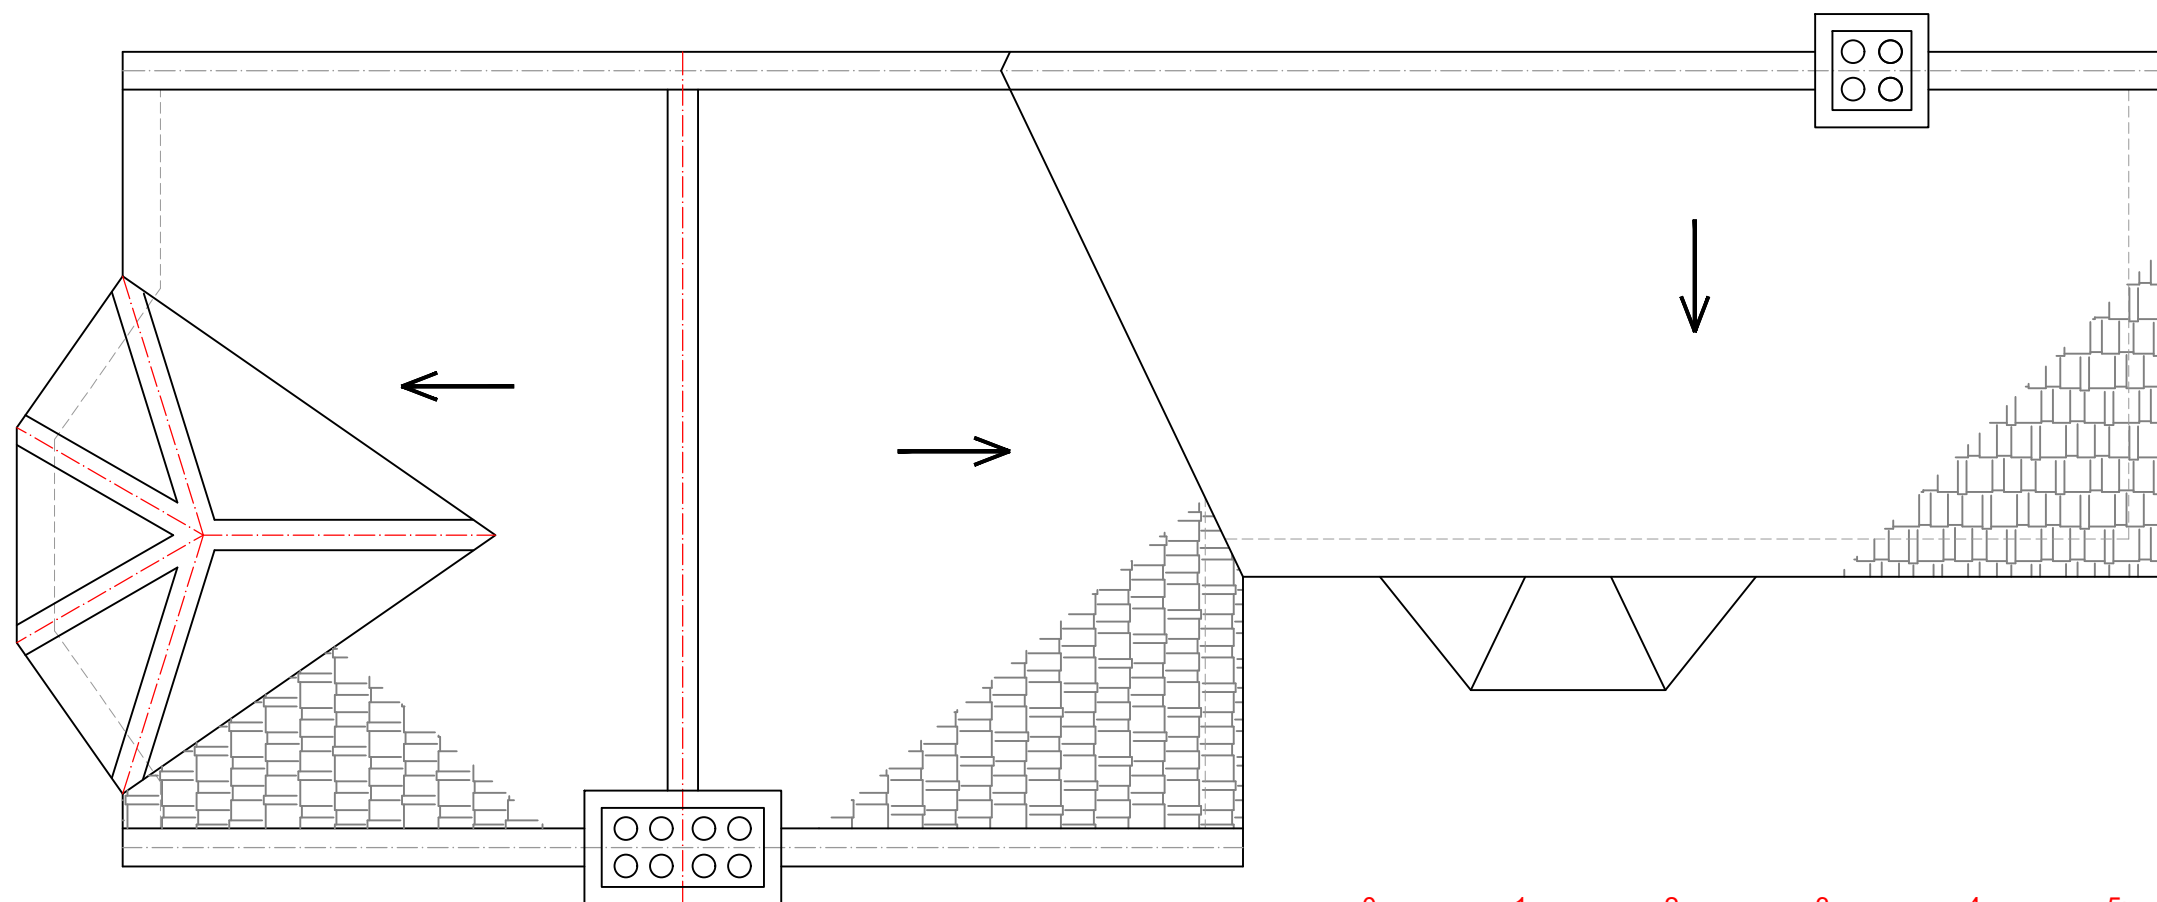

EXISTING ROOF PLAN
SCALE 1:50

 

www.FastPlansUK.co.uk

Project: Loft Conversion with
Dormer to Rear.

Address:
66 WILLINGDON ROAD N22 6SD

Scale:
1:50 @ A3


Dwg. no:
A02

Drawn by:
O.B.S


Date Drawn:
04-APR-2026

For Drawings Tel: 0208 154 5569

E-mail: plans@FastPlansUK.co.uk

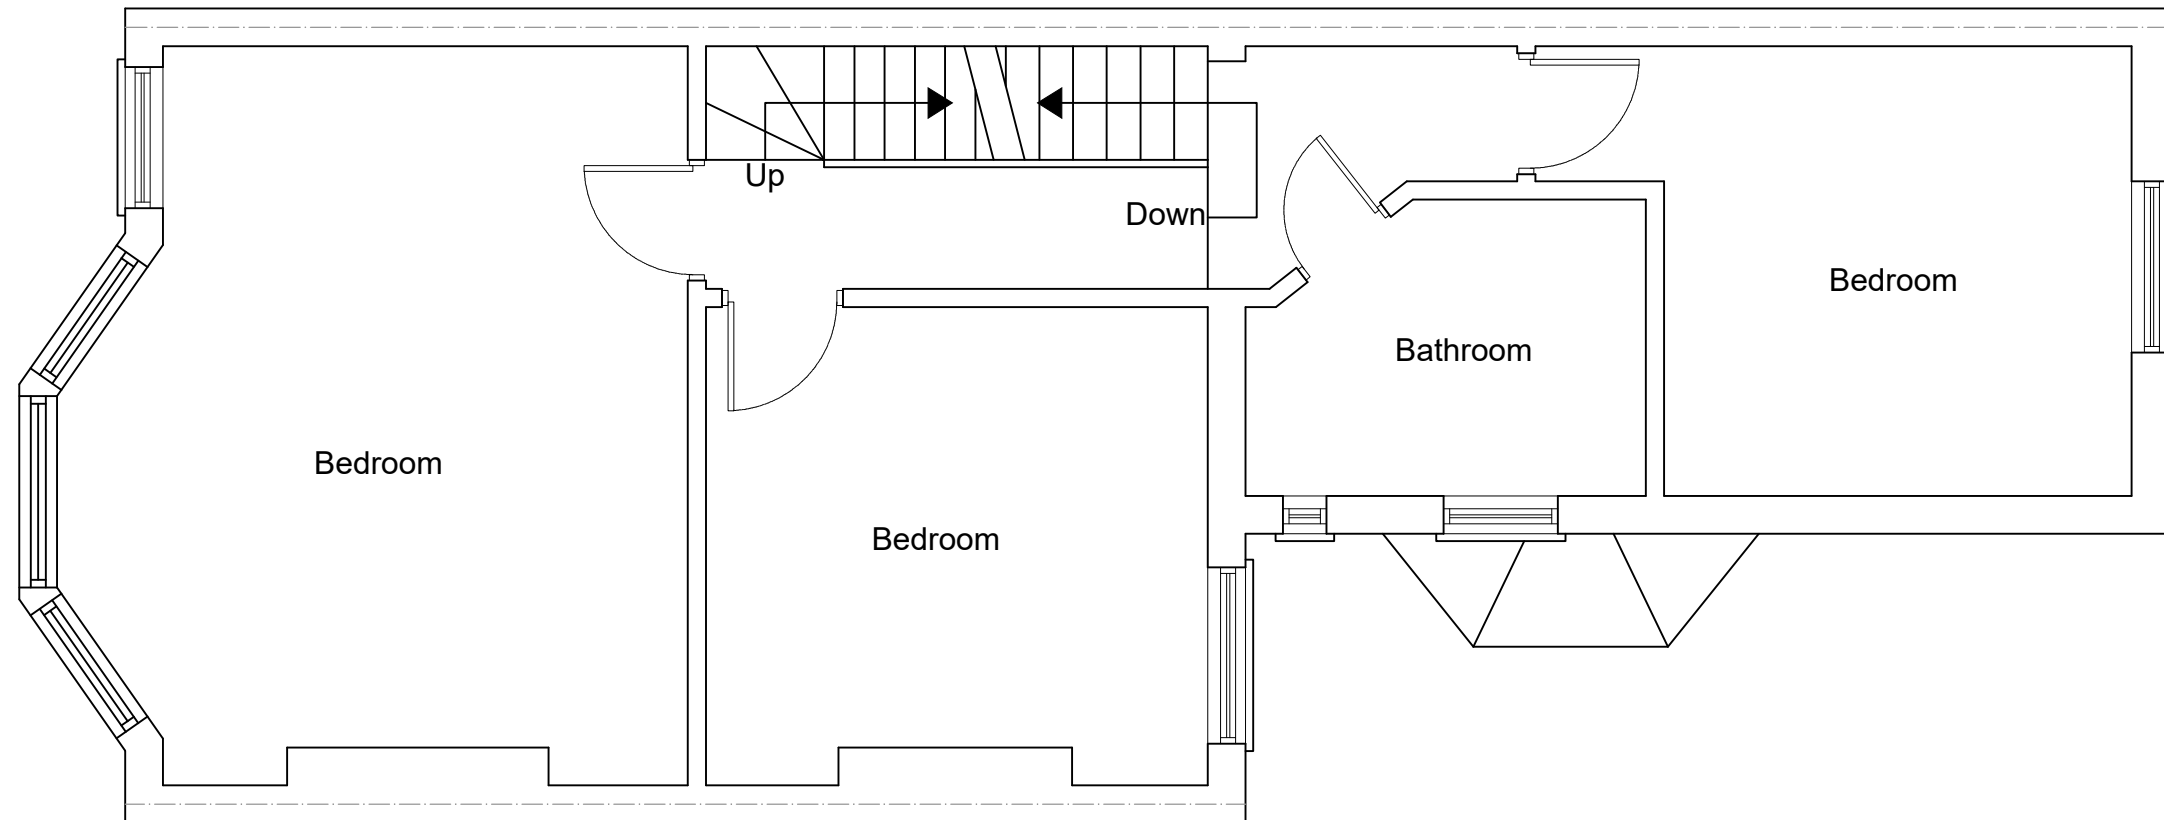


PROPOSED FIRST FLOOR PLAN
SCALE 1:50

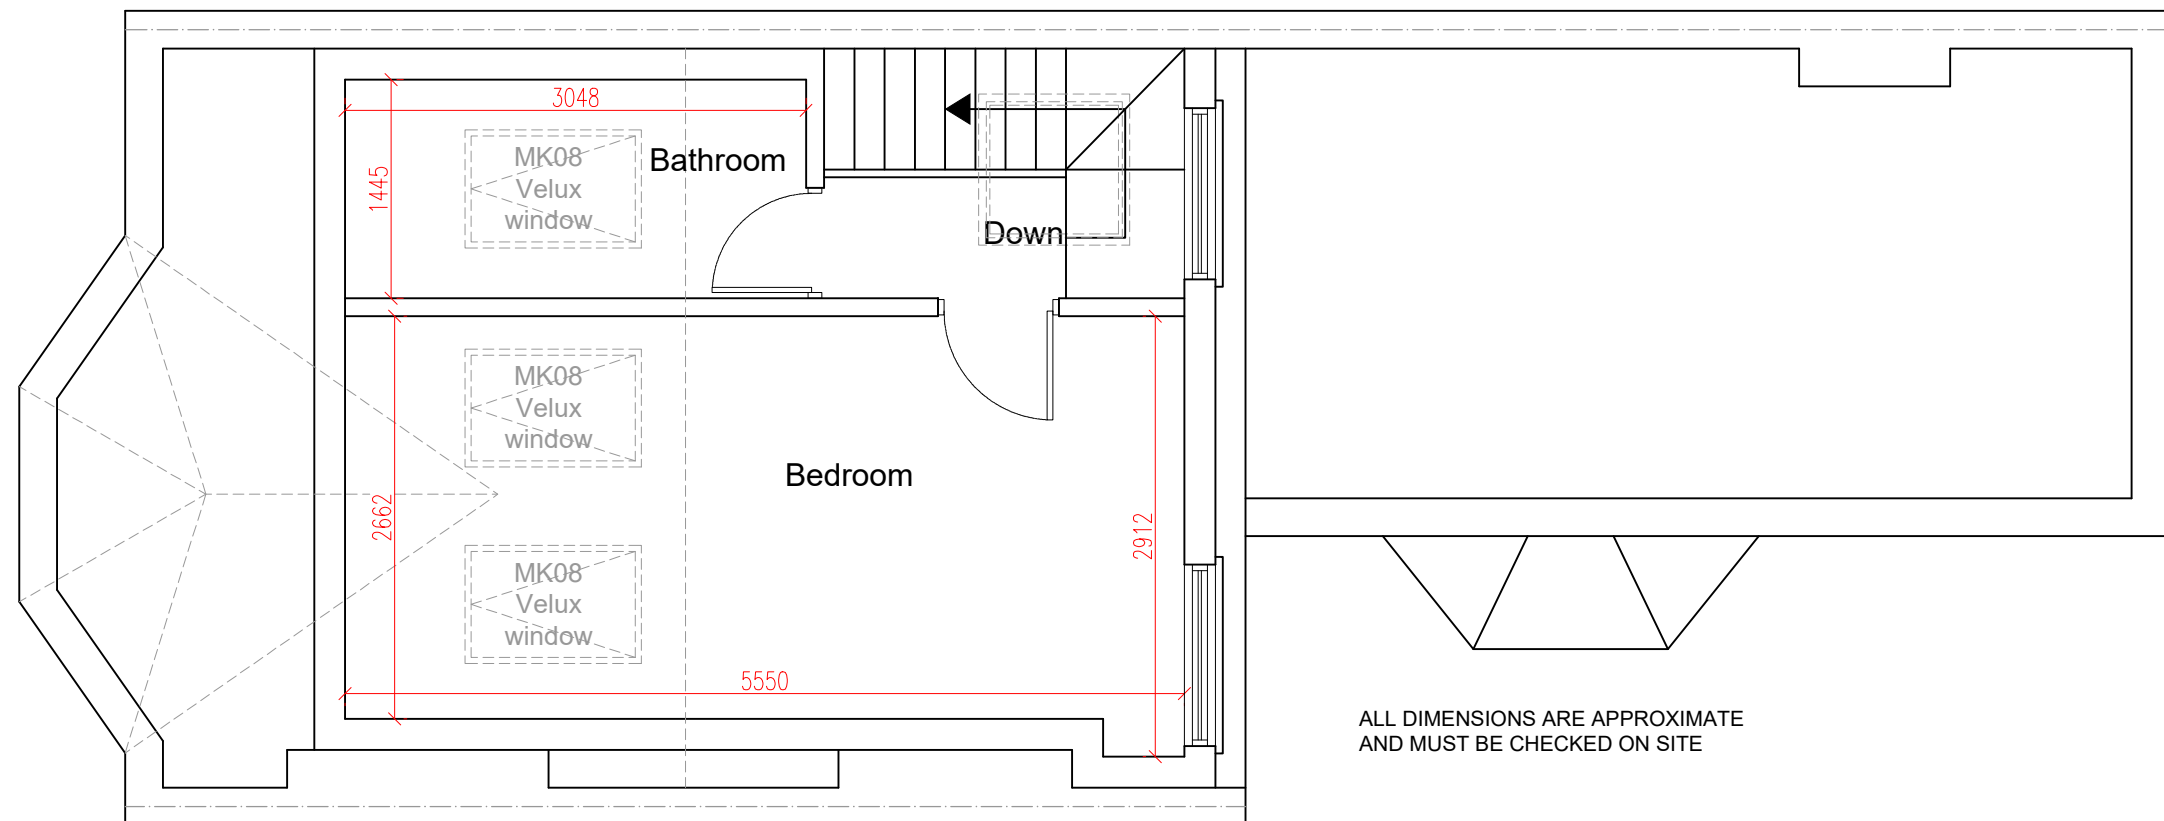

PROPOSED LOFT PLAN
SCALE 1:50

ALL DIMENSIONS ARE APPROXIMATE
AND MUST BE CHECKED ON SITE

 

www.FastPlansUK.co.uk


Project: Loft Conversion with
Dormer to Rear.

Address:
66 WILLINGDON ROAD N22 6SD


Scale: 1:50 @ A3	Dwg. no: A03
Drawn by: O.B.S	Date Drawn: 04-APR-2026

For Drawings Tel: 0208 154 5569

E-mail: plans@FastPlansUK.co.uk

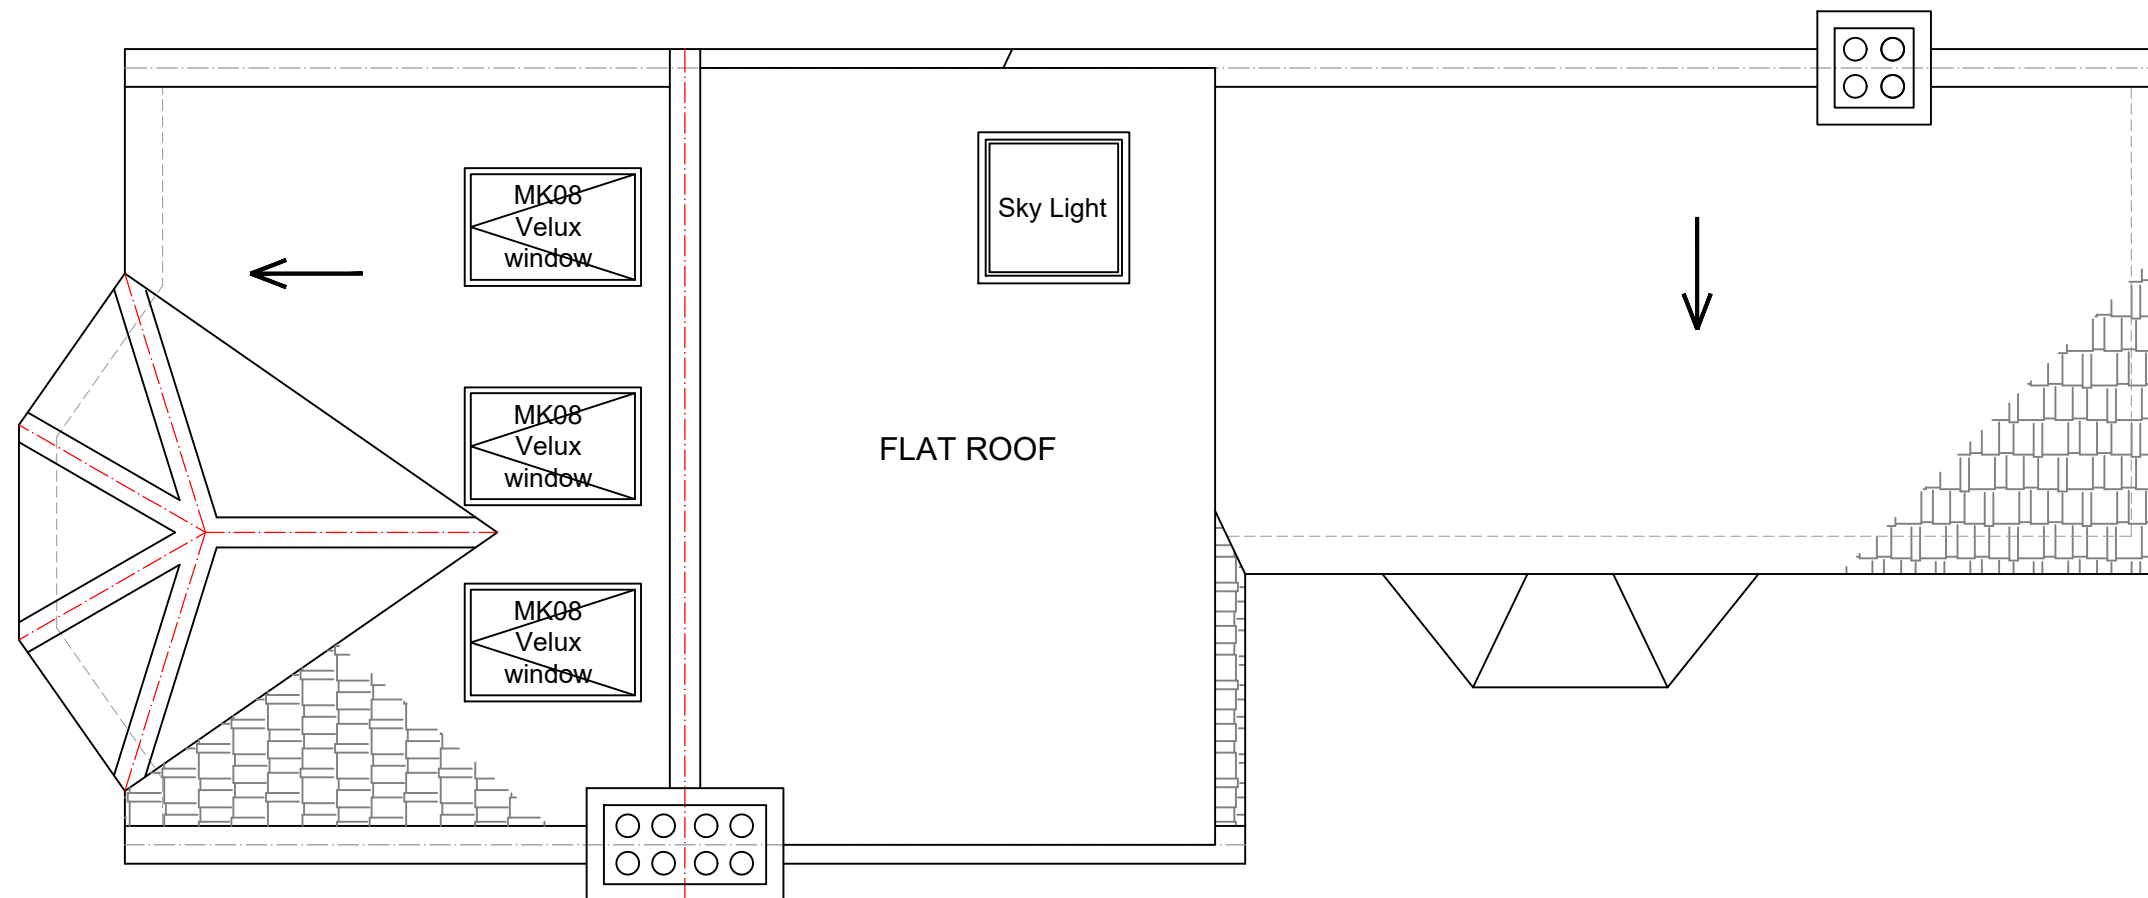

PROPOSED ROOF PLAN
SCALE 1:50

 

www.FastPlansUK.co.uk

Project: Loft Conversion with
Dormer to Rear.

Address:
66 WILLINGDON ROAD N22 6SD

Scale: 1:50 @ A3	Dwg. no: A04
Drawn by: O.B.S	Date Drawn: 04-APR-2026

For Drawings Tel: 0208 154 5569

E-mail: plans@FastPlansUK.co.uk




EXISTING FRONT ELEVATION
SCALE 1:100




EXISTING REAR ELEVATION
SCALE 1:100



EXISTING ELEVATION SIDE A
SCALE 1:100

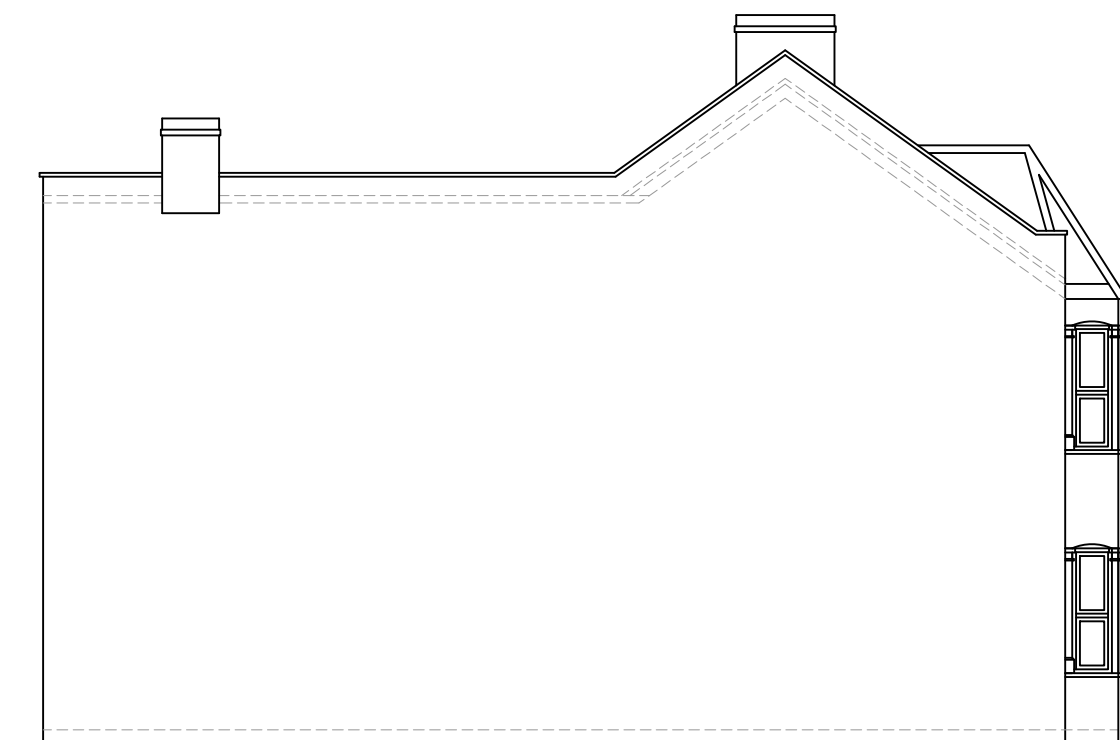

EXISTING ELEVATION SIDE B
SCALE 1:100

 

www.FastPlansUK.co.uk

Project: Loft Conversion with
Dormer to Rear.

Address: 66 WILLINGDON ROAD N22 6SD

Scale: 1:100 @ A3	Dwg. no: A05
Drawn by: O.B.S	Date Drawn: 04-APR-2026

For Drawings Tel: 0208 154 5569

E-mail: plans@FastPlansUK.co.uk




PROPOSED FRONT ELEVATION
SCALE 1:100




PROPOSED REAR ELEVATION
SCALE 1:100


ALL PROPOSED MATERIALS TO MATCH
THOSE OF EXISTING PROPERTY

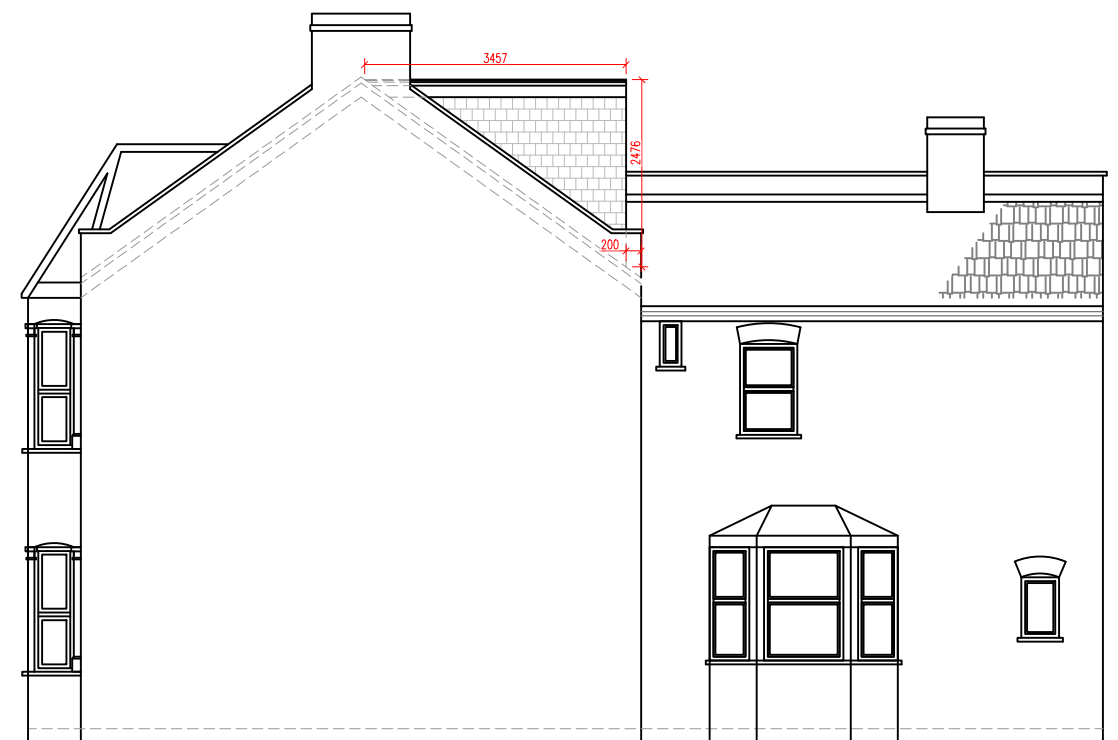

PROPOSED ELEVATION SIDE A
SCALE 1:100

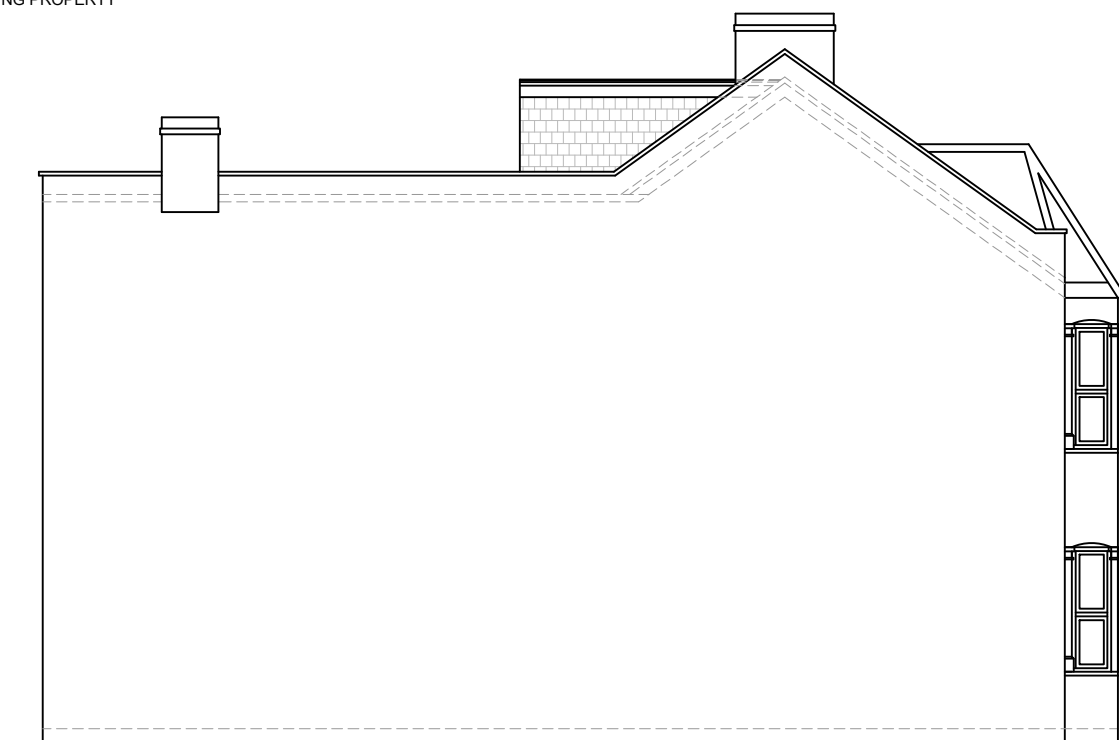

PROPOSED ELEVATION SIDE B
SCALE 1:100

 

www.FastPlansUK.co.uk

Project: Loft Conversion with
Dormer to Rear.

Address: 66 WILLINGDON ROAD N22 6SD

Scale: 1:100 @ A3


Dwg. no: A06

Drawn by: O.B.S


Date Drawn: 04-APR-2026

For Drawings Tel: 0208 154 5569

E-mail: plans@FastPlansUK.co.uk

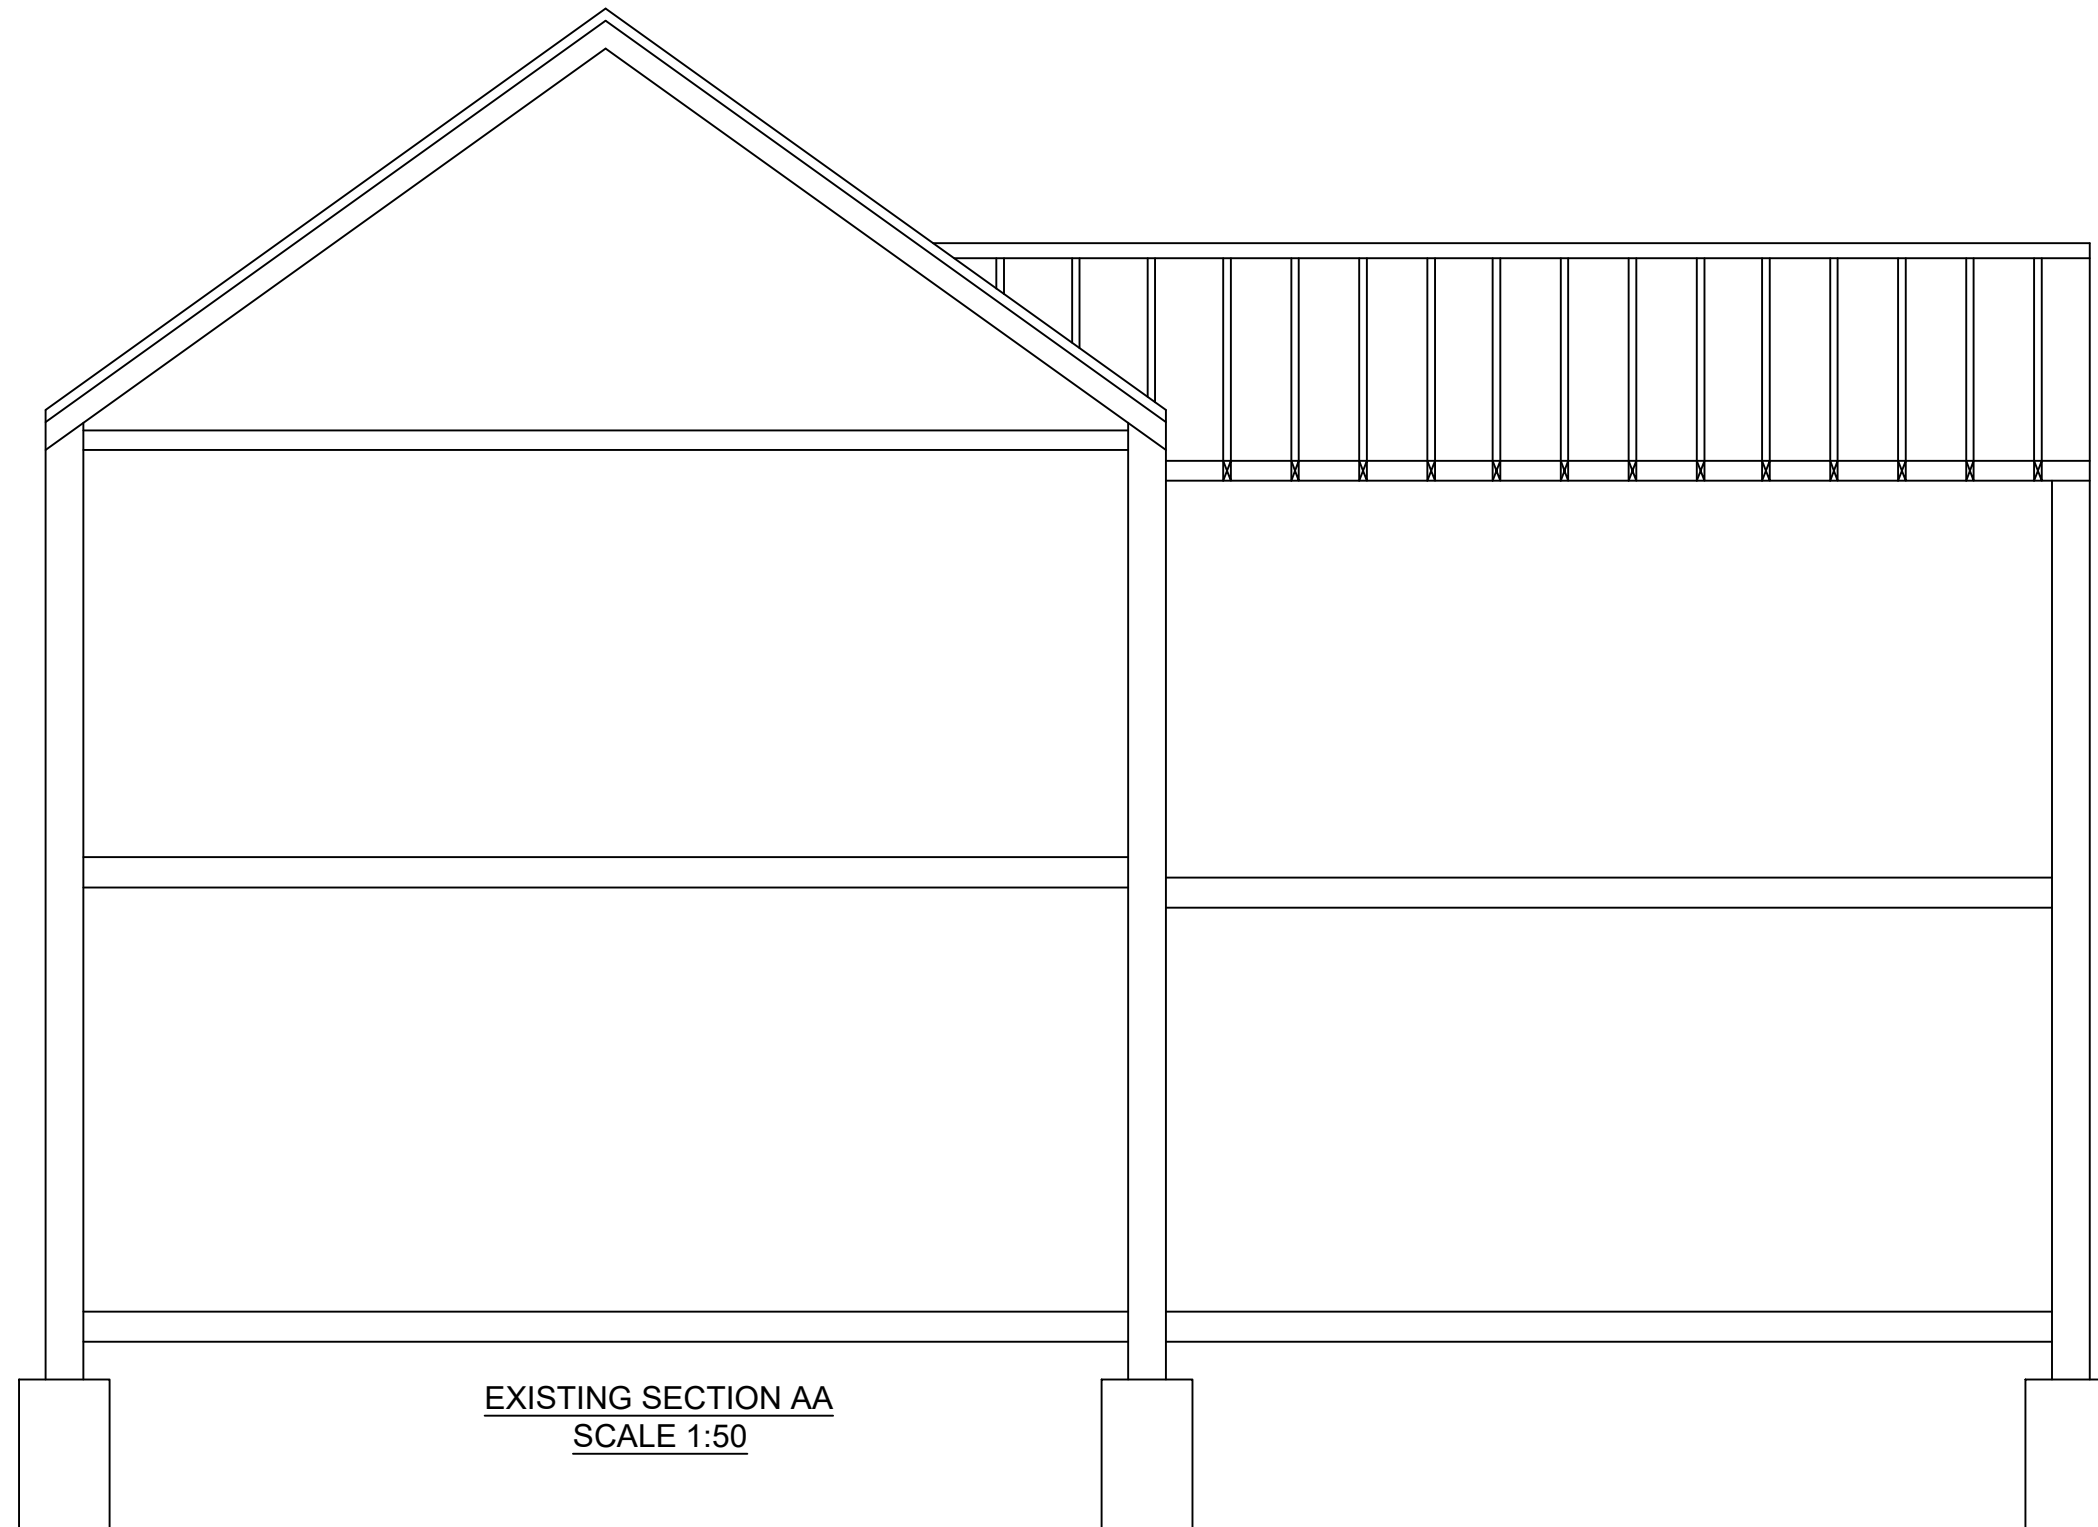

EXISTING SECTION AA
SCALE 1:50

 

www.FastPlansUK.co.uk

Project: Loft Conversion with
Dormer to Rear.

Address:
66 WILLINGDON ROAD N22 6SD

Scale:
1:50 @ A3


Dwg. no:
A07

Drawn by:
O.B.S

Date Drawn:
04-APR-2026

For Drawings Tel: 0208 154 5569

E-mail: plans@FastPlansUK.co.uk

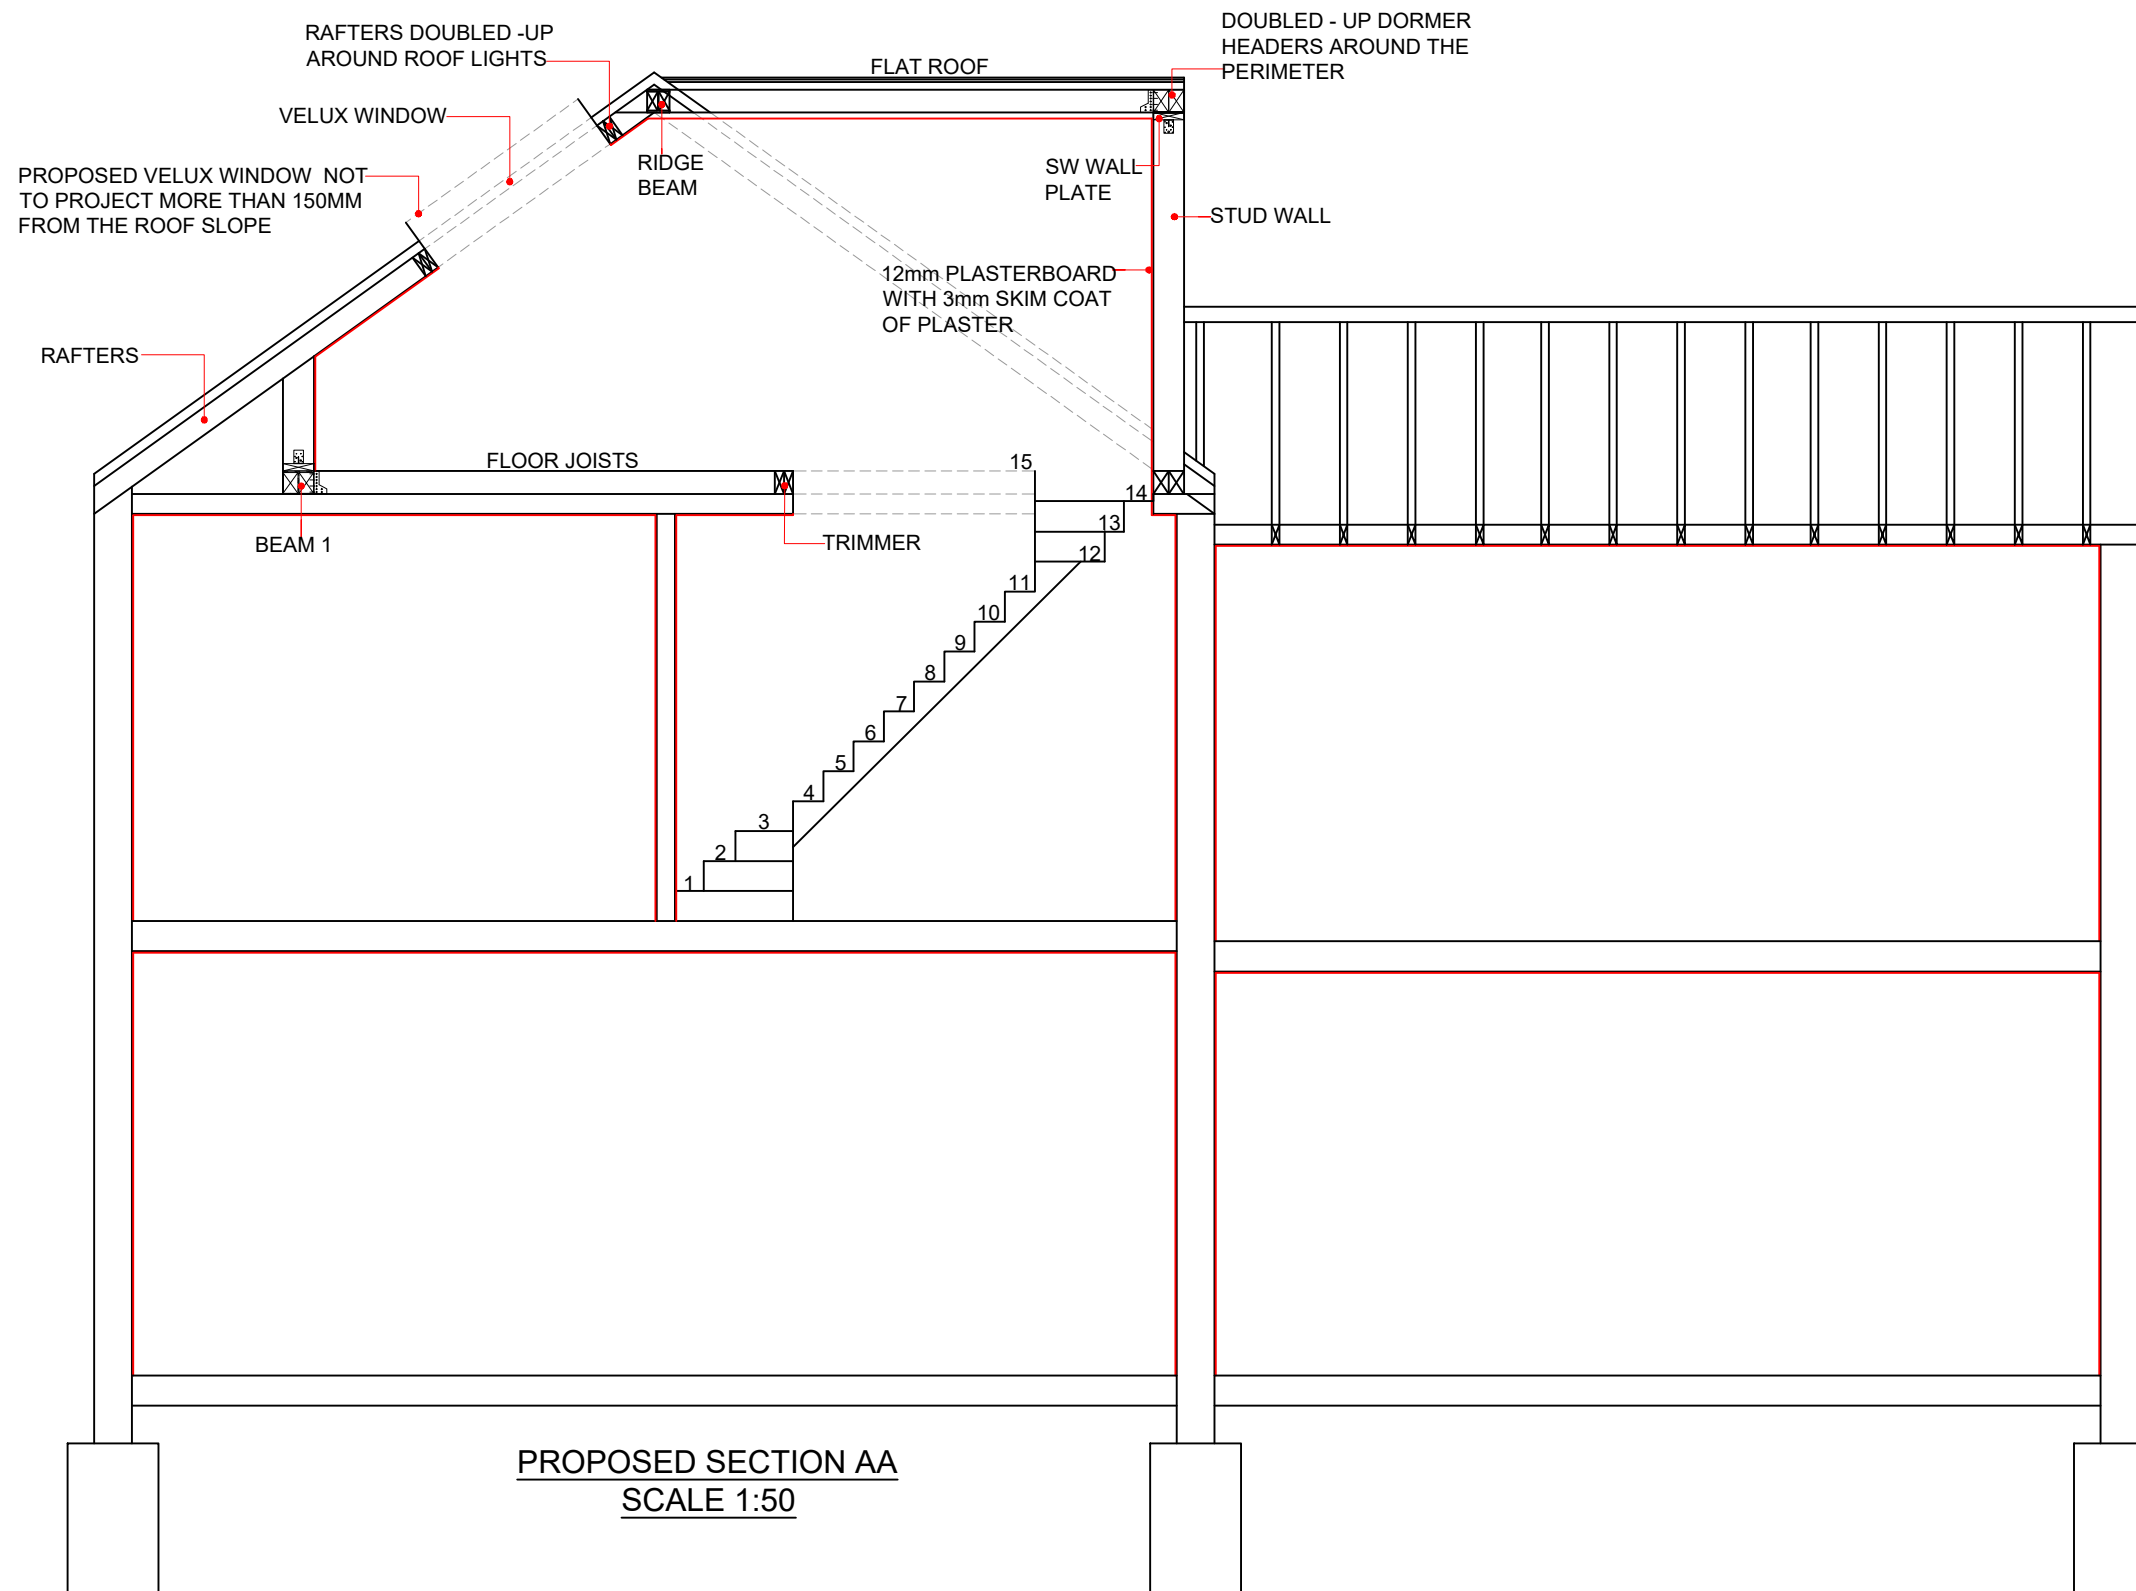

www.FastPlansUK.co.uk

Project: Loft Conversion with
Dormer to Rear.

Address:
66 WILLINGDON ROAD N22 6SD

Scale:
1:50 @ A3


Dwg. no:
A08

Drawn by:
O.B.S



Date Drawn:
04-APR-2026

For Drawings Tel: 0208 154 5569


E-mail: plans@FastPlansUK.co.uk

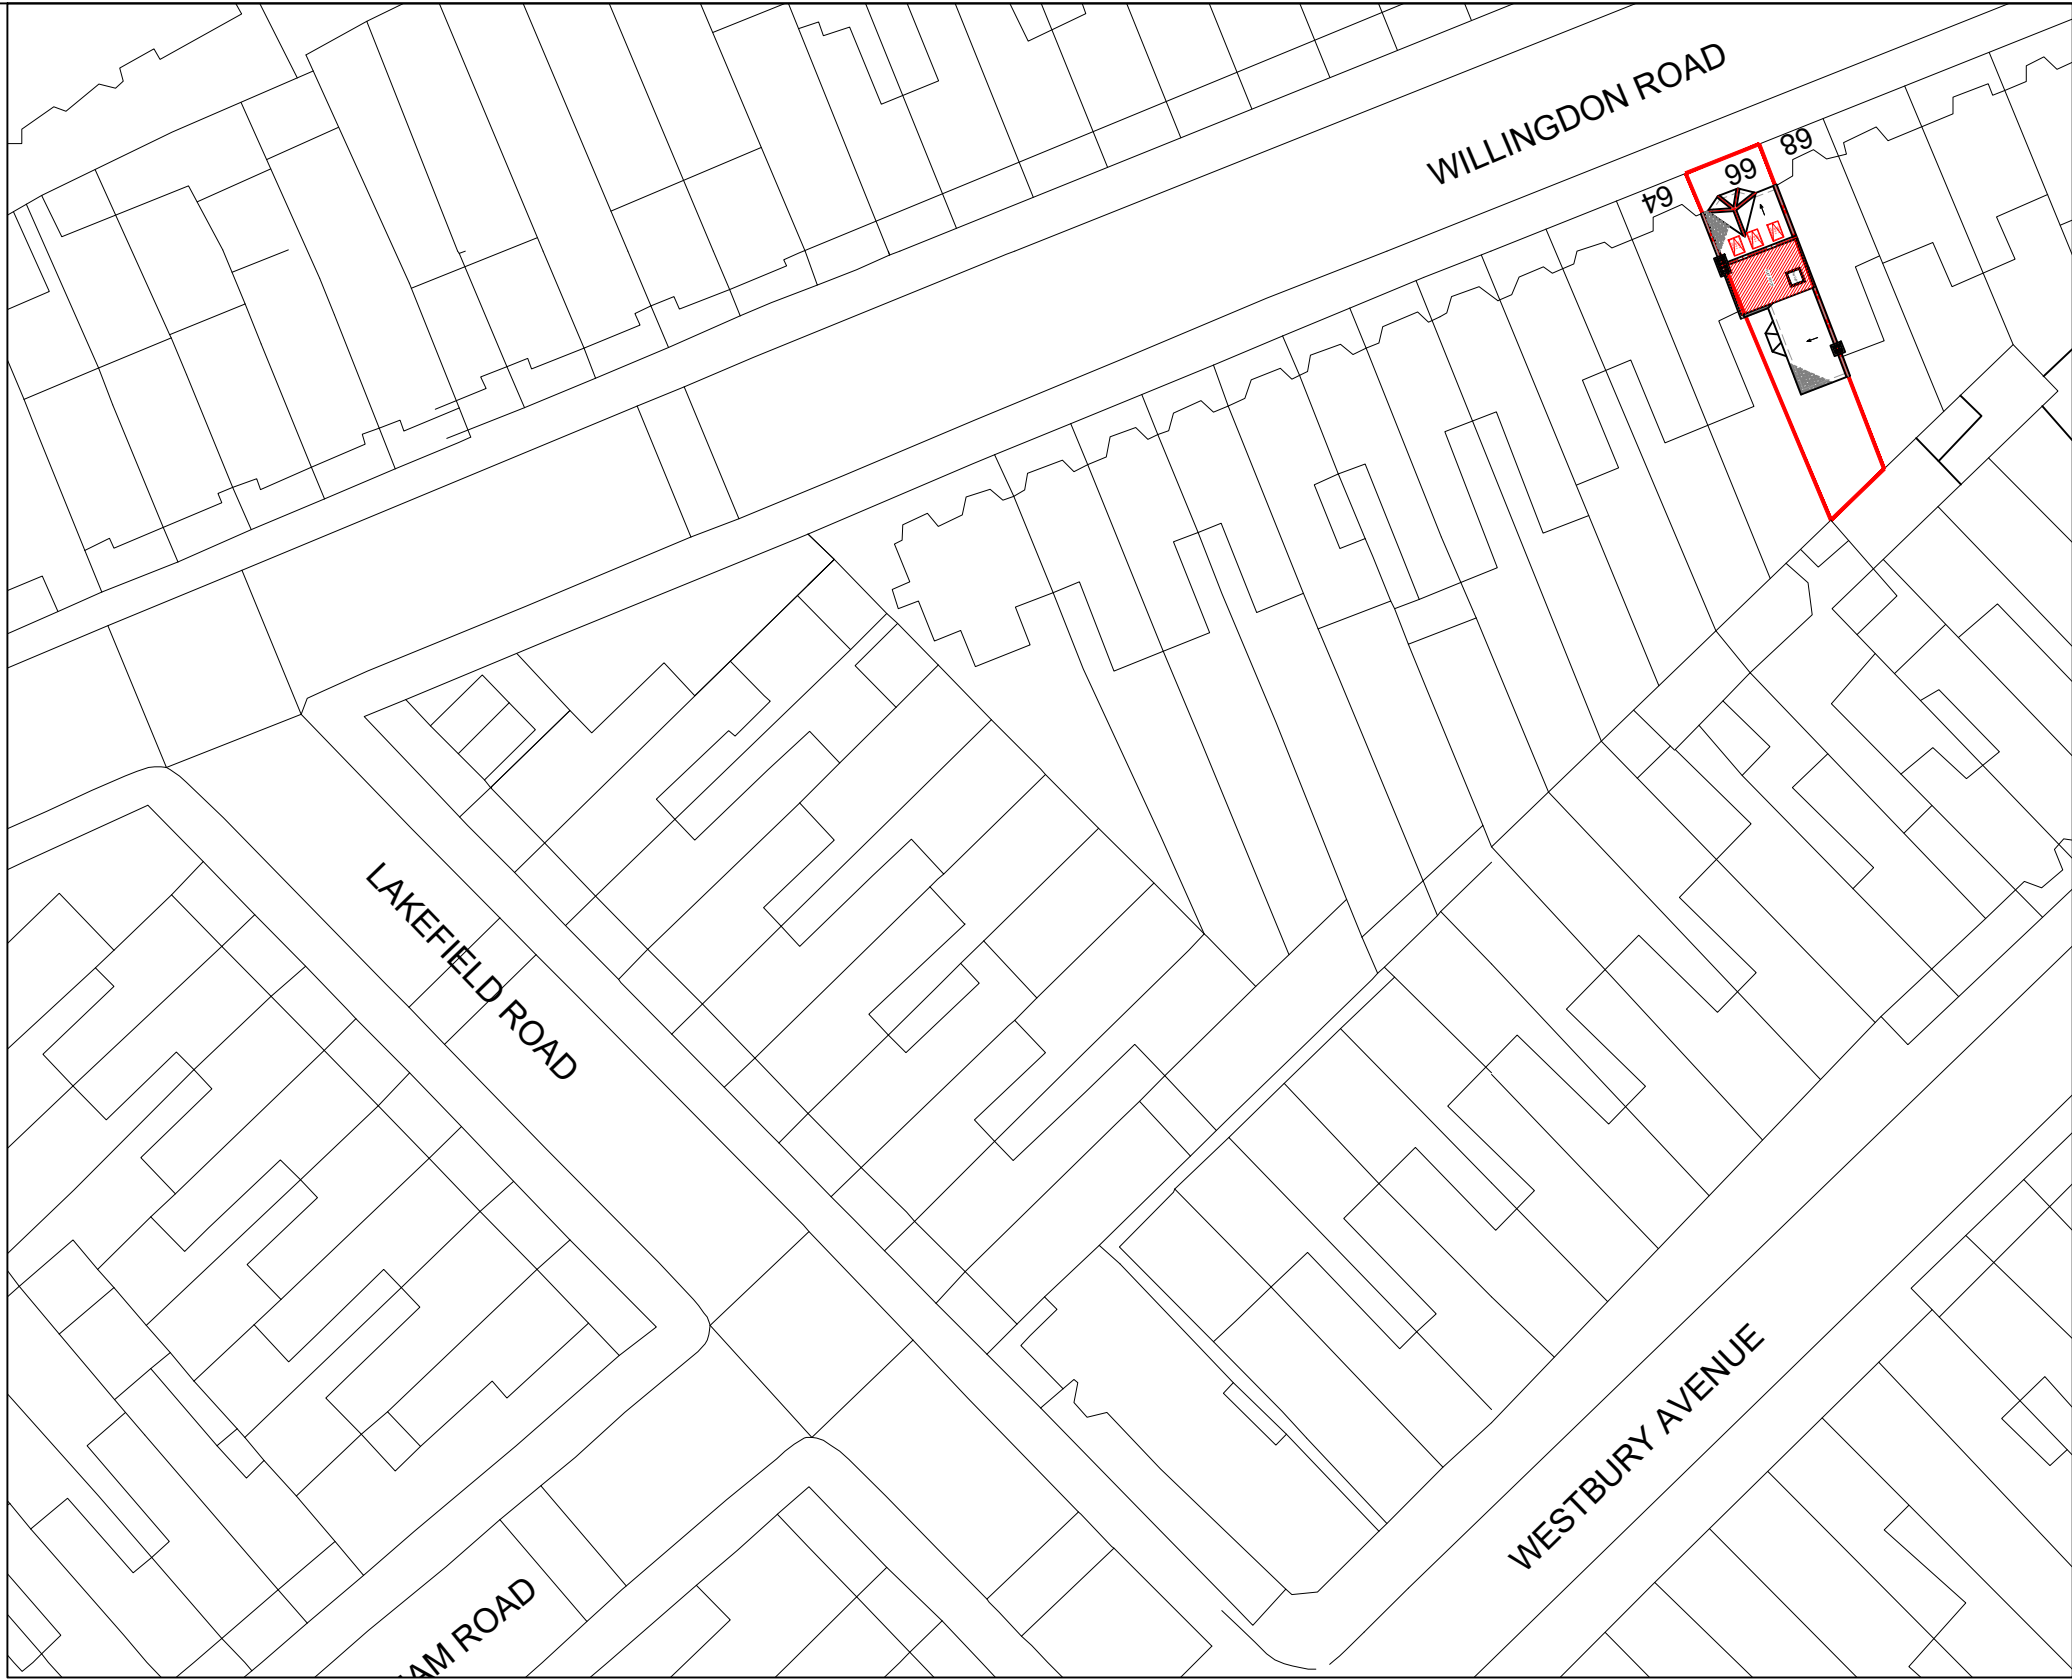

BLOCK PLAN
SCALE 1:500

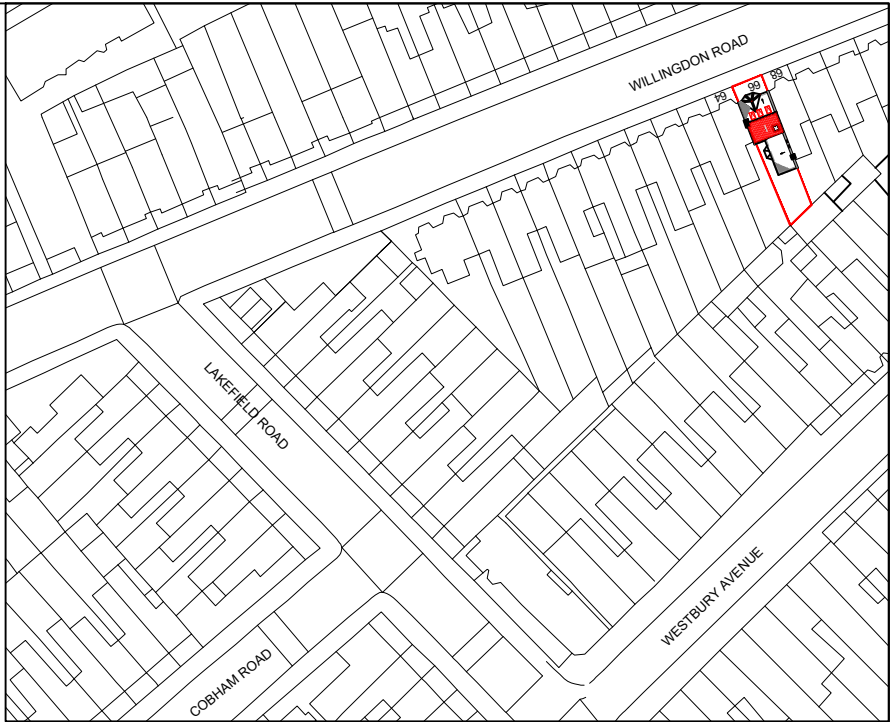 

LOCATION PLAN
SCALE 1:1250

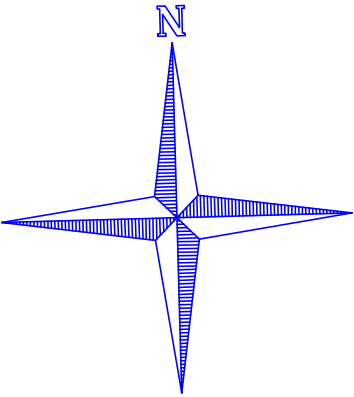

	
www.FastPlansUK.co.uk	
Project: Loft Conversion with Dormer to Rear.	
Address: 66 WILLINGDON ROAD N22 6SD	
Scale: 1:500 @ A3	Dwg. no: A09
Drawn by: O.B.S	Date Drawn: 04-APR-2026
For Drawings Tel: 0208 154 5569	
E-mail: plans@FastPlansUK.co.uk	