




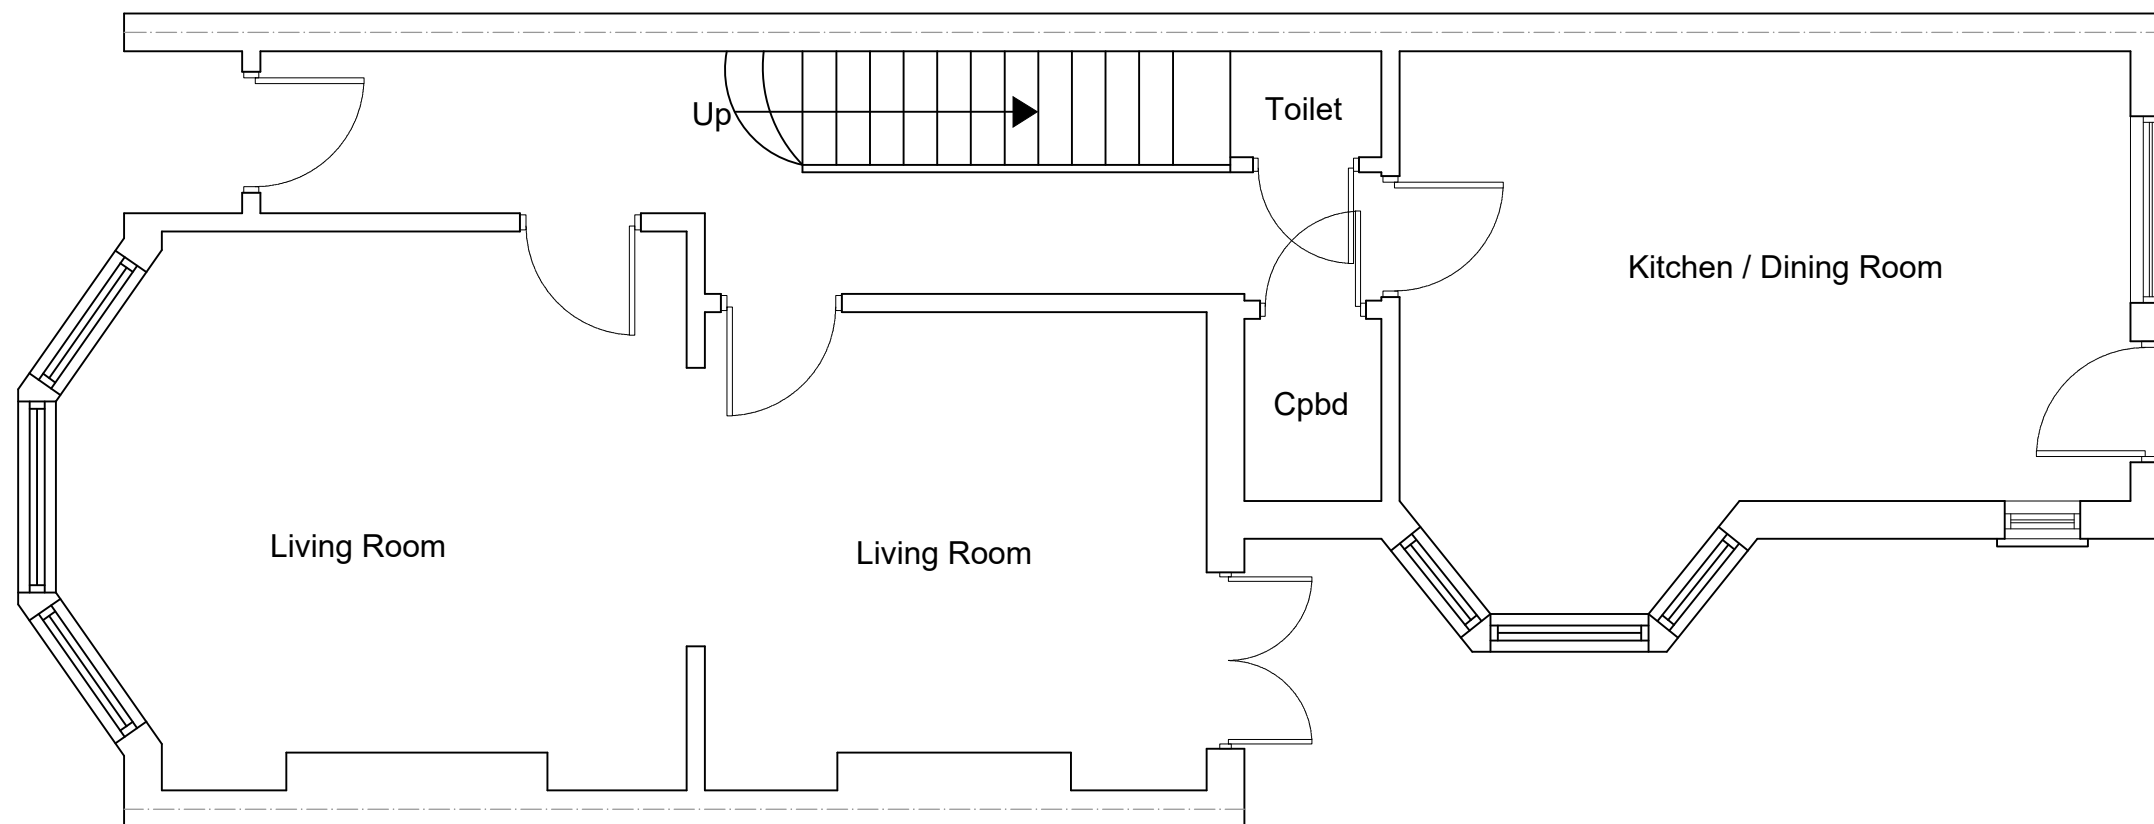

EXISTING GROUND FLOOR PLAN
SCALE 1:50

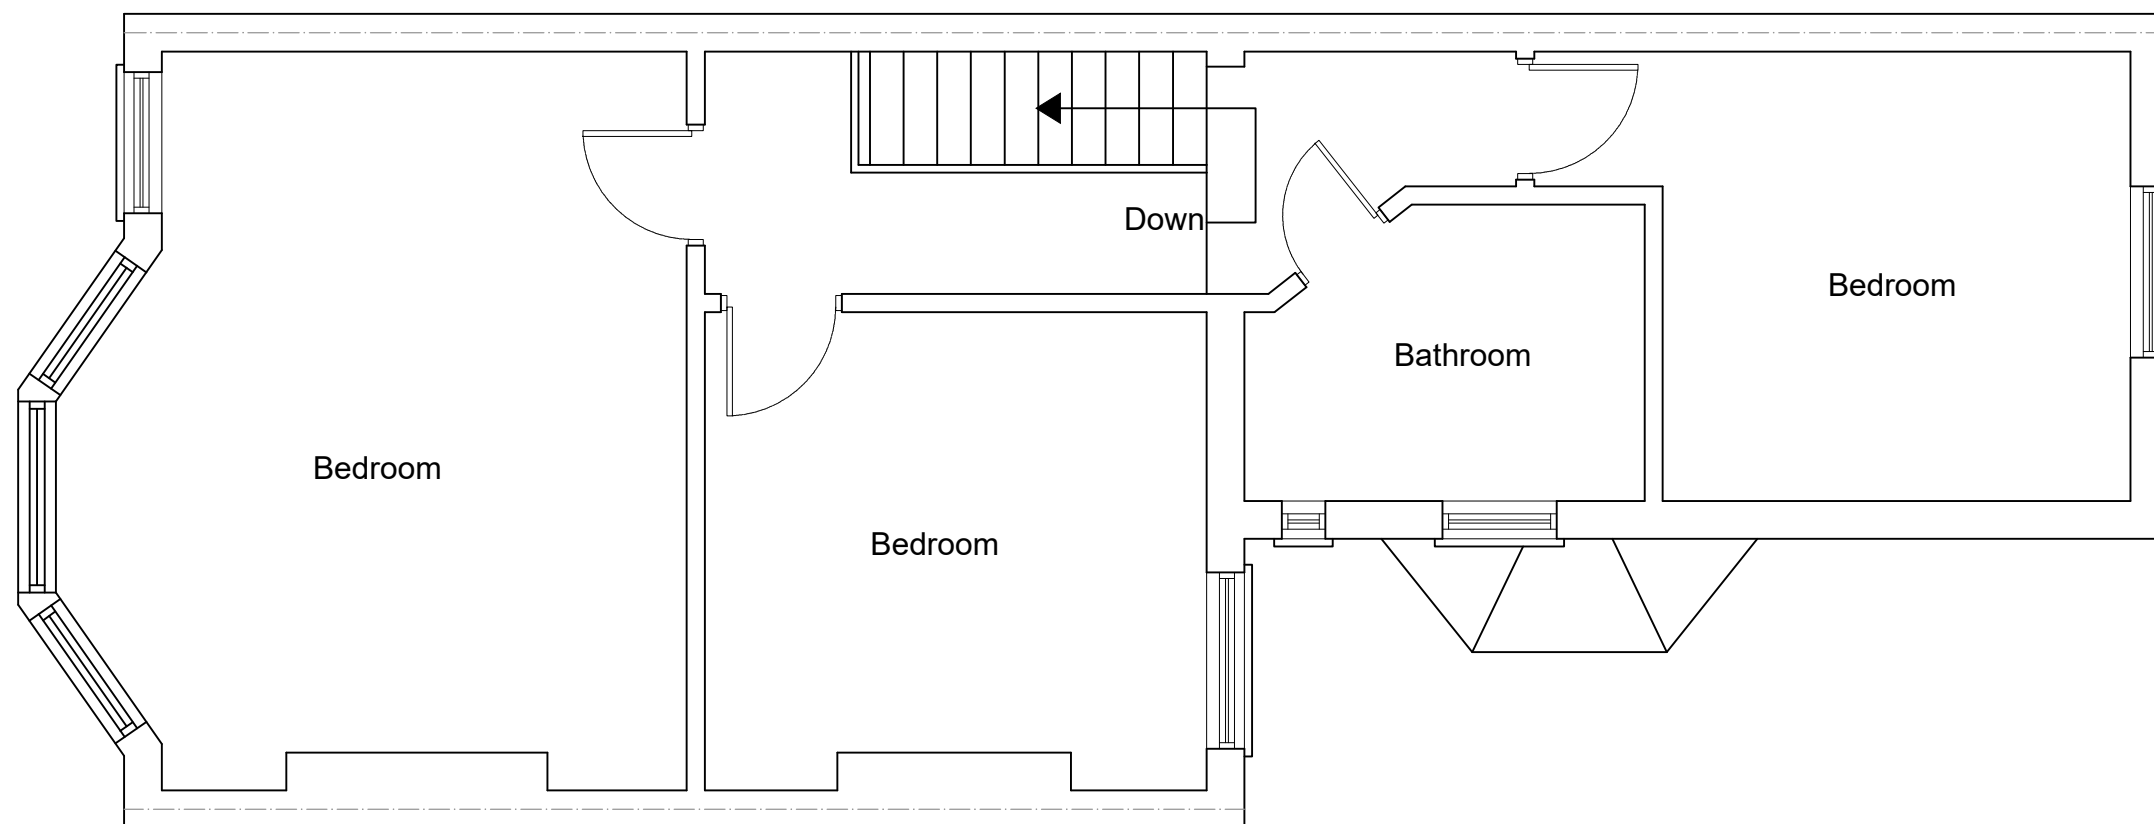

EXISTING FIRST FLOOR PLAN
SCALE 1:50

 

www.FastPlansUK.co.uk

Project: Loft Conversion with
Dormer to Rear.

Address:
66 WILLINGDON ROAD N22 6SD

Scale:
1:50 @ A3


Dwg. no:
A01

Drawn by:
O.B.S


Date Drawn:
04-APR-2026

For Drawings Tel: 0208 154 5569


E-mail: plans@FastPlansUK.co.uk

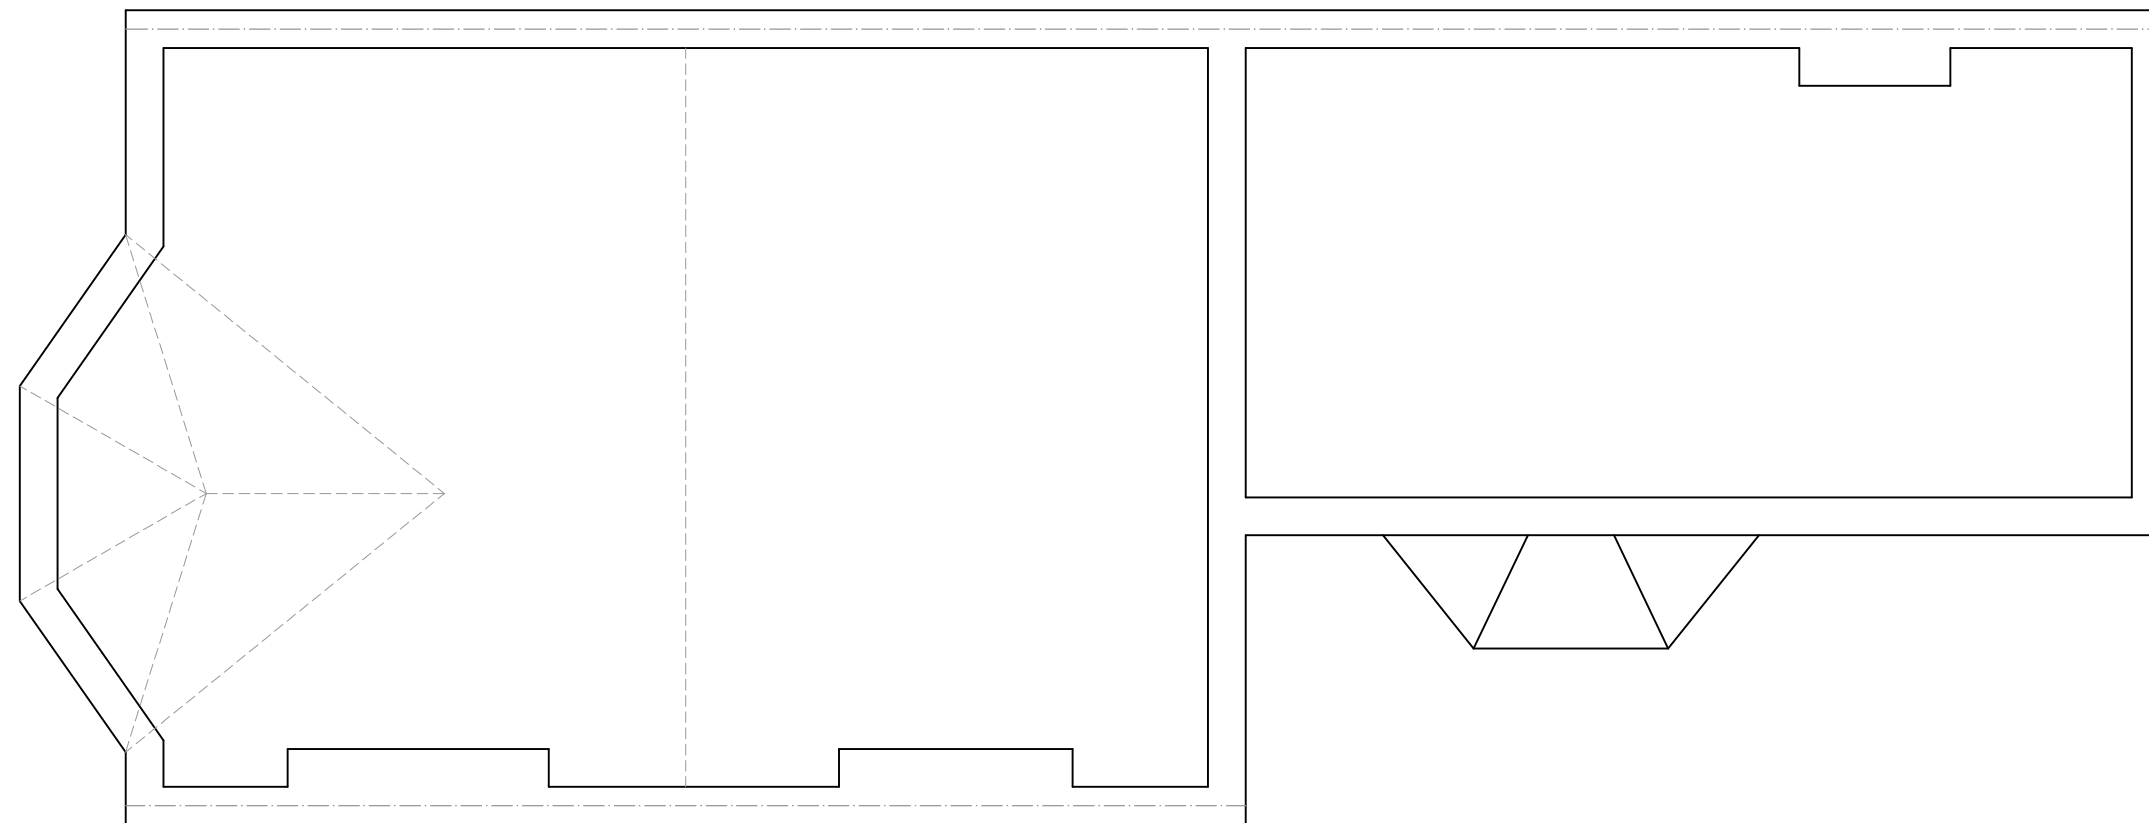

EXISTING LOFT PLAN
SCALE 1:50

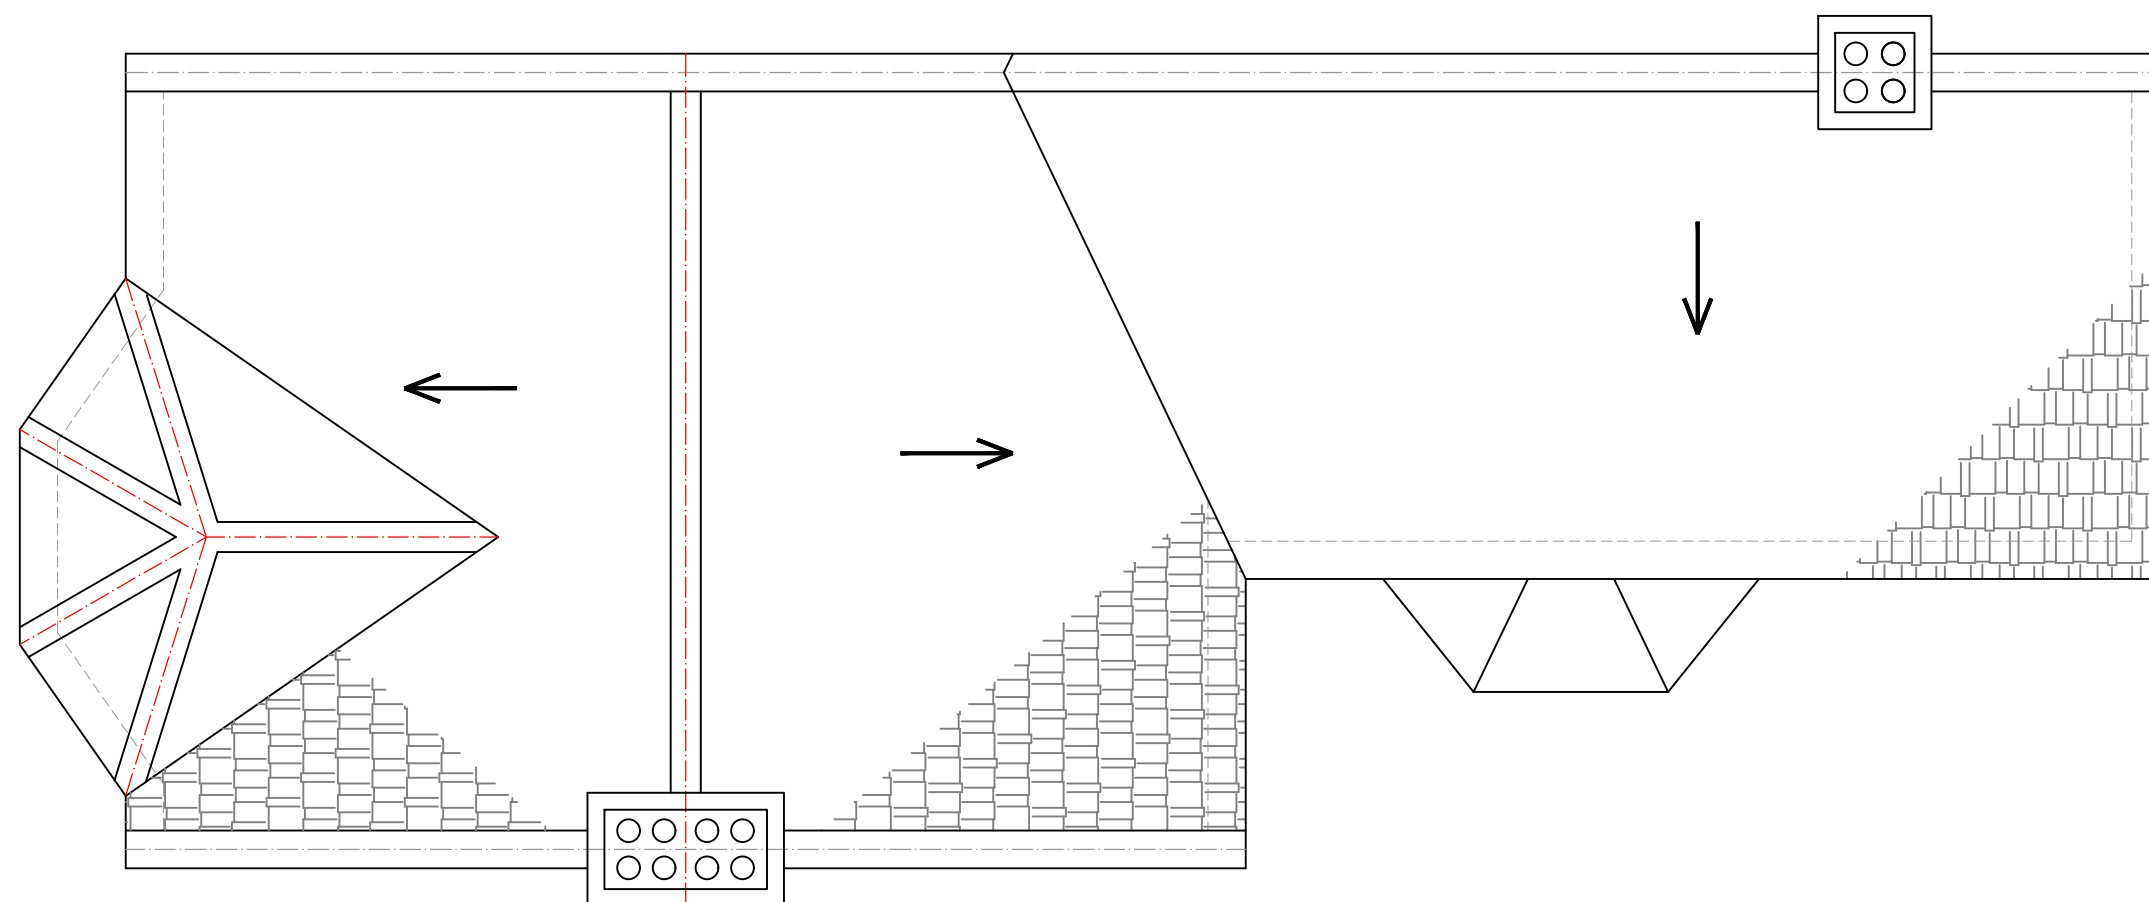

EXISTING ROOF PLAN
SCALE 1:50

 

www.FastPlansUK.co.uk

Project: Loft Conversion with
Dormer to Rear.

Address:
66 WILLINGDON ROAD N22 6SD

Scale:
1:50 @ A3


Dwg. no:
A02

Drawn by:
O.B.S


Date Drawn:
04-APR-2026

For Drawings Tel: 0208 154 5569

E-mail: plans@FastPlansUK.co.uk

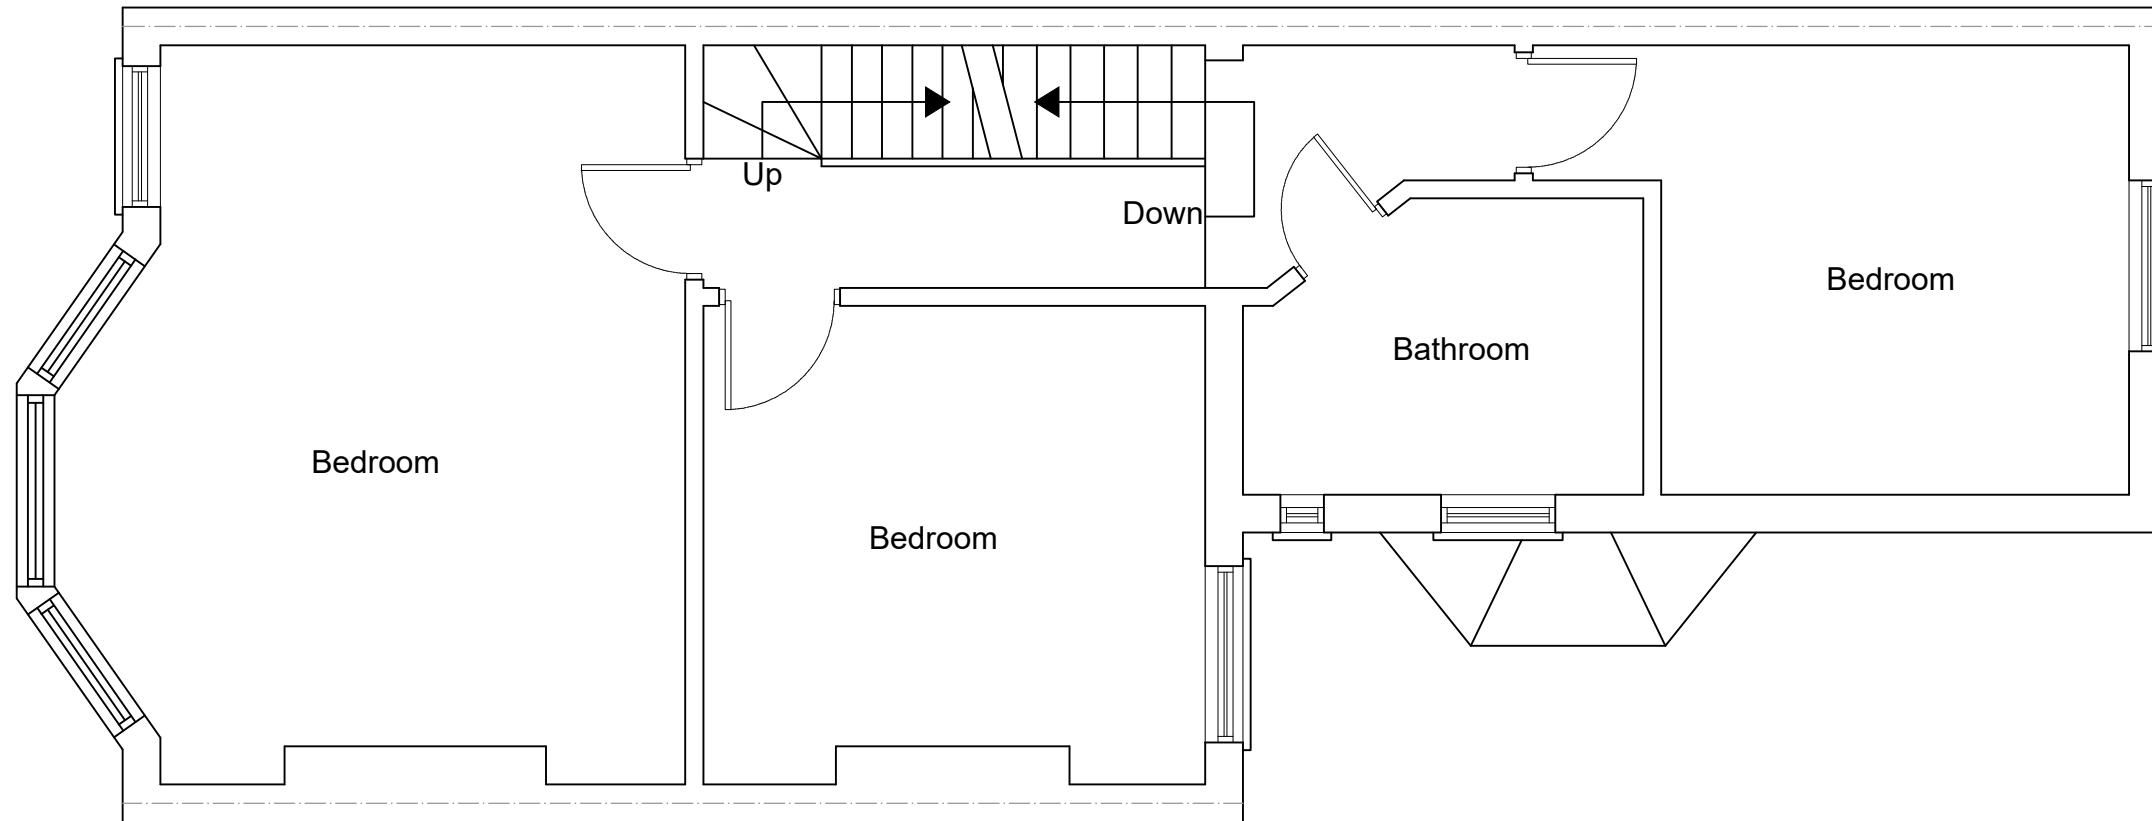


PROPOSED FIRST FLOOR PLAN
SCALE 1:50

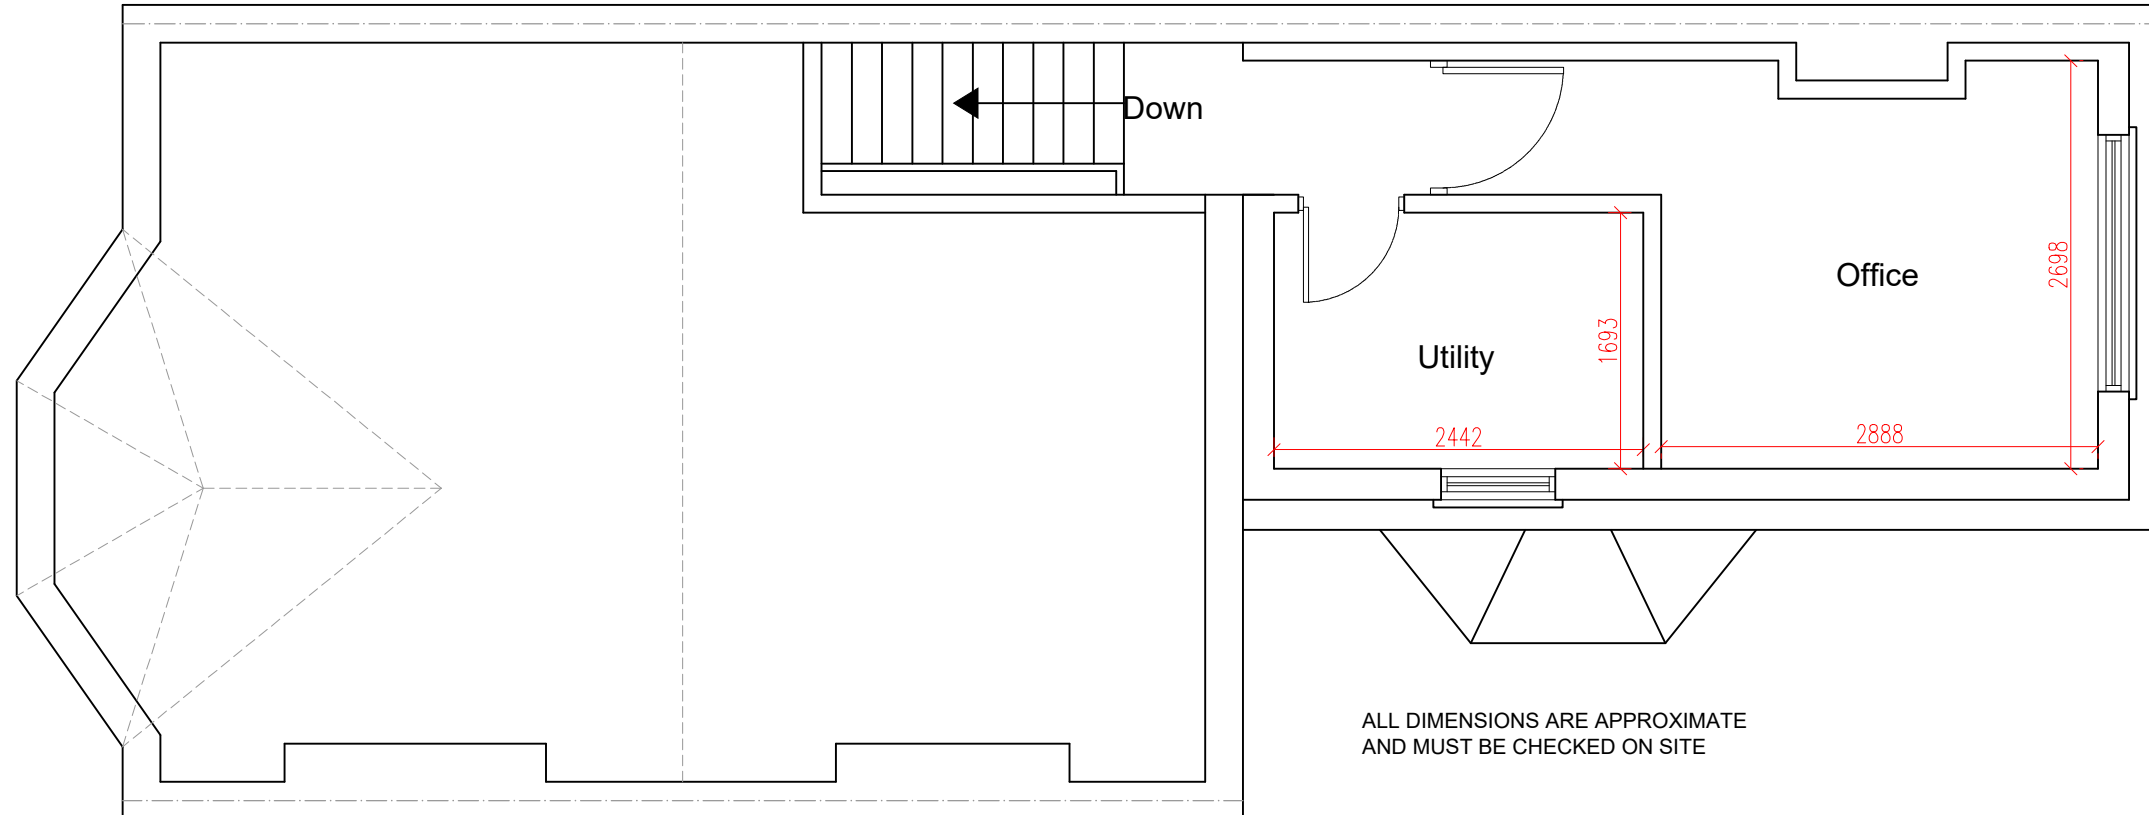

PROPOSED LOFT PLAN
SCALE 1:50

ALL DIMENSIONS ARE APPROXIMATE
AND MUST BE CHECKED ON SITE

 

www.FastPlansUK.co.uk

Project: Loft Conversion with
Dormer to Rear.

Address: 66 WILLINGDON ROAD N22 6SD

Scale: 1:50 @ A3


Dwg. no: A03

Drawn by: O.B.S


Date Drawn: 04-APR-2026

For Drawings Tel: 0208 154 5569

E-mail: plans@FastPlansUK.co.uk

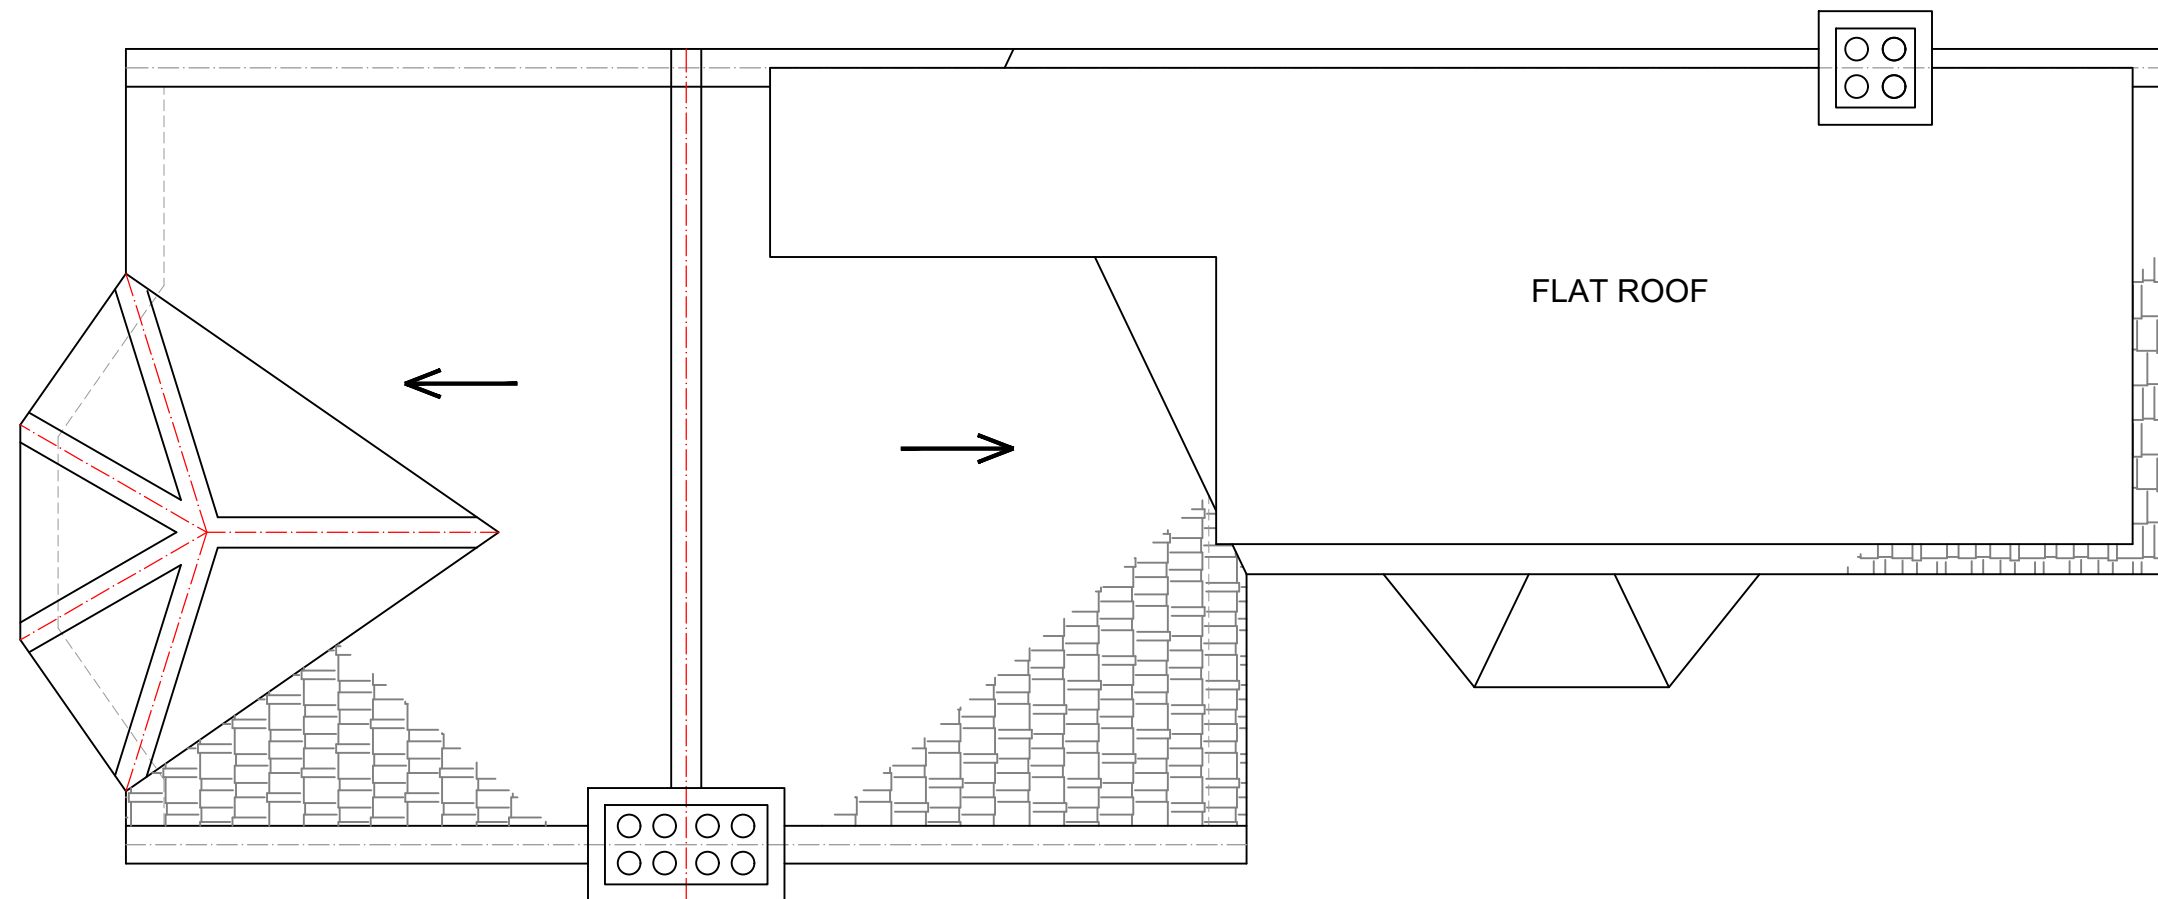

PROPOSED ROOF PLAN
SCALE 1:50

 

www.FastPlansUK.co.uk

Project: Loft Conversion with
Dormer to Rear.

Address:
66 WILLINGDON ROAD N22 6SD

Scale:
1:50 @ A3

Dwg. no:
A04

Drawn by:
O.B.S

Date Drawn:
04-APR-2026

For Drawings Tel: 0208 154 5569

E-mail: plans@FastPlansUK.co.uk




EXISTING FRONT ELEVATION
SCALE 1:100




EXISTING REAR ELEVATION
SCALE 1:100



EXISTING ELEVATION SIDE A
SCALE 1:100

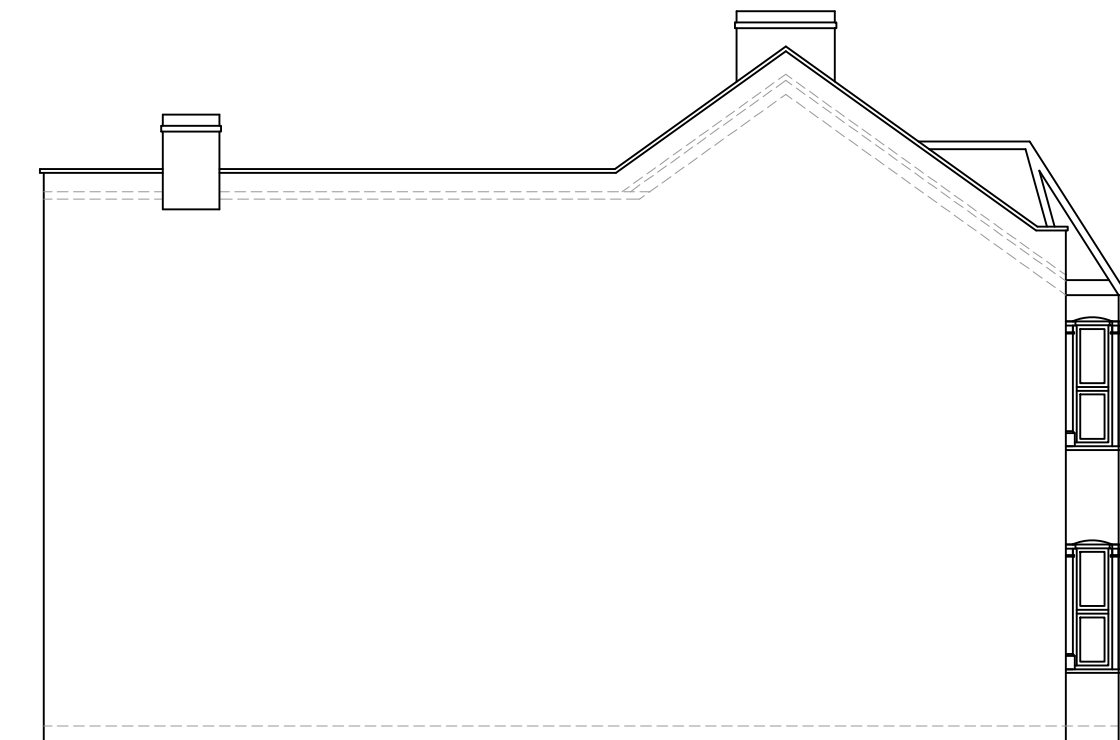

EXISTING ELEVATION SIDE B
SCALE 1:100

 

www.FastPlansUK.co.uk

Project: Loft Conversion with
Dormer to Rear.

Address: 66 WILLINGDON ROAD N22 6SD

Scale: 1:100 @ A3 Dwg. no: A05


Drawn by: O.B.S. Date Drawn: 04-APR-2026

For Drawings Tel: 0208 154 5569

E-mail: plans@FastPlansUK.co.uk



PROPOSED FRONT ELEVATION
SCALE 1:100

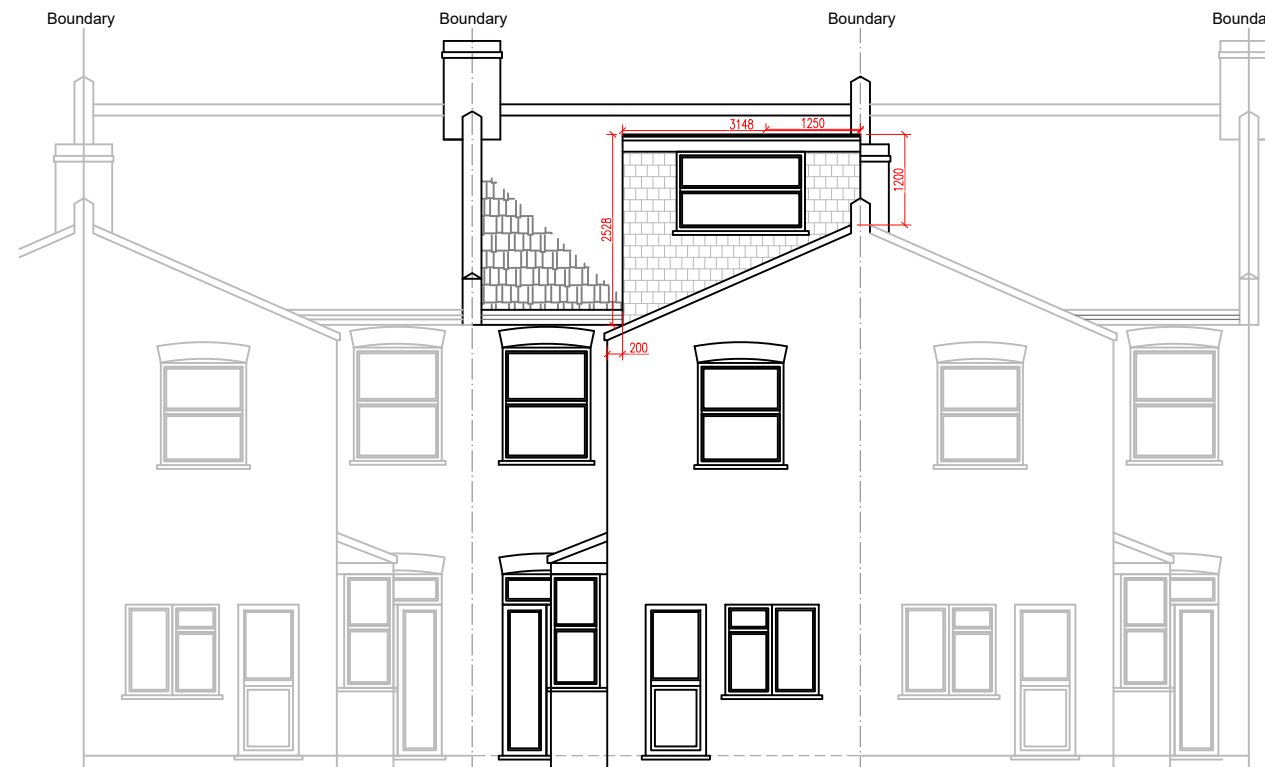

PROPOSED REAR ELEVATION
SCALE 1:100

⊗ = LOFT DORMER (A)

$$\begin{aligned} & \textcircled{A} \quad \textcircled{B} \\ & \frac{2.95 \times 2.11}{2} = 3.11 \\ & \textcircled{C} \quad \textcircled{X} \\ & = 3.11 \times 1.25 = 3.89 \end{aligned}$$


⊙ = LOFT DORMER (B)

$$\begin{aligned} & \textcircled{A} \quad \textcircled{B} \quad \textcircled{C} \\ & \frac{2.53 + 1.20}{2} = 1.86 \times 3.14 \\ & \textcircled{E} \quad \textcircled{Y} \\ & = 5.85 \times 6.06 = 35.48 \end{aligned}$$


TOTAL VOLUME

$$\begin{aligned} & = X + Y \\ & 03.89 + 35.48 = 39.37 \\ & 39.37\text{m}^3 < 40\text{m}^3 \end{aligned}$$


ALL PROPOSED MATERIALS TO MATCH
THOSE OF EXISTING PROPERTY

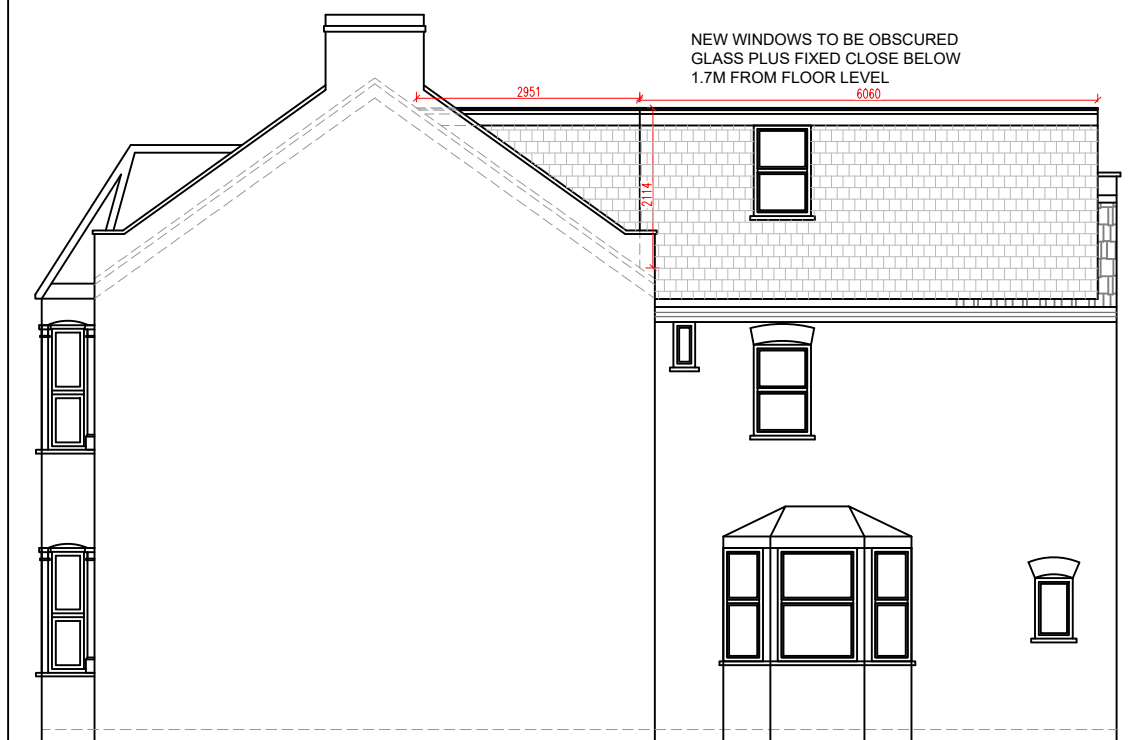

PROPOSED ELEVATION SIDE A
SCALE 1:100

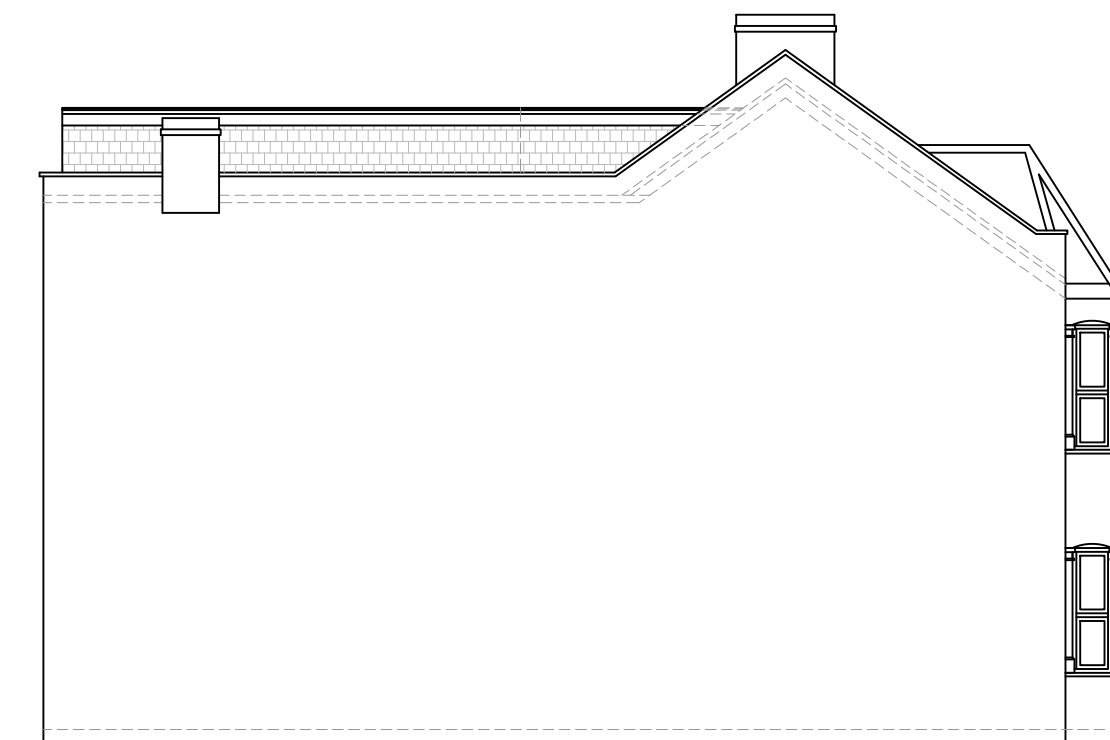

PROPOSED ELEVATION SIDE B
SCALE 1:100

 

www.FastPlansUK.co.uk

Project: Loft Conversion with
Dormer to Rear.

Address: 66 WILLINGDON ROAD N22 6SD

Scale: 1:100 @ A3


Dwg. no: A06

Drawn by: O.B.S


Date Drawn: 04-APR-2026

For Drawings Tel: 0208 154 5569

E-mail: plans@FastPlansUK.co.uk

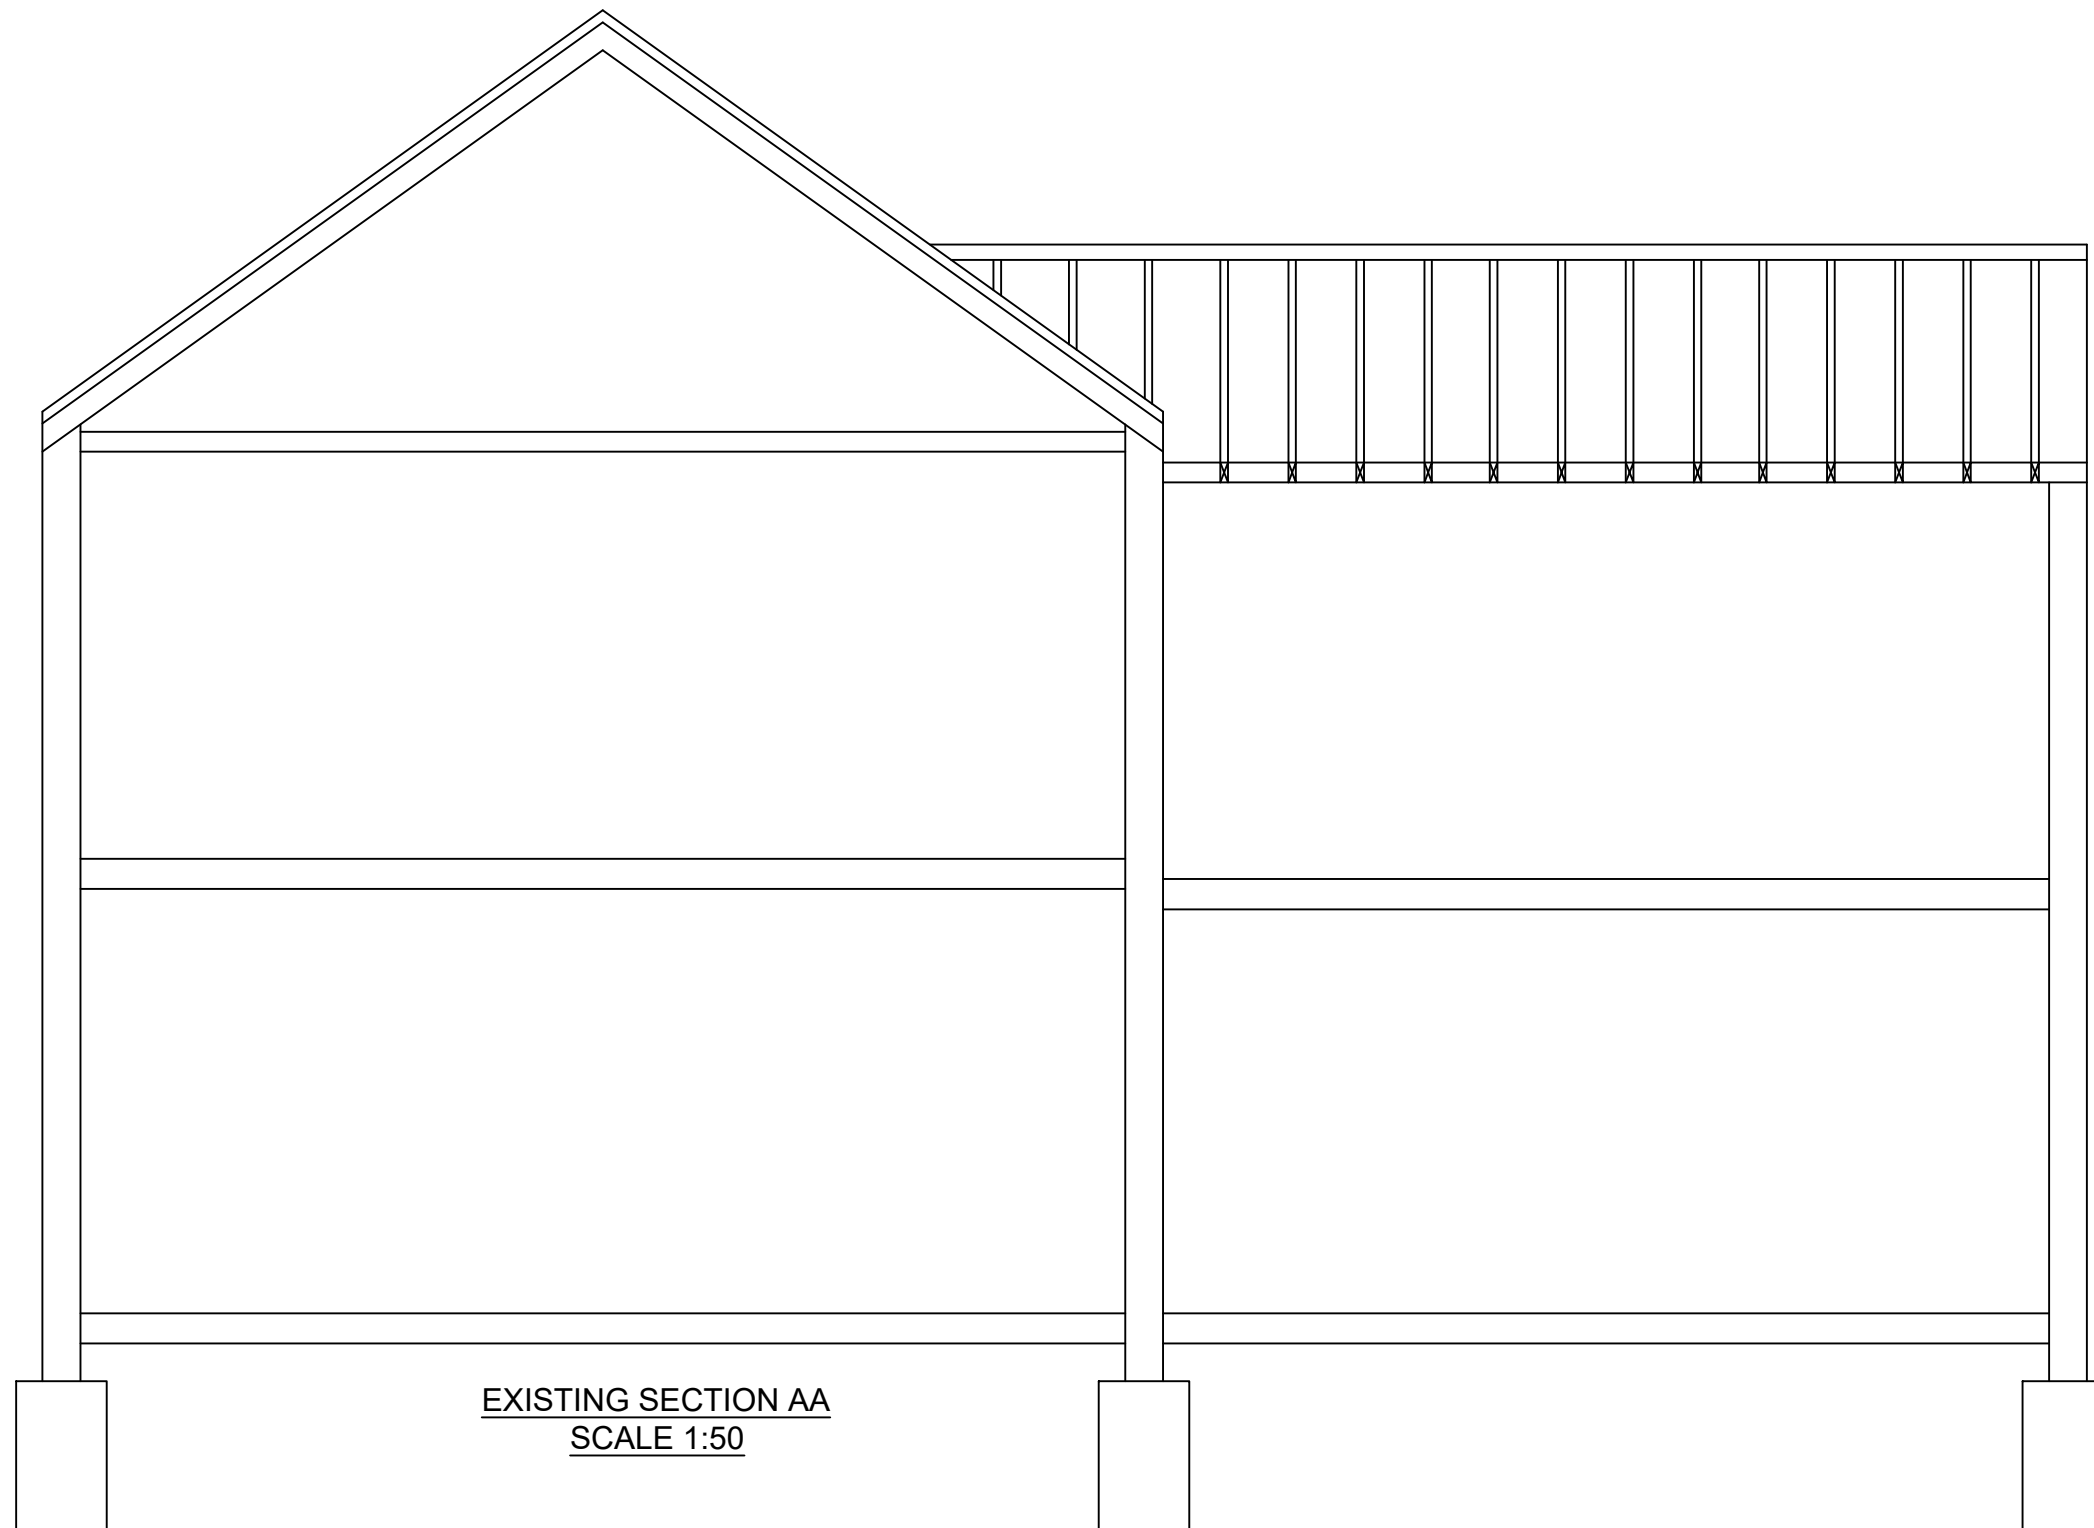

EXISTING SECTION AA
SCALE 1:50

 

www.FastPlansUK.co.uk


Project: Loft Conversion with
Dormer to Rear.

Address:
66 WILLINGDON ROAD N22 6SD

Scale: 1:50 @ A3	Dwg. no: A07
Drawn by: O.B.S	Date Drawn: 04-APR-2026

For Drawings Tel: 0208 154 5569

E-mail: plans@FastPlansUK.co.uk

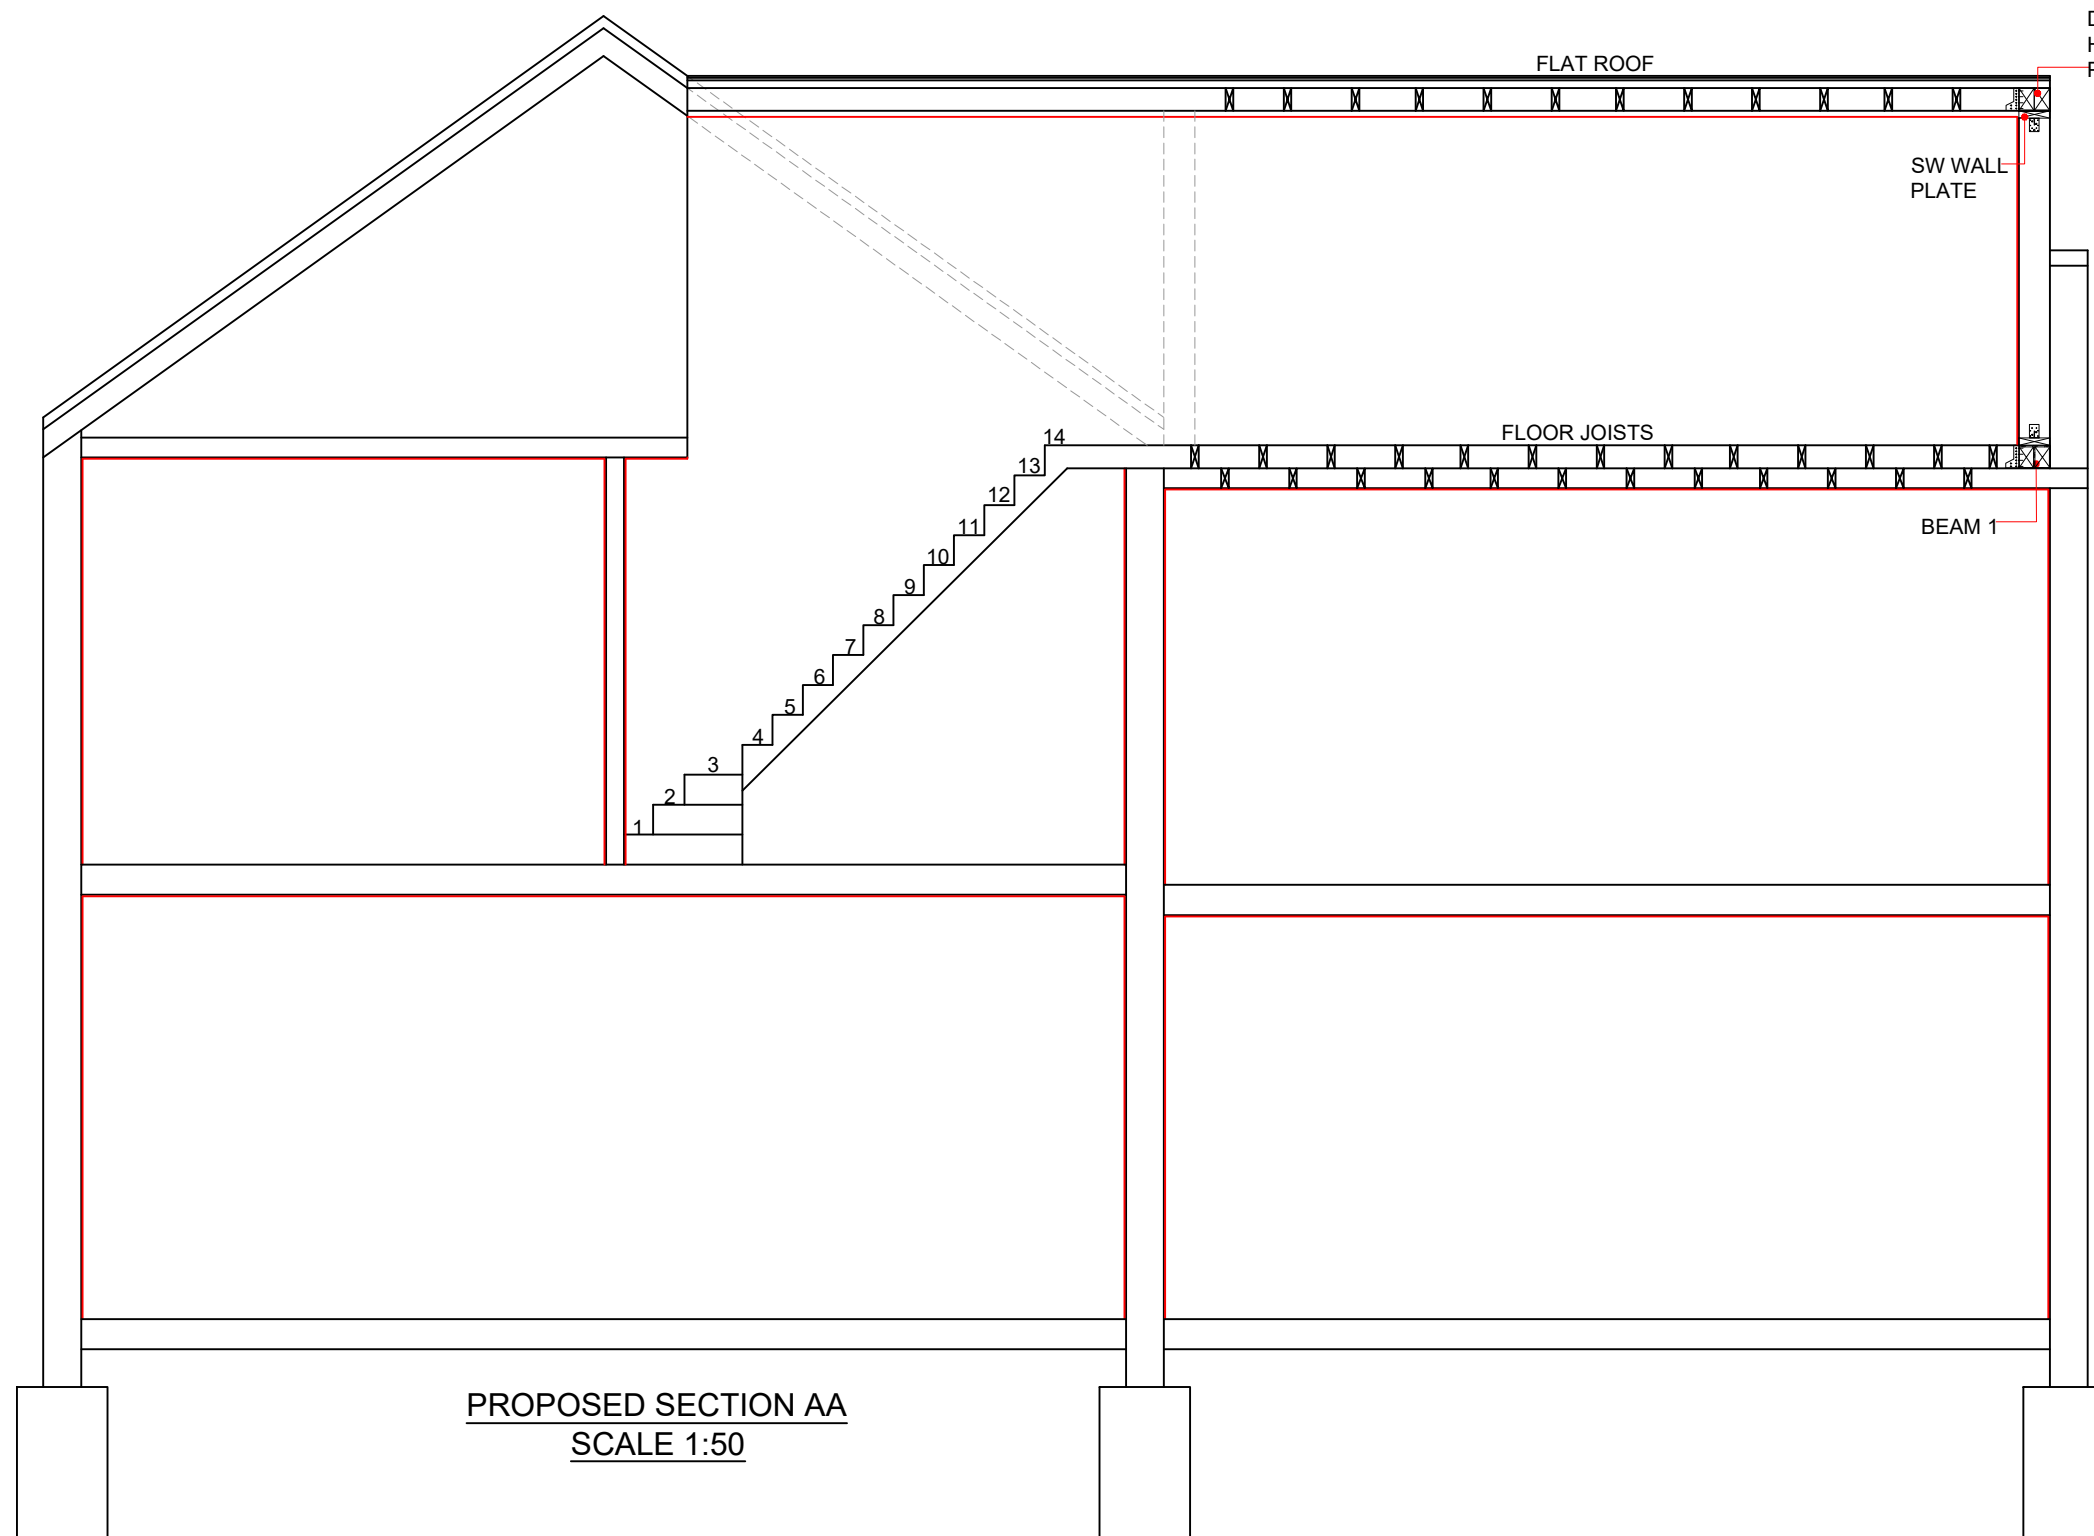

DOUBLED - UP DORMER
HEADERS AROUND THE
PERIMETER

5m 1:50
10m 1:100

9

4

7

3

5

2

3

1

1

0

PROPOSED SECTION AA
SCALE 1:50



www.FastPlansUK.co.uk

Project: Loft Conversion with
Dormer to Rear.

Address:
66 WILLINGDON ROAD N22 6SD

Scale:
1:50 @ A3


Dwg. no:
A08

Drawn by:
O.B.S


Date Drawn:
04-APR-2026

For Drawings Tel: 0208 154 5569



E-mail: plans@FastPlansUK.co.uk

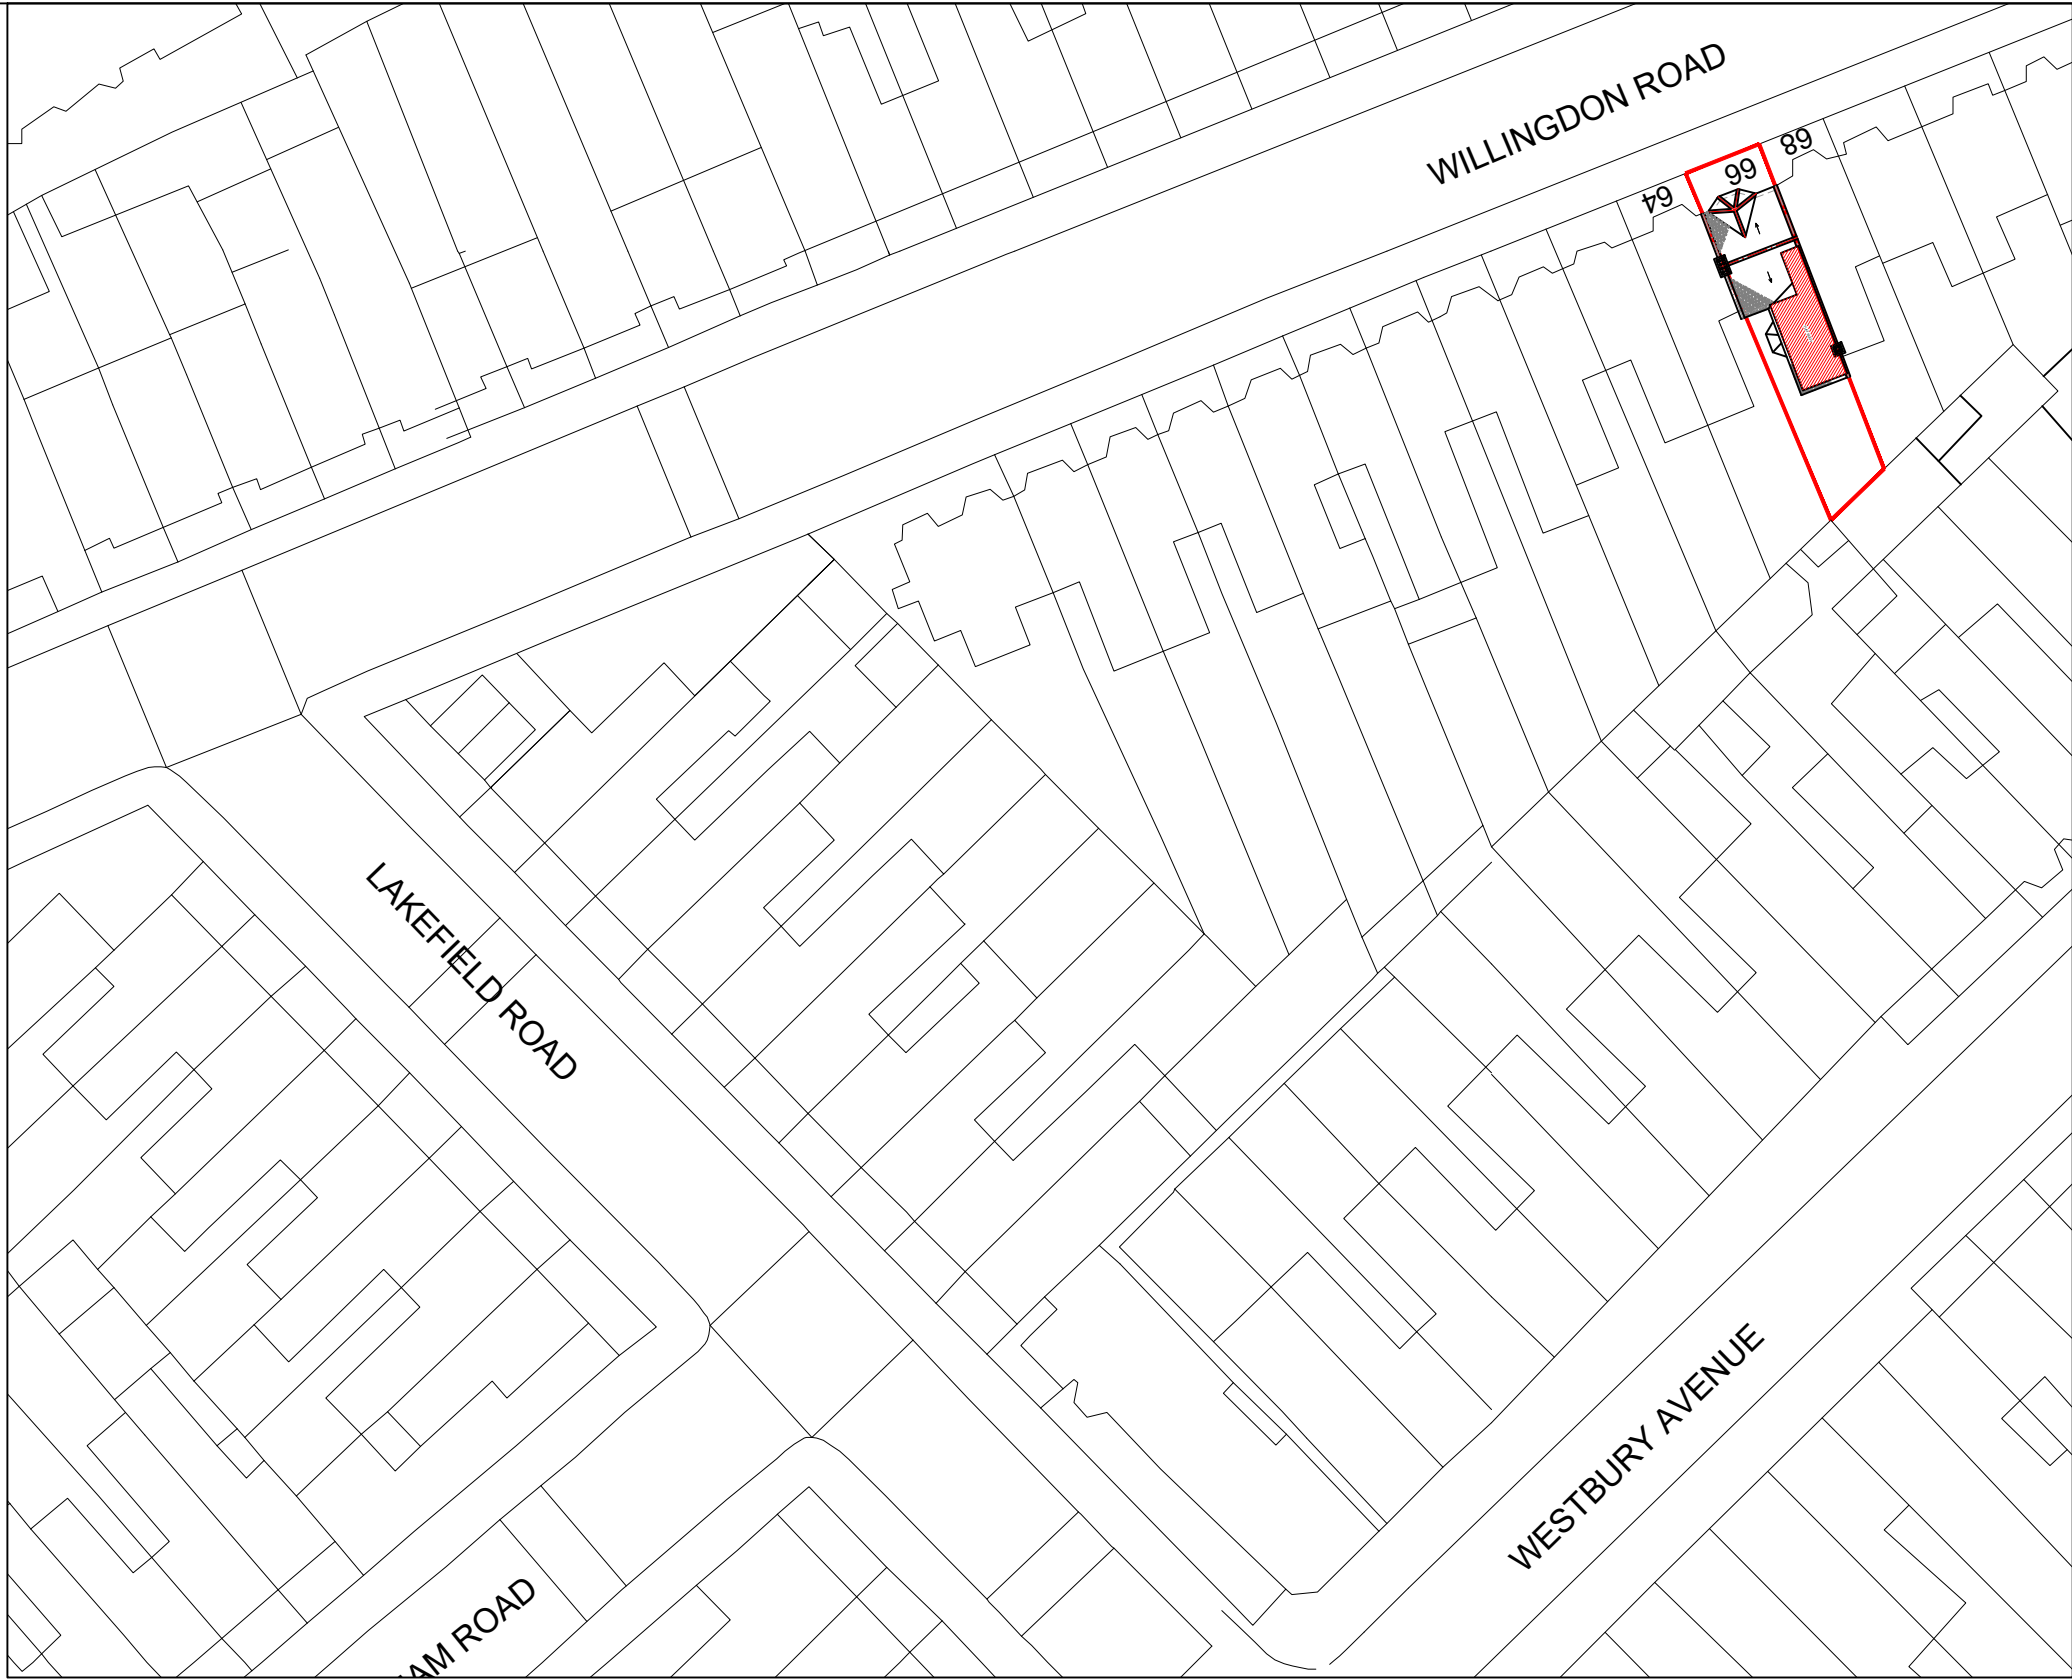

BLOCK PLAN
SCALE 1:500

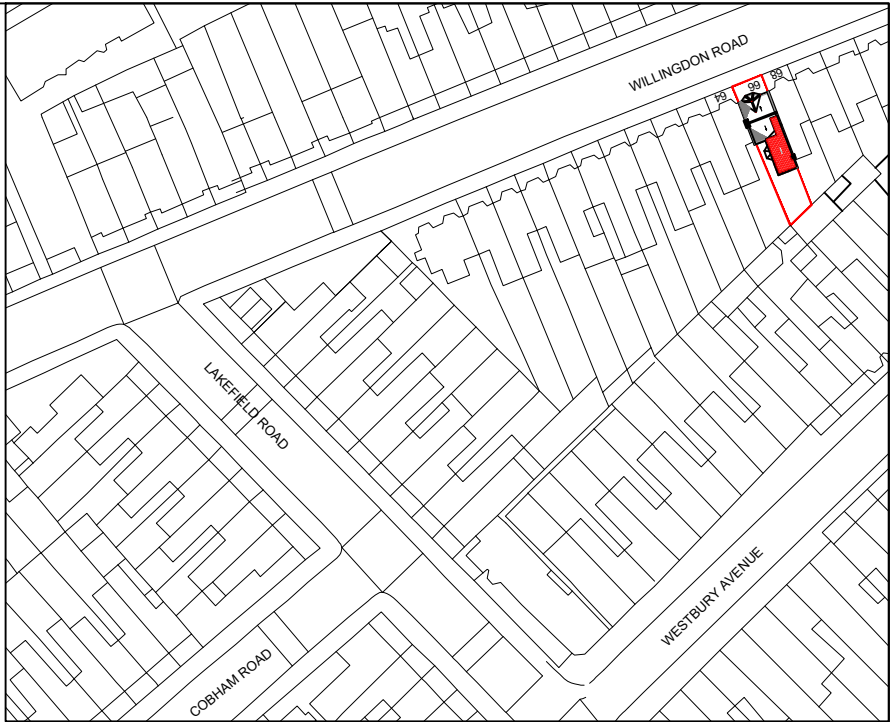

LOCATION PLAN
SCALE 1:1250

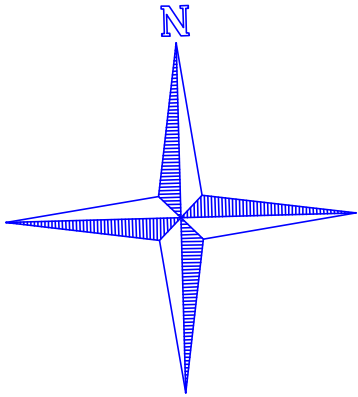 

www.FastPlansUK.co.uk

Project: Loft Conversion with
Dormer to Rear.

Address:
66 WILLINGDON ROAD N22 6SD

Scale:
1:500 @ A3

Dwg. no:
A09

Drawn by:
O.B.S

Date Drawn:
04-APR-2026

For Drawings Tel: 0208 154 5569

E-mail: plans@FastPlansUK.co.uk