




AS APPROVED


Ref: HGY/2023/1499
Granted: 22/11/2023

1 LOCATION PLAN
SCALE 1:1250

 


© Crown copyright and database rights 2023 OS 100035409
Reproduction in whole or in part is prohibited
without the permission of Ordnance Survey.


TYPE	This drawing is prepared solely for design and planning submission purposes. It is not intended or suitable for either Building Regulations or Construction purposes and should not be used for such.	Revision Date Description - 07/06/23 ISSUED FOR PLANNING - NOT FOR CONSTRUCTION	Drawn Checked OR MC		Project 24 Curzon Road, London, N10 2RA	Drawing Number 098.010	Rev. -
					Drawing Title Location Plan	Status Planning	Scale 1:1250@A3

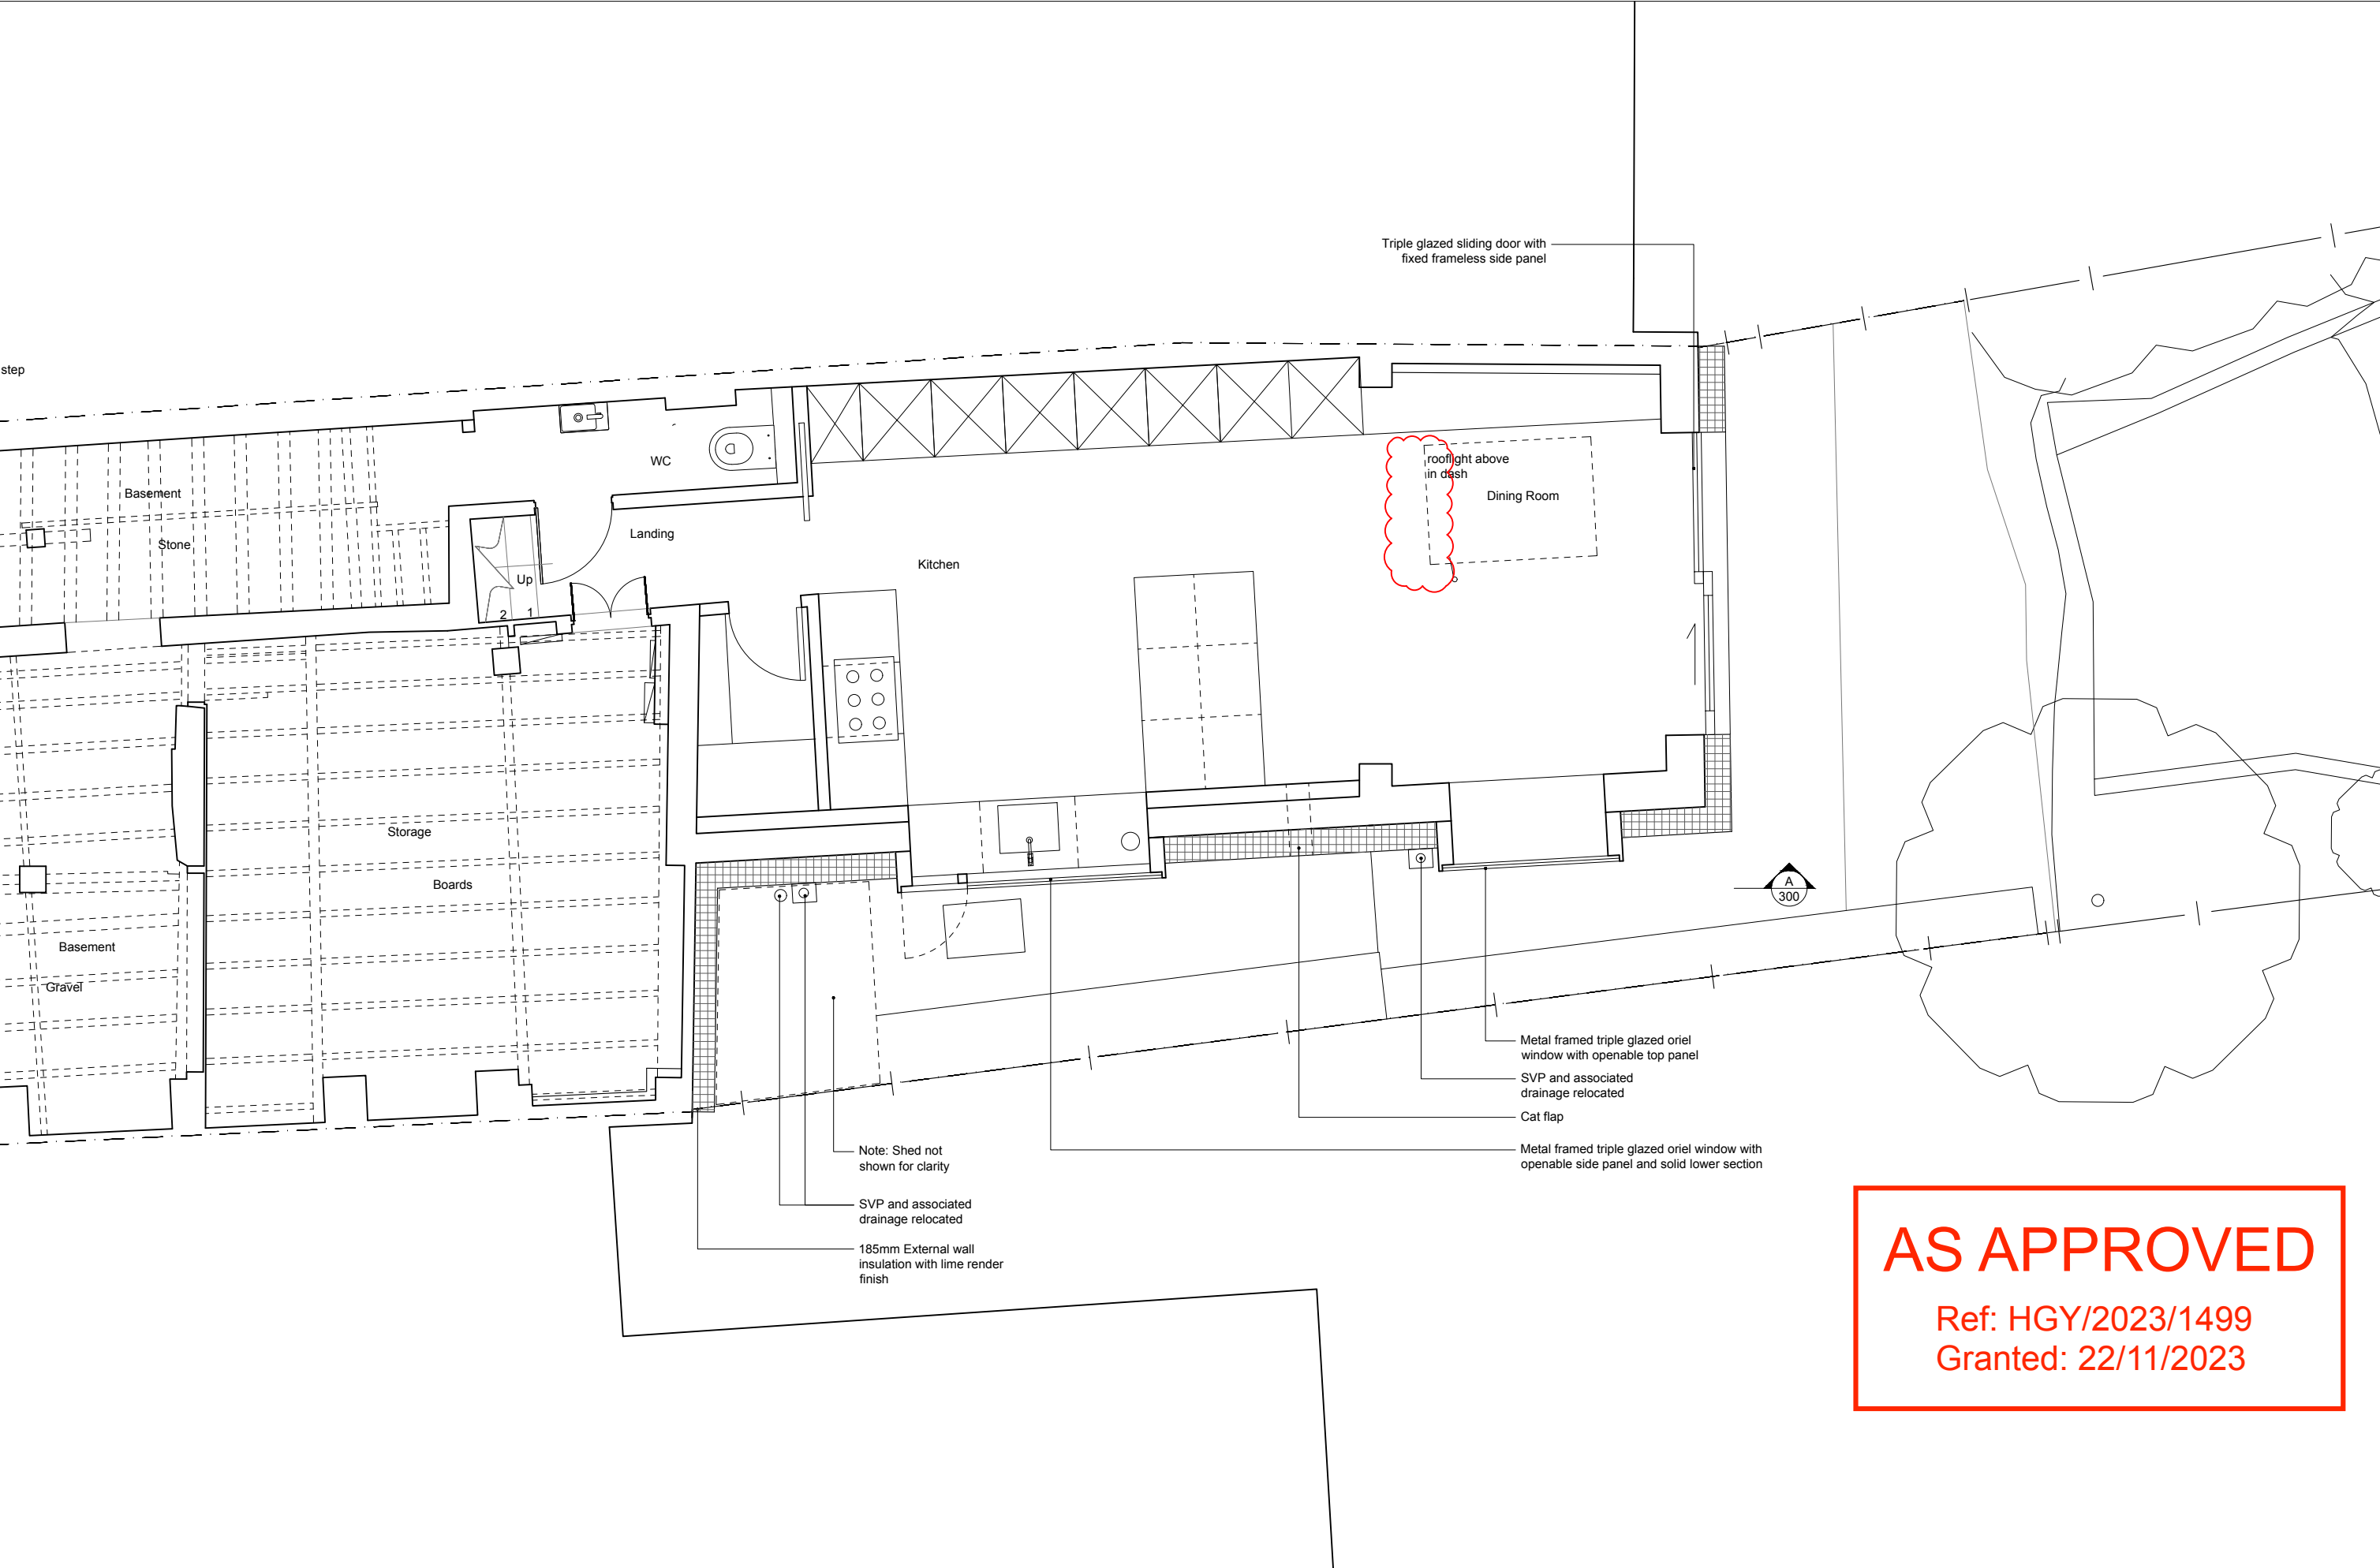


AS APPROVED
Ref: HGY/2023/1499
Granted: 22/11/2023

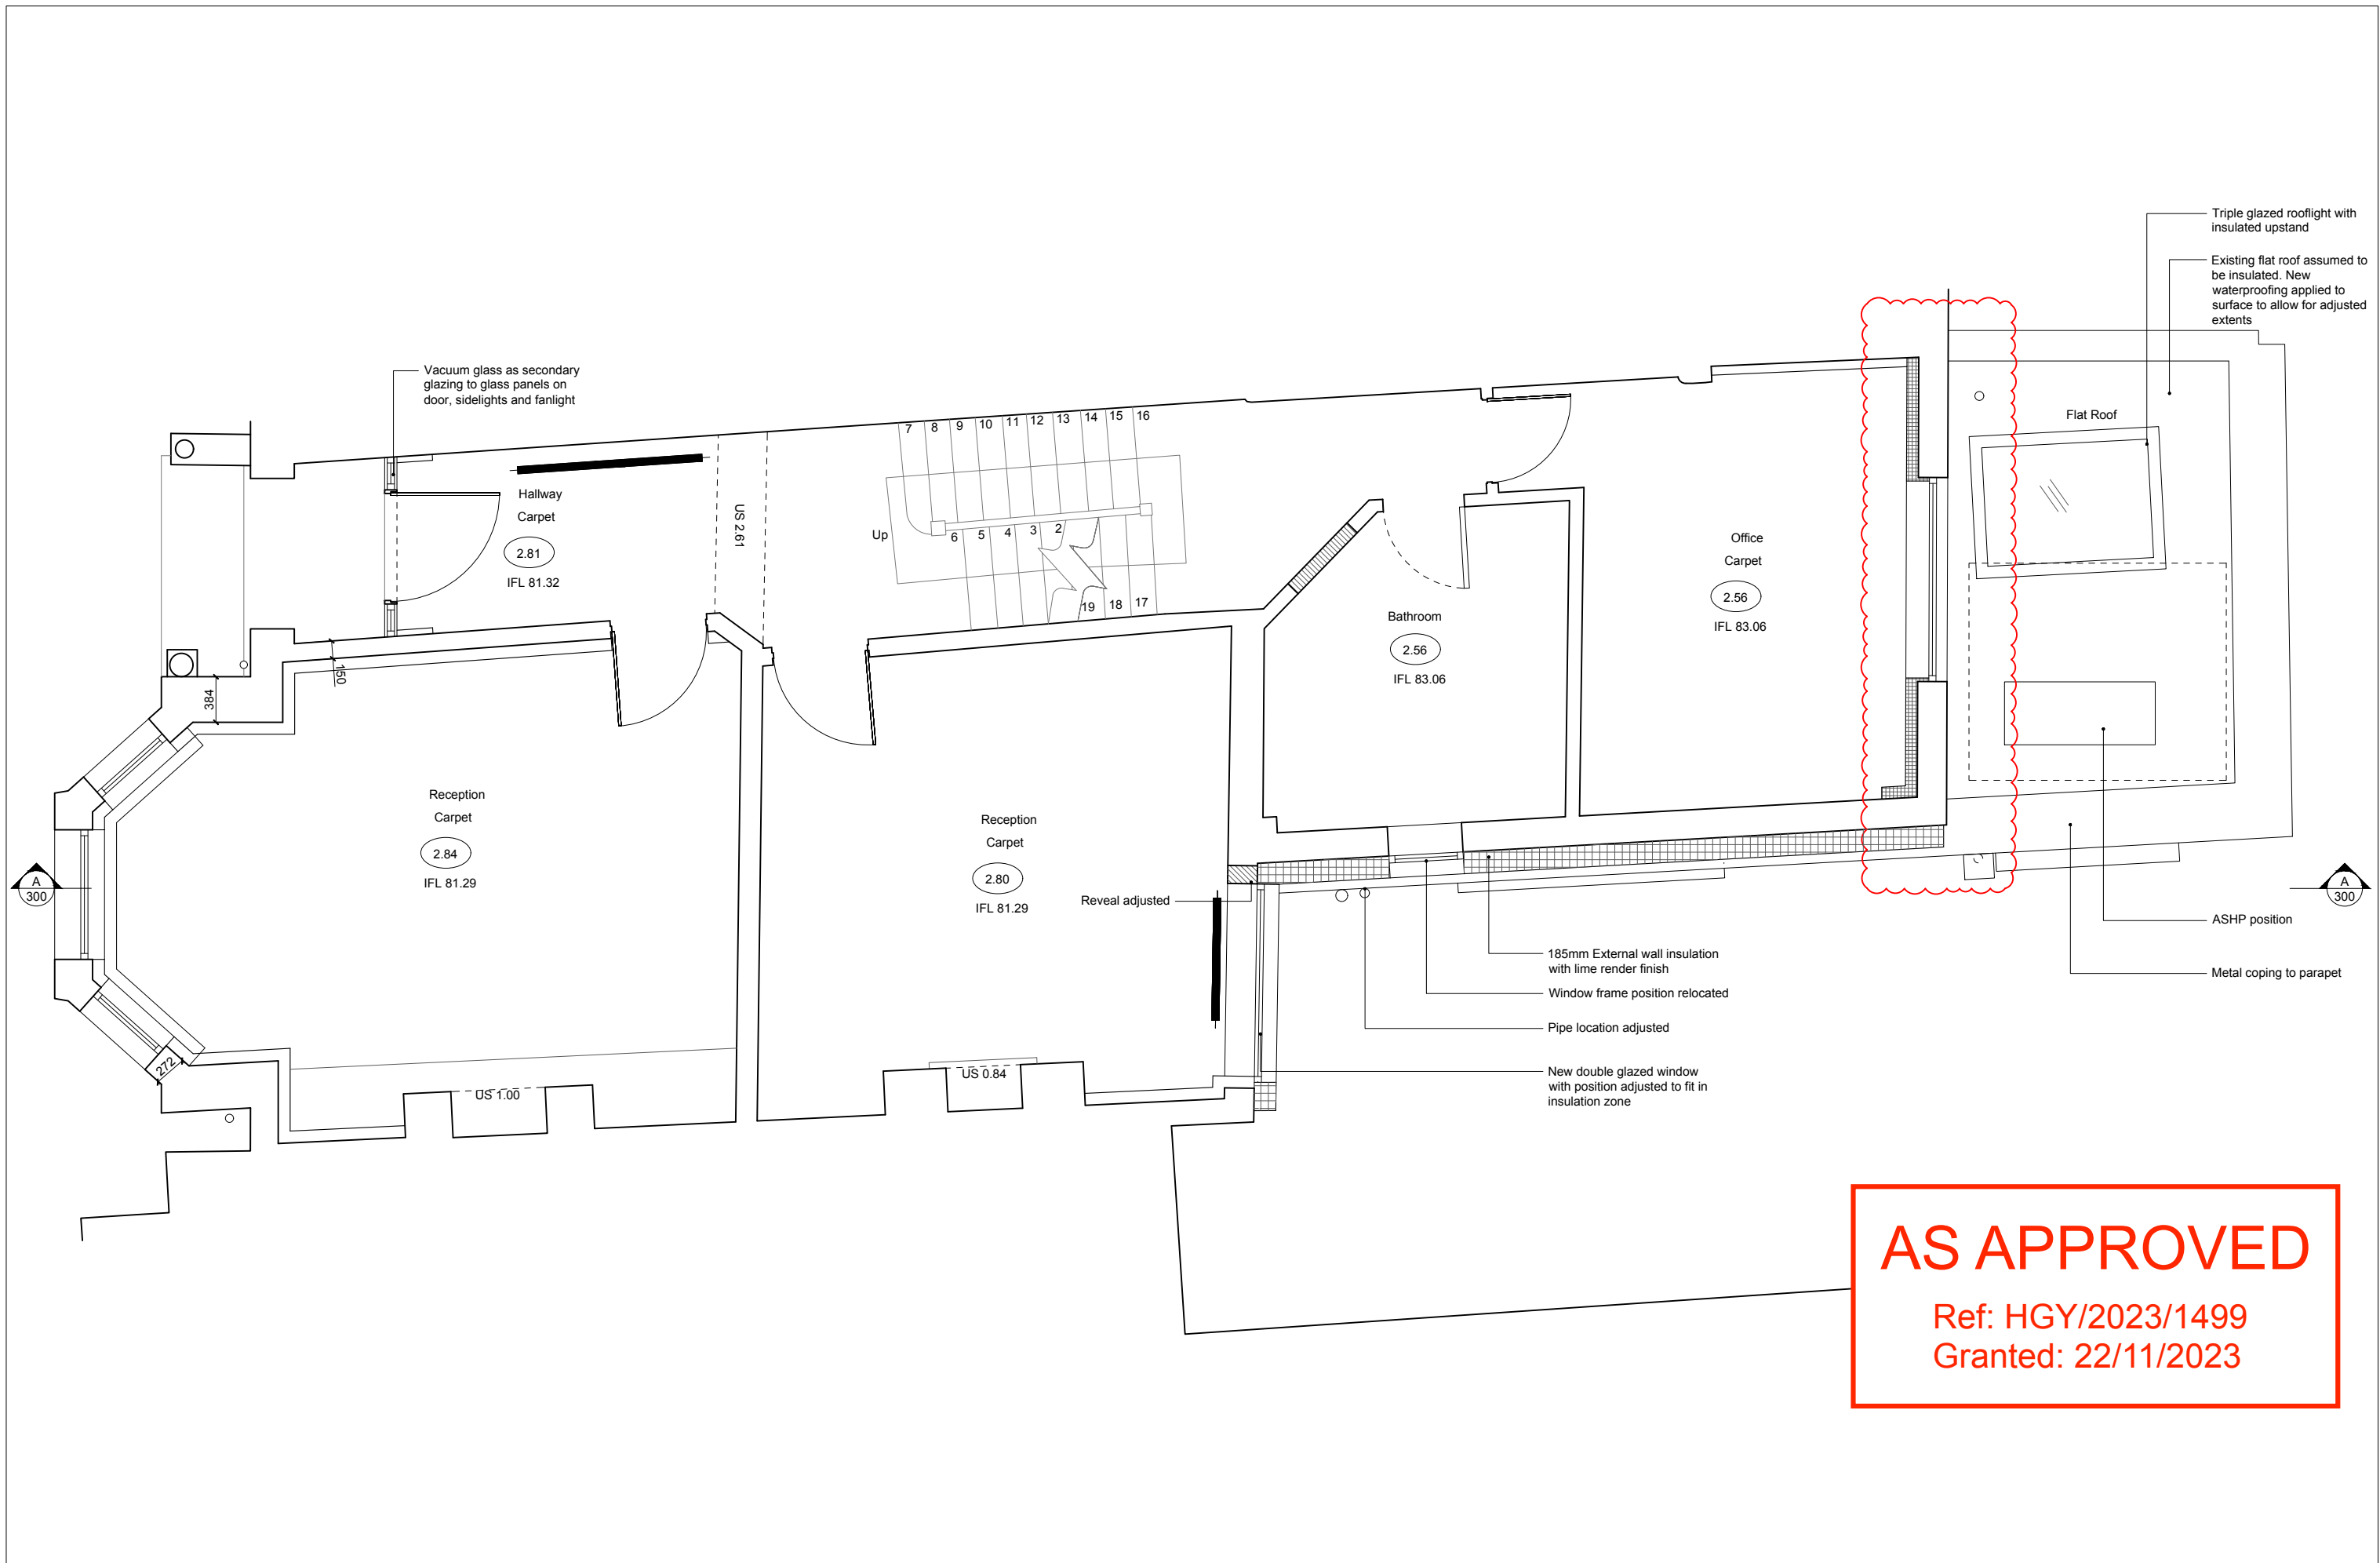


TYPE	This drawing is prepared solely for design and planning submission purposes. It is not intended or suitable for either Building Regulations or Construction purposes and should not be used for such.		Revision	Date	Description	Drawn	Checked		Project	Drawing Number	Rev.
			-	07/06/23	ISSUED FOR PLANNING - NOT FOR CONSTRUCTION	OR	MC		24 Curzon Road, London, N10 2RA	098.115	A
			A	10/11/23	EWI from 1st and 2nd floor rear outrigger facade removed and parapets reinstated	OR	MC		Drawing Title	Status	Scale
Proposed Upper Ground Floor Plan									Planning1:50@A3		

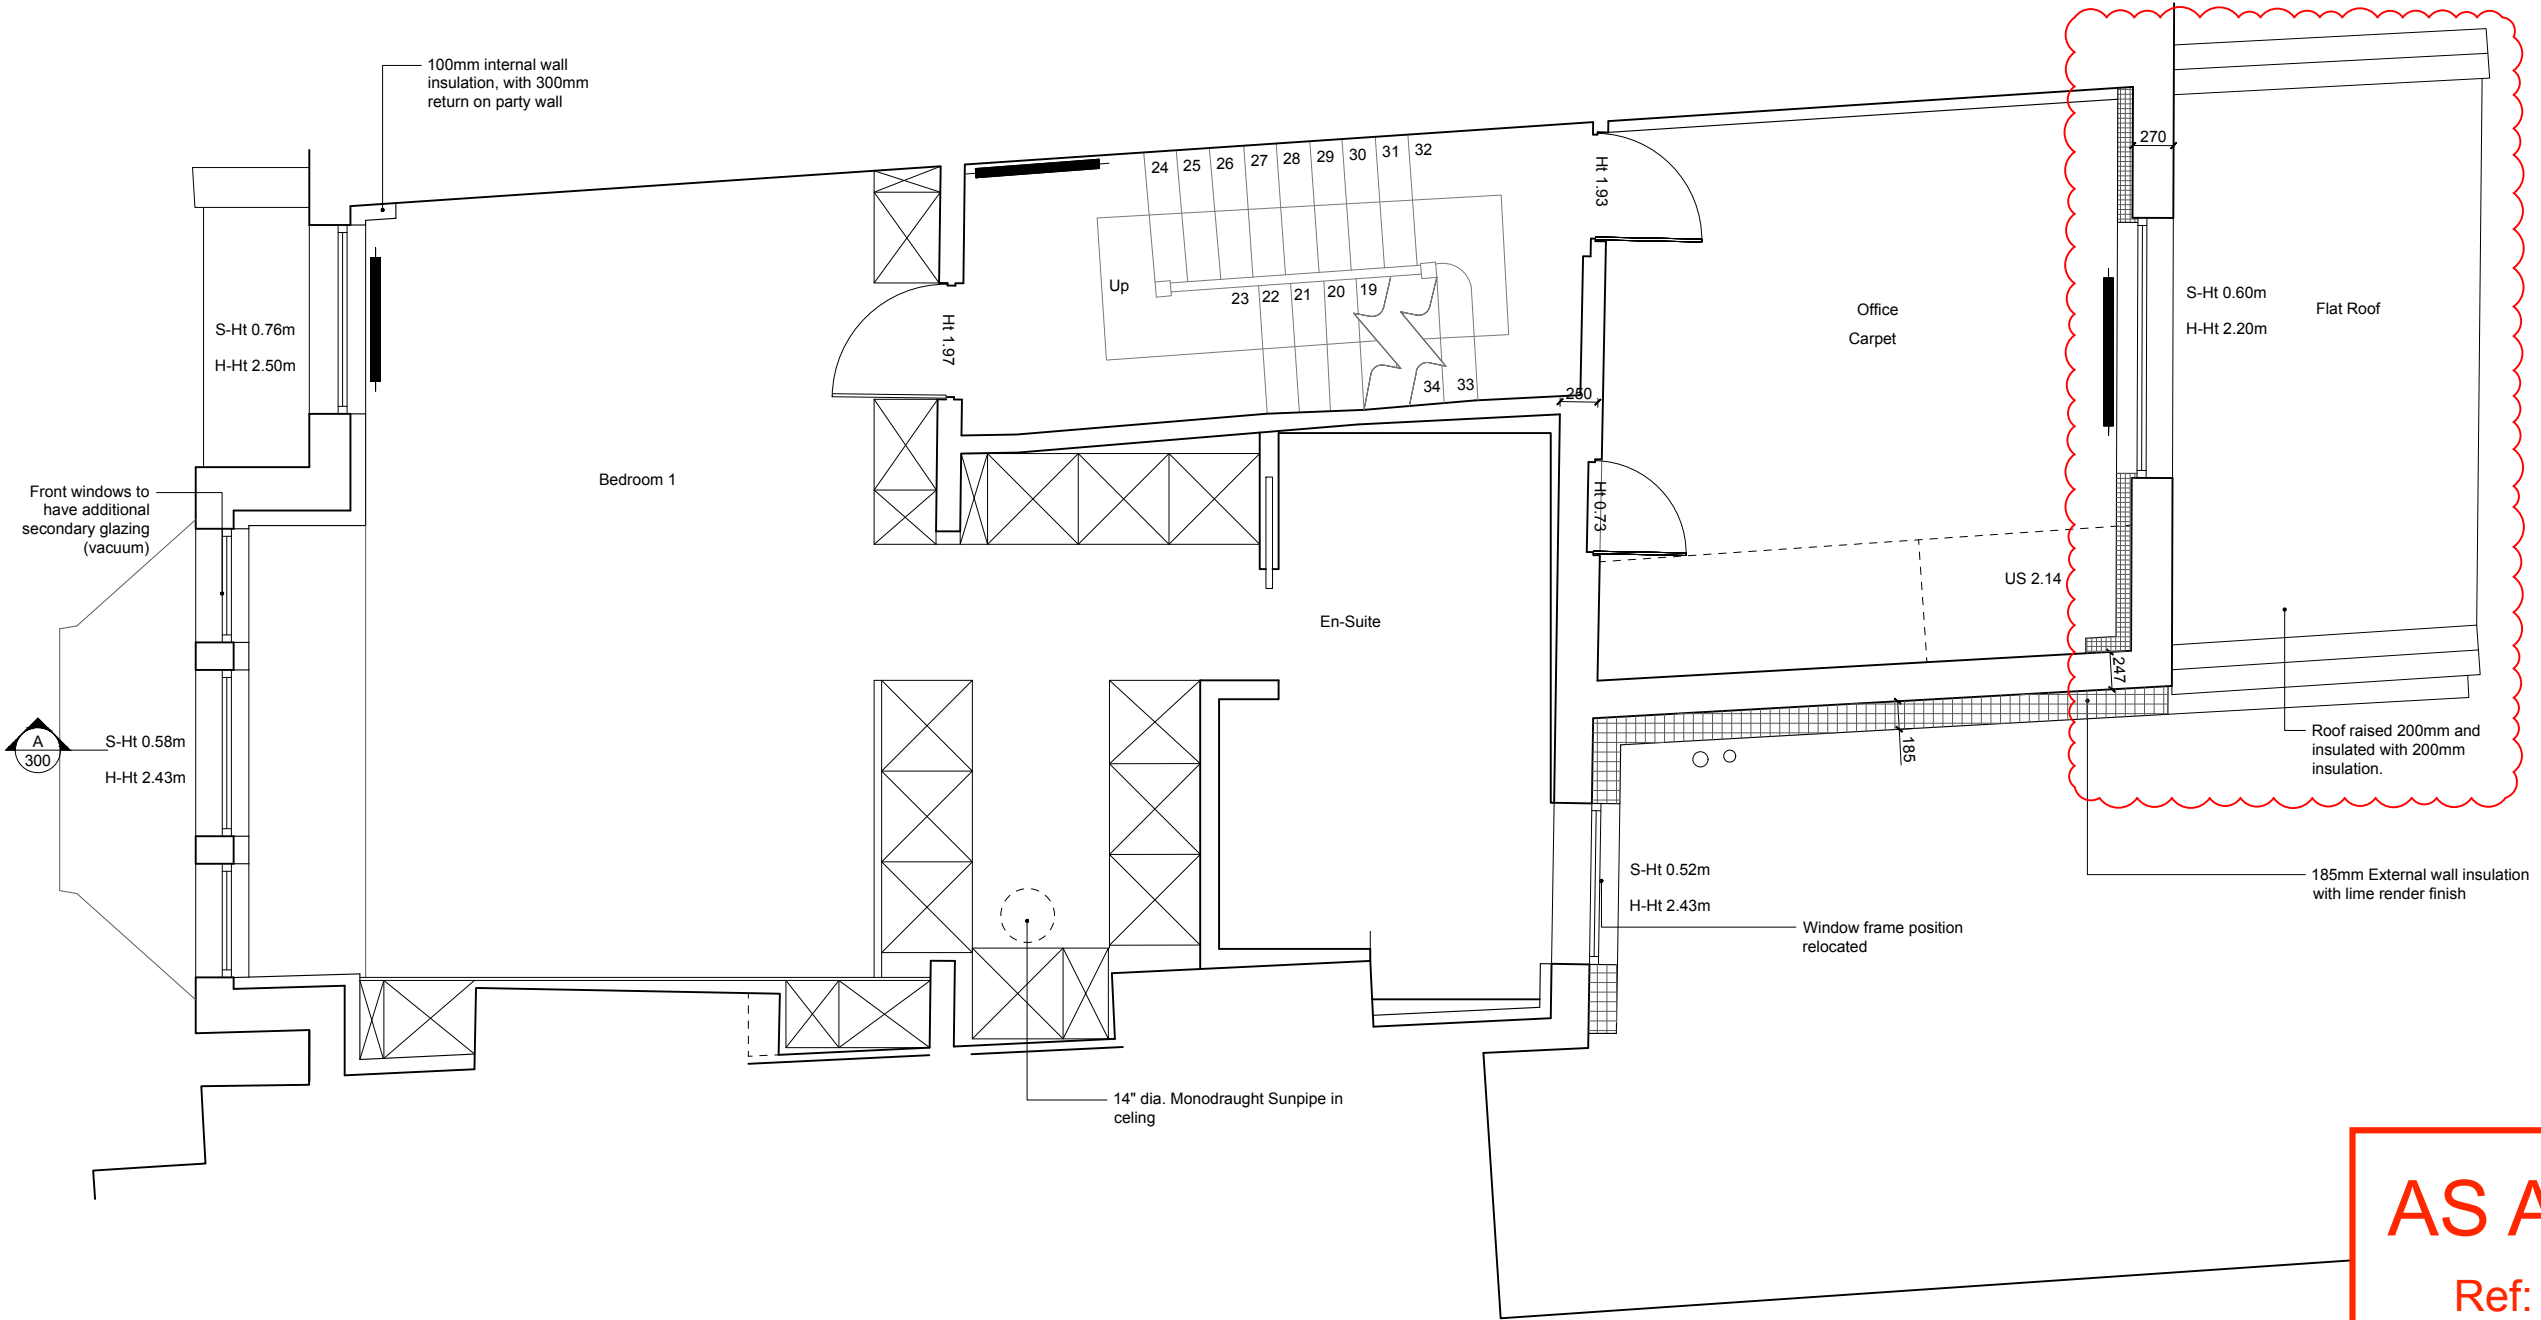


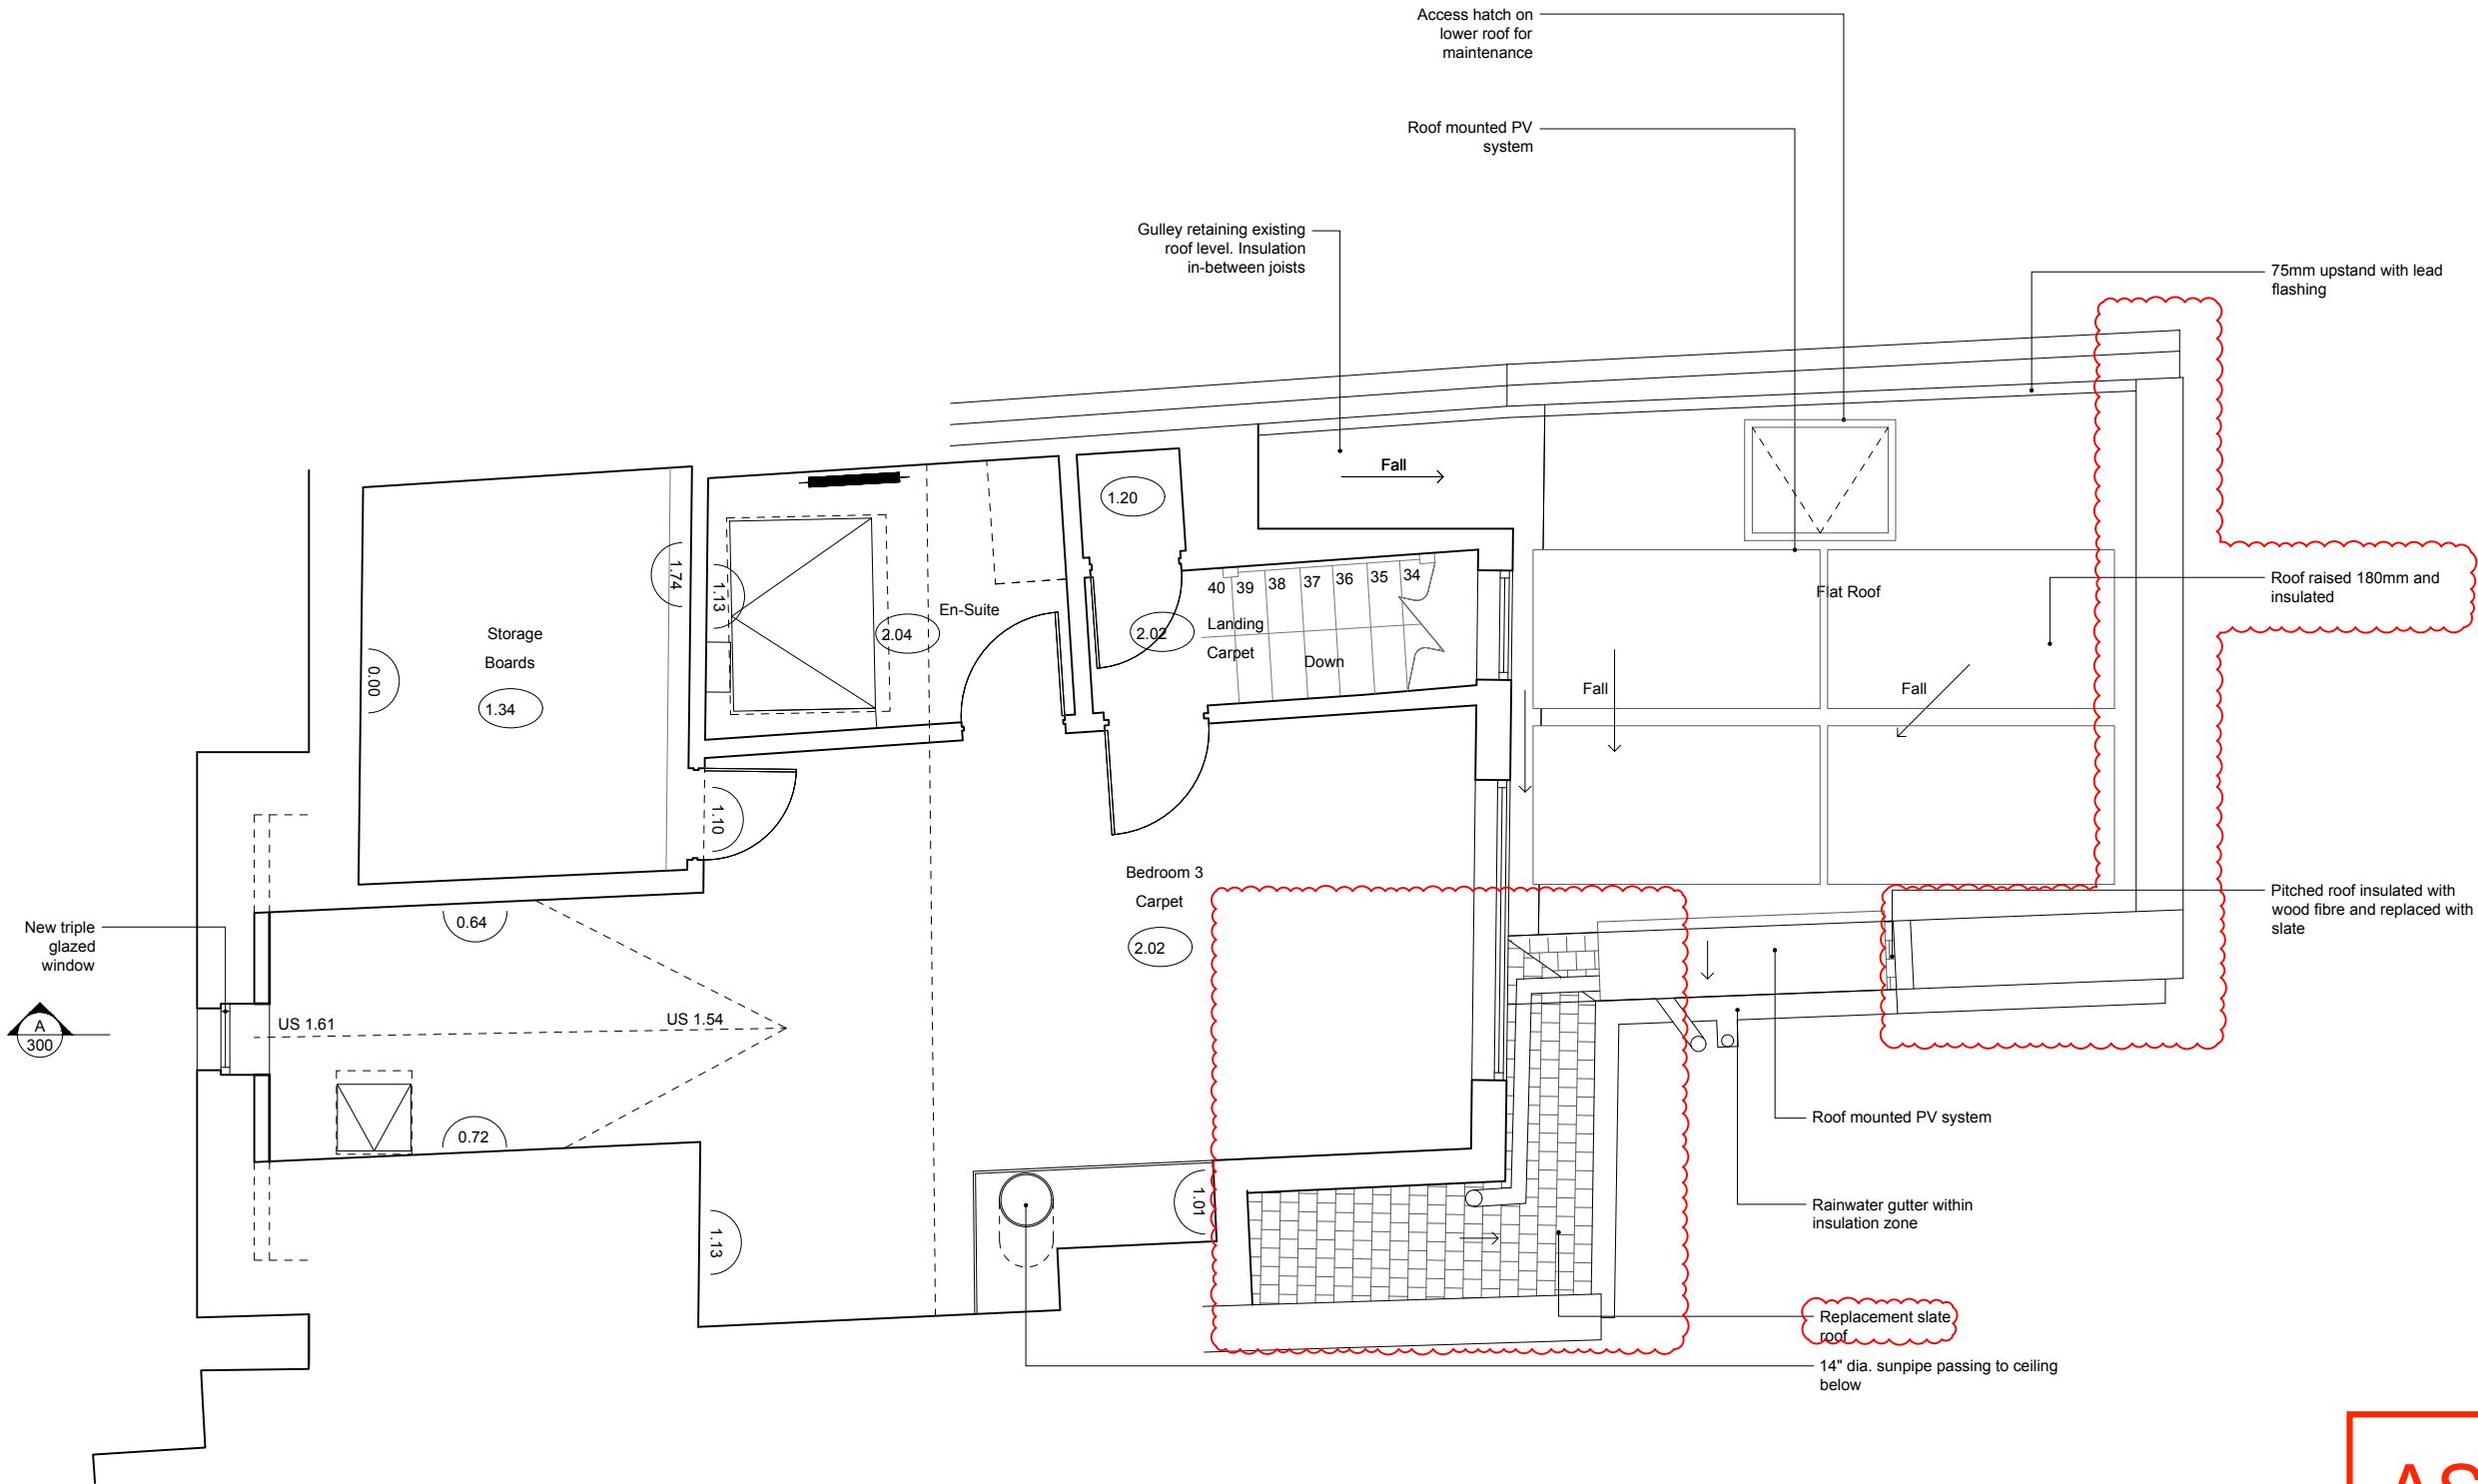

AS APPROVED
Ref: HGY/2023/1499
Granted: 22/11/2023

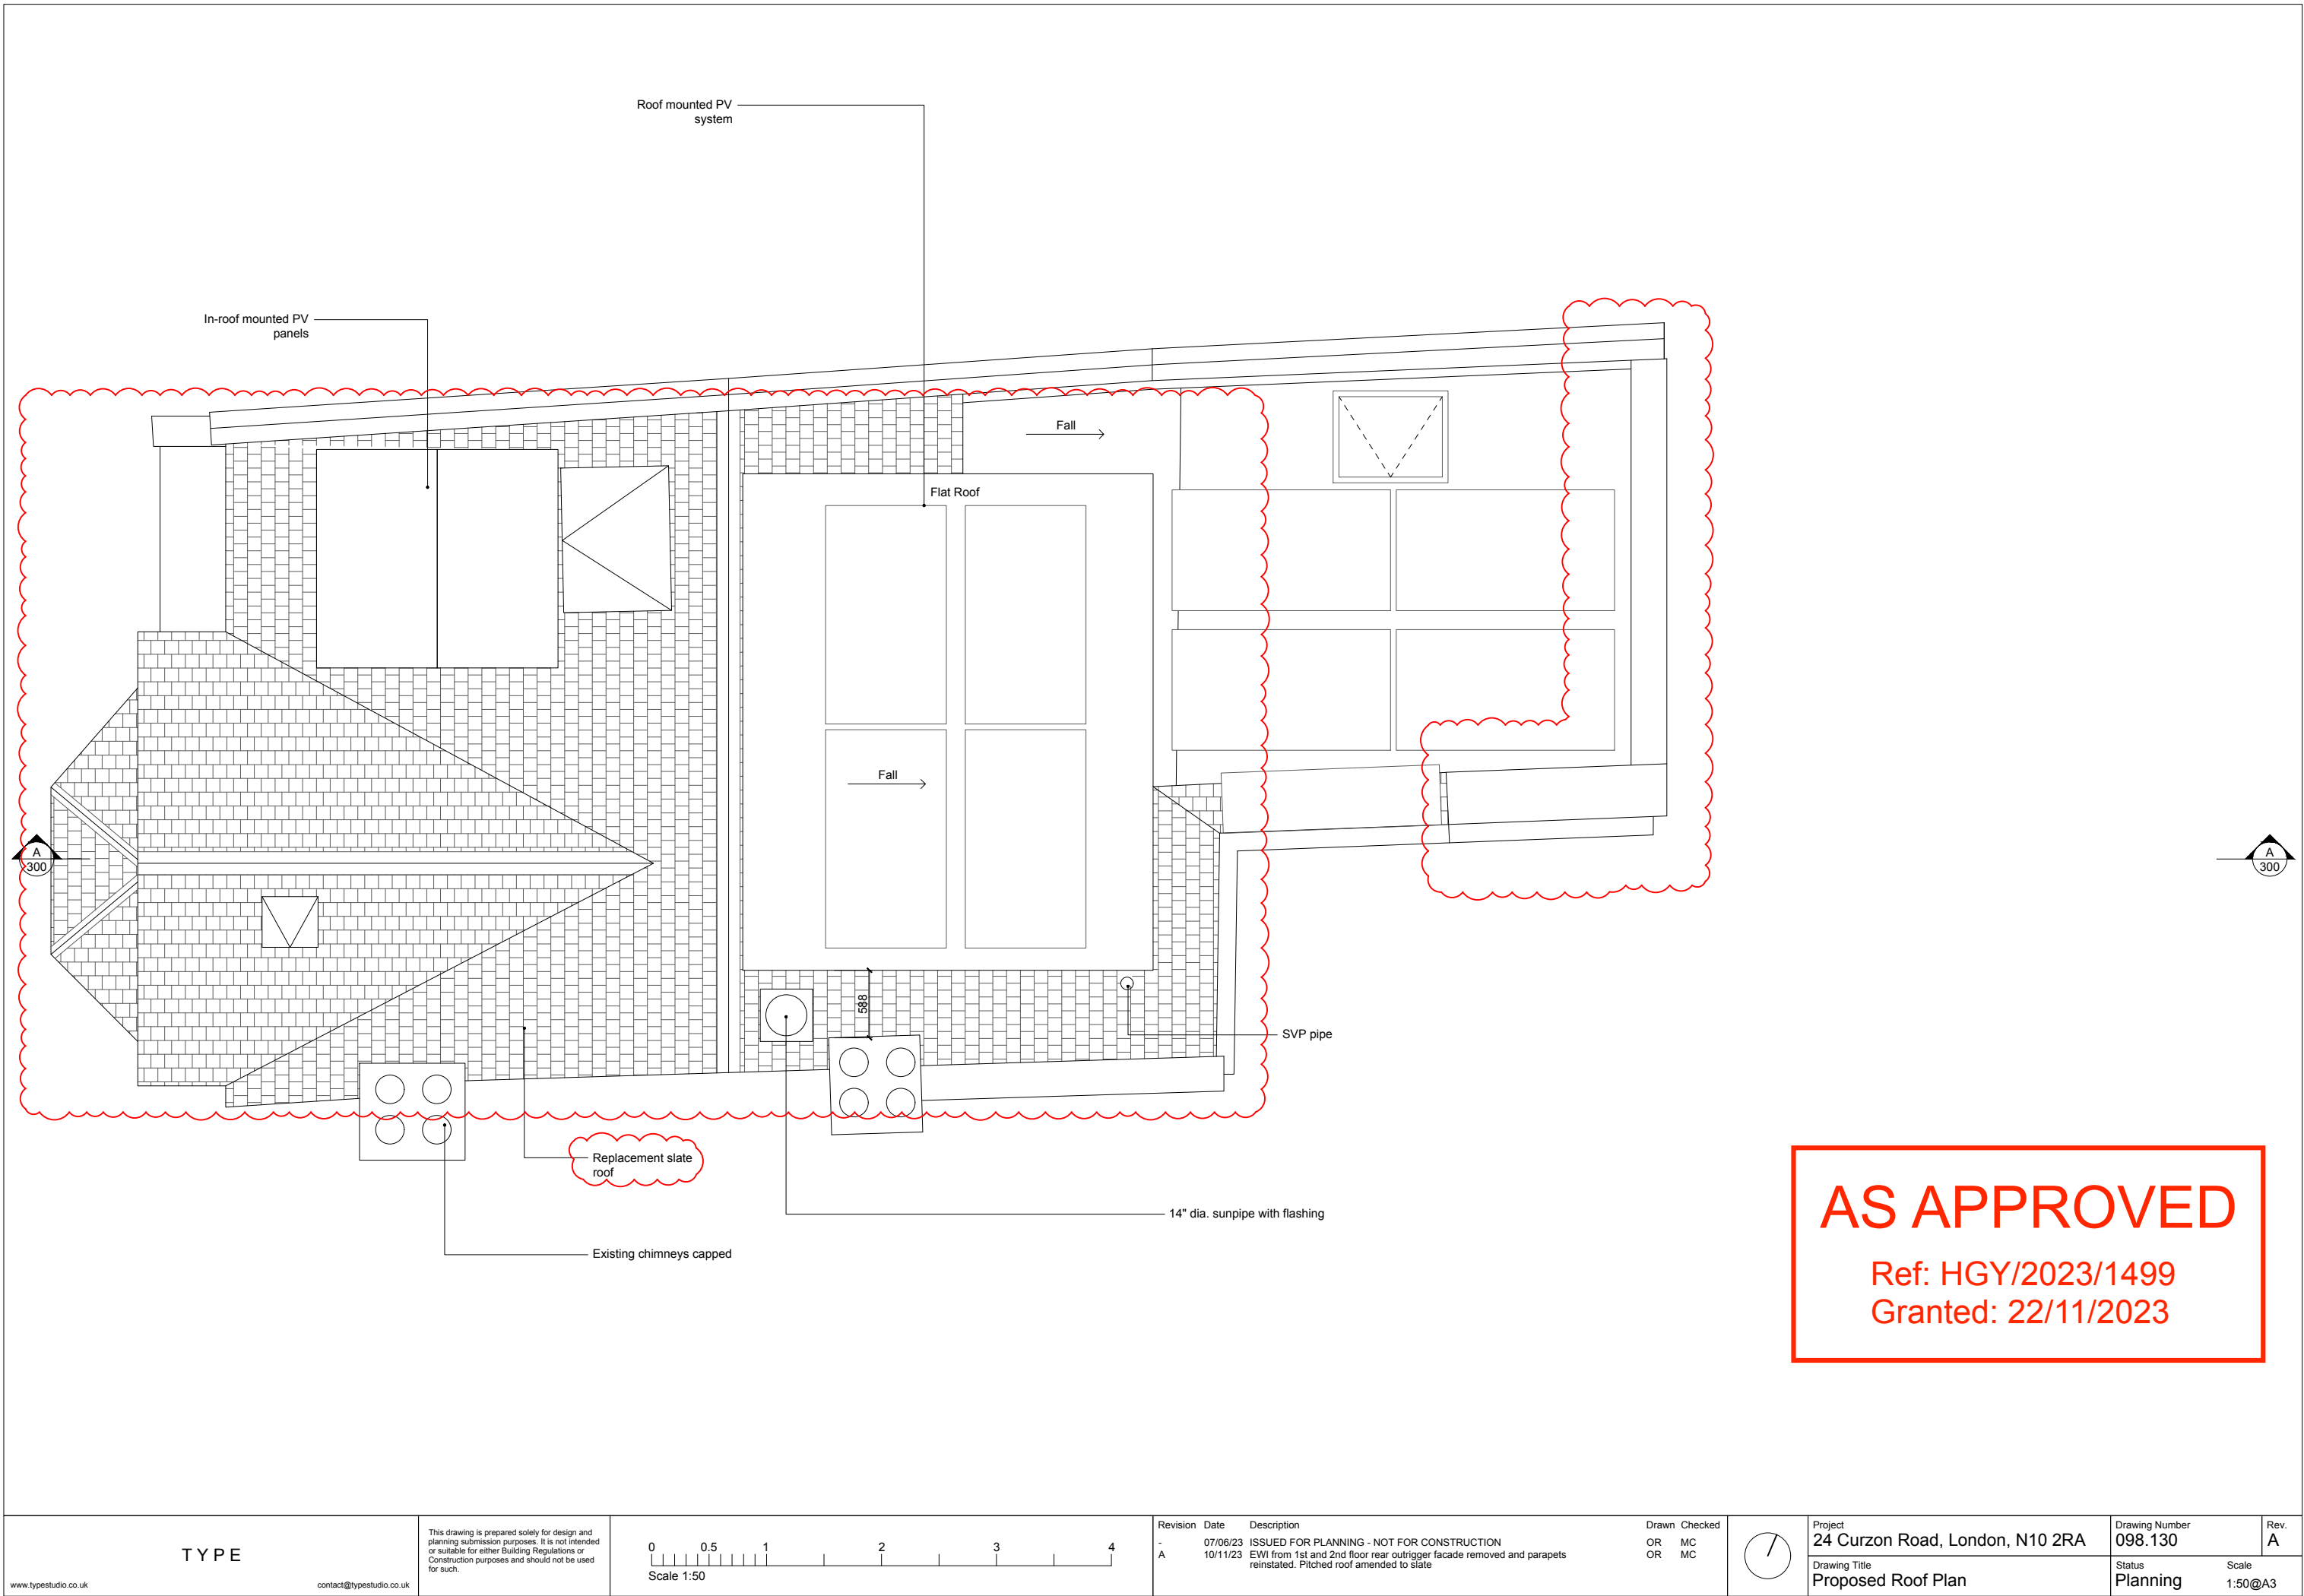

TYPE www.typestudio.co.uk contact@typestudio.co.uk	This drawing is prepared solely for design and planning submission purposes. It is not intended or suitable for either Building Regulations or Construction purposes and should not be used for such.	00.51234 Scale 1:50	Revision Date Description - 07/06/23 ISSUED FOR PLANNING - NOT FOR CONSTRUCTION A 10/11/23 EWI from 1st and 2nd floor rear outrigger facade removed and parapets reinstated. Pitched roof amended to slate	Drawn Checked OR MC OR MC		Project 24 Curzon Road, London, N10 2RA	Drawing Number 098.130	Rev. A
						Drawing Title Proposed Roof Plan	Status Planning	Scale 1:50@A3

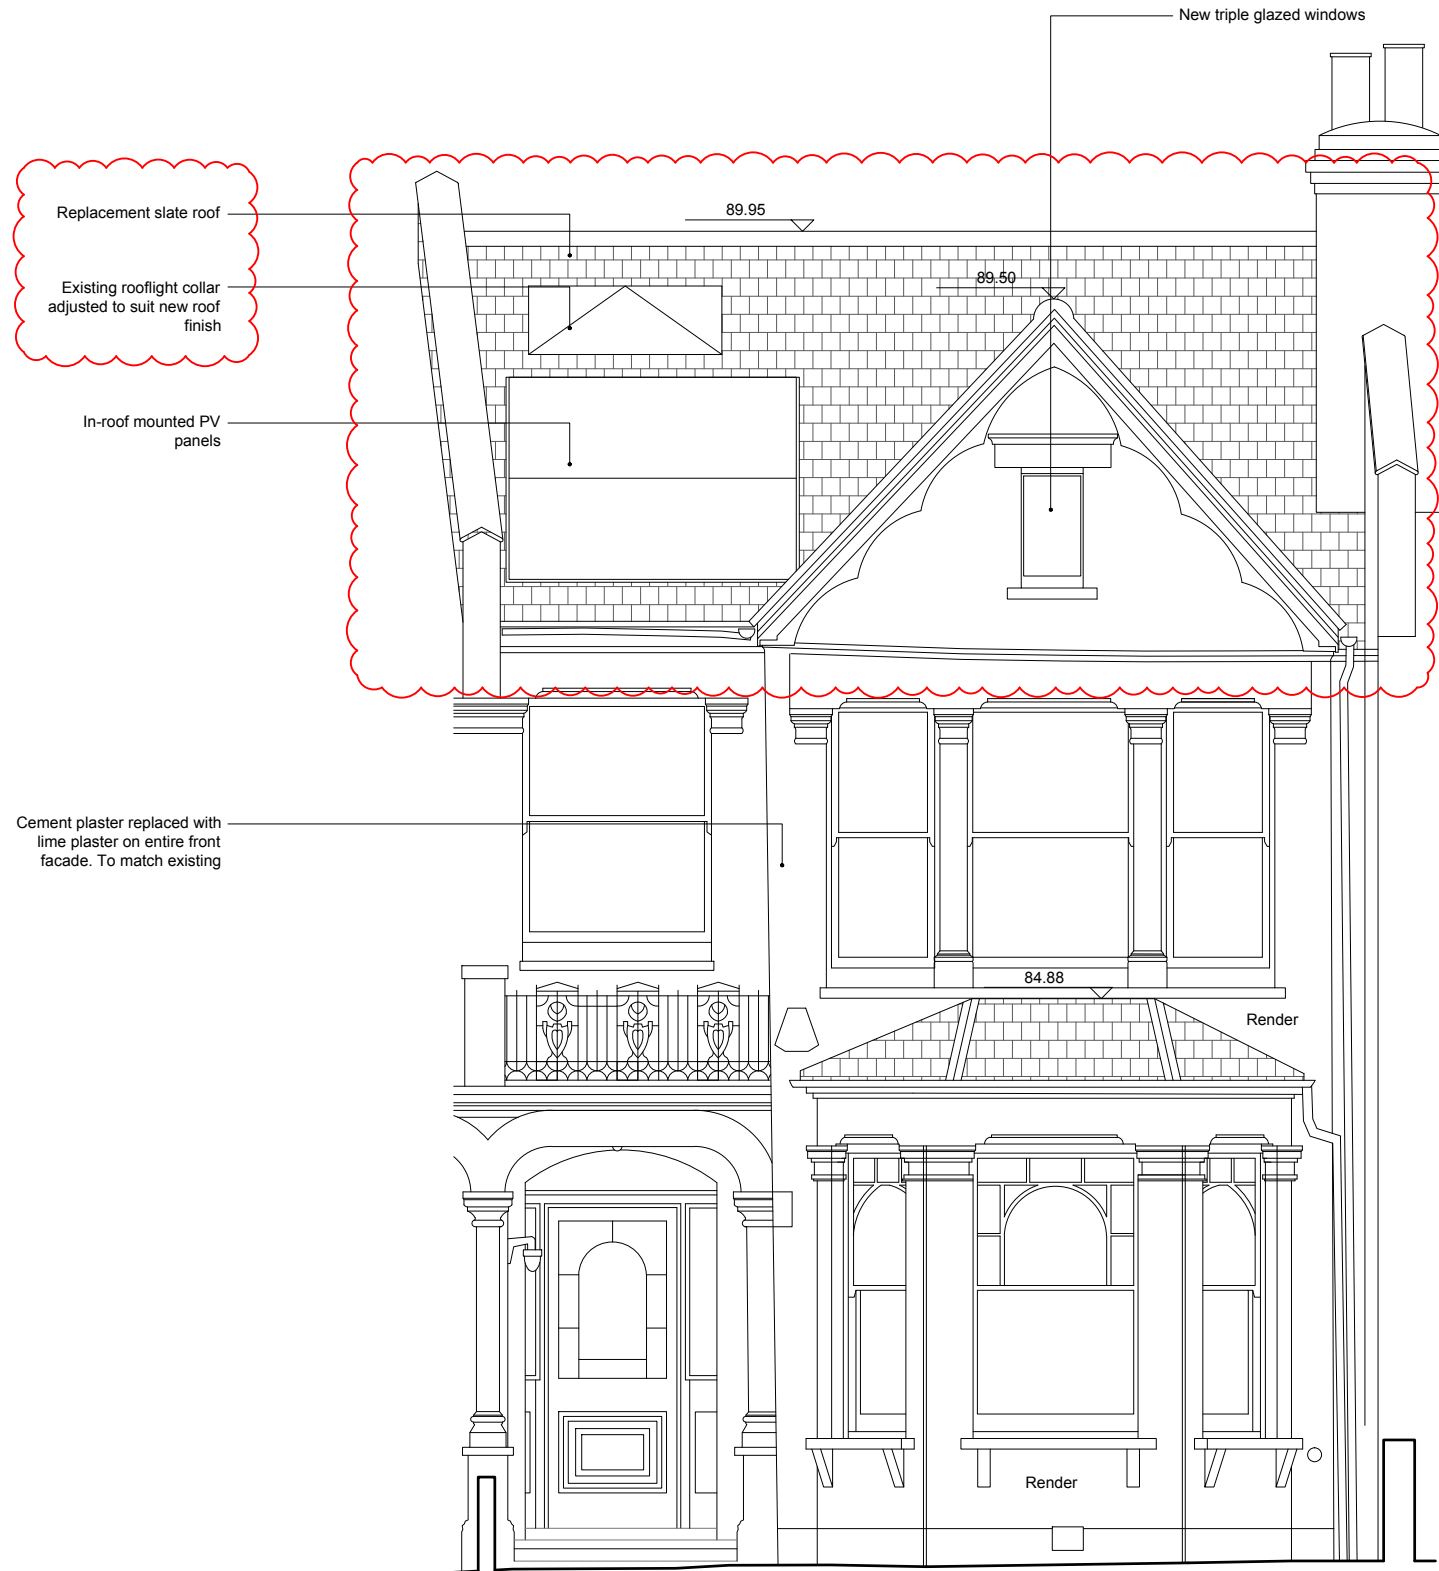

AS APPROVED

Ref: HGY/2023/1499
Granted: 22/11/2023

1 PROPOSED - FRONT
Scale 1:50

TYPE

This drawing is prepared solely for design and planning submission purposes. It is not intended or suitable for either Building Regulations or Construction purposes and should not be used for such.

0 0.5 1 2 3 4
Scale 1:50

Revision	Date	Description
-	07/06/23	ISSUED FOR PLANNING - NOT FOR CONSTRUCTION
A	10/11/23	EWI from 1st and 2nd floor rear outrigger facade removed and parapets reinstated. Pitched roof amended to slate

Drawn	Checked
OR	MC
OR	MC




Project	24 Curzon Road, London, N10 2RA
Drawing Title	Proposed Elevation - Front

Drawing Number	098.200
Status	Planning

Rev.	A
------	---

Scale	1:50@A3
-------	---------

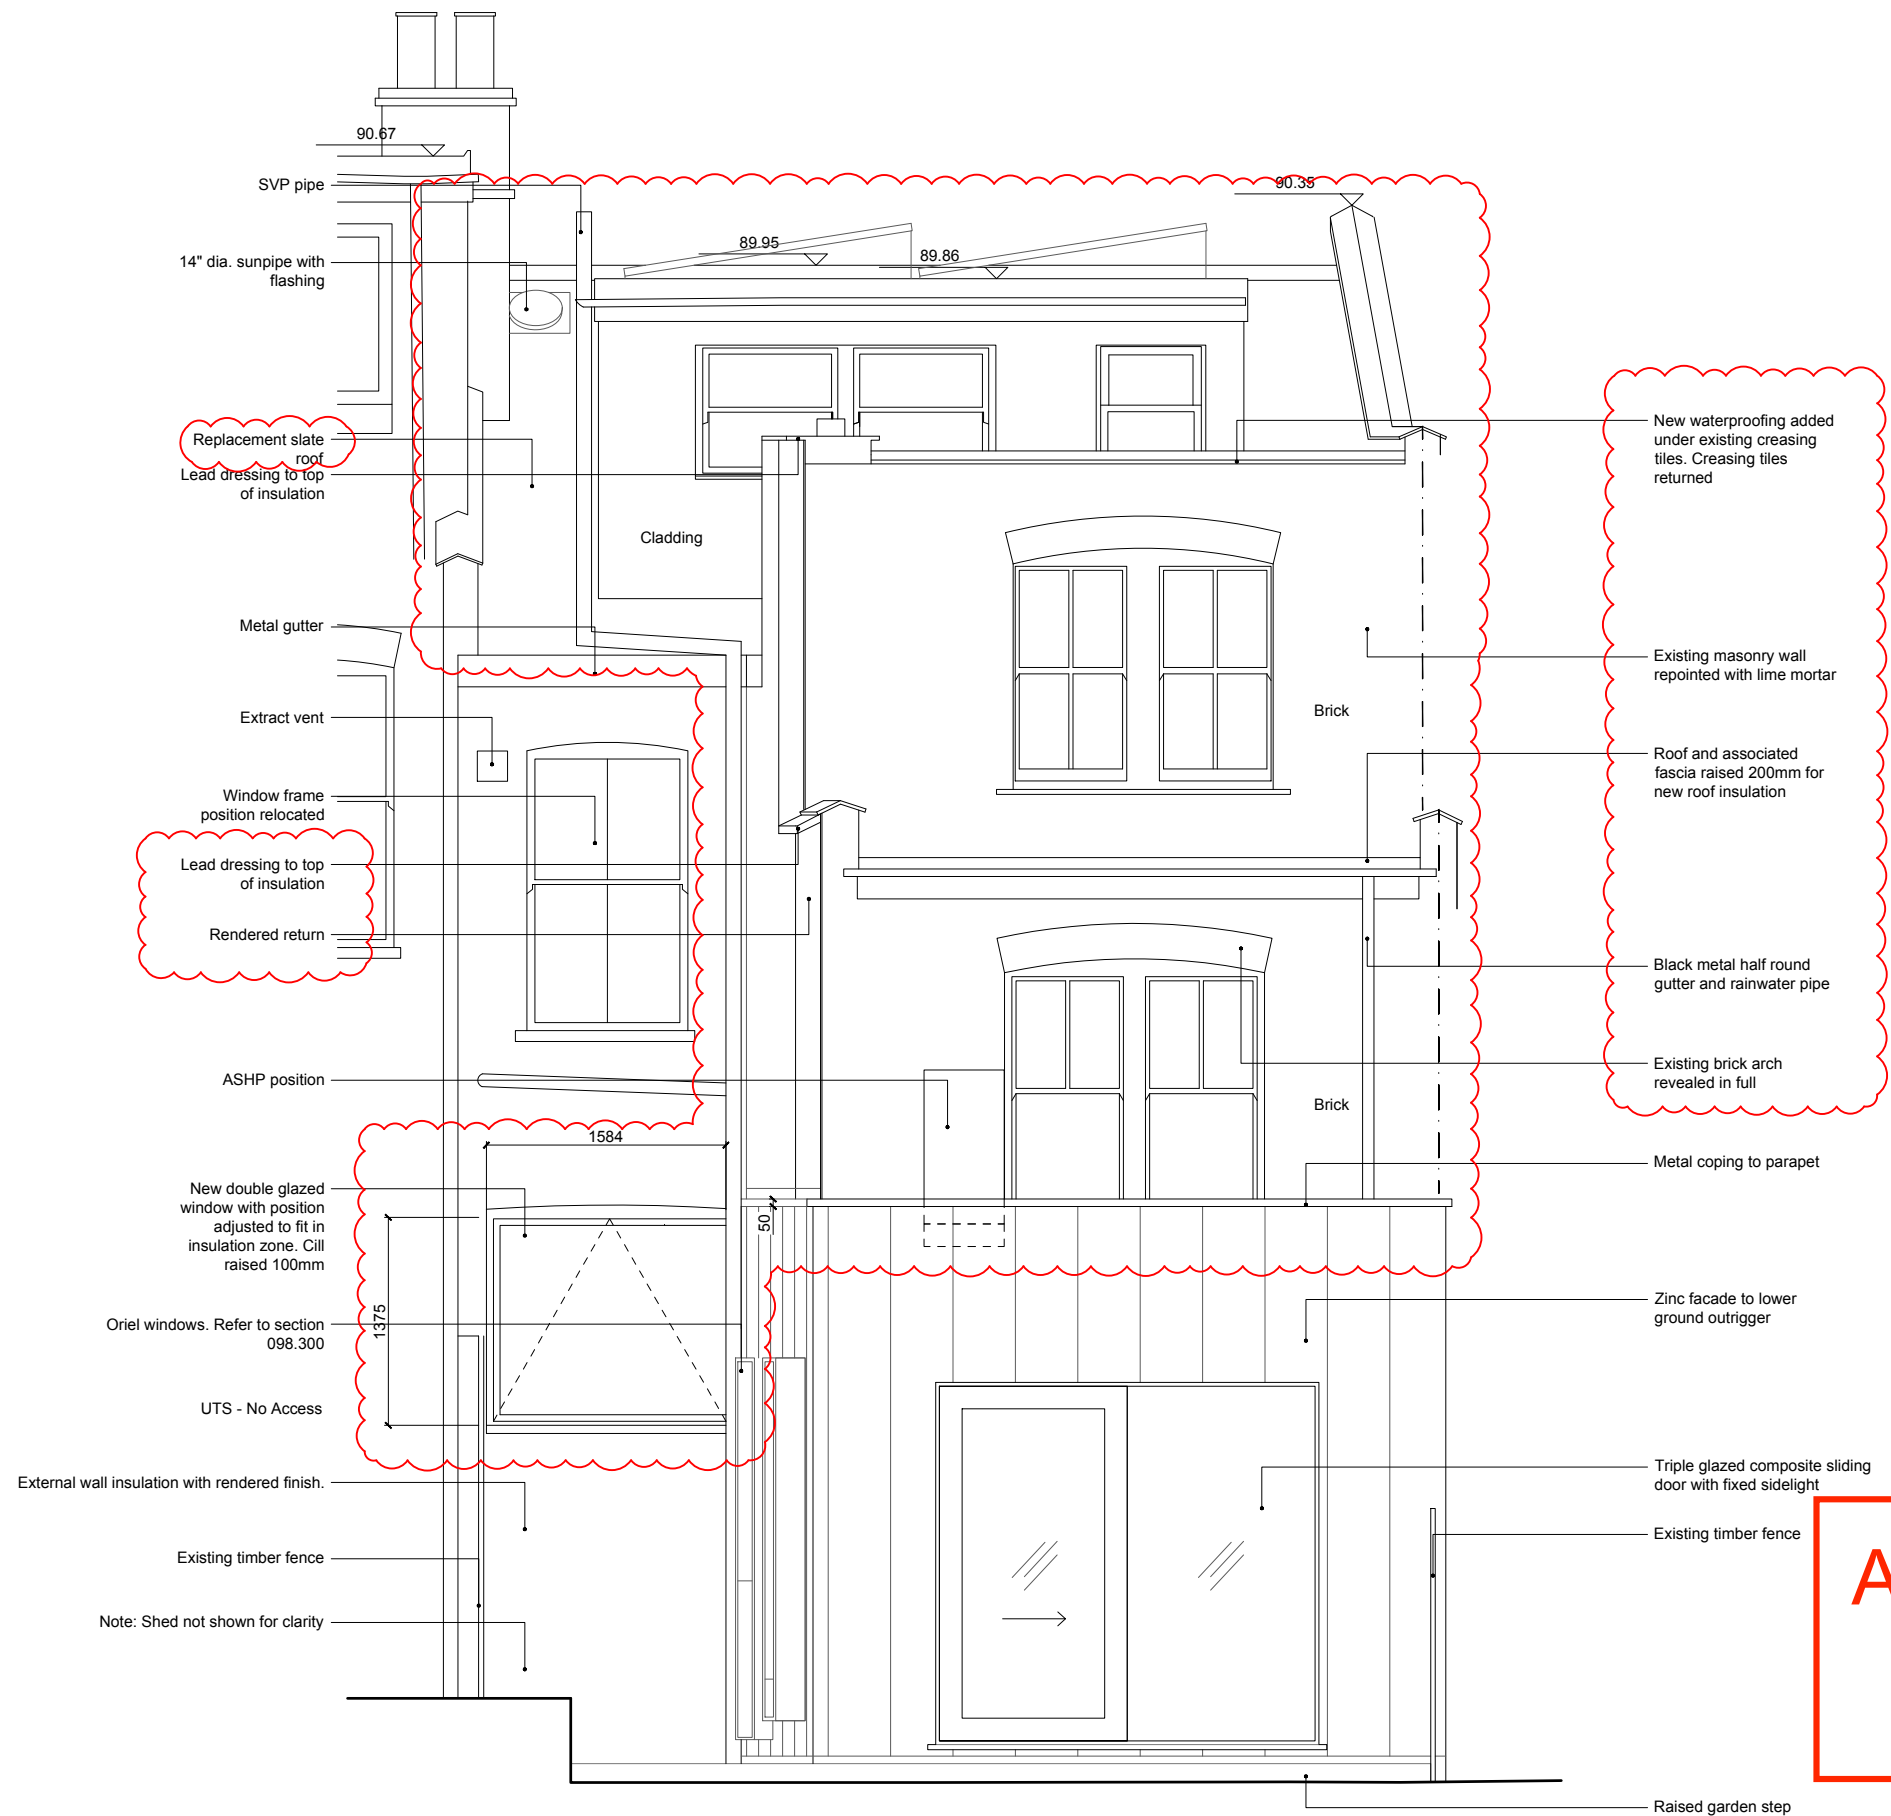


1 PROPOSED - REAR
Scale 1:50

TYPE

This drawing is prepared solely for design and planning submission purposes. It is not intended or suitable for either Building Regulations or Construction purposes and should not be used for such.

contact@typestudio.co.uk

 

Revision	Date	Description
-	07/06/23	ISSUED FOR PLANNING - NOT FOR CONSTRUCTION
A	10/11/23	EWI from 1st and 2nd floor rear outrigger facade removed and parapets reinstated. Pitched roof amended to slate

Drawn	Checked
OR	MC
OR	MC




Project	24 Curzon Road, London, N10 2RA
Drawing Title	Proposed Elevation - Rear

Drawing Number	098.210
Status	Planning


Rev. A

Scale
1:50@A3

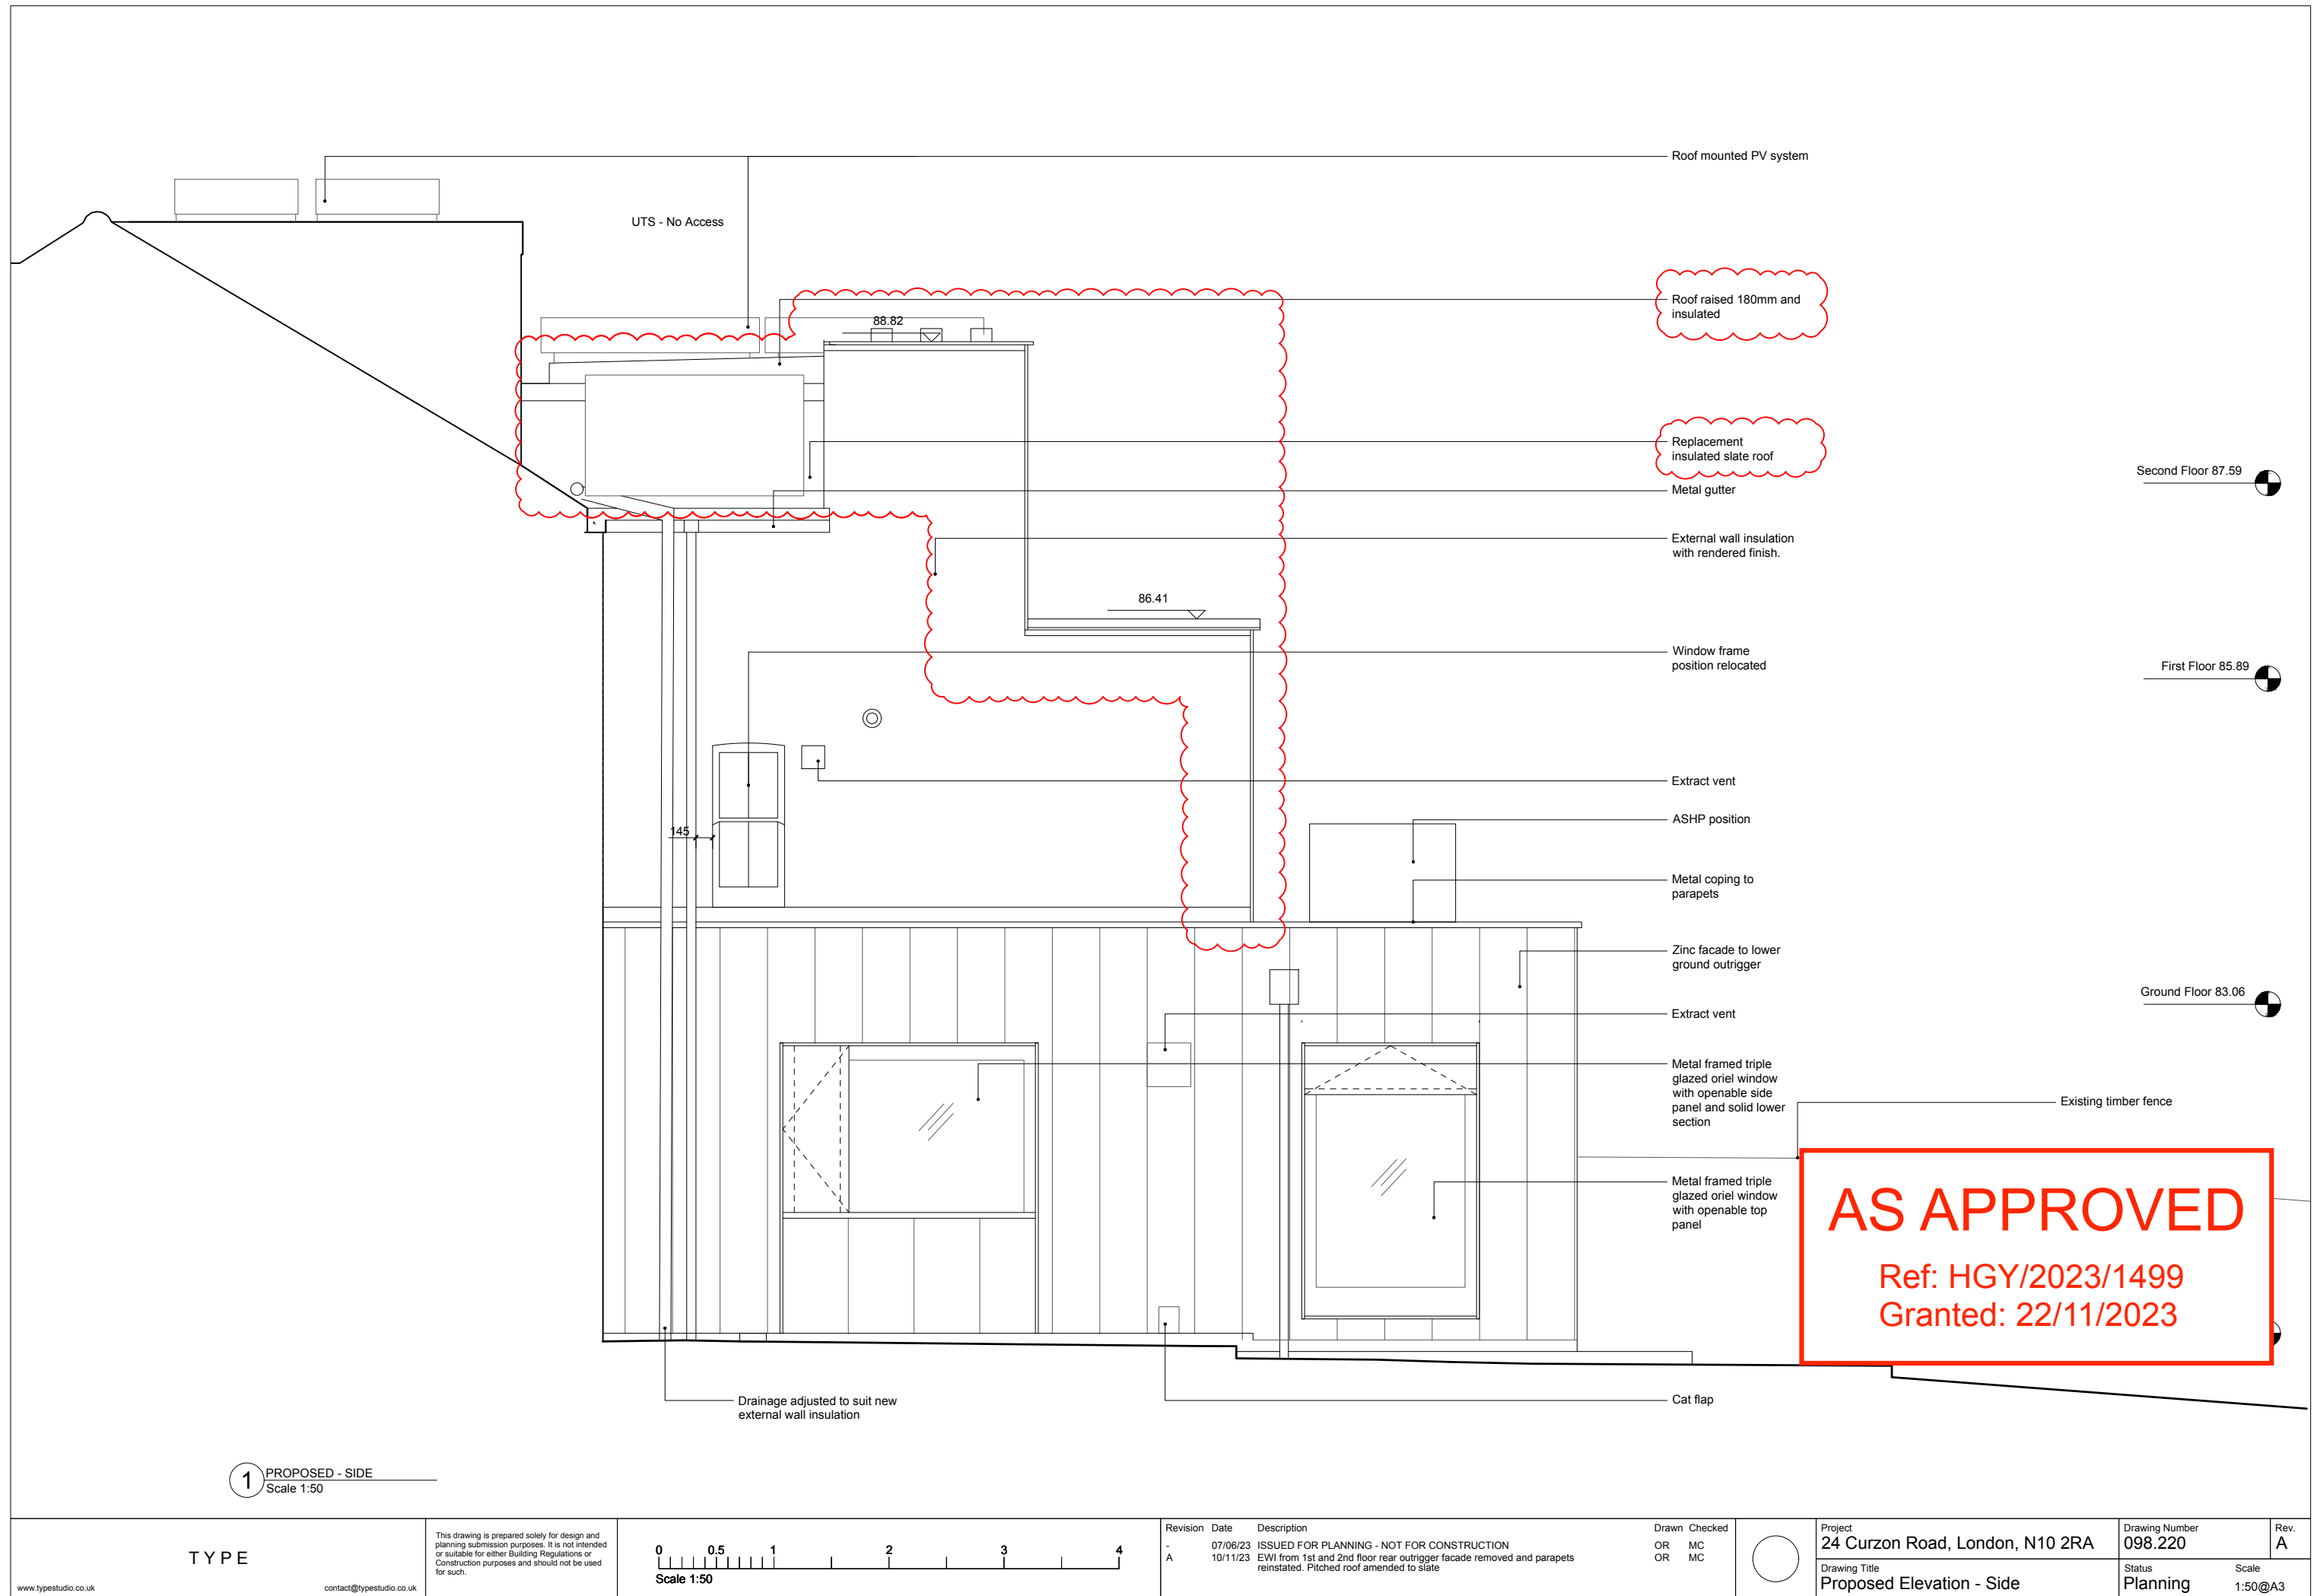

TYPE

This drawing is prepared solely for design and planning submission purposes. It is not intended or suitable for either Building Regulations or Construction purposes and should not be used for such.

 


Revision	Date	Description
-	07/06/23	ISSUED FOR PLANNING - NOT FOR CONSTRUCTION
A	10/11/23	EWI from 1st and 2nd floor rear outrigger facade removed and parapets reinstated. Pitched roof amended to slate

Drawn	Checked
OR	MC
OR	MC



Project	24 Curzon Road, London, N10 2RA
Drawing Title	Proposed Elevation - Side

Drawing Number	098.220	Rev.	A
Status	Planning	Scale	1:50@A3

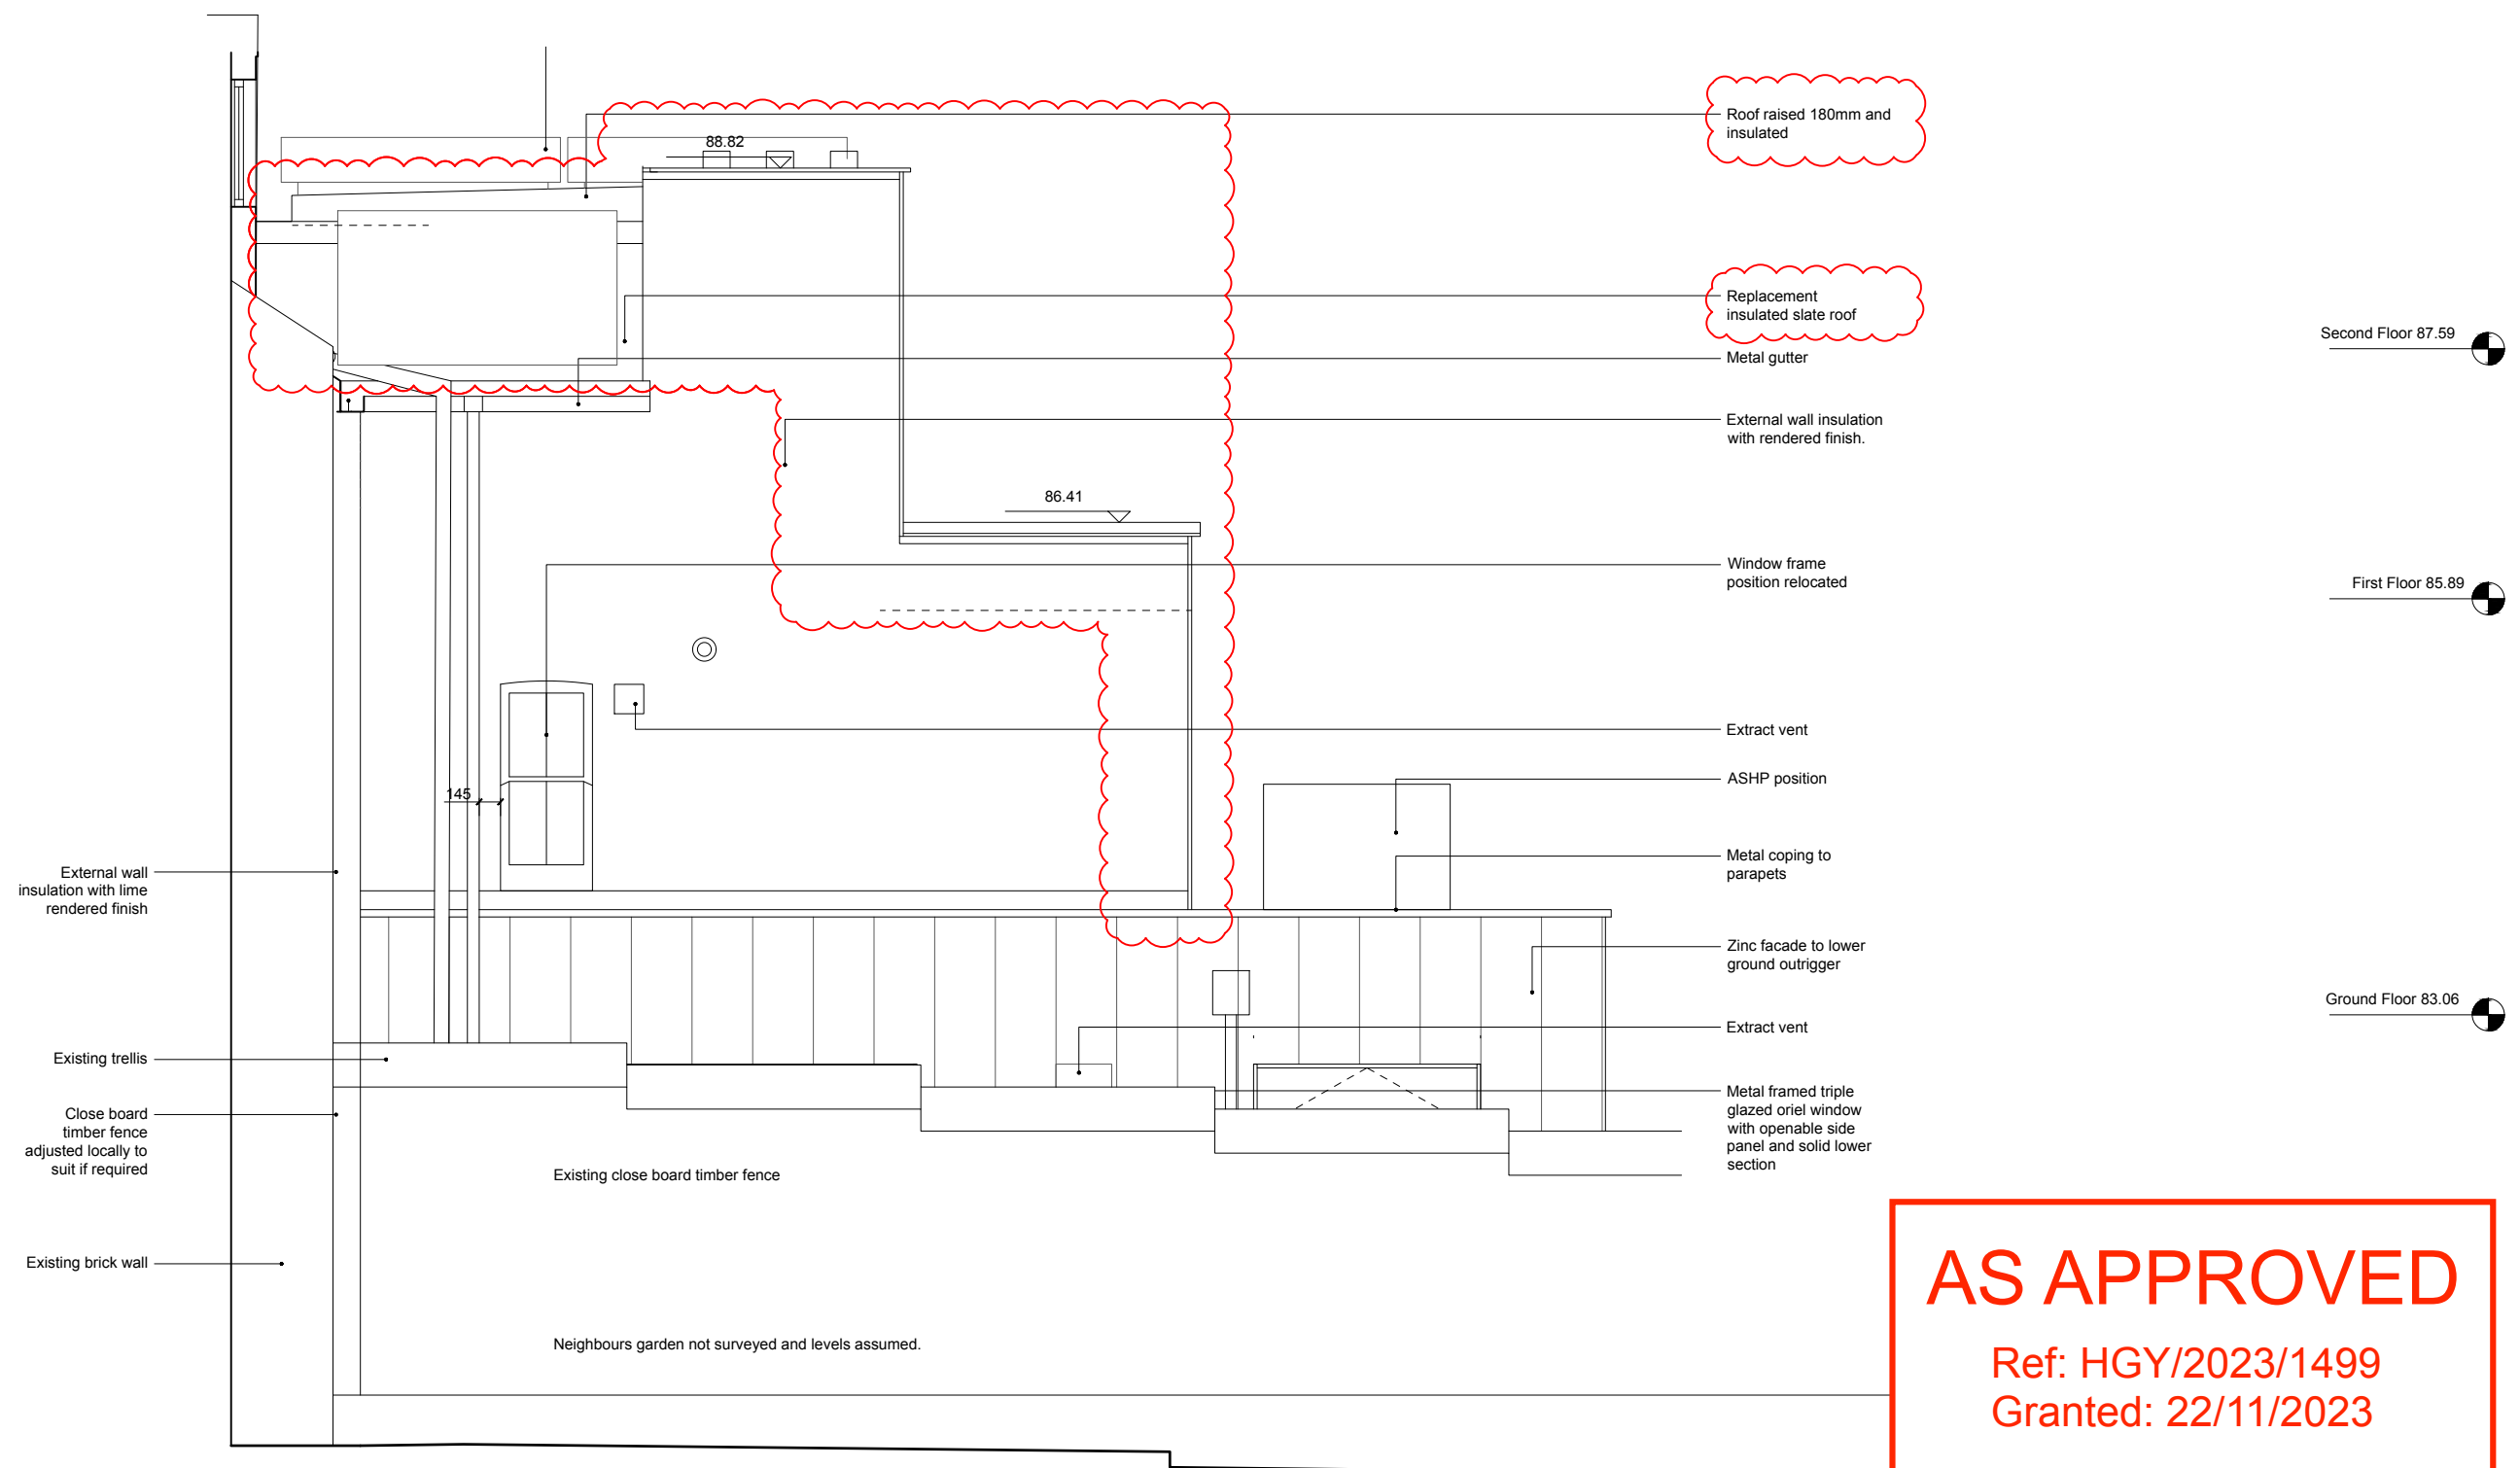


1 PROPOSED - NEIGHBOURS SIDE
Scale 1:50

TYPE

This drawing is prepared solely for design and planning submission purposes. It is not intended or suitable for either Building Regulations or Construction purposes and should not be used for such.

contact@typestudio.co.uk

 


Revision	Date	Description
-	11/08/23	ISSUED FOR PLANNING - NOT FOR CONSTRUCTION
A	10/11/23	EWI from 1st and 2nd floor rear outrigger facade removed and parapets reinstated. Pitched roof amended to slate

Drawn	Checked
OR	MC
OR	MC



Project	24 Curzon Road, London, N10 2RA
Drawing Title	Proposed Elevation - Neighbours side

Drawing Number	098.230	Rev.	A
Status	Planning	Scale	1:50@A3

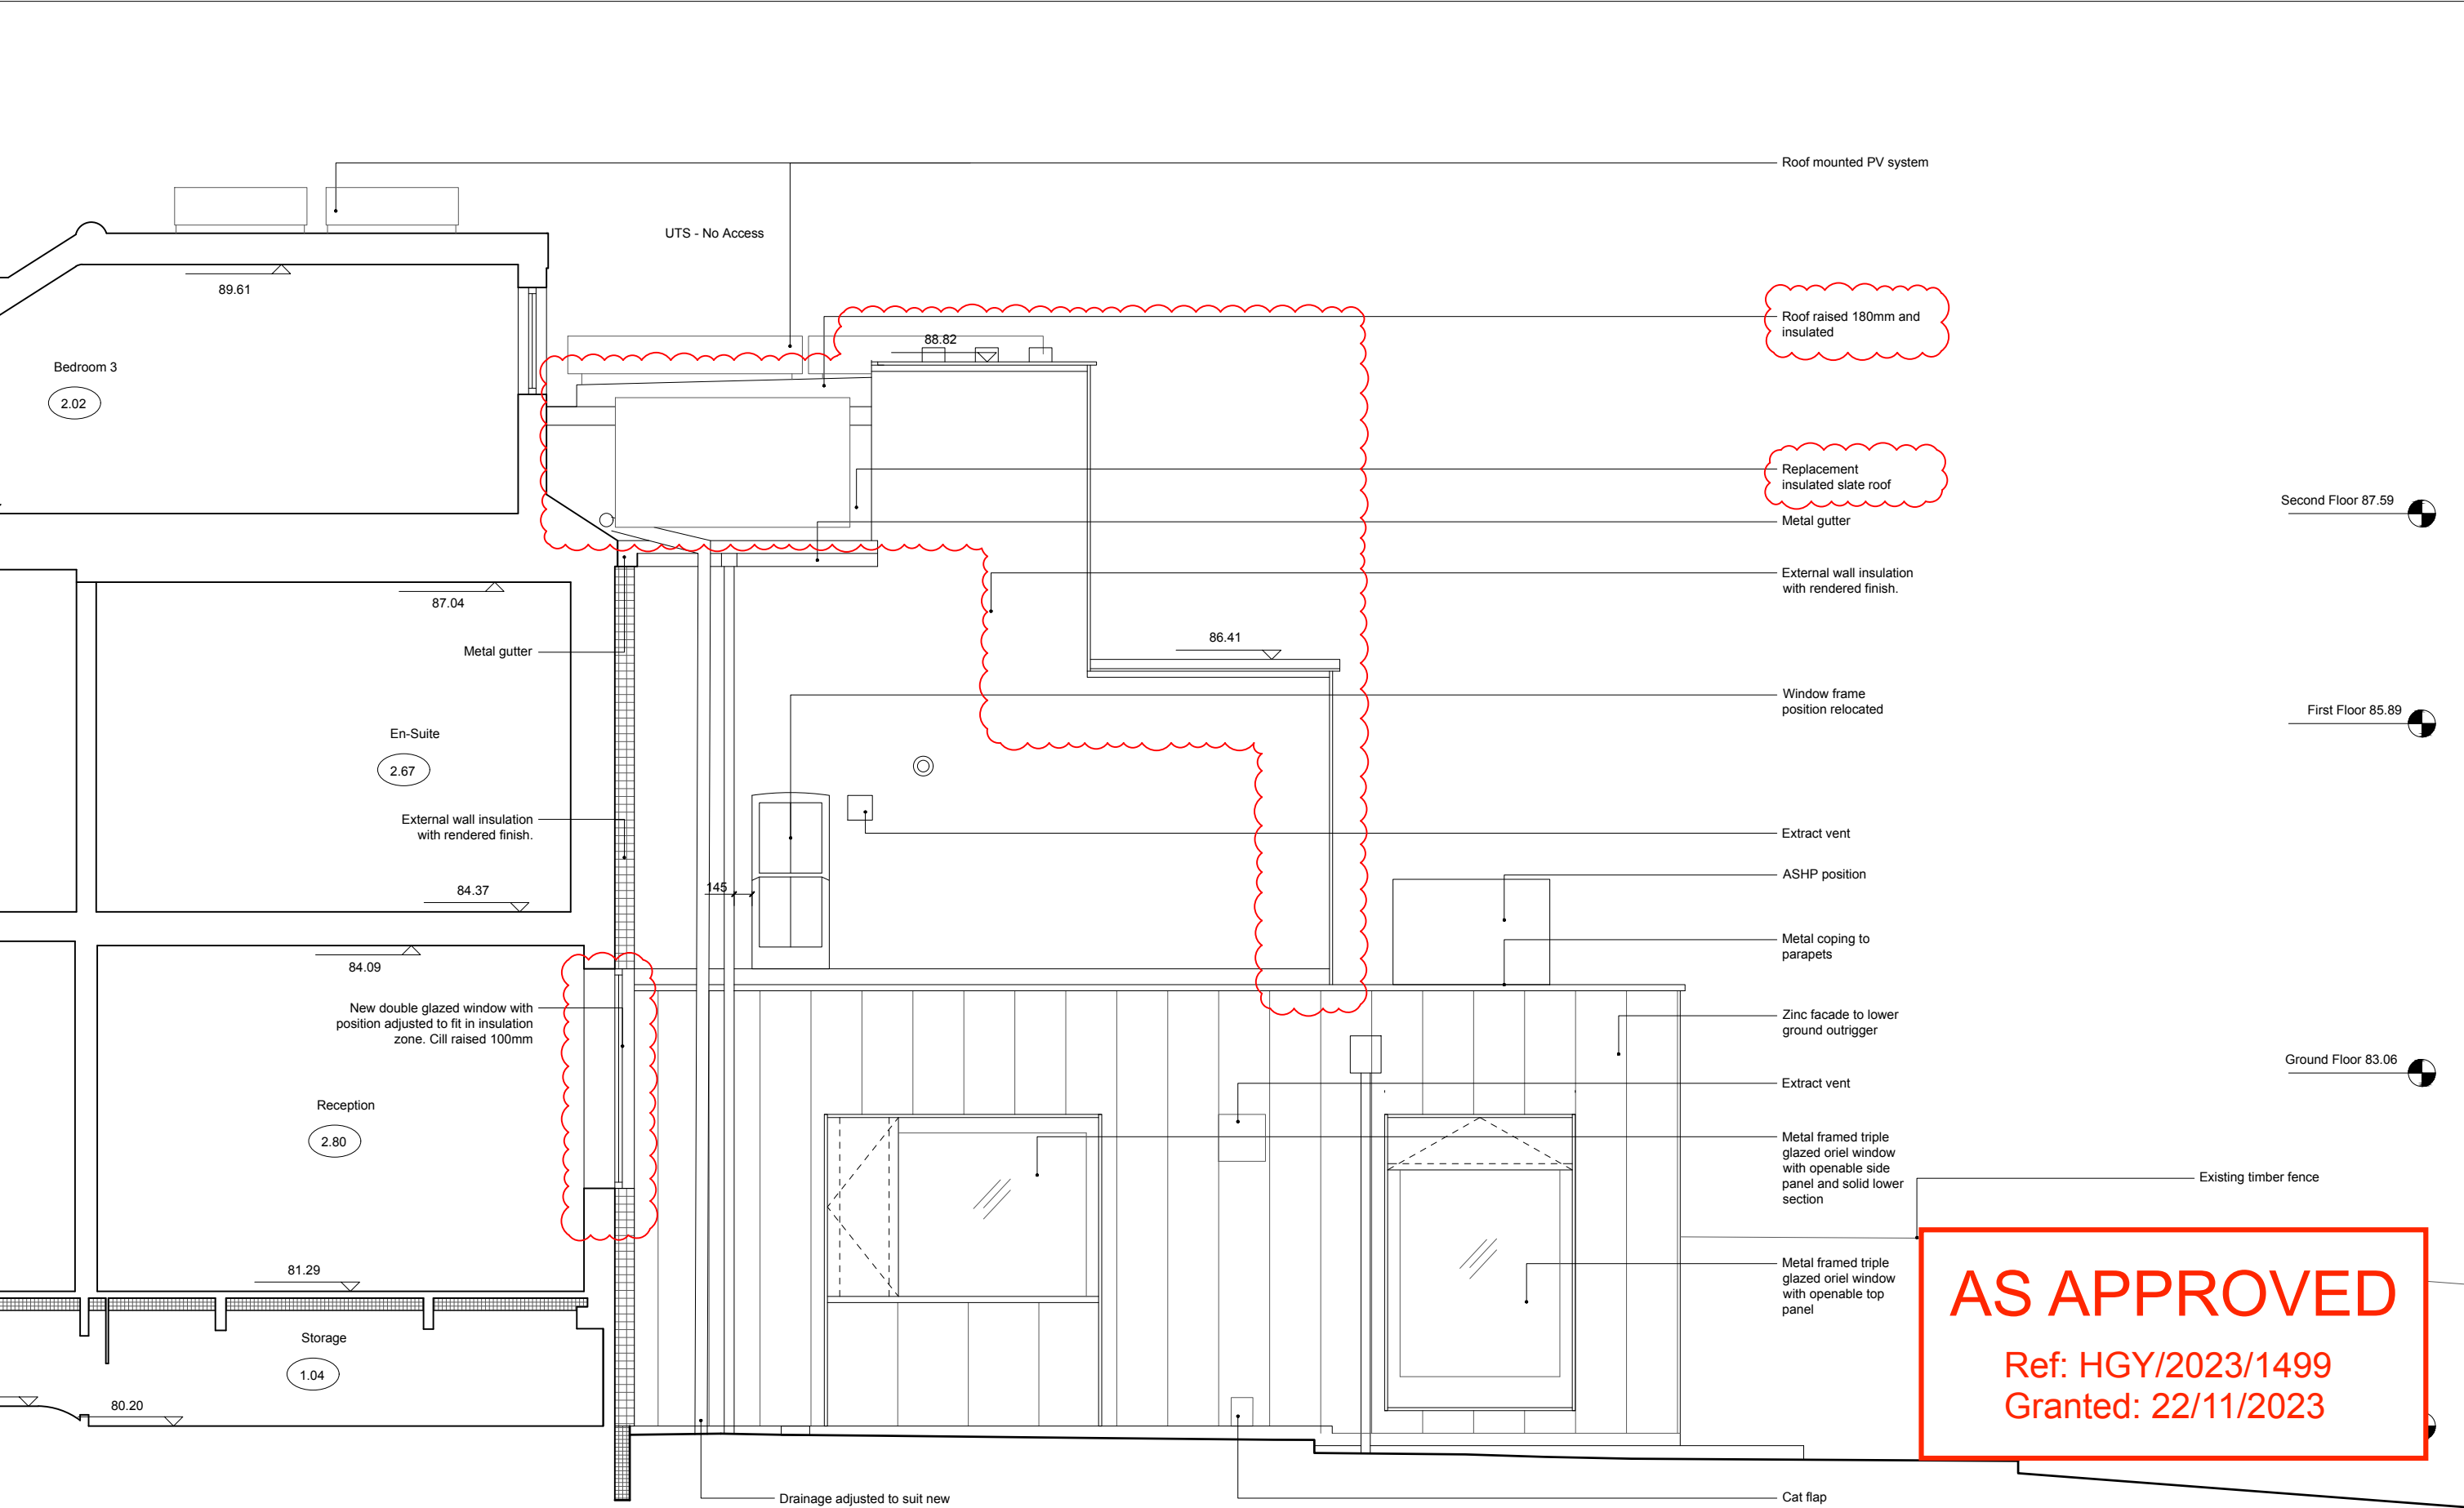

1 PROPOSED - SECTION A-A
Scale 1:50