


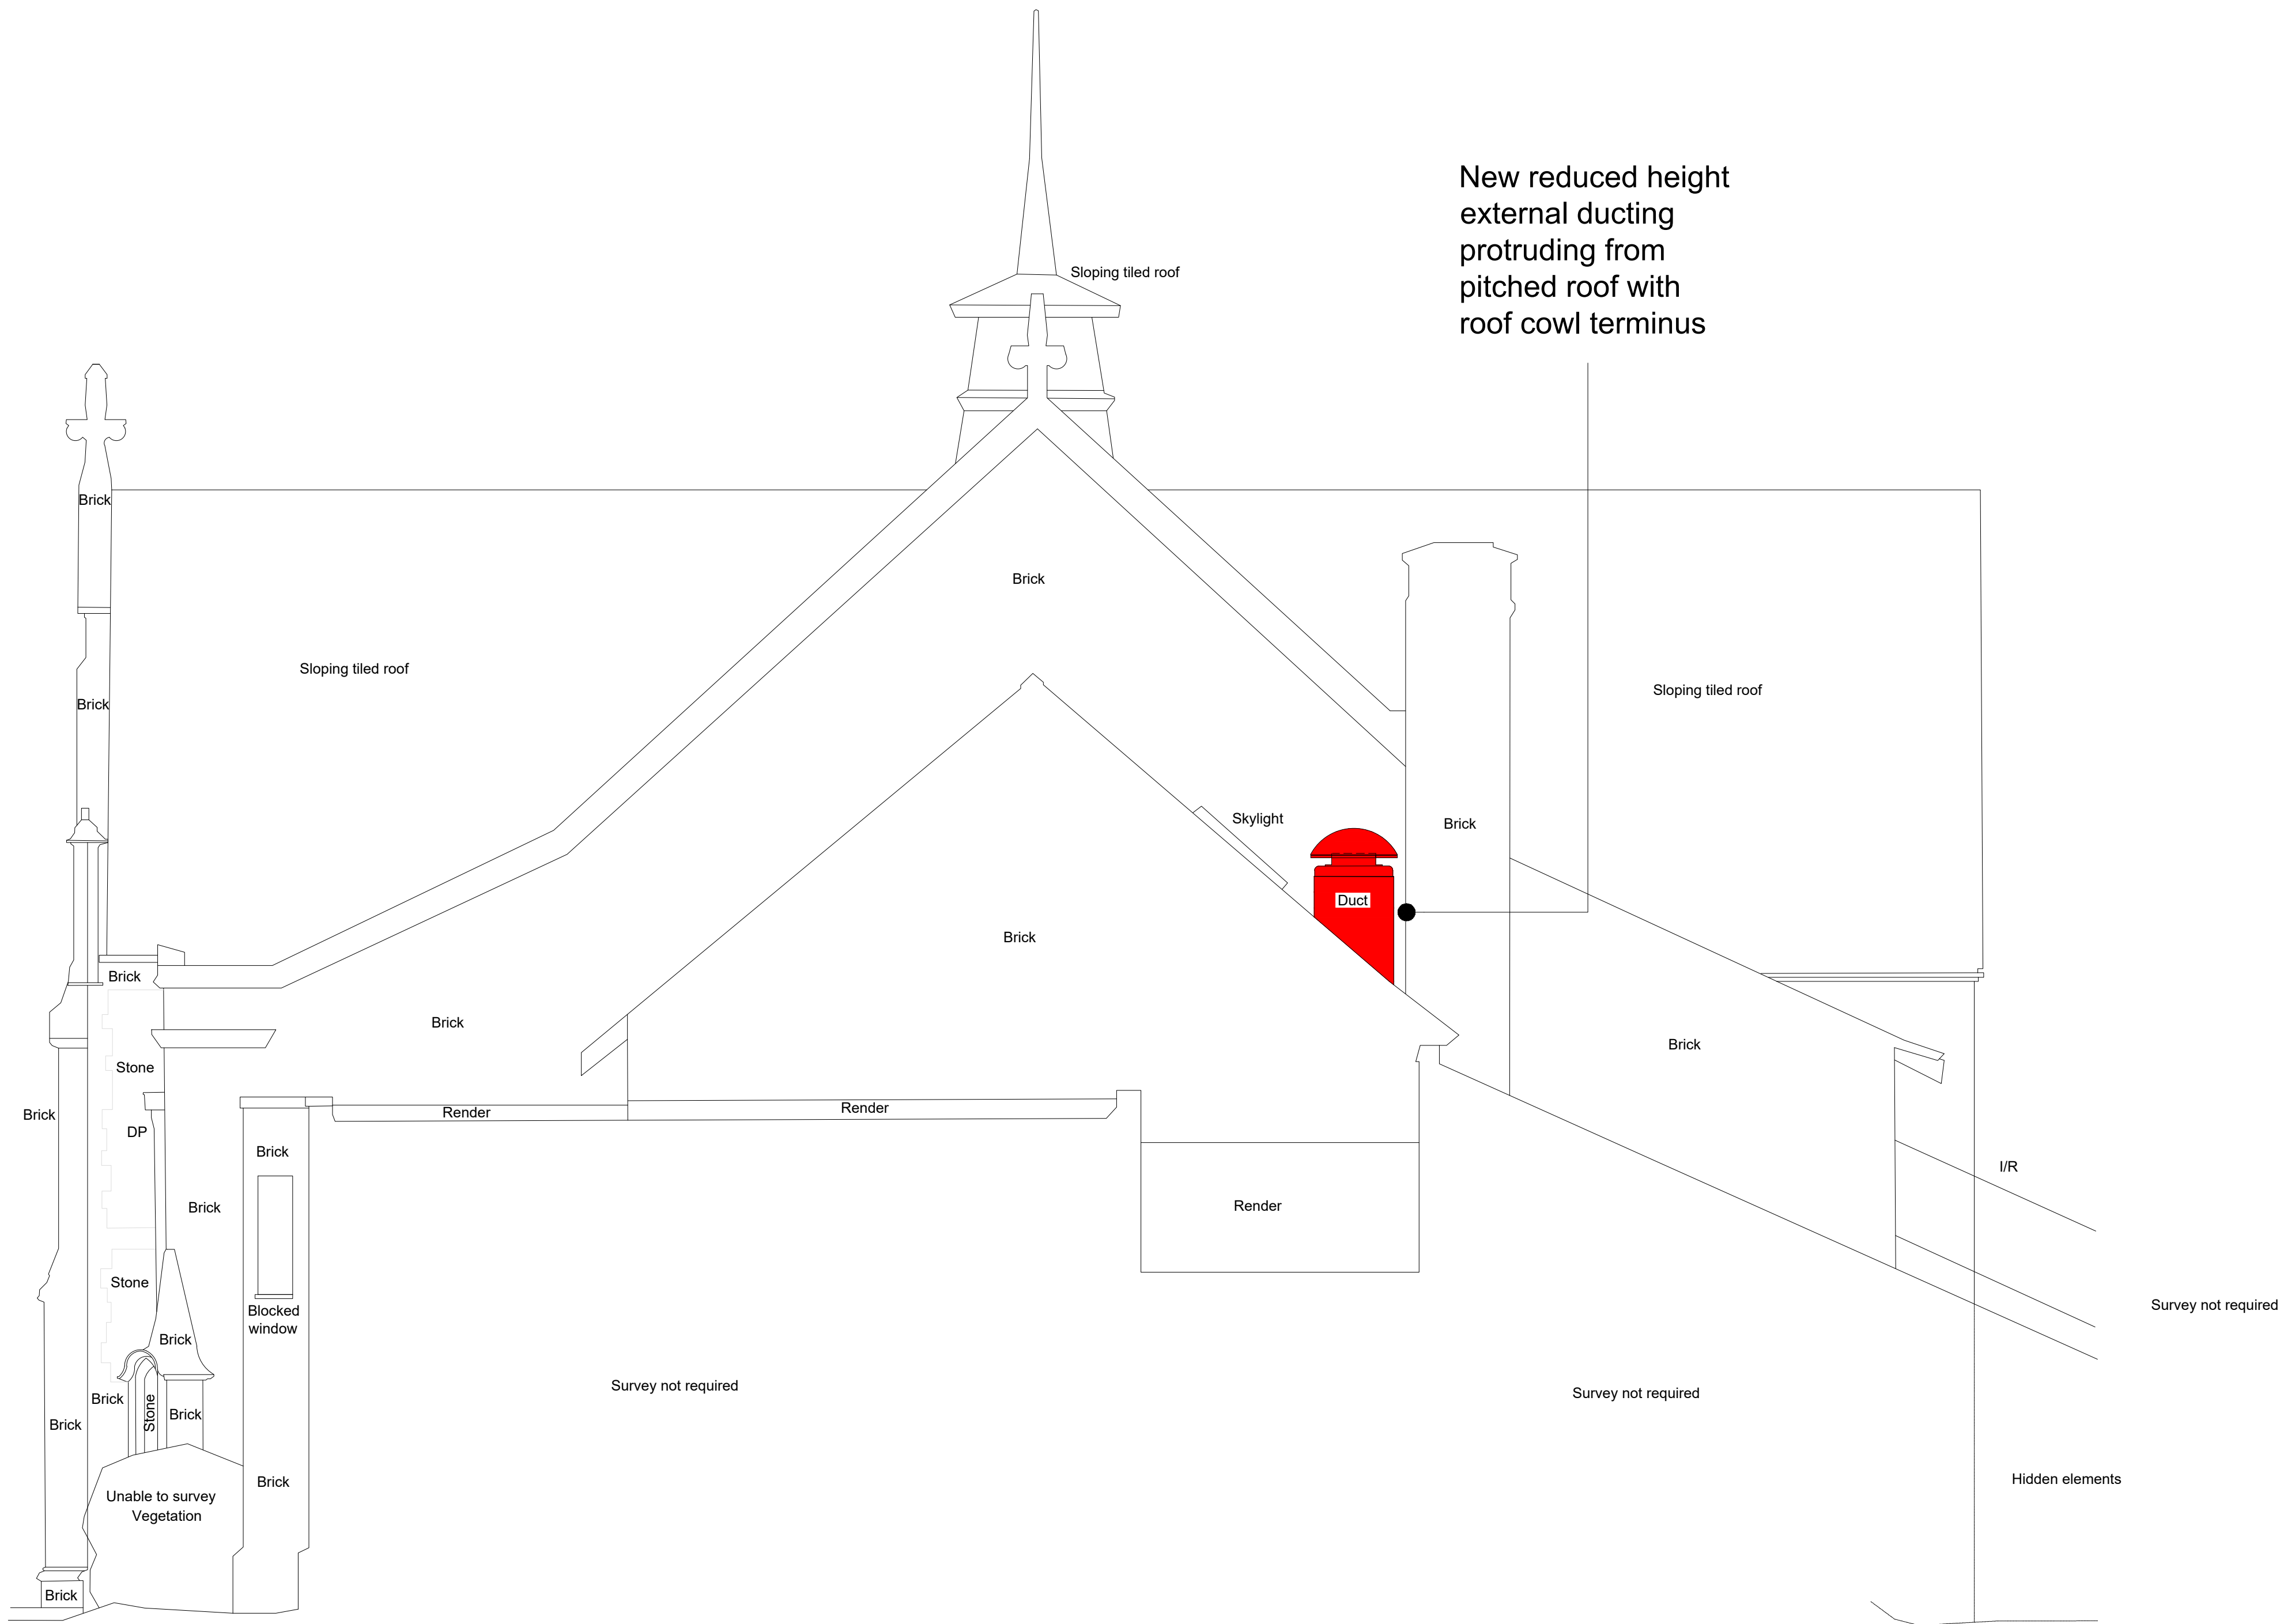

Rear Elevation (North West)

Scale - 1:50 @ A1

Scale in Metres @ 1:50



0 1 2 3 4 5

Notes

The Contractor is to check and verify all building and site dimensions, levels and sewer invert levels at connection points before work starts.

This drawing must be read with and checked against all other standard specifications and any structural or other specialist drawings provided.

The Contractor is to comply in all respects with the current Building Regulations whether or not specifically stated on these drawings.

This drawing is not intended to show details of foundation or ground conditions. Each area of ground relied upon to support the structure depicted must be investigated by the Contractor and suitable methods of foundation must be provided.

© This drawing remains the copyright of The JTS Partnership LLP.

REVISIONS			
REV	DATE	BY	DESCRIPTION



Chartered Surveyors • Chartered Town Planners

Number One, The Drive, Great Warley, Brentwood, Essex CM13 3DJ

Tel: (01277) 224664 Email: service@jtspartnership.co.uk

Trading as a Limited Liability Partnership. Registered in England & Wales. Registration No. OC307263

Site		
Miller & Carter Restaurant & Bar 87 Muswell Hill Broadway, London, N10 3HA		
Client		
Mitchells & Butlers		
Drawing Title		
Proposed Rear Elevation (North West)		
Drawn by	Checked by	Purpose of Issue
Survey Solutions & AE	AL	Planning
Date	Scale	@A1
May 2026	1:50	
Job Number	Drawing Number	Revision
9884	202 C	00