




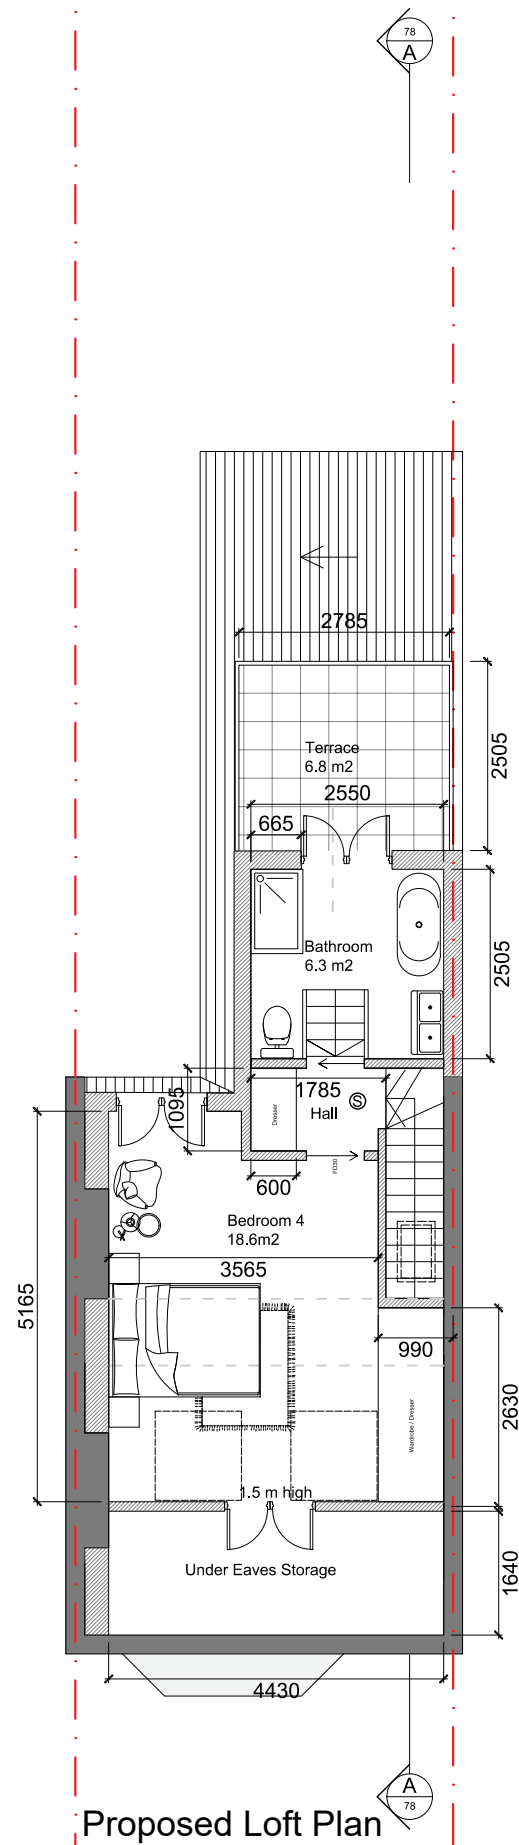

Proposed Loft Plan

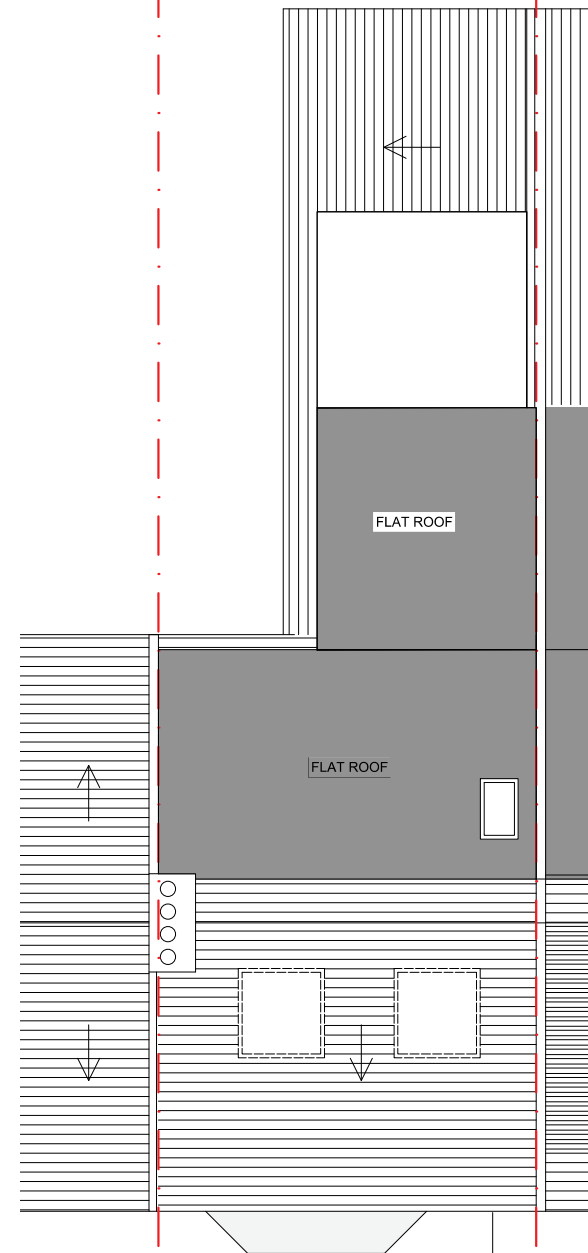

Proposed Roof Plan

 

07

- General Notes
- 1 This drawing is prepared solely for design and planning submission purposes. It is not intended or suitable for either Building Regulations or Construction purposes and should not be used for such.
 - 2 Setting-out is based on outline survey only. All dimensions to be checked on site prior to construction/ordering
 - 3 Unless shown otherwise all dimensions are to structural surfaces and are in mm.
 - 4 Unless shown refer to internal door schedule for door size. Door opening to be set out to give full specified architrave either side.
 - 5 Refer to drawing number.
 - 6 Any discrepancies between the Engineer's and Architect's drawings must be verified with the architect

Rev	Date	Description	By	Chkd

Client
Mr Leon Johnson

Site
70 Allison Road
London N8 0AT

Project
Dormer Loft Conversion

Drawing Title
Proposed Plans



Date
Feb 26'

t: 07904 119 951
e: info@omni-architecture.co.uk
www.omni-architecture.co.uk

Scale
1:100 @ A3

Status
Planning


11115 - 201

Revision






Proposed Front Elevation

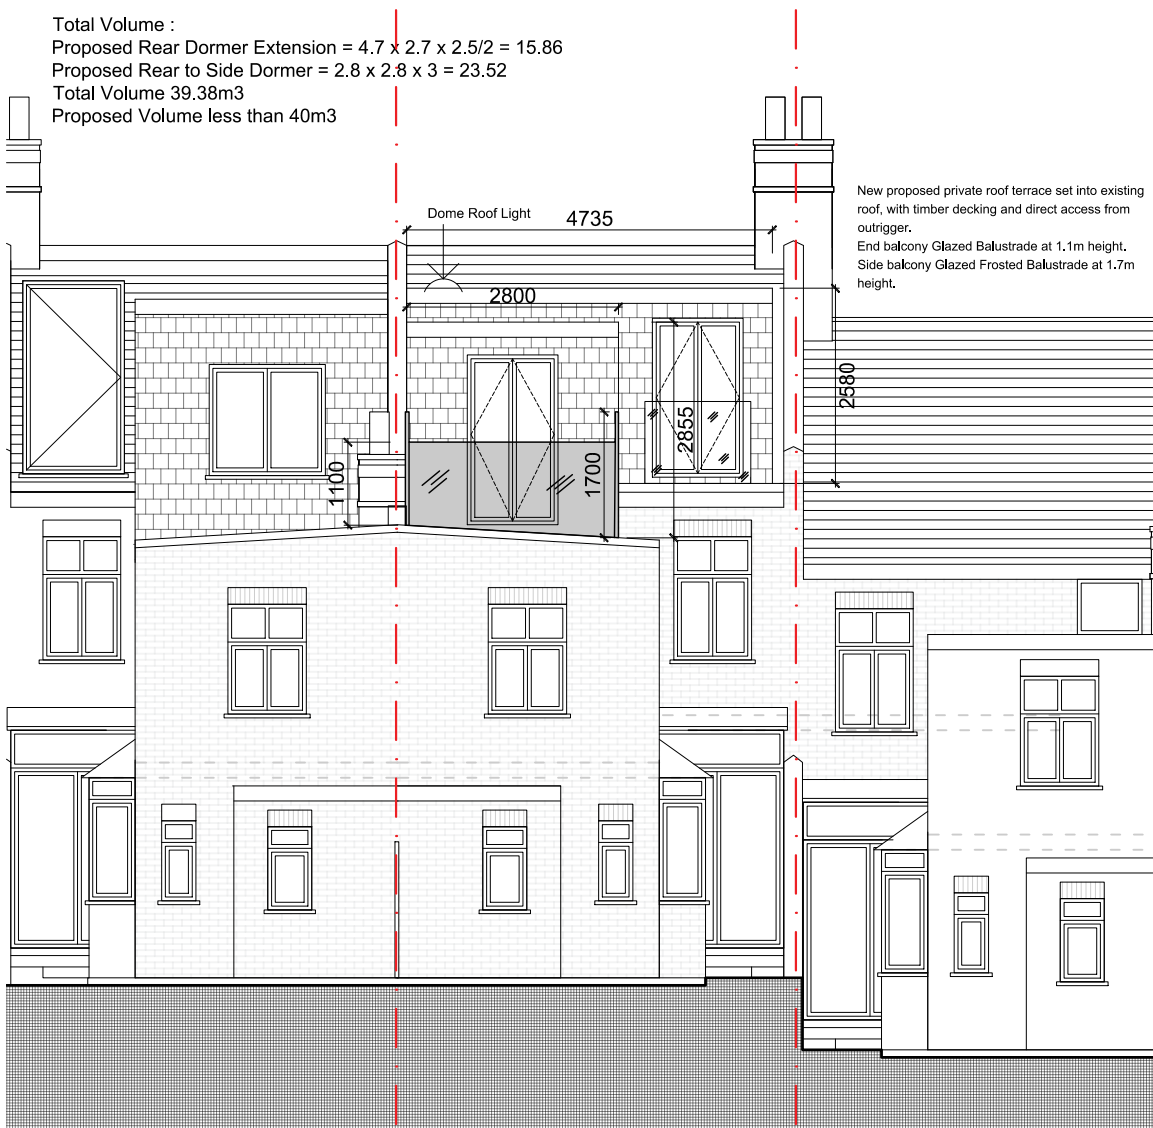

Proposed Rear Elevation

 


08	General Notes 1 This drawing is prepared solely for design and planning submission purposes. It is not intended or suitable for either Building Regulations or Construction purposes and should not be used for such. 2 Setting-out is based on outline survey only. All dimensions to be checked on site prior to construction/ordering 3 Unless shown otherwise all dimensions are to structural surfaces and are in mm. 4 Unless shown refer to internal door schedule for door size. Door opening to be set out to give full specified architrave either side. 5 Refer to drawing number 6 Any discrepancies between the Engineer's and Architect's drawings must be verified with the architect	<table><tr><th>Rev</th><th>Date</th><th>Description</th><th>By</th><th>Chkd</th></tr><tr><td>A</td><td>20.05.26</td><td>Timber Railing replaced with Glazed</td><td>MR</td><td></td></tr><tr><td></td><td></td><td></td><td></td><td></td></tr><tr><td></td><td></td><td></td><td></td><td></td></tr><tr><td></td><td></td><td></td><td></td><td></td></tr><tr><td></td><td></td><td></td><td></td><td></td></tr><tr><td></td><td></td><td></td><td></td><td></td></tr><tr><td></td><td></td><td></td><td></td><td></td></tr></table>	Rev	Date	Description	By	Chkd	A	20.05.26	Timber Railing replaced with Glazed	MR																																<table><tr><td>Client</td><td>Project</td></tr><tr><td>Mr Leon Johnson</td><td>Dormer Loft Conversion</td></tr></table>	Client	Project	Mr Leon Johnson	Dormer Loft Conversion	<table><tr><td colspan="2">t: 07904 119 951 e: info@omni-architecture.co.uk www.omni-architecture.co.uk</td></tr></table>	t: 07904 119 951 e: info@omni-architecture.co.uk www.omni-architecture.co.uk		
		Rev	Date	Description	By	Chkd	
		A	20.05.26	Timber Railing replaced with Glazed	MR	
Client	Project	
Mr Leon Johnson	Dormer Loft Conversion	
t: 07904 119 951 e: info@omni-architecture.co.uk www.omni-architecture.co.uk	
	<table><tr><td>Site</td><td>Drawing Title</td><td>Date</td><td>Scale</td><td>Status</td></tr><tr><td>70 Allison Road London N8 0AT</td><td>Proposed Elevations</td><td>Feb 26'</td><td>1:100 @ A3</td><td>Planning</td></tr></table>	Site	Drawing Title	Date	Scale	Status	70 Allison Road London N8 0AT	Proposed Elevations	Feb 26'	1:100 @ A3	Planning	<table><tr><td>11115 - 210</td><td>Revision A</td></tr></table>	11115 - 210	Revision A																																					
Site	Drawing Title	Date	Scale	Status	
70 Allison Road London N8 0AT	Proposed Elevations	Feb 26'	1:100 @ A3	Planning	
11115 - 210	Revision A	





Proposed Side Elevation

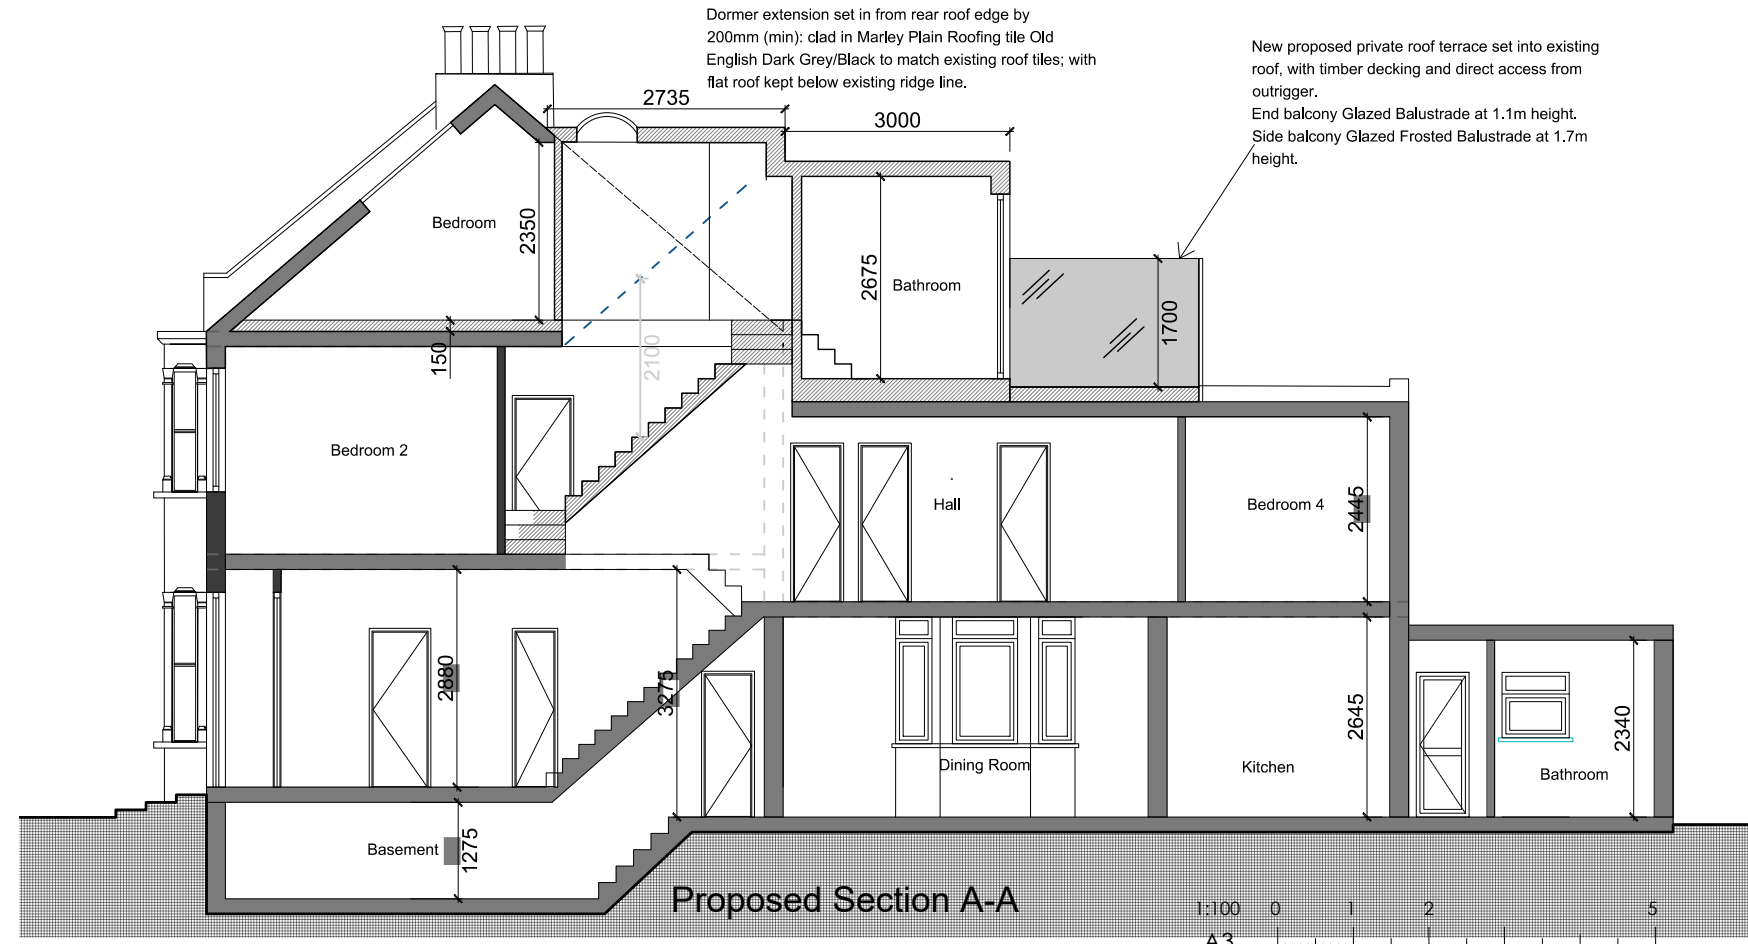

10 m



09

General Notes
1 This drawing is prepared solely for design and planning submission purposes. It is not intended or suitable for either Building Regulations or Construction purposes and should not be used for such.
2 Setting-out is based on outline survey only. All dimensions to be checked on site prior to construction/ordering
3 Unless shown otherwise all dimensions are to structural surfaces and are in mm.
4 Unless shown refer to internal door schedule for door size. Door opening to be set out to give full specified architrave either side.
5 Refer to drawing number.
6 Any discrepancies between the Engineer's and Architect's drawings must be verified with the architect

Rev	Date	Description	By	Chkd
A	20.05.26	Timber Railing replaced with Glazed	MR	

Client
Mr Leon Johnson

Site
70 Allison Road
London N8 0AT

Project
Dormer Loft Conversion

Drawing Title
Proposed Elevation/Section

Date
Feb 26'

Scale
1:100 @ A3

Status
Planning

11115 - 211

Revision
A

OMNI
ARCHITECTURE