


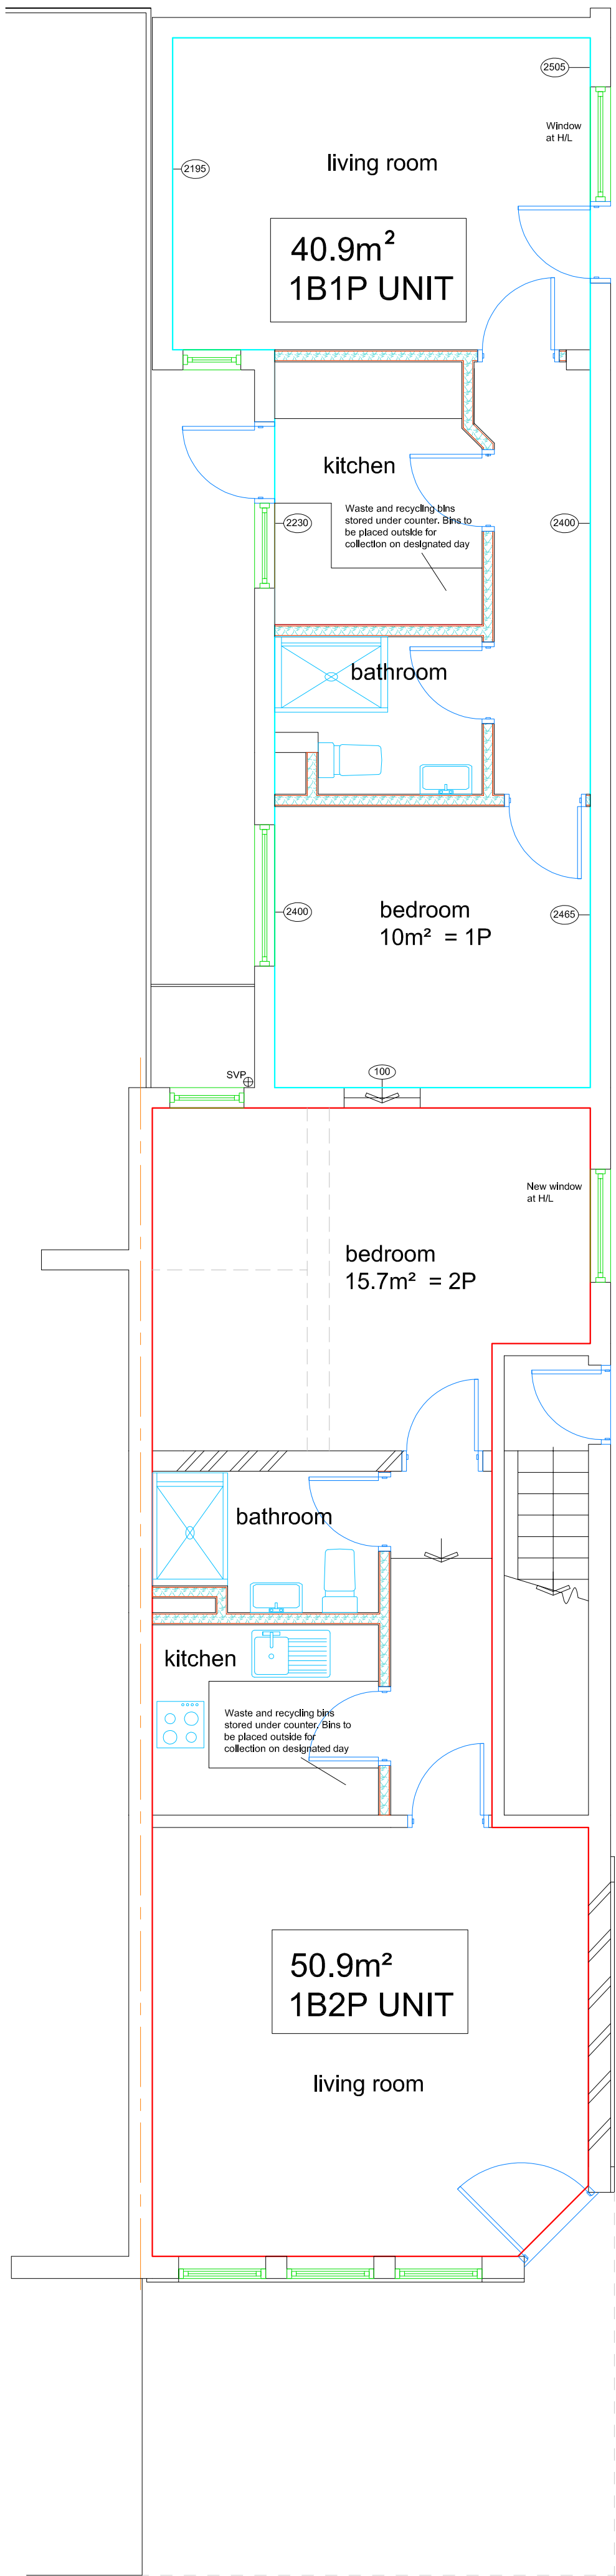


PROPOSED GROUND FLOOR & SITE PLAN 1:50

N.B. No change to first floor plan



PROPOSED ELEVATIONS 1:100

Notes:
All dimensions must be checked on site and not scaled from this drawing

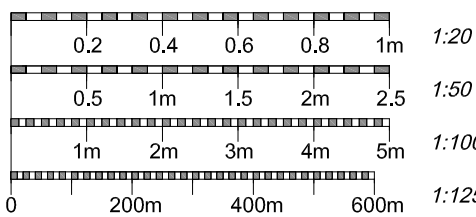

© Copyright

Simon Hands and Associates
Chartered Surveyors & Architects
12 Ruislip Road
Greenford
Middlesex
UB6 3QN
Tel 020 8575 5959
Fax 020 8575 8866
email: enquiries@shandsassociates.co.uk

Client
Miss K. Aresti

Job Title
**Proposed Change of Use at
8 SIDNEY ROAD
LONDON
N22 8LS**

Drawing Title
**PROPOSED PLAN AND
ELEVATIONS**

Scale 1:50	Paper Size A1
Date APRIL 2025	Drawn By NRH

Job No. 2025056	Dwg No. 02	Rev
---------------------------	----------------------	-----