

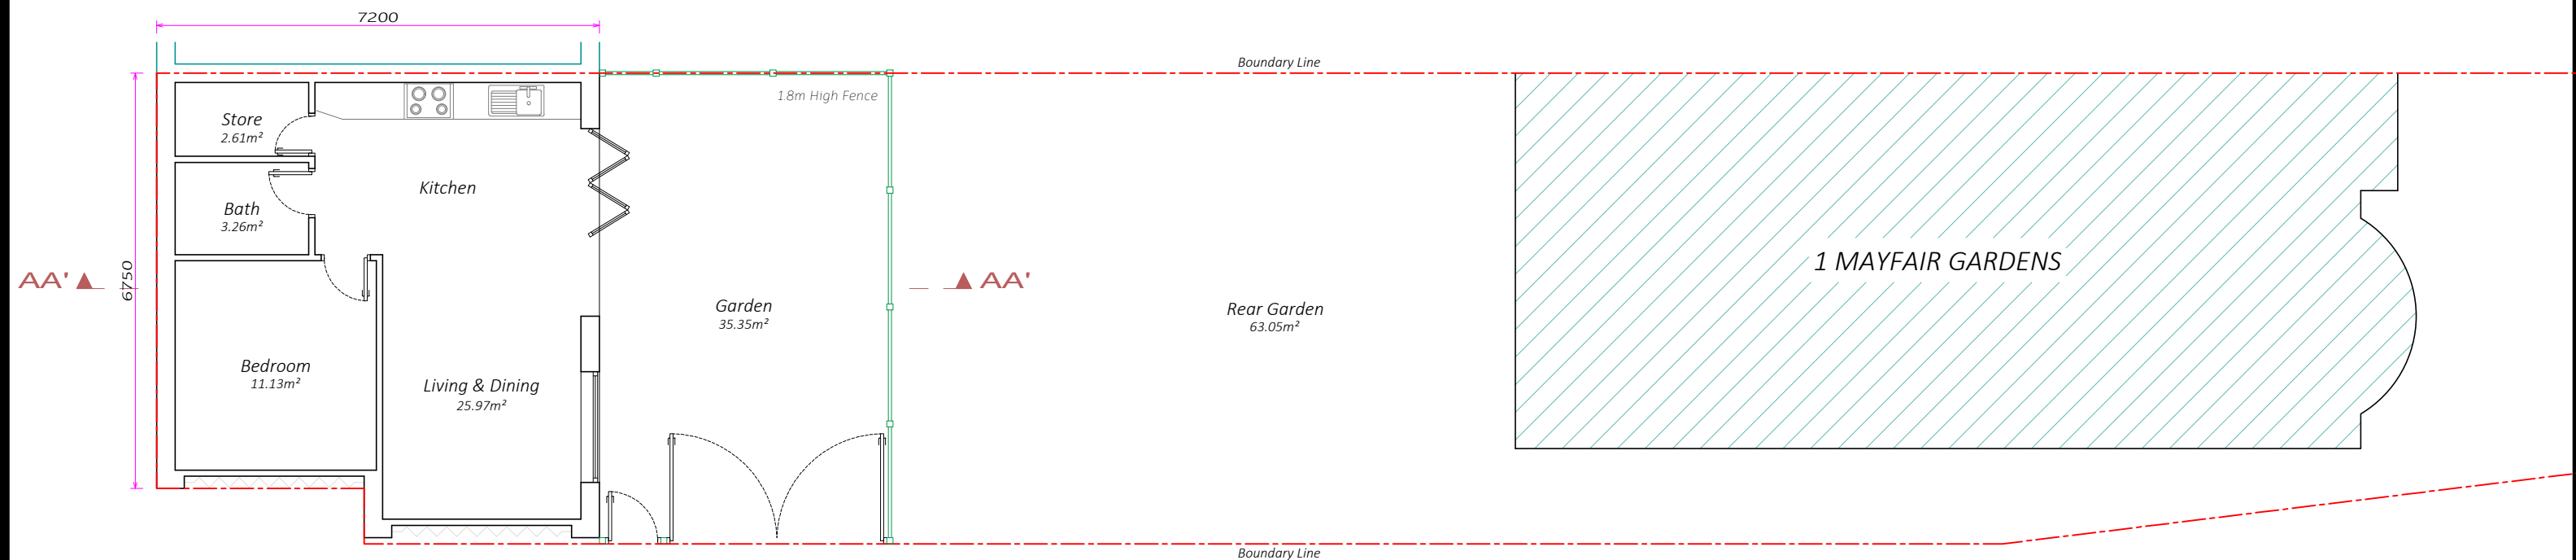


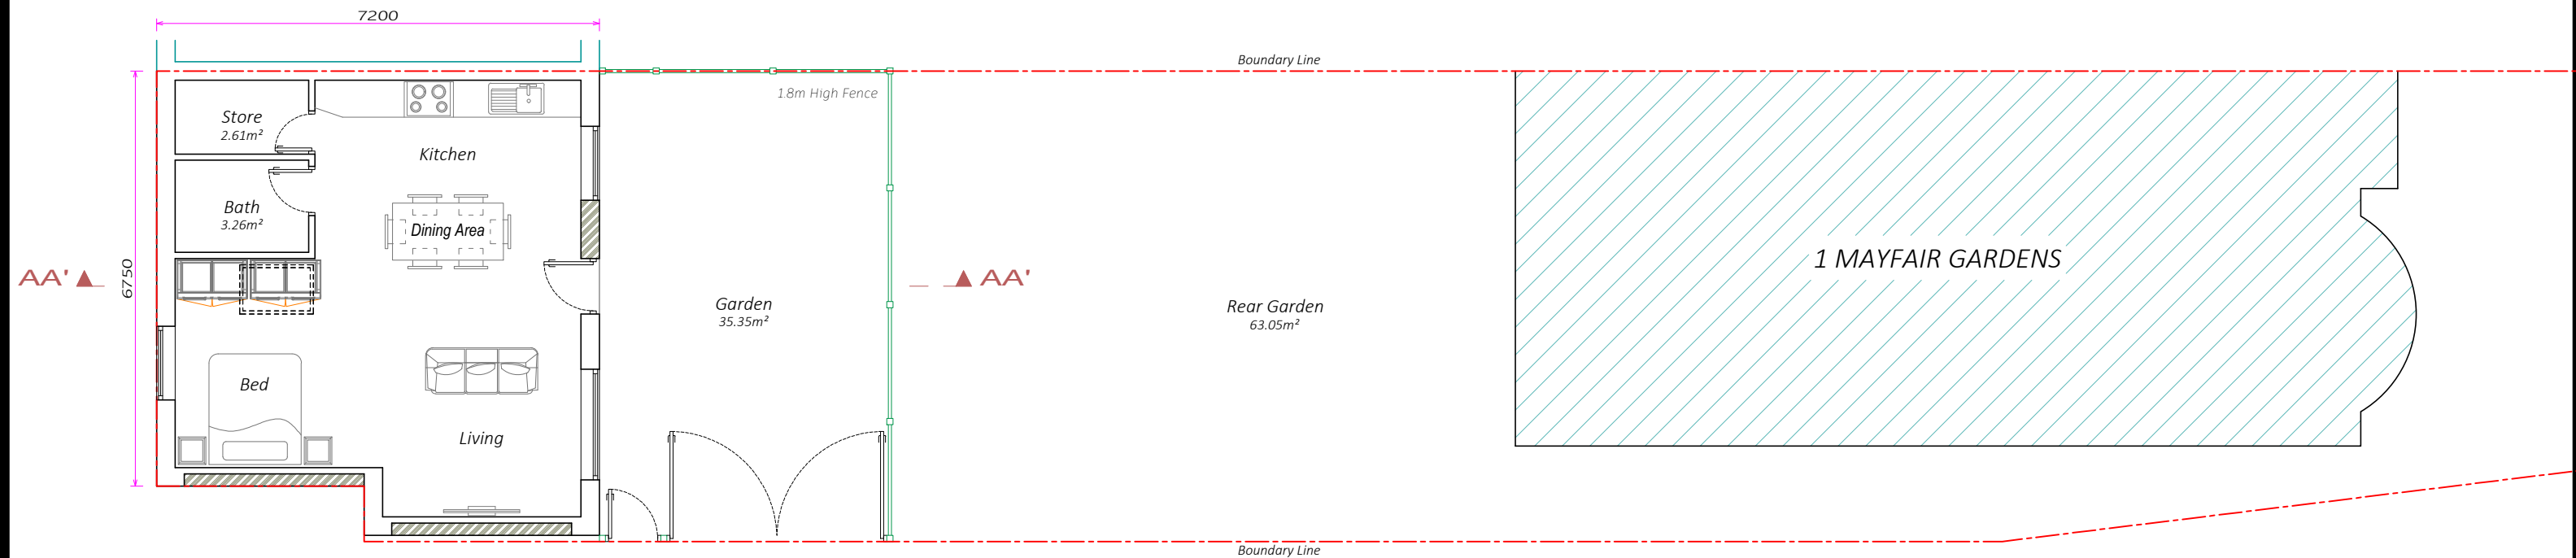

A	29.10.25	DA ISSUE	BL
ISSUE DATE		AMENDMENT	BY

Floor Plans Out-Building Changes


SCALE 1:100@A3

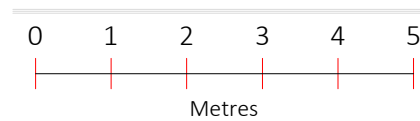


Project : Out-Building Changes
 Address : 1 MAYFAIR GARDENS
 LONDON
 N17 7LP

Drawing no : 1_MG_PA_01
 Issue :
 Date : 29/10/25



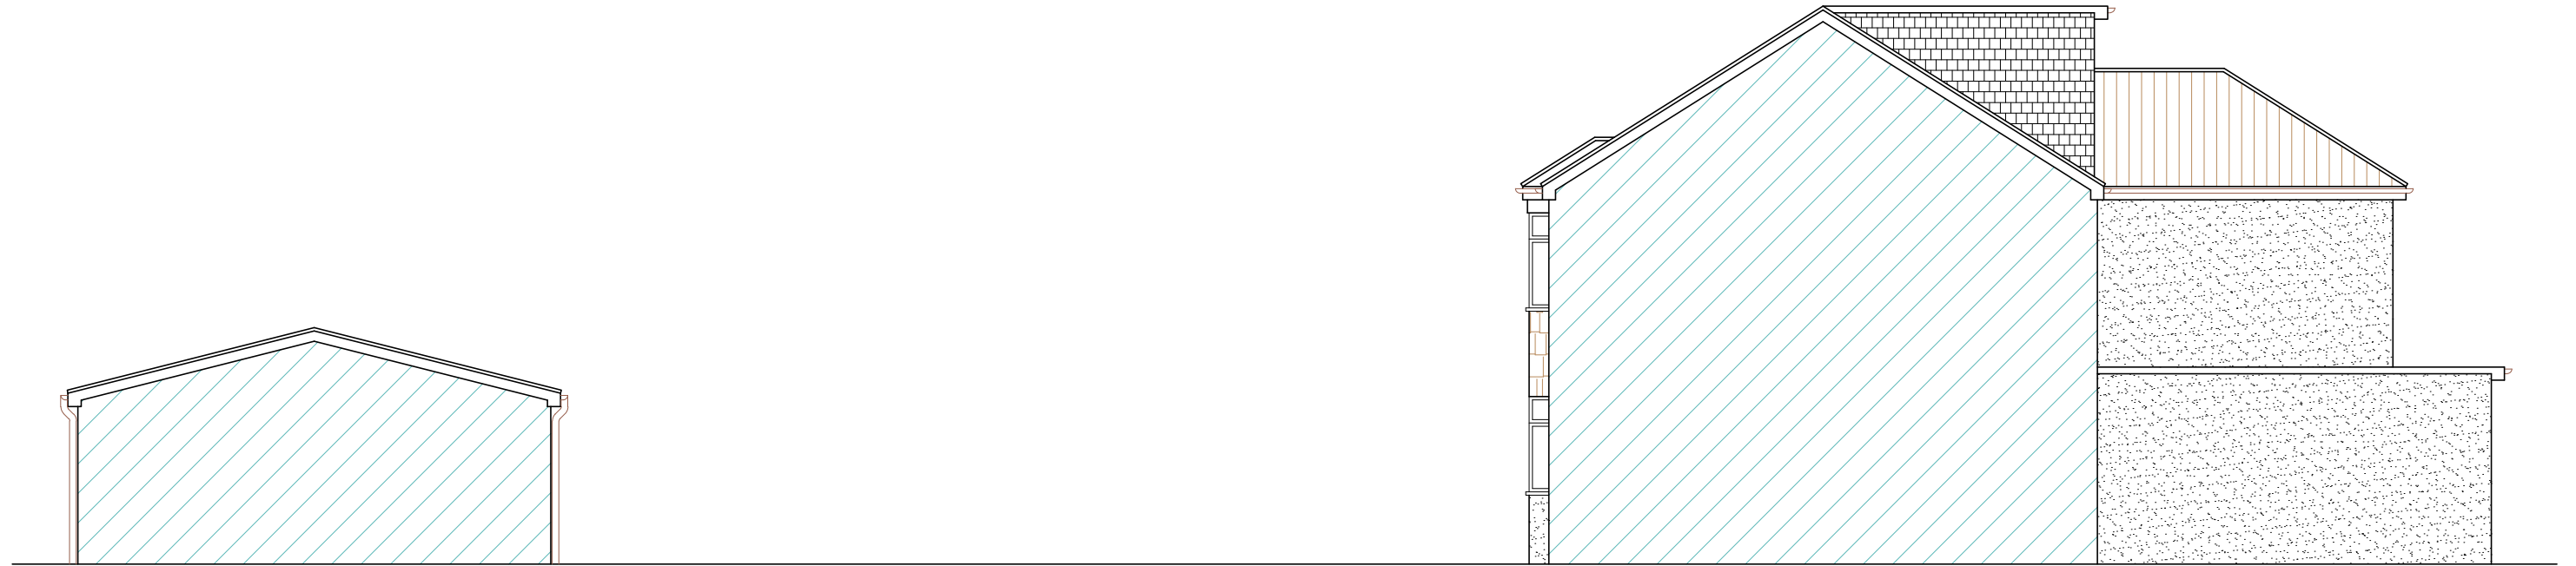


Proposed Side Elevation 1:100

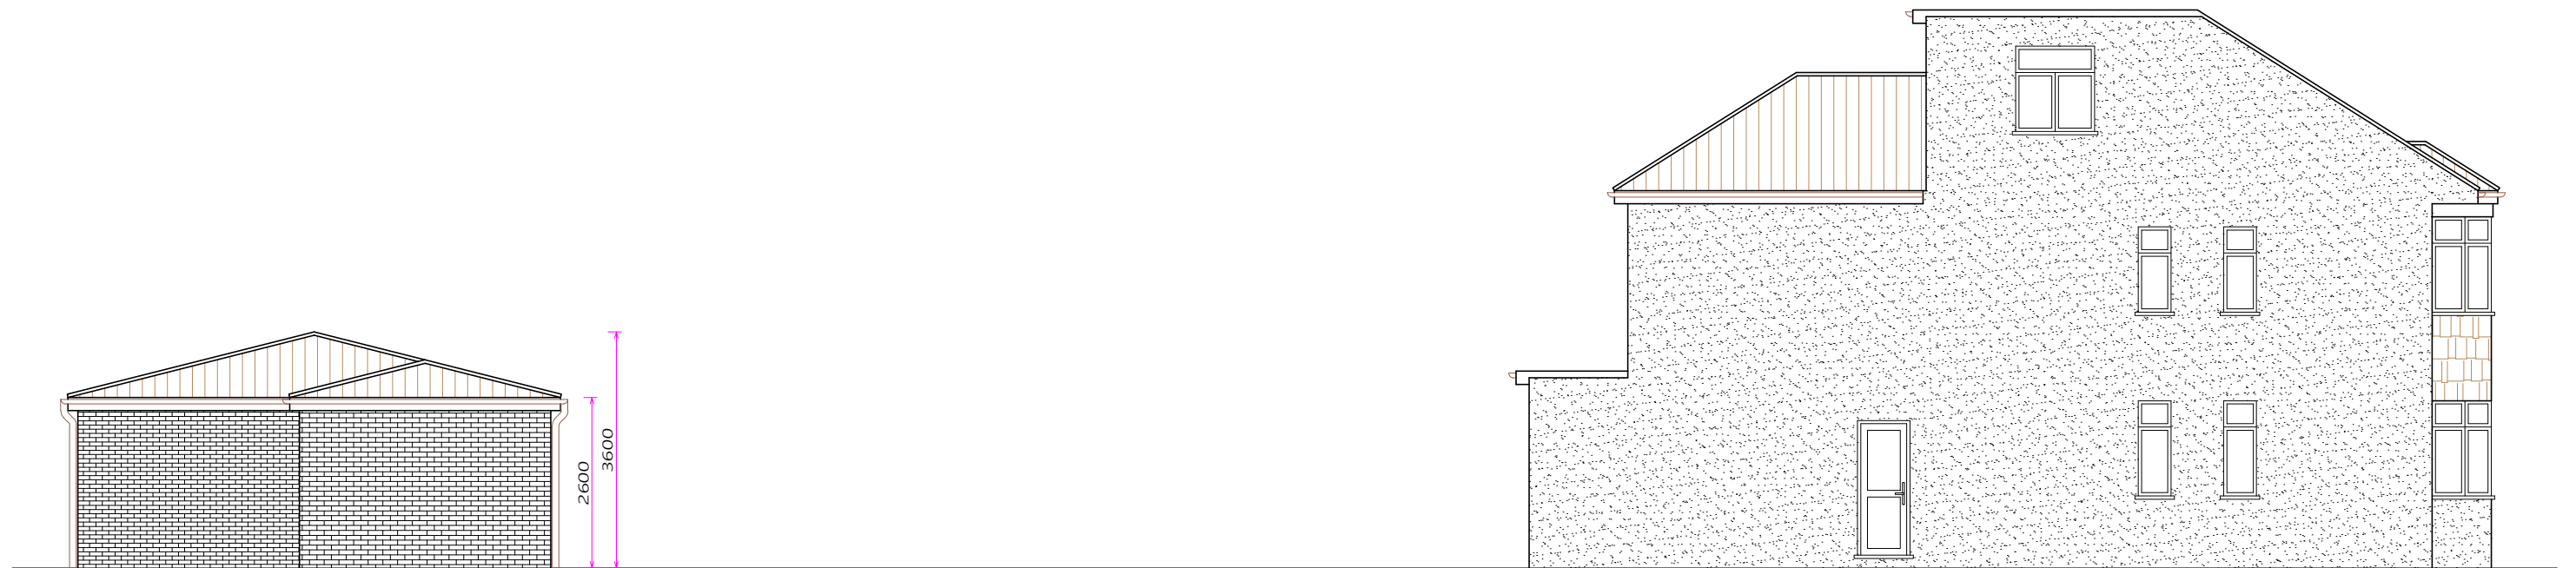

Proposed Side Elevation 1:100


Elevations Out-Building Changes

SCALE 1:100@A3

 


Project : Out-Building Changes
Address : 1 MAYFAIR GARDENS
LONDON
N17 7LP

Drawing no : 1_MG_PA_02
Issue :
Date : 29/10/25

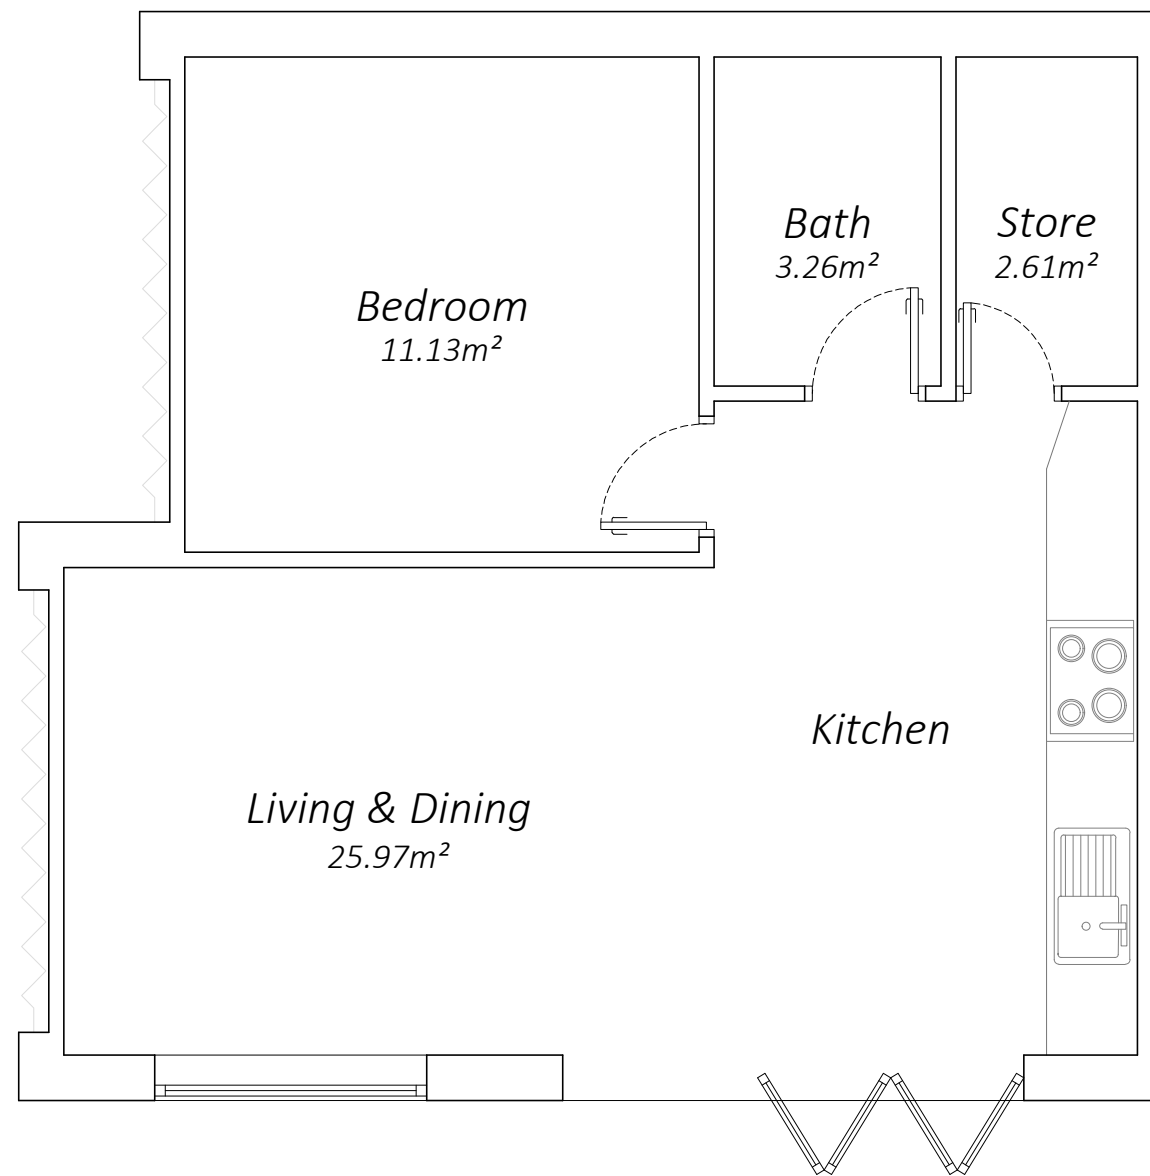


Existing Ground Floor Plan 1:50
GIA 44.16m²

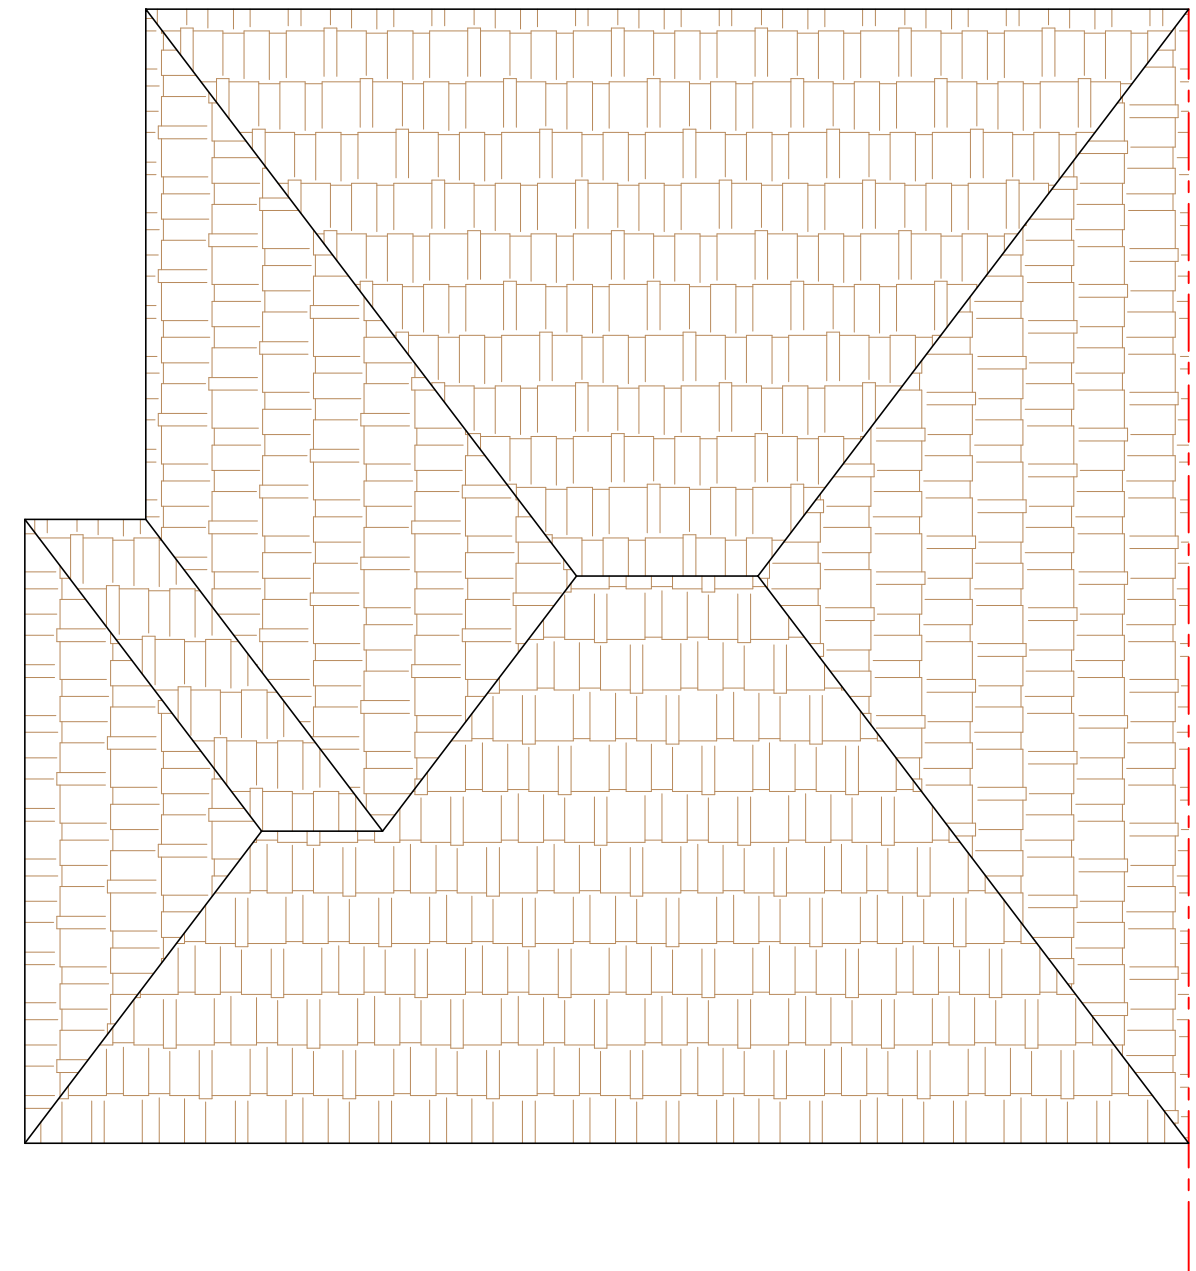

Existing Roof Plan 1:50

Existing Plans
 Out-Building Changes

SCALE 1:50@A3

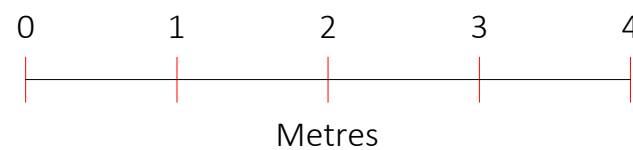

Project : Out-Building Changes
 Address : 1 MAYFAIR GARDENS
 LONDON
 N17 7LP


Drawing no : 1_MG_PA_03
 Issue :
 Date : 29/10/25




A	29.10.25	DA ISSUE	BL
ISSUE DATE		AMENDMENT	BY




Existing Front Elevation 1:50

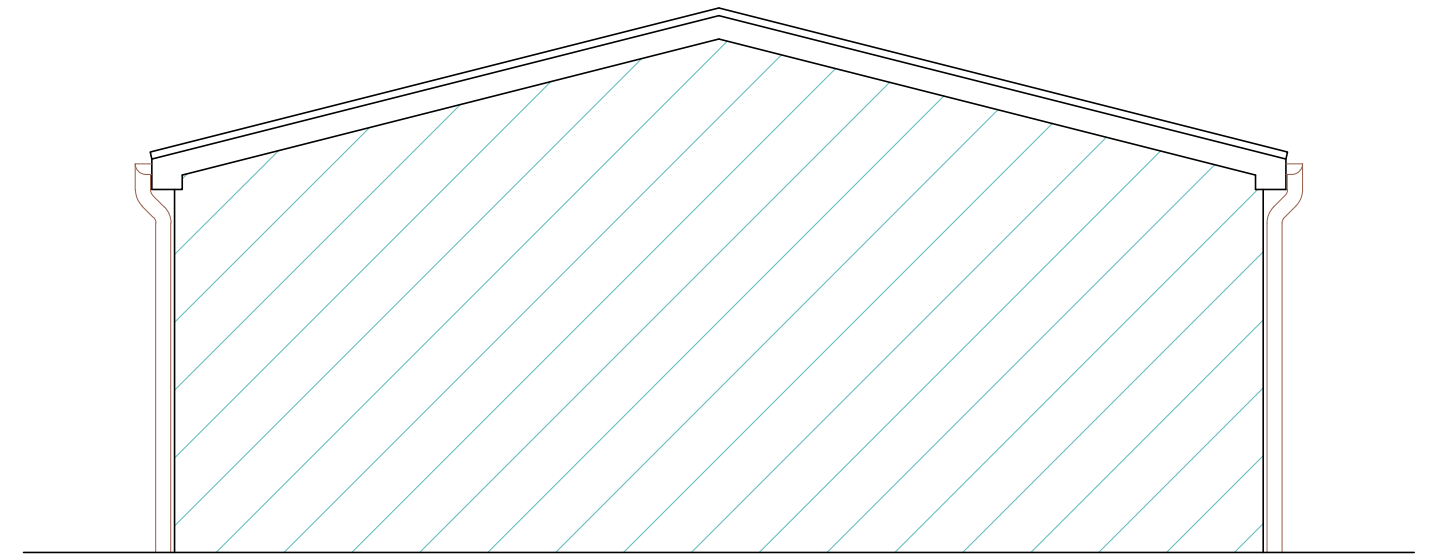

Existing Side Elevation 1:50

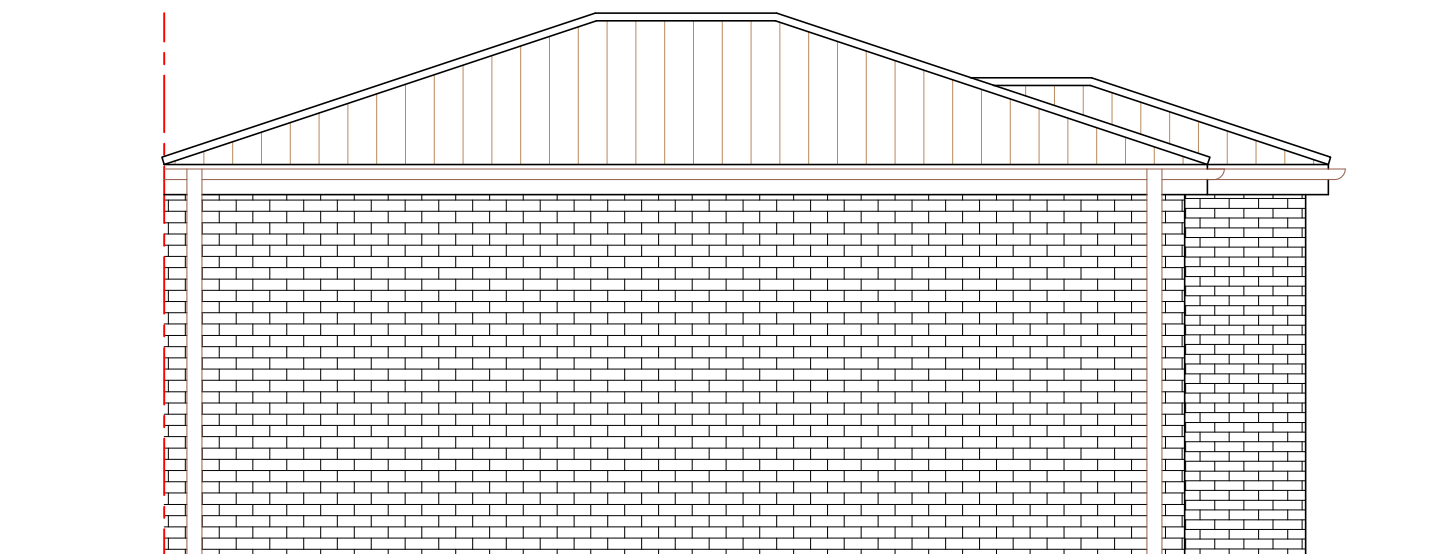


Existing Rear Elevation 1:50

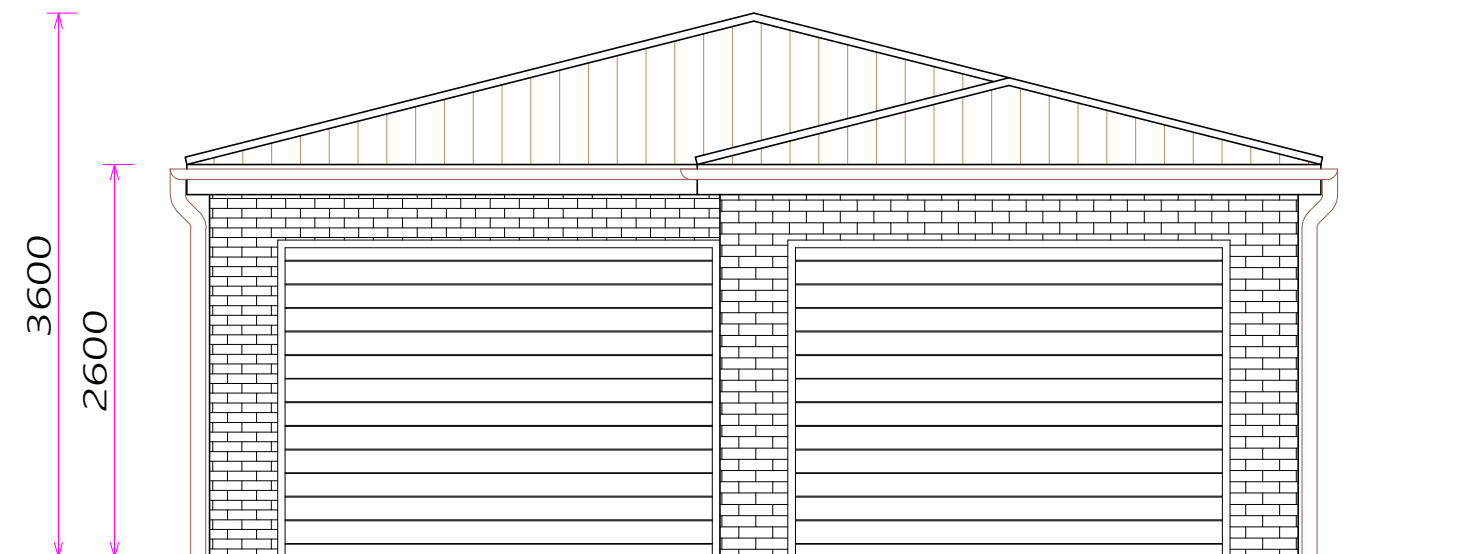

Existing Side Elevation 1:50

Existing Elevations
Out-Building Changes

SCALE 1:50@A3

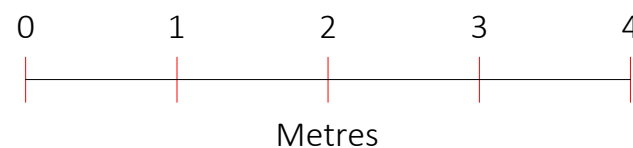


Project : Out-Building Changes
Address : 1 MAYFAIR GARDENS
LONDON
N17 7LP


Drawing no : 1_MG_PA_04
Issue :
Date : 29/10/25



A	29.10.25	DA ISSUE	BL
ISSUE DATE		AMENDMENT	BY

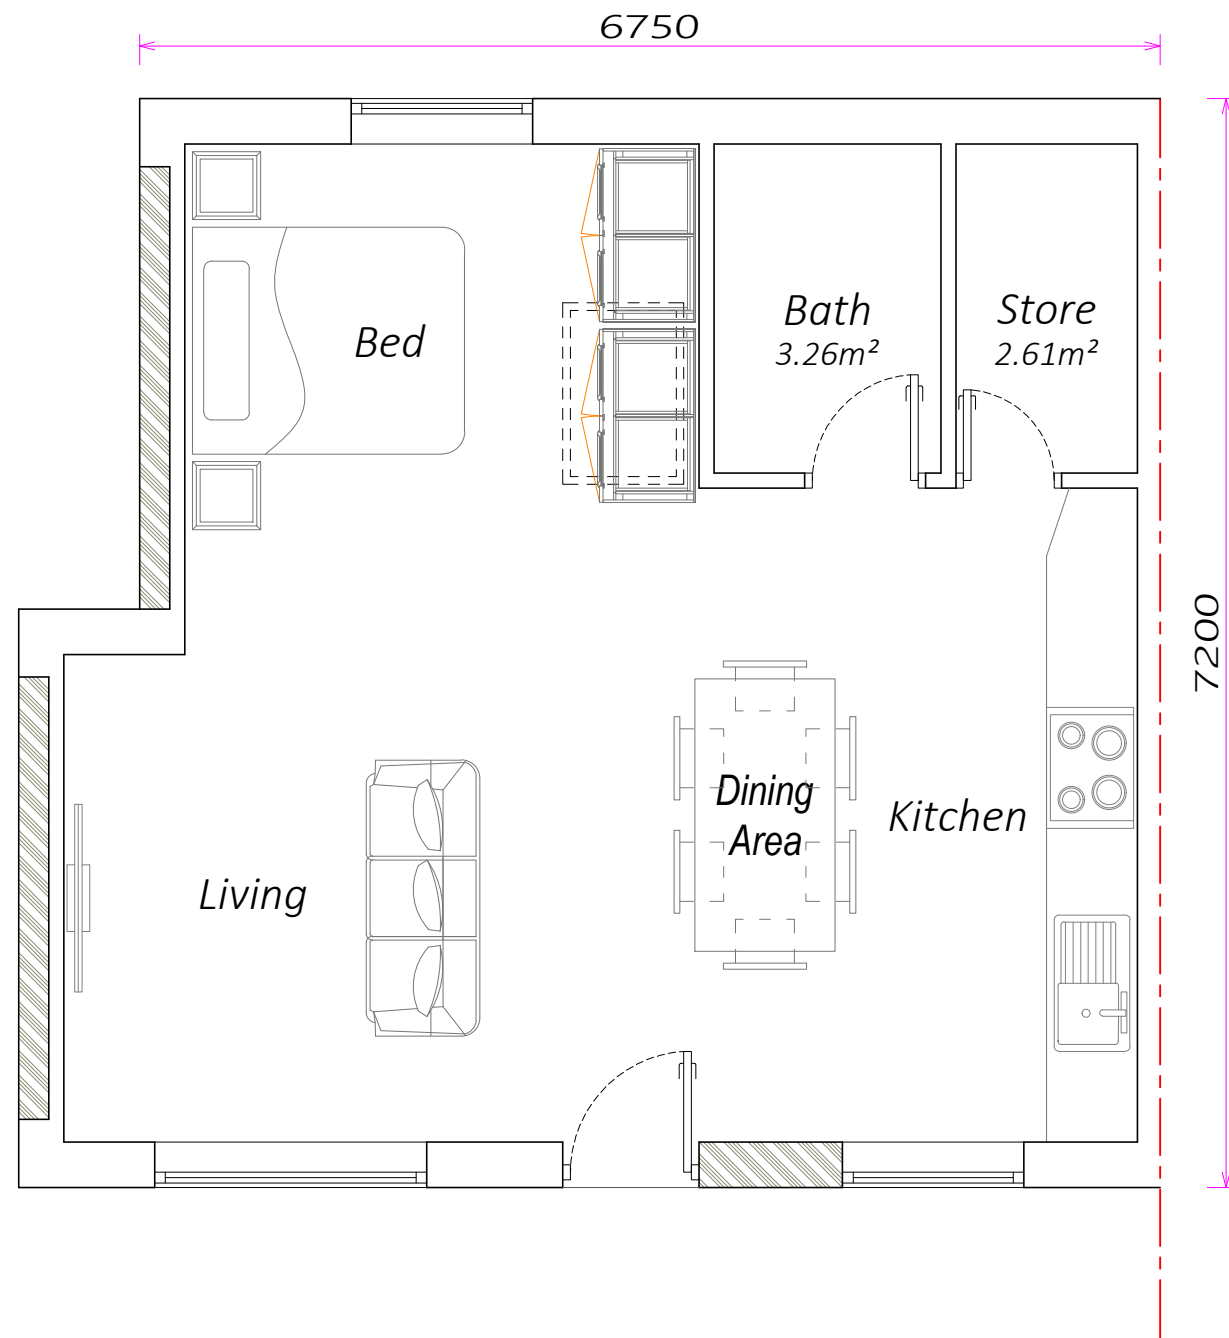


Proposed Ground Floor Plan 1:50
GIA 44.16m²

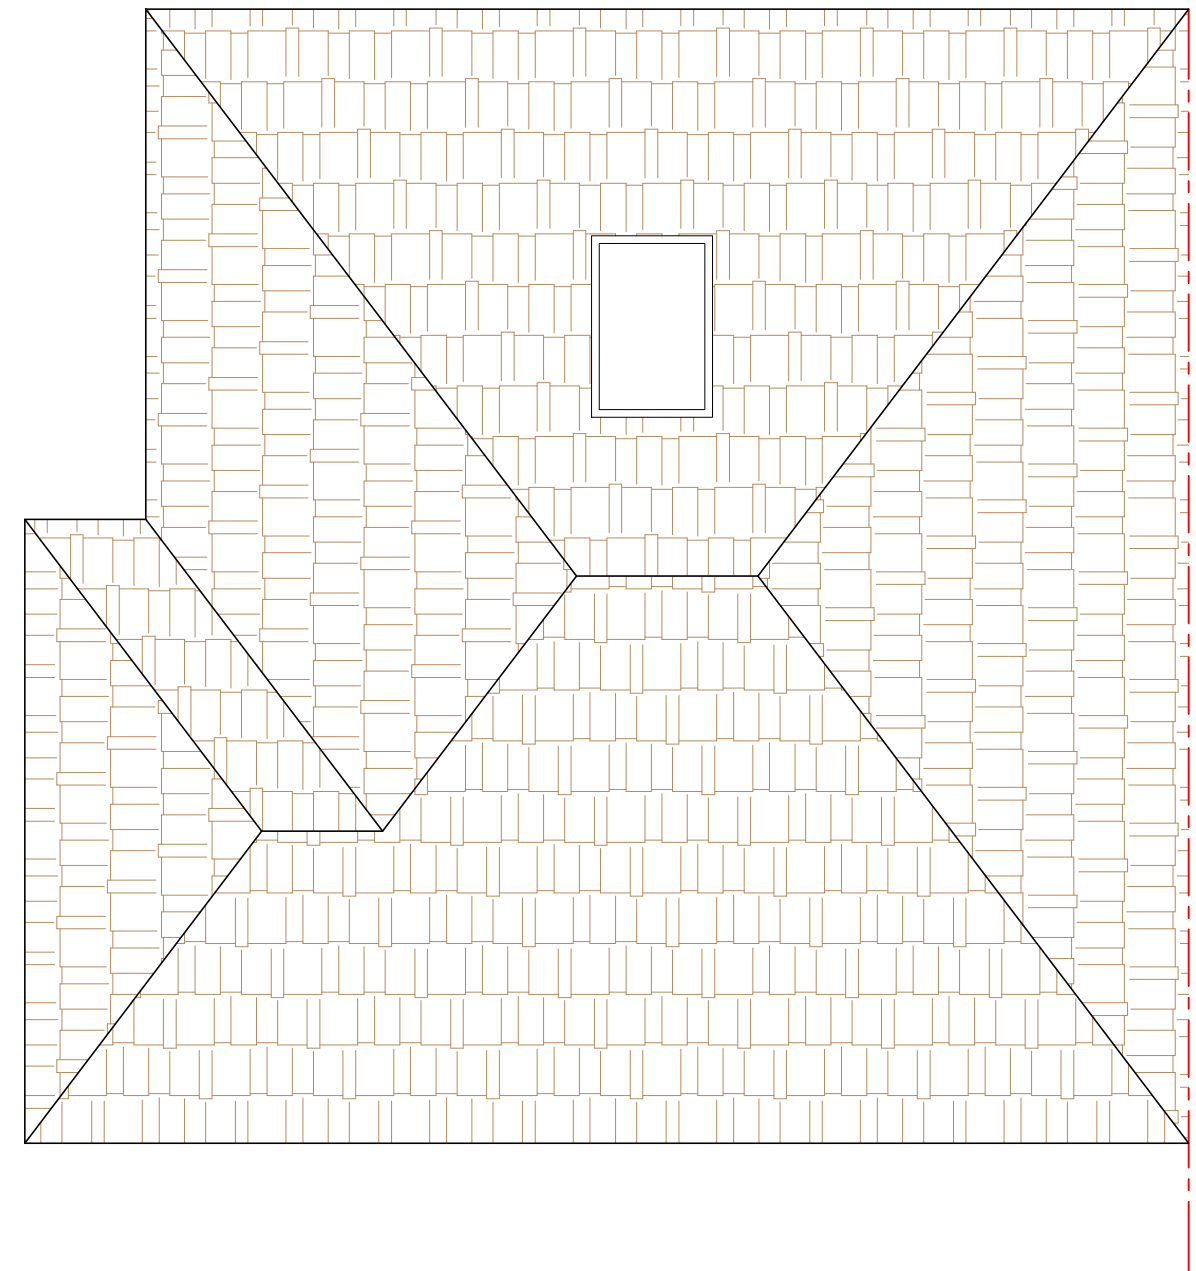

Proposed Roof Plan 1:50

Proposed Plans
 Out-Building Changes

SCALE 1:50@A3

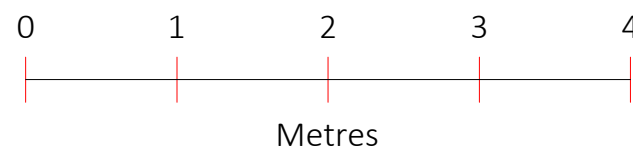


Project : Out-Building Changes
 Address : 1 MAYFAIR GARDENS
 LONDON
 N17 7LP

Drawing no : 1_MG_PA_05
 Issue :
 Date : 29/10/25




Proposed Front Elevation 1:50

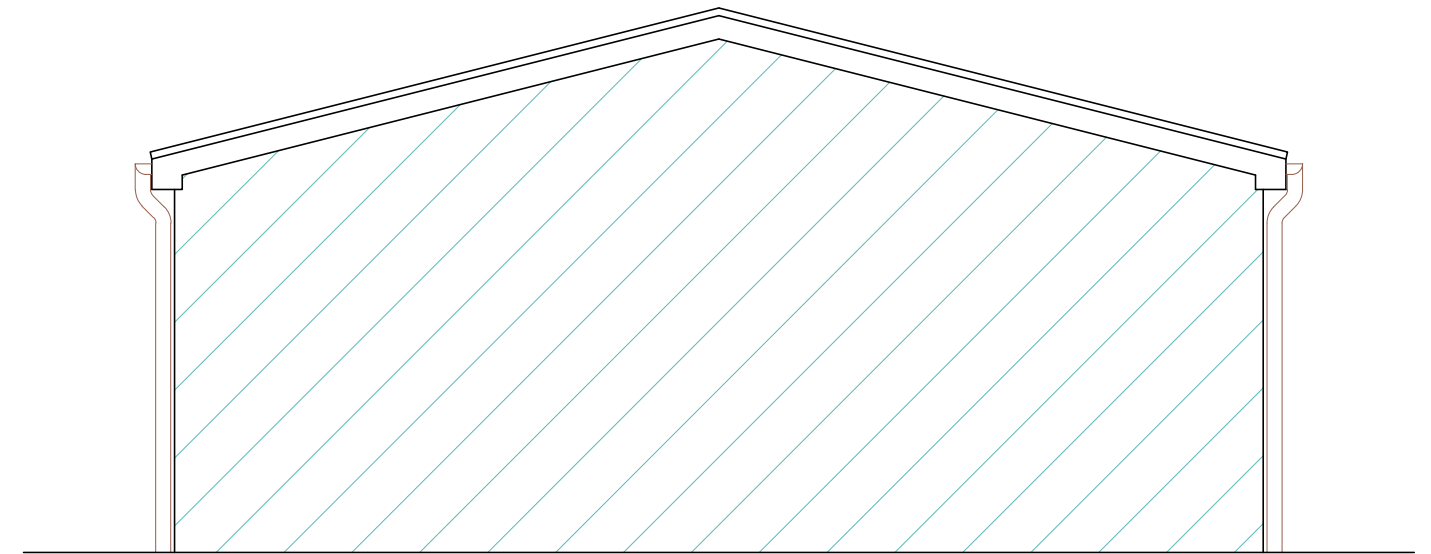

Proposed Side Elevation 1:50




Proposed Rear Elevation 1:50

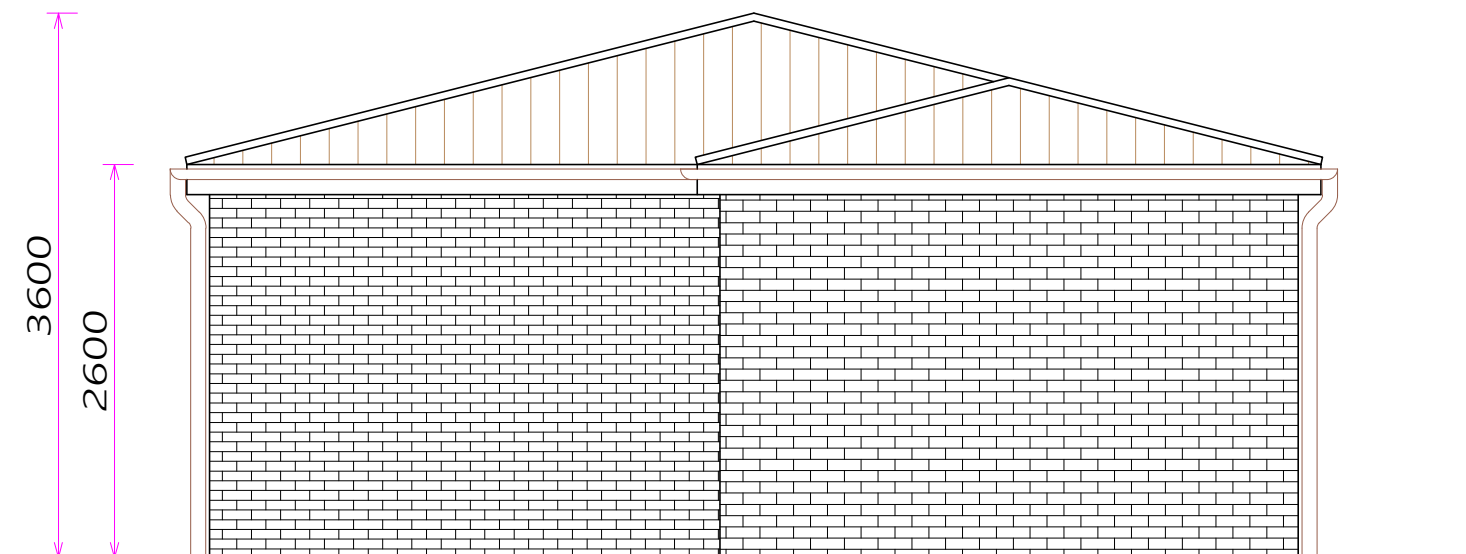

Proposed Side Elevation 1:50

Proposed Elevations
Out-Building Changes

SCALE 1:50@A3

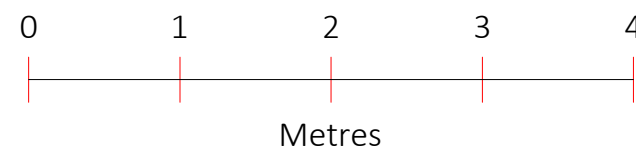


Project : Out-Building Changes
Address : 1 MAYFAIR GARDENS
LONDON
N17 7LP


Drawing no : 1_MG_PA_06
Issue :
Date : 29/10/25



VIRTUE
ARCHITECTURE

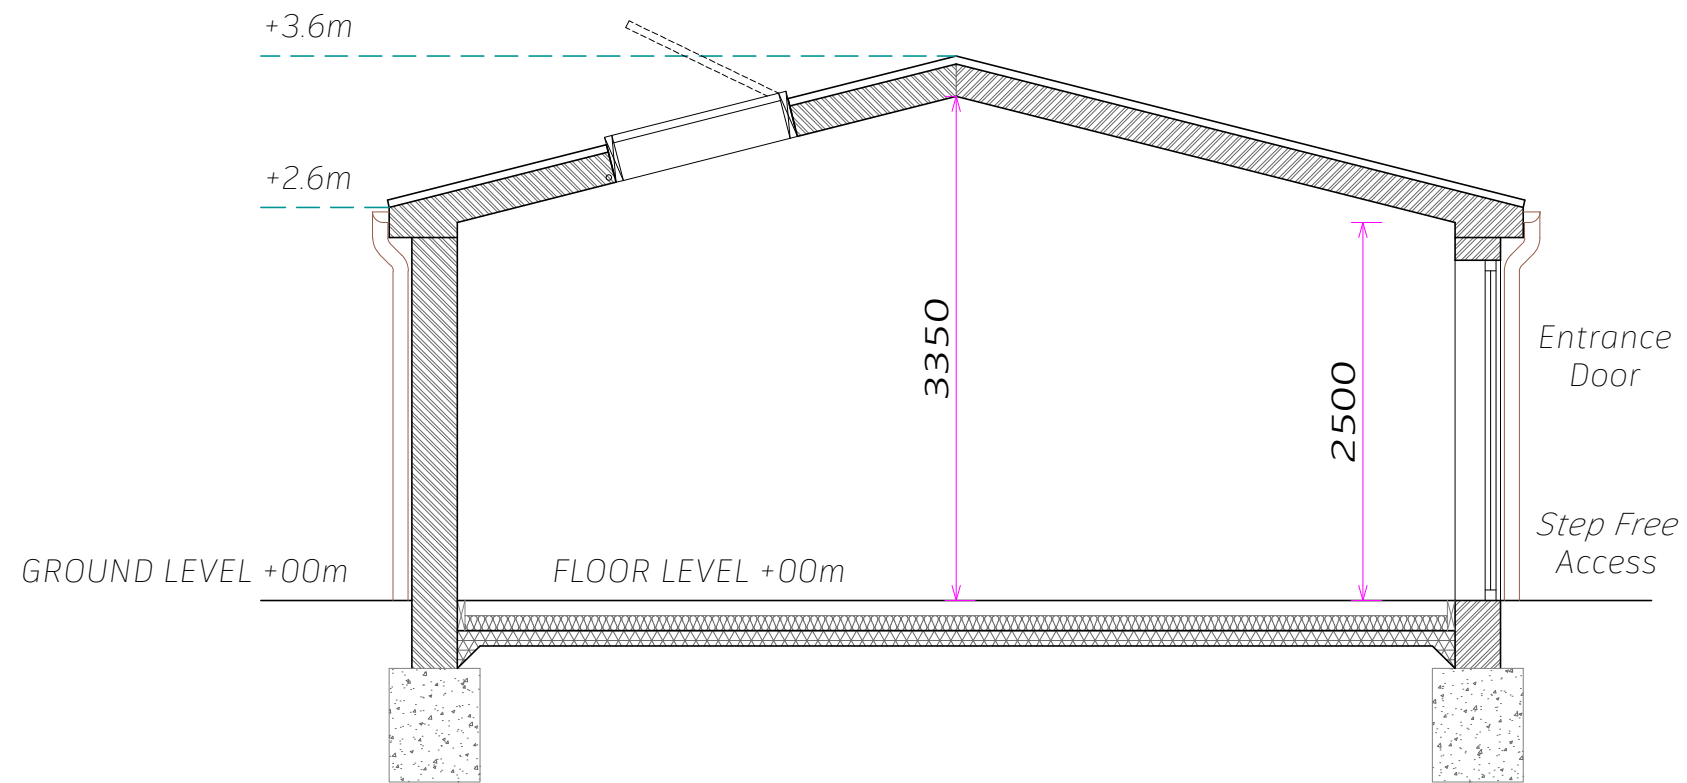


Proposed Section 1:50

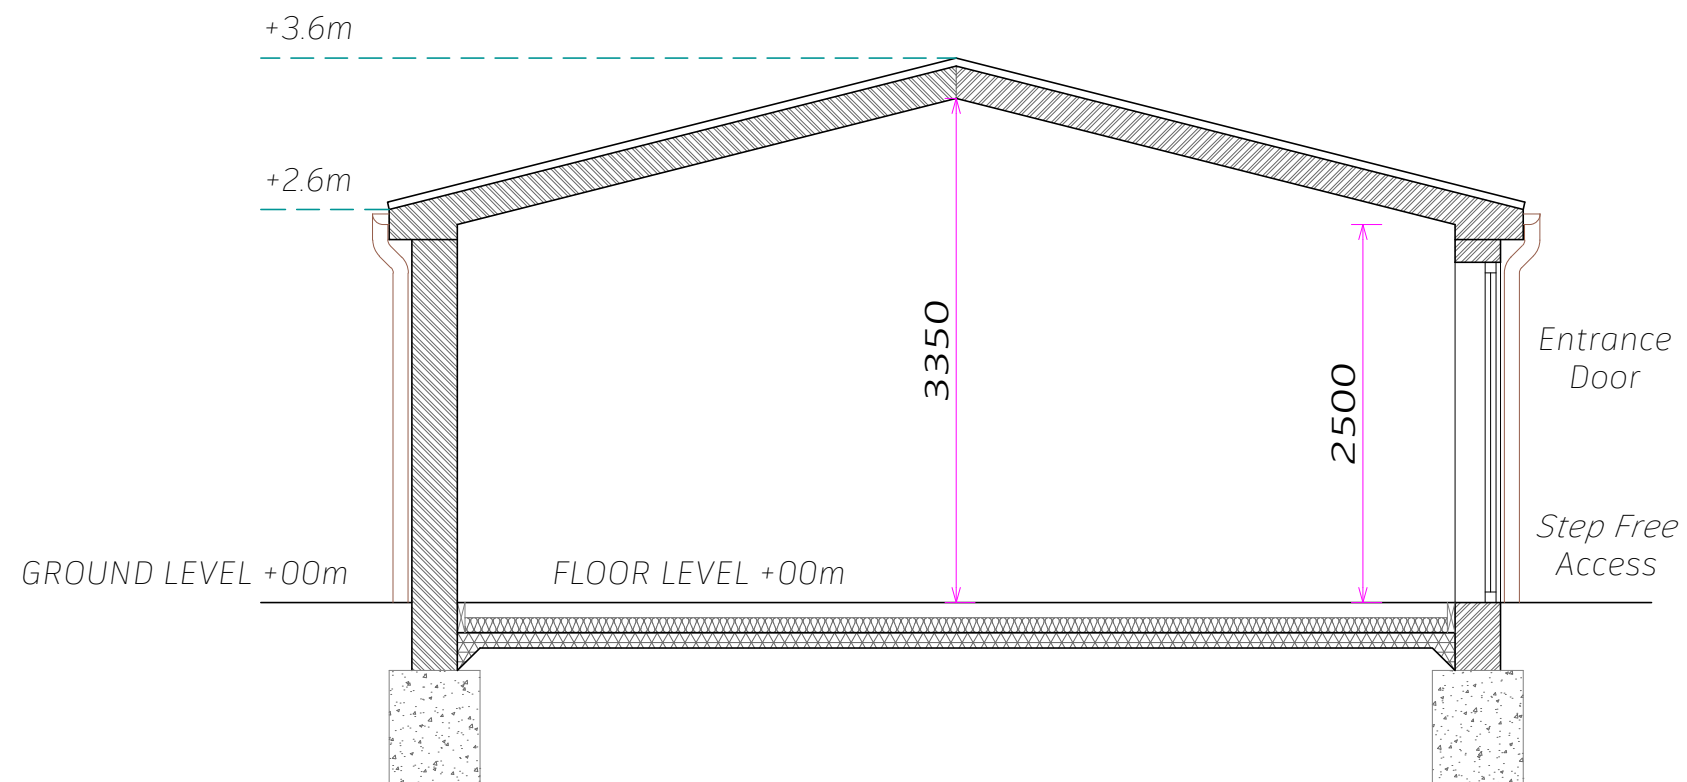

Existing Section 1:50

Sections
Out-Building Changes

SCALE 1:50@A3

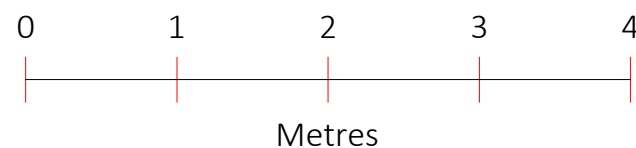



Project : Out-Building Changes

Address : 1 MAYFAIR GARDENS
LONDON
N17 7LP


Drawing no : 1_MG_PA_07

Issue :


Date : 29/10/25

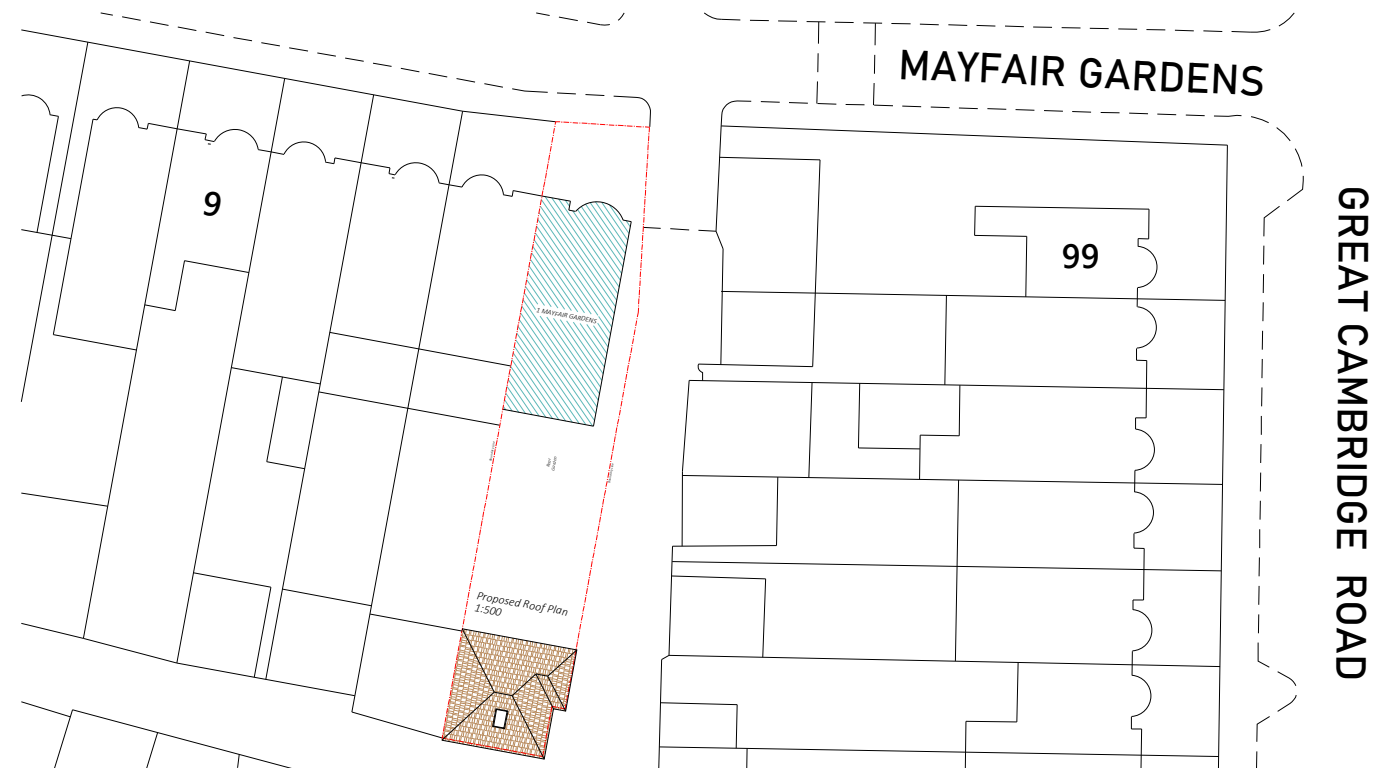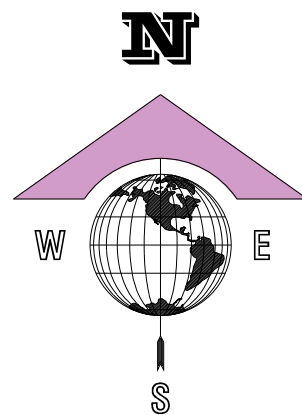

Proposed Block Plan 1:500

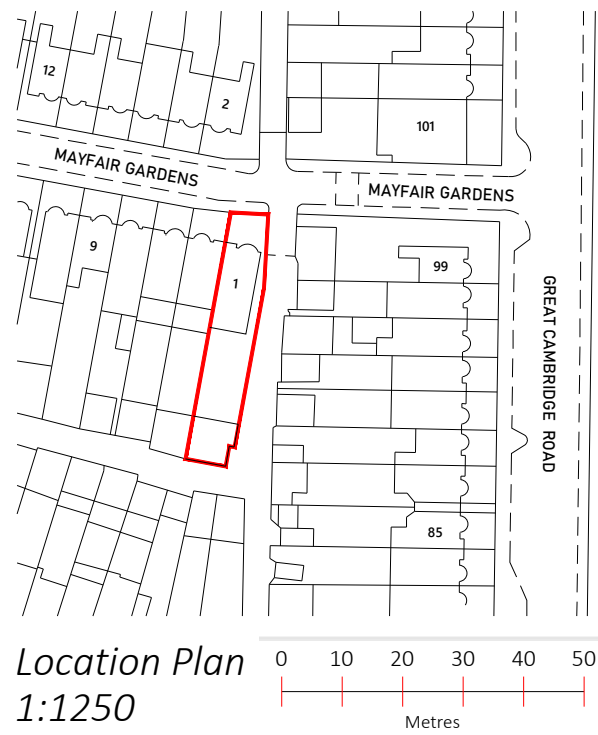


Location Plan
1:1250

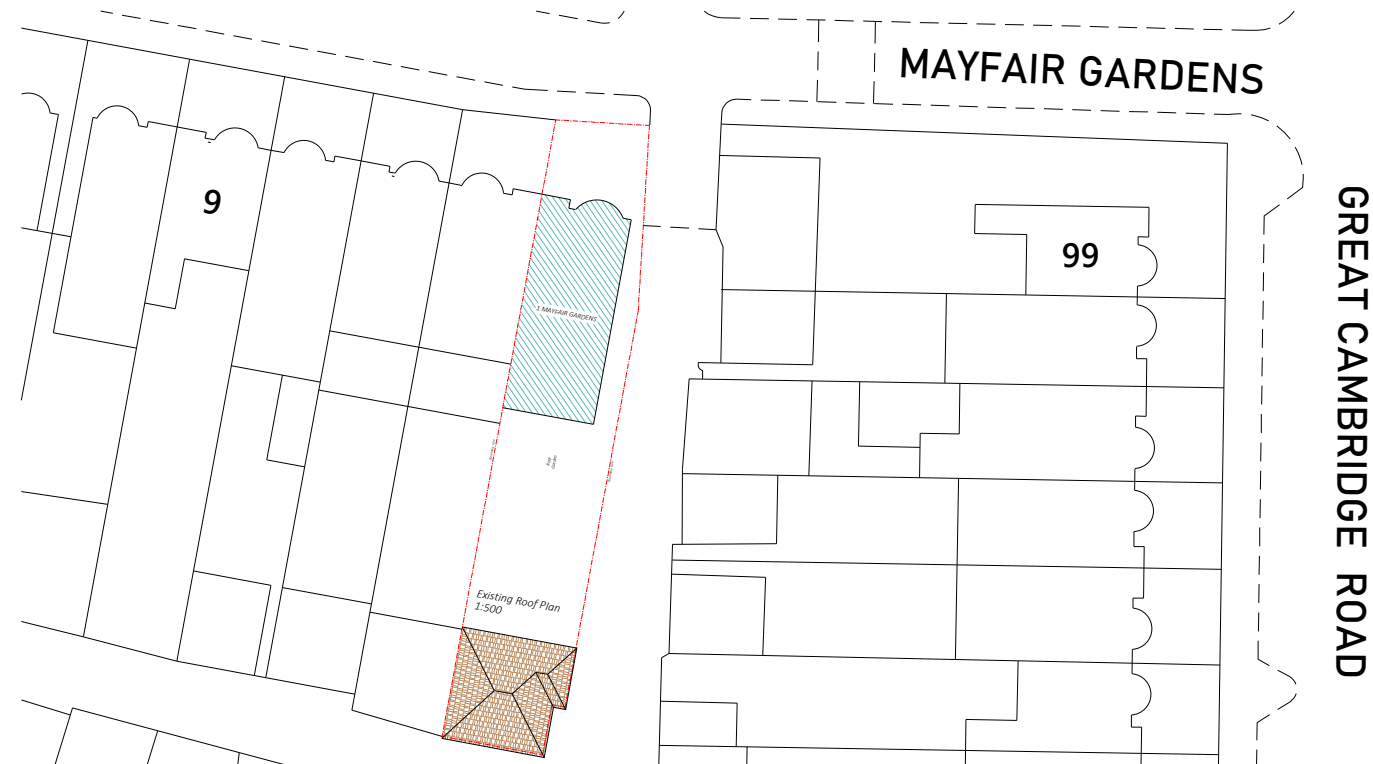

Existing Block Plan 1:500

Location & Block Plans Out-Building

SCALE 1:500@A3

 

Project : Out-Building

Address : 1 MAYFAIR GARDENS
LONDON
N17 7LP

Drawing no : 1_MG_PA_08

Date : 29/10/25