


Flat 1, 141 Ferme Park Road, London N8 9SG Site Plan

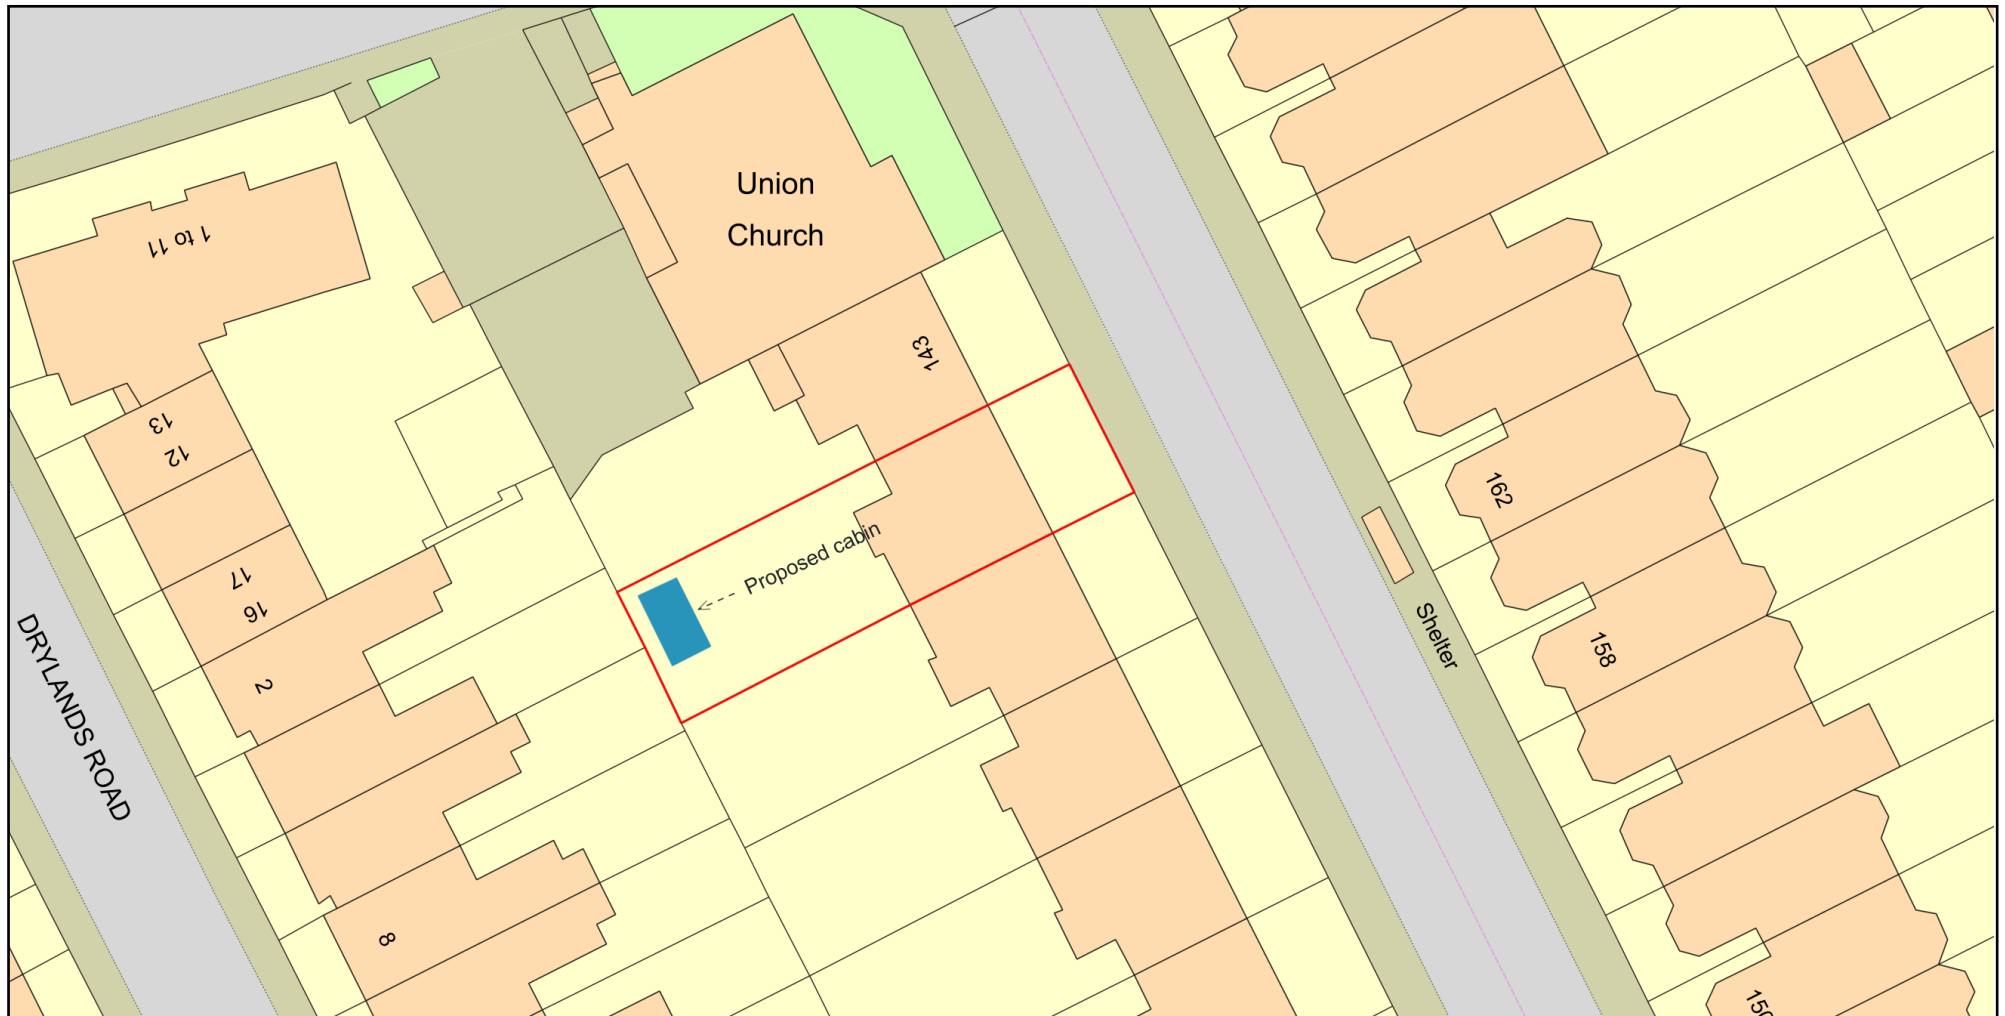

0 20
Metres



Plan Produced for: London Town Cabins

Date Produced: 21 May 2026

Plan Reference Number: TQRQM26141163420485

Scale: 1:500 @ A4

© Crown copyright and database rights 2025 OS 100042766

