




Figured dimensions only are to be used. All dimensions to be checked onsite. Differences between drawings and between drawings and specification or bills of quantities to be reported to the PRC Group.

The copyright of the drawings and designs contained therein remains vested in the PRC Group.

Revisions:	Drawn/Chkd:	Date:
A. PV's updated.	AMc	Feb 25

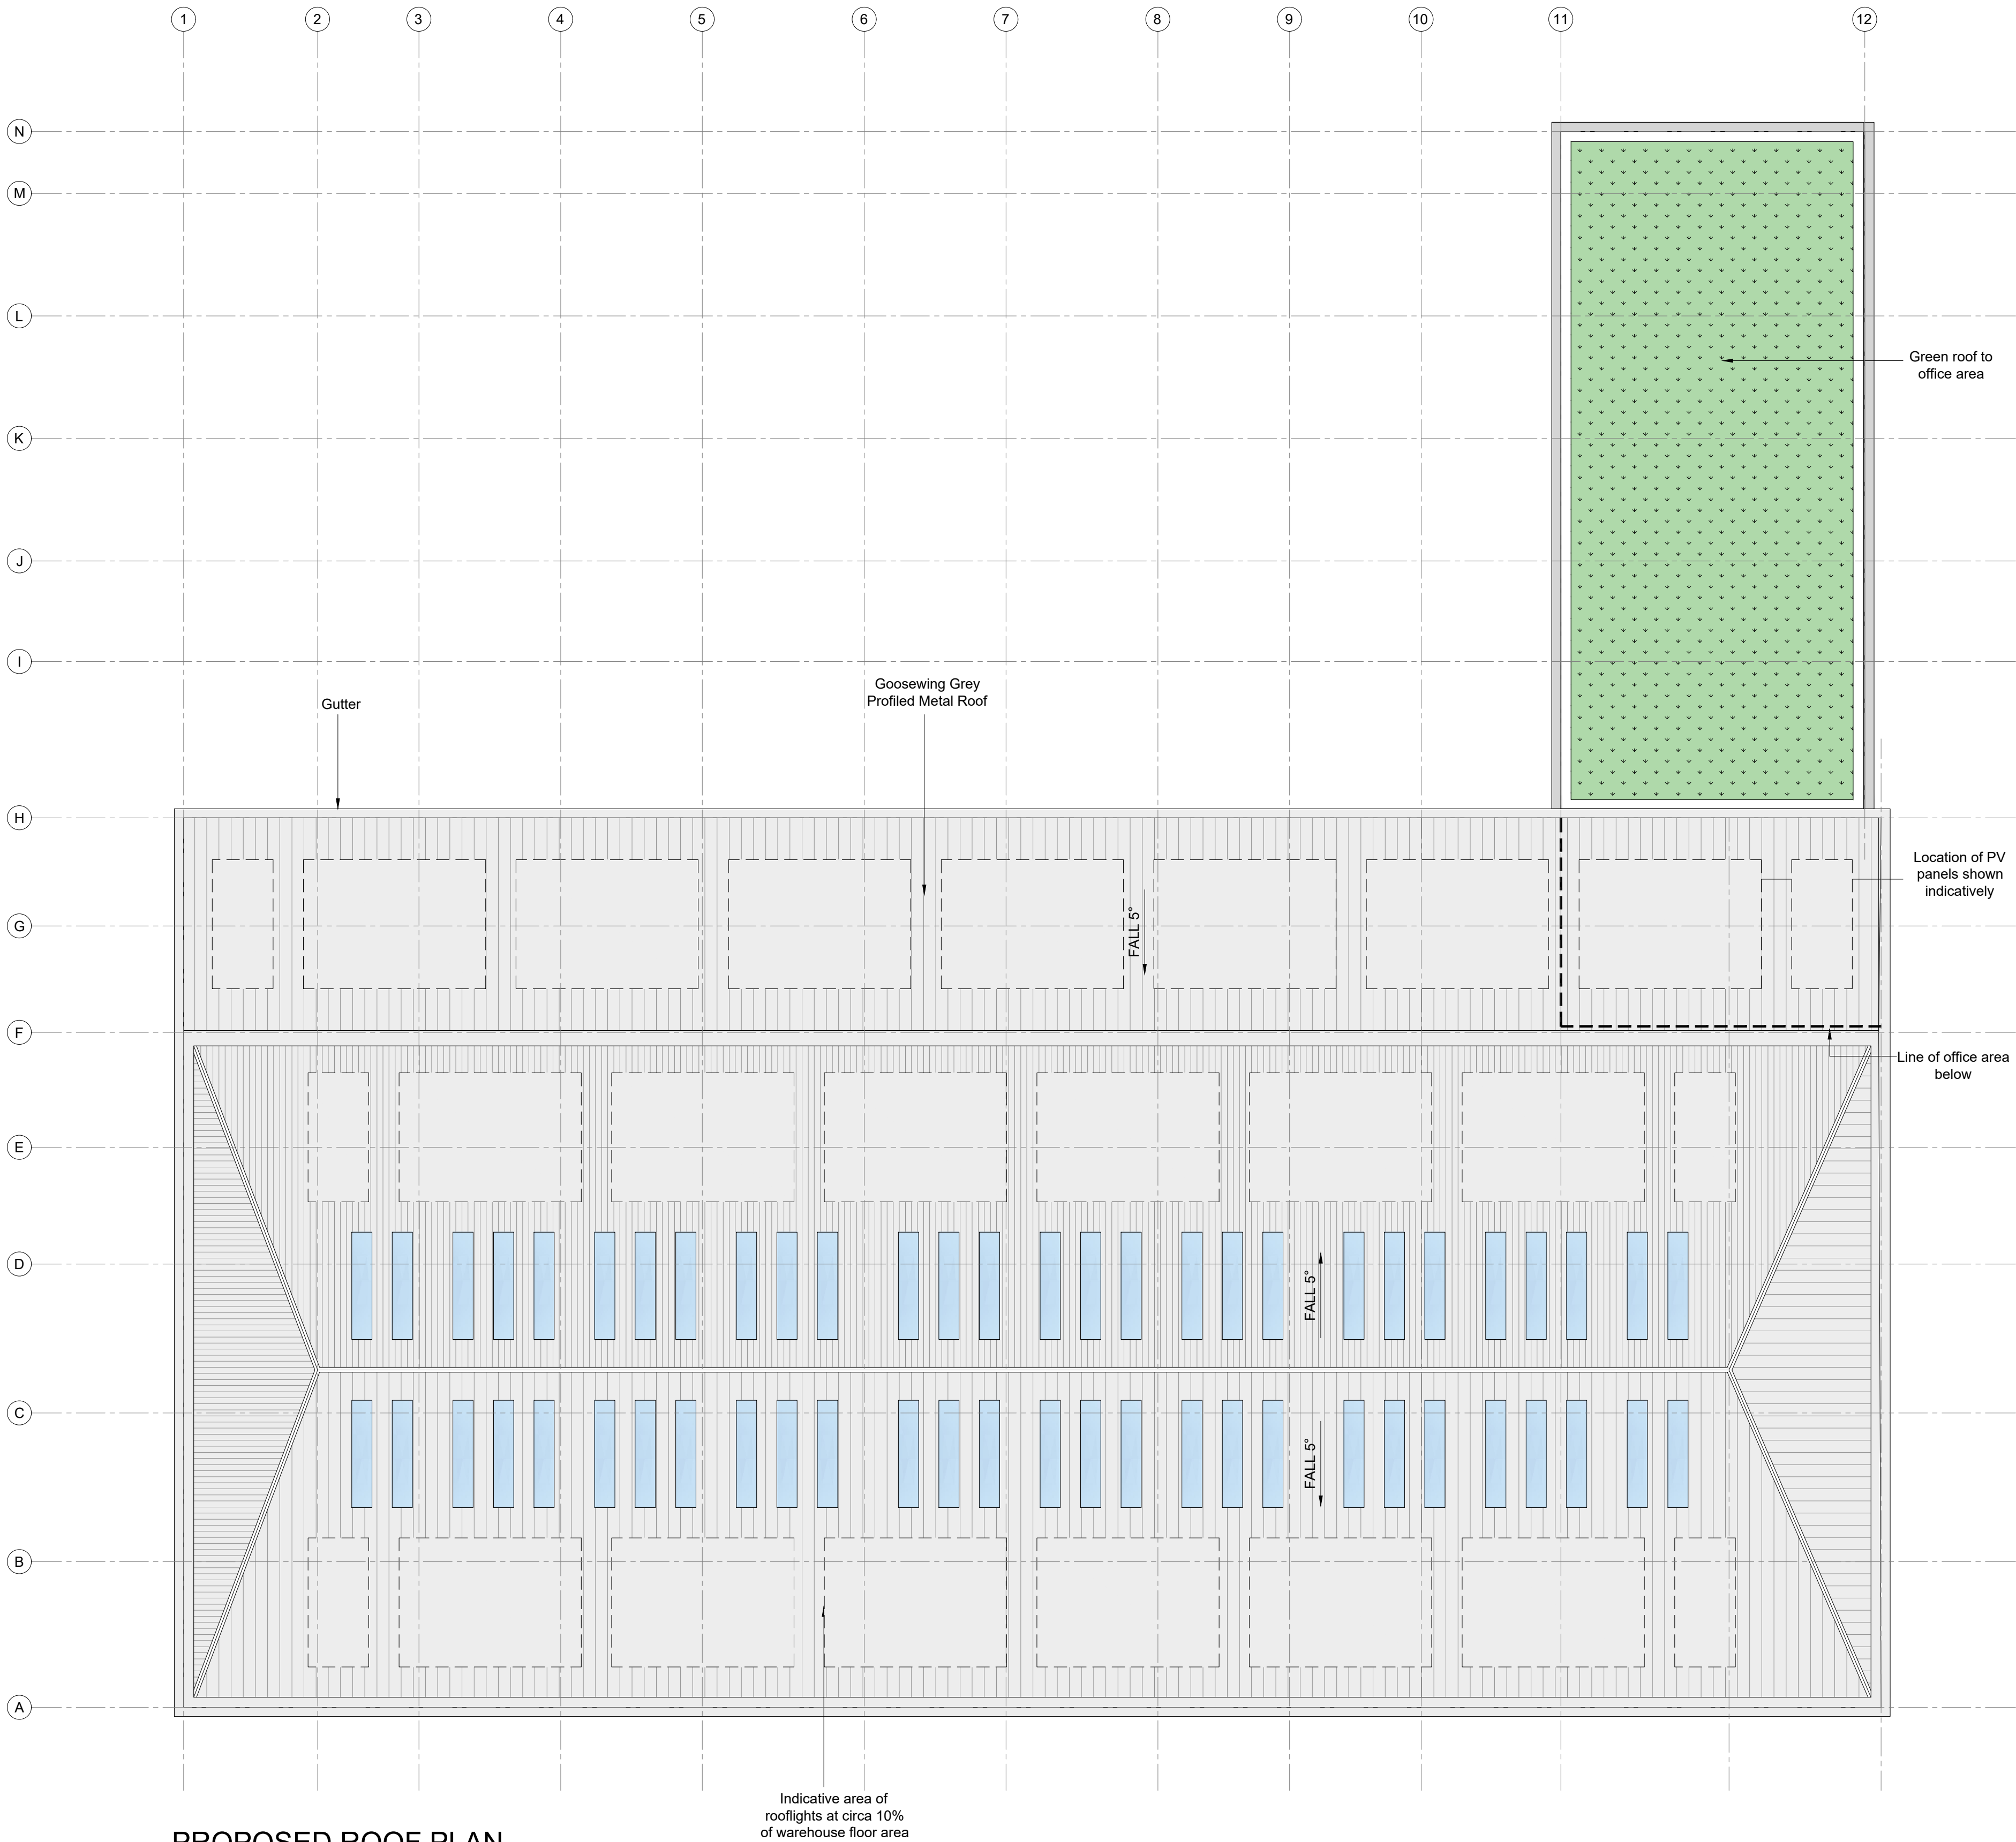

PROPOSED ROOF PLAN

 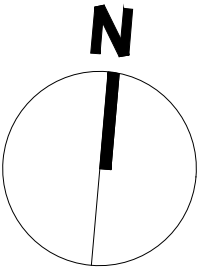

Client:
HES UK ENTERPRISES 25 GP LTD

Project:
WEST ROAD TOTTENHAM

Drawing Title:
PROPOSED ROOF PLAN

12 Warren Yard,
Warren Park,
Milton Keynes,
MK12 5NW
01908 305 246
info@prc-group.com
www.prc-group.com

PRC

Architecture
Planning
Master Planning
Urban Design
Interiors
Landscape

Offices
Working
London
Milton Keynes
Warsaw

Scale @ A1: 1:200
Checked by: AMc
Date: FEB 25

Job No: 11669
Stage: PL
Drawing No: 209
Rev: A

Issue Status:
Construction ☐ Preliminary ☐
Information ☐ Approval ☒
Tender ☐

PRC Architecture & Planning