




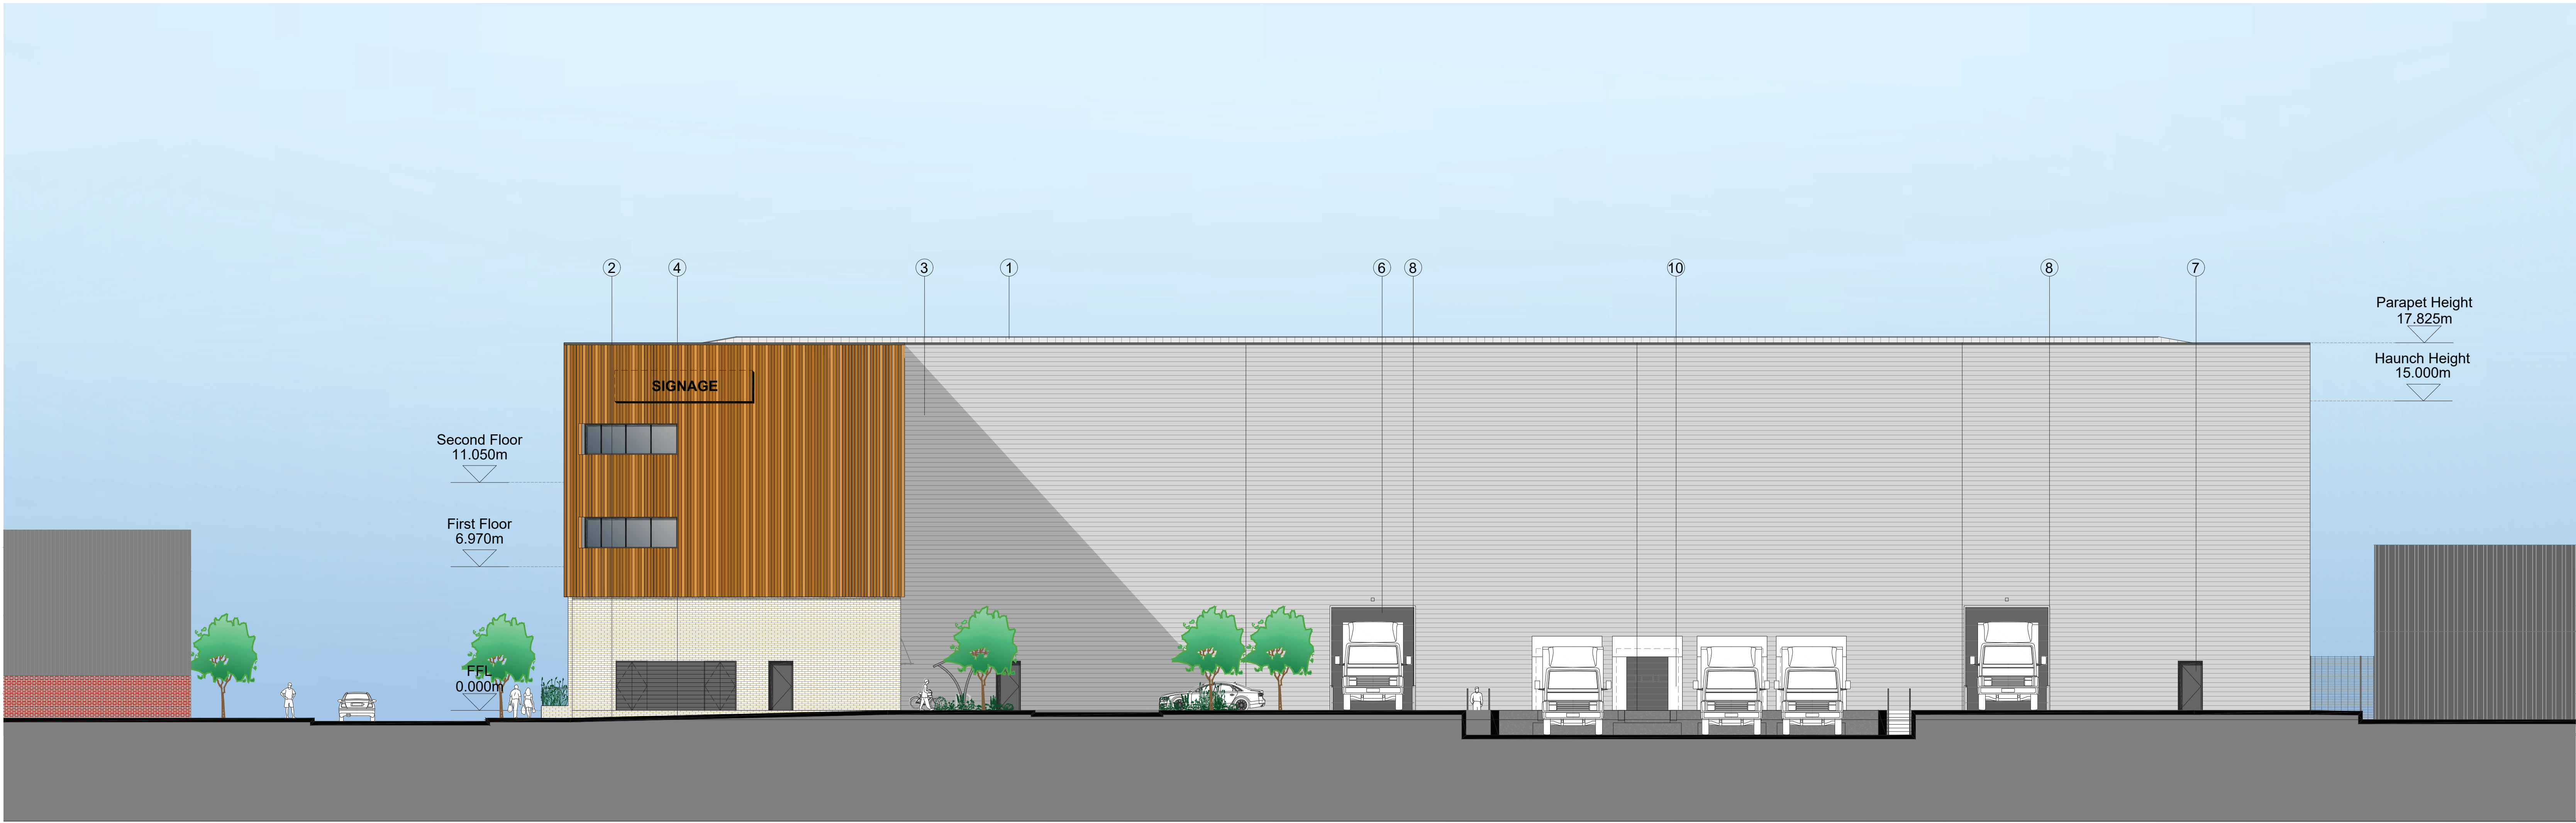

PROPOSED FRONT ELEVATION TO WEST ROAD

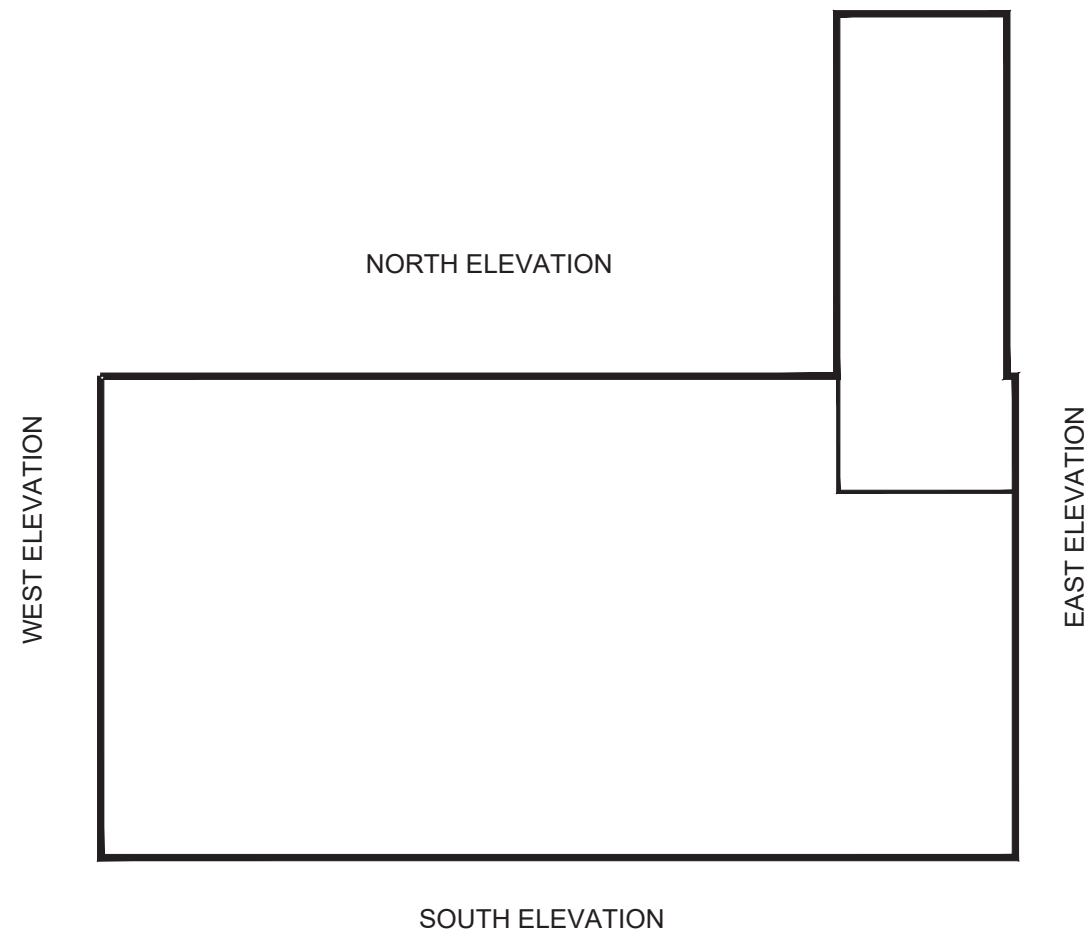

PROPOSED NORTHERN ELEVATION TO YARD

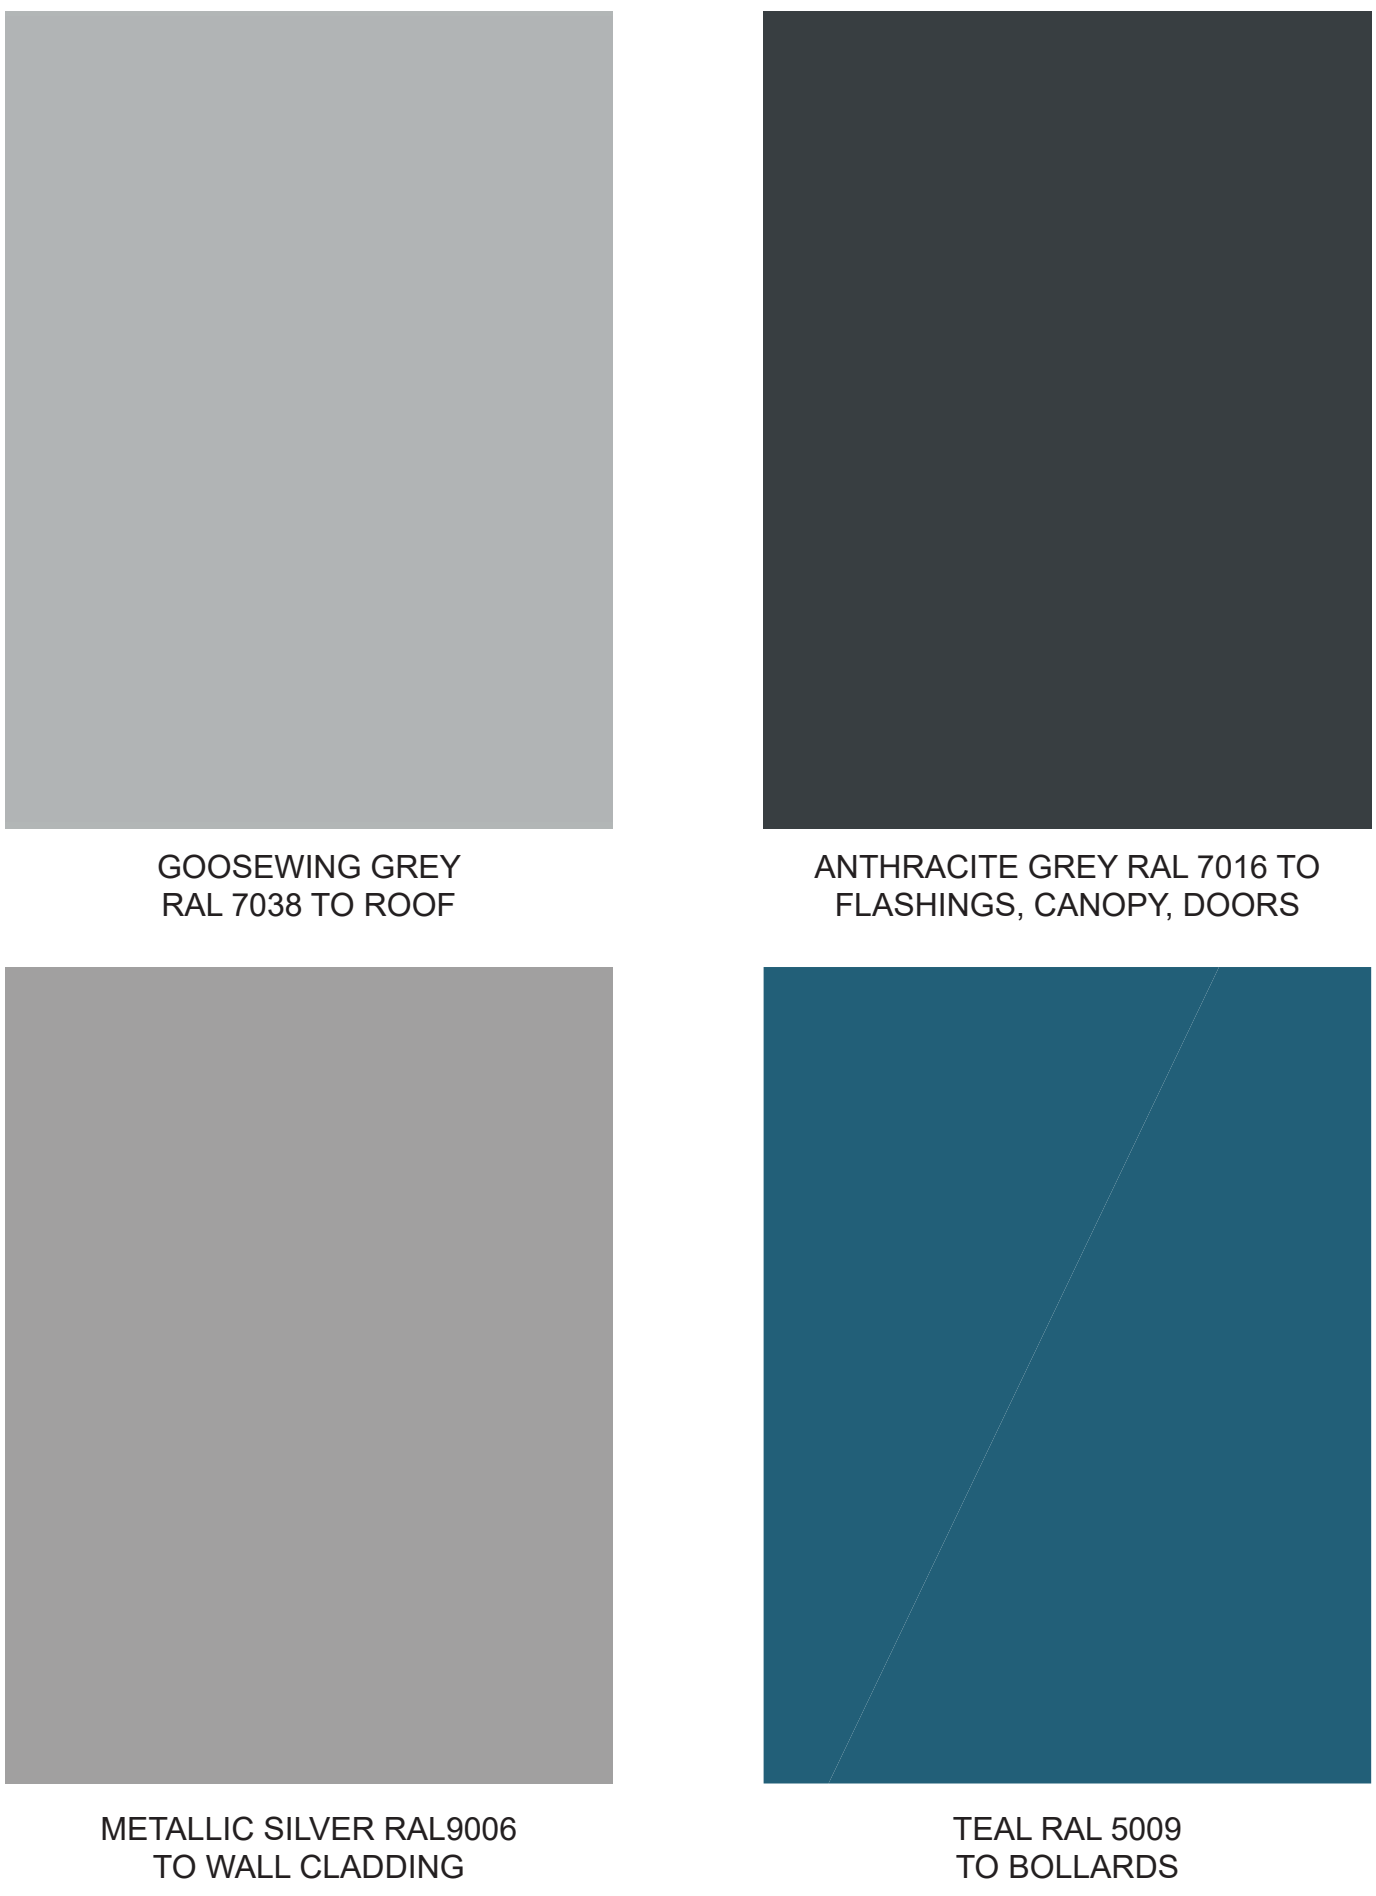

1 PROFILED ROOF CLADDING, COLOUR GOODEWING GREY RAL 7038



2 EUROPEAN REDWOOD VERTICAL TIMBER CLADDING



3 HORIZONTAL ARC PROFILE CLADDING IN METALLIC SILVER COLOUR RAL9006



4 ALUMINIUM FRAMED WINDOWS IN COLOUR ANTHRACITE RAL7016




5 ALUMINIUM FRAMED CURTAIN WALL, ENTRANCE DOORS AND FULL HEIGHT GLAZING IN COLOUR ANTHRACITE RAL7016

9 ALUMINIUM FRAMED GLAZED ENTRANCE DOOR ANTHRACITE RAL7016



6 LOADING BAY DOORS IN COLOUR ANTHRACITE RAL7016

8 STEEL BOLLARDS RAL5009

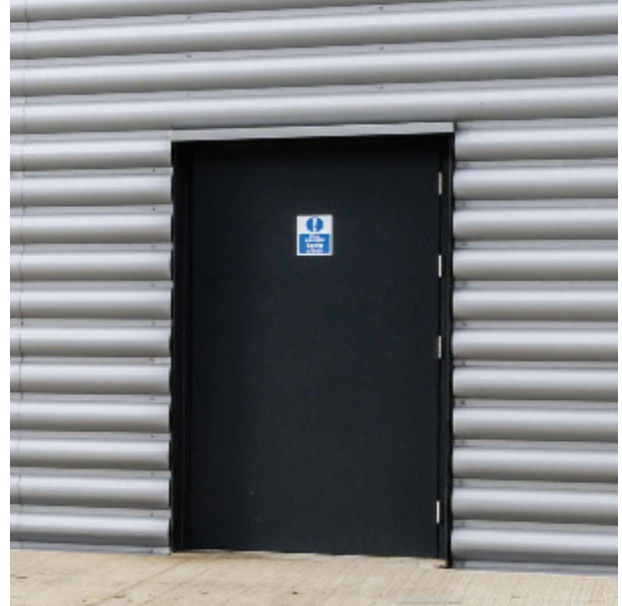

7 PERSONNEL DOORSETS IN COLOUR ANTHRACITE RAL7016



10 DOCK LEVELLERS



11 BRICKWORK, IN IVANHOE CREAM ORIGINAL

0 5 10 15 20m
Scale 1:200

Client
HE5 UK ENTERPRISES 25 GP LTD

Project
WEST ROAD
TOTTENHAM
Drawing Number
11669_PL213

Drawing Title
PROPOSED EXTERNAL MATERIAL ELEVATIONS
CONDITION - MATERIALS
SHEET 1 OF 2
FEB 26

