




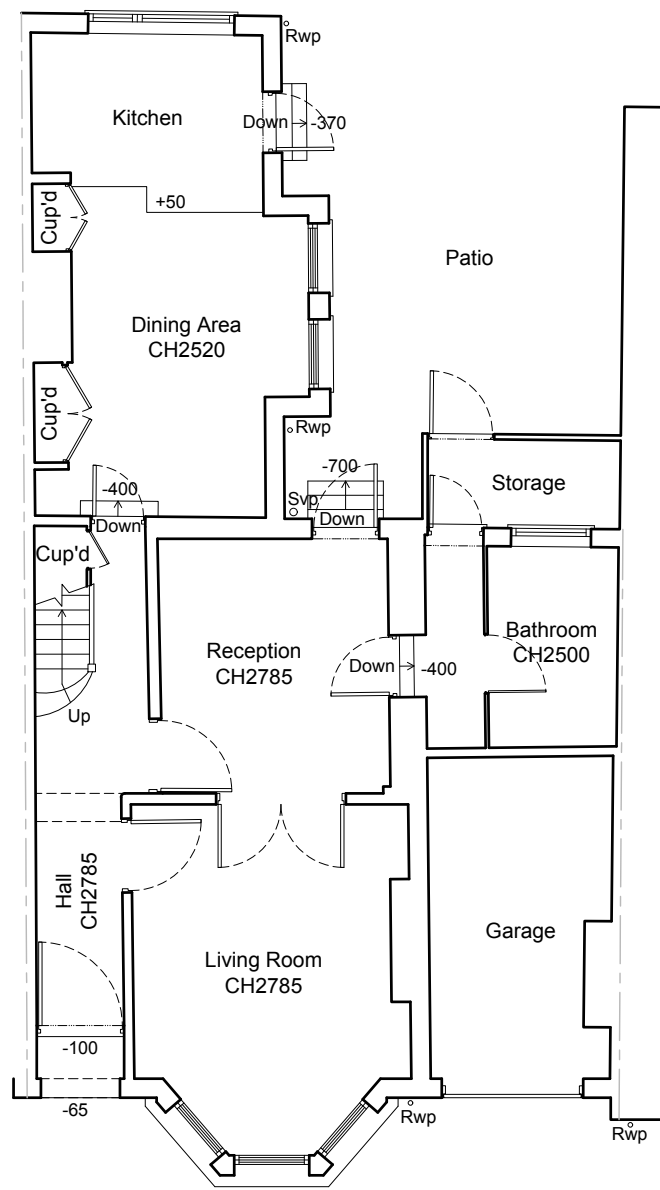

Ground Floor Plan
As Pre-Existing 1:100

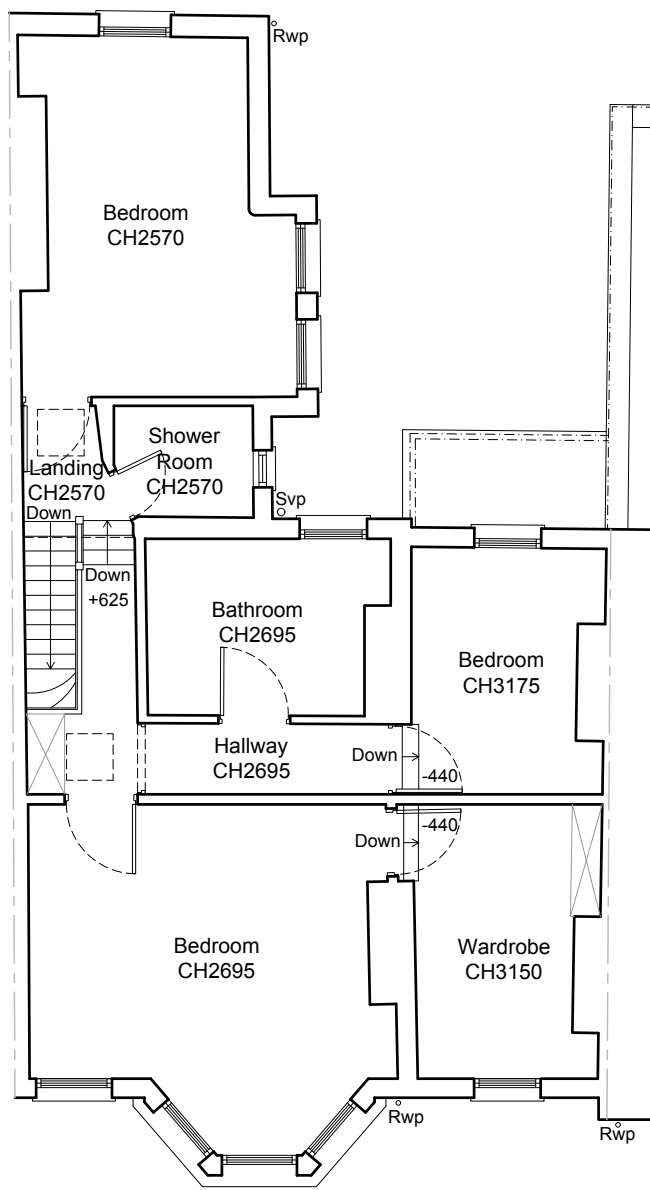


First Floor Plan
As Pre-Existing 1:100

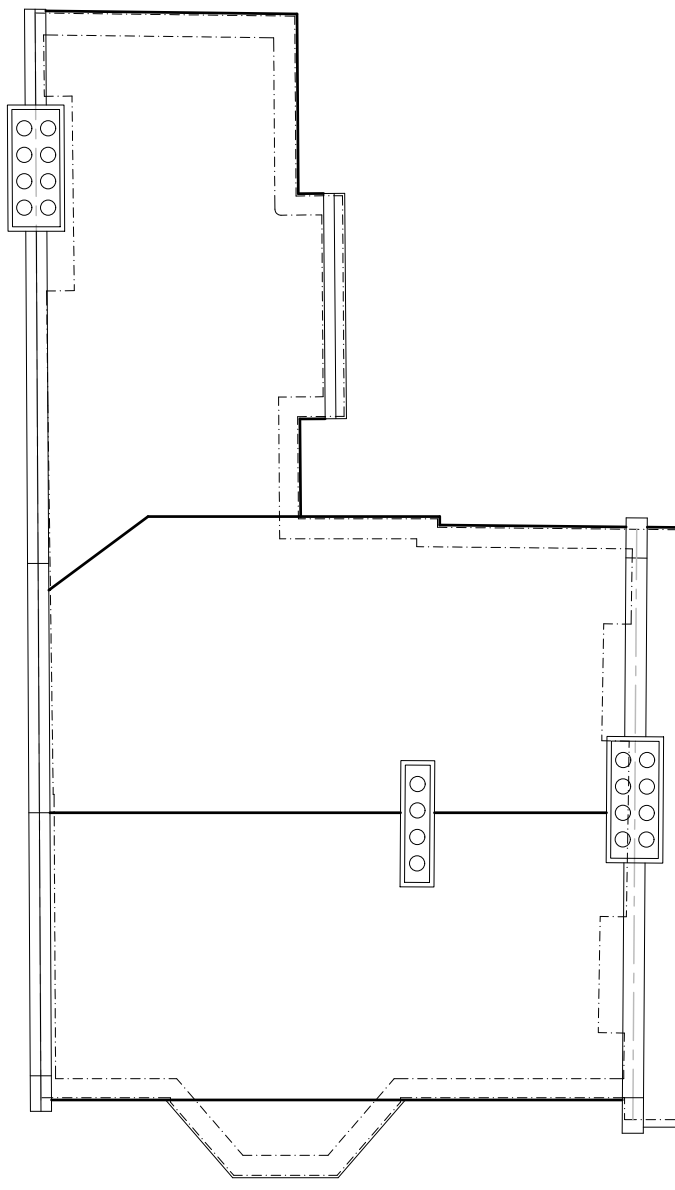


Roof Plan
As Pre-Existing 1:100


18
18A

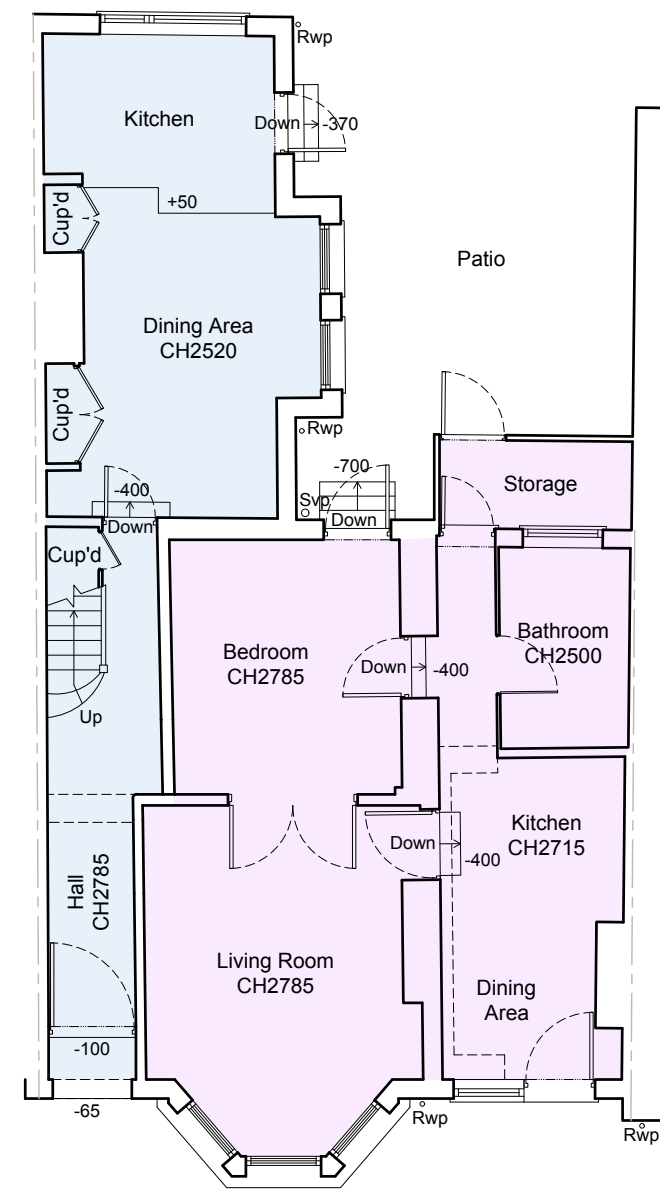

Ground Floor Plan
As Existing 1:100

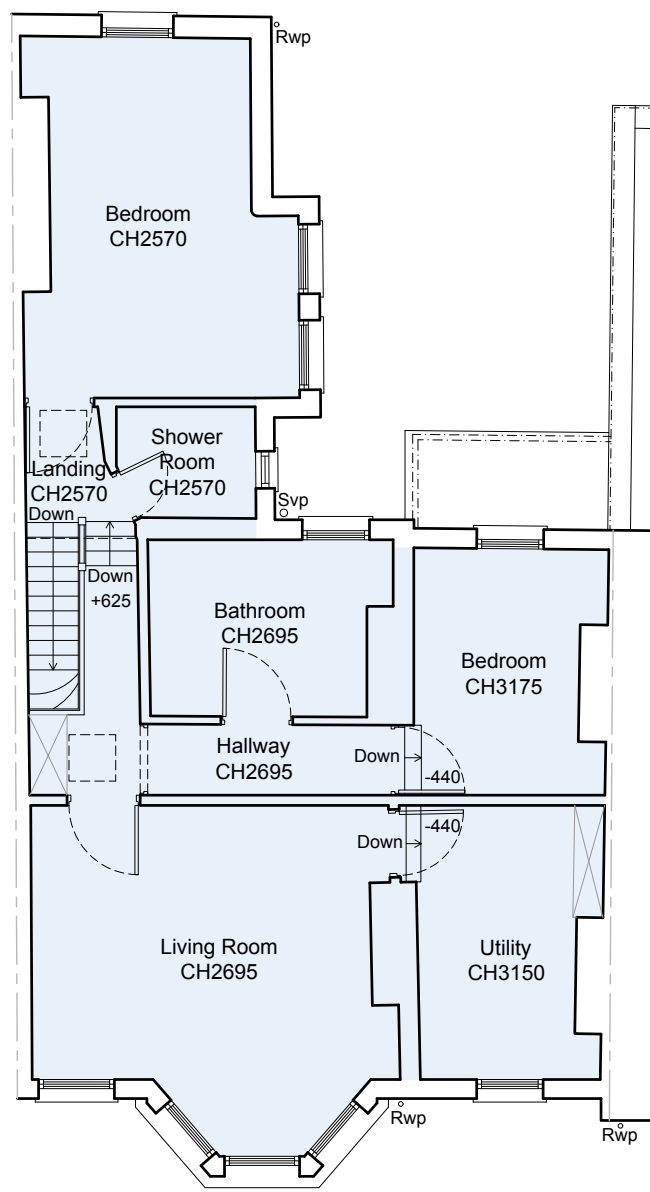

First Floor Plan
As Existing 1:100

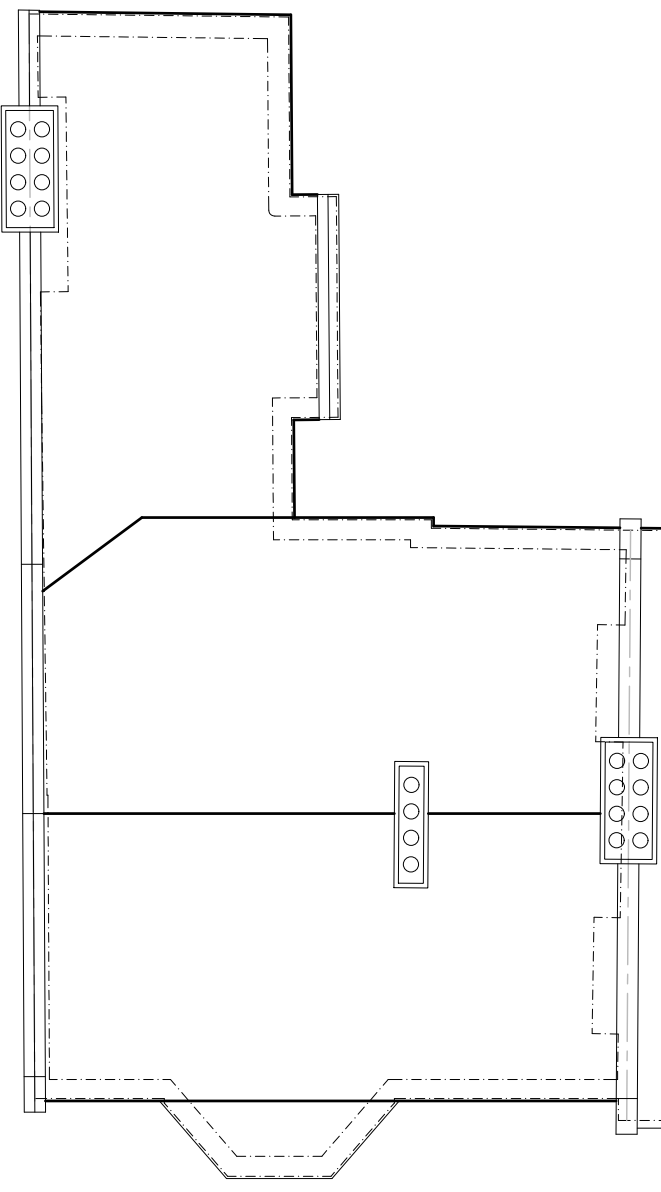

Roof Plan
As Existing 1:100



Location Plan

Scale 1:1250


0 10 20 30 40 50 60 70 80 90 100m



Existing Block Plan

Scale 1:500

0 10 20 30 40m

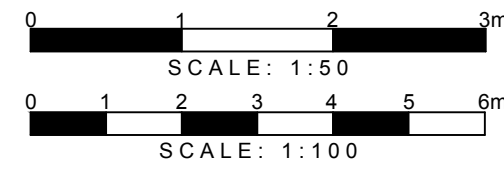

DETAILED PLANNING

GREENSIDE HOUSE
50 STATION ROAD
LONDON, N22 7DD

T 0208 1500 494
E INFO@DETAILED-PLANNING.CO.UK
WWW.DETAILED-PLANNING.CO.UK

SITE

18 Victoria Road, N22 7XB, London

DRAWING TITLE

Location Plan, Block Plan, Existing and Proposed Drawings

DRAWINGS STATUS

Planning

SCALE DATE DRAWN CHECKED

As Noted @ A1 May 2025 L.M./D.C. P.C.

DRAWING NO. 2655NR/LDC: SH1 REVISION 0