



EXISTING 1:100



EXISTING FRONT ELEVATION

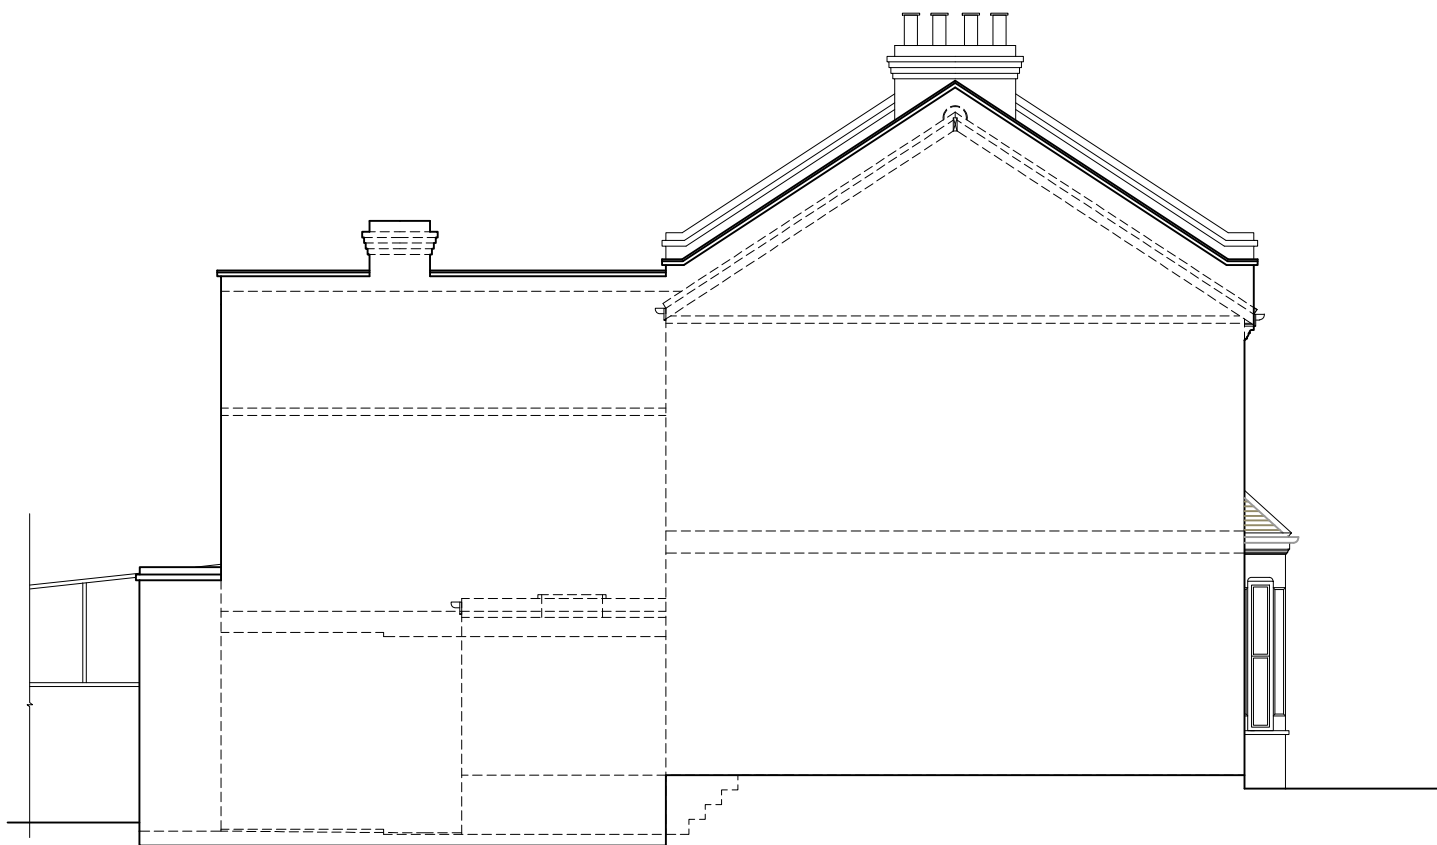


EXISTING SIDE ELEVATION 01

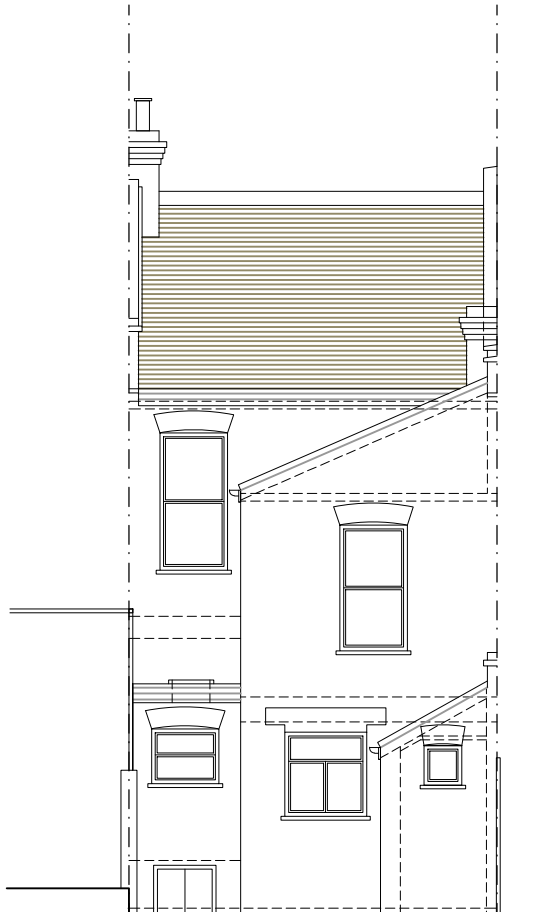


EXISTING REAR ELEVATION



EXISTING SIDE ELEVATION 02

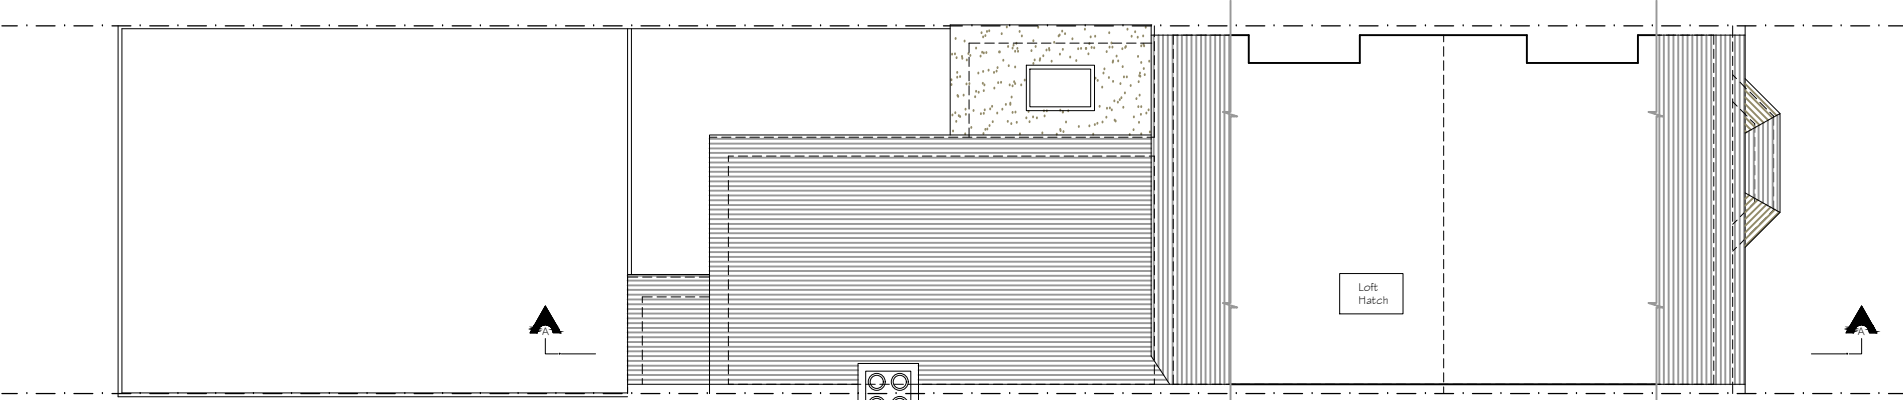


EXISTING LOFT FLOOR PLAN

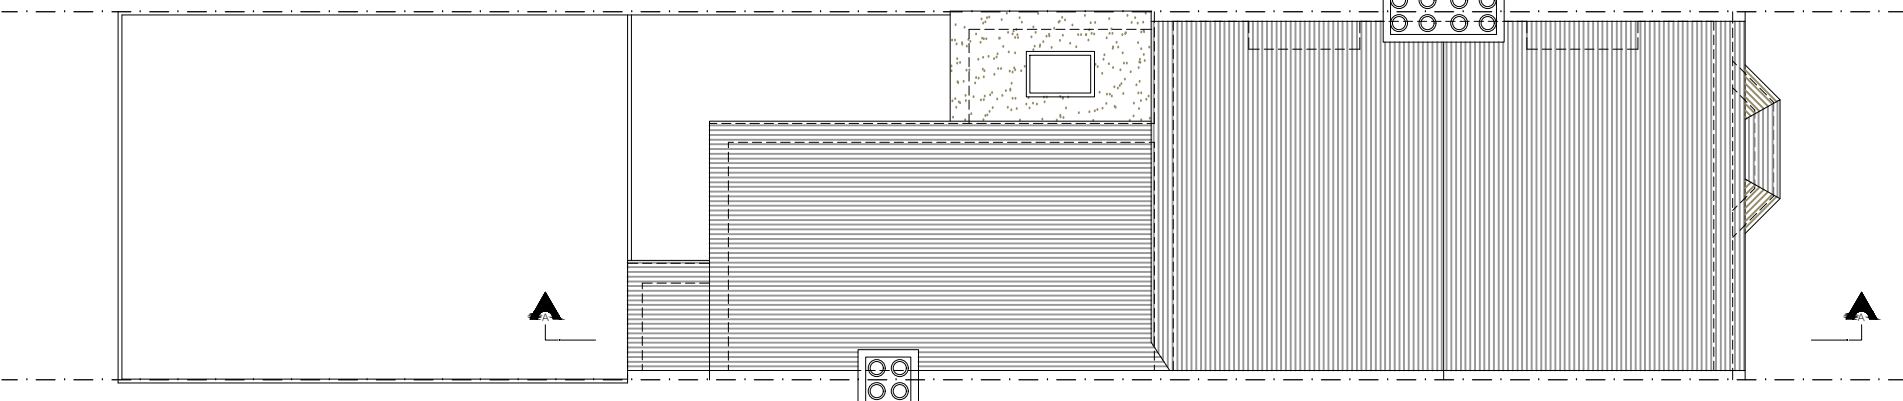


EXISTING ROOF PLAN


EXISTING 1:50

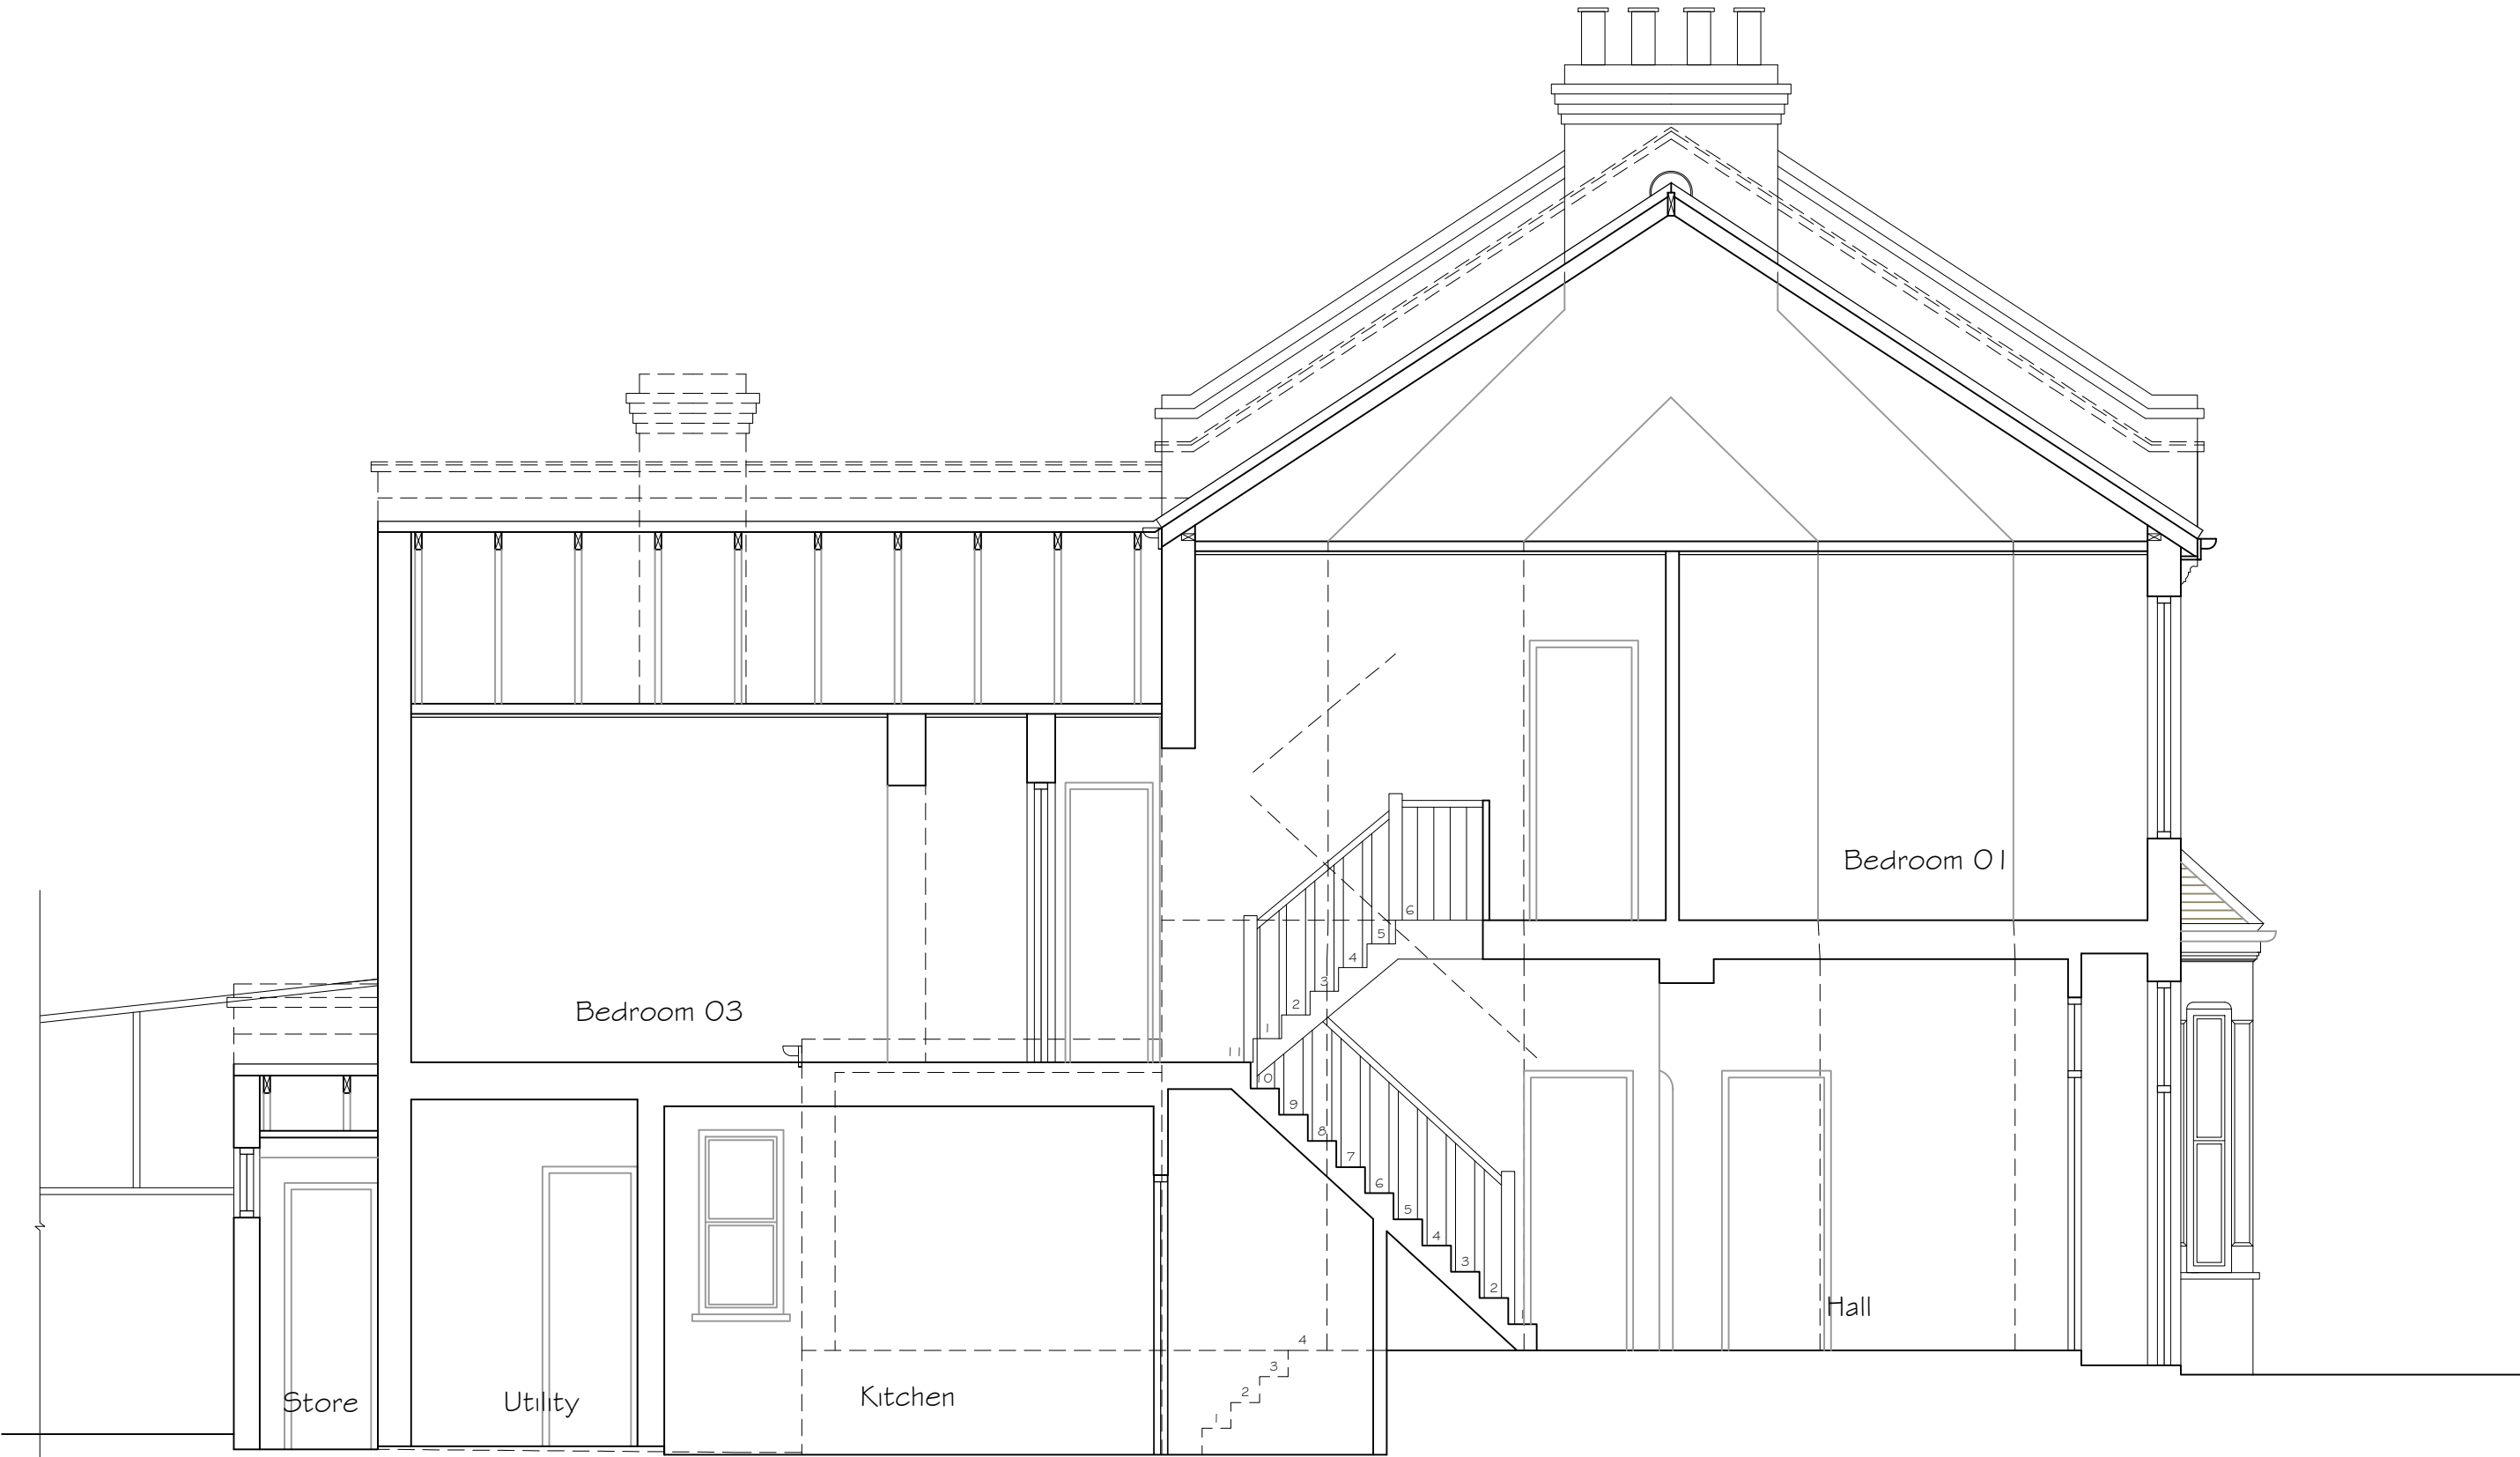

EXISTING SECTION A-A

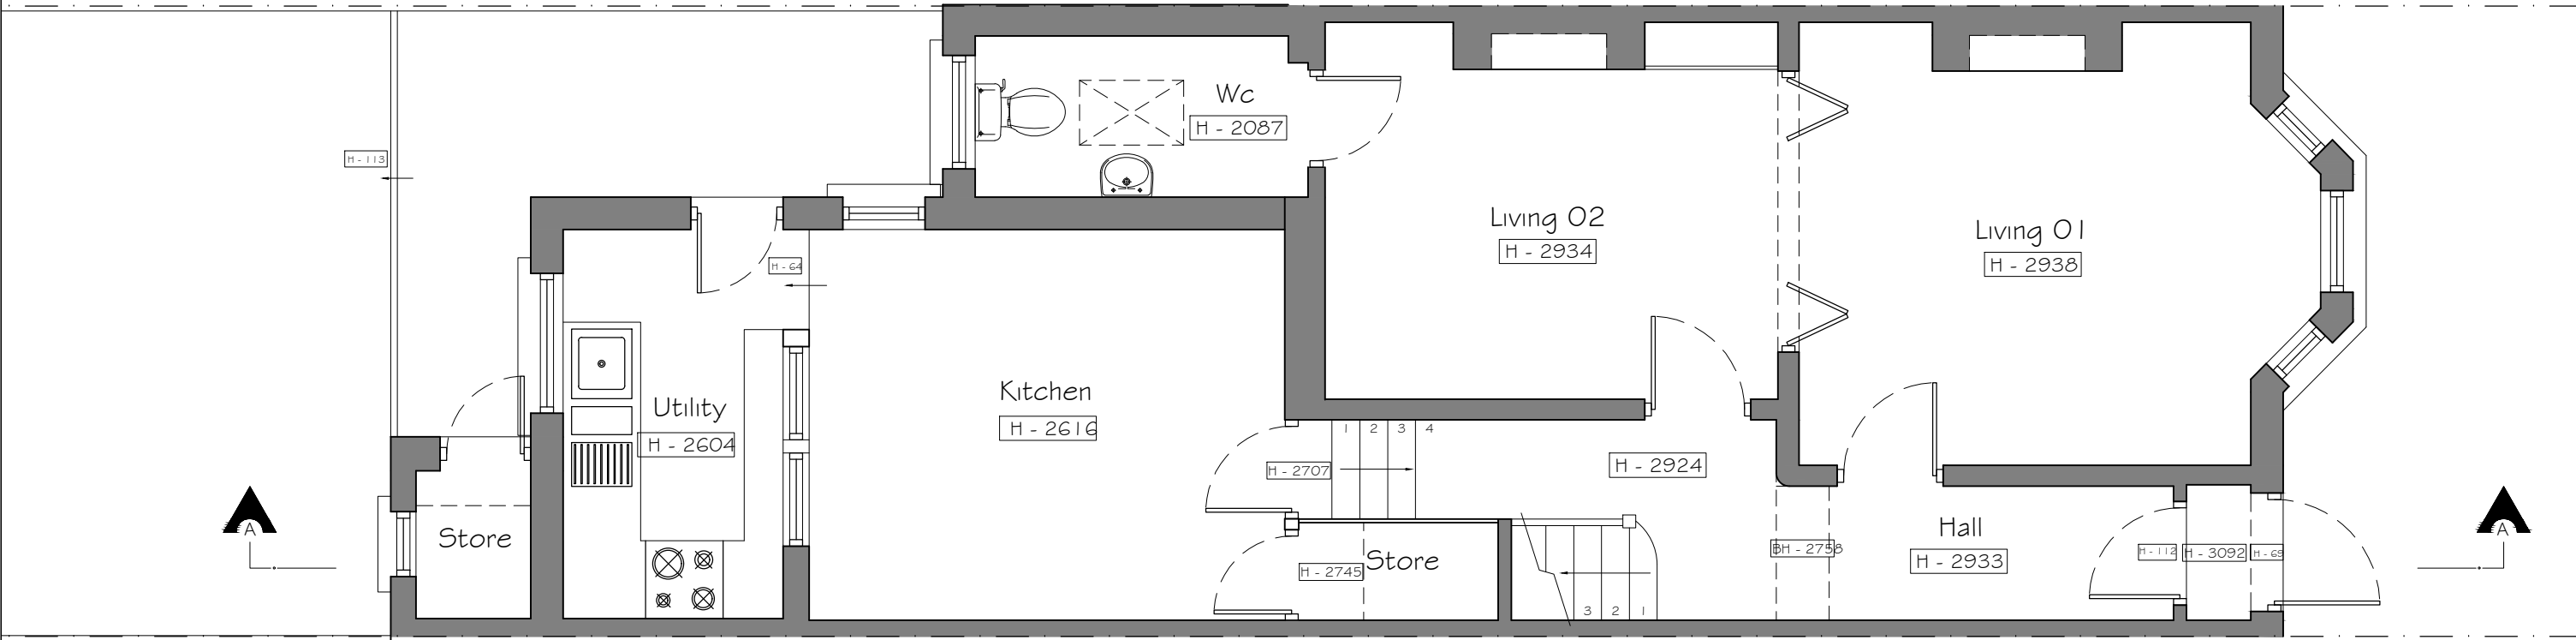

EXISTING GROUND FLOOR PLAN

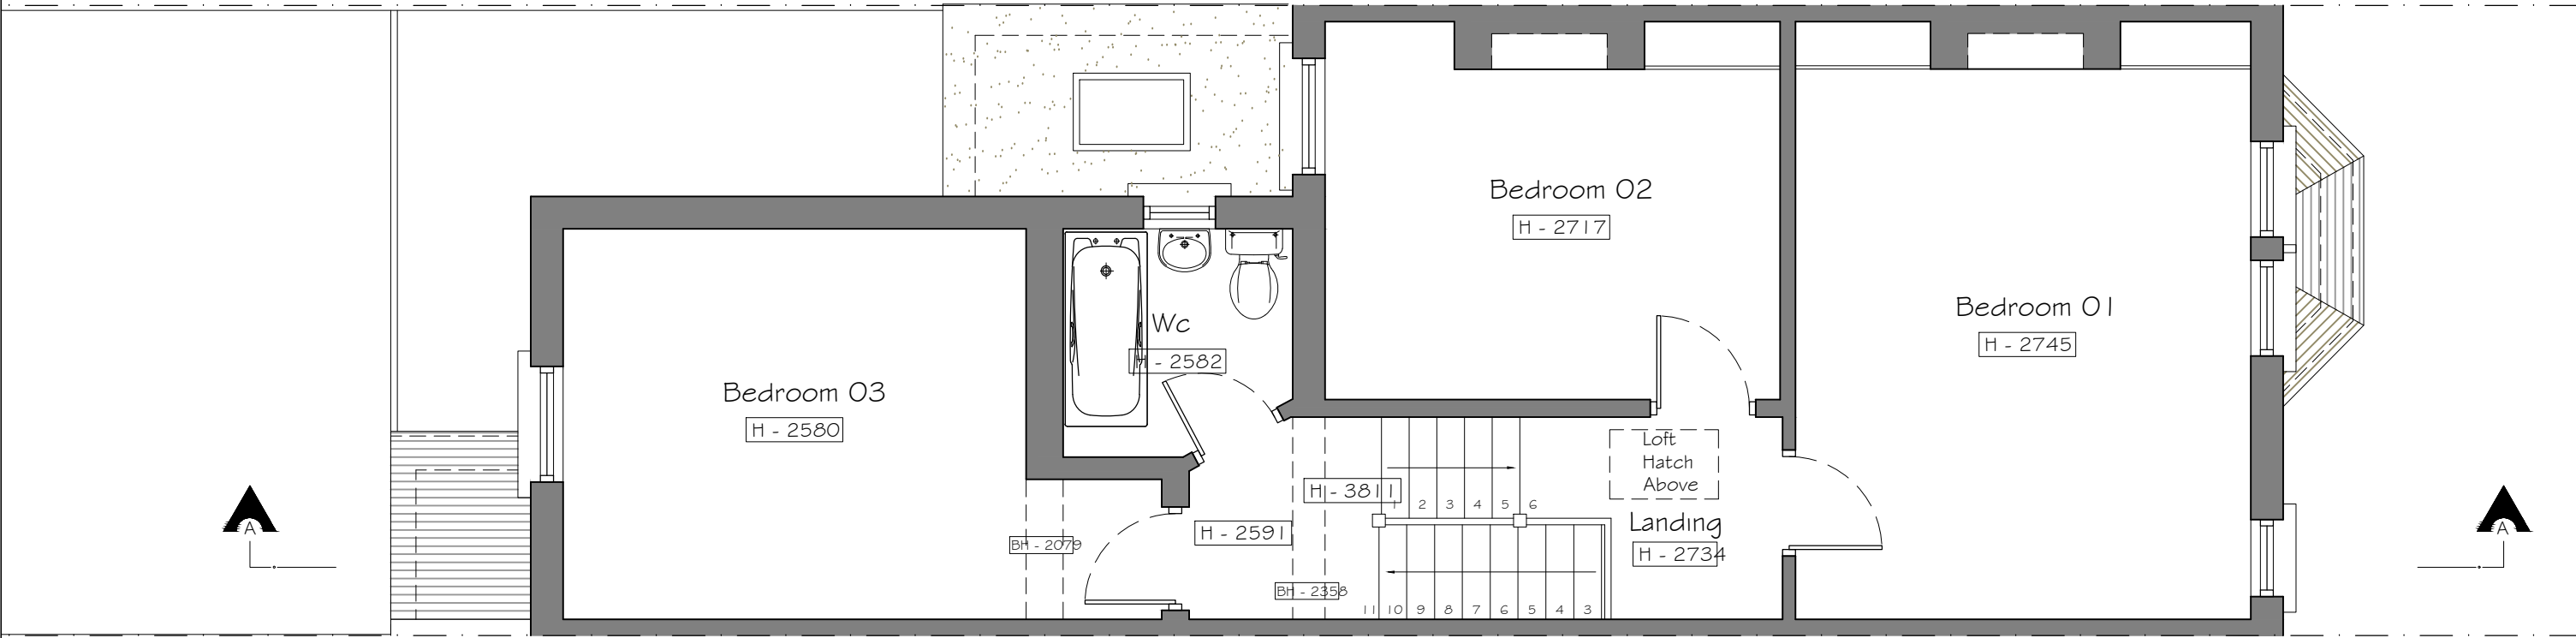

EXISTING FIRST FLOOR PLAN

Copyright © Studio 136 Architects Ltd
This drawing which is the property of Studio 136 Architects Ltd is the subject of Intellectual Property Rights including copyright and design right and shall not be reproduced, copied, loaned or submitted to any other party without the written consent of Studio 136 Architects Ltd

This drawing is not to be scaled. Only figured dimensions to be taken. Any discrepancies to be reported to the Studio 136 Architects Ltd prior to setting out or ordering of any materials



Project

GROUND FLOOR EXTENSION AT
110 GREYHOUND ROAD
N17 6XN

Client
MR DOSSETOR
110 GREYHOUND ROAD
N17 6XN

Drawing Title
EXISTING PLANS
SECTION & ELEVATIONS

Scale	Drawn	Checked	Authorised
1:100 / 1:50 @ A1		--	--
	MAY 2026	--	--

Drawing Number	Rev
ST_MAY 26_110 GRE_001	-