



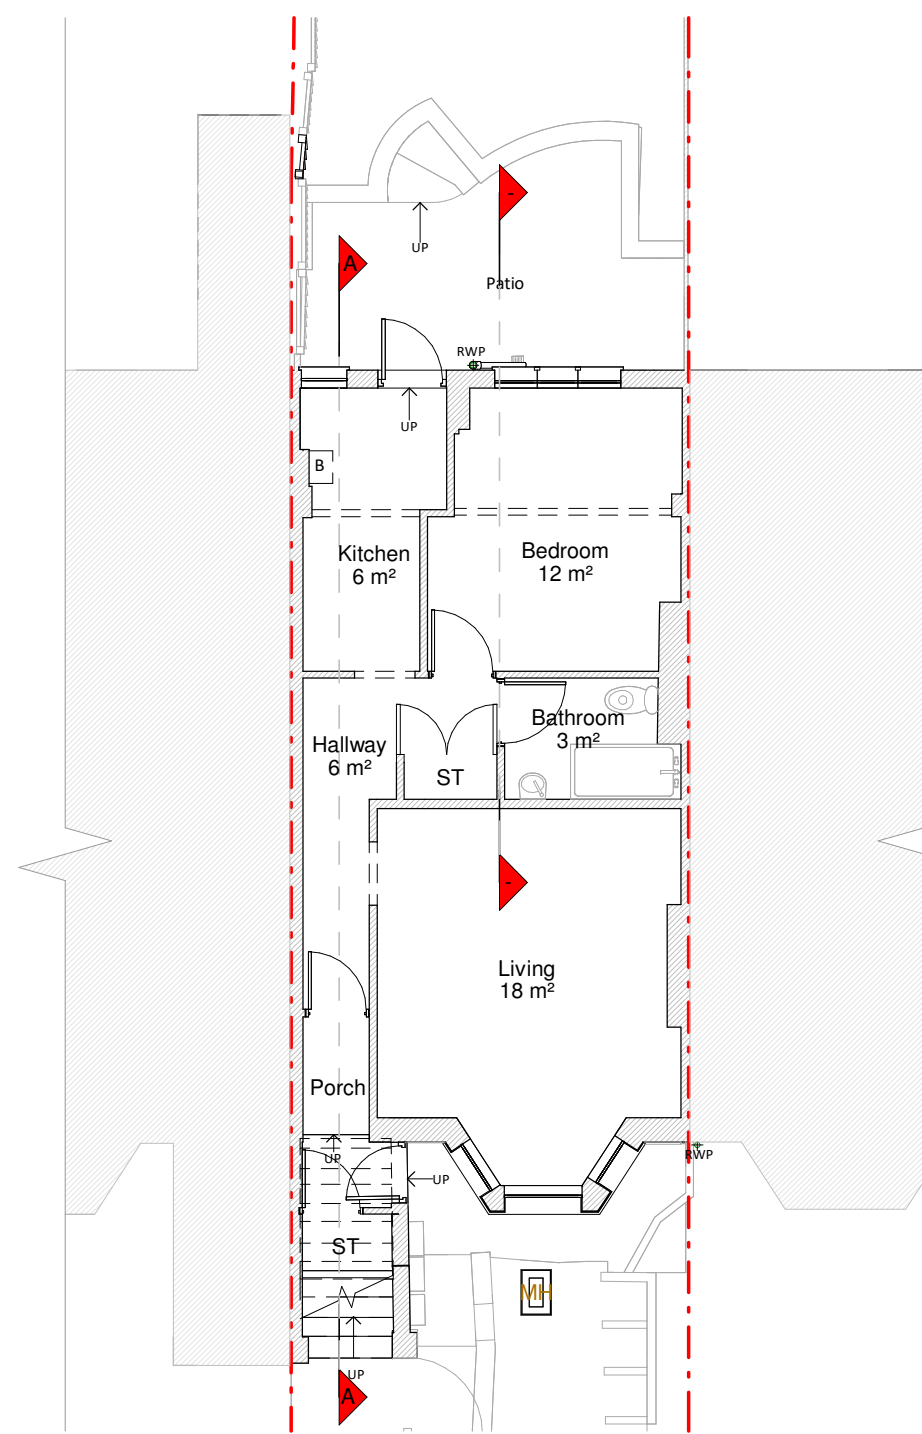


Ground Floor Plan

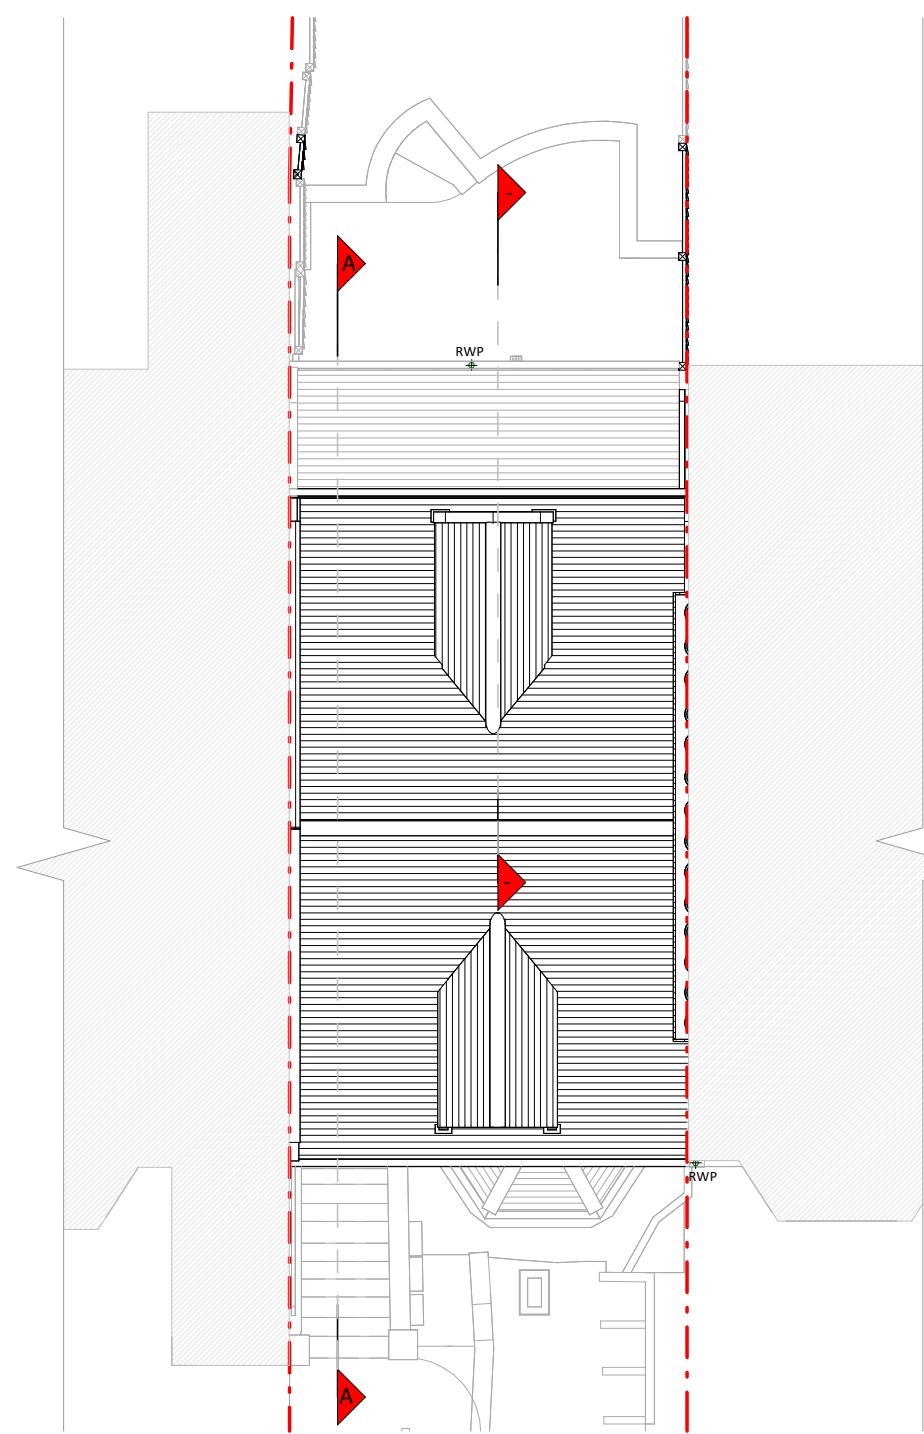


Roof Plan



Front Elevation

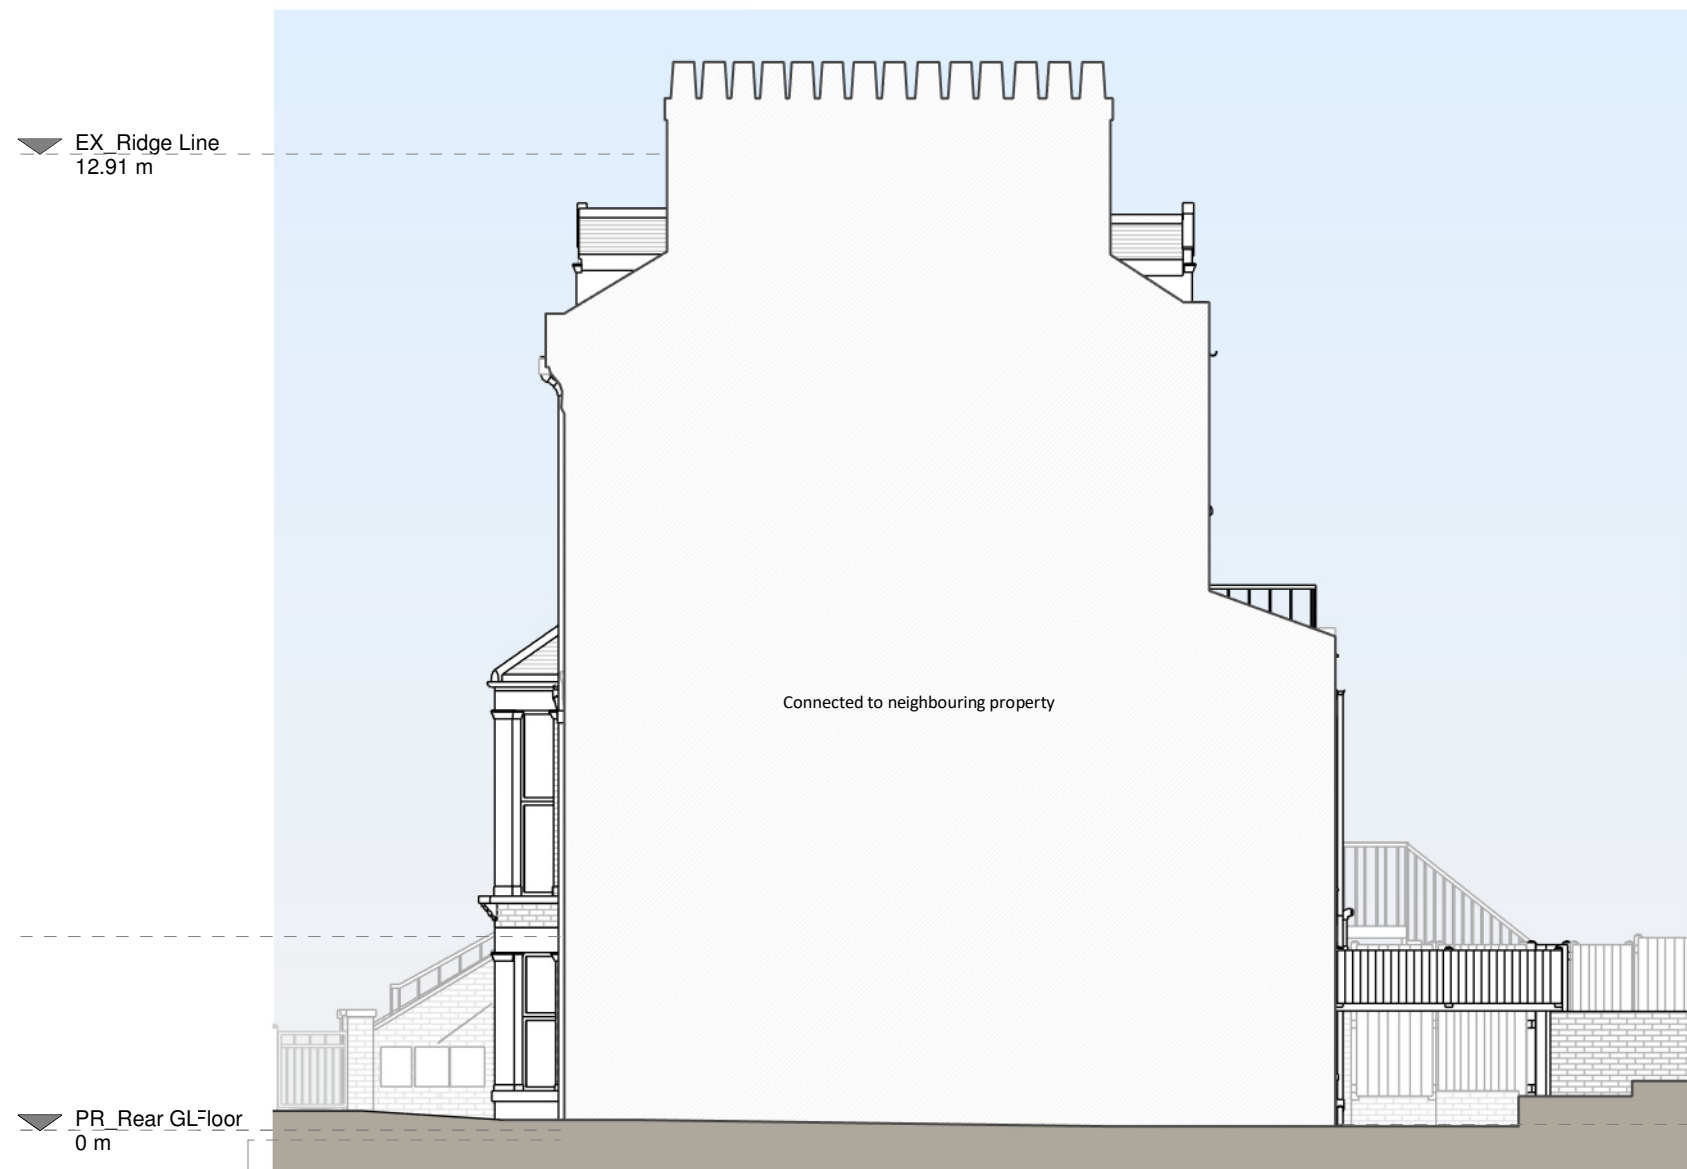


Right Side Elevation

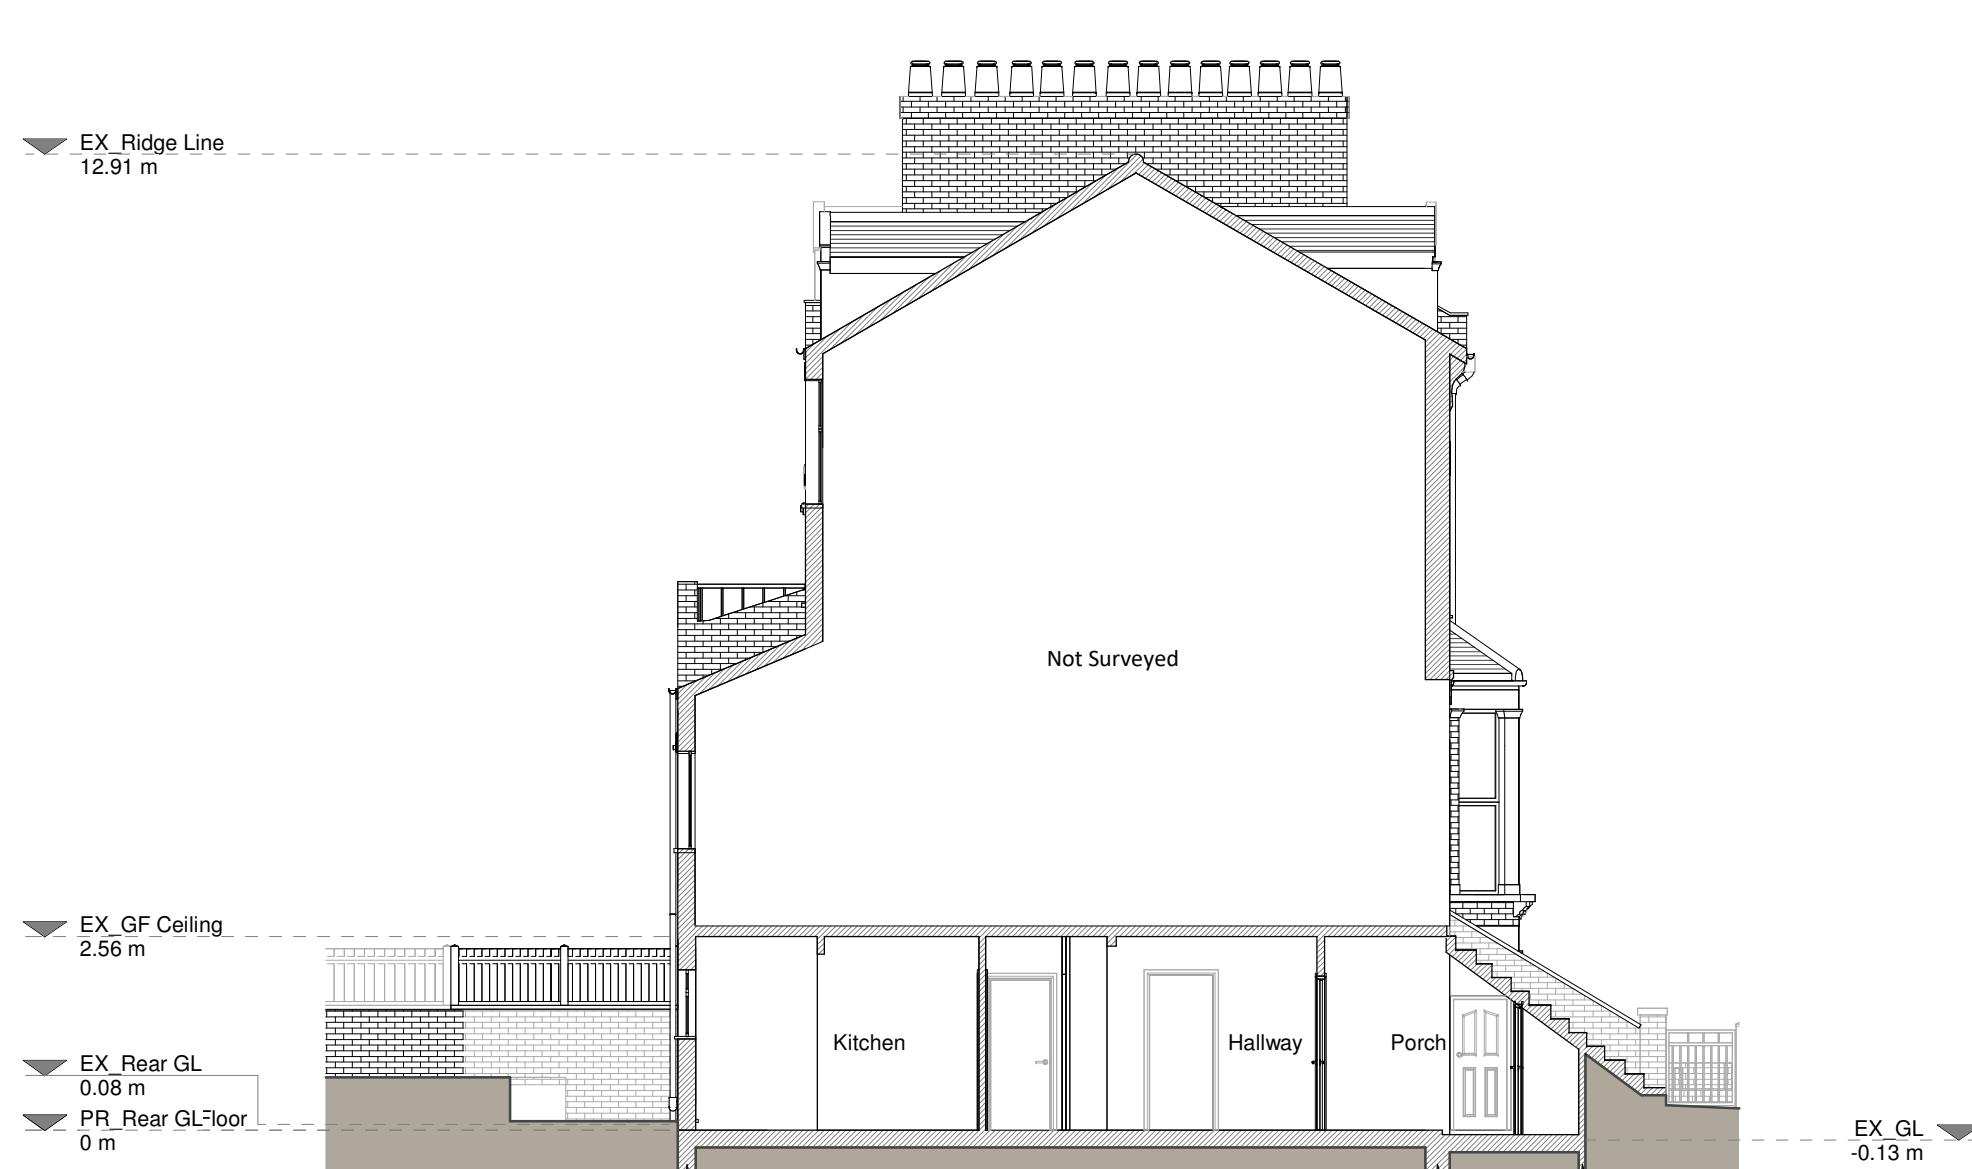


Section A - A



Rear Elevation

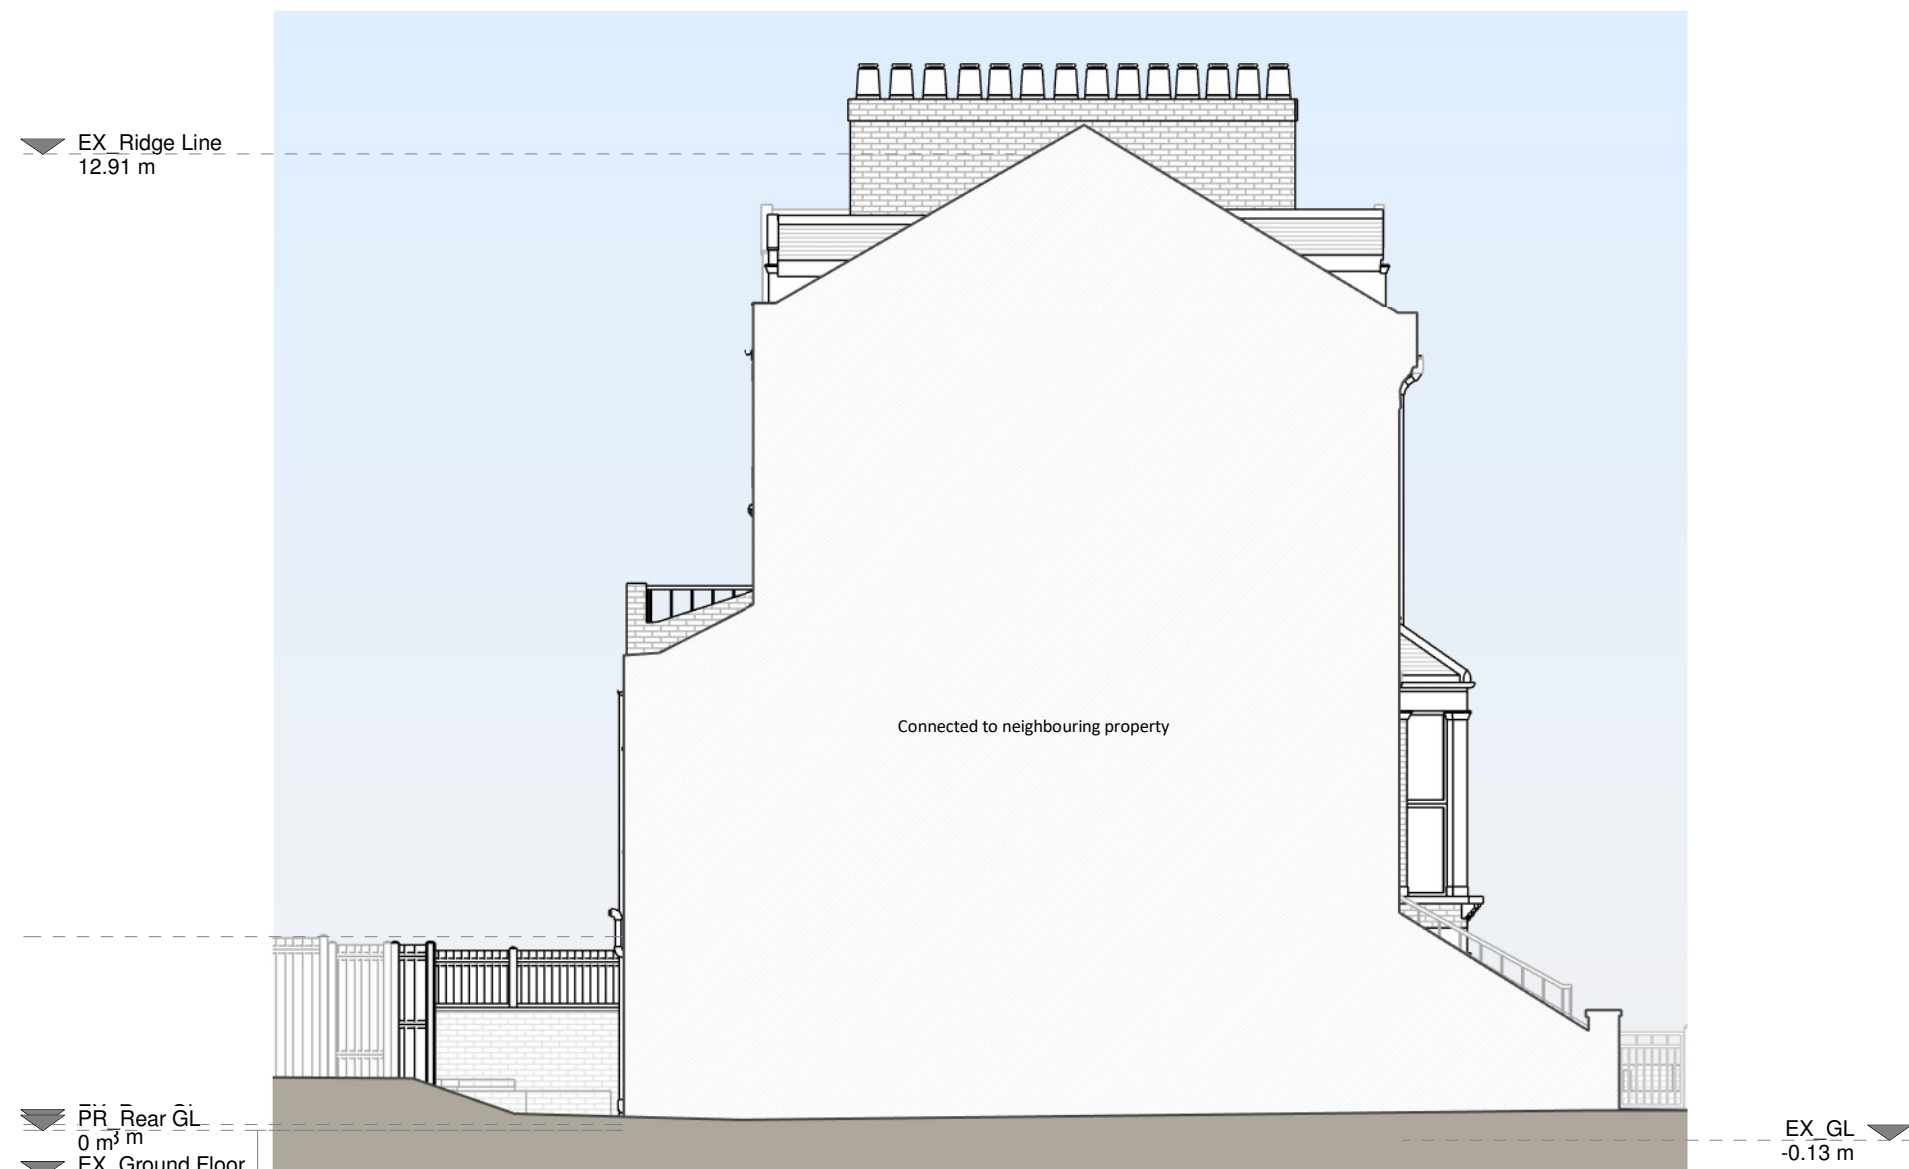

Left Side Elevation

 

Copyright in the design and this drawing is the property of RESI. Reproduction in whole or in part is forbidden without written sanction of RESI. This drawing must be read in conjunction with all other relevant documentation and drawings.

RESI accepts no liability for any expense, loss or damage of whatever nature and however arising from any variation which has not been referred to them and their approval obtained.

Resi do not advise using planning drawings for the construction stages. All dimensions to be cross-checked on-site prior to manufacture and construction. Any discrepancies to be reported to RESI immediately.

Existing Materials:

Brickwork / walls - London stock brick walls, Red brick walls, smooth rendered walls

Pitched roof - Concrete tile, Slate tile

Windows - painted timber-framed windows

Doors - painted timber framed door

RWP / Gutters / Fascias - uPVC gutters, downpipes, painted timber fascia boards

KEY

- Existing walls
- Existing furniture
- Boundary line
- Level line
- 1.5m head height
- 1.8m head height

Revision		
Rev	Notes	Date
A	Planning Issue	22/05/2026

resi

Job Title

Proposed facade alterations, internal alterations and all associated works at 6a woodstock rd, N4 3EX

Drawing Status

Planning Drawings

Client

Paolo Bertagna

Drawing Title

Existing Drawings

Scale	1:100 @ A1	Drawn	AR
Date	May 2026	Checked	AI
Drawing No.	8369519-1100	Rev	A

Copyright in the design and this drawing is the property of RESI. Reproduction in whole or in part is forbidden without written sanction of RESI. This drawing must be read in conjunction with all other relevant documentation and drawings.

RESI accepts no liability for any expense, loss or damage of whatever nature and however arising from any variation which has not been referred to them and their approval obtained.

RESI do not advise using planning drawings for the construction stages. All dimensions to be cross-checked on-site prior to manufacture and construction. Any discrepancies to be reported to RESI immediately.

Proposed Materials:
Brickwork / Walls - Brick to match existing
Doors - Grey aluminium/UPVC sliding doors

- KEY**
- Existing walls
 - Proposed walls
 - Proposed furniture
 - Proposed staircase
 - Proposed windows
 - Proposed rooflight
 - Boundary line
 - Proposed beam
 - Proposed drainage
 - Existing removed
 - 1.5m head height
 - 1.8m head height

Revision		
Rev	Notes	Date
A	Planning Issue	22/05/2026

resi

Job Title
Proposed facade alterations, internal alterations and all associated works at 6a woodstock rd, N4 3EX

Drawing Status
Planning Drawings

Client
Paolo Bertagna

Drawing Title
Proposed Drawings

Scale 1:100 @ A1	Drawn AR
Date May 2026	Checked AG
Drawing No. 8369519-3100	Rev A

1 0 1 2 3 4 5
SCALE 1:100 m

