


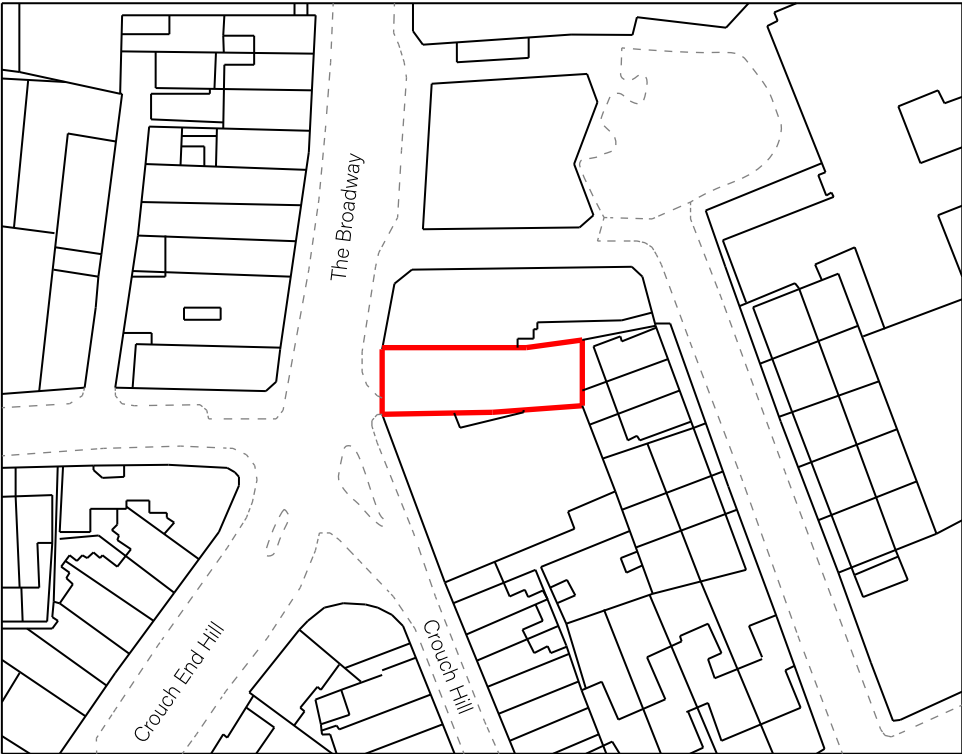
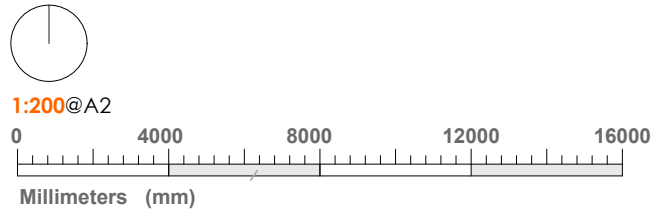


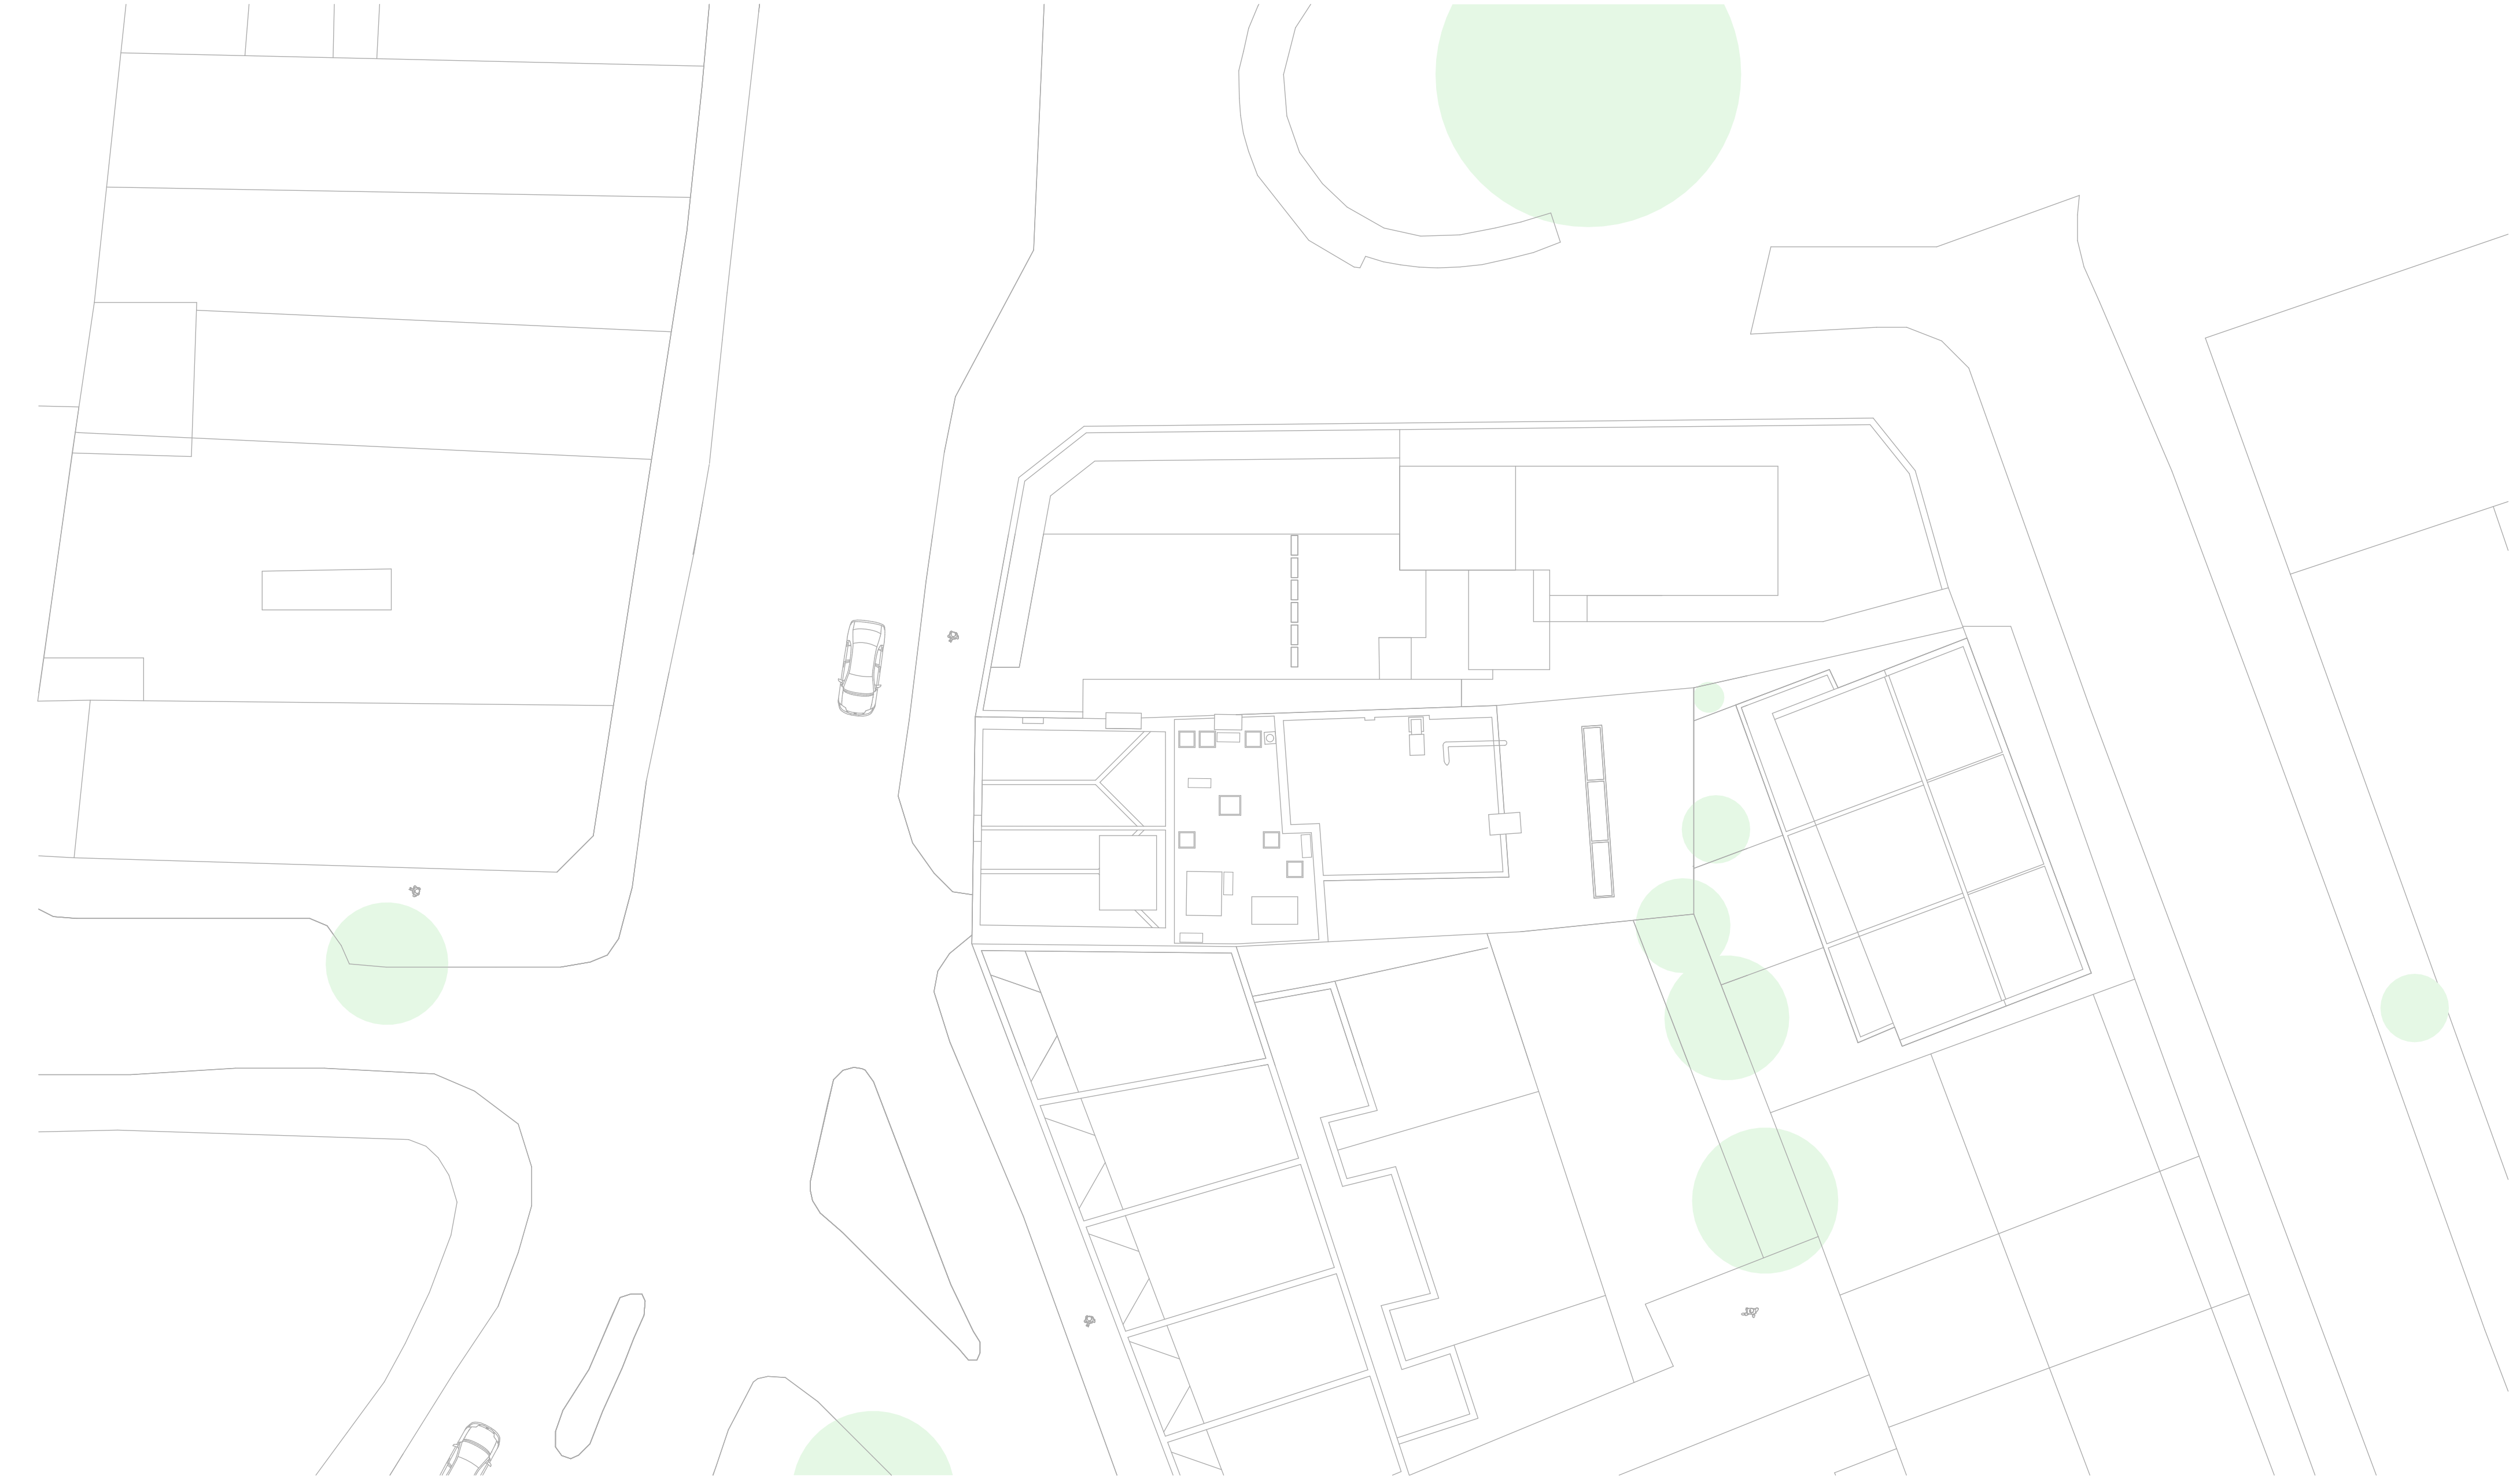

 Architecture & Interior Design a. 1a Muswell Hill London, N10 3TH t. 0208 444 2070 w. crawfordpartnership.co.uk	(Existing) Site Plan		SCALE: 1:200 @ A2	REV:	NOTES: Report all errors or discrepancies to architect before proceeding with works. Boundary lines are based on input from Party Wall Surveyor and Client. Do not scale from drawing. Figured dimensions to be worked to in all cases. We are not to be held responsible if this is deemed to be incorrect or changes are required at a later date as a result of inaccuracies with what is shown. The contractor is responsible for checking dimensions, tolerances and references. All structural information to be taken from the structural engineer's drawings. Drawings produced as instructed.	
	PROJECT: 6 The Broadway	CLIENT: Lewis Freeman	Updated:			
	DRAWING NO.: #Project Code/02-0112	STATUS: Planning				
	DRAWN: AGS	CHECKED: AC				
		DATE: 22 May 2026				

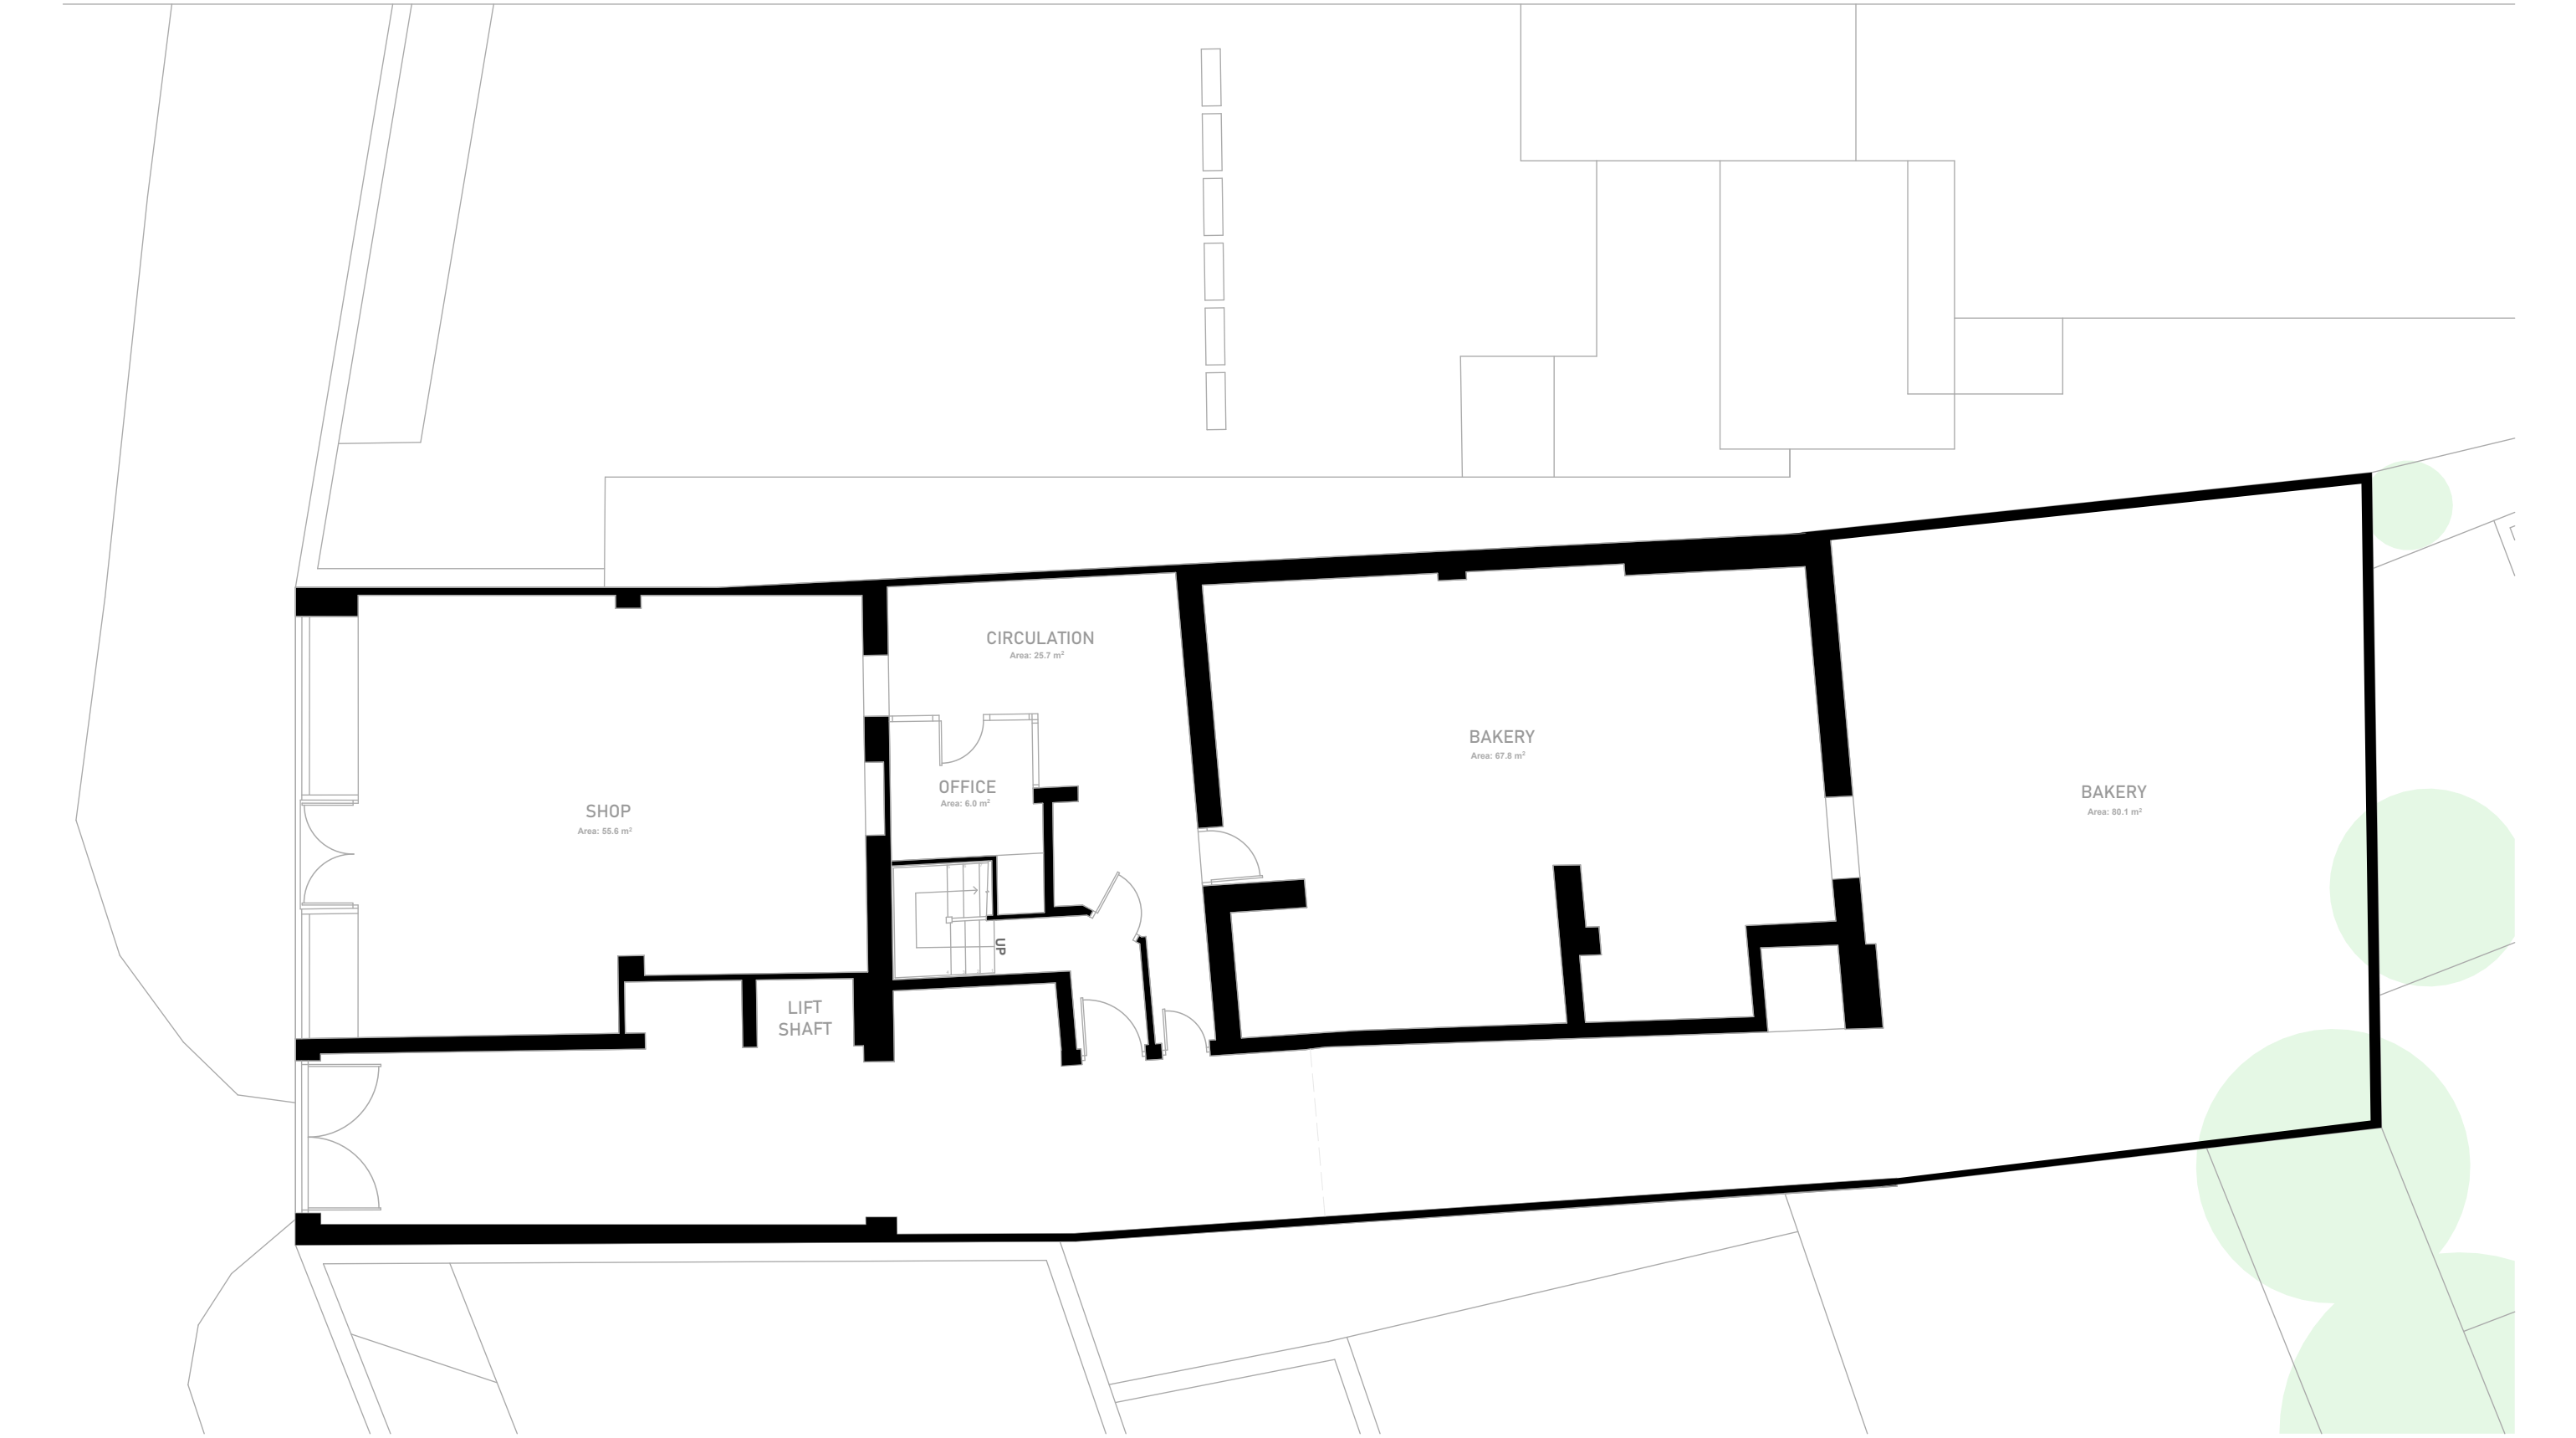


1:100@A3

 


Millimeters (mm)

 CRAWFORD PARTNERSHIP Architecture & Interior Design a. 1a Muswell Hill London, N10 3TH t. 0208 444 2070 w. crawfordpartnership.co.uk	(Existing) Ground Floor Plan		SCALE: 1:100 @ A3	REV:	NOTES: Report all errors or discrepancies to architect before proceeding with works. Boundary lines are based on input from Party Wall Surveyor and Client. Do not scale from drawing. Figured dimensions to be worked to in all cases. We are not to be held responsible if this is deemed to be incorrect or changes are required at a later date as a result of inaccuracies with what is shown. The contractor is responsible for checking dimensions, tolerances and references. All structural information to be taken from the structural engineer's drawings. Drawings produced as instructed.
	PROJECT: 6 The Broadway		CLIENT: Lewis Freeman	Updated:	
	DRAWING NO.: #Project Code/02-0113		STATUS: Planning		
	DRAWN: AGS		CHECKED: AC		
		DATE: 22 May 2026			

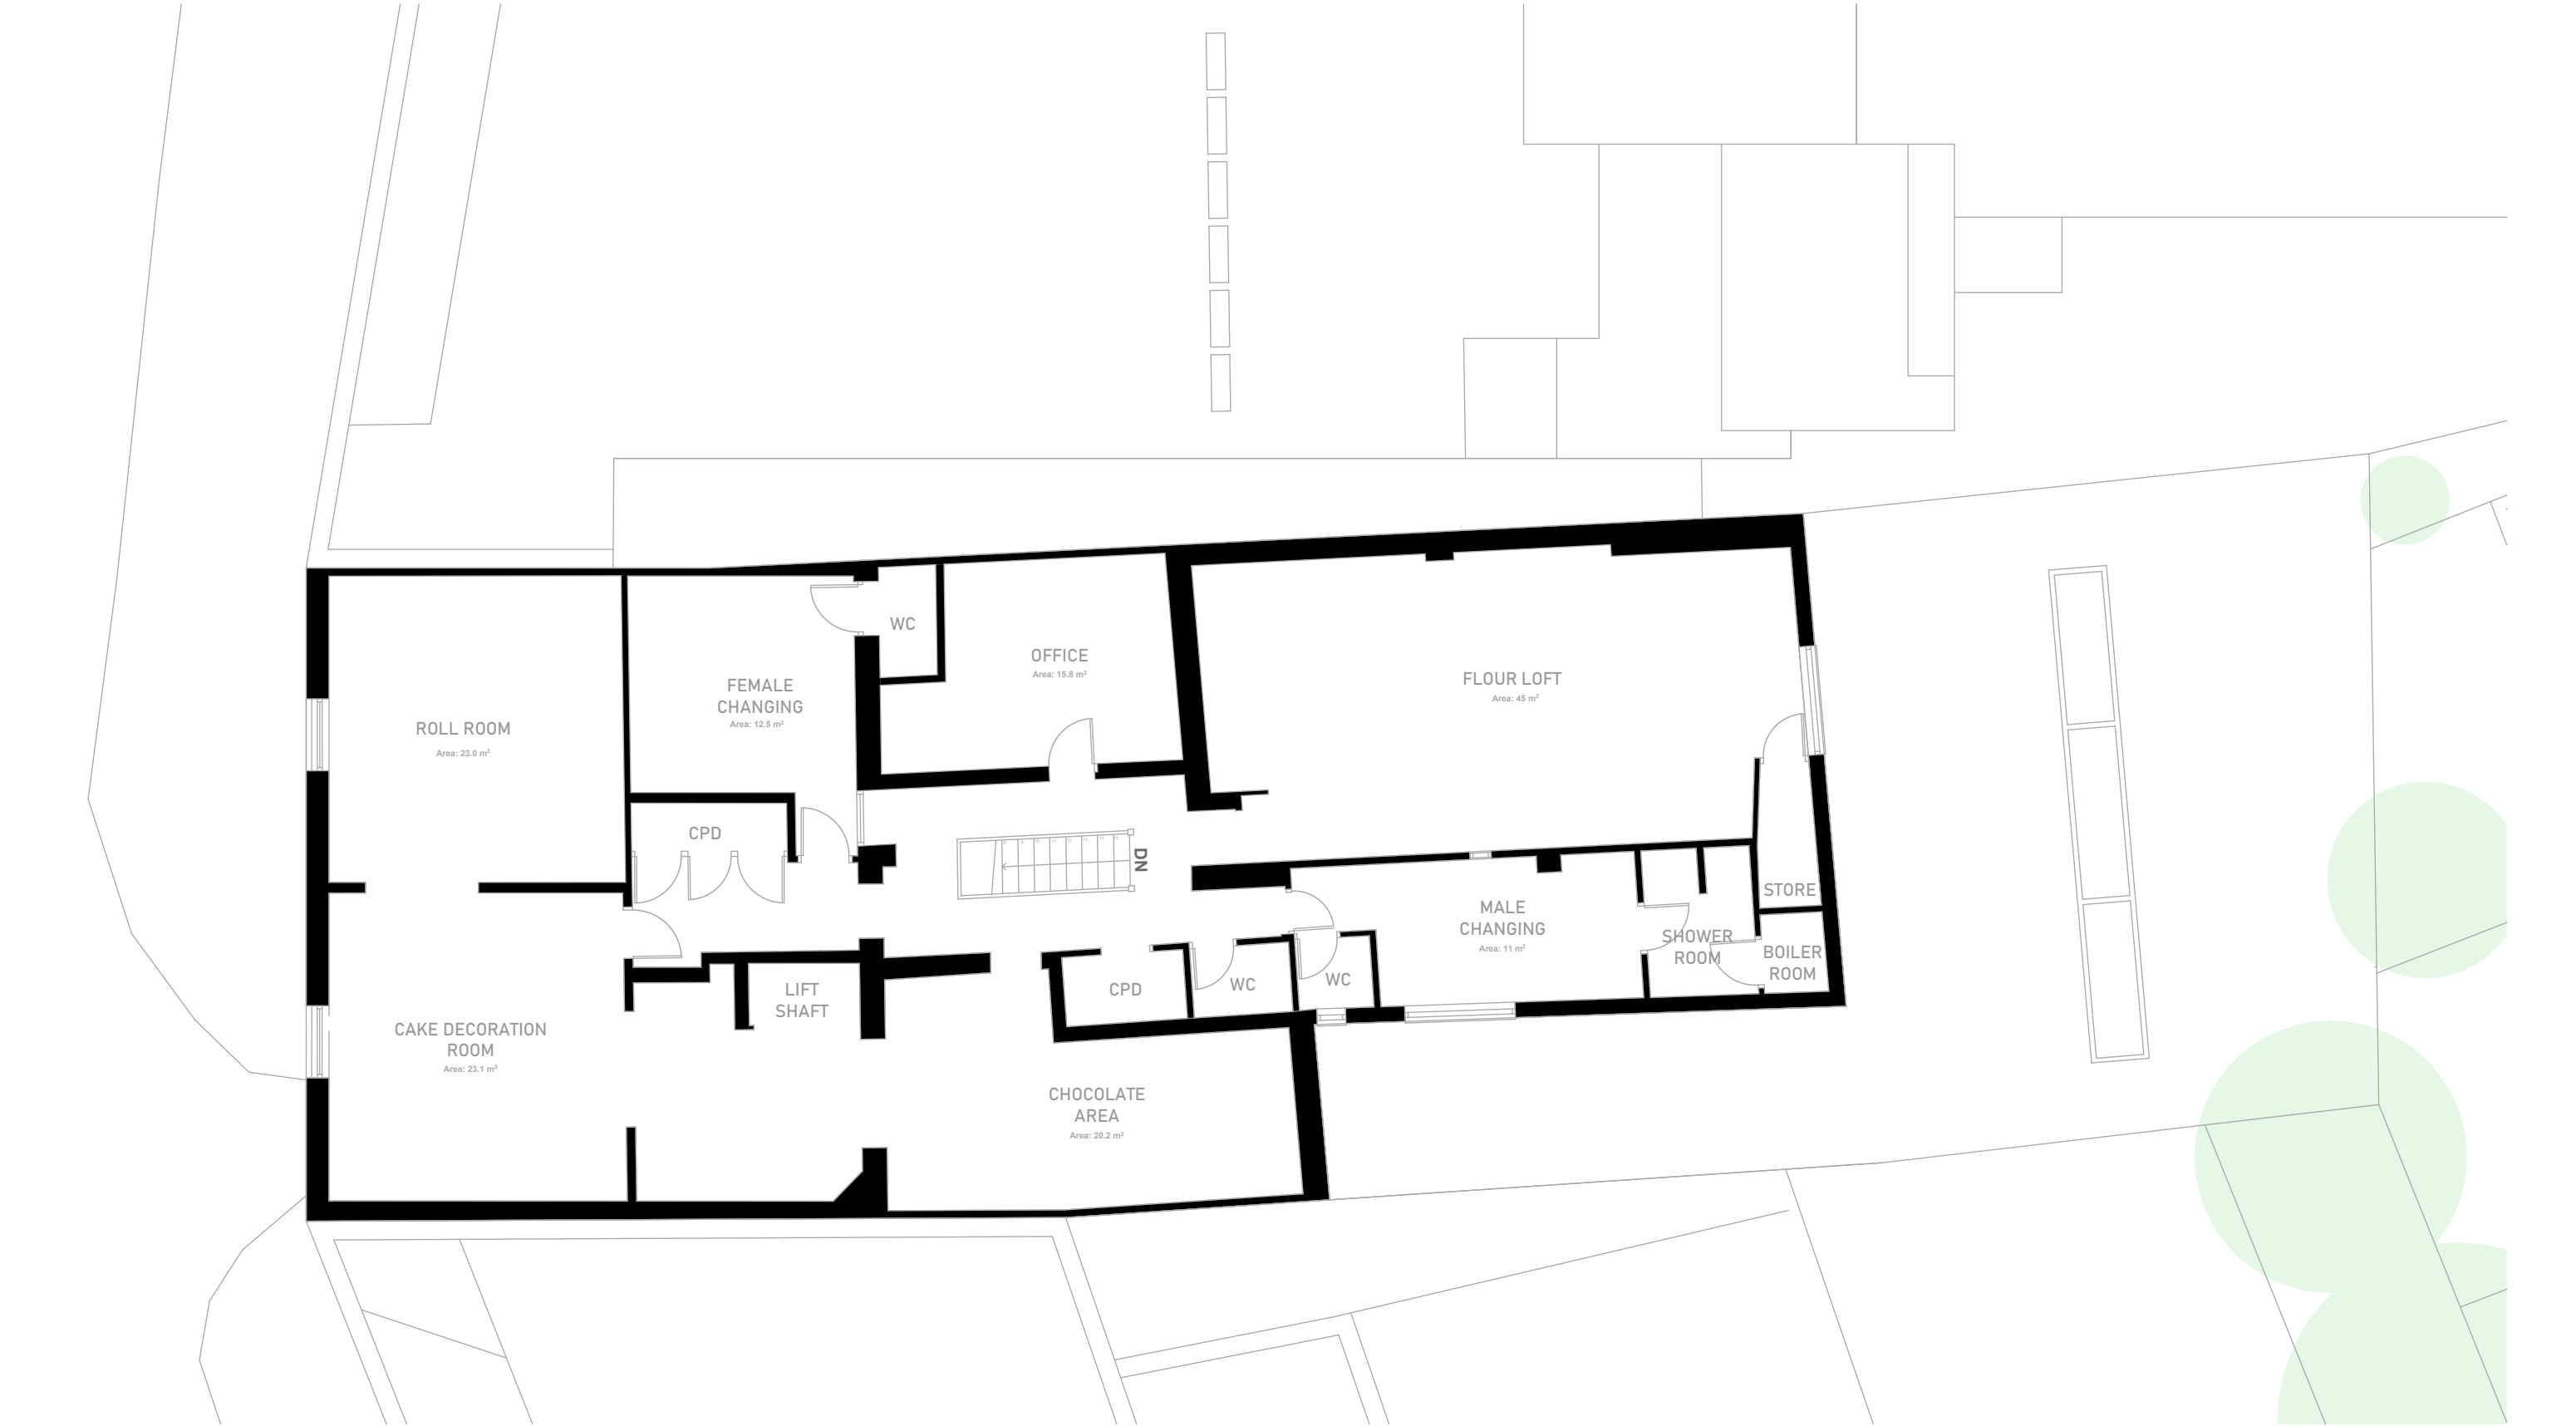


1:100@A3

 





Millimeters (mm)

 CRAWFORD PARTNERSHIP Architecture & Interior Design a. 1a Muswell Hill London, N10 3TH t. 0208 444 2070 w. crawfordpartnership.co.uk	(Existing) First Floor Plan		SCALE: 1:100 @ A3	REV:	NOTES: Report all errors or discrepancies to architect before proceeding with works. Boundary lines are based on input from Party Wall Surveyor and Client. Do not scale from drawing. Figured dimensions to be worked to in all cases. We are not to be held responsible if this is deemed to be incorrect or changes are required at a later date as a result of inaccuracies with what is shown. The contractor is responsible for checking dimensions, tolerances and references. All structural information to be taken from the structural engineer's drawings. Drawings produced as instructed.	
	PROJECT: 6 The Broadway	CLIENT: Lewis Freeman	Updated:			
	DRAWING NO: #Project Code/02-0114	STATUS: Planning				
	DRAWN: AGS	CHECKED: AC				DATE: 22 May 2026

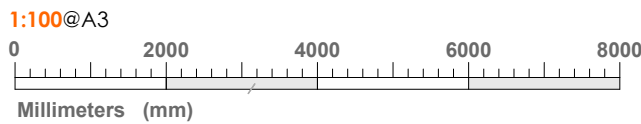

 Architecture & Interior Design a. 1a Muswell Hill London, N10 3TH t. 0208 444 2070 w. crawfordpartnership.co.uk	(Existing) Roof Plan		SCALE: 1:100 @ A3	REV:	NOTES: Report all errors or discrepancies to architect before proceeding with works. Boundary lines are based on input from Party Wall Surveyor and Client. Do not scale from drawing. Figured dimensions to be worked to in all cases. We are not to be held responsible if this is deemed to be incorrect or changes are required at a later date as a result of inaccuracies with what is shown. The contractor is responsible for checking dimensions, tolerances and references. All structural information to be taken from the structural engineer's drawings. Drawings produced as instructed.	
	PROJECT: 6 The Broadway	CLIENT: Lewis Freeman	Updated:			
	DRAWING NO.: #Project Code/02-0115	STATUS: Planning				
	DRAWN: AGS	CHECKED: AC				
		DATE: 22 May 2026				

THE BROADWAY

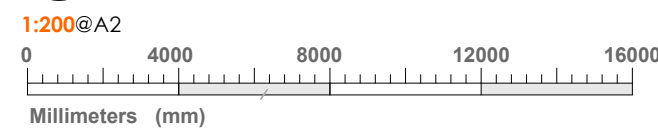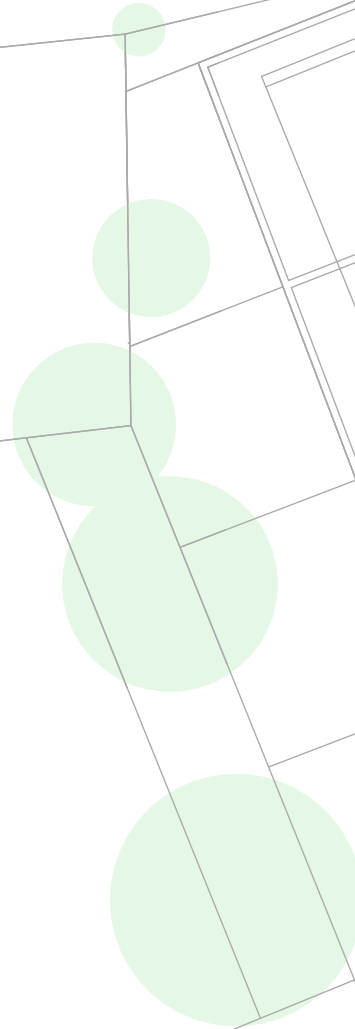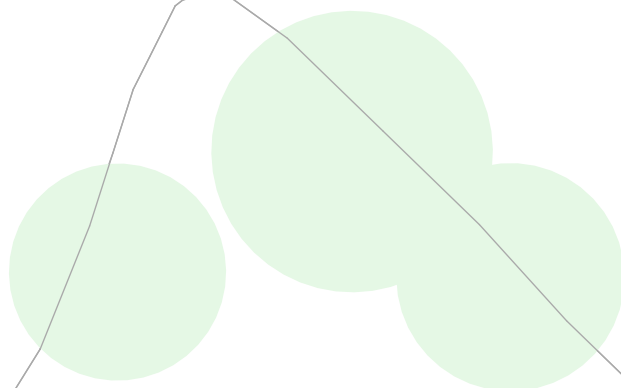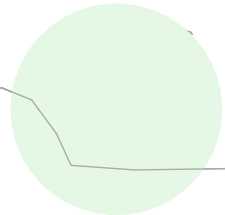

Architecture &
Interior Design
a. 1a Muswell Hill
London, N10 3TH
t. 0208 444 2070
w. crawfordpartnership.co.uk

(Proposed) Site Plan

SCALE: 1:200 @ A2

REV:

PROJECT:	6 The Broadway	CLIENT:	Lewis Freeman
DRAWING NO.:	#Project Code/02-0211	STATUS:	Planning
DRAWN:	AGS	CHECKED:	AC
		DATE:	22 May 2026


Updated:

NOTES:


Report all errors or discrepancies to architect before proceeding with works. Boundary lines are based on input from Party Wall Surveyor and Client.

Do not scale from drawing. Figured dimensions to be worked to in all cases. We are not to be held responsible if this is deemed to be incorrect or changes are required at a later date as a result of inaccuracies with what is shown.

All structural information to be taken from the structural engineer's drawings. Drawings produced as instructed.

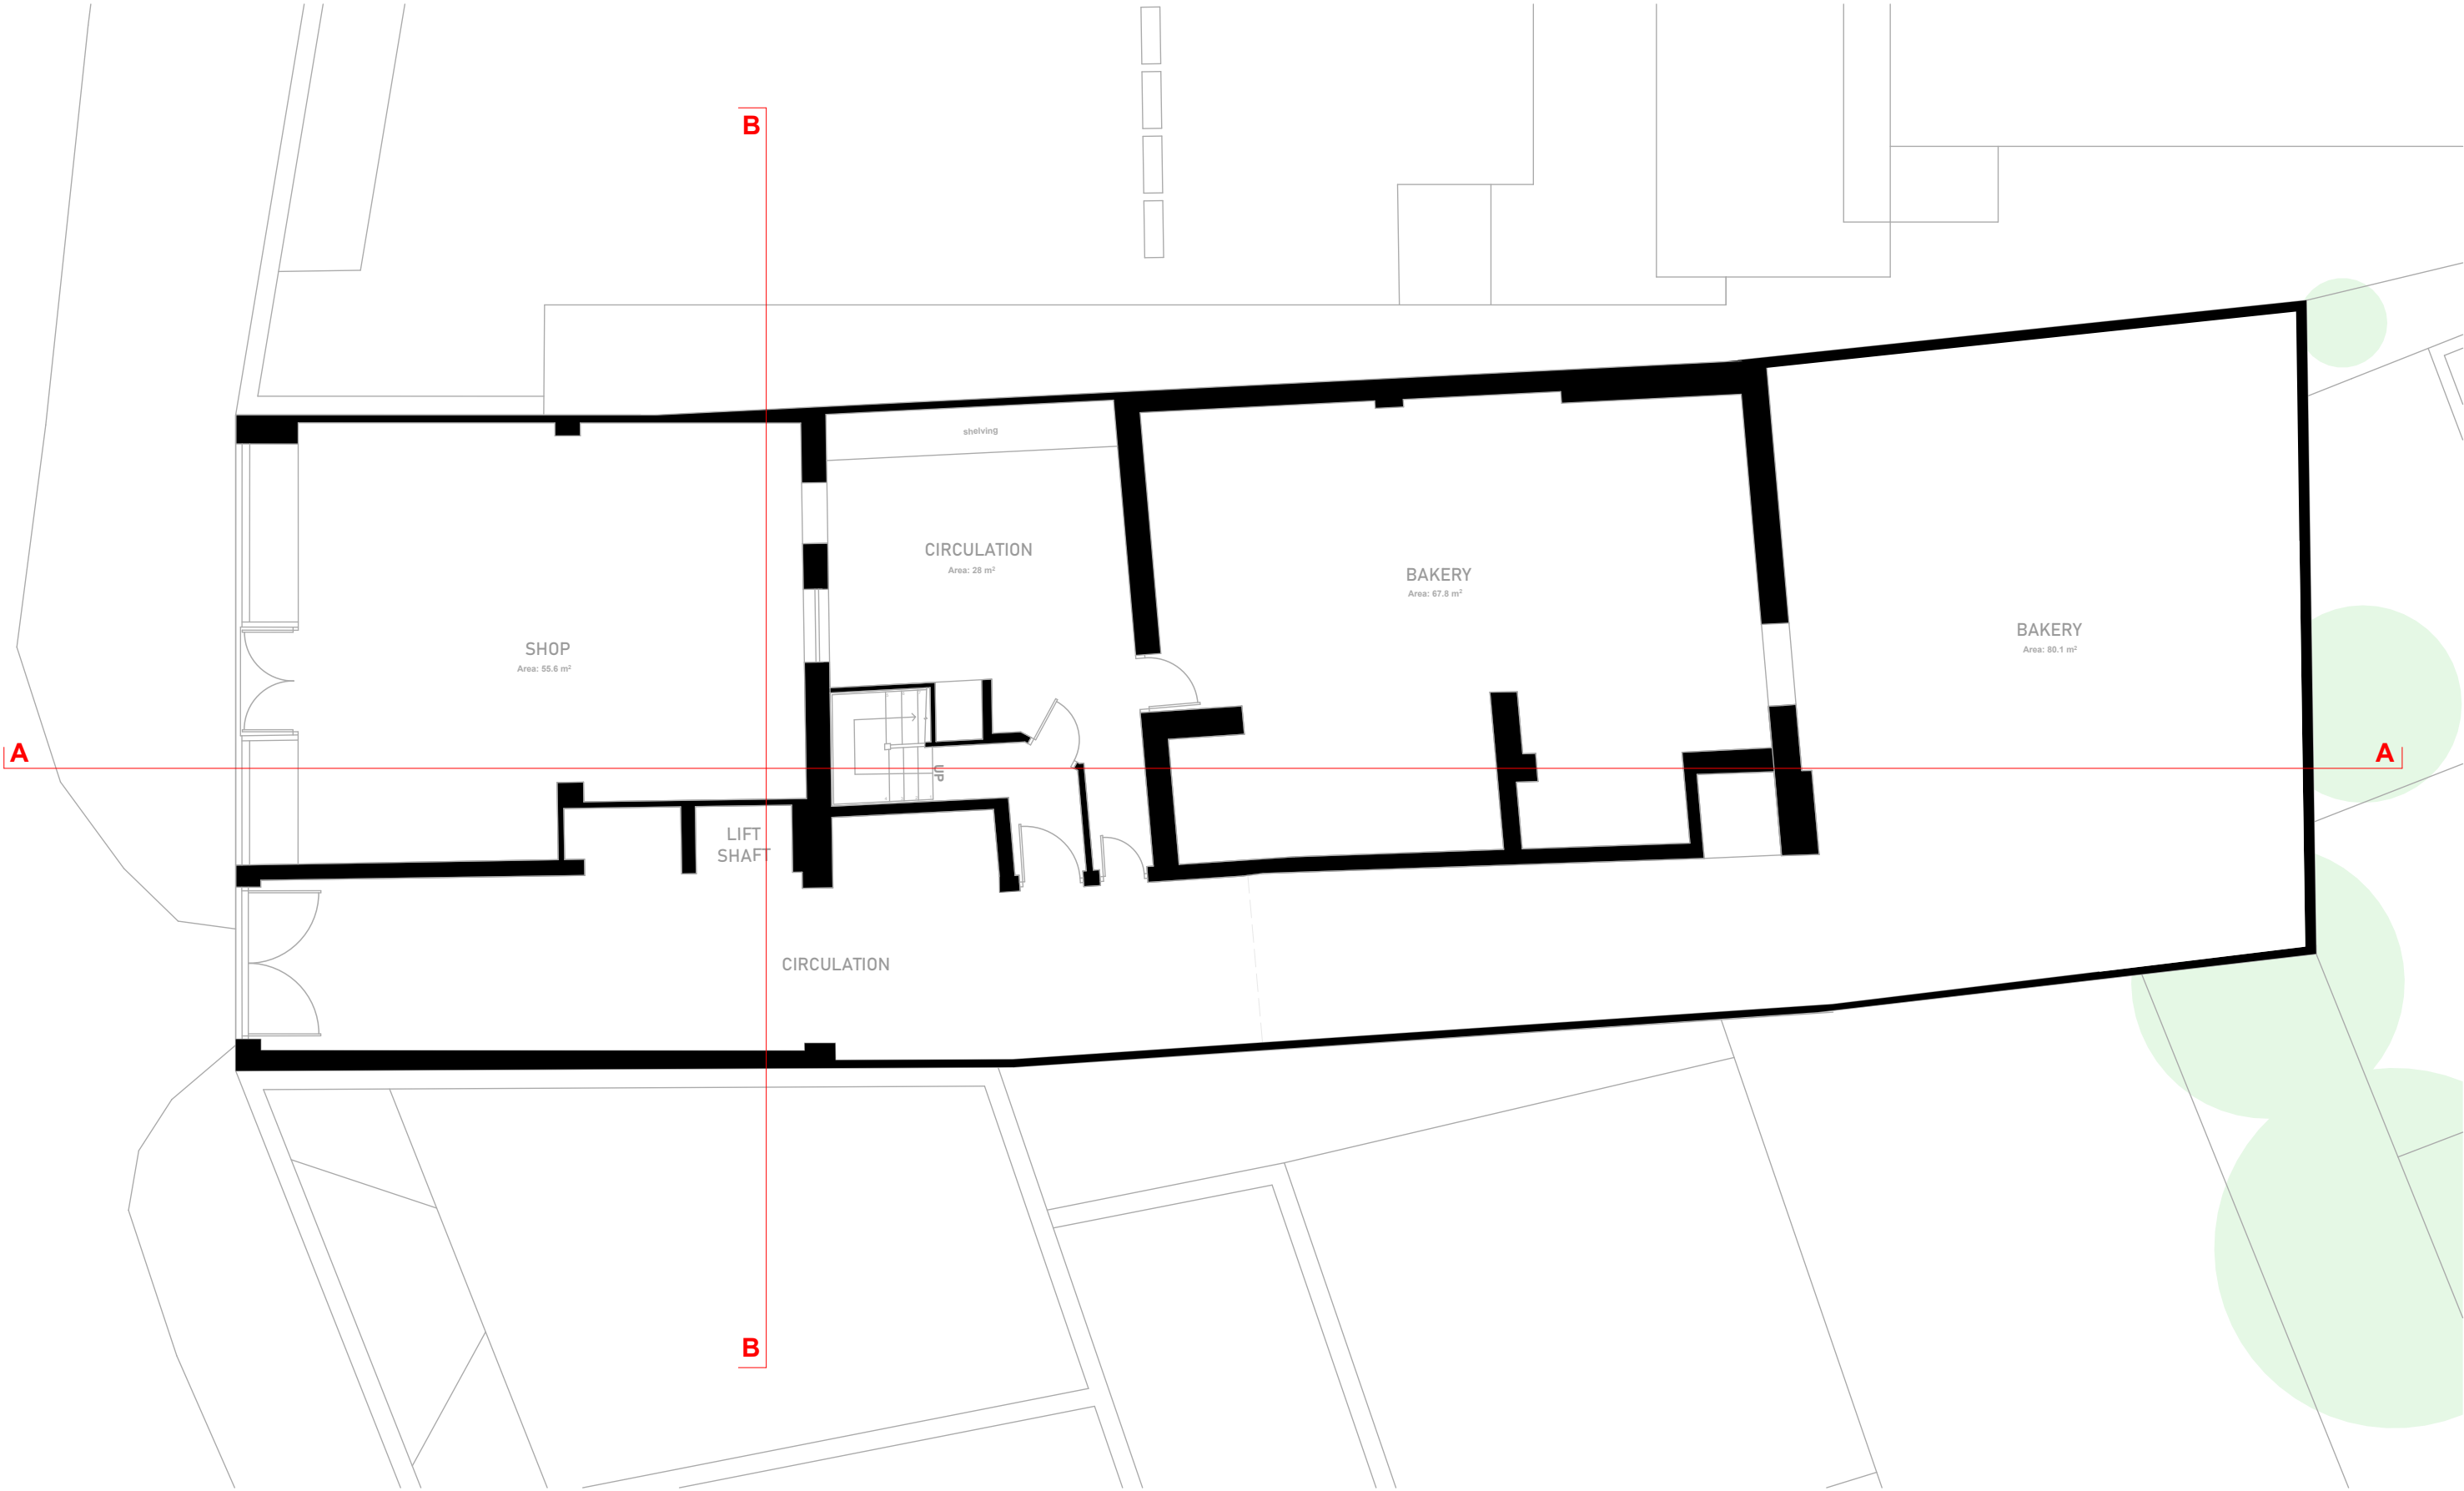

1:100@A3

 

Millimeters (mm)



Architecture &
Interior Design

a. 1a Muswell Hill
London, N10 3TH
t. 0208 444 2070
w. crawfordpartnership.co.uk

(Proposed) Ground Floor Plan

SCALE: 1:100 @ A3

REV:

PROJECT:	6 The Broadway	CLIENT:	Lewis Freeman
DRAWING NO.:	#Project Code/02-0212	STATUS:	Planning
DRAWN:	AGS	CHECKED:	AC
		DATE:	22 May 2026


Updated:

NOTES:


Report all errors or discrepancies to architect before proceeding with works. Boundary lines are based on input from Party Wall Surveyor and Client.

Do not scale from drawing. Figured dimensions to be worked to in all cases. We are not to be held responsible if this is deemed to be incorrect or changes are required at a later date as a result of inaccuracies with what is shown.

All structural information to be taken from the structural engineer's drawings. Drawings produced as instructed.

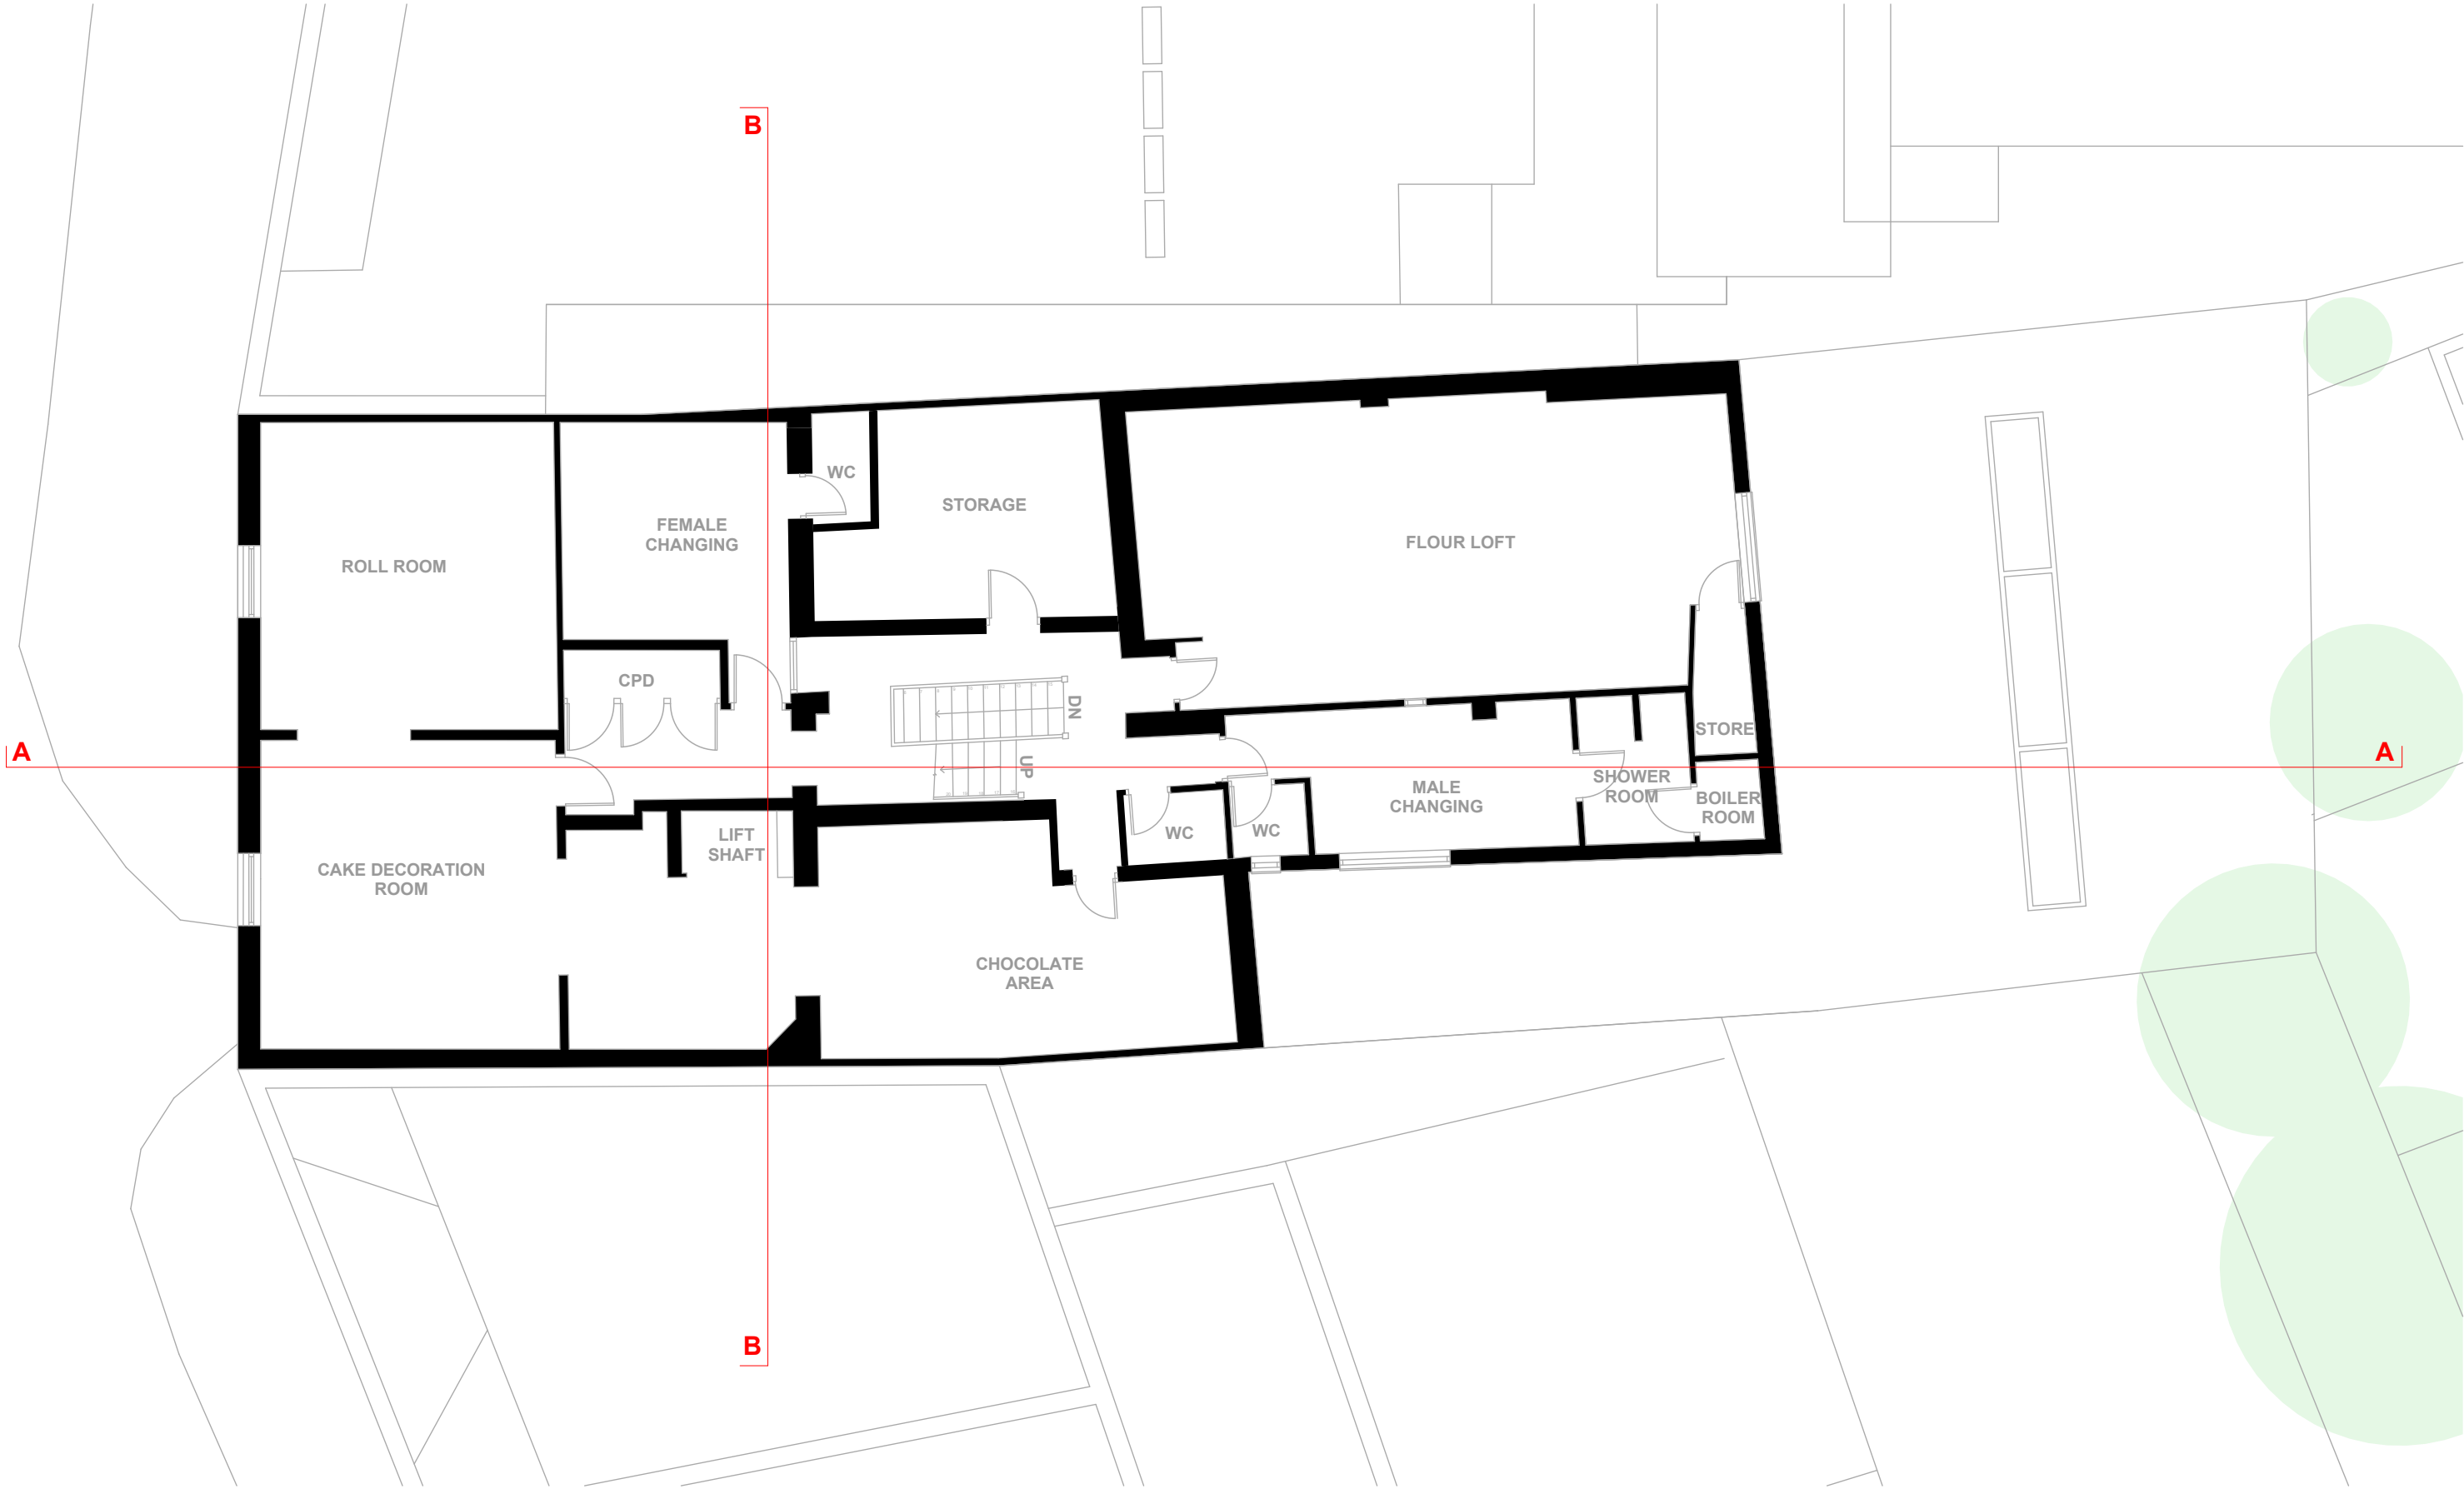


1:100@A3

 


Millimeters (mm)

 CRAWFORD PARTNERSHIP Architecture & Interior Design a. 1a Muswell Hill London, N10 3TH t. 0208 444 2070 w. crawfordpartnership.co.uk	(Proposed) First Floor Plan		SCALE: 1:100 @ A3	REV:	NOTES: Report all errors or discrepancies to architect before proceeding with works. Boundary lines are based on input from Party Wall Surveyor and Client. Do not scale from drawing. Figured dimensions to be worked to in all cases. We are not to be held responsible if this is deemed to be incorrect or changes are required at a later date as a result of inaccuracies with what is shown. The contractor is responsible for checking dimensions, tolerances and references. All structural information to be taken from the structural engineer's drawings. Drawings produced as instructed.	
	PROJECT: 6 The Broadway	CLIENT: Lewis Freeman	Updated:			
	DRAWING NO.: #Project Code/02-0213	STATUS: Planning				
	DRAWN: AGS	CHECKED: AC				DATE: 22 May 2026

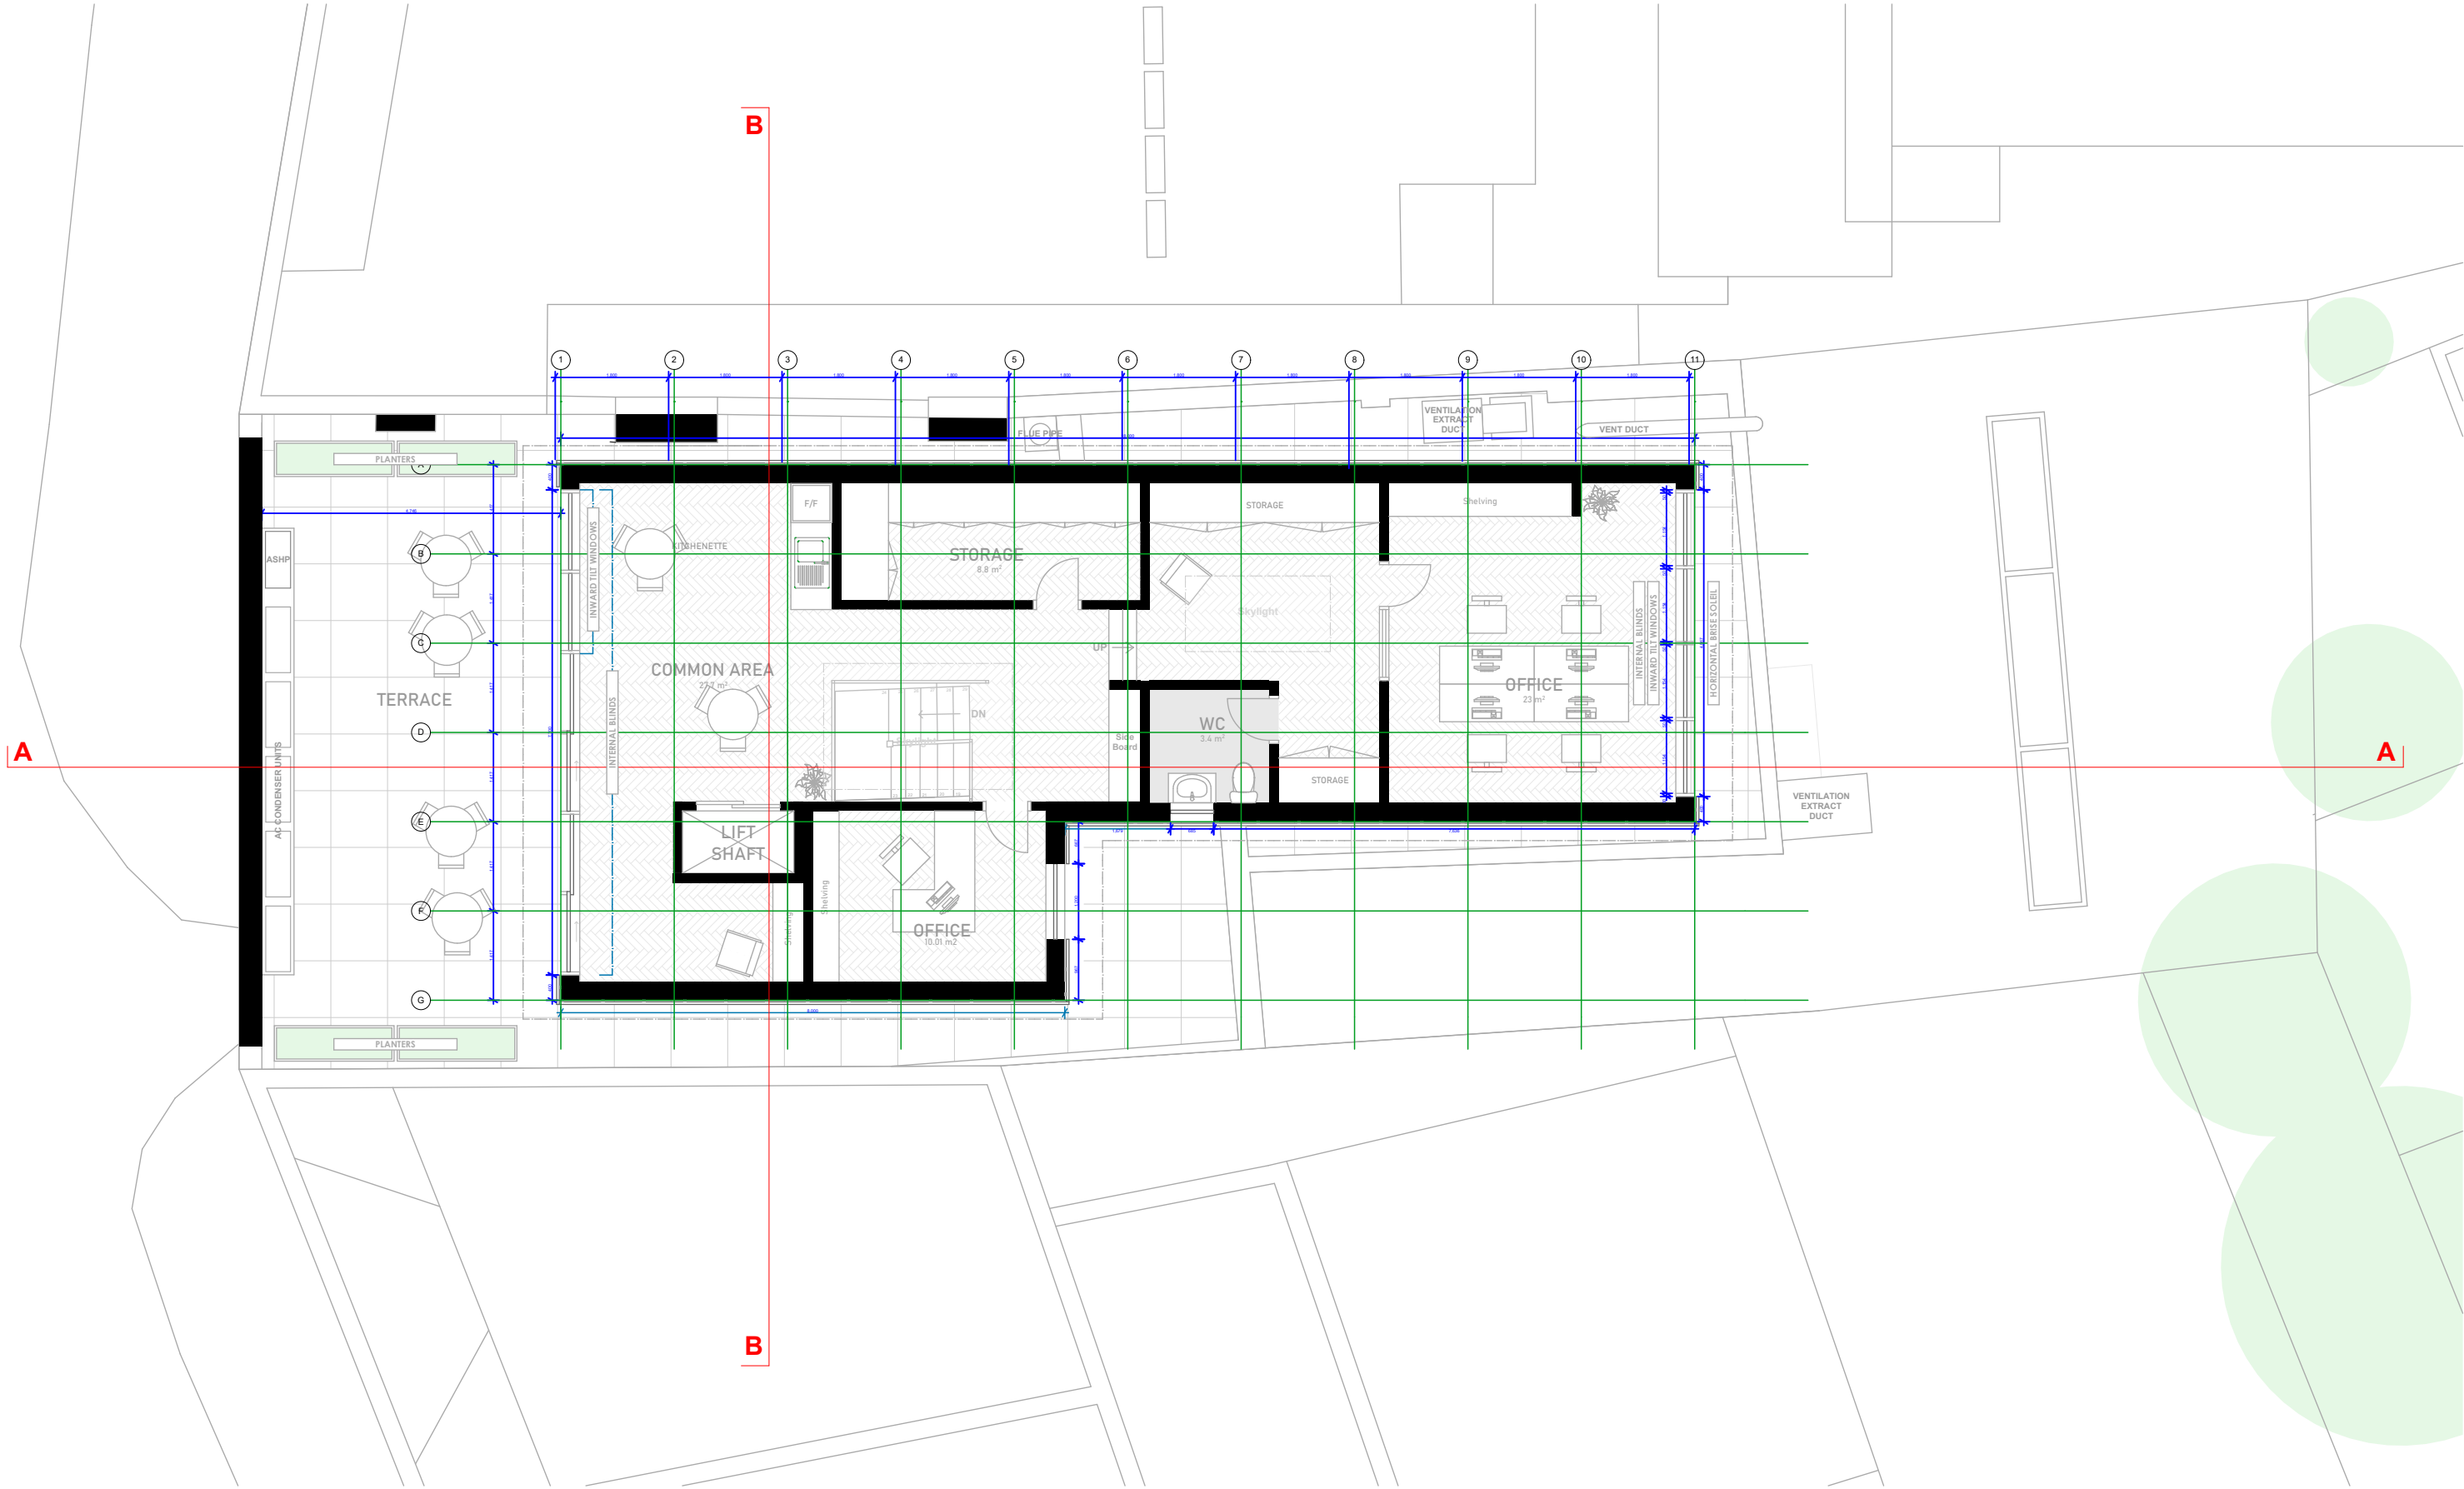

1:100@A3

 

Millimeters (mm)



Architecture &
Interior Design

a. 1a Muswell Hill
London, N10 3TH
t. 0208 444 2070
w. crawfordpartnership.co.uk

(Proposed) Second Floor Plan

SCALE:

1:100 @ A3

REV:

PROJECT: 6 The Broadway

CLIENT: Lewis Freeman

DRAWING NO.: #Project Code/02-0214

STATUS: Planning

DRAWN: AGS

CHECKED: AC

DATE: 22 May 2026


Updated:

NOTES:


Report all errors or discrepancies to architect before proceeding with works. Boundary lines are based on input from Party Wall Surveyor and Client.

Do not scale from drawing. Figured dimensions to be worked to in all cases. We are not to be held responsible if this is deemed to be incorrect or changes are required at a later date as a result of inaccuracies with what is shown.

All structural information to be taken from the structural engineer's drawings. Drawings produced as instructed.


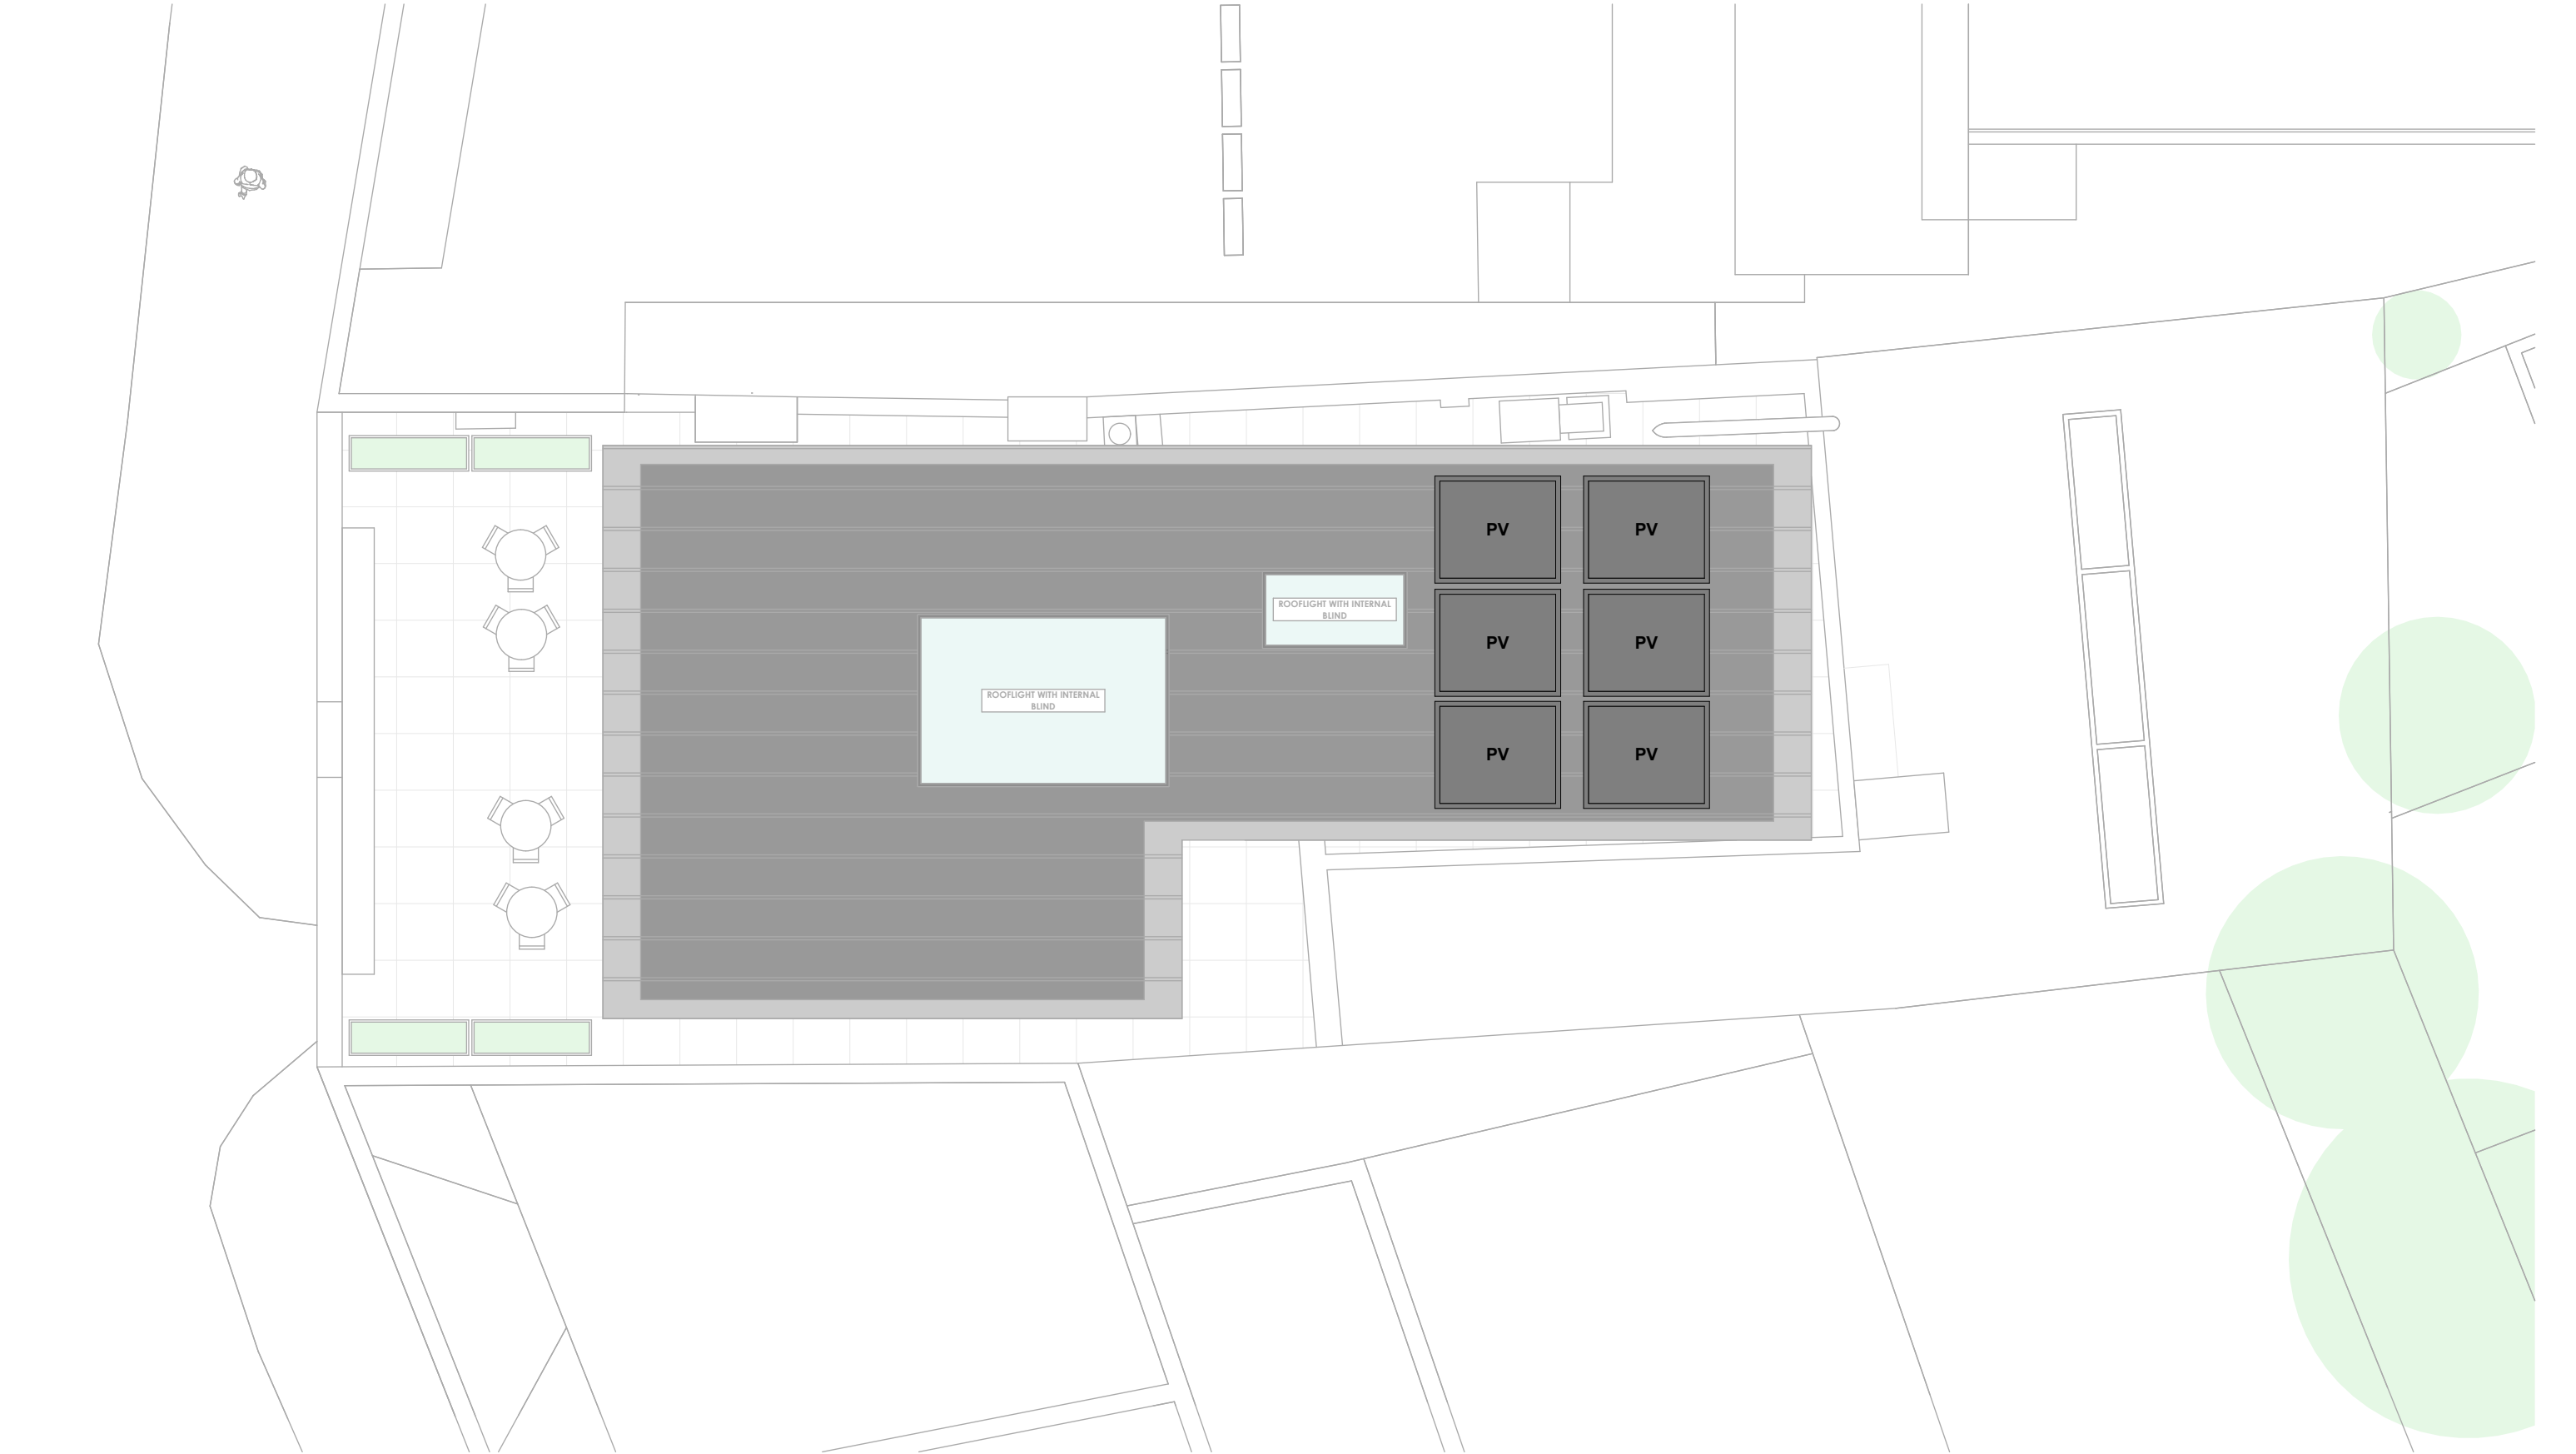


1:100@A3

 


Millimeters (mm)


 Architecture & Interior Design a. 1a Muswell Hill London, N10 3TH t. 0208 444 2070 w. crawfordpartnership.co.uk	(Proposed) Roof Plan		SCALE: 1:100 @ A3	REV:	NOTES: Report all errors or discrepancies to architect before proceeding with works. Boundary lines are based on input from Party Wall Surveyor and Client. Do not scale from drawing. Figured dimensions to be worked to in all cases. We are not to be held responsible if this is deemed to be incorrect or changes are required at a later date as a result of inaccuracies with what is shown. The contractor is responsible for checking dimensions, tolerances and references. All structural information to be taken from the structural engineer's drawings. Drawings produced as instructed.	
	PROJECT: 6 The Broadway	CLIENT: Lewis Freeman	Updated:			
	DRAWING NO: #Project Code/02-0215	STATUS: Planning				
	DRAWN: AGS	CHECKED: AC				
		DATE: 22 May 2026				

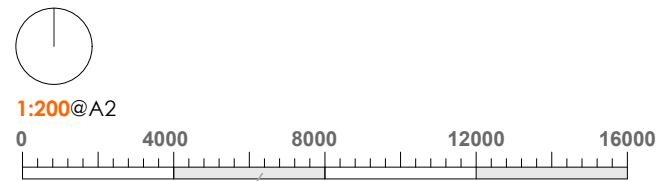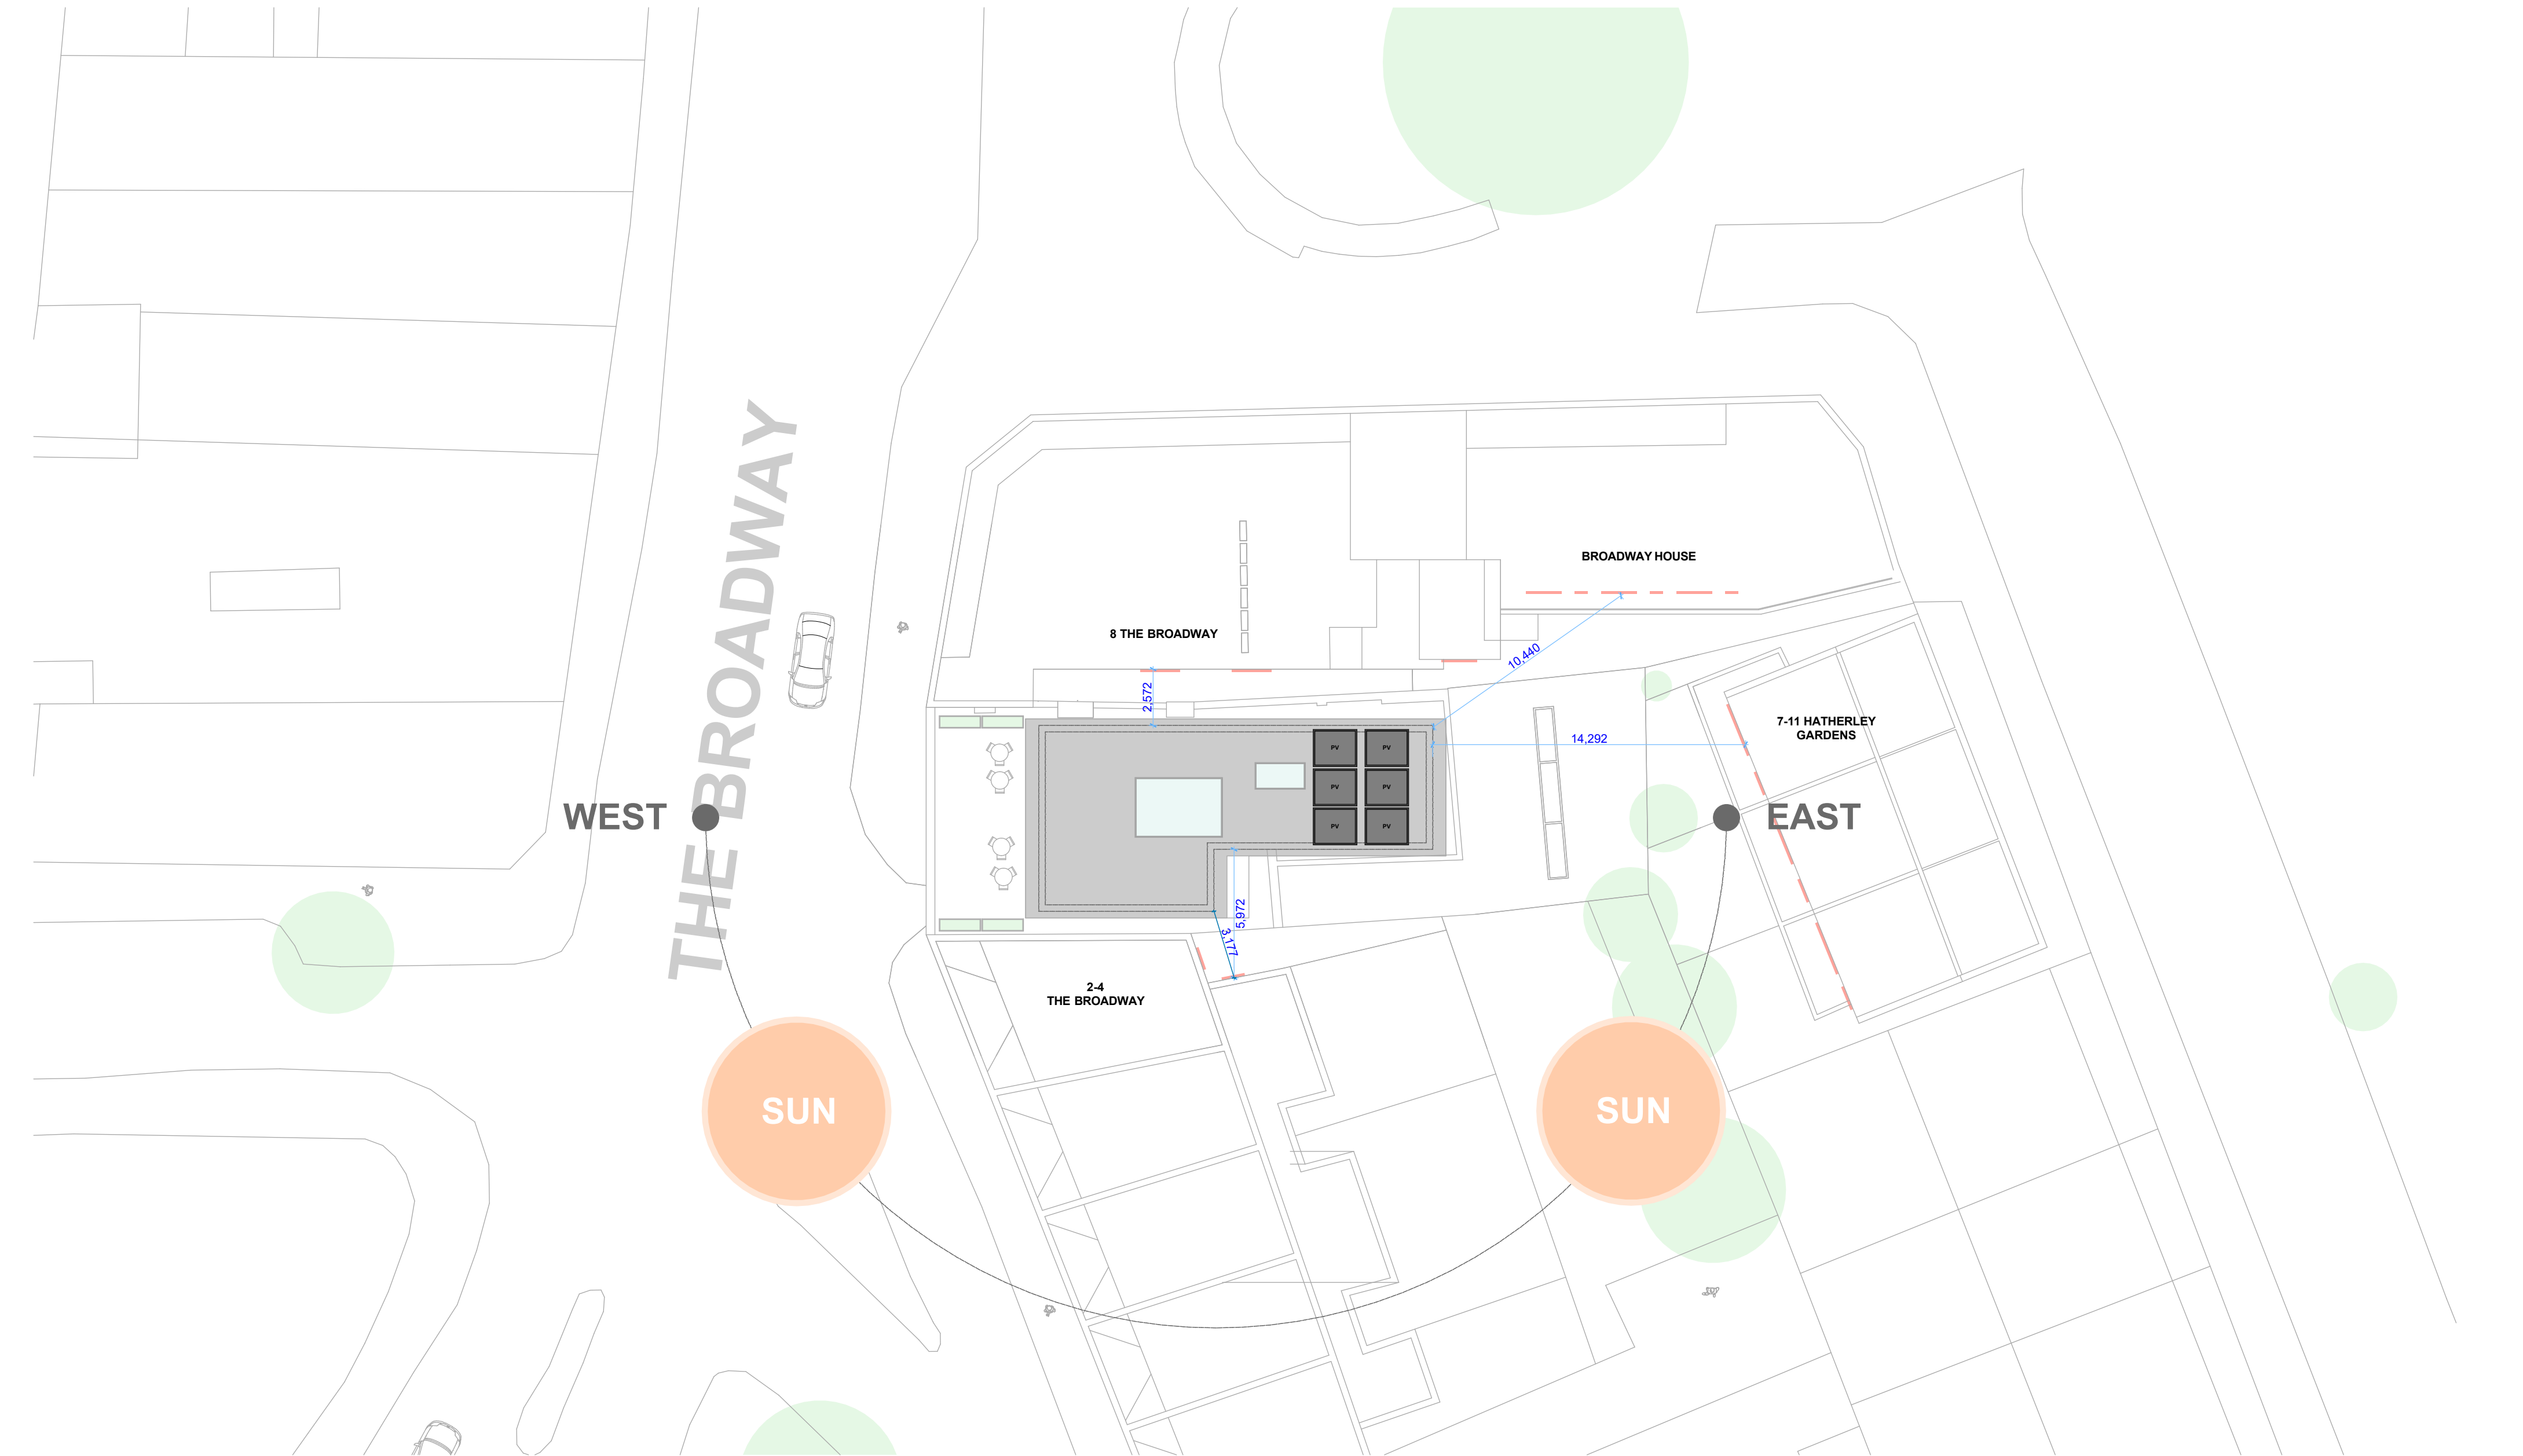


 Architecture & Interior Design a. 1a Muswell Hill London, N10 3TH t. 0208 444 2070 w. crawfordpartnership.co.uk	(Proposed) Neighbouring Views		SCALE: 1:200 @ A2	REV: Updated:	NOTES: Report all errors or discrepancies to architect before proceeding with works. Boundary lines are based on input from Party Wall Surveyor and Client. Do not scale from drawing. Figured dimensions to be worked to in all cases. We are not to be held responsible if this is deemed to be incorrect or changes are required at a later date as a result of inaccuracies with what is shown. The contractor is responsible for checking dimensions, tolerances and references. All structural information to be taken from the structural engineer's drawings. Drawings produced as instructed.
	PROJECT: 6 The Broadway	CLIENT: Lewis Freeman			
	DRAWING NO.: #Project Code/02-0216	STATUS: Planning			
	DRAWN: AGS	CHECKED: AC	DATE: 22 May 2026		

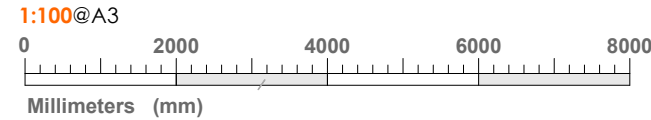



 CRAWFORD PARTNERSHIP Architecture & Interior Design a. 1a Muswell Hill London, N10 3TH t. 0208 444 2070 w. crawfordpartnership.co.uk	(Proposed) West (High Street) Elevation (1:100)			SCALE: 1:100 @ A3	REV: Updated:	NOTES: Report all errors or discrepancies to architect before proceeding with works. Boundary lines are based on input from Party Wall Surveyor and Client. Do not scale from drawing. Figured dimensions to be worked to in all cases. We are not to be held responsible if this is deemed to be incorrect or changes are required at a later date as a result of inaccuracies with what is shown. The contractor is responsible for checking dimensions, tolerances and references. All structural information to be taken from the structural engineer's drawings. Drawings produced as instructed.
	PROJECT: 6 The Broadway		CLIENT: Lewis Freeman			
	DRAWING NO: #Project Code/02-0221		STATUS: Planning			
	DRAWN: AGS		CHECKED: AC	DATE: 22 May 2026		

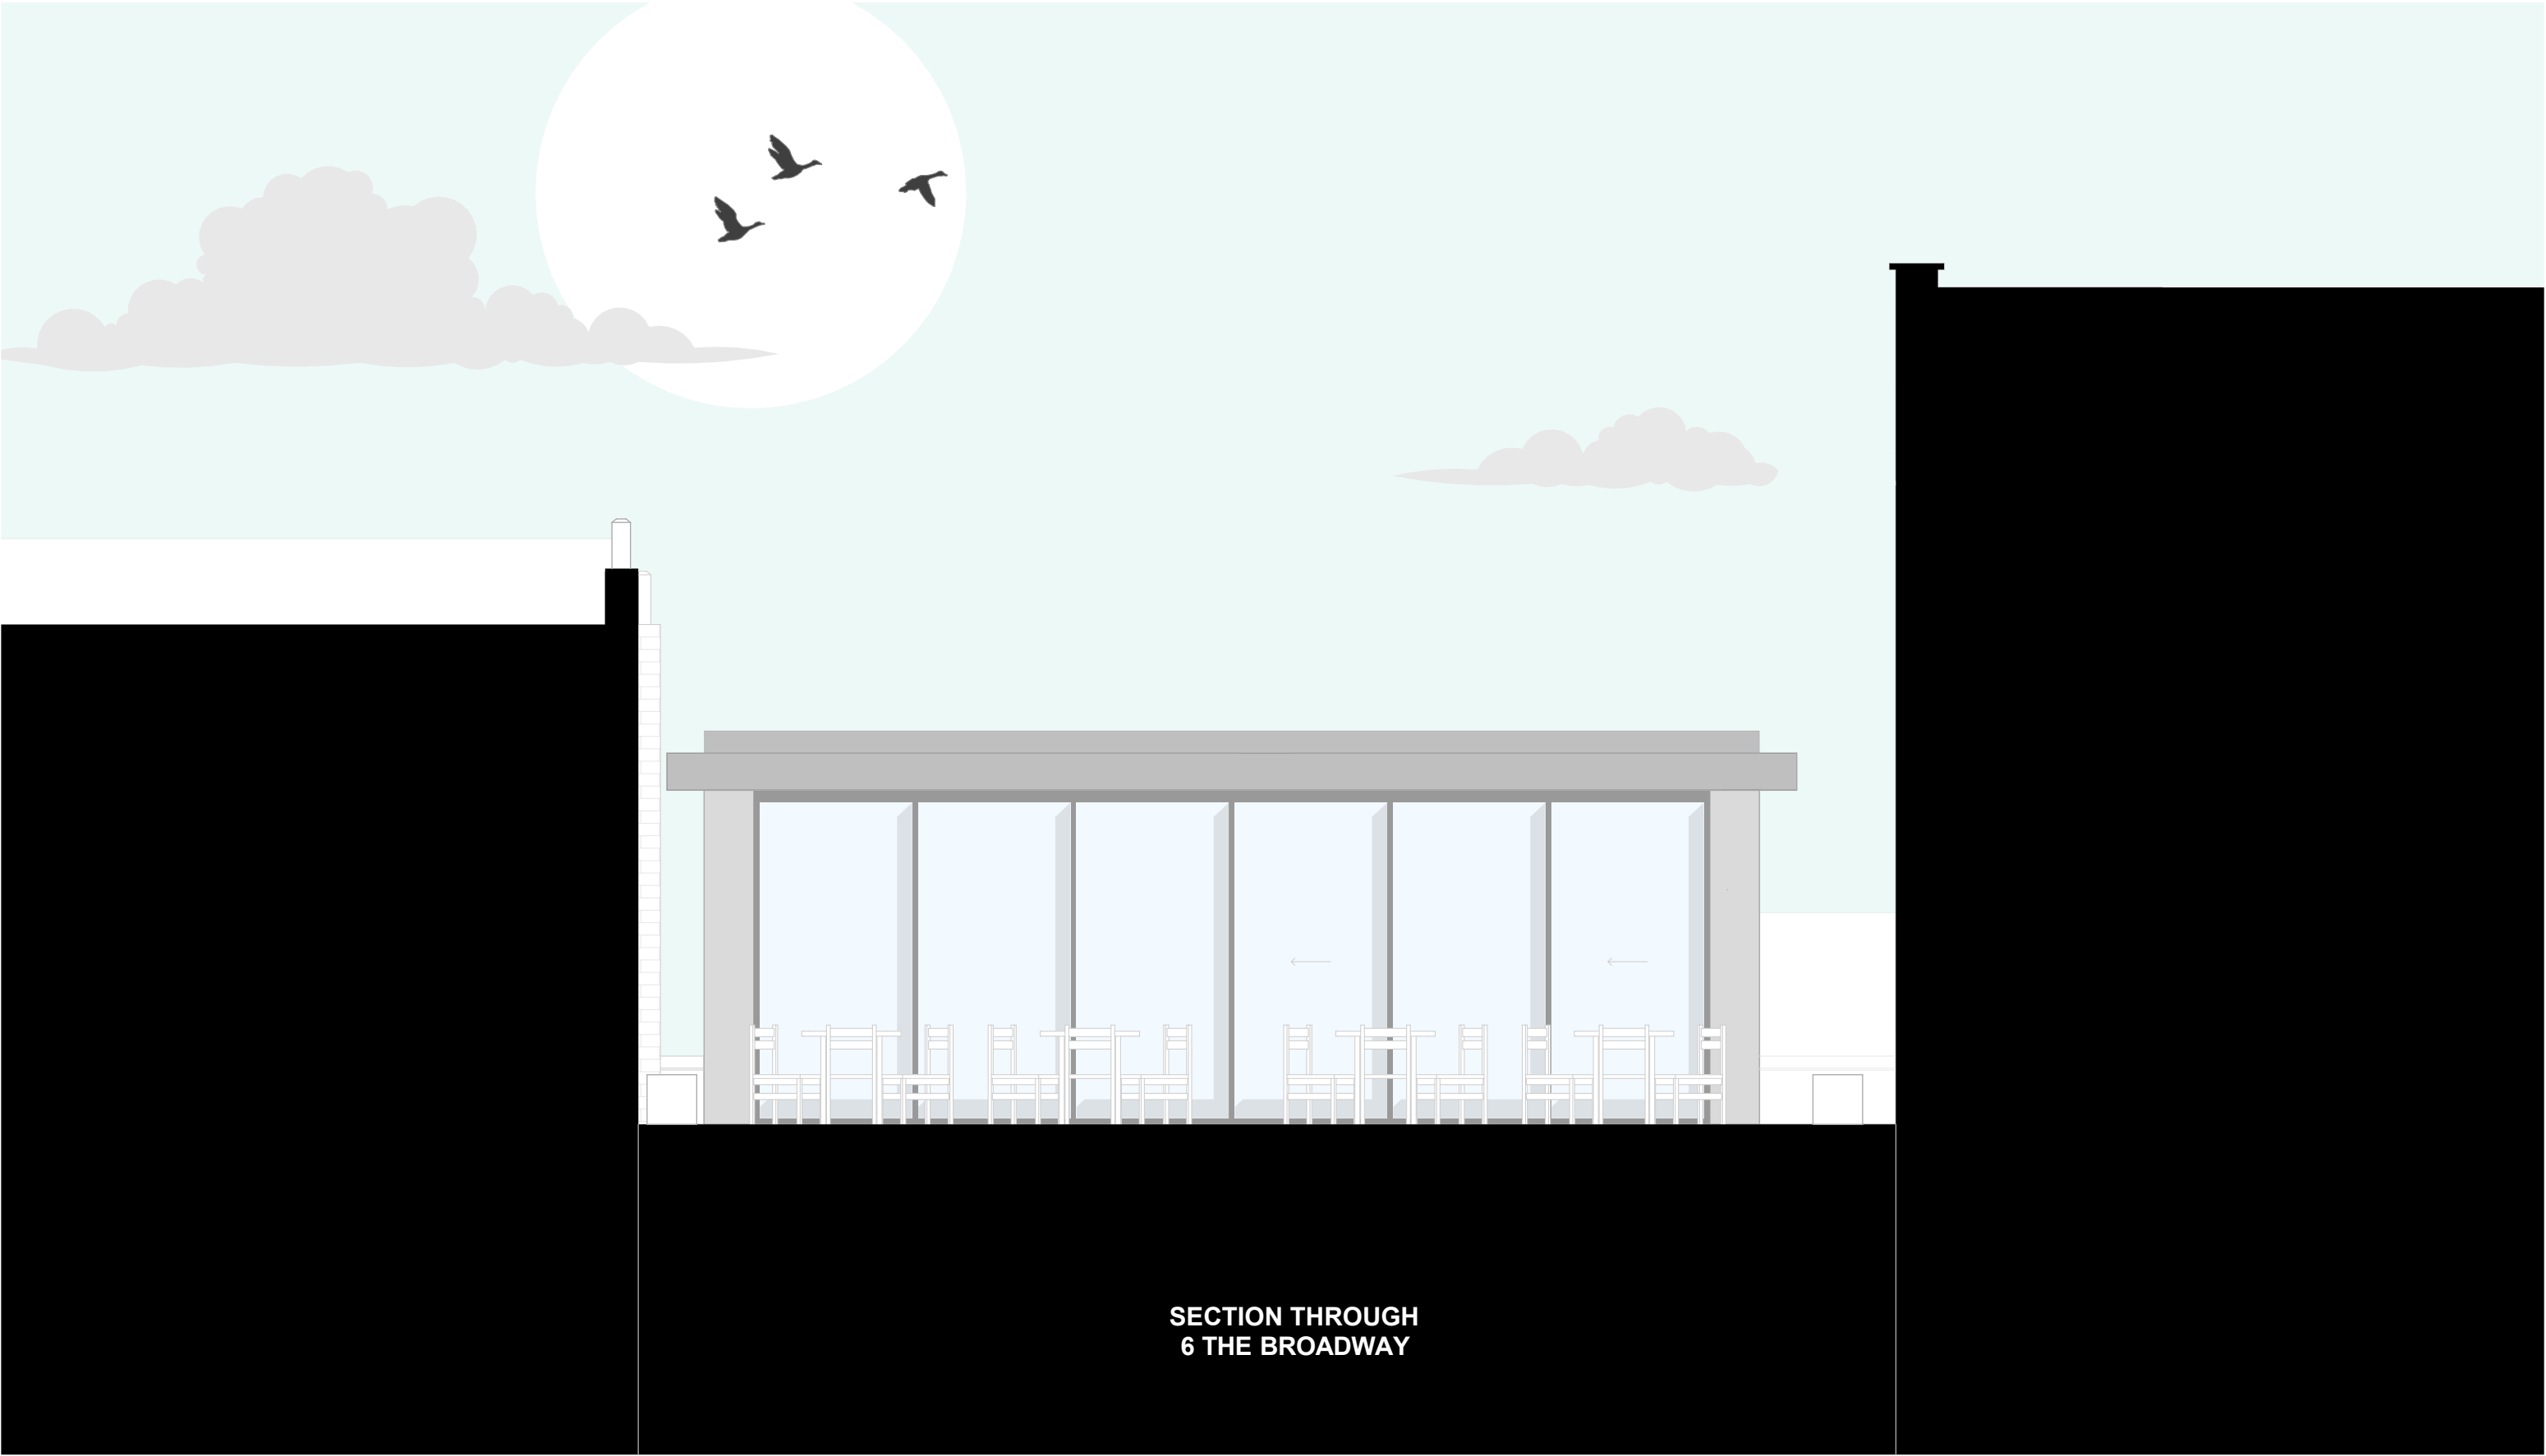


SECTION THROUGH
6 THE BROADWAY

 


 Architecture & Interior Design a. 1a Muswell Hill London, N10 3TH t. 0208 444 2070 w. crawfordpartnership.co.uk	(Proposed) West Elevation (1:50)		SCALE: 1:50 @ A3	REV:	NOTES: Report all errors or discrepancies to architect before proceeding with works. Boundary lines are based on input from Party Wall Surveyor and Client. Do not scale from drawing. Figured dimensions to be worked to in all cases. We are not to be held responsible if this is deemed to be incorrect or changes are required at a later date as a result of inaccuracies with what is shown. The contractor is responsible for checking dimensions, tolerances and references. All structural information to be taken from the structural engineer's drawings. Drawings produced as instructed.
	PROJECT: 6 The Broadway	CLIENT: Lewis Freeman		Updated:	
	DRAWING NO.: #Project Code/02-0222	STATUS: Planning			
	DRAWN: AGS	CHECKED: AC	DATE: 22 May 2026		

 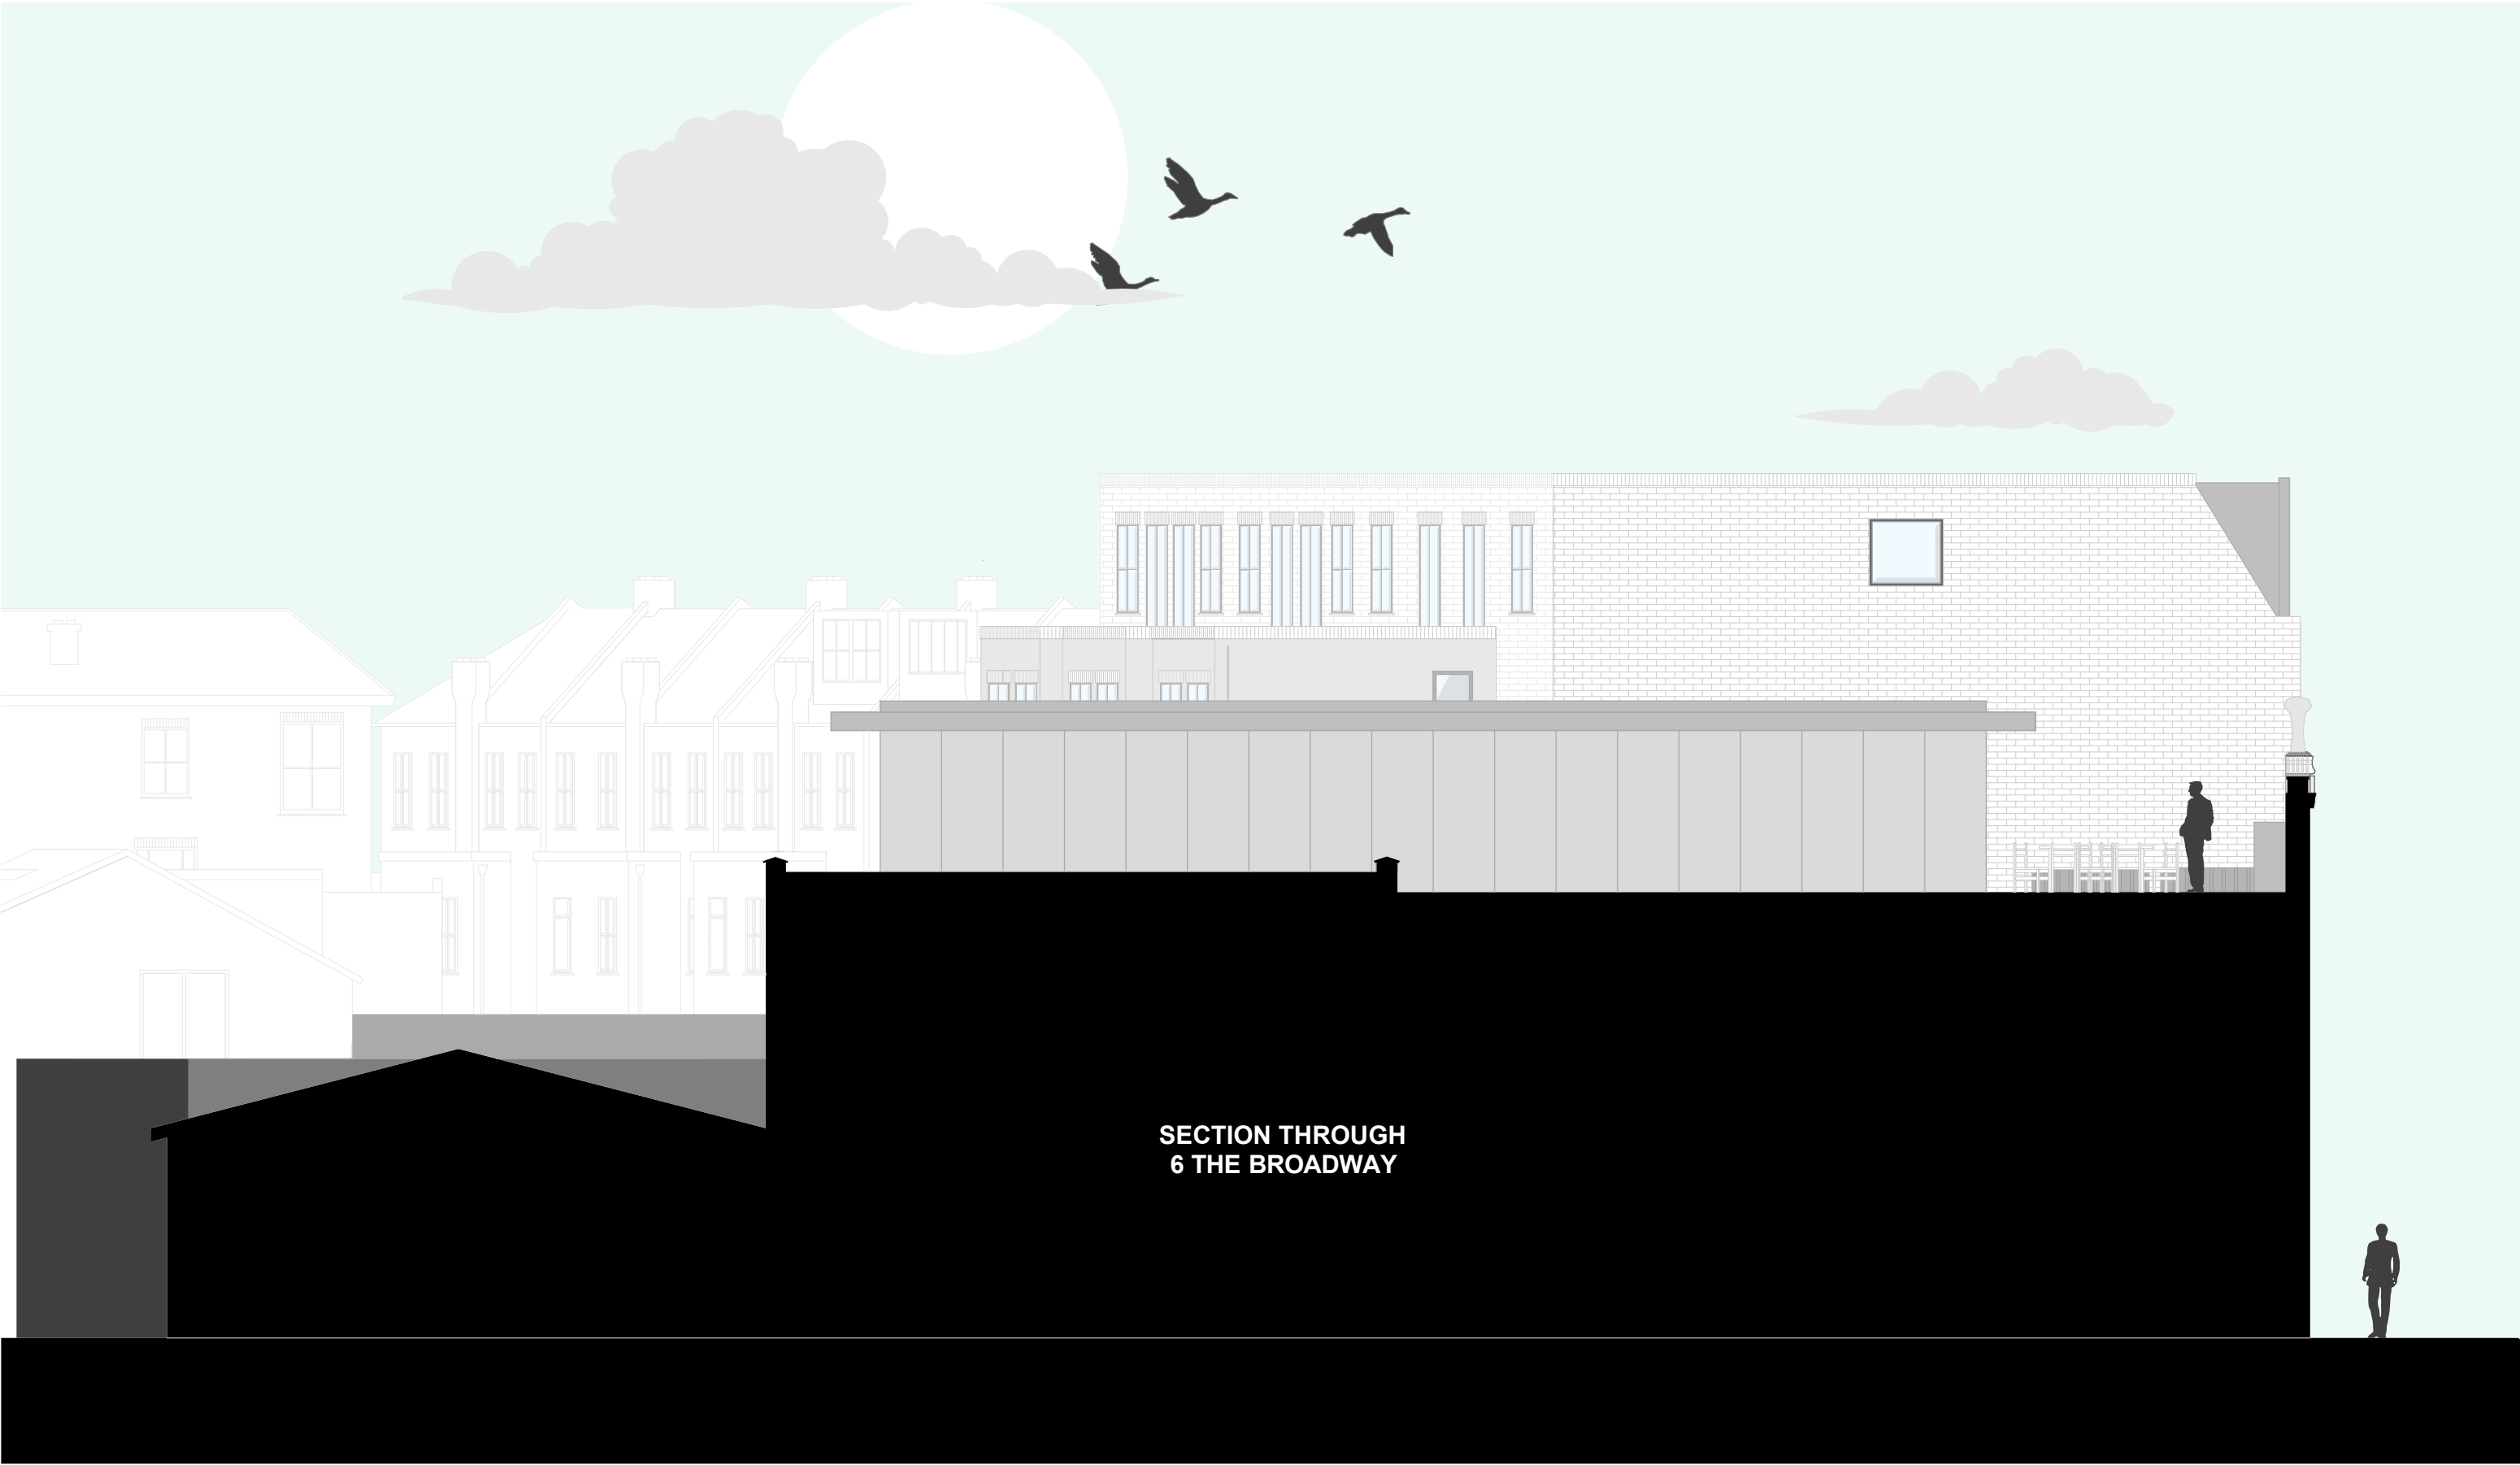


 Architecture & Interior Design a. 1a Muswell Hill London, N10 3TH t. 0208 444 2070 w. crawfordpartnership.co.uk	(Proposed) North Elevation (1:100)		SCALE: 1:100 @ A3	REV: Updated:	NOTES: Report all errors or discrepancies to architect before proceeding with works. Boundary lines are based on input from Party Wall Surveyor and Client. Do not scale from drawing. Figured dimensions to be worked to in all cases. We are not to be held responsible if this is deemed to be incorrect or changes are required at a later date as a result of inaccuracies with what is shown. The contractor is responsible for checking dimensions, tolerances and references. All structural information to be taken from the structural engineer's drawings. Drawings produced as instructed.
	PROJECT: 6 The Broadway	CLIENT: Lewis Freeman			
	DRAWING NO.: #Project Code/02-0223	STATUS: Planning			
	DRAWN: AGS	CHECKED: AC	DATE: 22 May 2026		

 



 Architecture & Interior Design a. 1a Muswell Hill London, N10 3TH t. 0208 444 2070 w. crawfordpartnership.co.uk	(Proposed) East Elevation (1:100)		SCALE: 1:100 @ A3	REV: Updated:	NOTES: Report all errors or discrepancies to architect before proceeding with works. Boundary lines are based on input from Party Wall Surveyor and Client. Do not scale from drawing. Figured dimensions to be worked to in all cases. We are not to be held responsible if this is deemed to be incorrect or changes are required at a later date as a result of inaccuracies with what is shown. The contractor is responsible for checking dimensions, tolerances and references. All structural information to be taken from the structural engineer's drawings. Drawings produced as instructed.
	PROJECT: 6 The Broadway	CLIENT: Lewis Freeman			
	DRAWING NO.: #Project Code/02-0224	STATUS: Planning			
	DRAWN: AGS	CHECKED: AC	DATE: 22 May 2026		

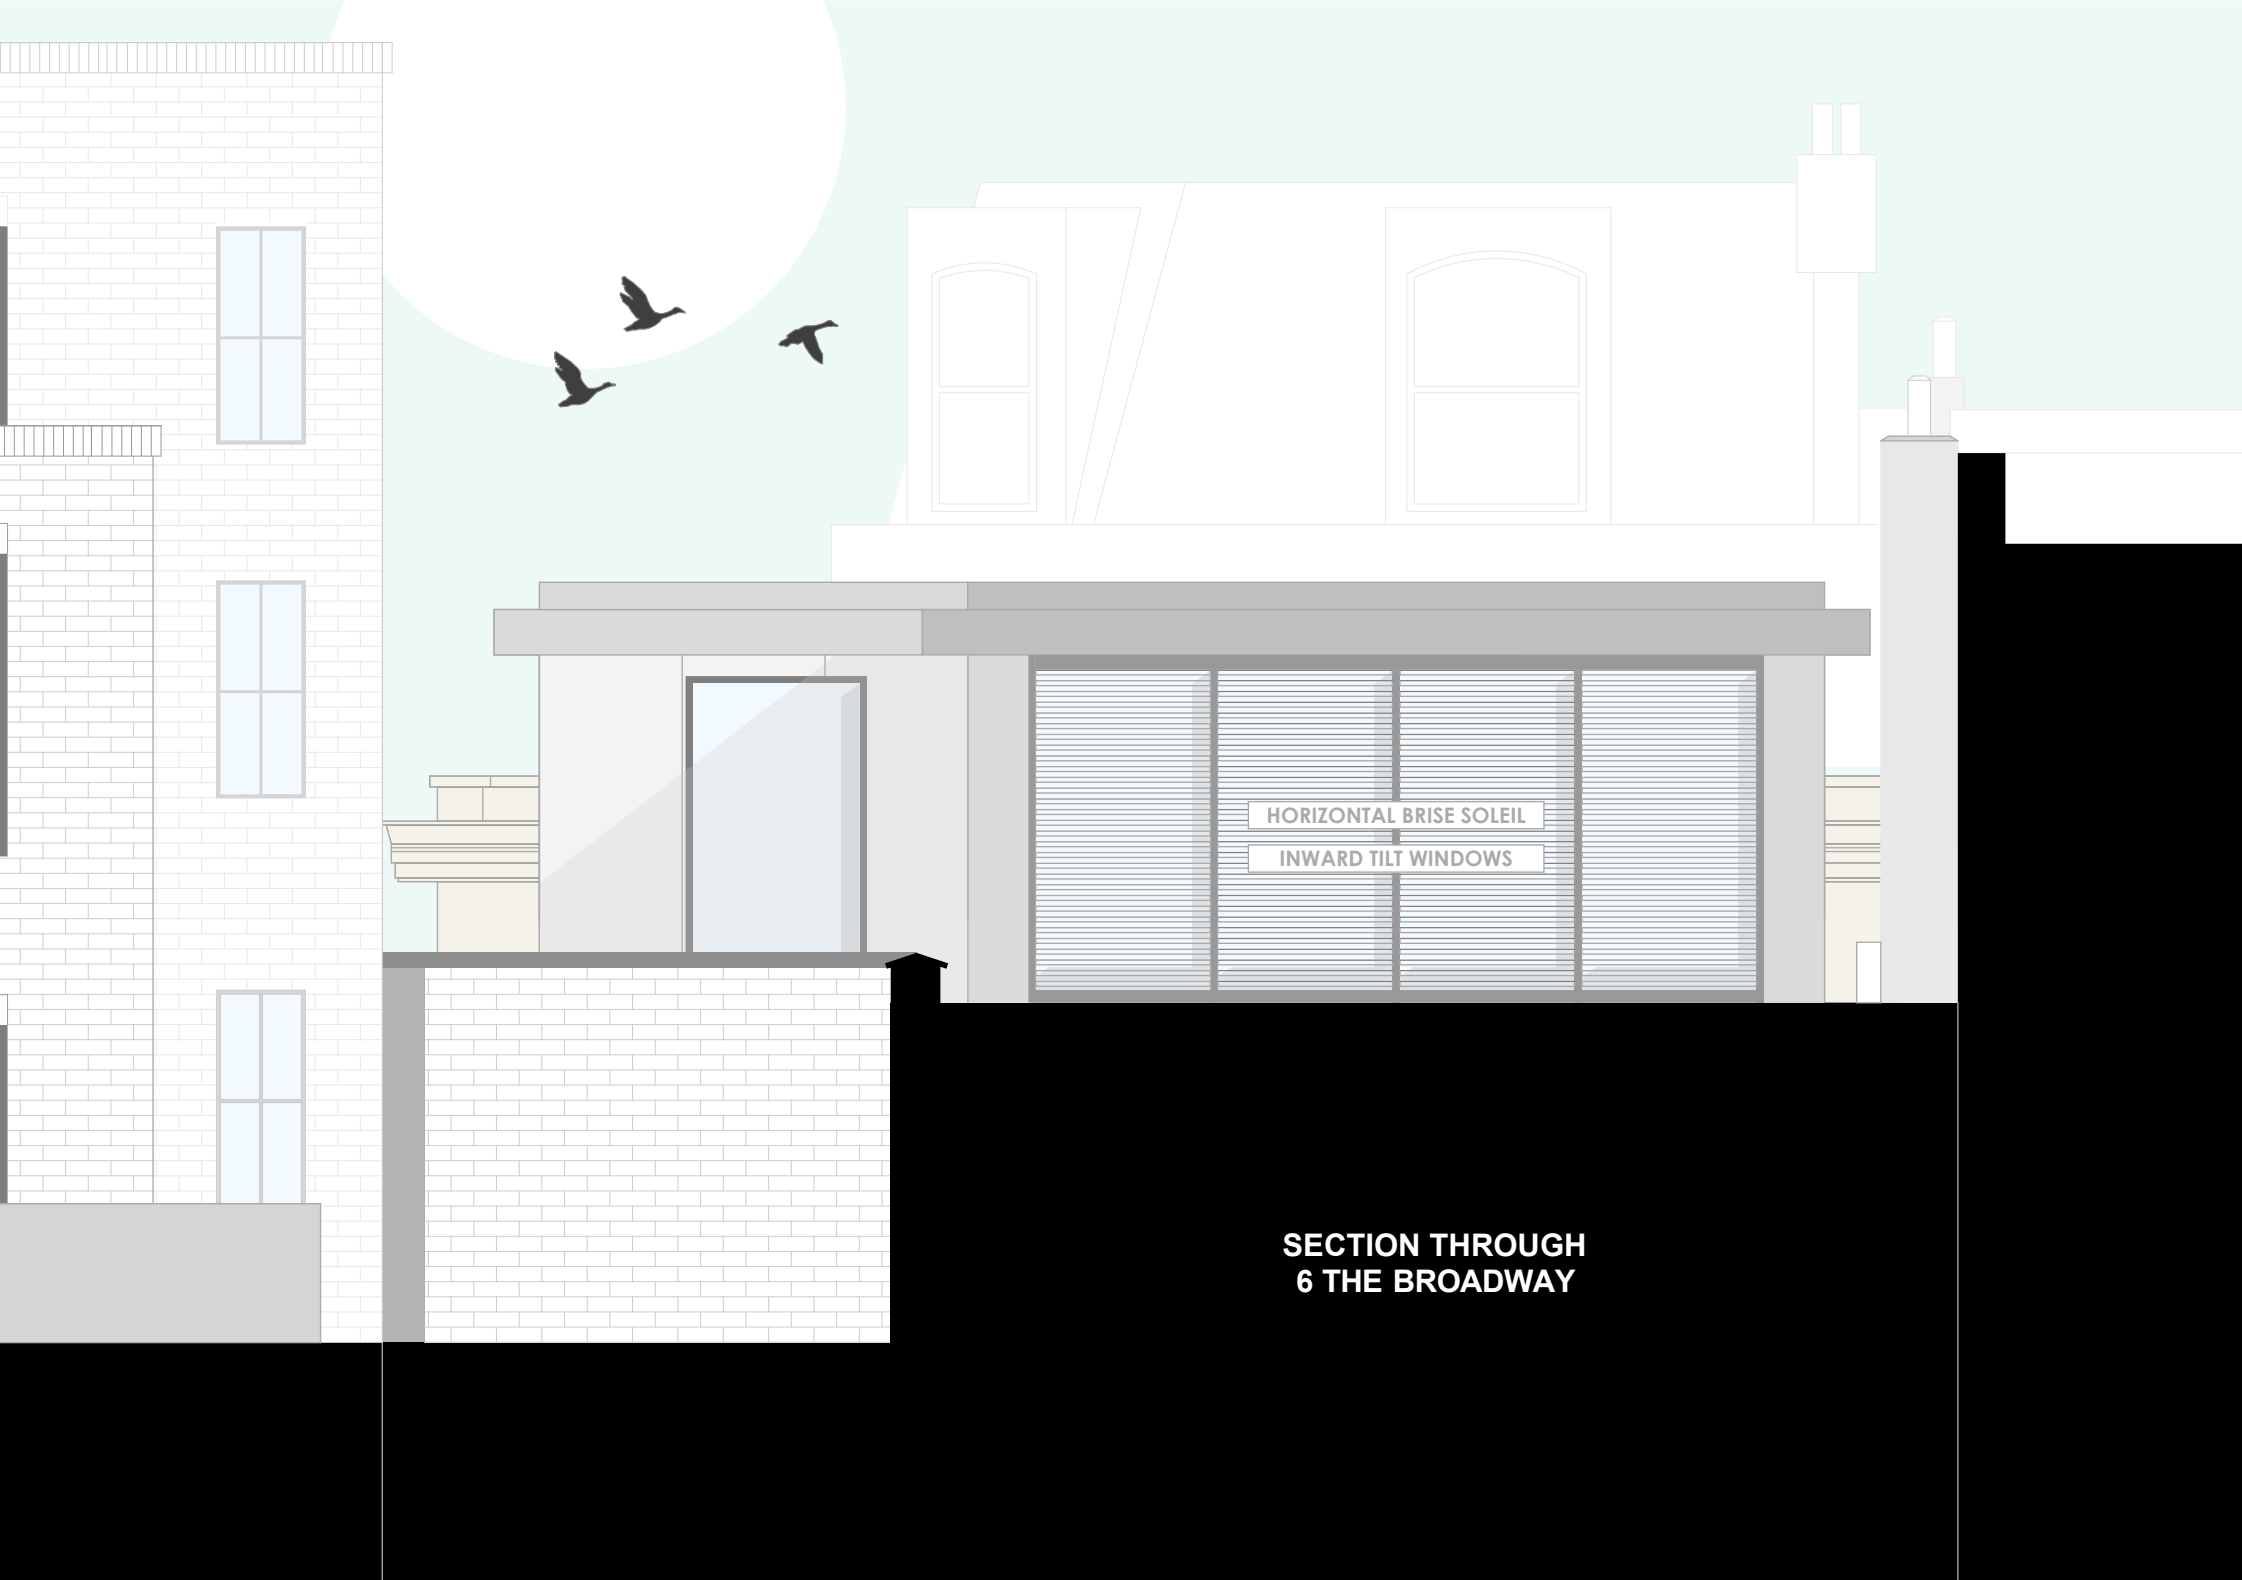


SECTION THROUGH
6 THE BROADWAY

 


 Architecture & Interior Design a. 1a Muswell Hill London, N10 3TH t. 0208 444 2070 w. crawfordpartnership.co.uk	(Proposed) East Elevation (1:50)		SCALE: 1:50 @ A3	REV:	NOTES: Report all errors or discrepancies to architect before proceeding with works. Boundary lines are based on input from Party Wall Surveyor and Client. Do not scale from drawing. Figured dimensions to be worked to in all cases. We are not to be held responsible if this is deemed to be incorrect or changes are required at a later date as a result of inaccuracies with what is shown. The contractor is responsible for checking dimensions, tolerances and references. All structural information to be taken from the structural engineer's drawings. Drawings produced as instructed.	
	PROJECT: 6 The Broadway	CLIENT: Lewis Freeman	Updated:			
	DRAWING NO.: #Project Code/02-0225	STATUS: Planning				
	DRAWN: AGS	CHECKED: AC				
		DATE: 22 May 2026				

 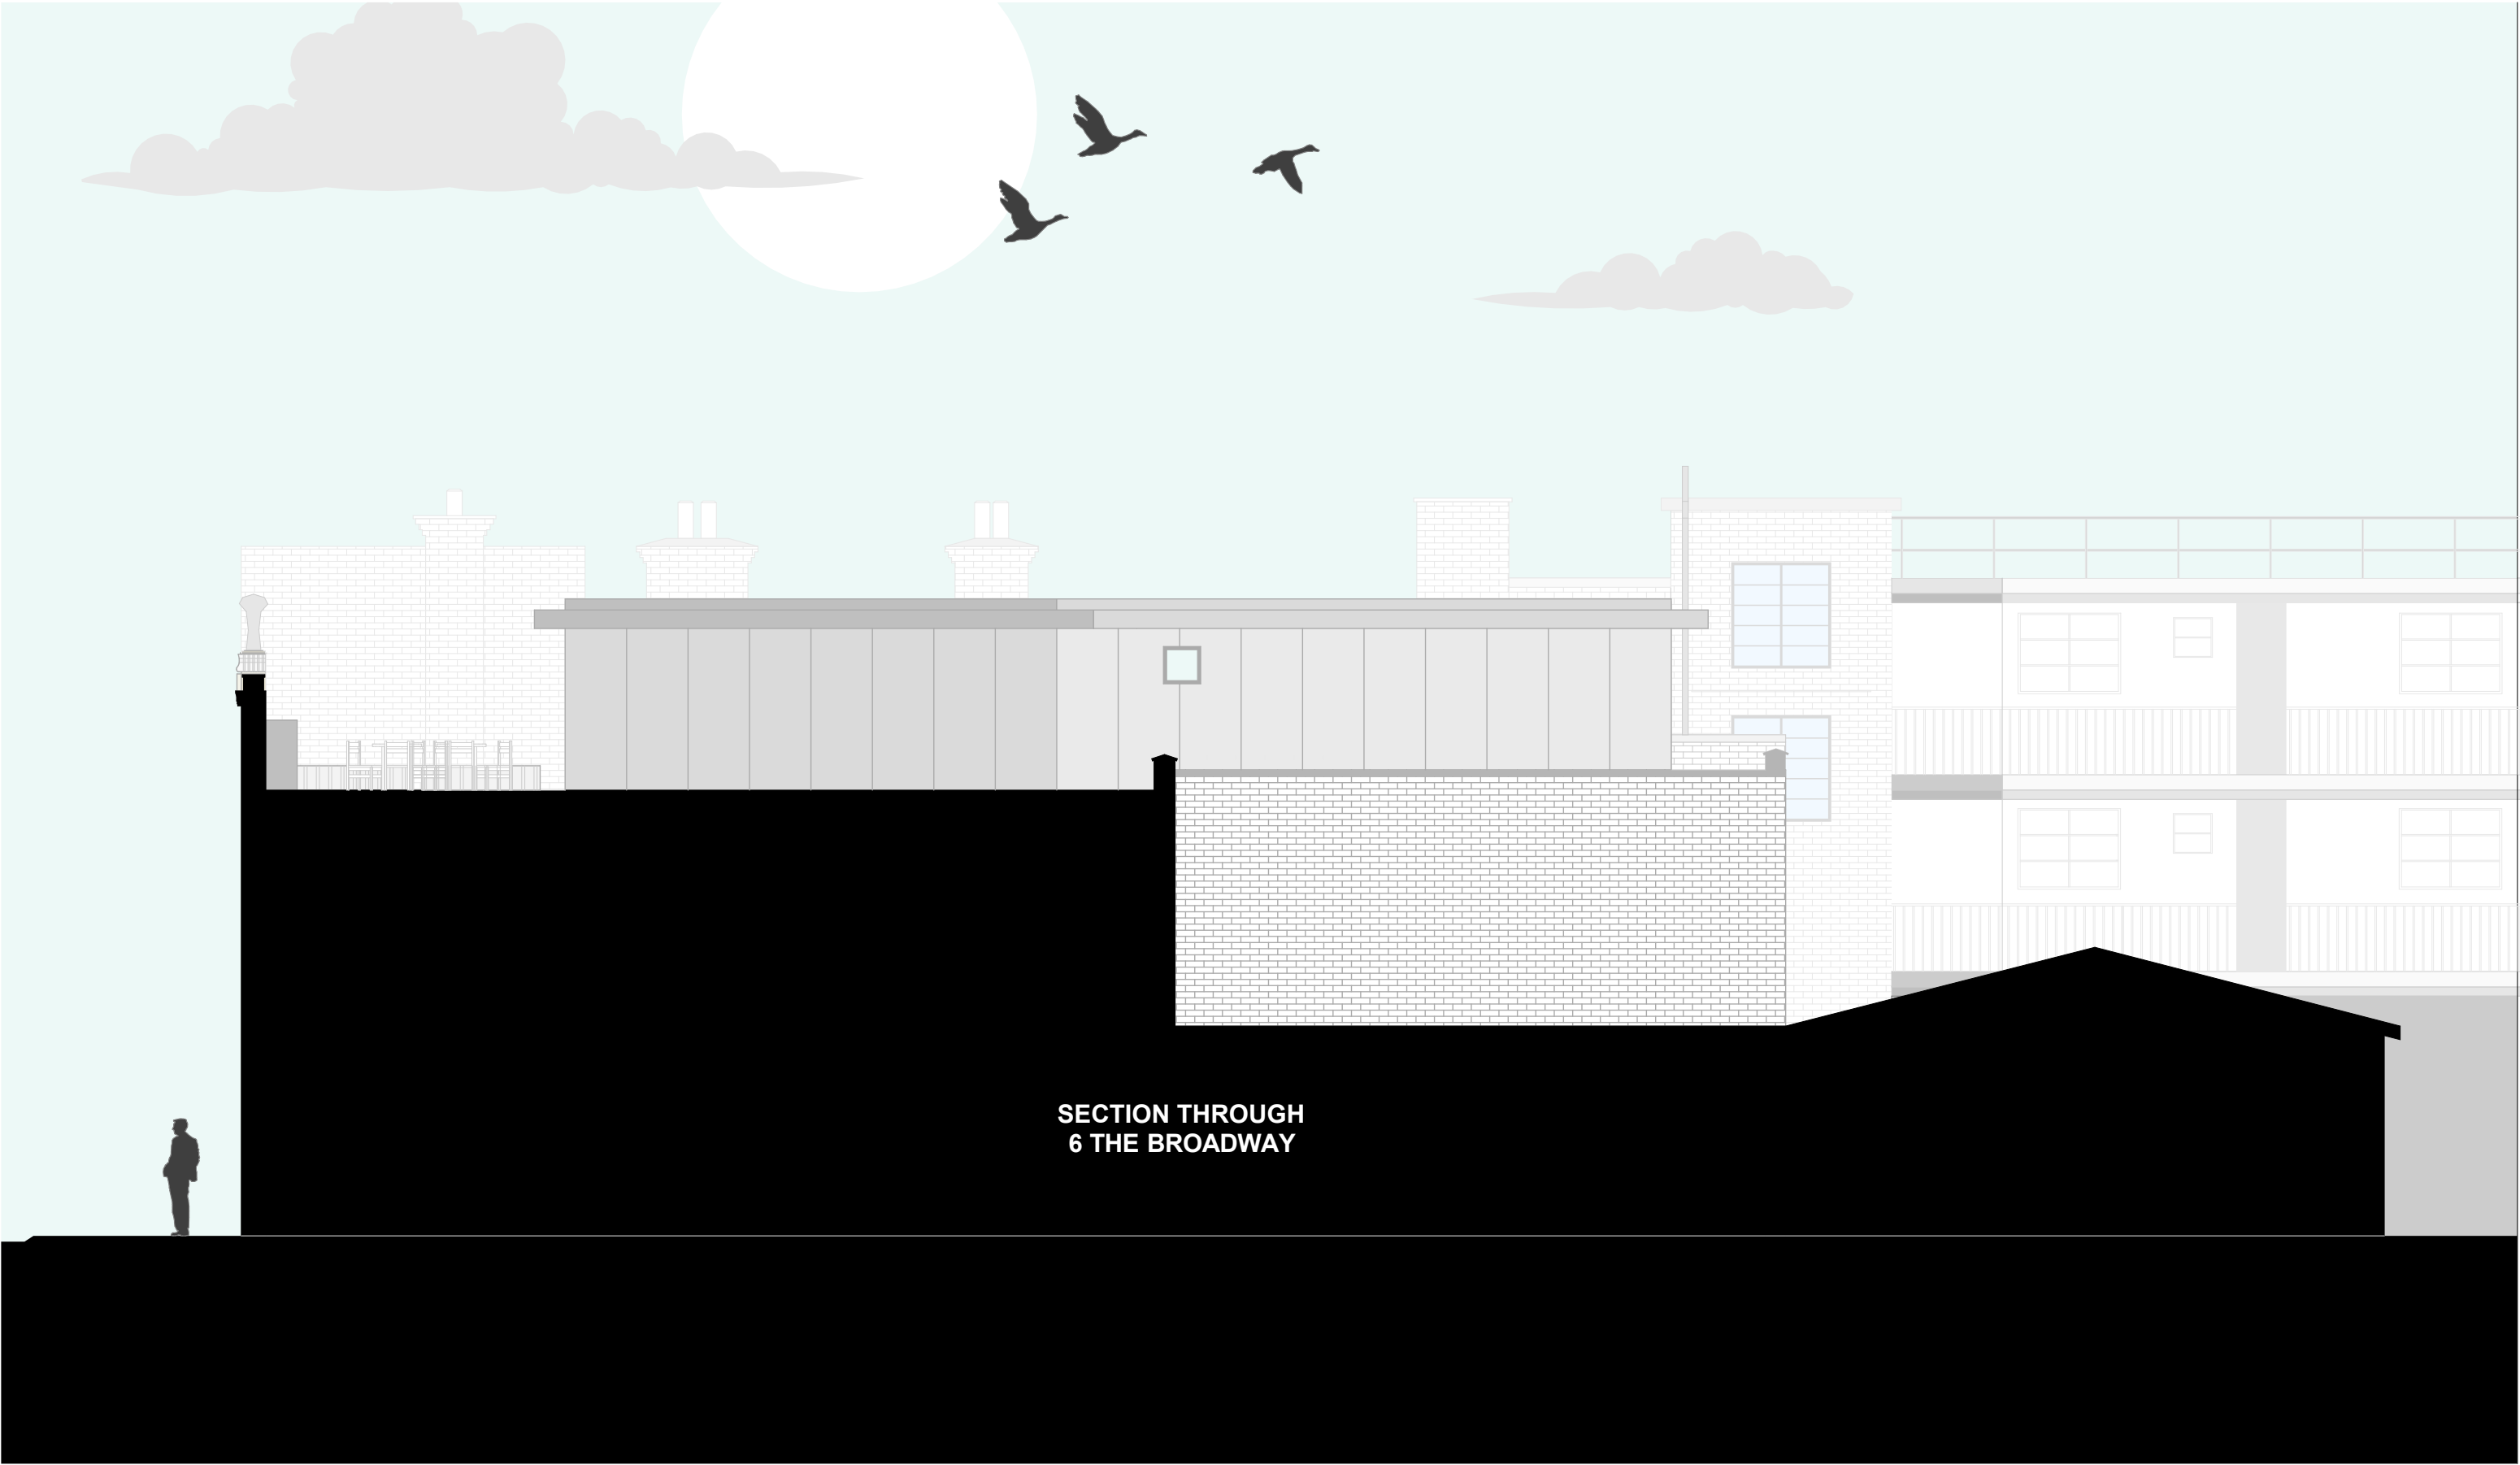



 Architecture & Interior Design a. 1a Muswell Hill London, N10 3TH t. 0208 444 2070 w. crawfordpartnership.co.uk	(Proposed) South Elevation (1:100)		SCALE: 1:100 @ A3	REV: Updated:	NOTES: Report all errors or discrepancies to architect before proceeding with works. Boundary lines are based on input from Party Wall Surveyor and Client. Do not scale from drawing. Figured dimensions to be worked to in all cases. We are not to be held responsible if this is deemed to be incorrect or changes are required at a later date as a result of inaccuracies with what is shown. The contractor is responsible for checking dimensions, tolerances and references. All structural information to be taken from the structural engineer's drawings. Drawings produced as instructed.
	PROJECT: 6 The Broadway	CLIENT: Lewis Freeman			
	DRAWING NO.: #Project Code/02-0226	STATUS: Planning			
	DRAWN: AGS	CHECKED: AC	DATE: 22 May 2026		

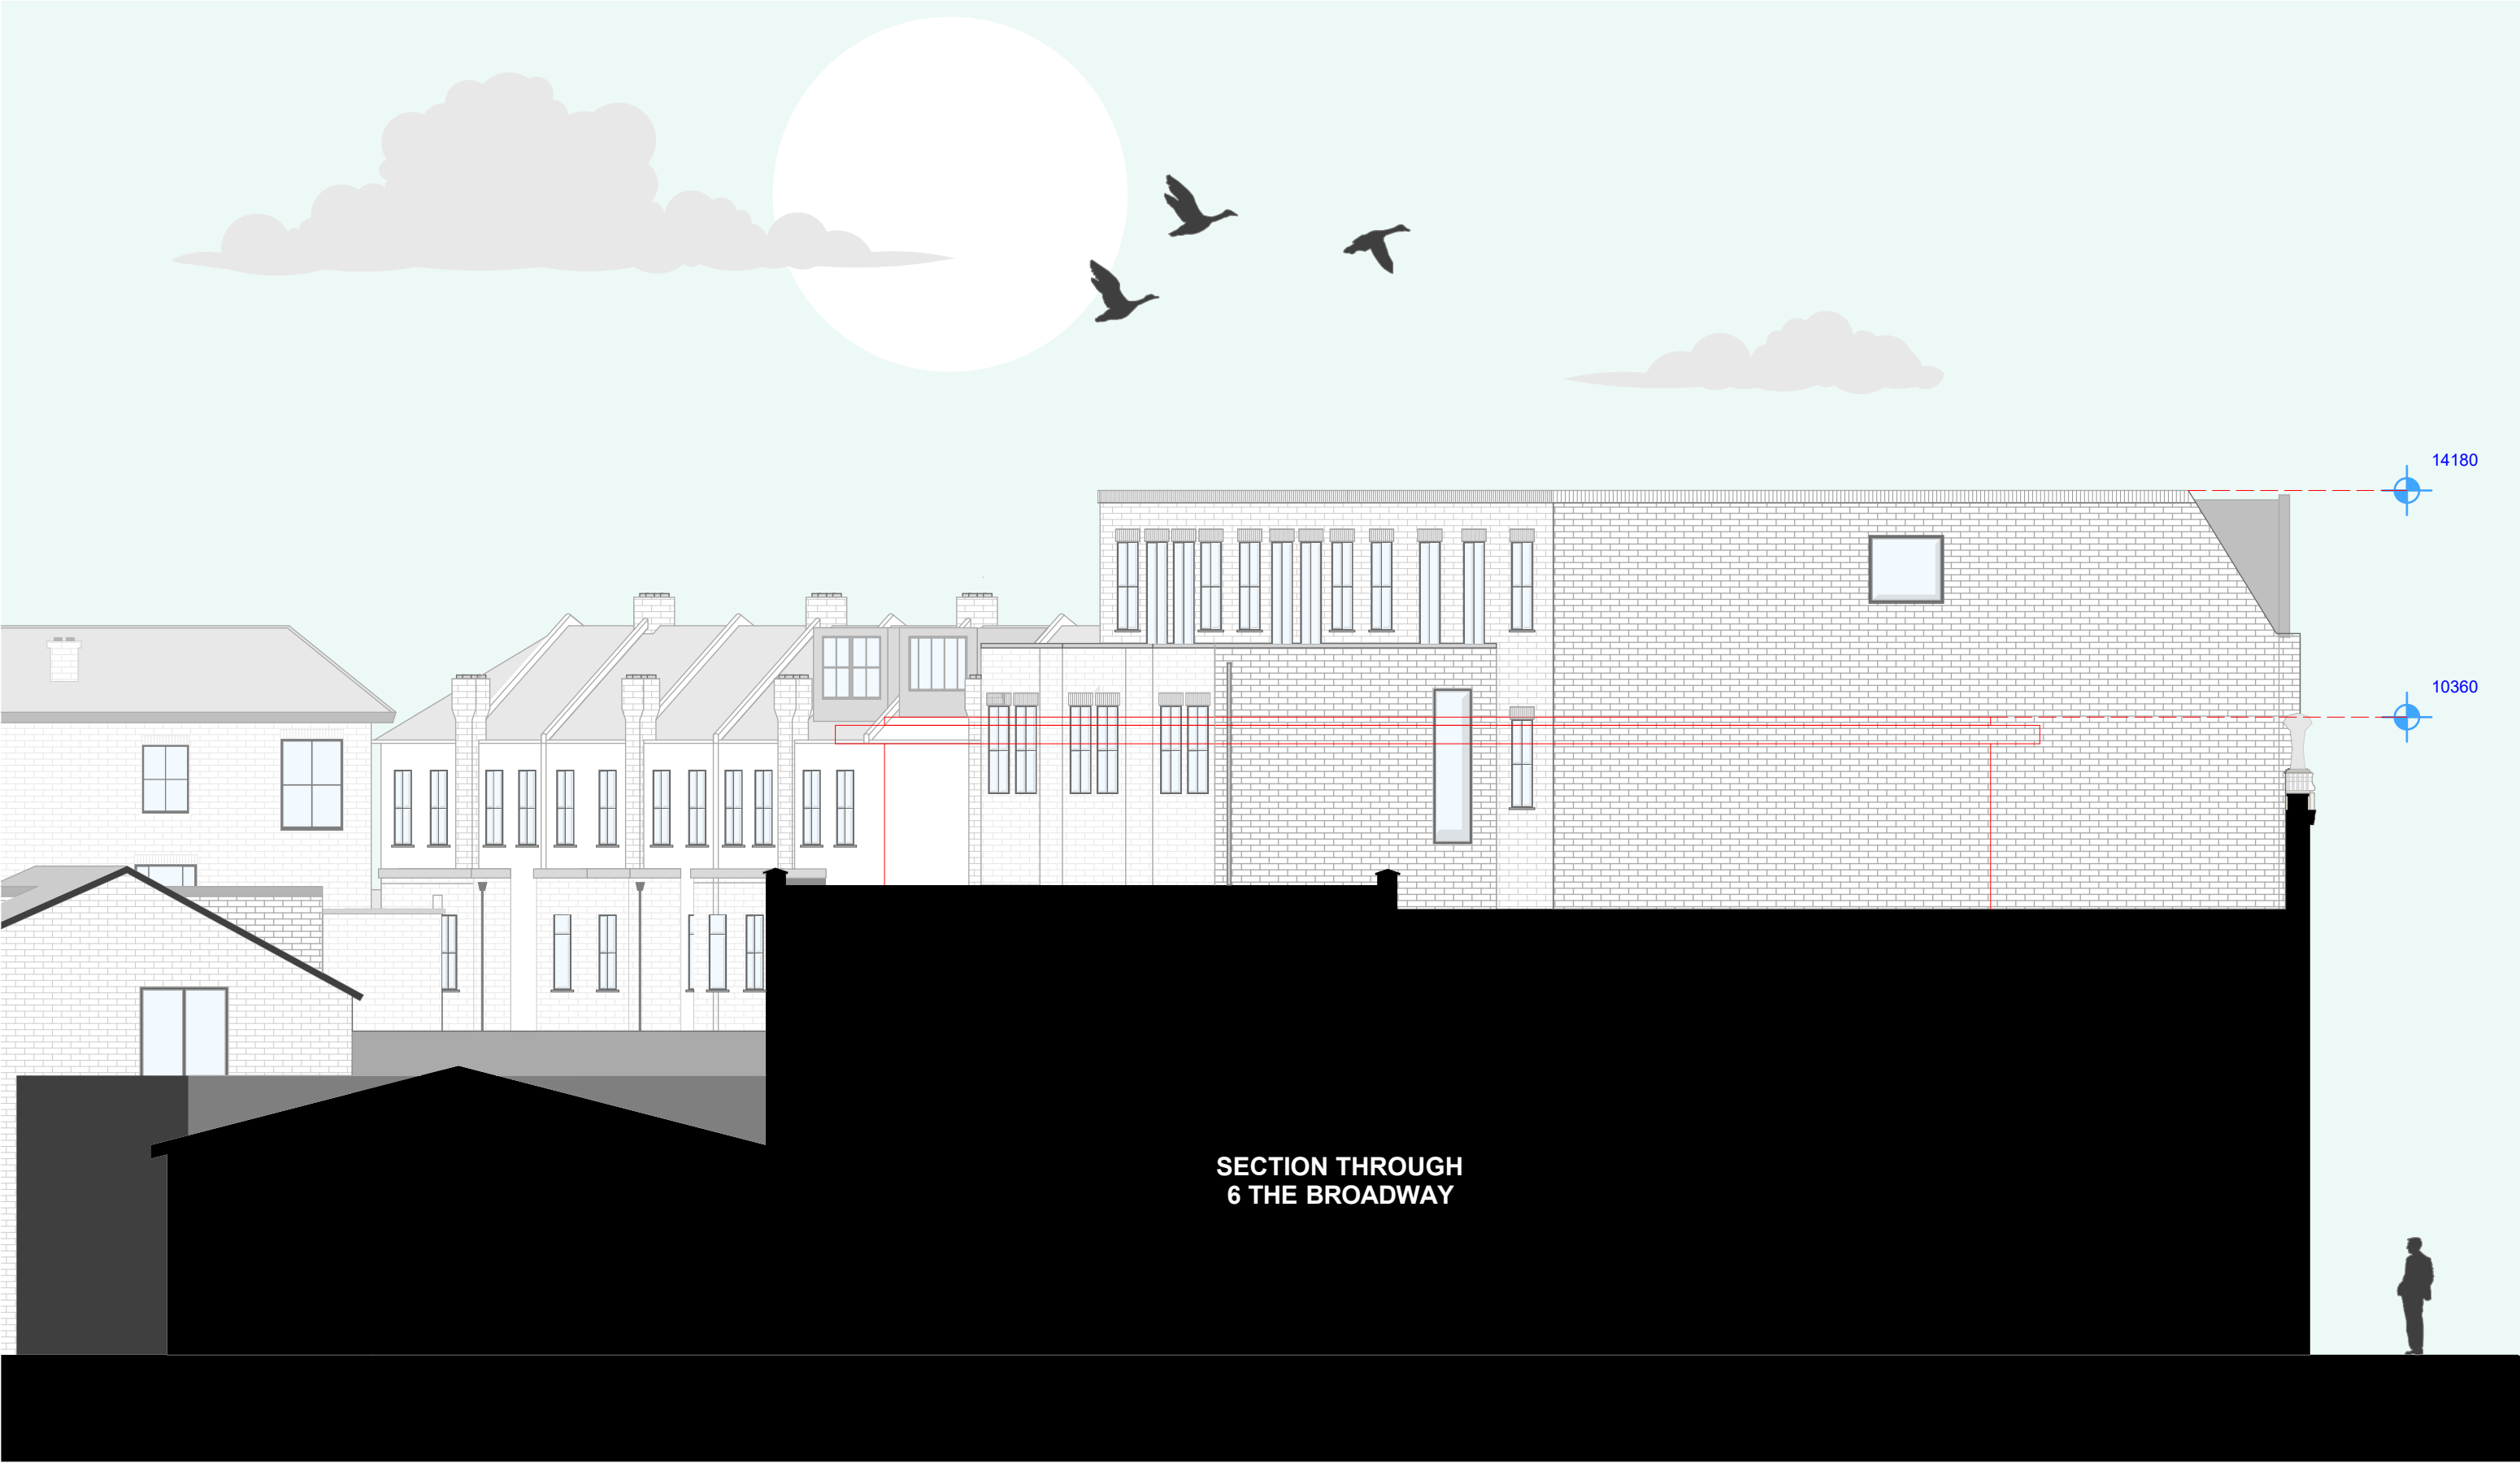



SECTION THROUGH
6 THE BROADWAY

 

 Architecture & Interior Design a. 1a Muswell Hill London, N10 3TH t. 0208 444 2070 w. crawfordpartnership.co.uk	(Proposed) North Elevation Shell (1:100)		SCALE: 1:100 @ A3	REV: Updated:	NOTES: Report all errors or discrepancies to architect before proceeding with works. Boundary lines are based on input from Party Wall Surveyor and Client. Do not scale from drawing. Figured dimensions to be worked to in all cases. We are not to be held responsible if this is deemed to be incorrect or changes are required at a later date as a result of inaccuracies with what is shown. The contractor is responsible for checking dimensions, tolerances and references. All structural information to be taken from the structural engineer's drawings. Drawings produced as instructed.
	PROJECT: 6 The Broadway	CLIENT: Lewis Freeman			
	DRAWING NO.: #Project Code/02-0227	STATUS: Planning			
	DRAWN: AGS	CHECKED: AC	DATE: 22 May 2026		

 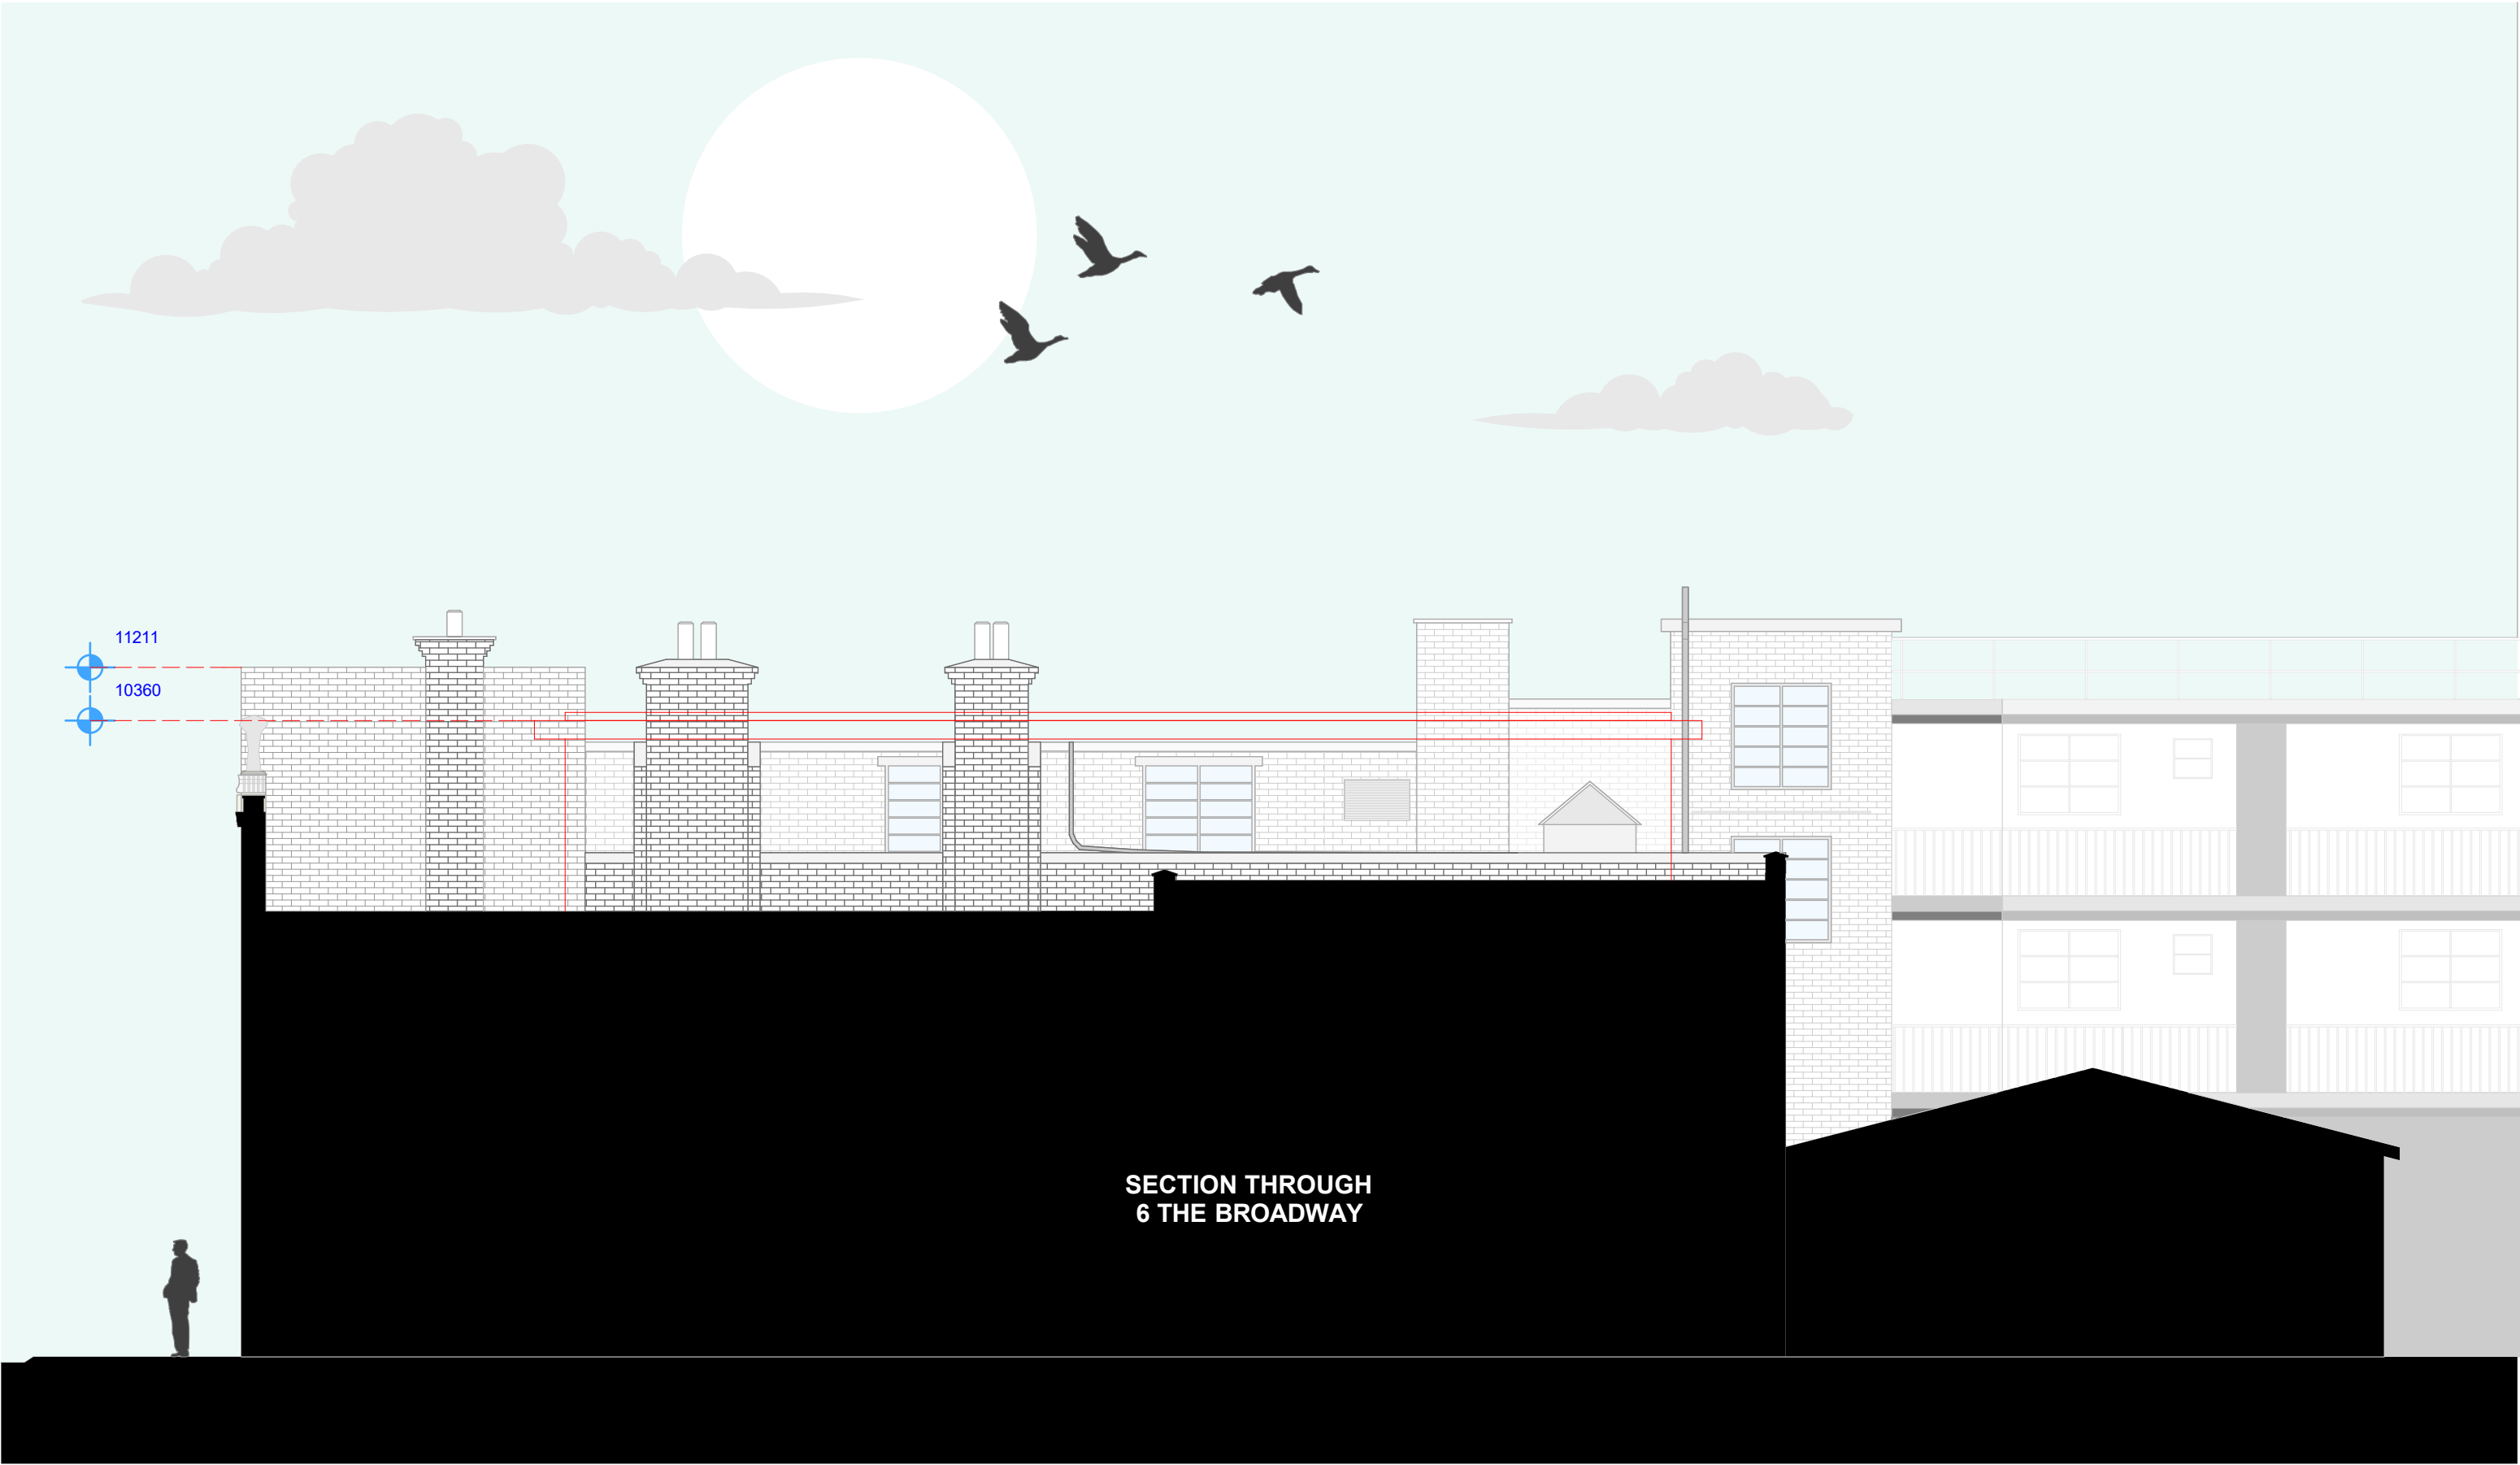

 CRAWFORD PARTNERSHIP	Architecture & Interior Design		(Proposed) South Elevation Shell (1:100)		SCALE: 1:100 @ A3	REV: Updated:	NOTES: Report all errors or discrepancies to architect before proceeding with works. Boundary lines are based on input from Party Wall Surveyor and Client. Do not scale from drawing. Figured dimensions to be worked to in all cases. We are not to be held responsible if this is deemed to be incorrect or changes are required at a later date as a result of inaccuracies with what is shown. The contractor is responsible for checking dimensions, tolerances and references. All structural information to be taken from the structural engineer's drawings. Drawings produced as instructed.	
	a. 1a Muswell Hill London, N10 3TH t. 0208 444 2070 w. crawfordpartnership.co.uk		PROJECT: 6 The Broadway		CLIENT: Lewis Freeman			
			DRAWING NO.: #Project Code/02-0228		STATUS: Planning			
			DRAWN: AGS		CHECKED: AC			
				DATE: 22 May 2026				

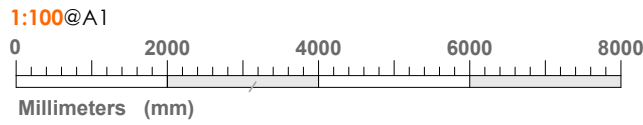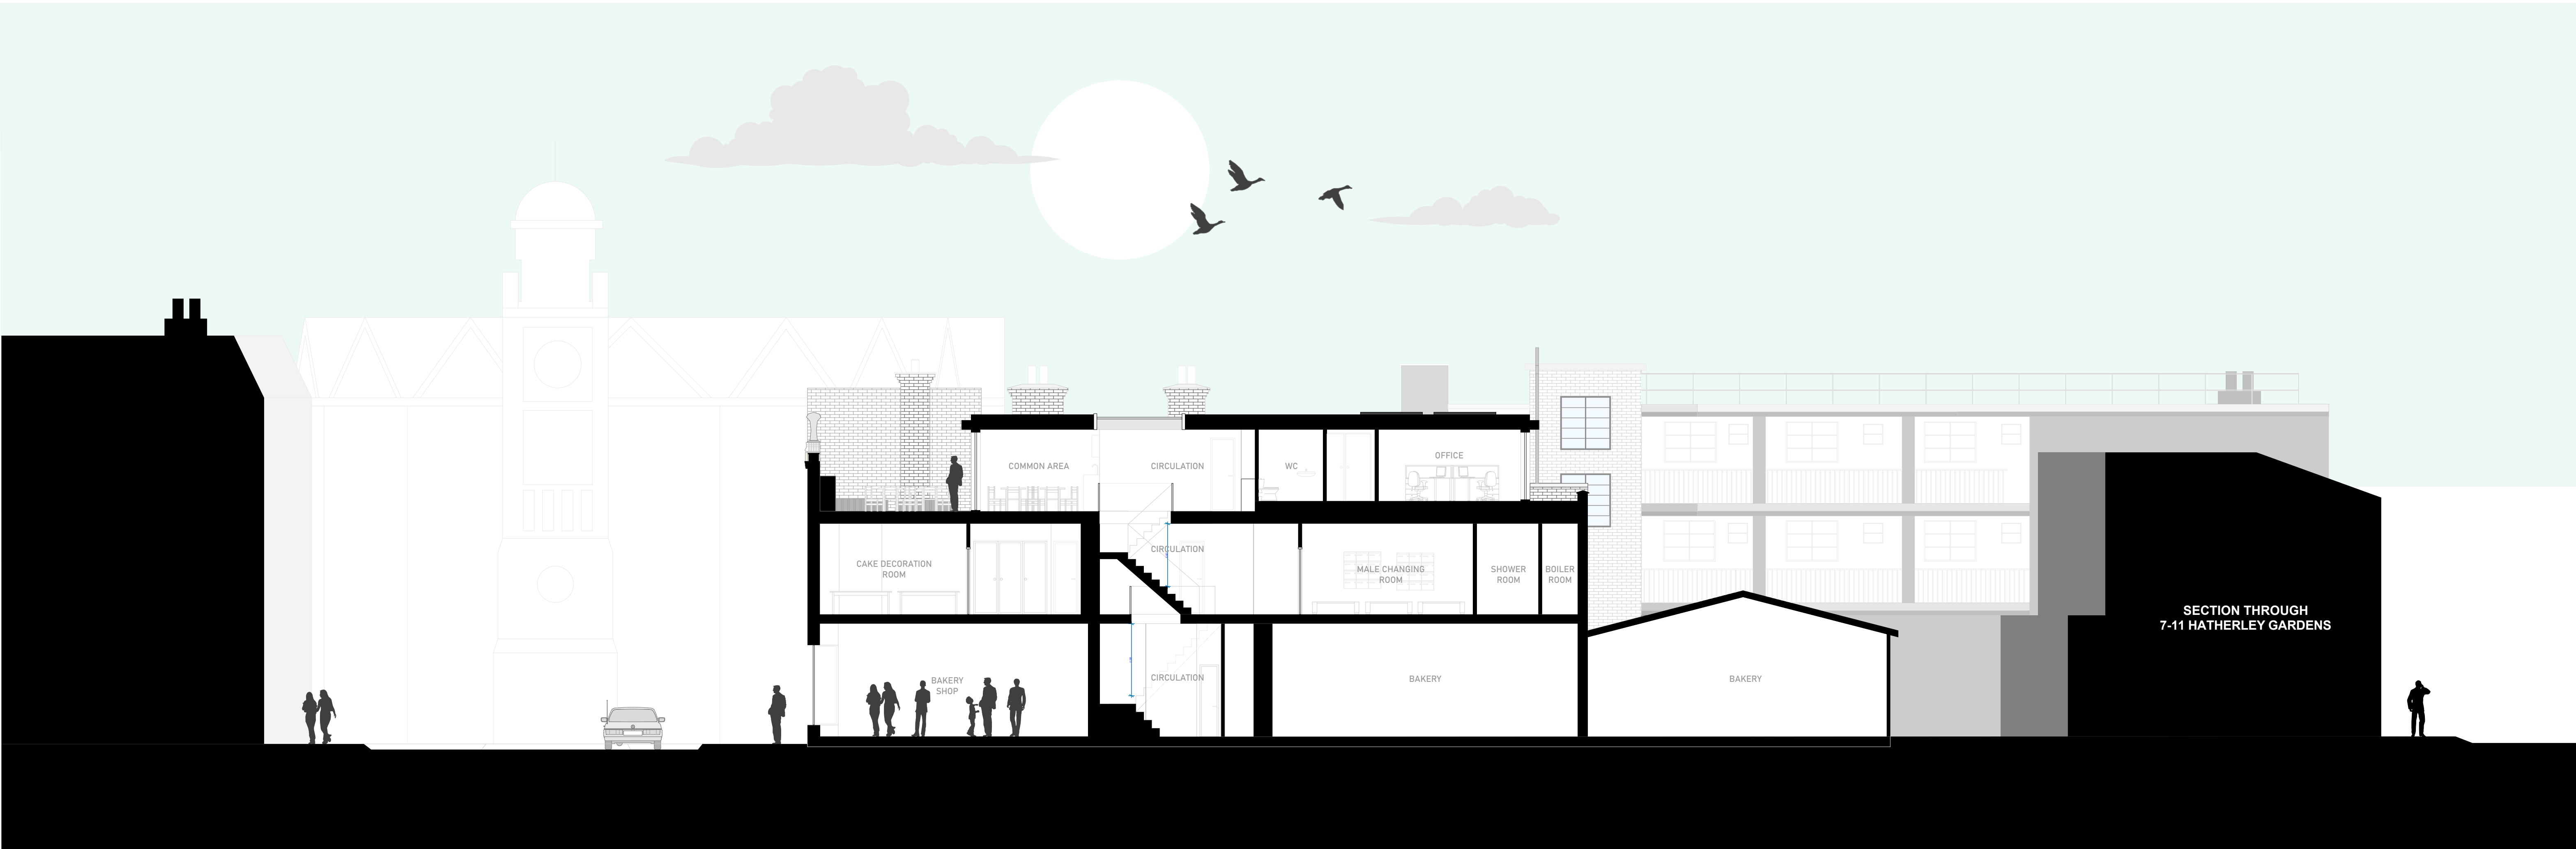

Architecture &
Interior Design


a, 1a Muswell Hill
London, N10 3TH
t, 0208 444 2070
w, crawfordpartnership.co.uk

(Proposed) Section AA (1:100)			SCALE:	1:100 @ A1	REV:
PROJECT:	6 The Broadway	CLIENT:	Lewis Freeman		
DRAWING NO.:	#Project Code/02-0231	STATUS:	Planning		
DRAWN:	AGS	CHECKED:	AC	DATE:	22 May 2026

Updated:

NOTES:
Report all errors or discrepancies to architect before proceeding with works. Boundary lines are based on input from Party Wall Surveyor and Client.

Do not scale from drawing. Figured dimensions to be worked to in all cases. We are not to be held responsible if this is deemed to be incorrect or changes are required at a later date as a result of inaccuracies with what is shown.
The contractor is responsible for checking dimensions, tolerances and references.
All structural information to be taken from the structural engineer's drawings. Drawings produced as instructed.

 

 CRAWFORD PARTNERSHIP	Architecture & Interior Design		(Proposed) Section BB (1:100)		SCALE: 1:100 @ A3	REV:	NOTES: Report all errors or discrepancies to architect before proceeding with works. Boundary lines are based on input from Party Wall Surveyor and Client. Do not scale from drawing. Figured dimensions to be worked to in all cases. We are not to be held responsible if this is deemed to be incorrect or changes are required at a later date as a result of inaccuracies with what is shown. The contractor is responsible for checking dimensions, tolerances and references. All structural information to be taken from the structural engineer's drawings. Drawings produced as instructed.
	a. 1a Muswell Hill London, N10 3TH t. 0208 444 2070 w. crawfordpartnership.co.uk		PROJECT: 6 The Broadway		CLIENT: Lewis Freeman	Updated:	
			DRAWING NO.: #Project Code/02-0232		STATUS: Planning		
	DRAWN: AGS		CHECKED: AC	DATE: 22 May 2026			