
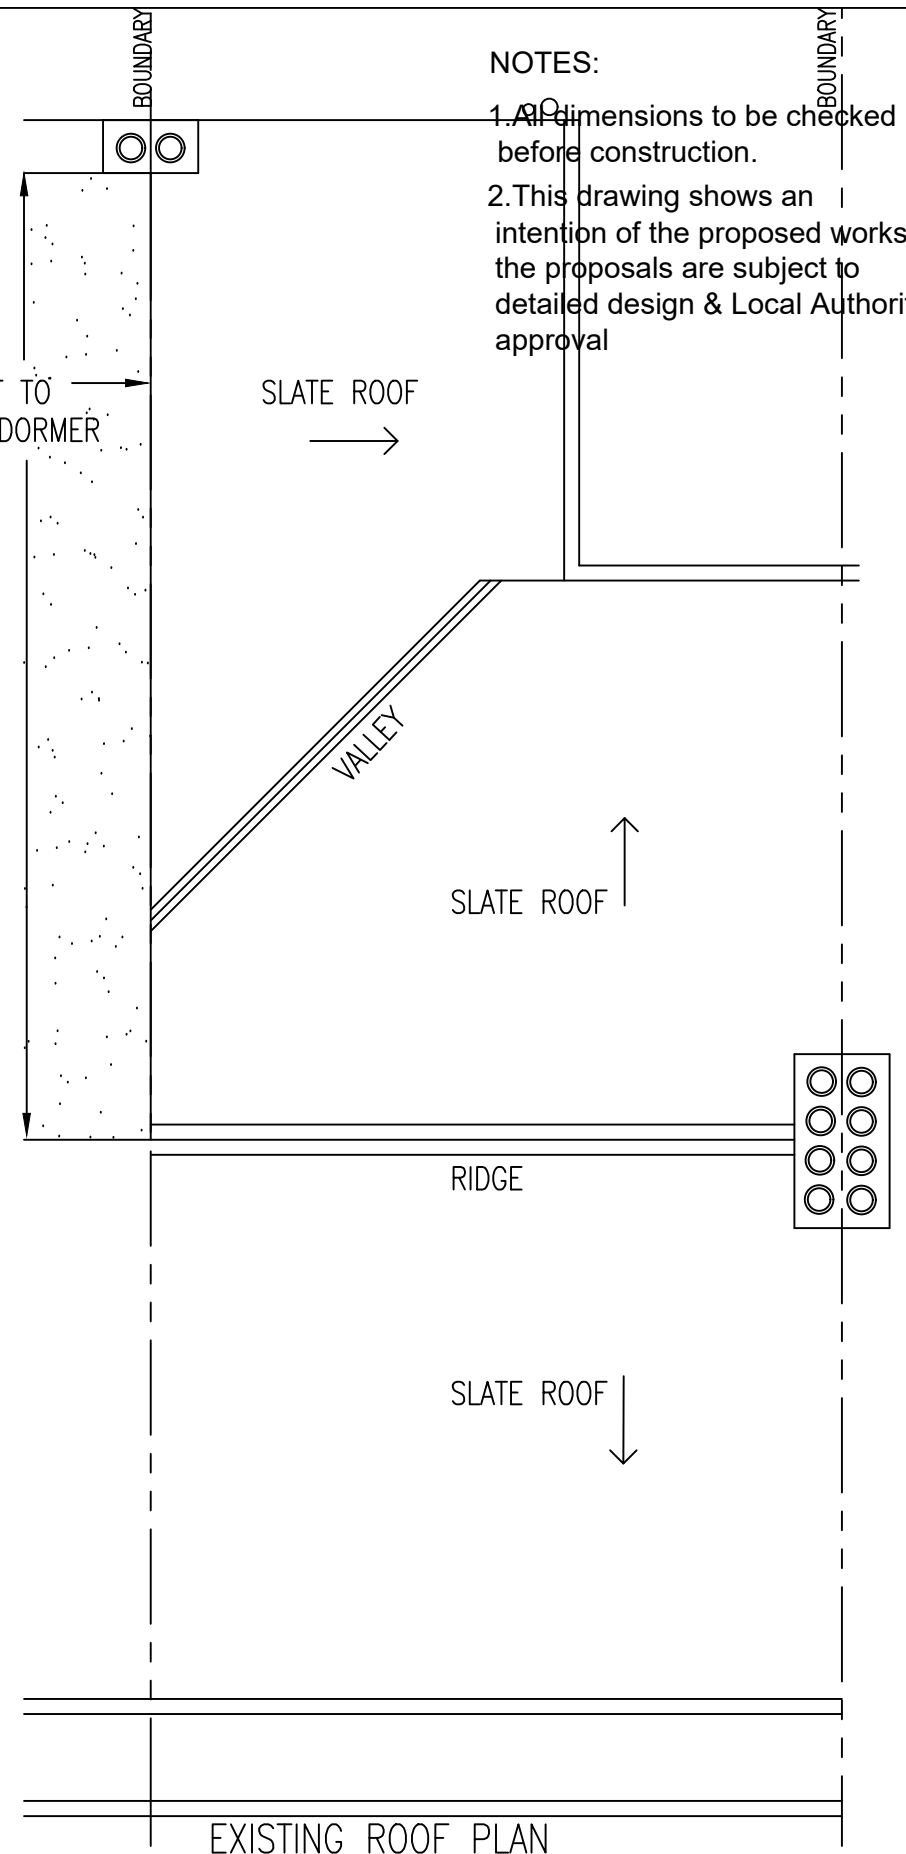
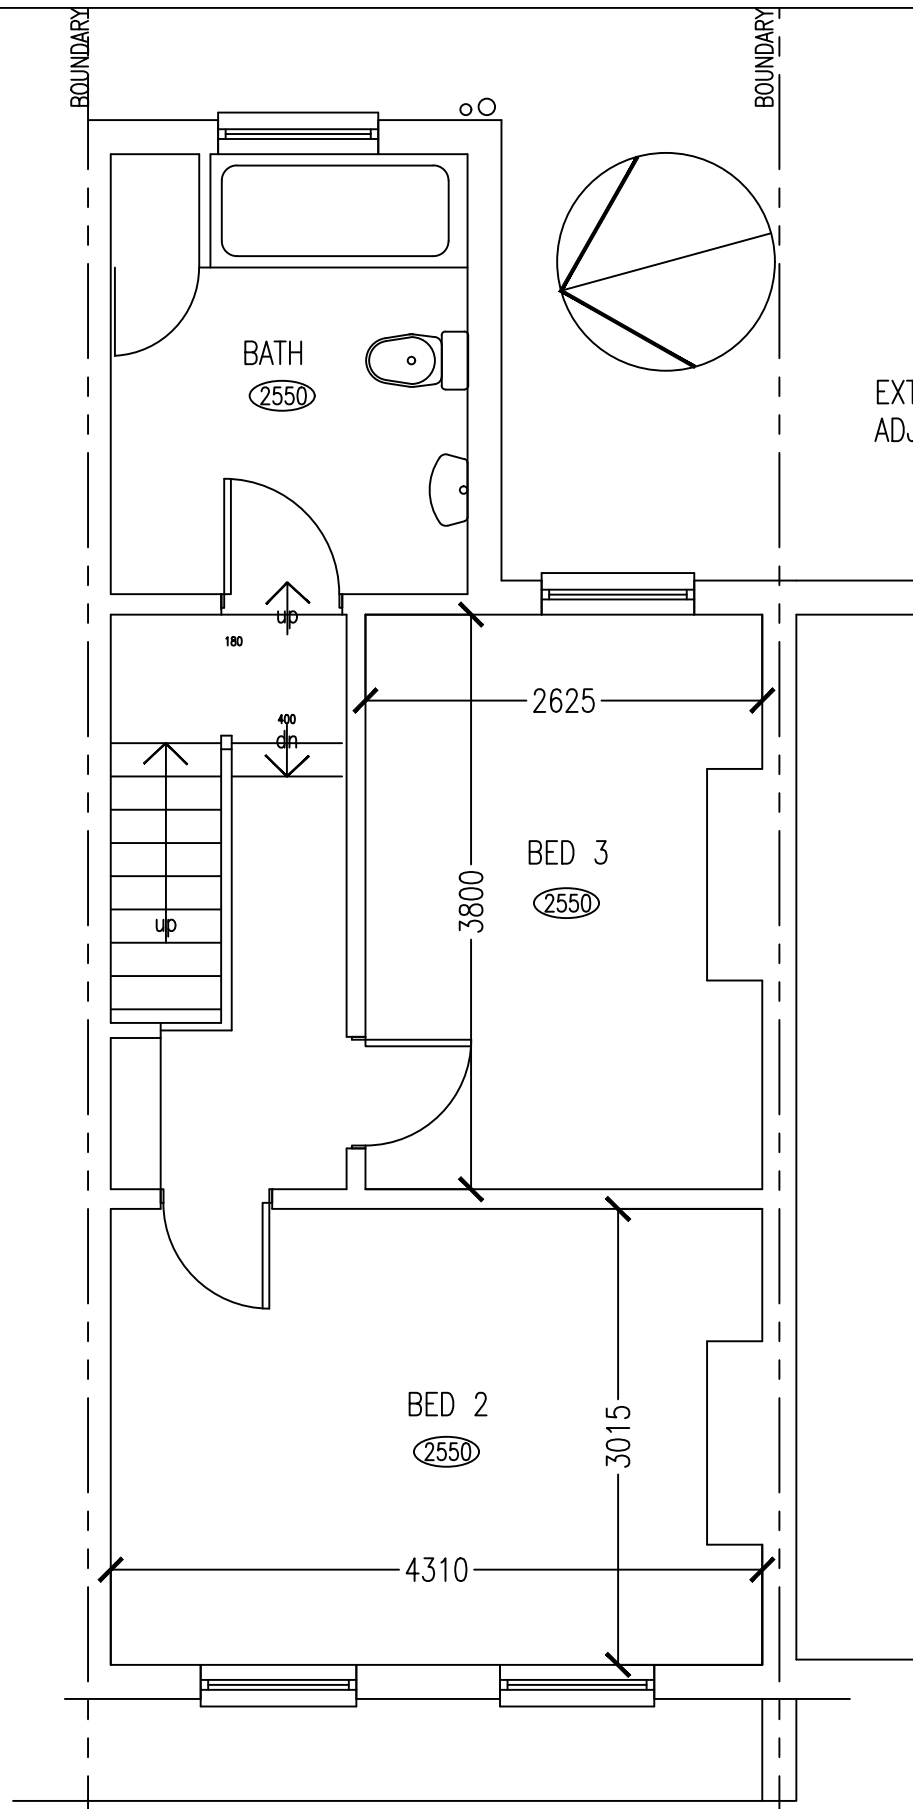
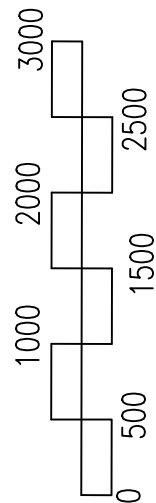


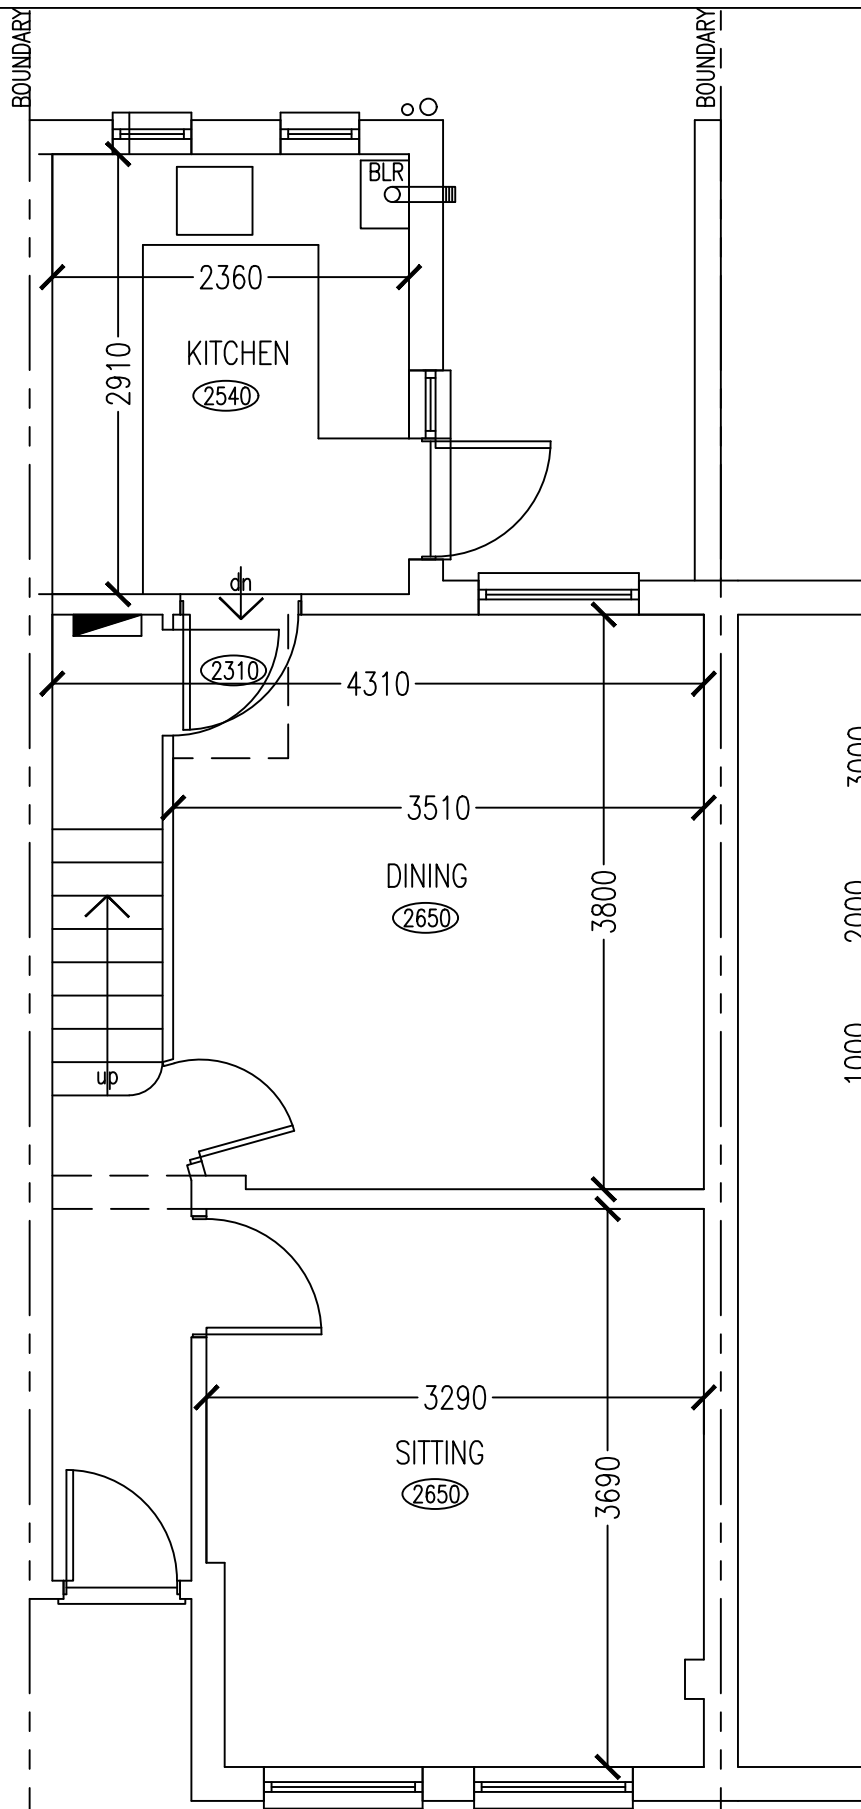

- NOTES:
1. All dimensions to be checked before construction.
 2. This drawing shows an intention of the proposed works the proposals are subject to detailed design & Local Authority approval

9 11 13

BUILD PROJECT SERVICES 5 STUART CRESCENT, SHIRLEY CROYDON CR0 8QP TEL 07774-863789 barry@buildprojectservices.com	Premises: 11 CISSBURY ROAD LONDON N15 5PU	Title/Project: Proposed Rear Dormer & Roof Extension Existing Floor Plans	Scale: 1:50 A3
			Date: APRIL 2026
			Drawn: BB
			Drawing No: 194502 Revision: