


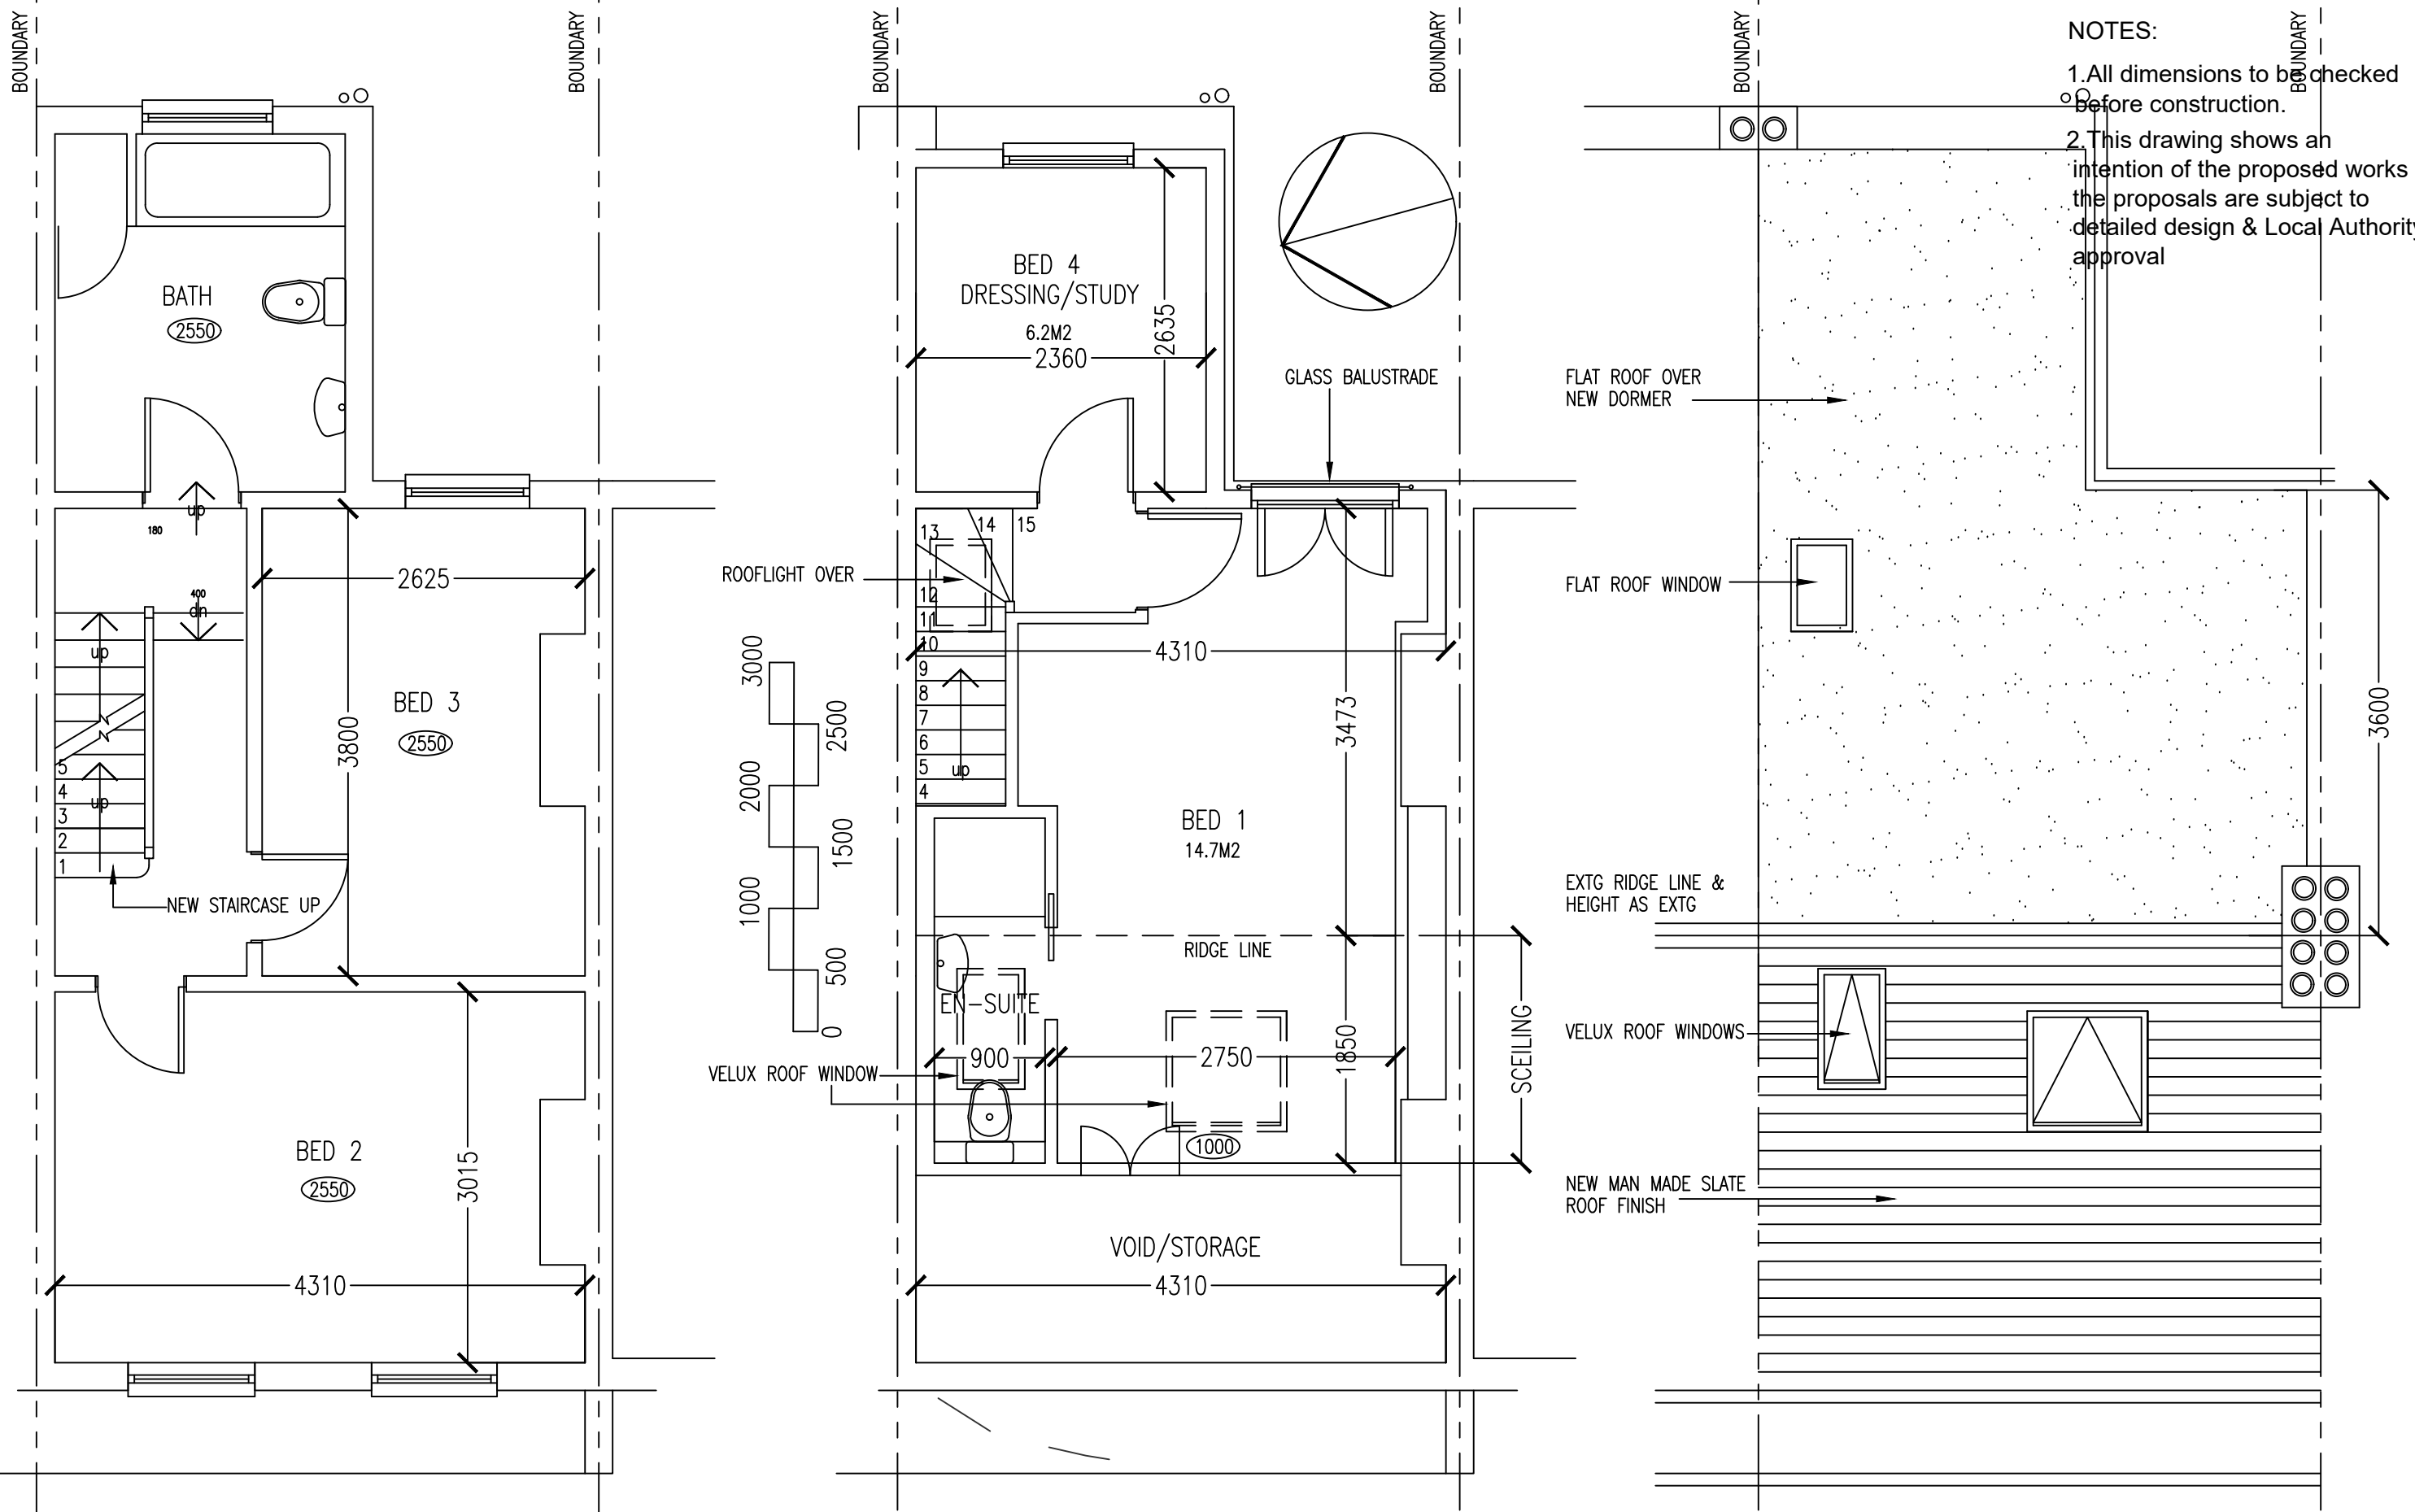

- NOTES:
- 1. All dimensions to be checked before construction.
 - 2. This drawing shows an intention of the proposed works the proposals are subject to detailed design & Local Authority approval

BUILD PROJECT SERVICES 5 STUART CRESCENT,SHIRLEY CROYDON CR0 8QP TEL 07774-863789 barry@buildprojectservcies.com	Premises: 11 CISSBURY ROAD LONDON N15 5PU	Title/Project: Proposed Rear Dormer & Roof Extension Proposed Floor Plans	Scale: 1:50 A3	
			Date April 2026	
			Drawn: BB	
			Drawing No: 194503	Revision: