




1 EXISTING EAST ELEVATION




2 EXISTING WEST ELEVATION



3 EXISTING SECTION - 1

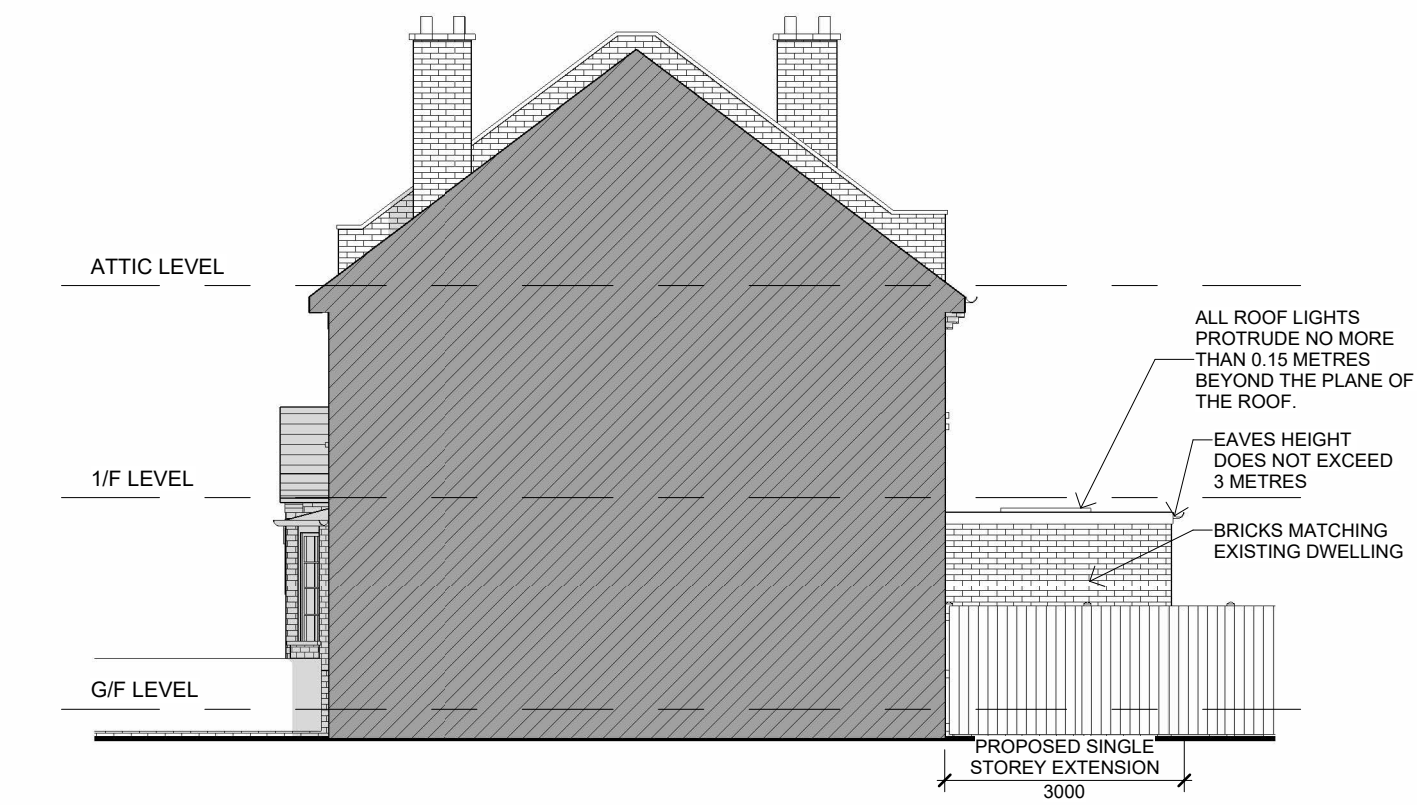


4 PROPOSED EAST ELEVATION - OPTION 4

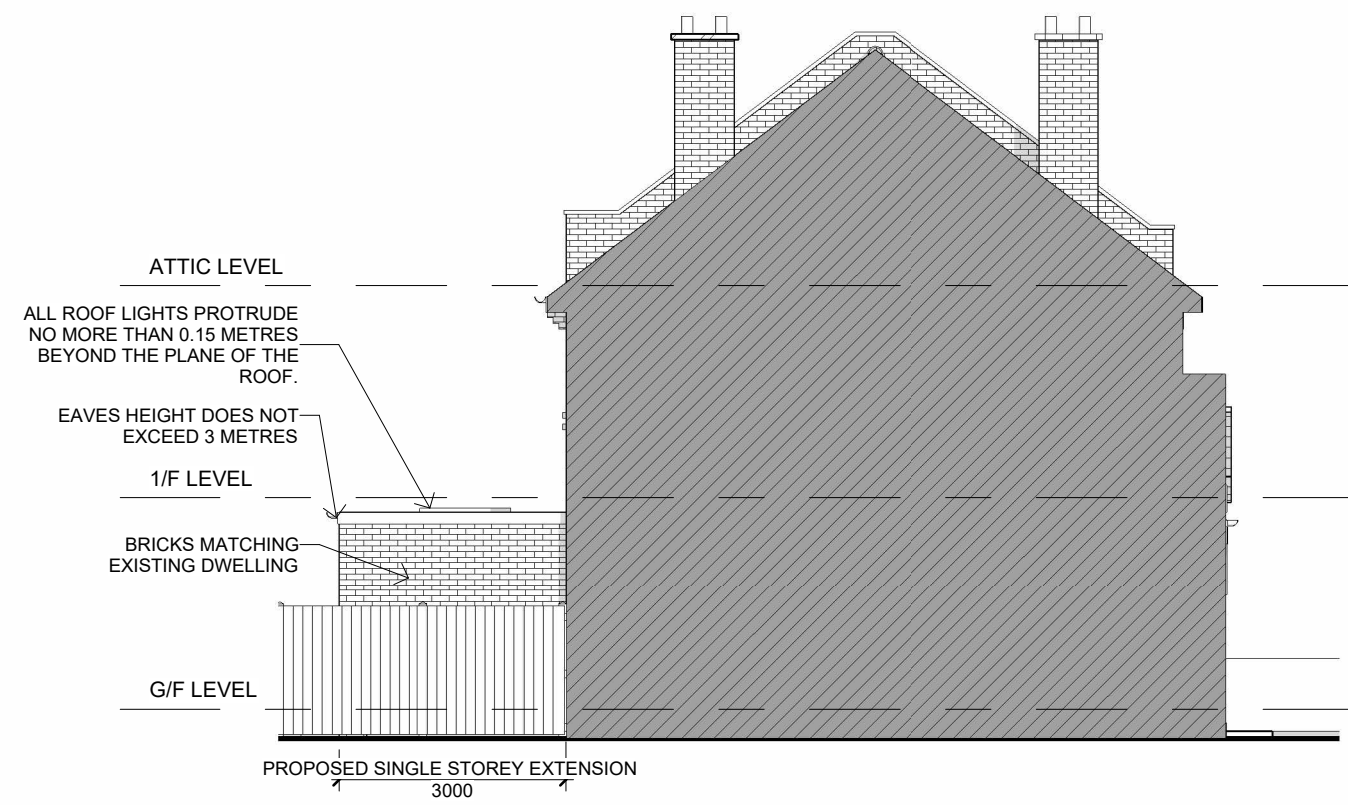


5 PROPOSED WEST ELEVATION - OPTION 4




6 PROPOSED SECTION - 1

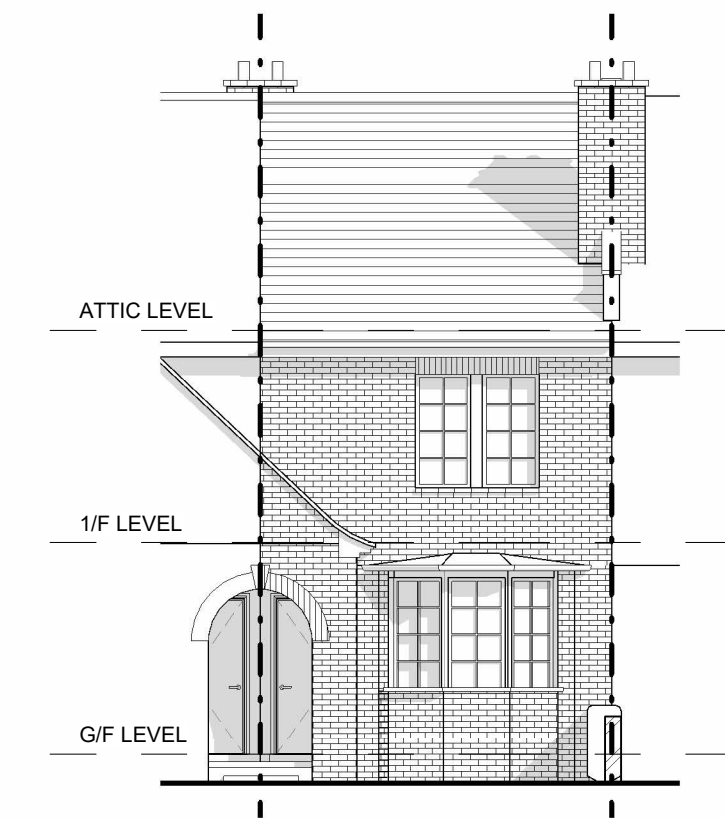


7 EXISTING SOUTH ELEVATION

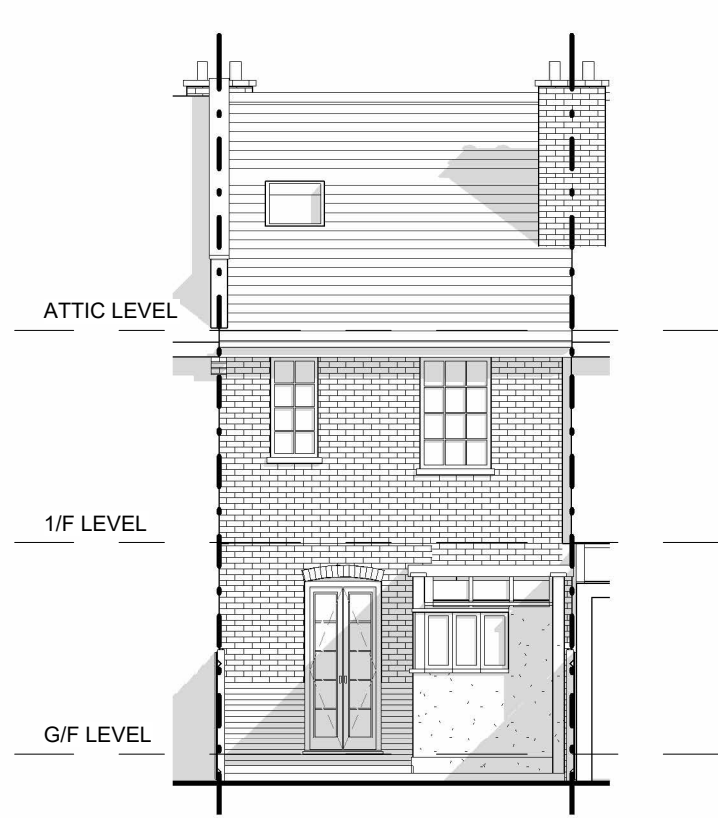


8 EXISTING NORTH ELEVATION

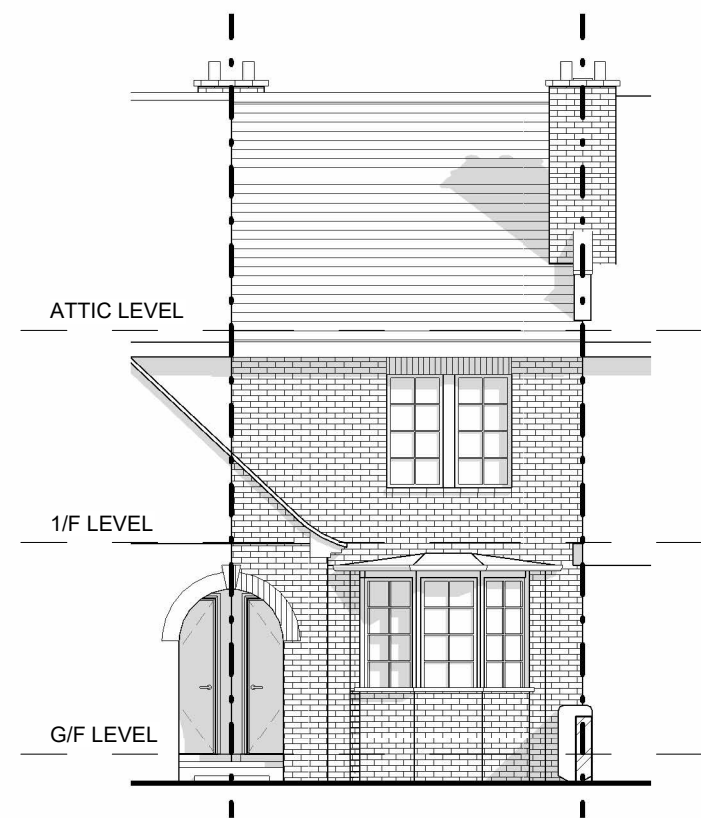


9 PROPOSED SOUTH ELEVATION - OPTION 4

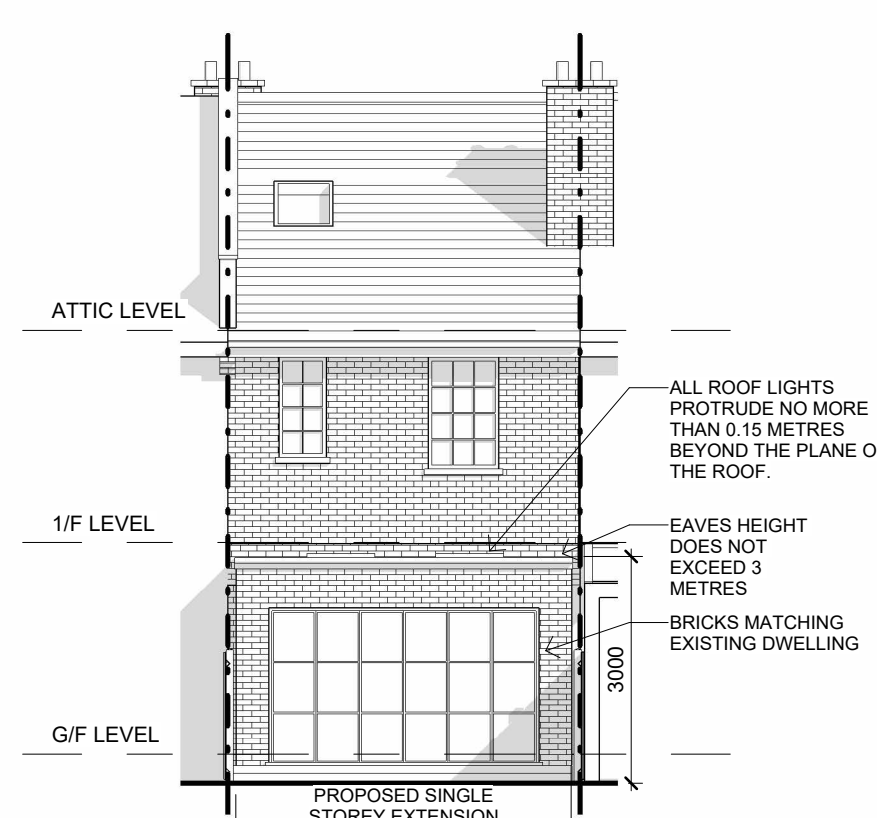


10 PROPOSED NORTH ELEVATION - OPTION 4

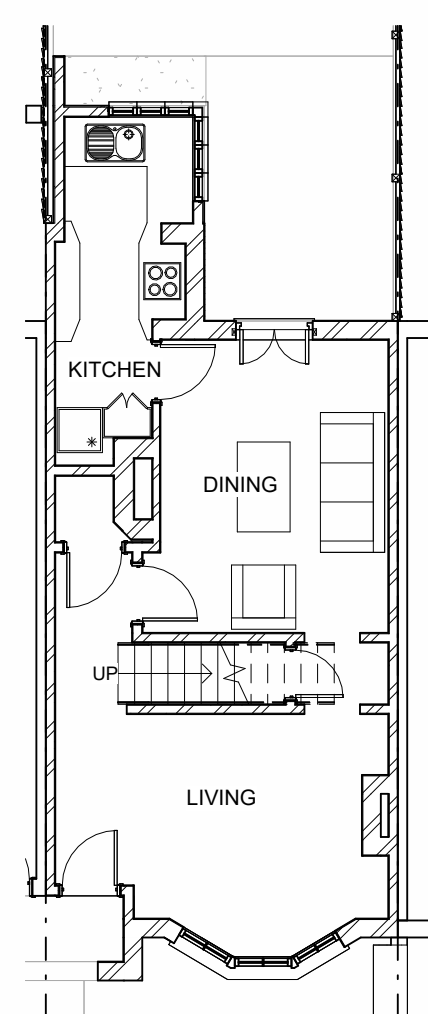


11 EXISTING GROUND FLOOR PLAN

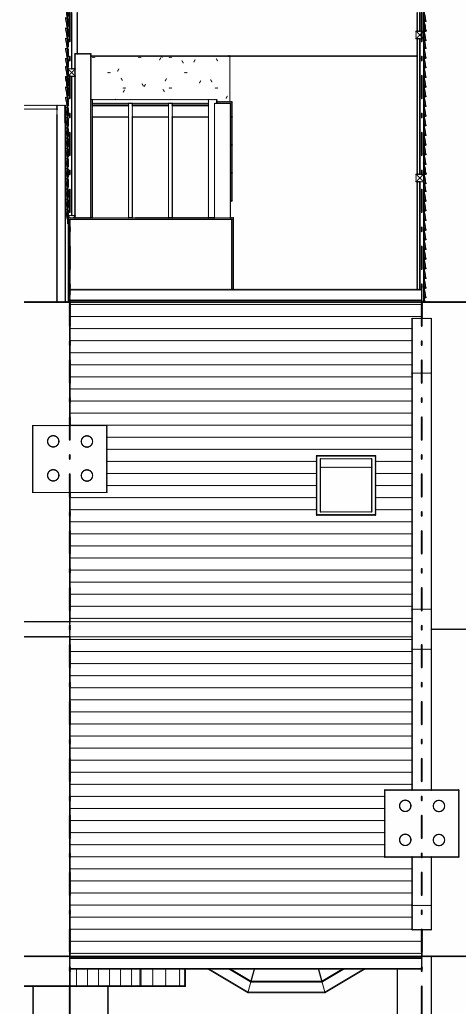

12 EXISTING ROOF PLAN

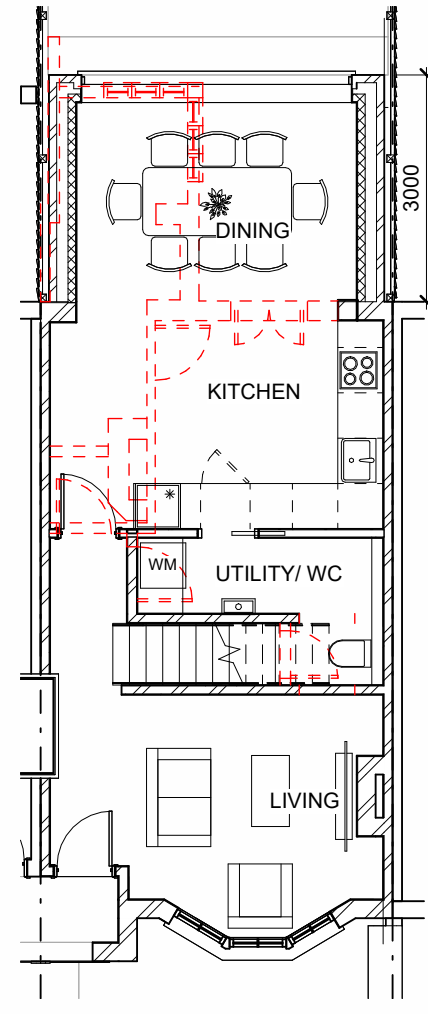

13 PROPOSED GROUND FLOOR PLAN - OPTION 4

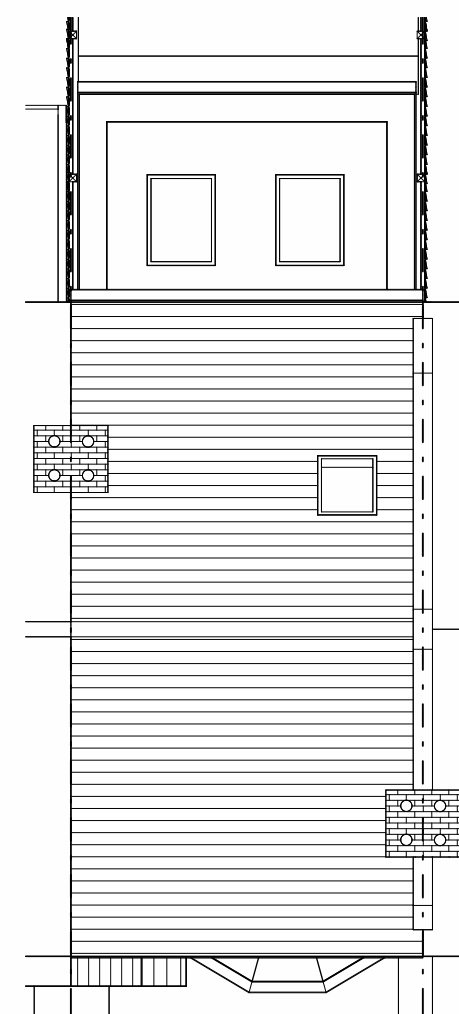

14 PROPOSED ROOF PLAN - OPTION 4

GENERAL NOTES:
1. DO NOT SCALE FROM THIS DRAWING EXCEPT FOR PLANNING PURPOSES.
2. SETTING OUT DIMENSIONS SHOWN INDICATIVELY. DIMENSIONS TO BE VERIFIED AND CONFIRMED ON SITE BY THE CONTRACTOR/BUILDER AND/OR CLIENT.
3. THIS DRAWING TO BE READ IN CONJUNCTION WITH ALL OTHER ARCHITECT'S DRAWINGS, ENGINEER'S DRAWINGS, CALCULATIONS, SPECIFICATION AND ANY SPECIALIST SUPPLIER'S DRAWINGS.
4. ANY DISCREPANCIES FOUND ON-SITE, THE CLIENT AND CONTRACTOR MUST STOP THE WORK IMMEDIATELY AND NOTIFY ARCHITECT, STRUCTURAL ENGINEER AND SUPPLIER OR ANY OTHER RELEVANT PARTIES. NO FURTHER WORKS SHALL BE CARRIED TO ANY ELEMENTS IN QUESTIONS.

P3	AMENDMENTS	19.05.26
P2	PLANNING SUBMISSION	23.04.26
P1	DRAFT	14.04.26

ADDRESS:
**135 RISLEY AVE,
LONDON,
N17 7HN**

ARCHITECTURAL DESIGN:
HK HOME ARCHITECTS LTD.

DRAWING TITLE:
**EXISTING AND
PROPOSED**

SCALE:
1:100@A1

DATE:
19 MAY 2026

DRAWING NO.	REV NO.
A-102	P3

