



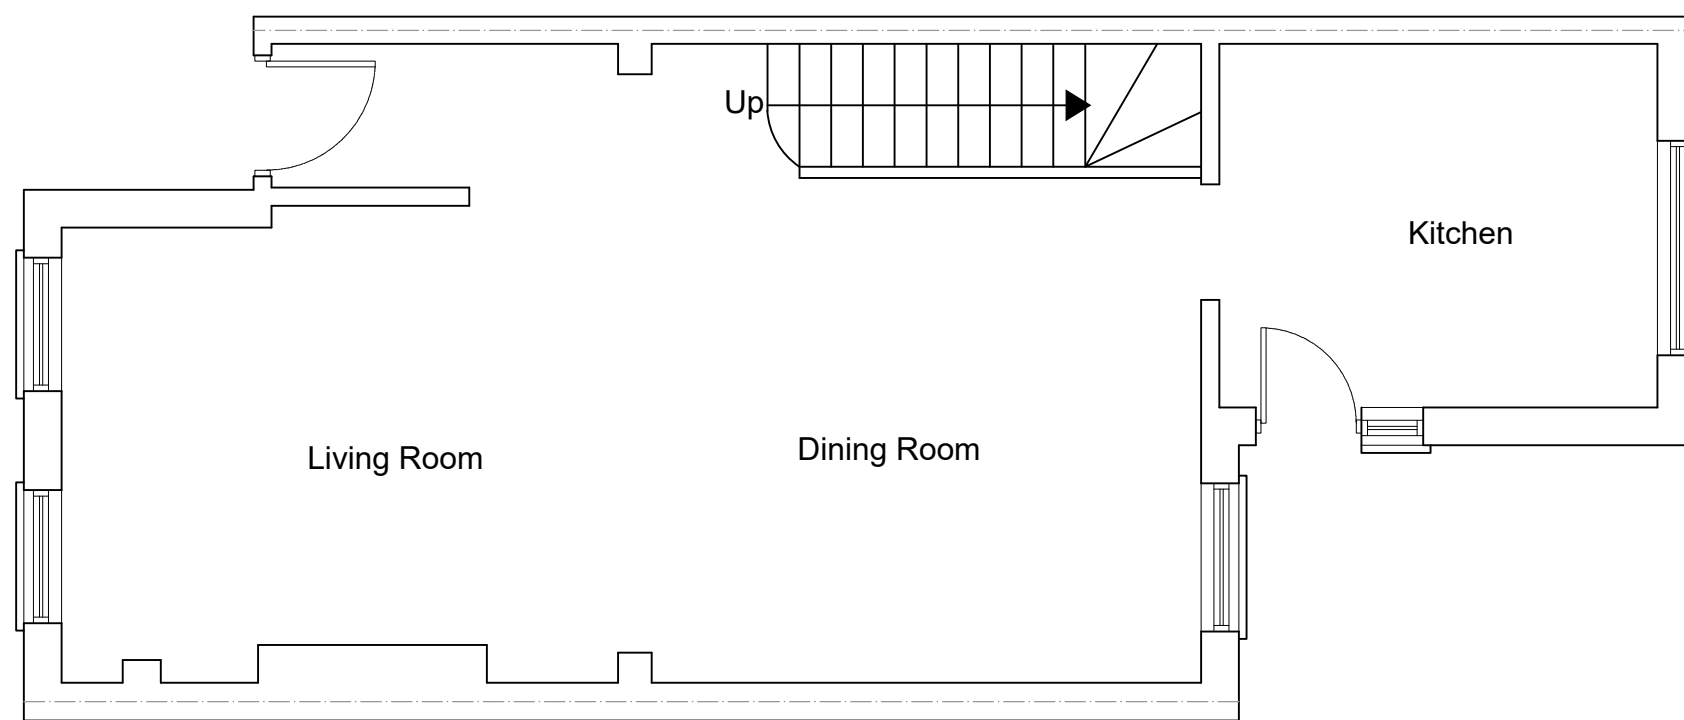

EXISTING GROUND FLOOR PLAN
SCALE 1:50

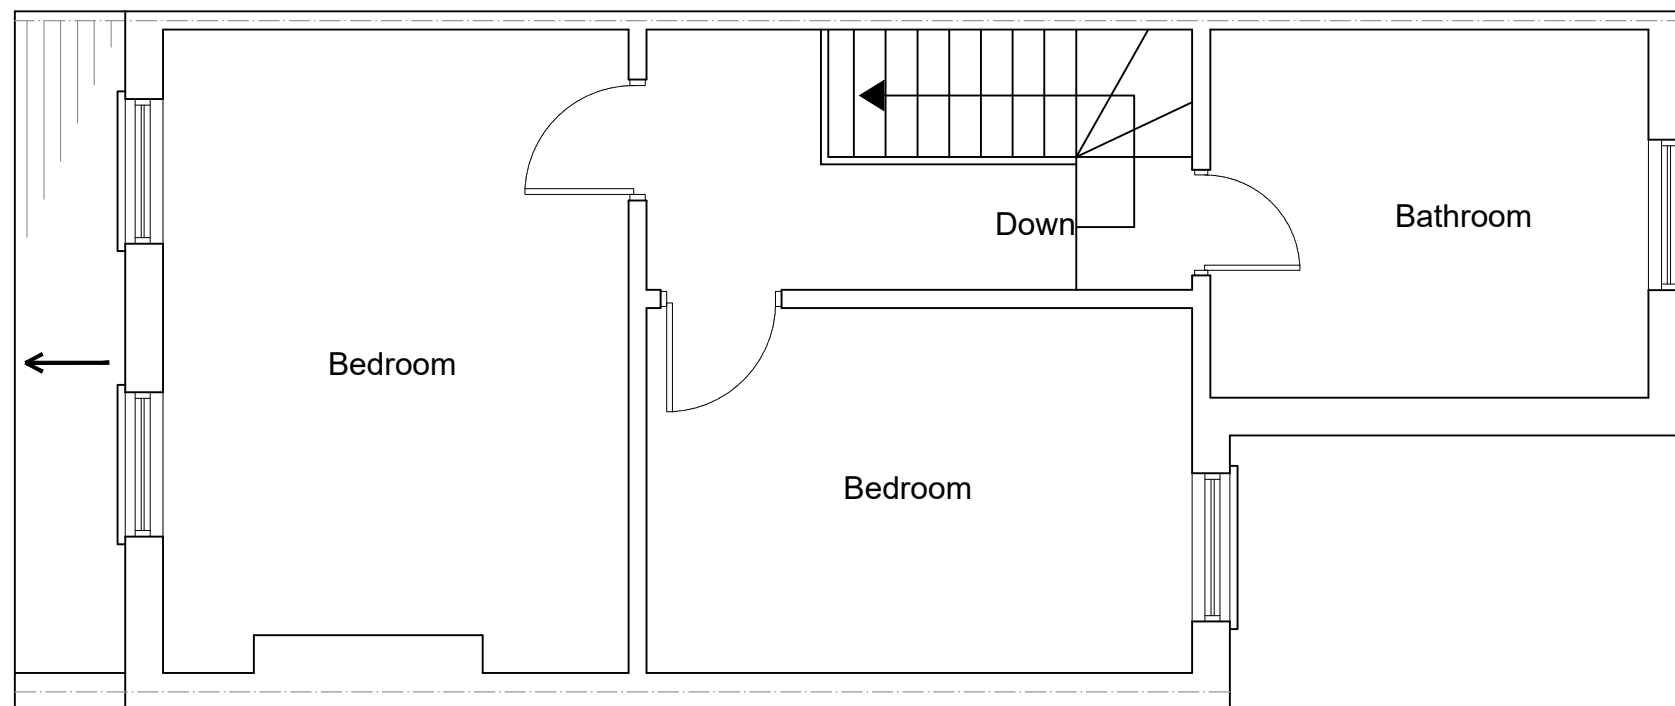

EXISTING FIRST FLOOR PLAN
SCALE 1:50



www.FastPlansUK.co.uk


Project: Loft Conversion with
Dormer to Rear.

Address: 26 CISSBURY ROAD, N15 5QA


Scale: 1:50 @ A3	Dwg. no: A01
Drawn by: O.B.S	Date Drawn: 09-MAY-2026

For Drawings Tel: 0208 154 5569

E-mail: plans@FastPlansUK.co.uk

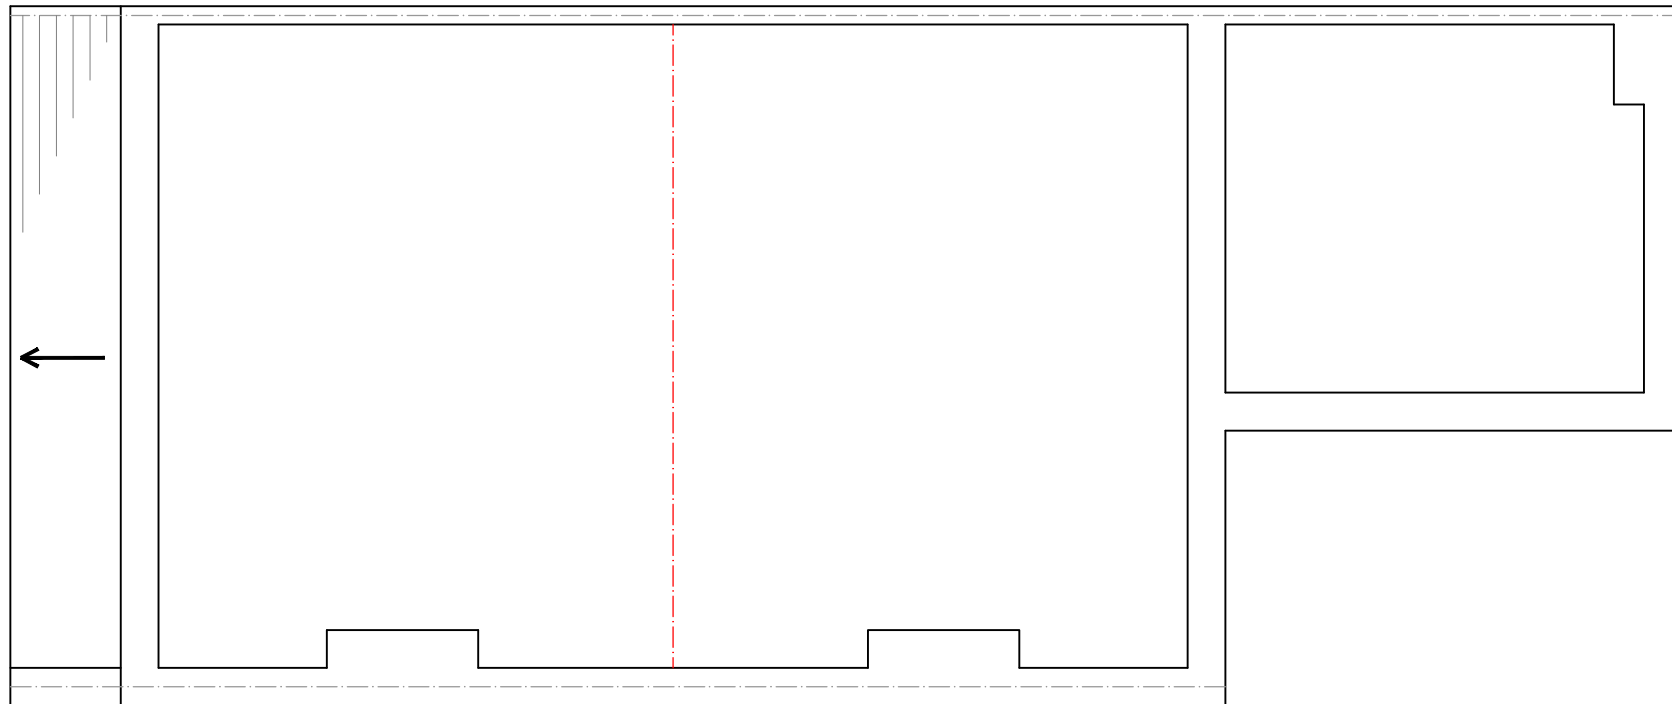

EXISTING LOFT PLAN
SCALE 1:50

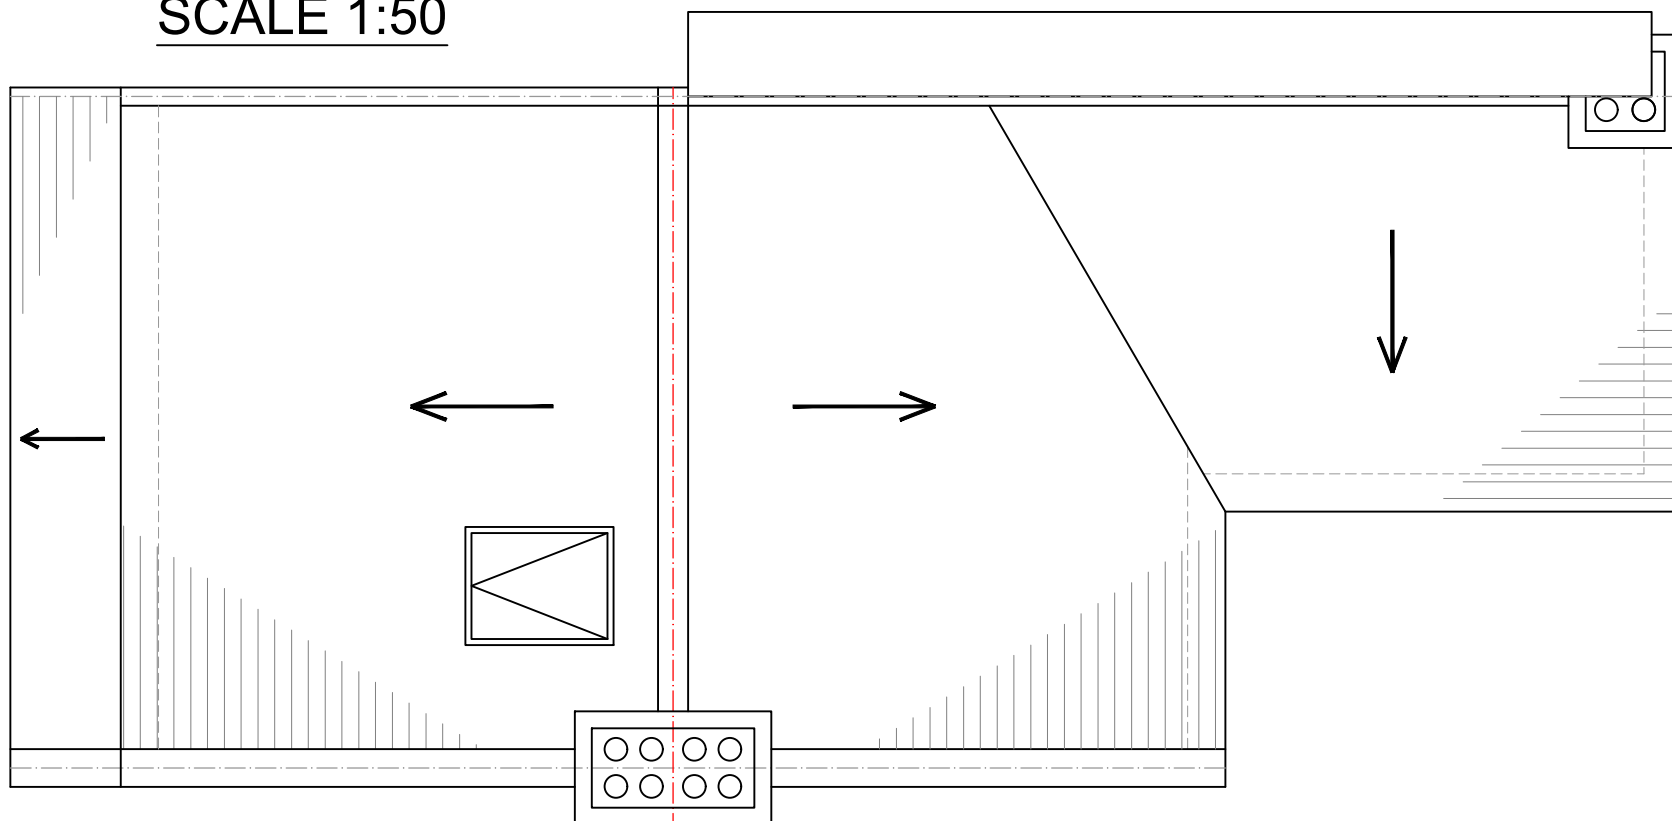

EXISTING ROOF PLAN
SCALE 1:50

5m 1:50
10m 1:100

0 1 2 3 4 5 6 7 8 9



www.FastPlansUK.co.uk


Project: Loft Conversion with
Dormer to Rear.

Address:
26 CISSBURY ROAD, N15 5QA

Scale: 1:50 @ A3	Dwg. no: A02
Drawn by: O.B.S	Date Drawn: 09-MAY-2026


For Drawings Tel: 0208 154 5569

E-mail: plans@FastPlansUK.co.uk

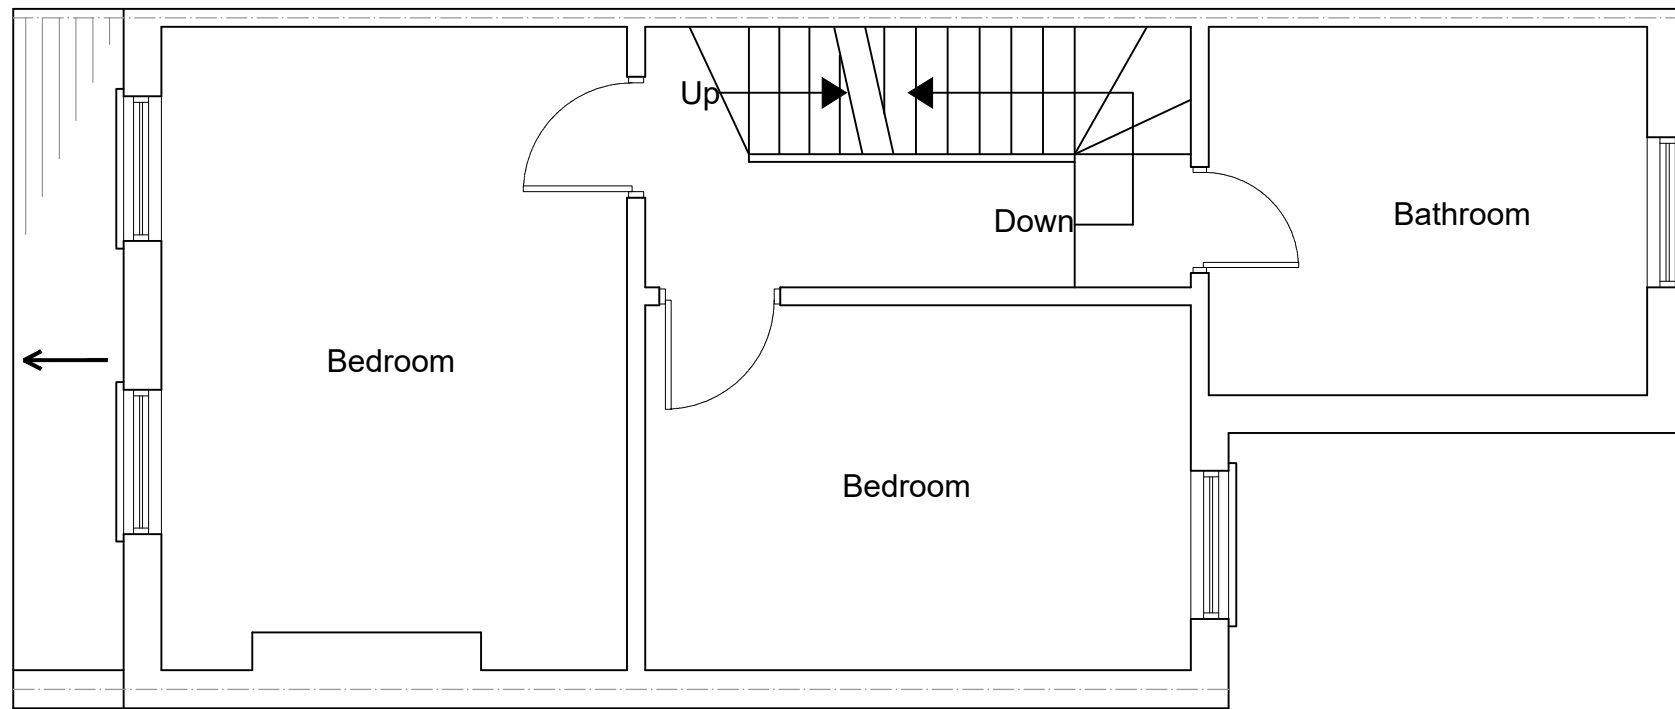

PROPOSED FIRST FLOOR PLAN
SCALE 1:50

All dimensions are approximate
and must be checked on site

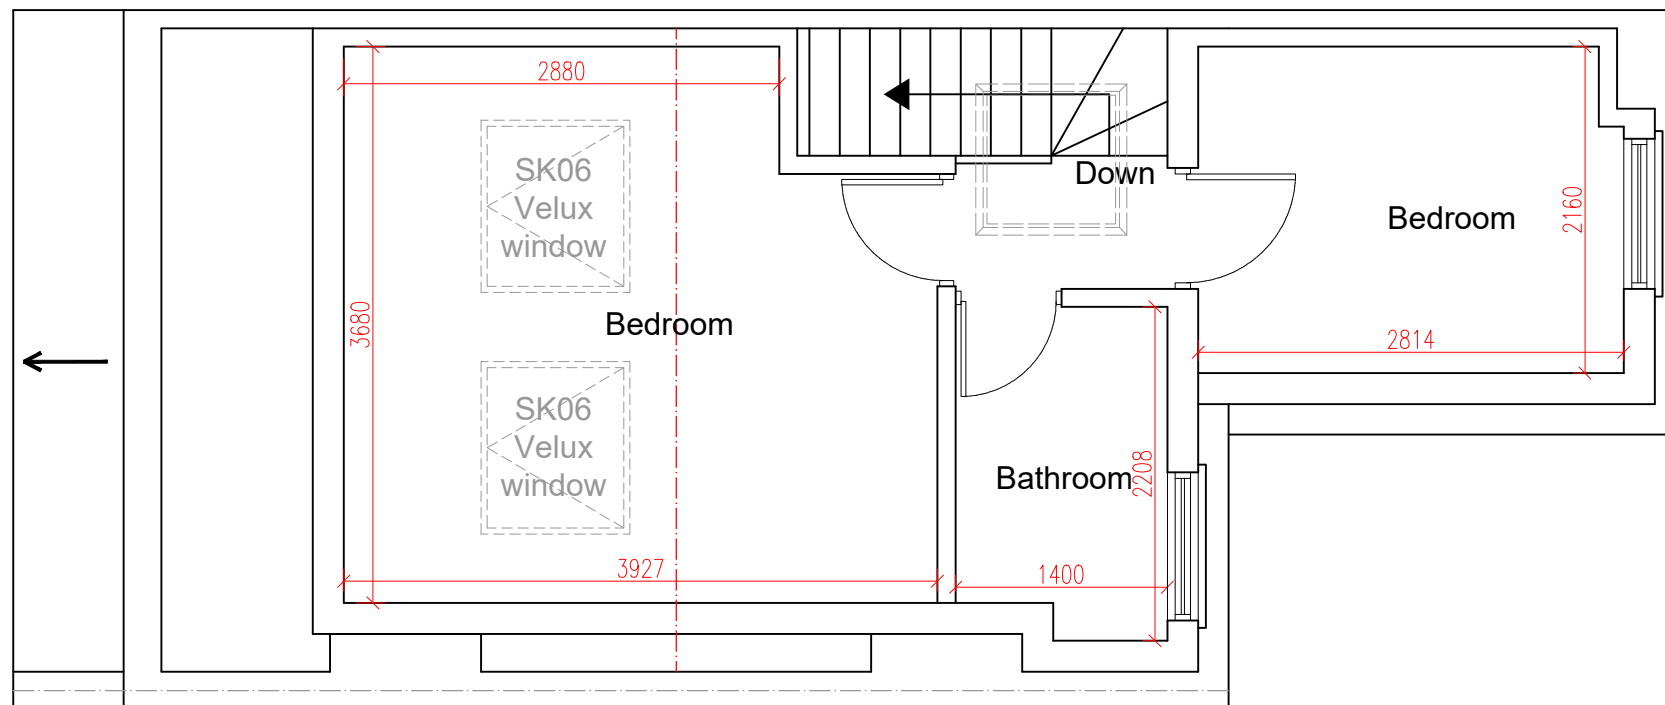

PROPOSED LOFT PLAN
SCALE 1:50



www.FastPlansUK.co.uk


Project: Loft Conversion with
Dormer to Rear.

Address: 26 CISSBURY ROAD, N15 5QA


Scale: 1:50 @ A3	Dwg. no: A03
Drawn by: O.B.S	Date Drawn: 09-MAY-2026

For Drawings Tel: 0208 154 5569

E-mail: plans@FastPlansUK.co.uk

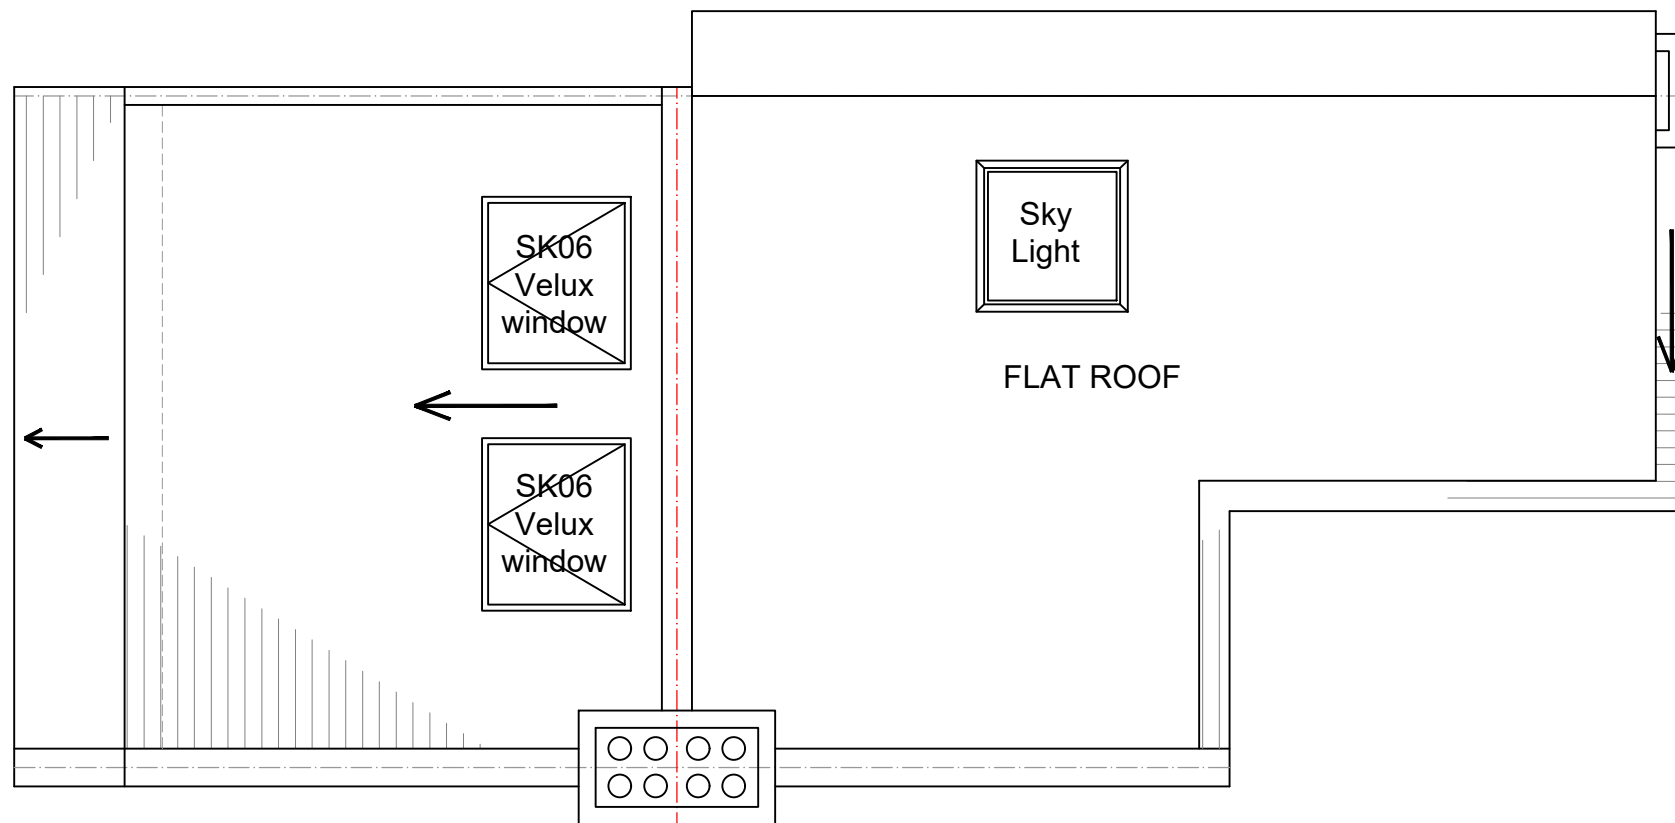

PROPOSED ROOF PLAN
SCALE 1:50

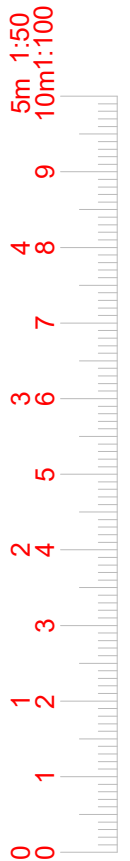

www.FastPlansUK.co.uk

Project: Loft Conversion with
Dormer to Rear.

Address:
26 CISSBURY ROAD, N15 5QA


Scale: 1:50 @ A3	Dwg. no: A04
Drawn by: O.B.S	Date Drawn: 09-MAY-2026

For Drawings Tel: 0208 154 5569


E-mail: plans@FastPlansUK.co.uk




EXISTING ELEVATION SIDE A
SCALE 1:100

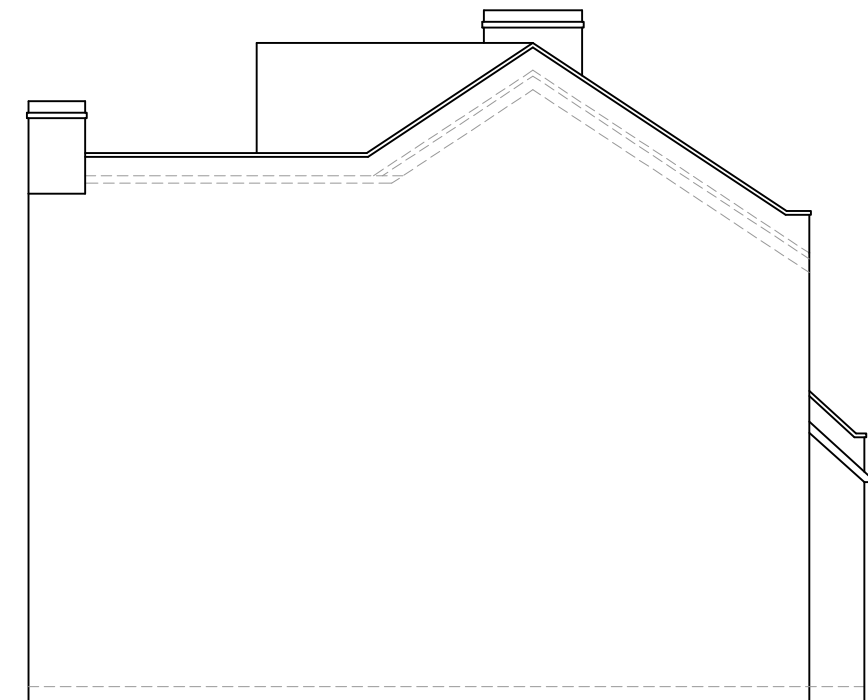

EXISTING ELEVATION SIDE B
SCALE 1:100

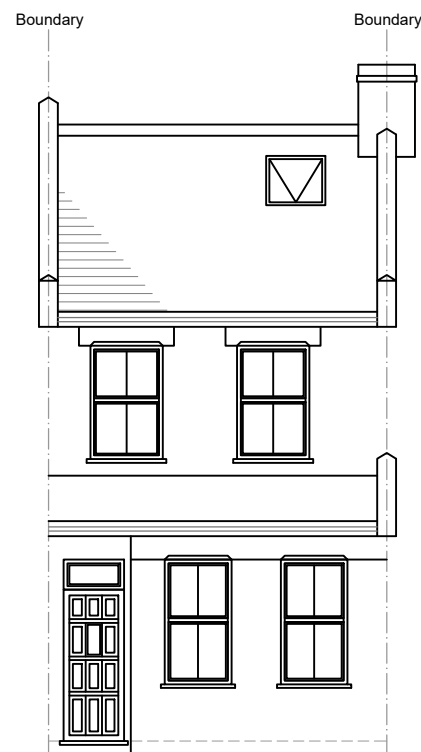

EXISTING FRONT ELEVATION
SCALE 1:100

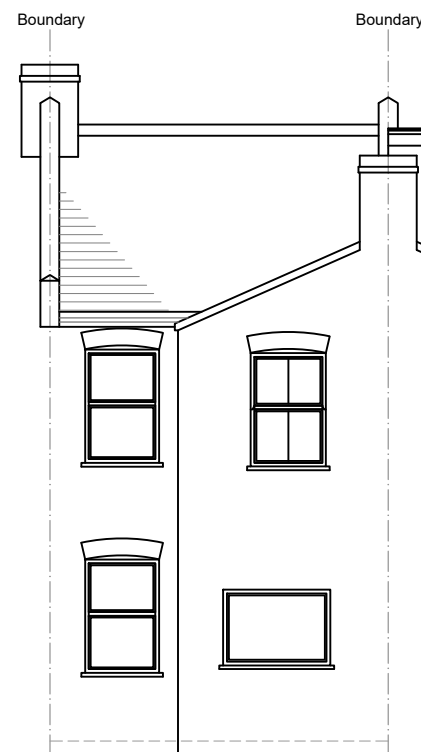

EXISTING REAR ELEVATION
SCALE 1:100



www.FastPlansUK.co.uk

Project: Loft Conversion with
Dormer to Rear.


Address:
26 CISSBURY ROAD, N15 5QA

Scale: 1:100 @ A3 Dwg. no: A05


Drawn by: O.B.S Date Drawn: 09-MAY-2026

For Drawings Tel: 0208 154 5569


E-mail: plans@FastPlansUK.co.uk

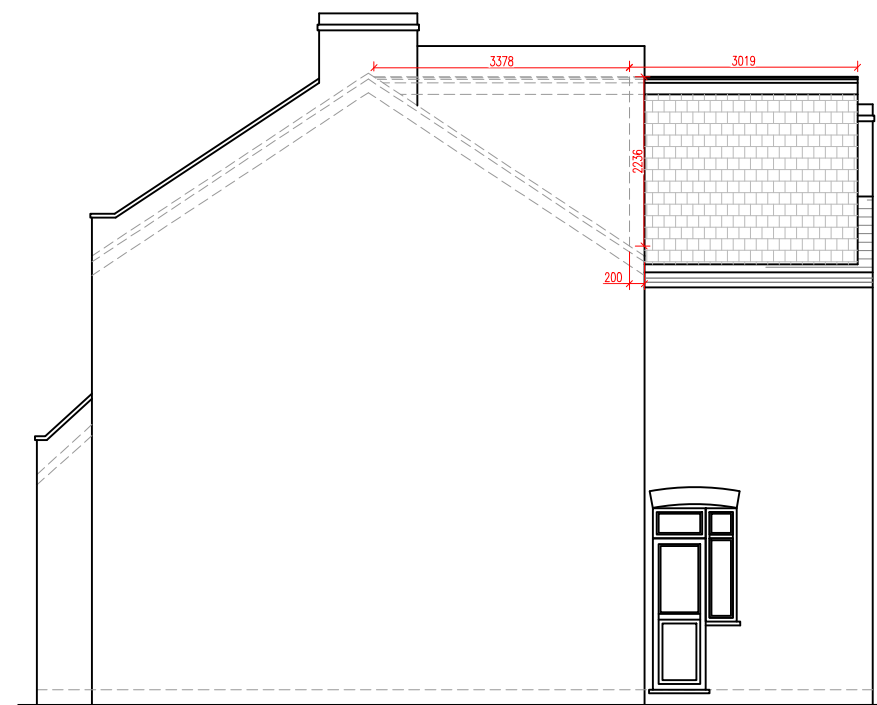


PROPOSED ELEVATION SIDE A
SCALE 1:100

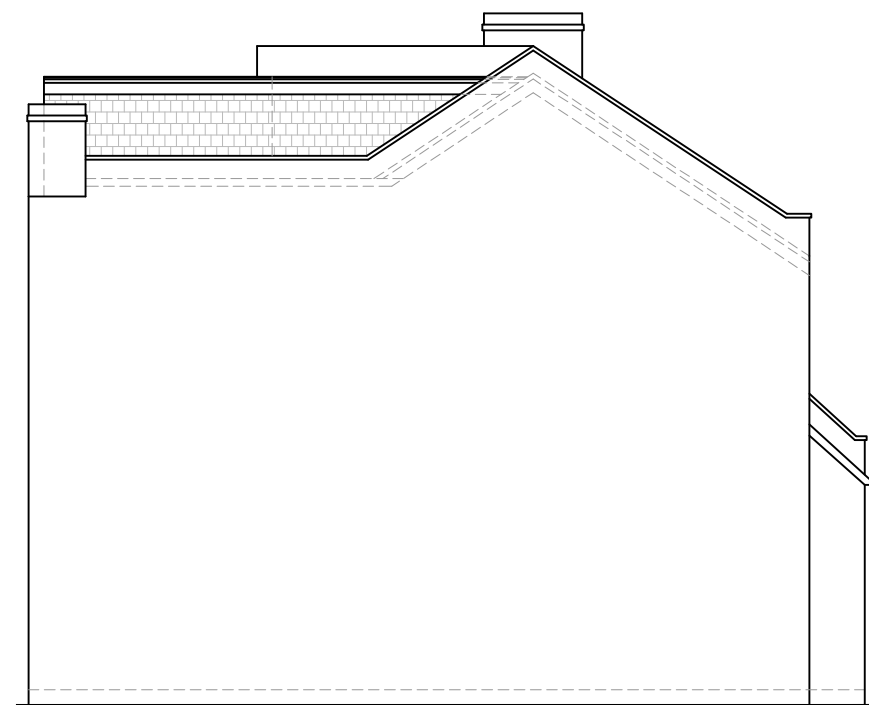

PROPOSED ELEVATION SIDE B
SCALE 1:100

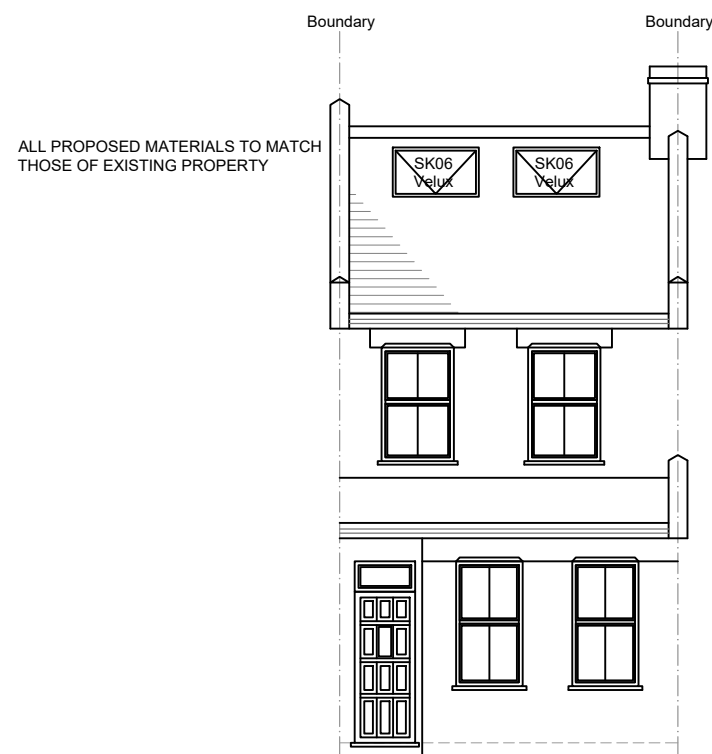

PROPOSED FRONT ELEVATION
SCALE 1:100

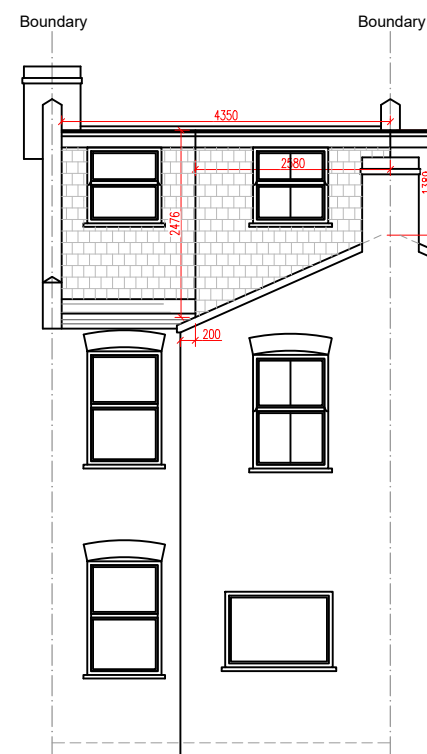

PROPOSED REAR ELEVATION
SCALE 1:100

⊗ = LOFT DORMER (A)

$$\begin{aligned} & \frac{\textcircled{A} \quad \textcircled{B}}{2} = \frac{3.37 \times 2.23}{2} = 3.75 \\ & \textcircled{C} \quad \textcircled{\otimes} \\ & = 3.75 \times 4.35 = 16.31 \end{aligned}$$

⊙ = LOFT DORMER (B)

$$\begin{aligned} & \frac{\textcircled{A} \quad \textcircled{B}}{2} = \frac{2.47 + 1.38}{2} = 1.92 \times \textcircled{C} 2.58 = 4.95 \\ & \textcircled{E} \quad \textcircled{\odot} \\ & = 4.95 \times 3.01 = 14.89 \end{aligned}$$

TOTAL VOLUME

$$\begin{aligned} & = X + Y \\ & 16.31 + 14.89 = 31.20 \\ & 31.20\text{m}^3 < 40 \text{ m}^3 \end{aligned}$$

5m 1:50
10m 1:100

 fastPlans

www.FastPlansUK.co.uk

Project: Loft Conversion with
Dormer to Rear.

Address:
26 CISSBURY ROAD, N15 5QA

Scale:
1:100 @ A3


Dwg. no:
A06

Drawn by:
O.B.S

Date Drawn:
09-MAY-2026

For Drawings Tel: 0208 154 5569

E-mail: plans@FastPlansUK.co.uk

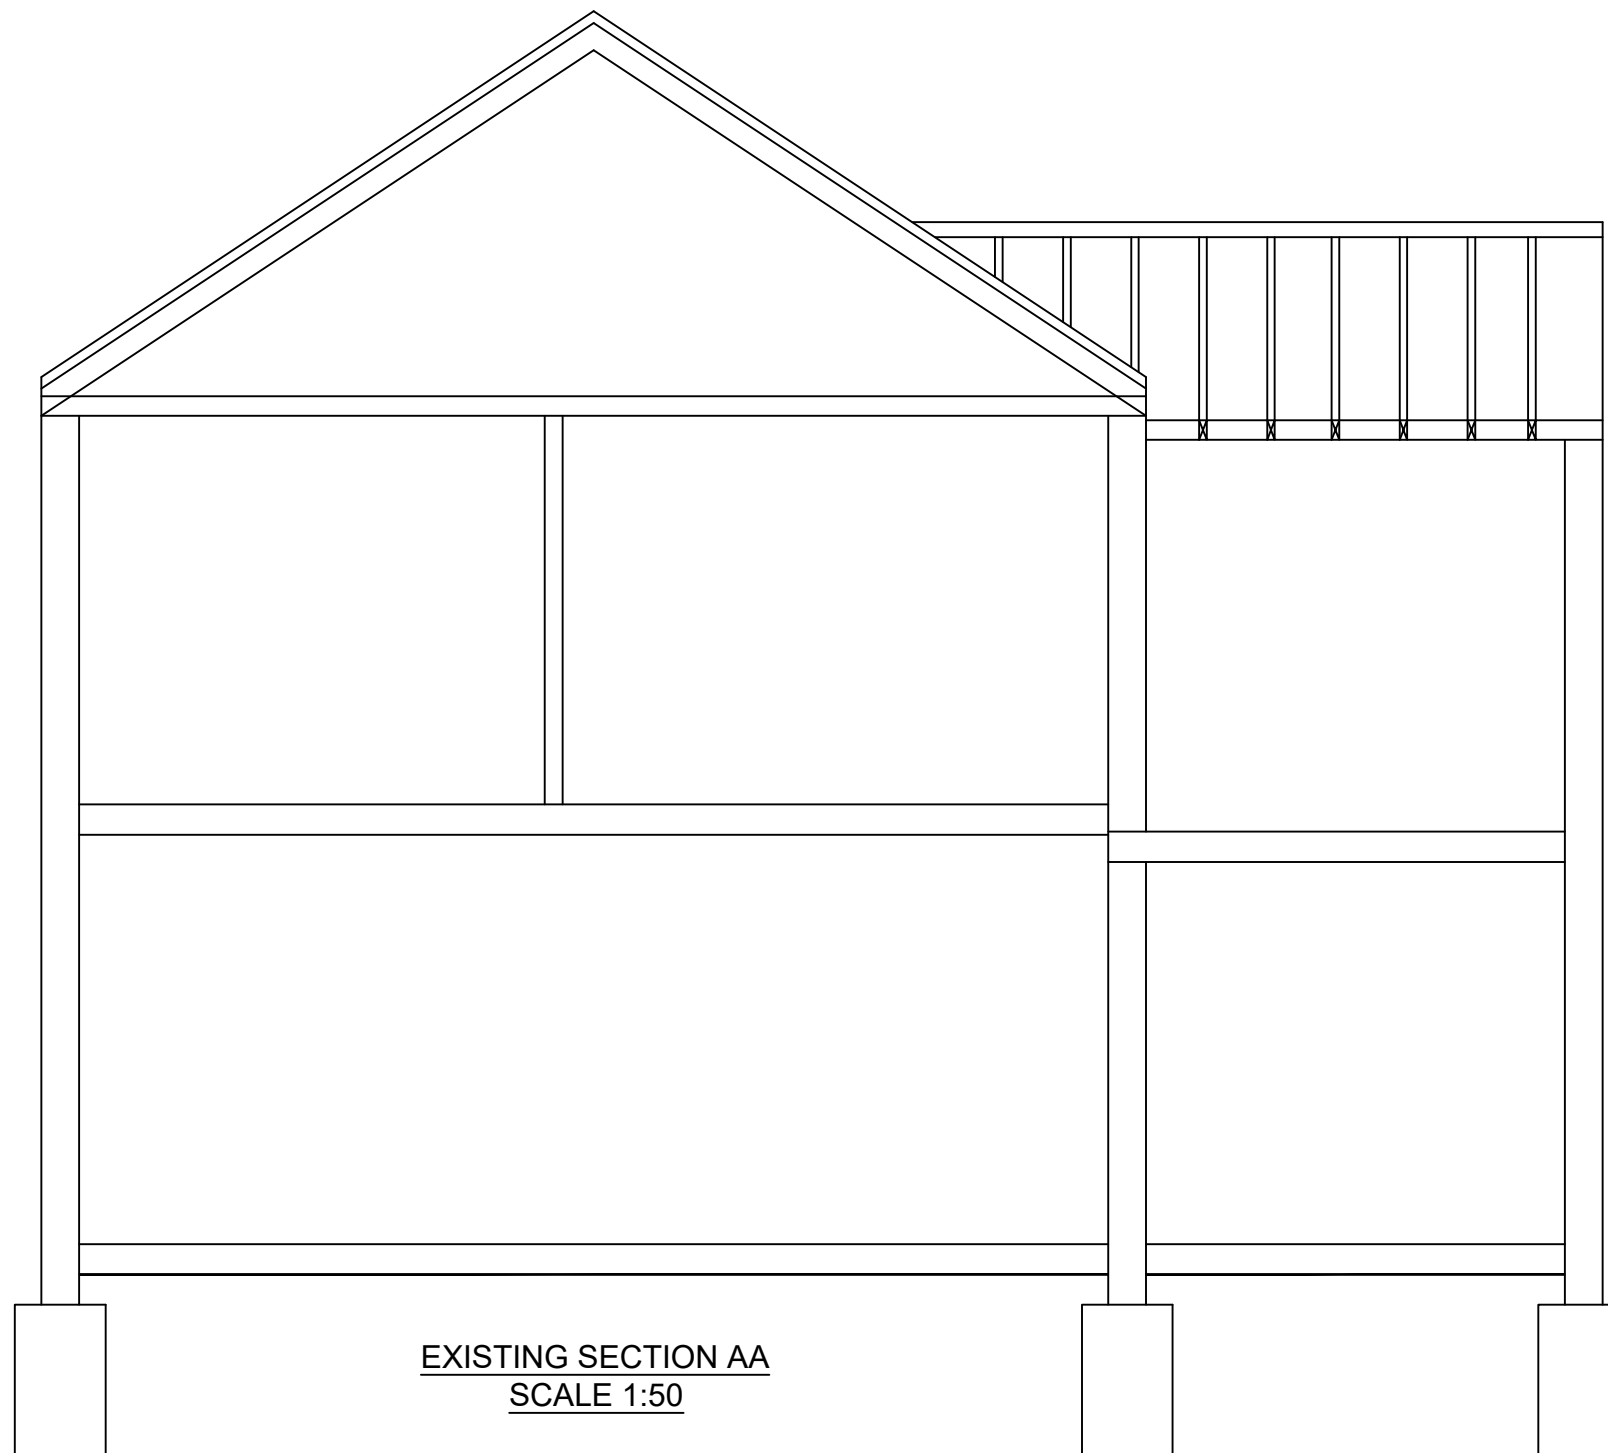

EXISTING SECTION AA
SCALE 1:50



www.FastPlansUK.co.uk


Project: Loft Conversion with
Dormer to Rear.

Address:
26 CISSBURY ROAD, N15 5QA

Scale: 1:50 @ A3	Dwg. no: A07
Drawn by: O.B.S	Date Drawn: 09-MAY-2026

For Drawings Tel: 0208 154 5569

E-mail: plans@FastPlansUK.co.uk

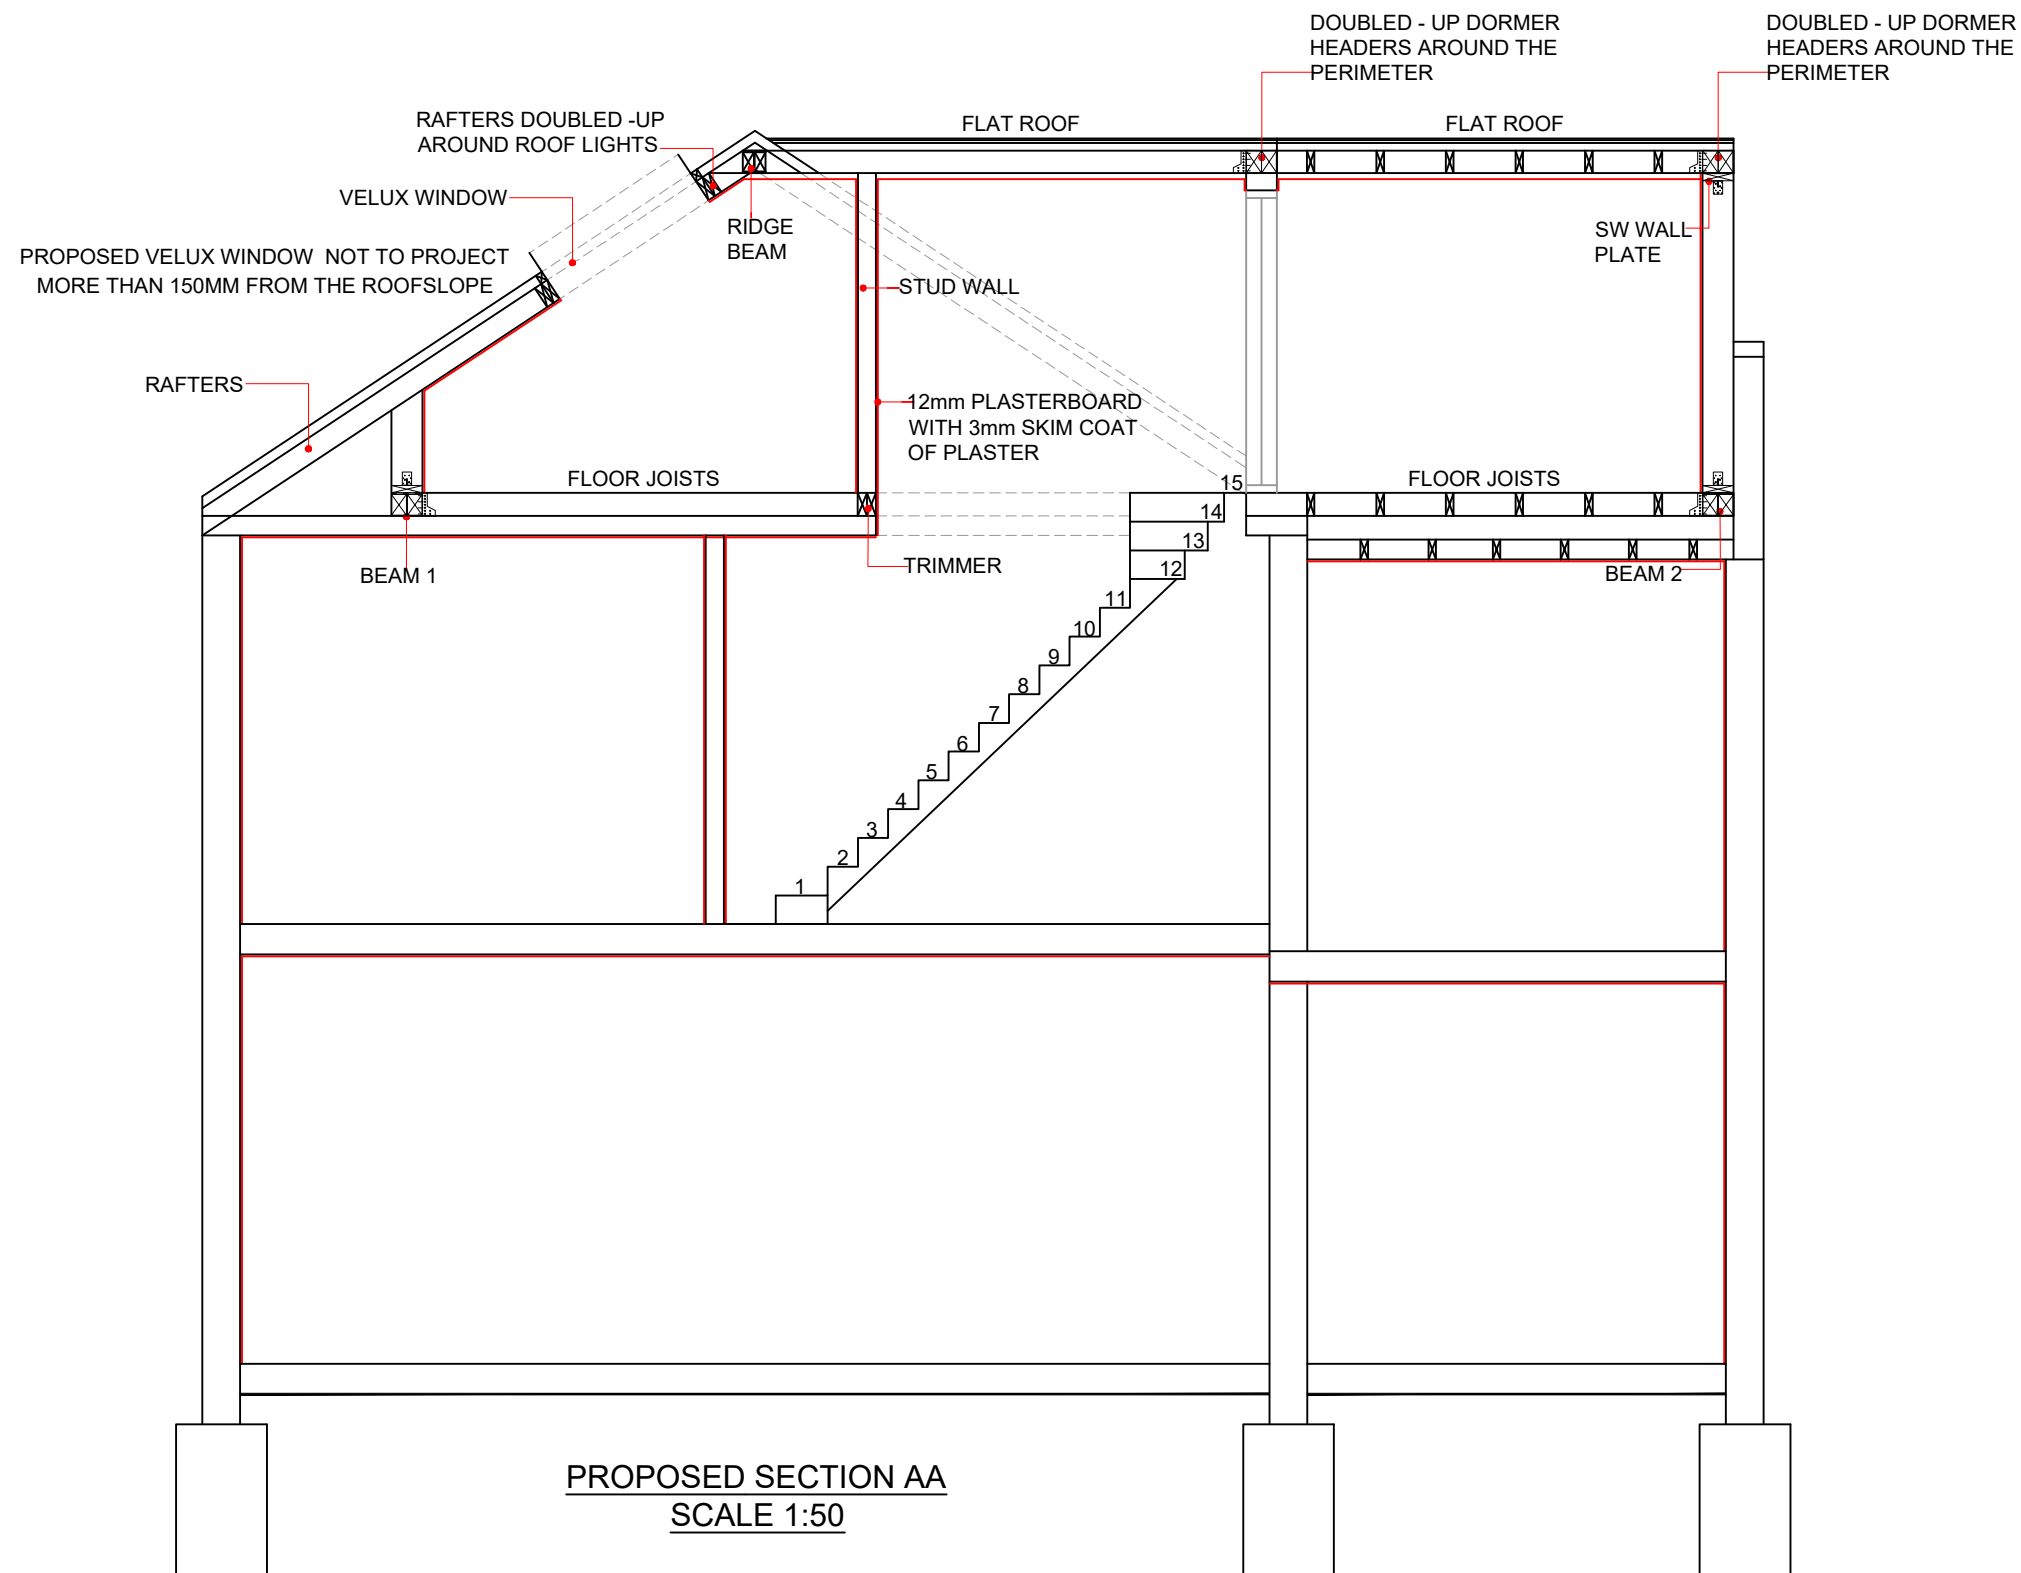

www.FastPlansUK.co.uk


Project: Loft Conversion with
Dormer to Rear.

Address: 26 CISSBURY ROAD, N15 5QA

Scale: 1:50 @ A3	Dwg. no: A08
Drawn by: O.B.S	Date Drawn: 09-MAY-2026

For Drawings Tel: 0208 154 5569



E-mail: plans@FastPlansUK.co.uk

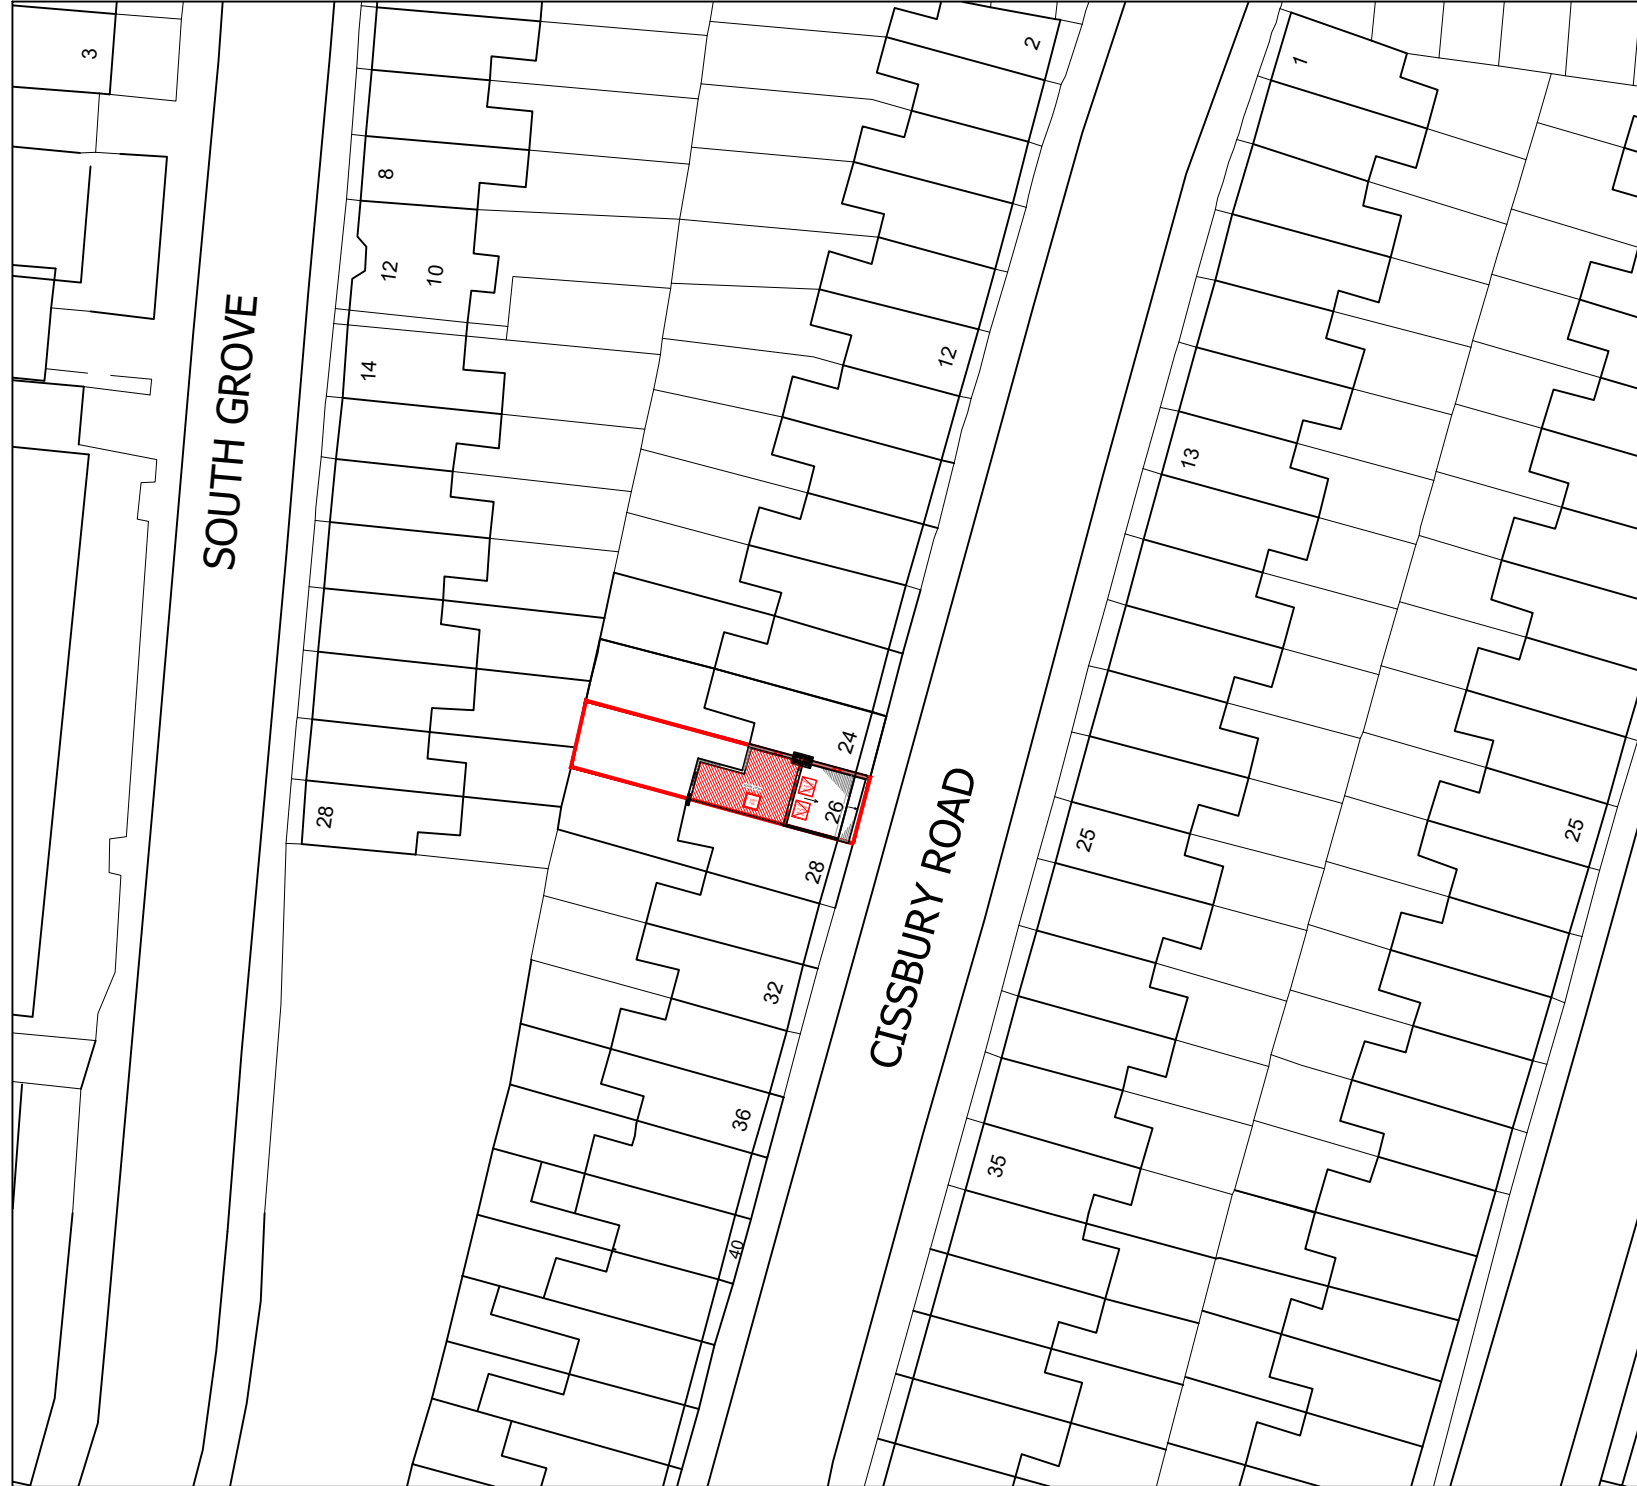

BLOCK PLAN
SCALE 1:500



LOCATION PLAN
SCALE 1:1250

 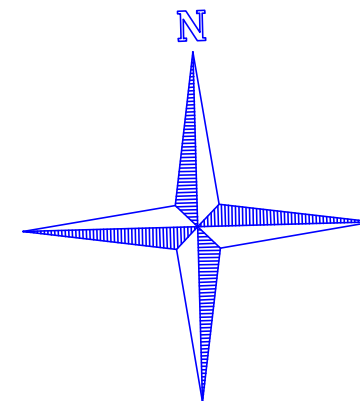

www.FastPlansUK.co.uk

Project: Loft Conversion with
Dormer to Rear.

Address:
26 CISSBURY ROAD, N15 5QA

Scale: 1:500 @ A3 Dwg. no: A09

Drawn by: O.B.S Date Drawn: 09-MAY-2026

For Drawings Tel: 0208 154 5569

E-mail: plans@FastPlansUK.co.uk