

NOTES

- EXISTING WALL
- PROPOSED WALL
- DEMOLISHED WALL
- FIRE ALARM
- FIRE EXTINGUISHER
- ESCAPE LIGHTING
- FEW FIRE ESCAPE WINDOW

FD30 S FIRE DOOR WITH SELF CLOSER

- All Dimensions to be checked on site..
- The landscape areas demarcated including levels are for representation purposes only and may vary on site.
- The drawing is for the planning purposes only..
- Drawing outside of the red site boundary line is indicative and for site / neighborhood context understanding only.

NUMBER 02 REVISIONS

DATE 15/05/26

VALID FOR CONSTRUCTION IF STAMPED AND SIGNED BY ARCHITECT



PROJECT STAGE

DISCHARGE OF PLANNING CONDITIONS
(CYCLE & REFUSE FACILITIES)

PROJECT TITLE

32 HILLSIDE ROAD,
N15 6NB

KEY PLAN

  

DRAWING TITLE

REFUSE AND CYCLE STORAGE
DETAILS

1:50	@A1	SCALE
GK		DRAWN
NV		CHECKED
PDM009609		PROJECT NO.

1:50
0 5


COMPANY DETAILS

team@paradigmarchitects.co

07397902652

REFUSE BIN LEGEND

- 240L GENERAL WASTE
- 240L MIXED RECYCLING WASTE
- 23L FOOD WASTE

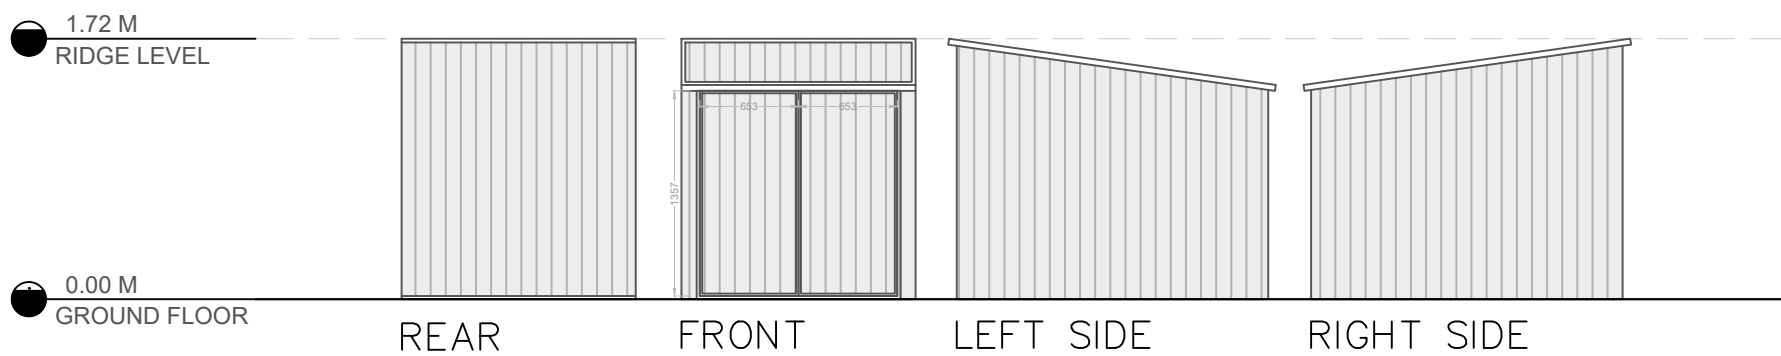

CYCLE STORAGE UNIT ELEVATIONS

GENERAL NOTES:

Details submitted pursuant to Conditions 3 and 4 of planning permission ref. HGY/2026/0385 relating to cycle parking and refuse/recycling storage facilities.

CYCLE STORAGE NOTE:

- Proposed secure and covered cycle parking facility providing storage for 6 bicycles in accordance with Condition 3.
- Cycle storage facilities shall be retained permanently for cycle parking use only.
- Powder coated galvanised steel cycle store enclosure with lockable access doors and covered roof structure.
- Cycle storage accessed via level access.


REFUSE STORAGE NOTE

- Proposed refuse and recycling storage area provided in accordance with Condition 4 and Haringey Waste Management Guidance.
- Refuse and recycling facilities shall be retained permanently for waste and recycling storage use only.
- Bins to be presented at collection point on collection day only and returned to storage area thereafter.


REFUSE SCHEDULE:

2 no. 240L General Refuse Bins,
2 no. 240L Mixed Recycling Bins
1 no. Food Waste Caddy

- All facilities shown on this drawing shall be installed and retained in accordance with the approved details.

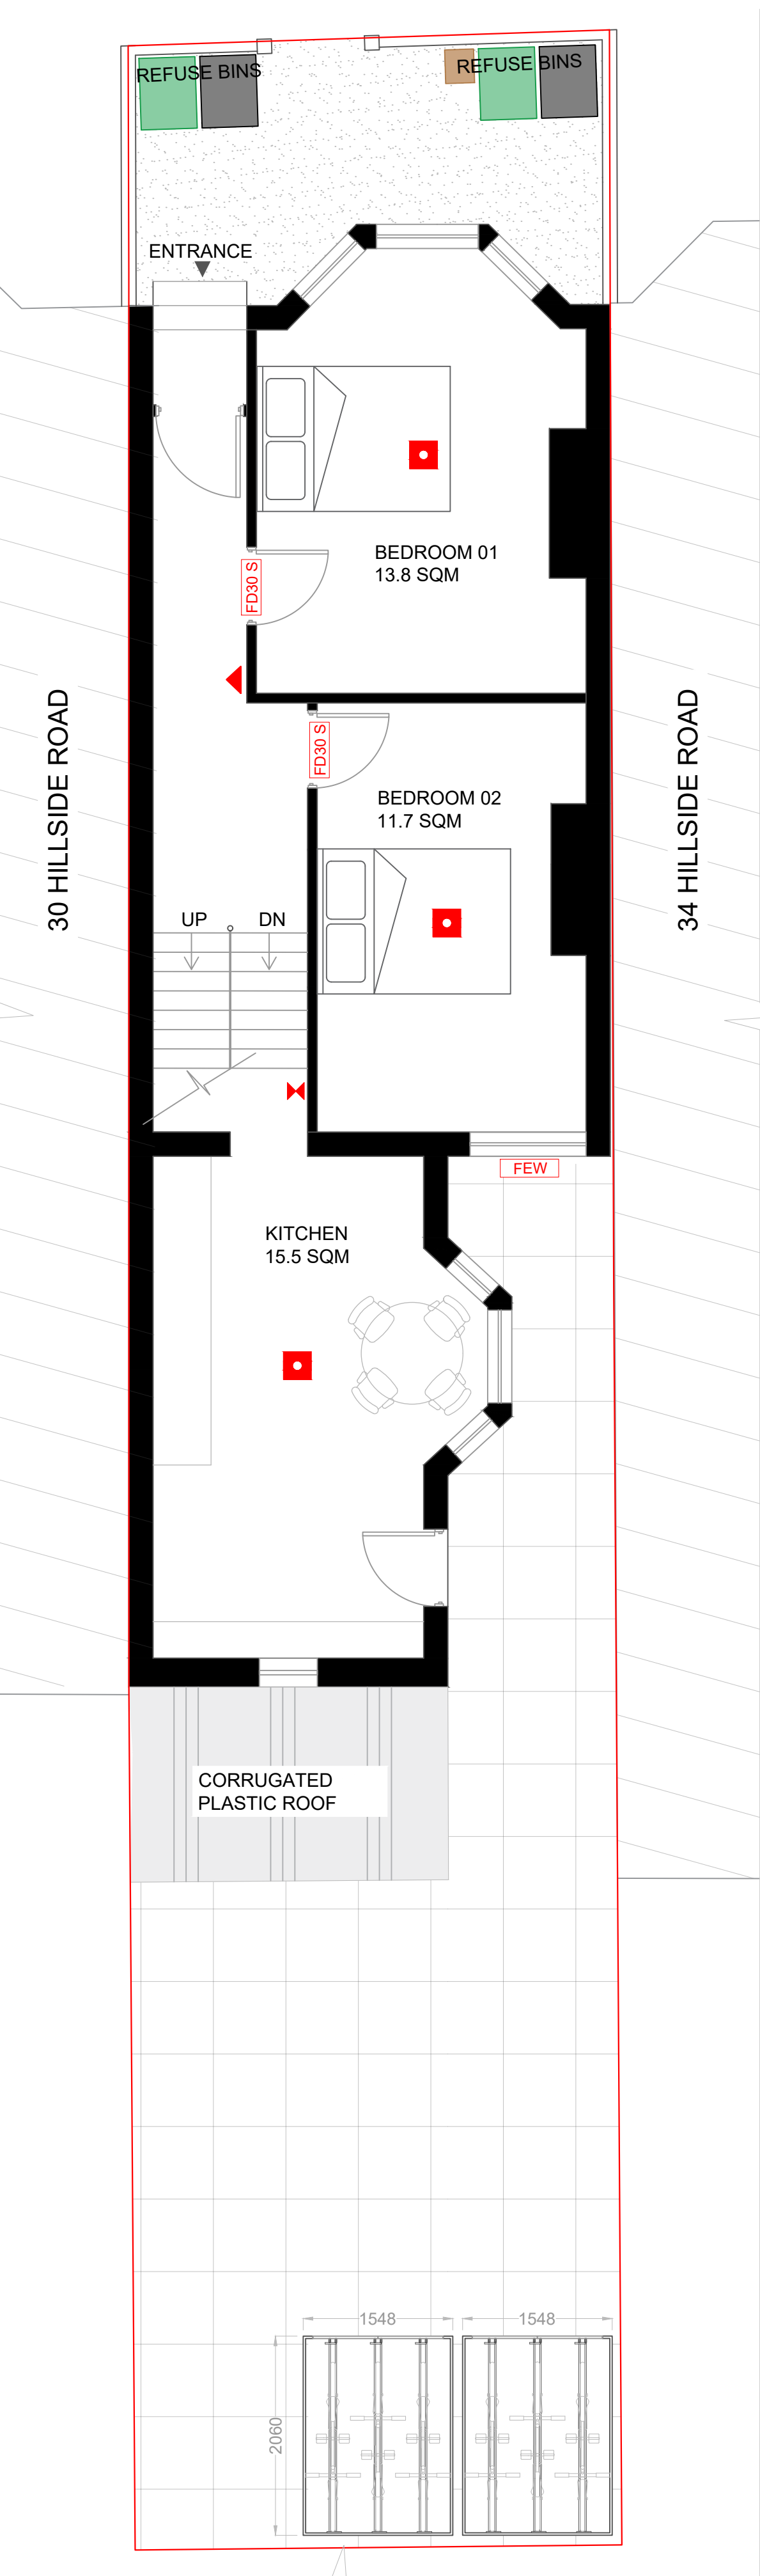

GROUND FLOOR PLAN

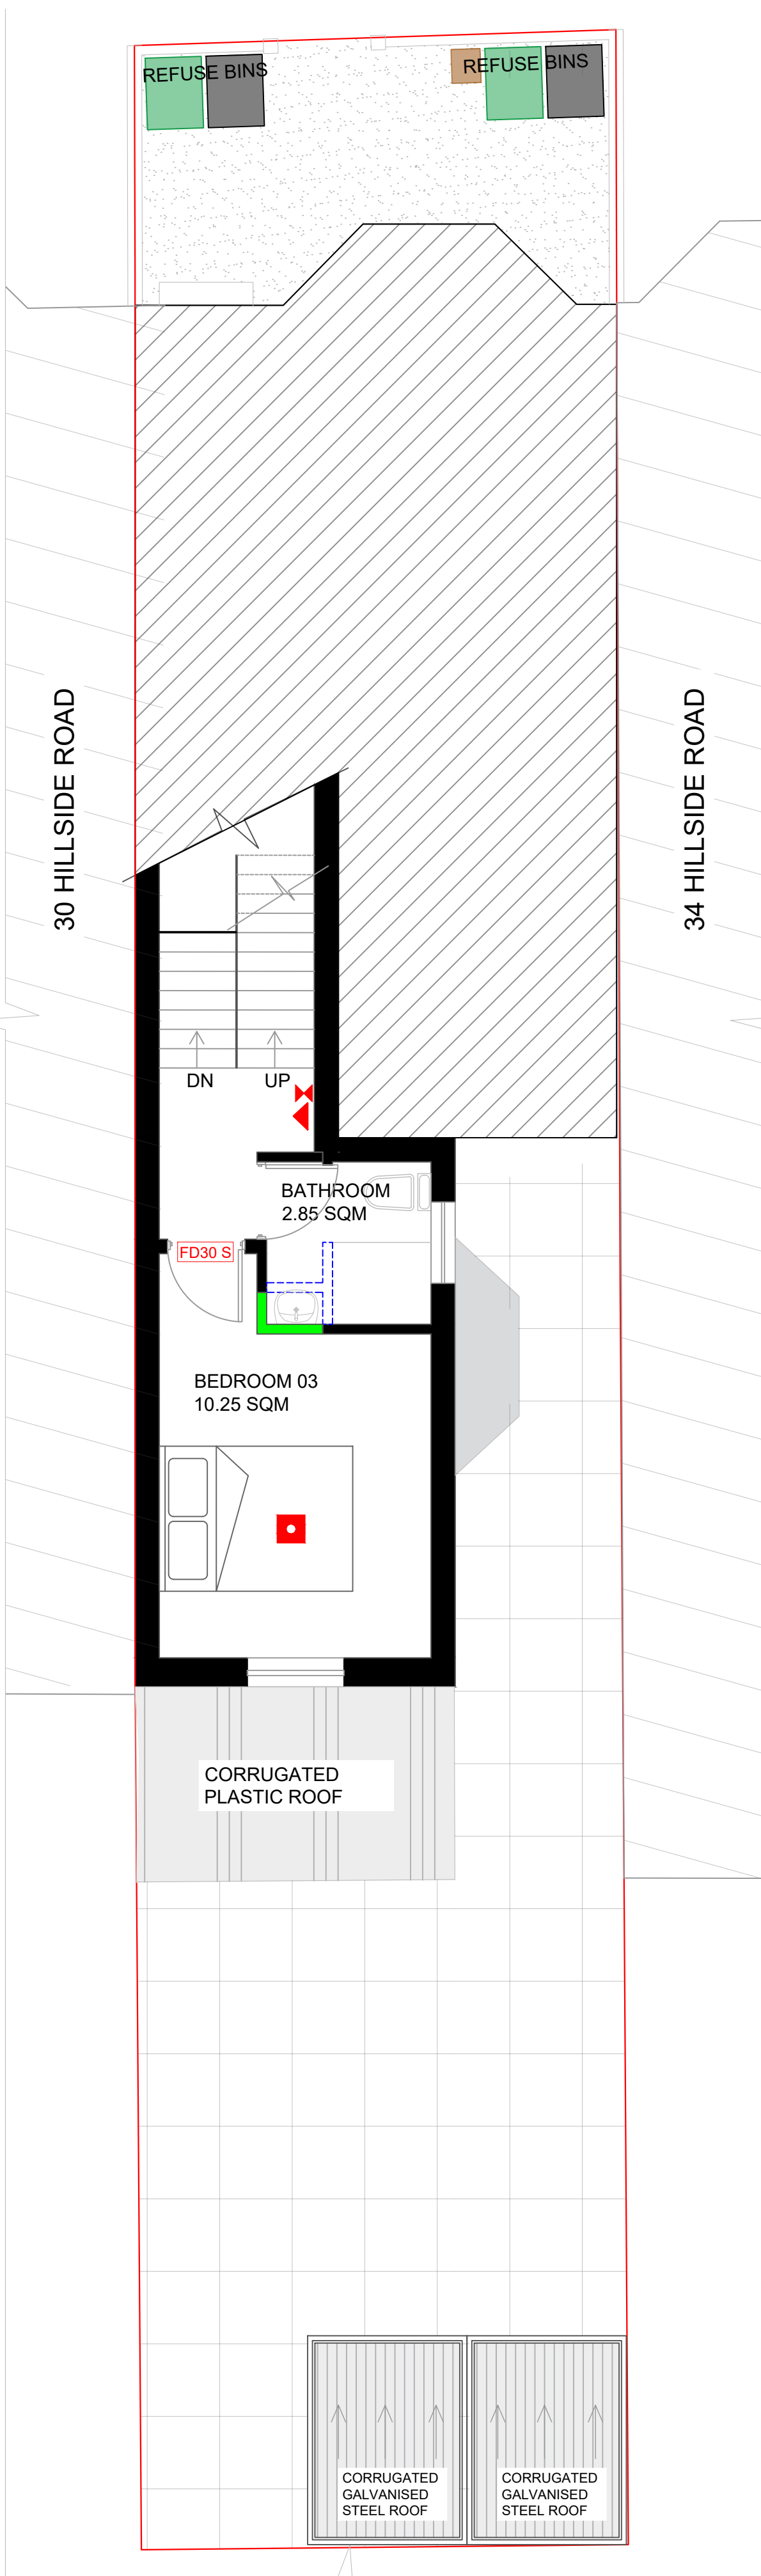

MEZZANINE FLOOR PLAN