



- Notes :**
1. All Dimension are in millimeters.
 2. All dimensions are to be checked on site and the Architect is to inform of any discrepancies before construction commences.
 3. All references to drawings refer to current revision of that drawing.



Location Plan

 


Client -		
Project - 6 Brampton Park Road N22 6BG		
Scale	Date - 15-05-2026	
Drawn By	Checked By -	
Project No.	Drawing No. 01	Revision -
Project Description -Single Storey Side Extention		


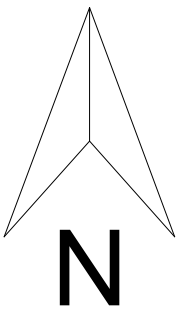


Notes :


1. All Dimension are in millimeters.
2. All dimensions are to be checked on site and the Architect is to inform of any discrepancies before construction commences.
3. All references to drawings refer to current revision of that drawing.

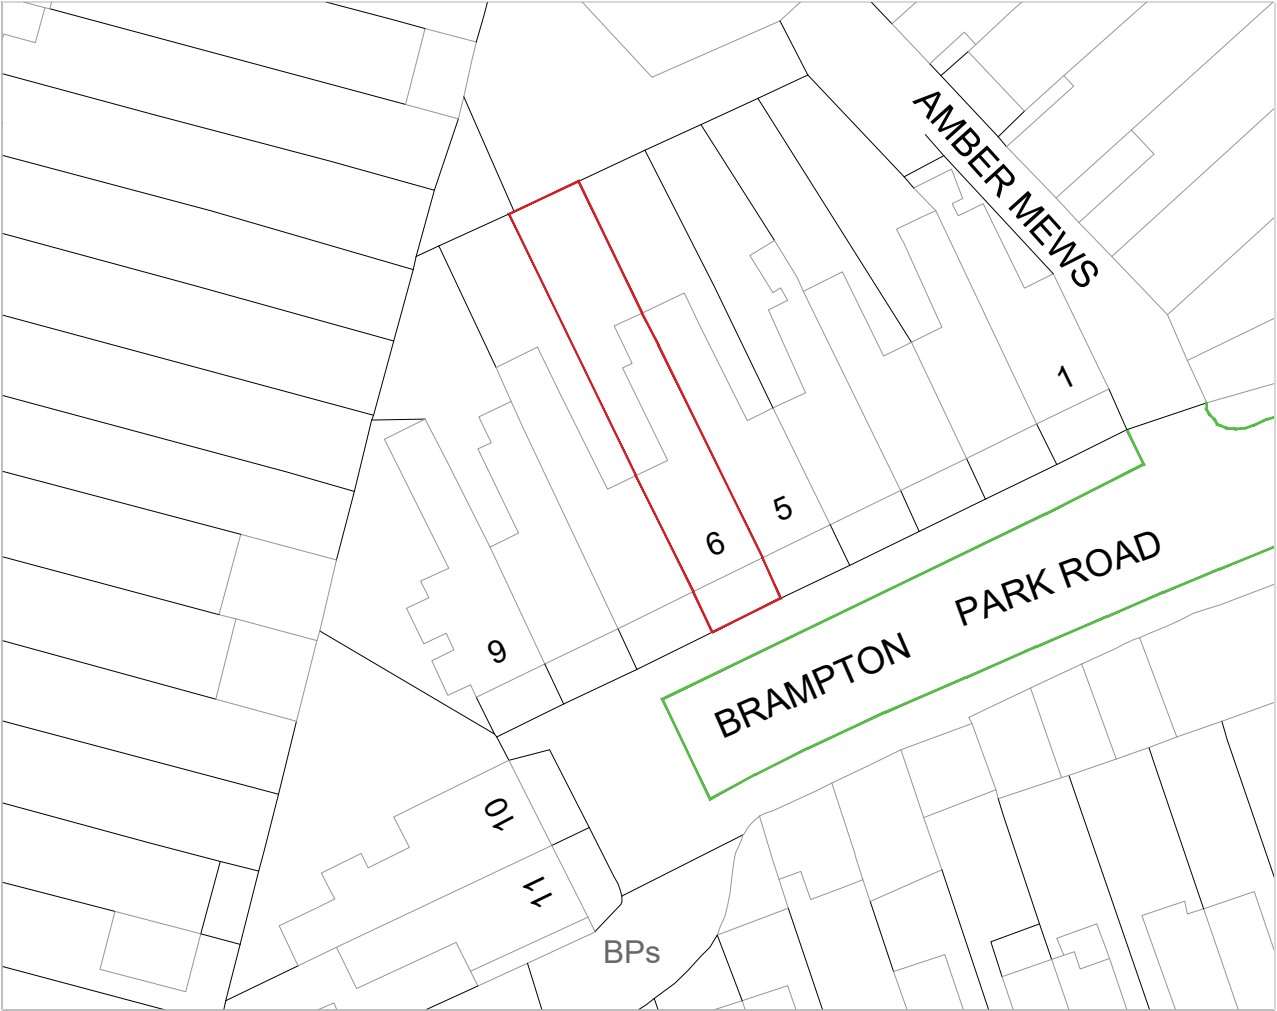

Existing Block Plan

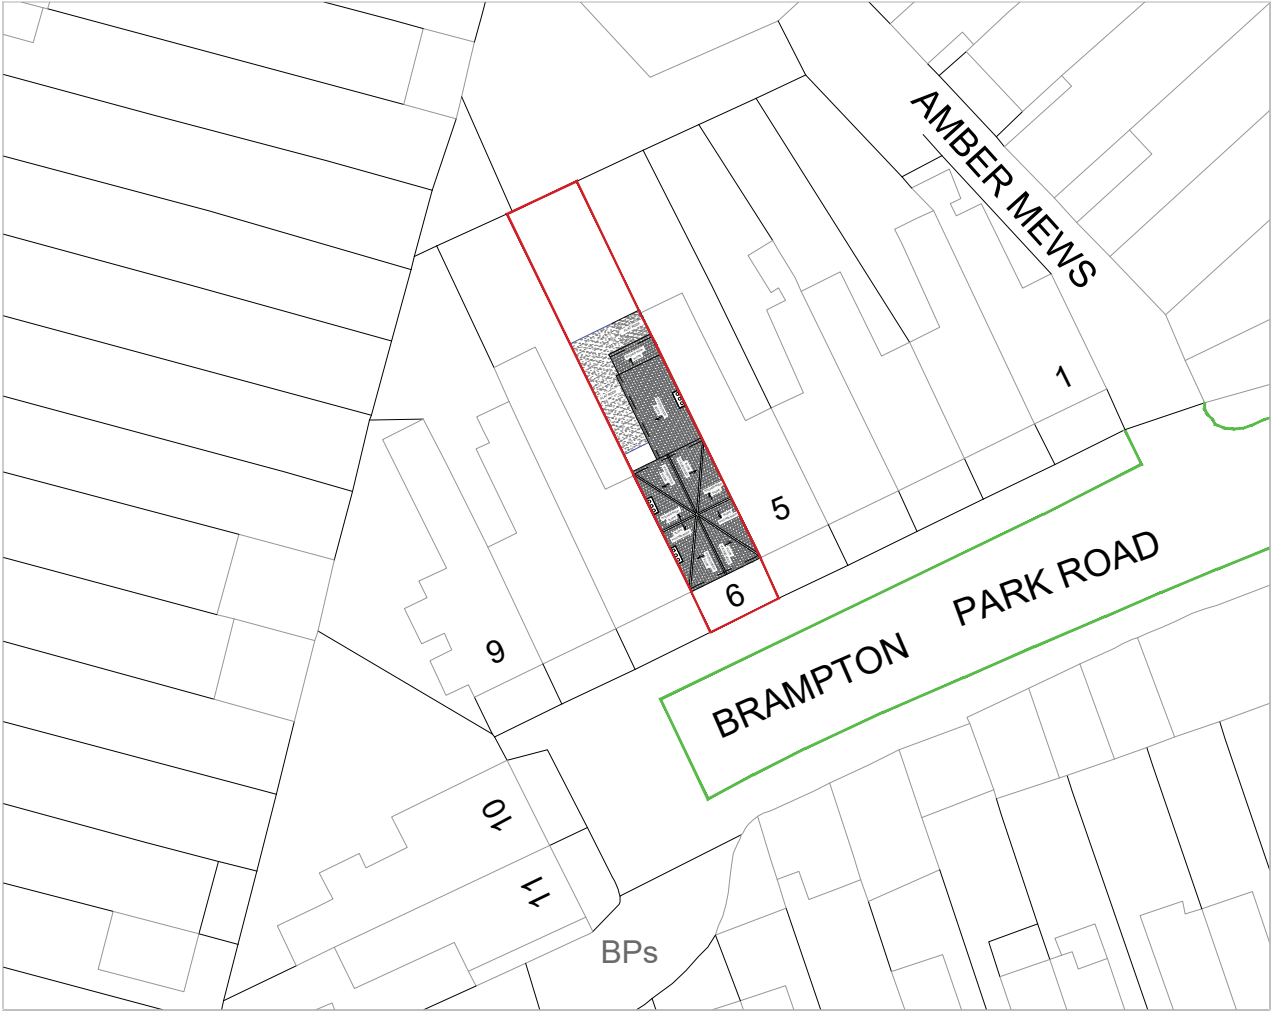 

Proposed Block Plan

 


Client -
Project - 6 Brampton Park Road N22 6BG

Scale Date - 15-05-2026


Drawn By Checked By -

Project No. Drawing No. Revision
02 -

Project Description
-Single Storey Side Extention

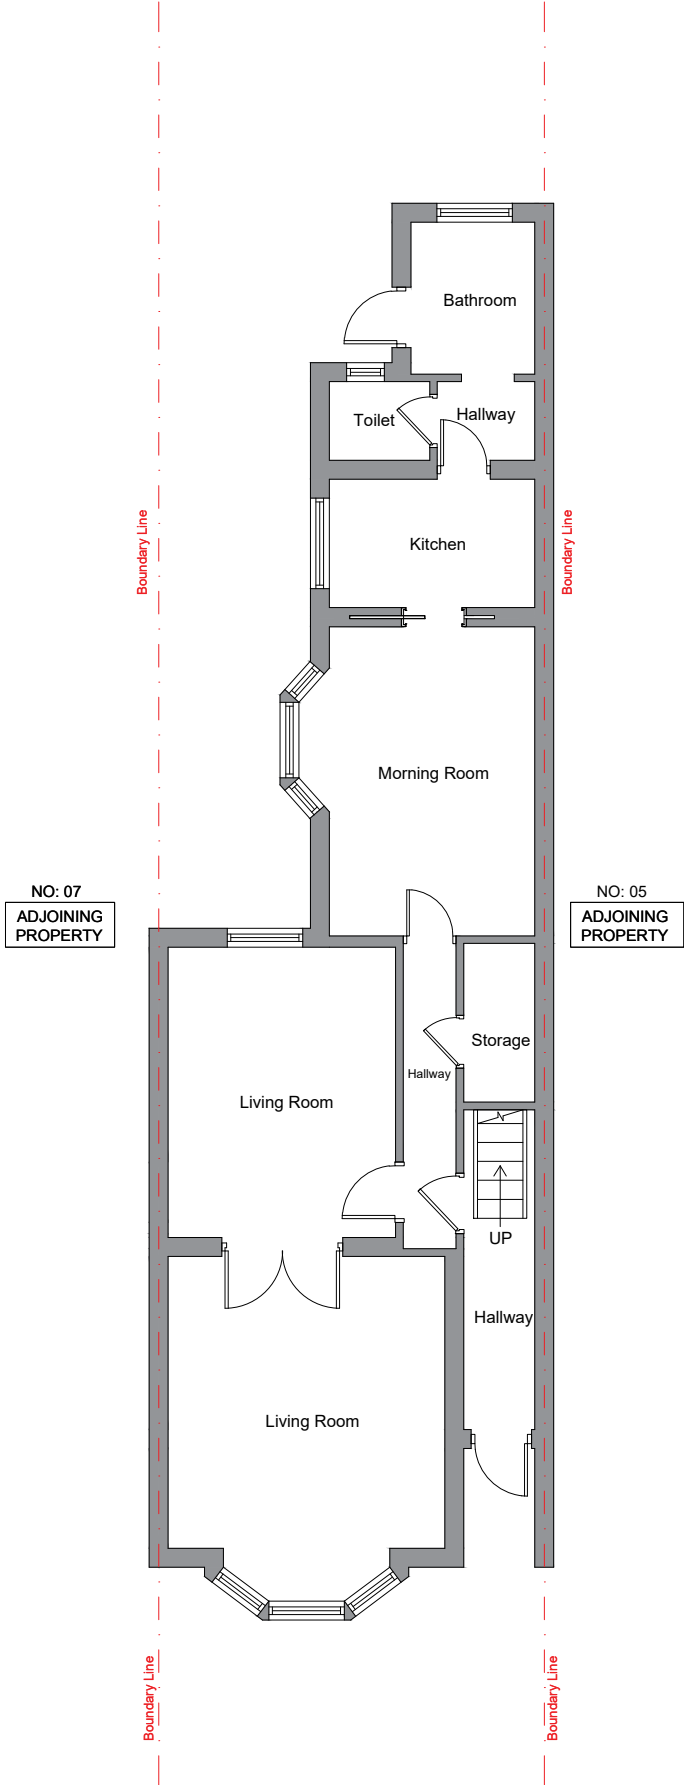


EXISTING GROUND FLOOR PLAN

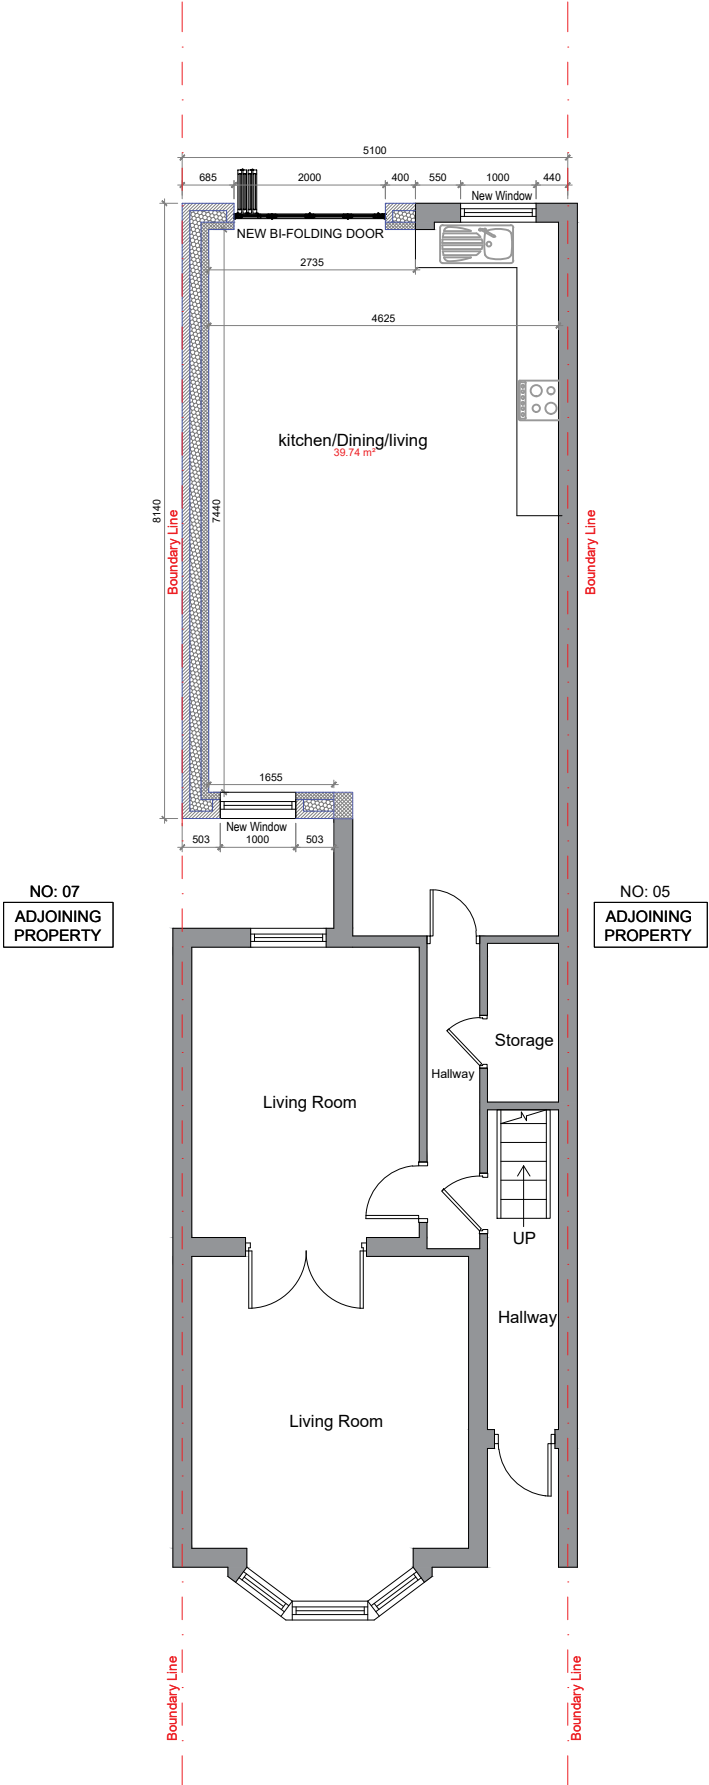


PROPOSED GROUND FLOOR PLAN

- Notes :**
1. All Dimension are in millimeters.
 2. All dimensions are to be checked on site and the Architect is to inform of any discrepancies before construction commences.
 3. All references to drawings refer to current revision of that drawing.


WALL LEGEND	
	Existing Wall
	Proposed 100 mm Non-Loadbearing Stud Wall
	Proposed 350mm Cavity Wall

 

Client -		
Project - 6 Brampton Park Road N22 6BG		
Scale	1:100@A3	Date - 15-05-2026
Drawn By	Checked By -	
Project No.	Drawing No. 03	Revision -
Project Description -Single Storey Side Extension		

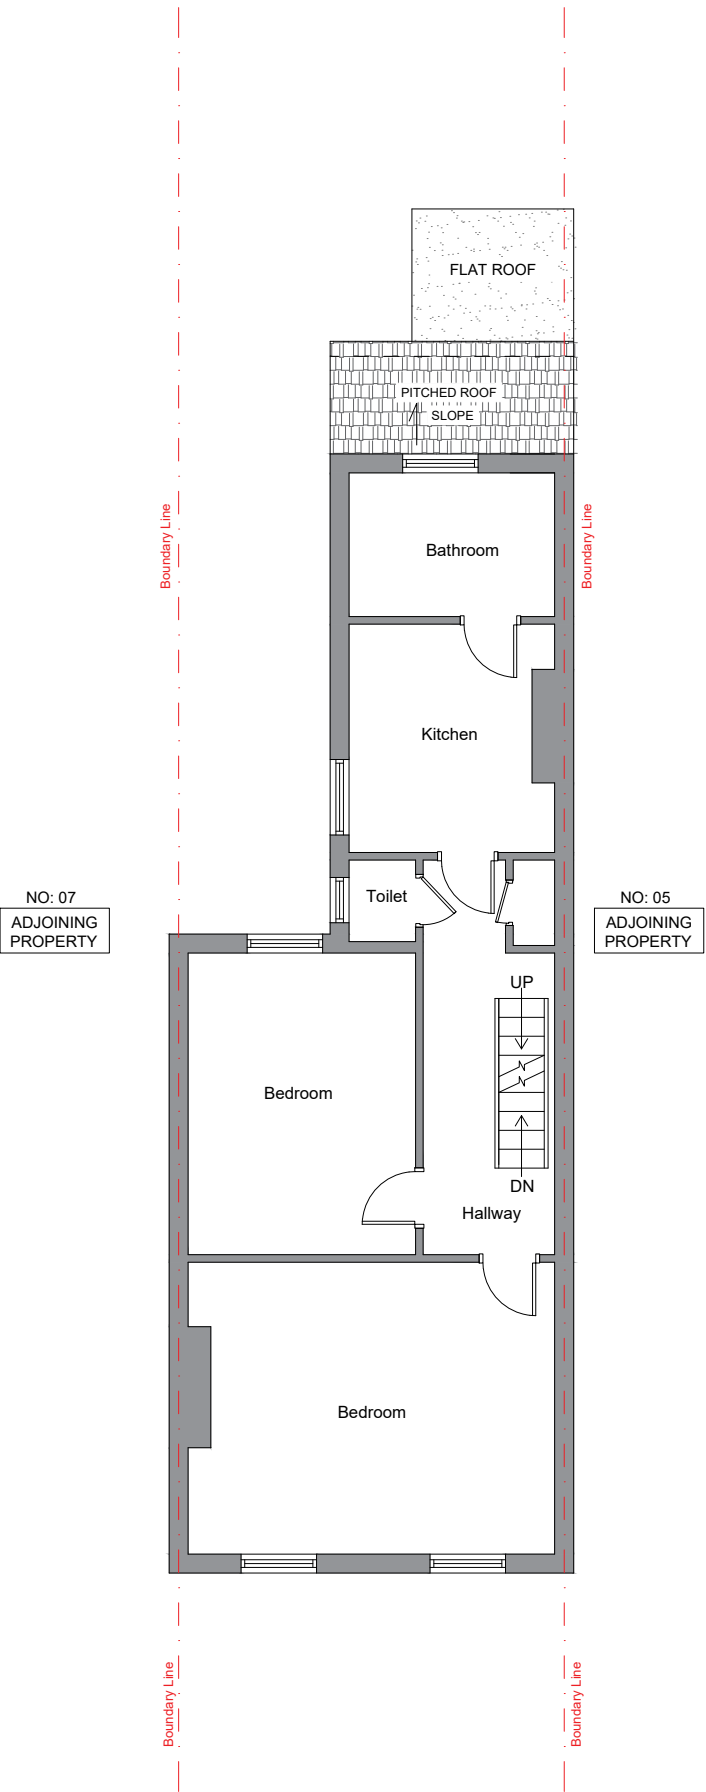


EXISTING FIRST FLOOR PLAN

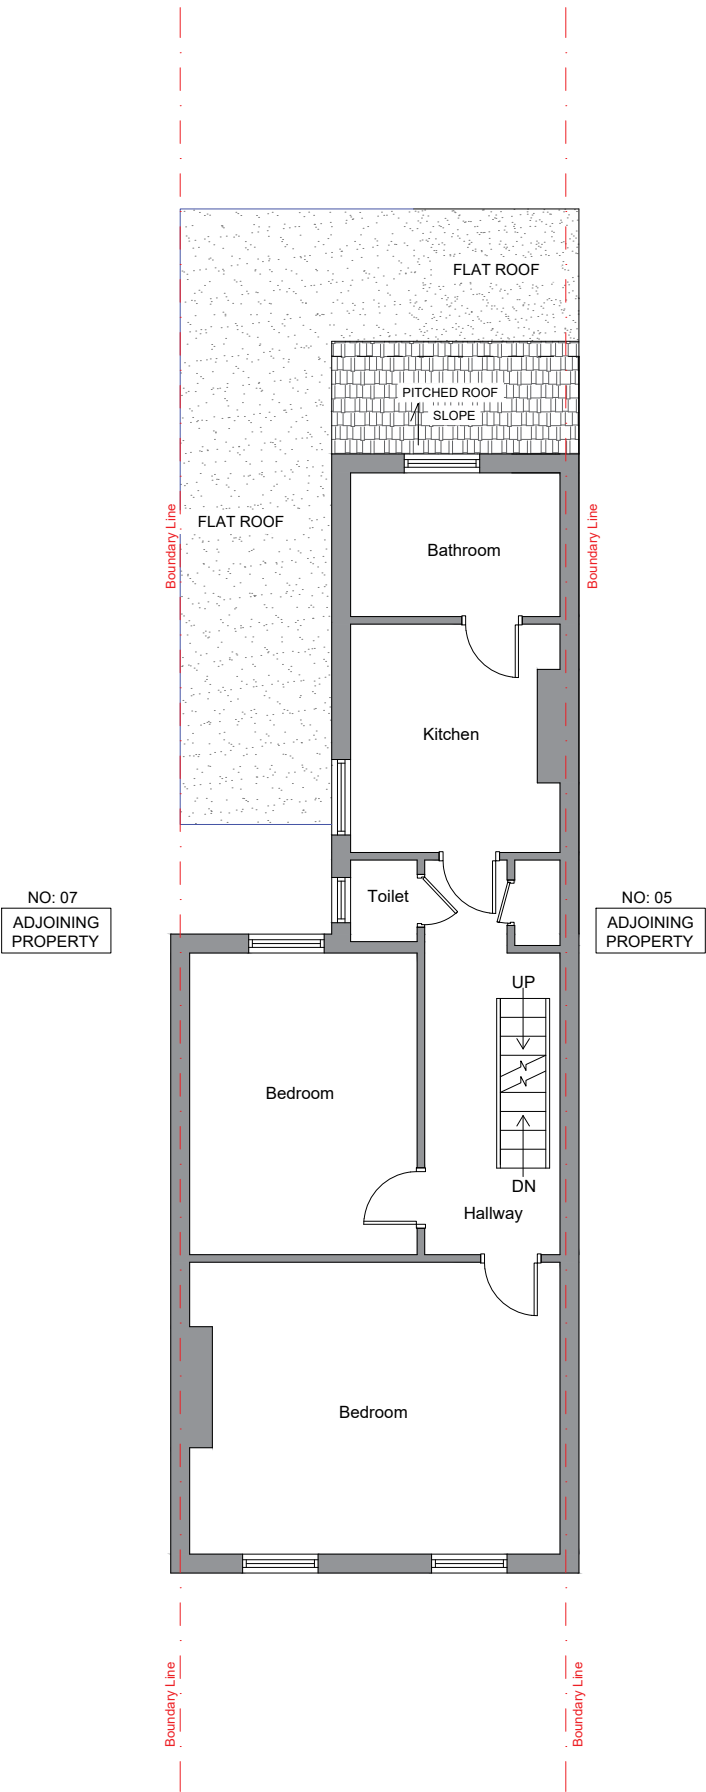


PROPOSED FIRST FLOOR PLAN

- Notes :**
1. All Dimension are in millimeters.
 2. All dimensions are to be checked on site and the Architect is to inform of any discrepancies before construction commences.
 3. All references to drawings refer to current revision of that drawing.


WALL LEGEND	
	Existing Wall
	Proposed 100 mm Non-Loadbearing Stud Wall
	Proposed 350mm Cavity Wall

 

Client -		
Project - 6 Brampton Park Road N22 6BG		
Scale	1:100@A3	Date - 15-05-2026
Drawn By	Checked By -	
Project No.	Drawing No. 04	Revision -
Project Description -Single Storey Side Extension		

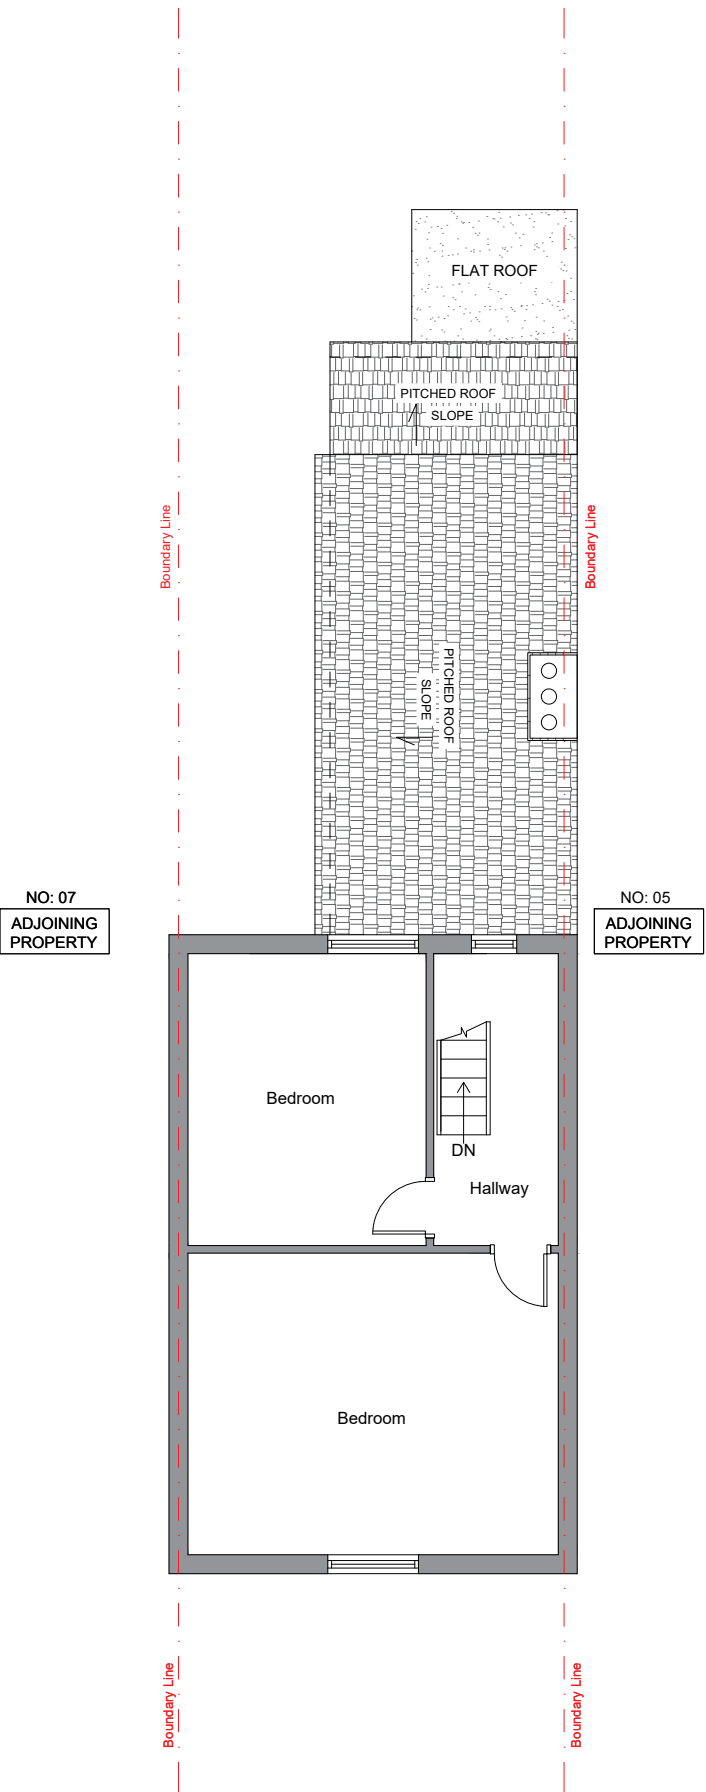


EXISTING SECOND FLOOR PLAN

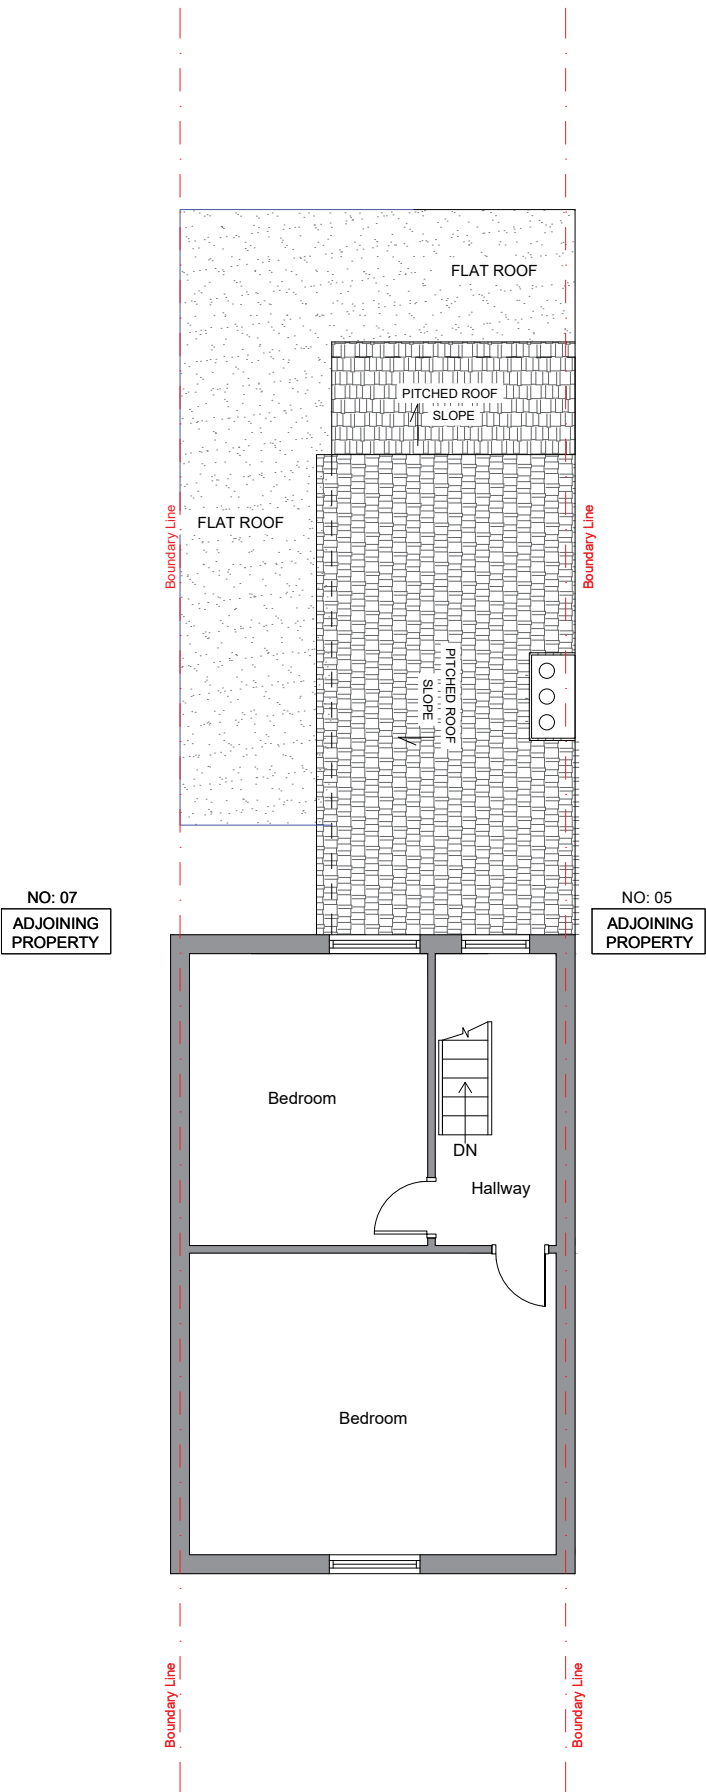

PROPOSED SECOND FLOOR PLAN


- Notes :**
1. All Dimension are in millimeters.
 2. All dimensions are to be checked on site and the Architect is to inform of any discrepancies before construction commences.
 3. All references to drawings refer to current revision of that drawing.

WALL LEGEND	
	Existing Wall
	Proposed 100 mm Non-Loadbearing Stud Wall
	Proposed 350mm Cavity Wall

 


Client -		
Project - 6 Brampton Park Road N22 6BG		
Scale	1:100@A3	Date - 15-05-2026
Drawn By	Checked By -	
Project No.	Drawing No. 05	Revision -
Project Description -Single Storey Side Extention		

- Notes :**
1. All Dimension are in millimeters.
 2. All dimensions are to be checked on site and the Architect is to inform of any discrepancies before construction commences.
 3. All references to drawings refer to current revision of that drawing.

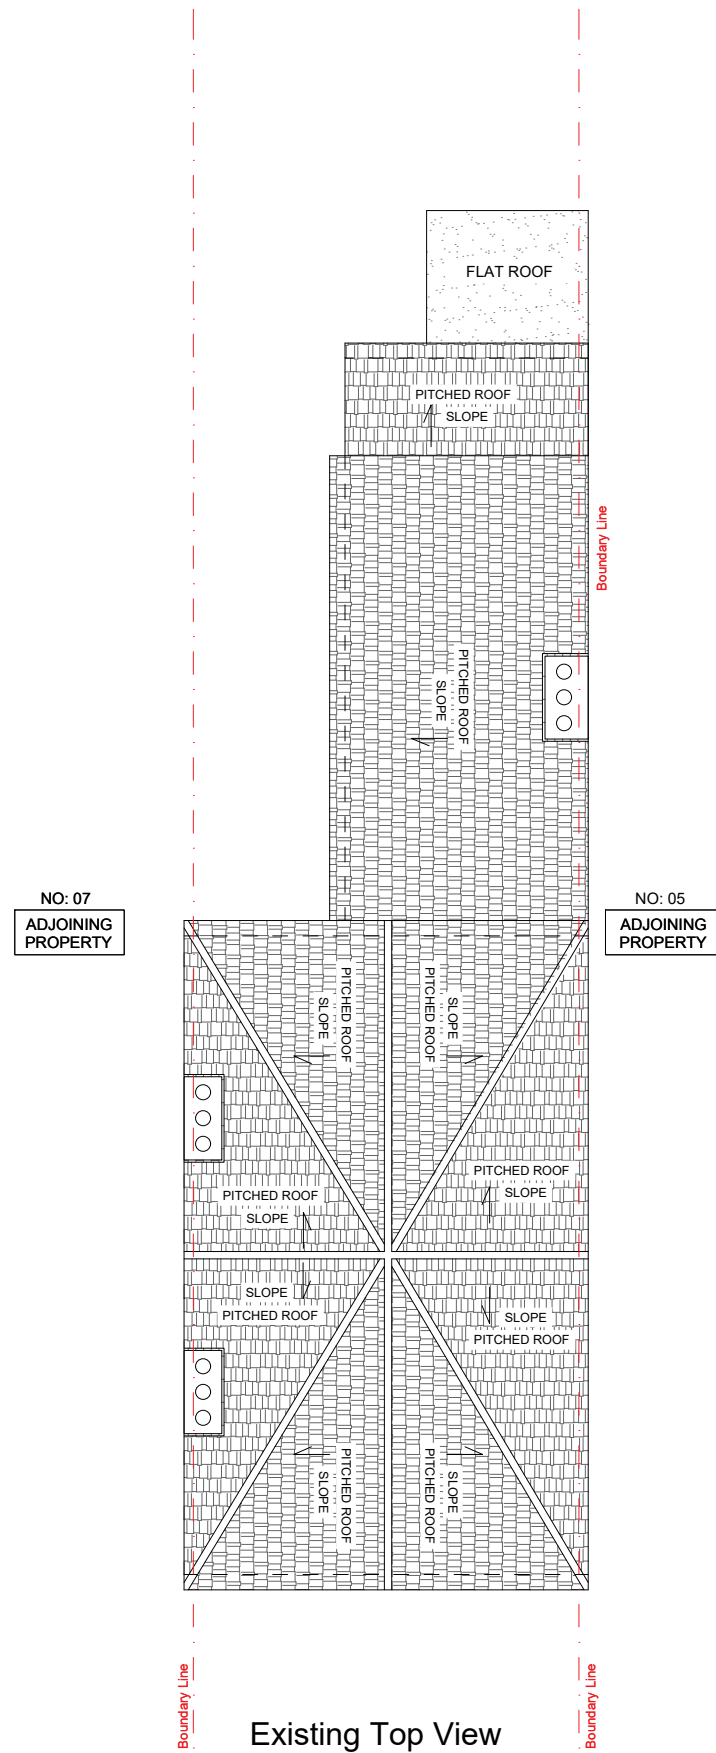


Existing Top View

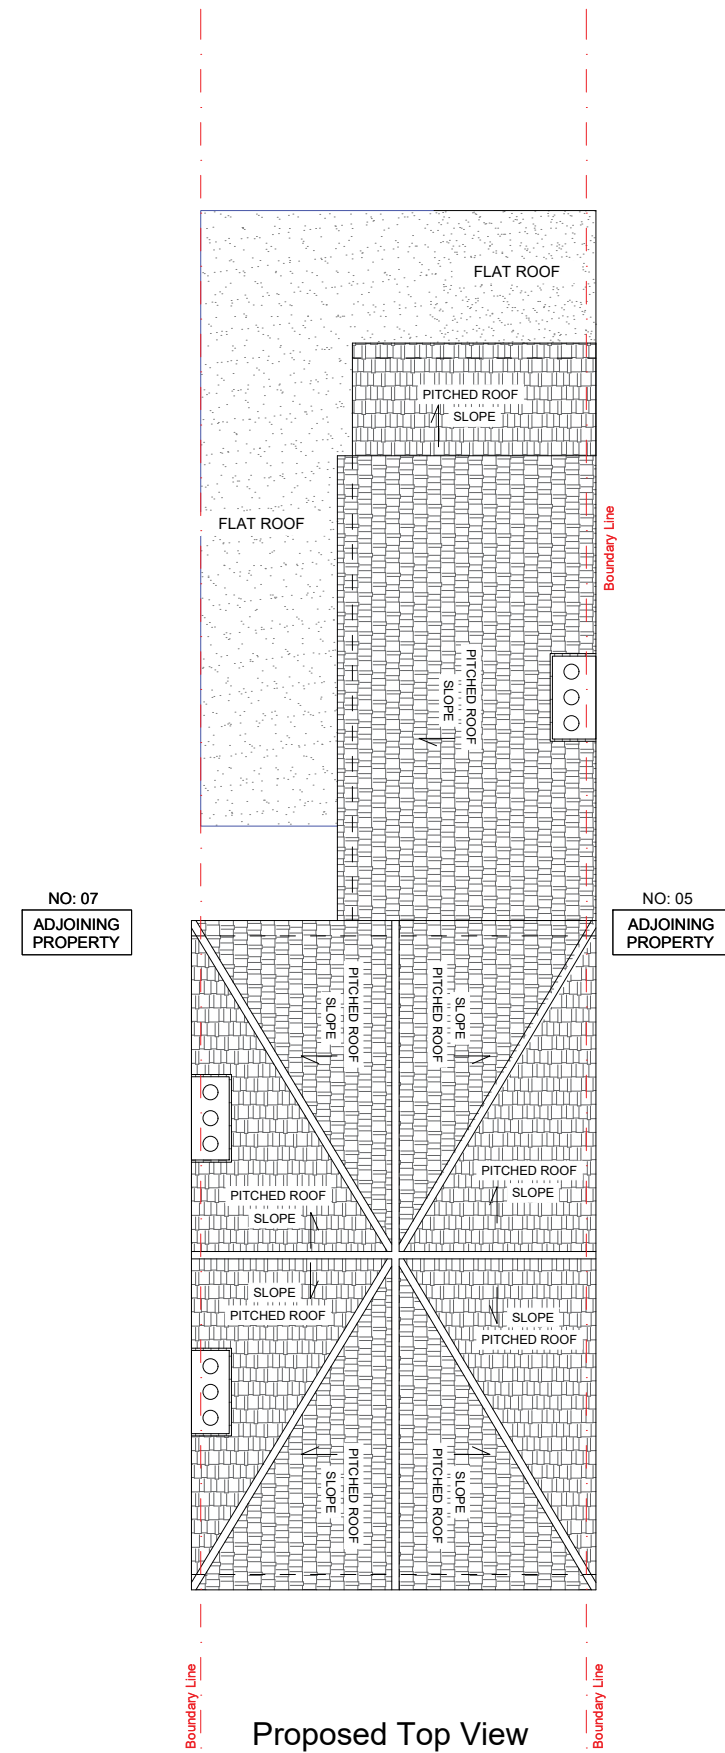


Proposed Top View

WALL LEGEND	
	Existing Wall
	Proposed 100 mm Non-Loadbearing Stud Wall
	Proposed 350mm Cavity Wall

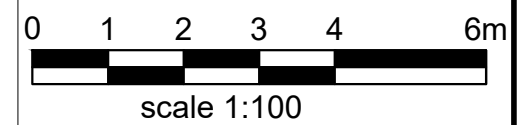


Client -		
Project - 6 Brampton Park Road N22 6BG		
Scale	1:100@A3	Date - 15-05-2026
Drawn By		Checked By -
Project No.	Drawing No.	Revision
	06	-
Project Description		
- Single Storey Side Extension		

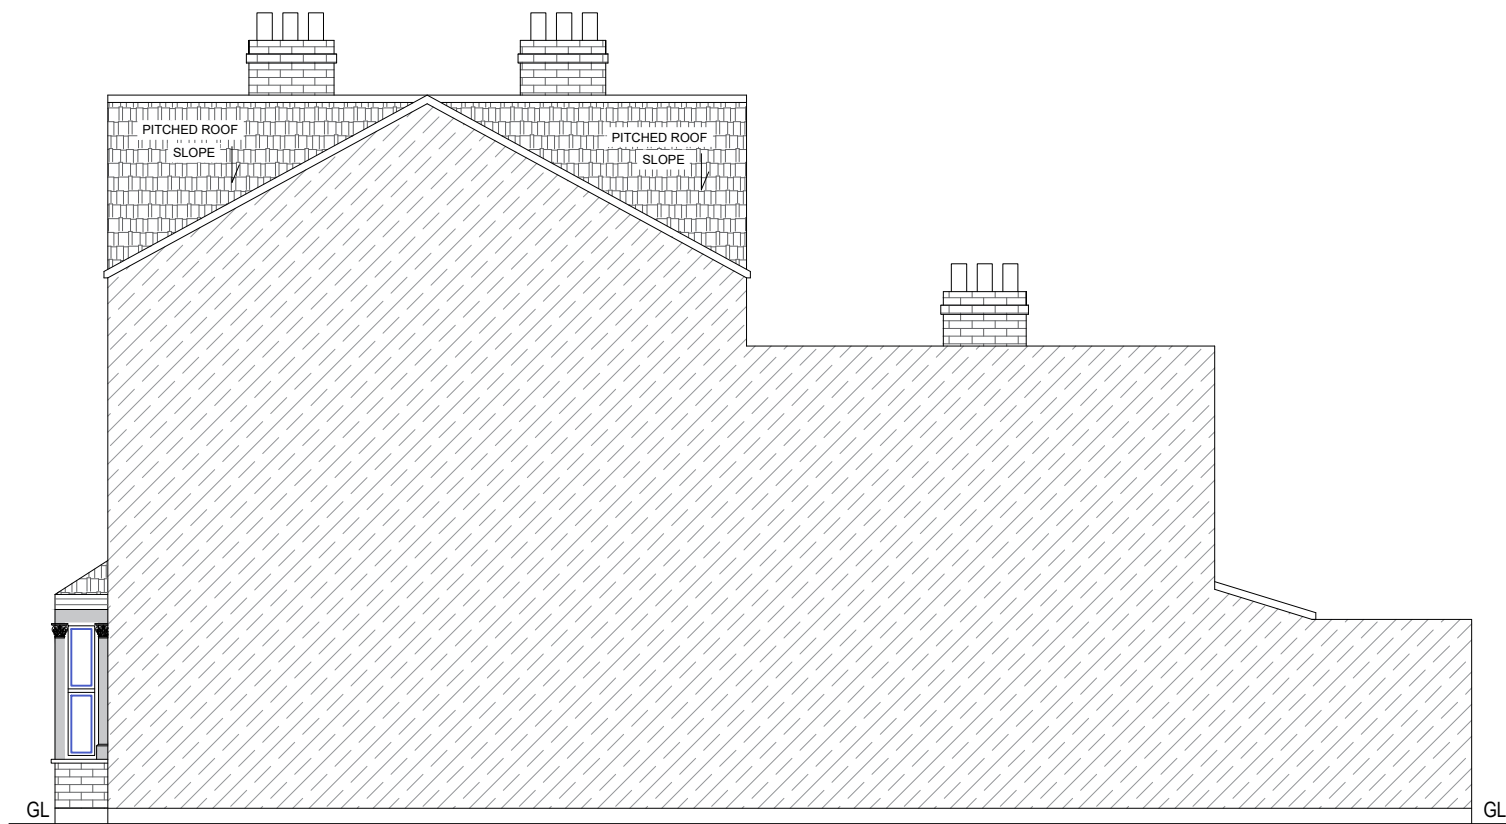


Existing Right Side Elevation

NO: 07
ADJOINING
PROPERTY

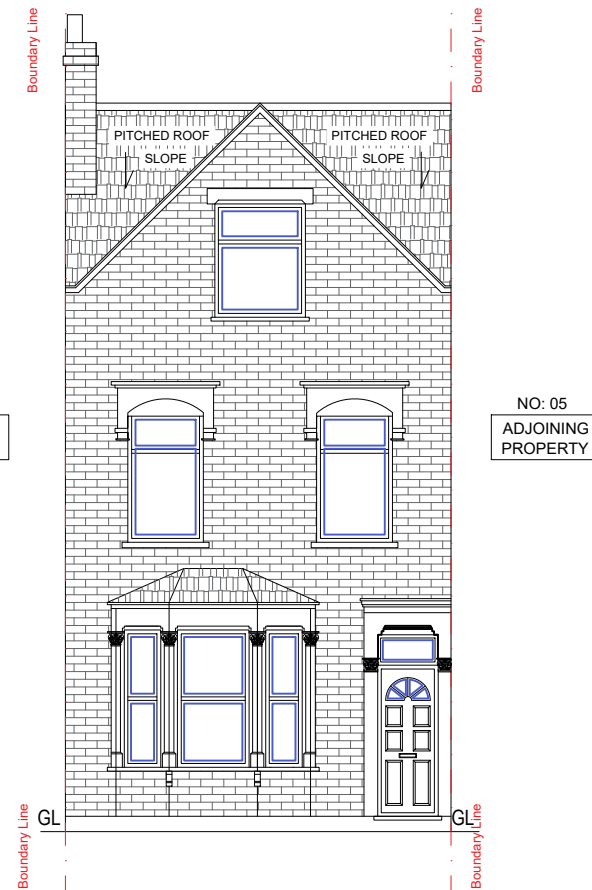

Existing Front Elevation

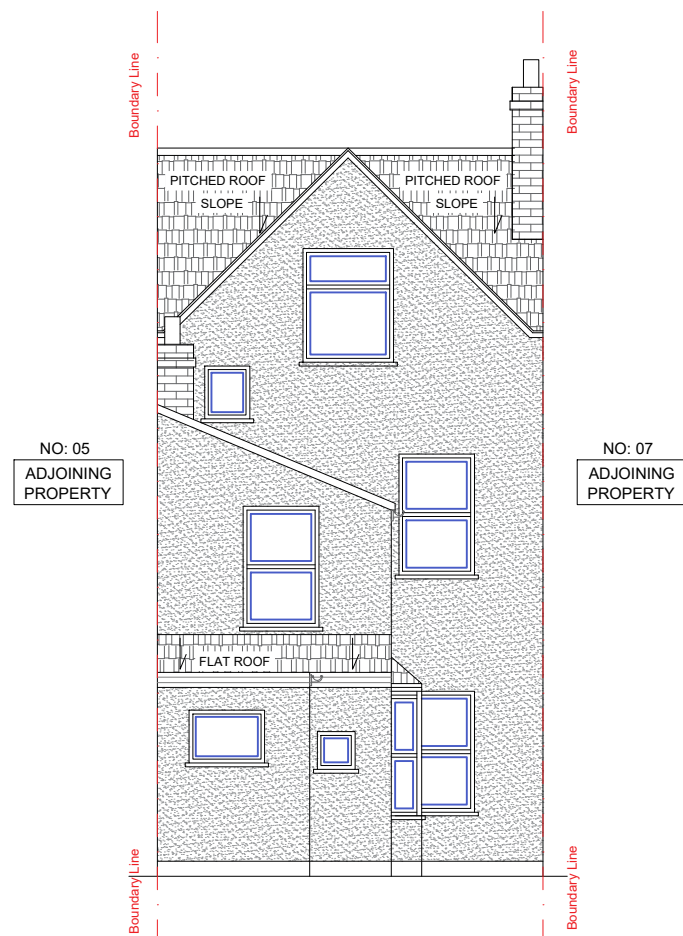

Existing Rear Elevation



Existing Left Side Elevation


Notes :

1. All Dimension are in millimeters.
2. All dimensions are to be checked on site and the Architect is to inform of any discrepancies before construction commences.
3. All references to drawings refer to current revision of that drawing.

WALL LEGEND	
	Existing Wall
	Proposed 100 mm Non-Loadbearing Stud Wall
	Proposed 350mm Cavity Wall



Client -		
Project - 6 Brampton Park Road N22 6BG		
Scale	1:100@A3	Date - 15-05-2026
Drawn By	Checked By -	
Project No.	Drawing No. 07	Revision -
Project Description -Single Storey Side Extension		

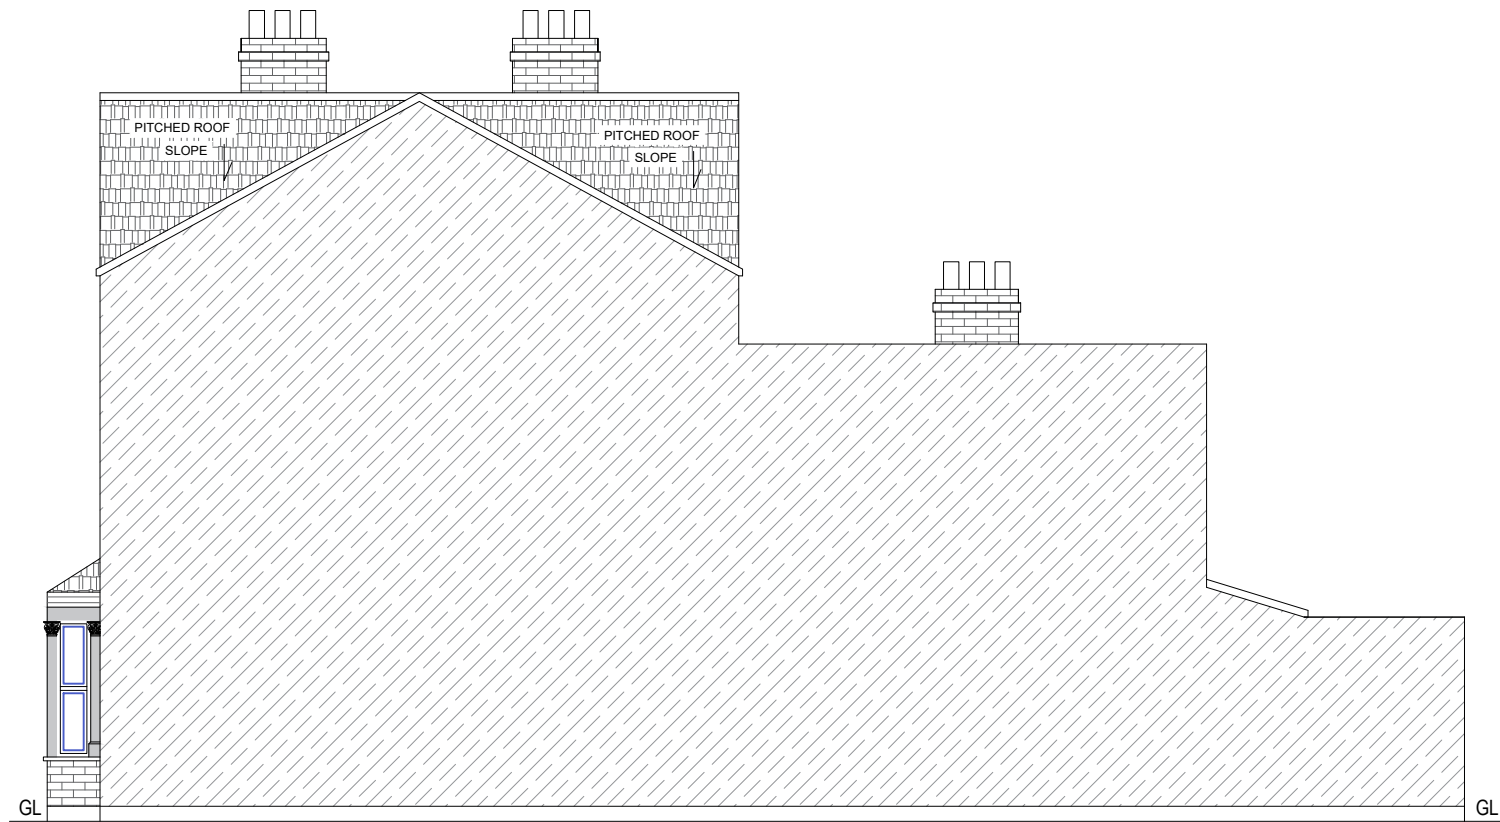


Proposed Right Side Elevation

NO: 07
ADJOINING
PROPERTY



Proposed Front Elevation


MATERIALS USED IN EXTERIOR WORK TO
BE SIMILAR IN APPEARANCE TO THOSE OF
THE EXTERIOR OF THE EXISTING HOUSE.

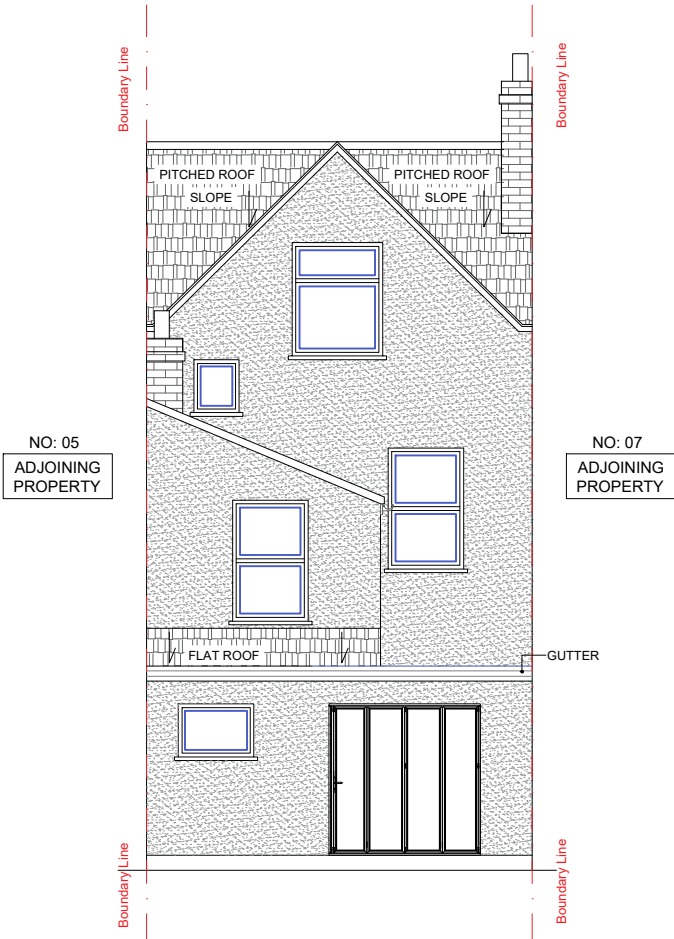

Proposed Left Side Elevation

- Notes :**
1. All Dimension are in millimeters.
 2. All dimensions are to be checked on site and the Architect is to inform of any discrepancies before construction commences.
 3. All references to drawings refer to current revision of that drawing.

WALL LEGEND	
	Existing Wall
	Proposed 100 mm Non-Loadbearing Stud Wall
	Proposed 350mm Cavity Wall

 

Client -		
Project - 6 Brampton Park Road N22 6BG		
Scale	1:100@A3	Date - 15-05-2026
Drawn By	Checked By -	
Project No.	Drawing No. 08	Revision -
Project Description -Single Storey Side Extension		