

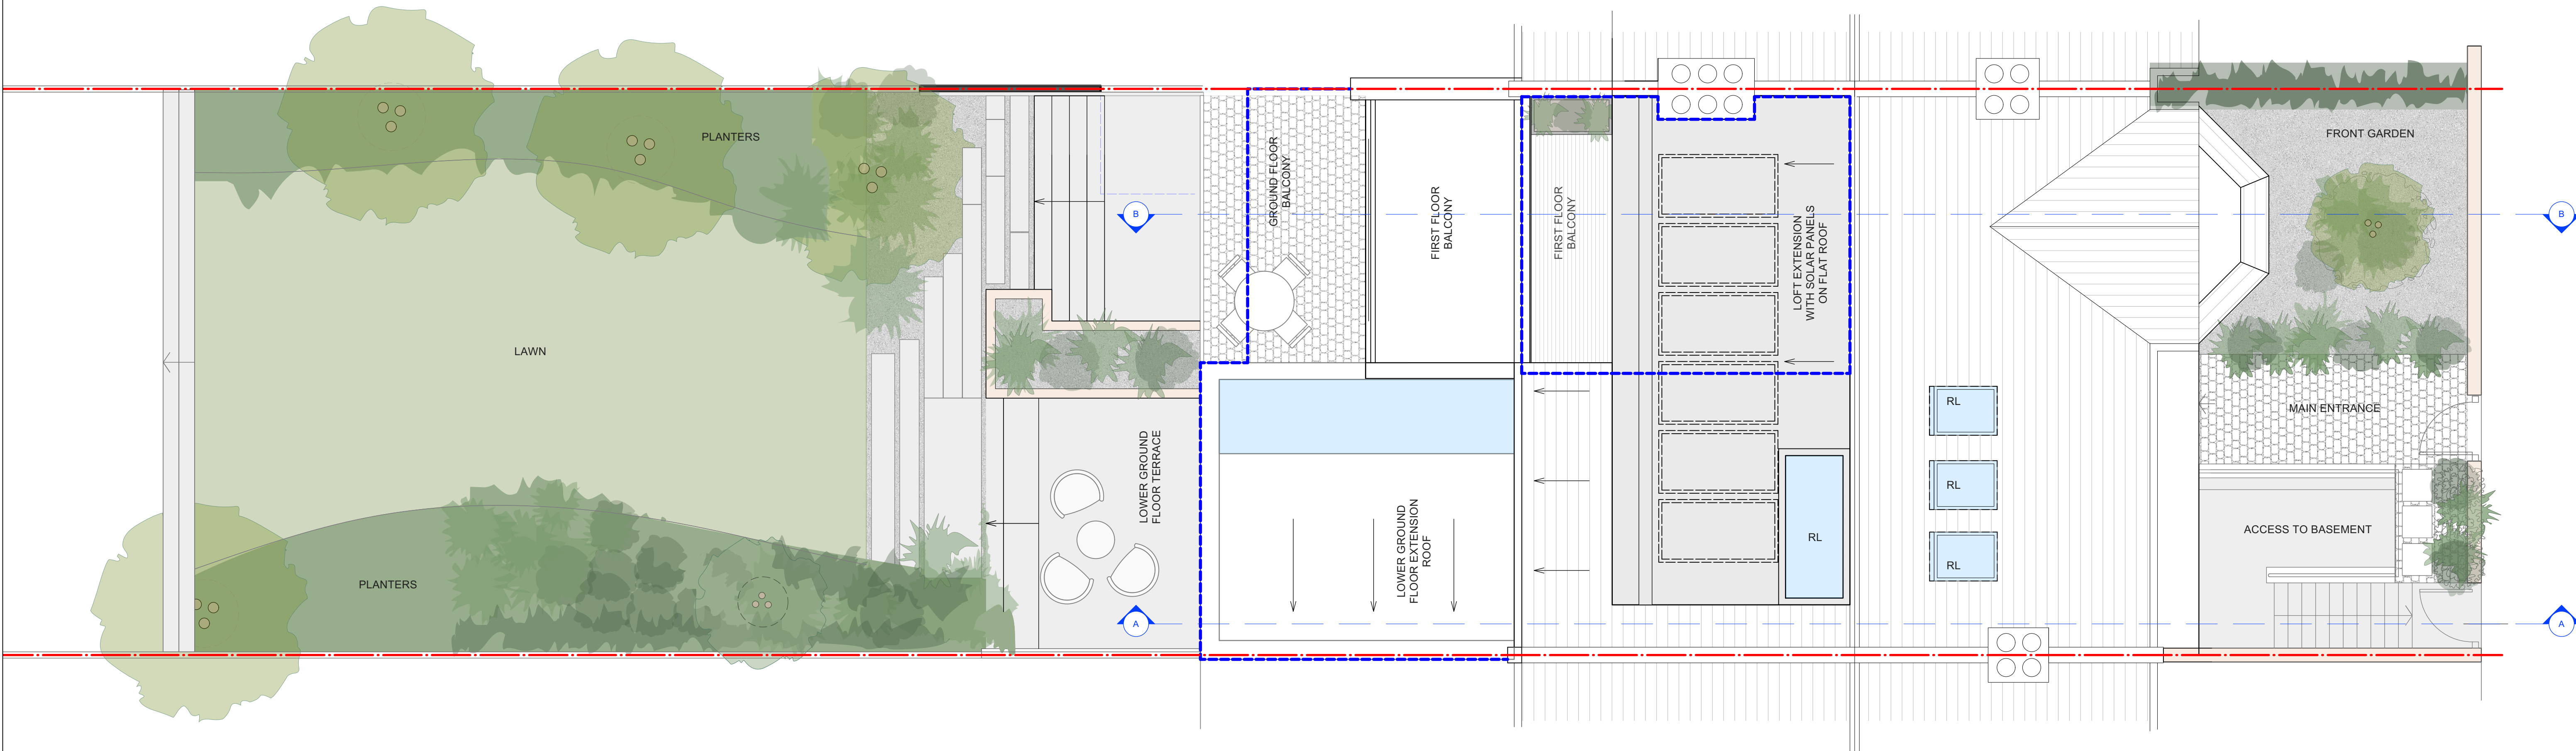


 

SITE PLAN - PROPOSED
1:50 @ A1 / 1:100 @ A3

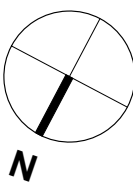

--- Denotes Site Boundary

--- Denotes consented scheme
HGY/2024/1787

Revisions

DO NOT SCALE OFF THIS DRAWING. ALL COPYRIGHTS RELATING TO THE DESIGN WORK CONTAINED ON THIS DRAWING TO BE RETAINED BY MATTHEW GILES LTD.

Site Address **113 Rosebery Road, London, N10 2LD**
Client **Sheila & Joe Gallagher**

Matthew Giles Ltd

PROPOSED SITE PLAN

Drawing no. **24-1160-101**

Rev.

Status **PLANNING**

Date **JUNE 25**

Scale **1:50 @ A1**
1:100 @ A3

MATTHEW GILES ARCHITECTS


Unit G11, Edinburgh House, 170 Kennington Lane, London, SE11 5DP

www.matthewgilesarchitects.com

Tel 020 3876 0750



OS MAP - PROPOSED
1:500 @ A1 / 1:1000 @ A3

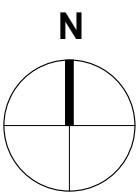

0m 25m 50m

--- Denotes Site Boundary

--- Denotes consented scheme
HGY/2024/1787

Revisions

DO NOT SCALE OFF THIS DRAWING. ALL COPYRIGHTS RELATING TO THE DESIGN WORK CONTAINED ON THIS DRAWING TO BE RETAINED BY MATTHEW GILES LTD.

Site Address **113 Rosebery Road, London, N10 2LD**
Client **Sheila & Joe Gallagher**

SITE LOCATION PLAN

Drawing no. **24-1160-101-OS**
Rev.

Status **PLANNING**

Date **JUNE 25**
Scale **1:50 @ A1**
1:100 @ A3


MATTHEW GILES ARCHITECTS

Unit G11, Edinburgh House, 170 Kennington Lane, London, SE11 5DP

www.matthewgilesarchitects.com

Tel 020 3976 0750

LOWER GROUND FLOOR PLAN - PROPOSED
1:50 @ A1 / 1:100 @ A3

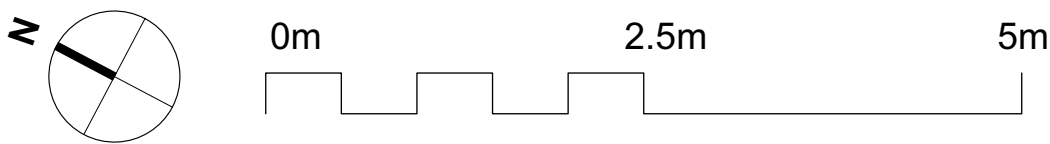

--- Denotes Site Boundary

--- Denotes consented scheme
HGY/2024/1787

Revisions

DO NOT SCALE OFF THIS DRAWING. ALL COPYRIGHTS RELATING TO THE DESIGN WORK CONTAINED ON THIS
DRAWING TO BE RETAINED BY MATTHEW GILES LTD.

Site Address 113 Rosebery Road, London, N10 2LD

Client Sheila & Joe Gallagher

Matthew Giles Ltd

PROPOSED LOWER GROUND FLOOR PLAN

Status PLANNING

Drawing no. 24-1160-110

Date JUNE 25

MATTHEW GILES ARCHITECTS


Rev.

Scale 1:50 @ A1
1:100 @ A3

Unit G11, Edinburgh House, 170 Kennington Lane, London, SE11 5DP

www.matthewgilesarchitects.com

Tel 020 3876 0750

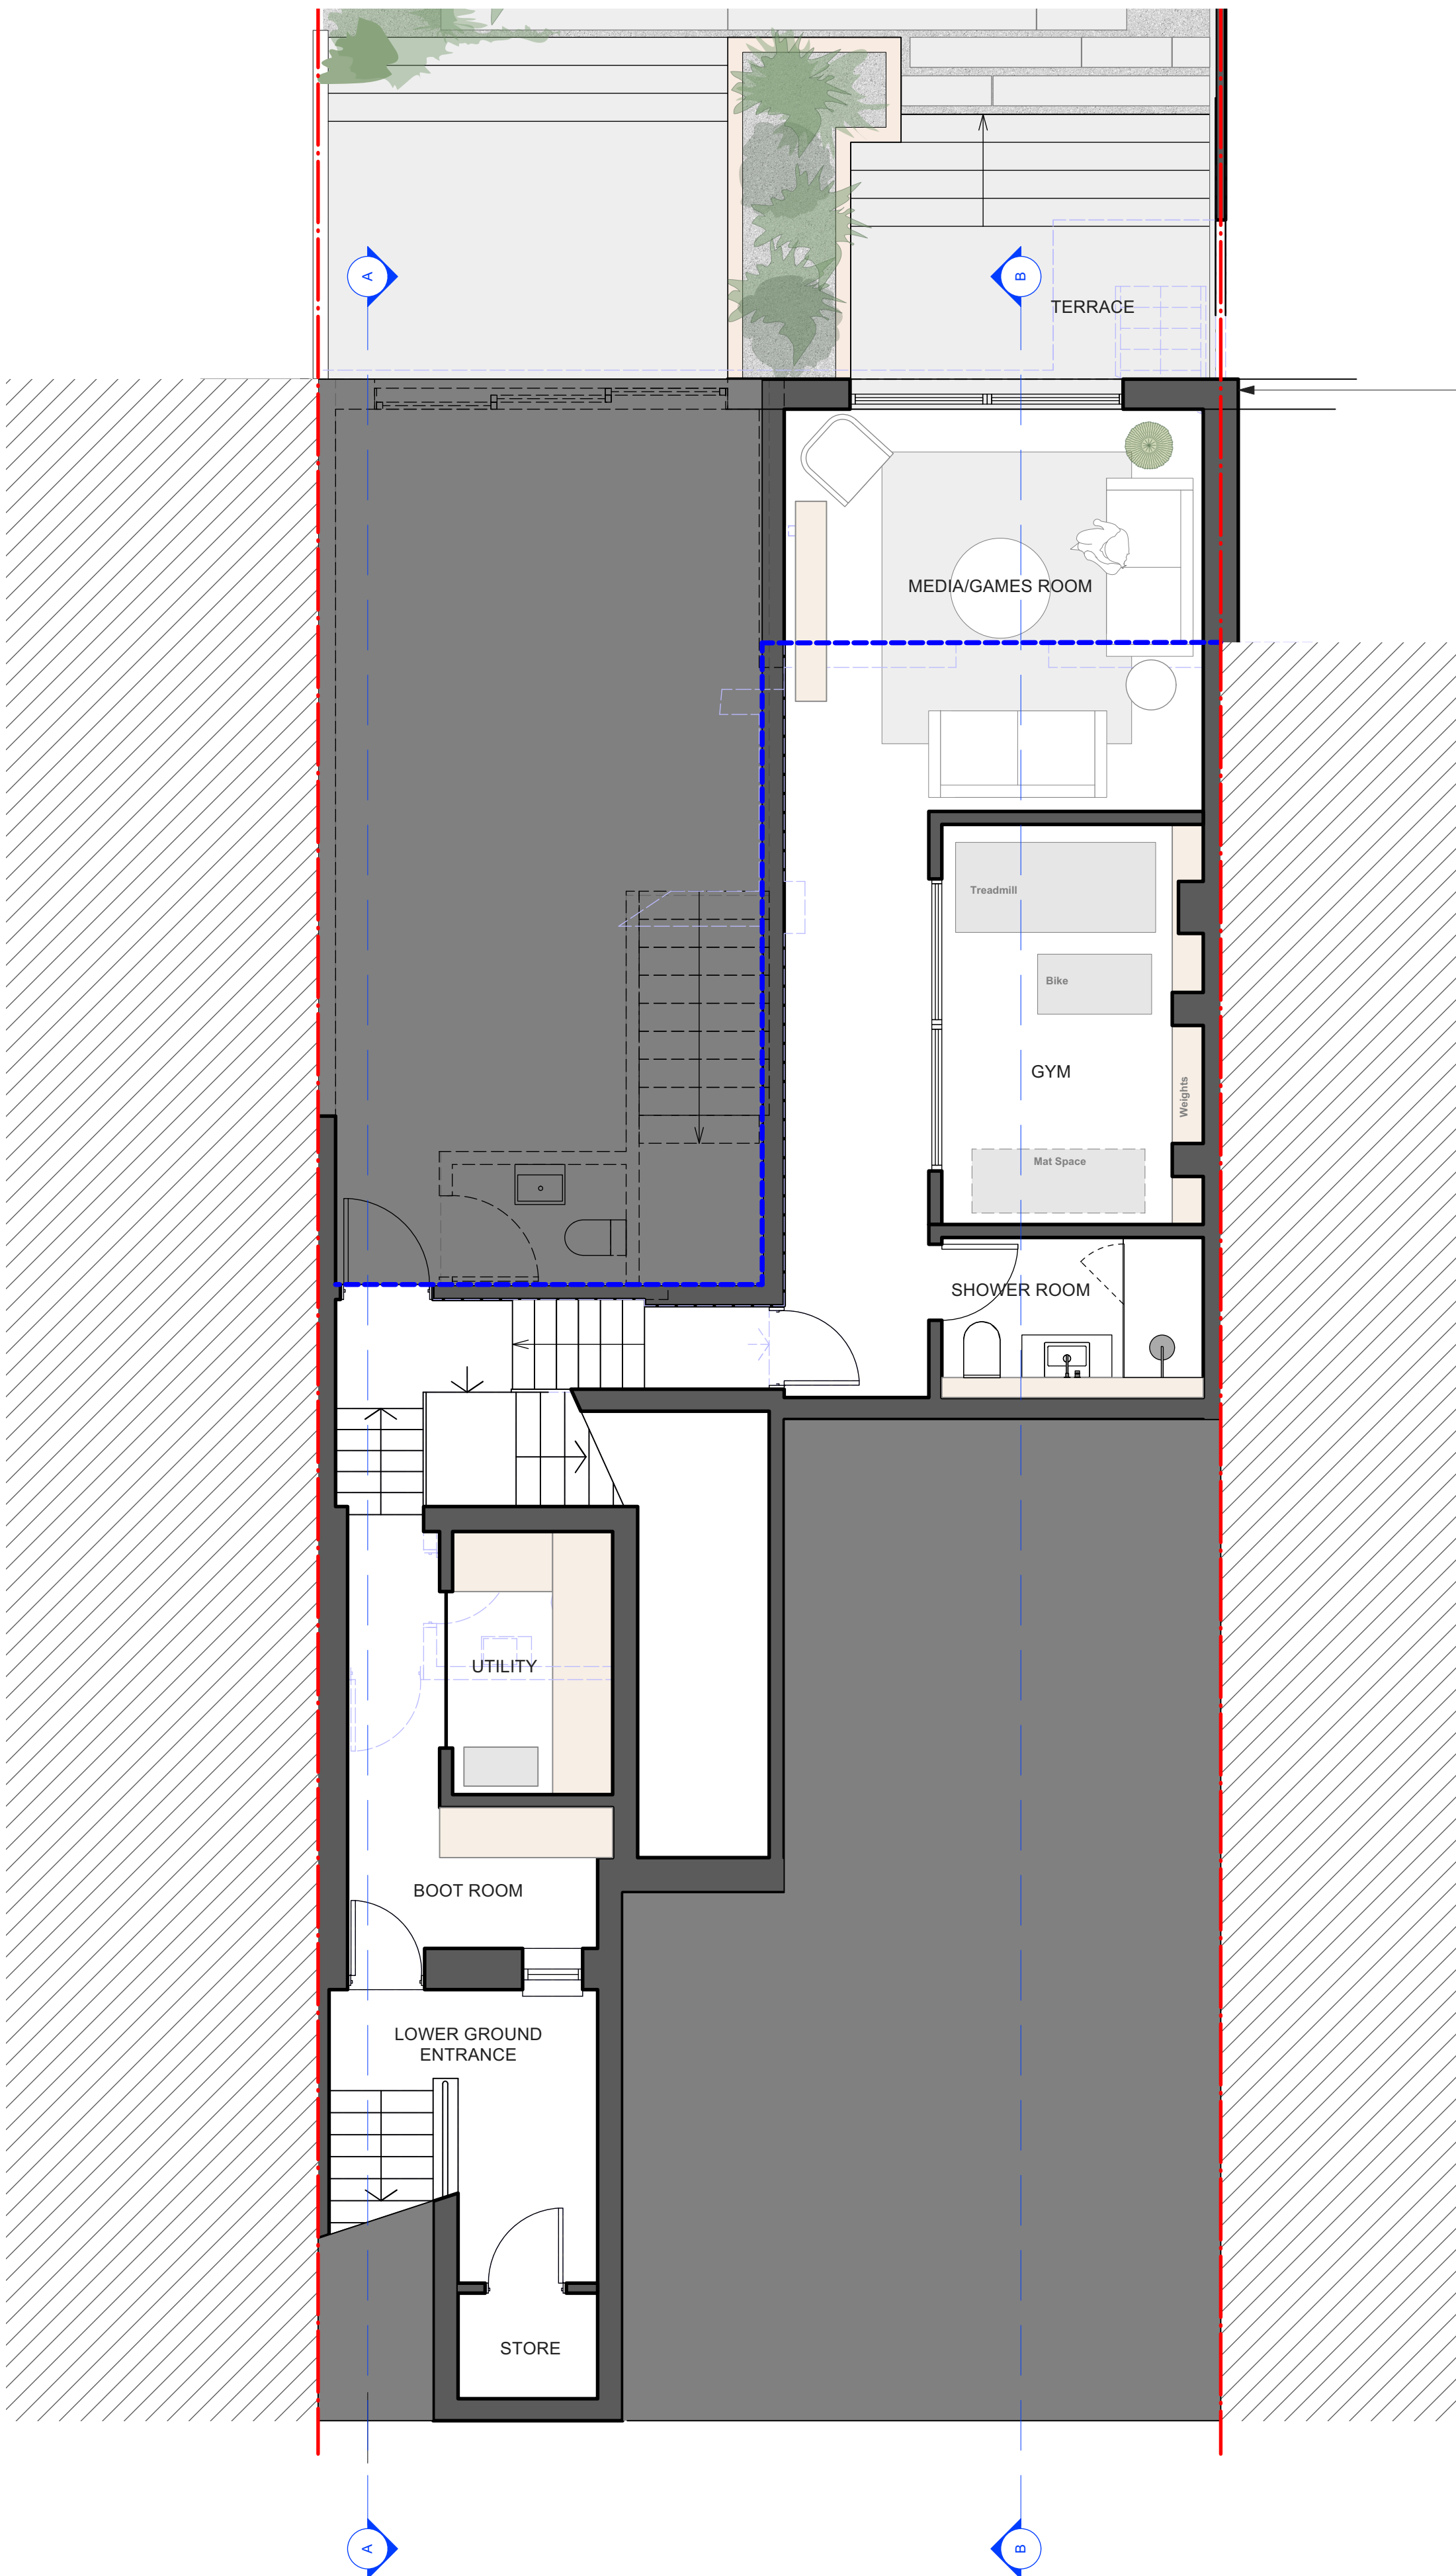

GROUND FLOOR EXTENSION TO ALIGN WITH EXTENSION OF NO. 111

REMOVE EXTERNAL STAIRCASE

ALIGN BALCONY WITH GROUND FLOOR AND BASEMENT EXTENSION

NO.111

NO.115

LOUNGE

BALCONY

DINING

KITCHEN

STUDY/
BREAKOUT
AREA

WC

COAT
STORAGE


HALLWAY

STUDY

LIVING
ROOM

ENTRANCE

GROUND FLOOR PLAN -PROPOSED
1:50 @ A1 / 1:100 @ A3

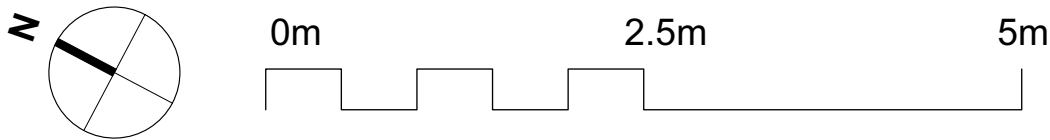

--- Denotes Site Boundary

--- Denotes consented scheme
HGY/2024/1787

Revisions

Site Address 113 Rosebery Road, London, N10 2LD

Client Sheila & Joe Gallagher

PROPOSED GROUND FLOOR PLAN

Drawing no. 24-1160-111


Rev.

Status PLANNING


Date JUNE 25

Scale 1:50 @ A1
1:100 @ A3

MATTHEW GILES ARCHITECTS

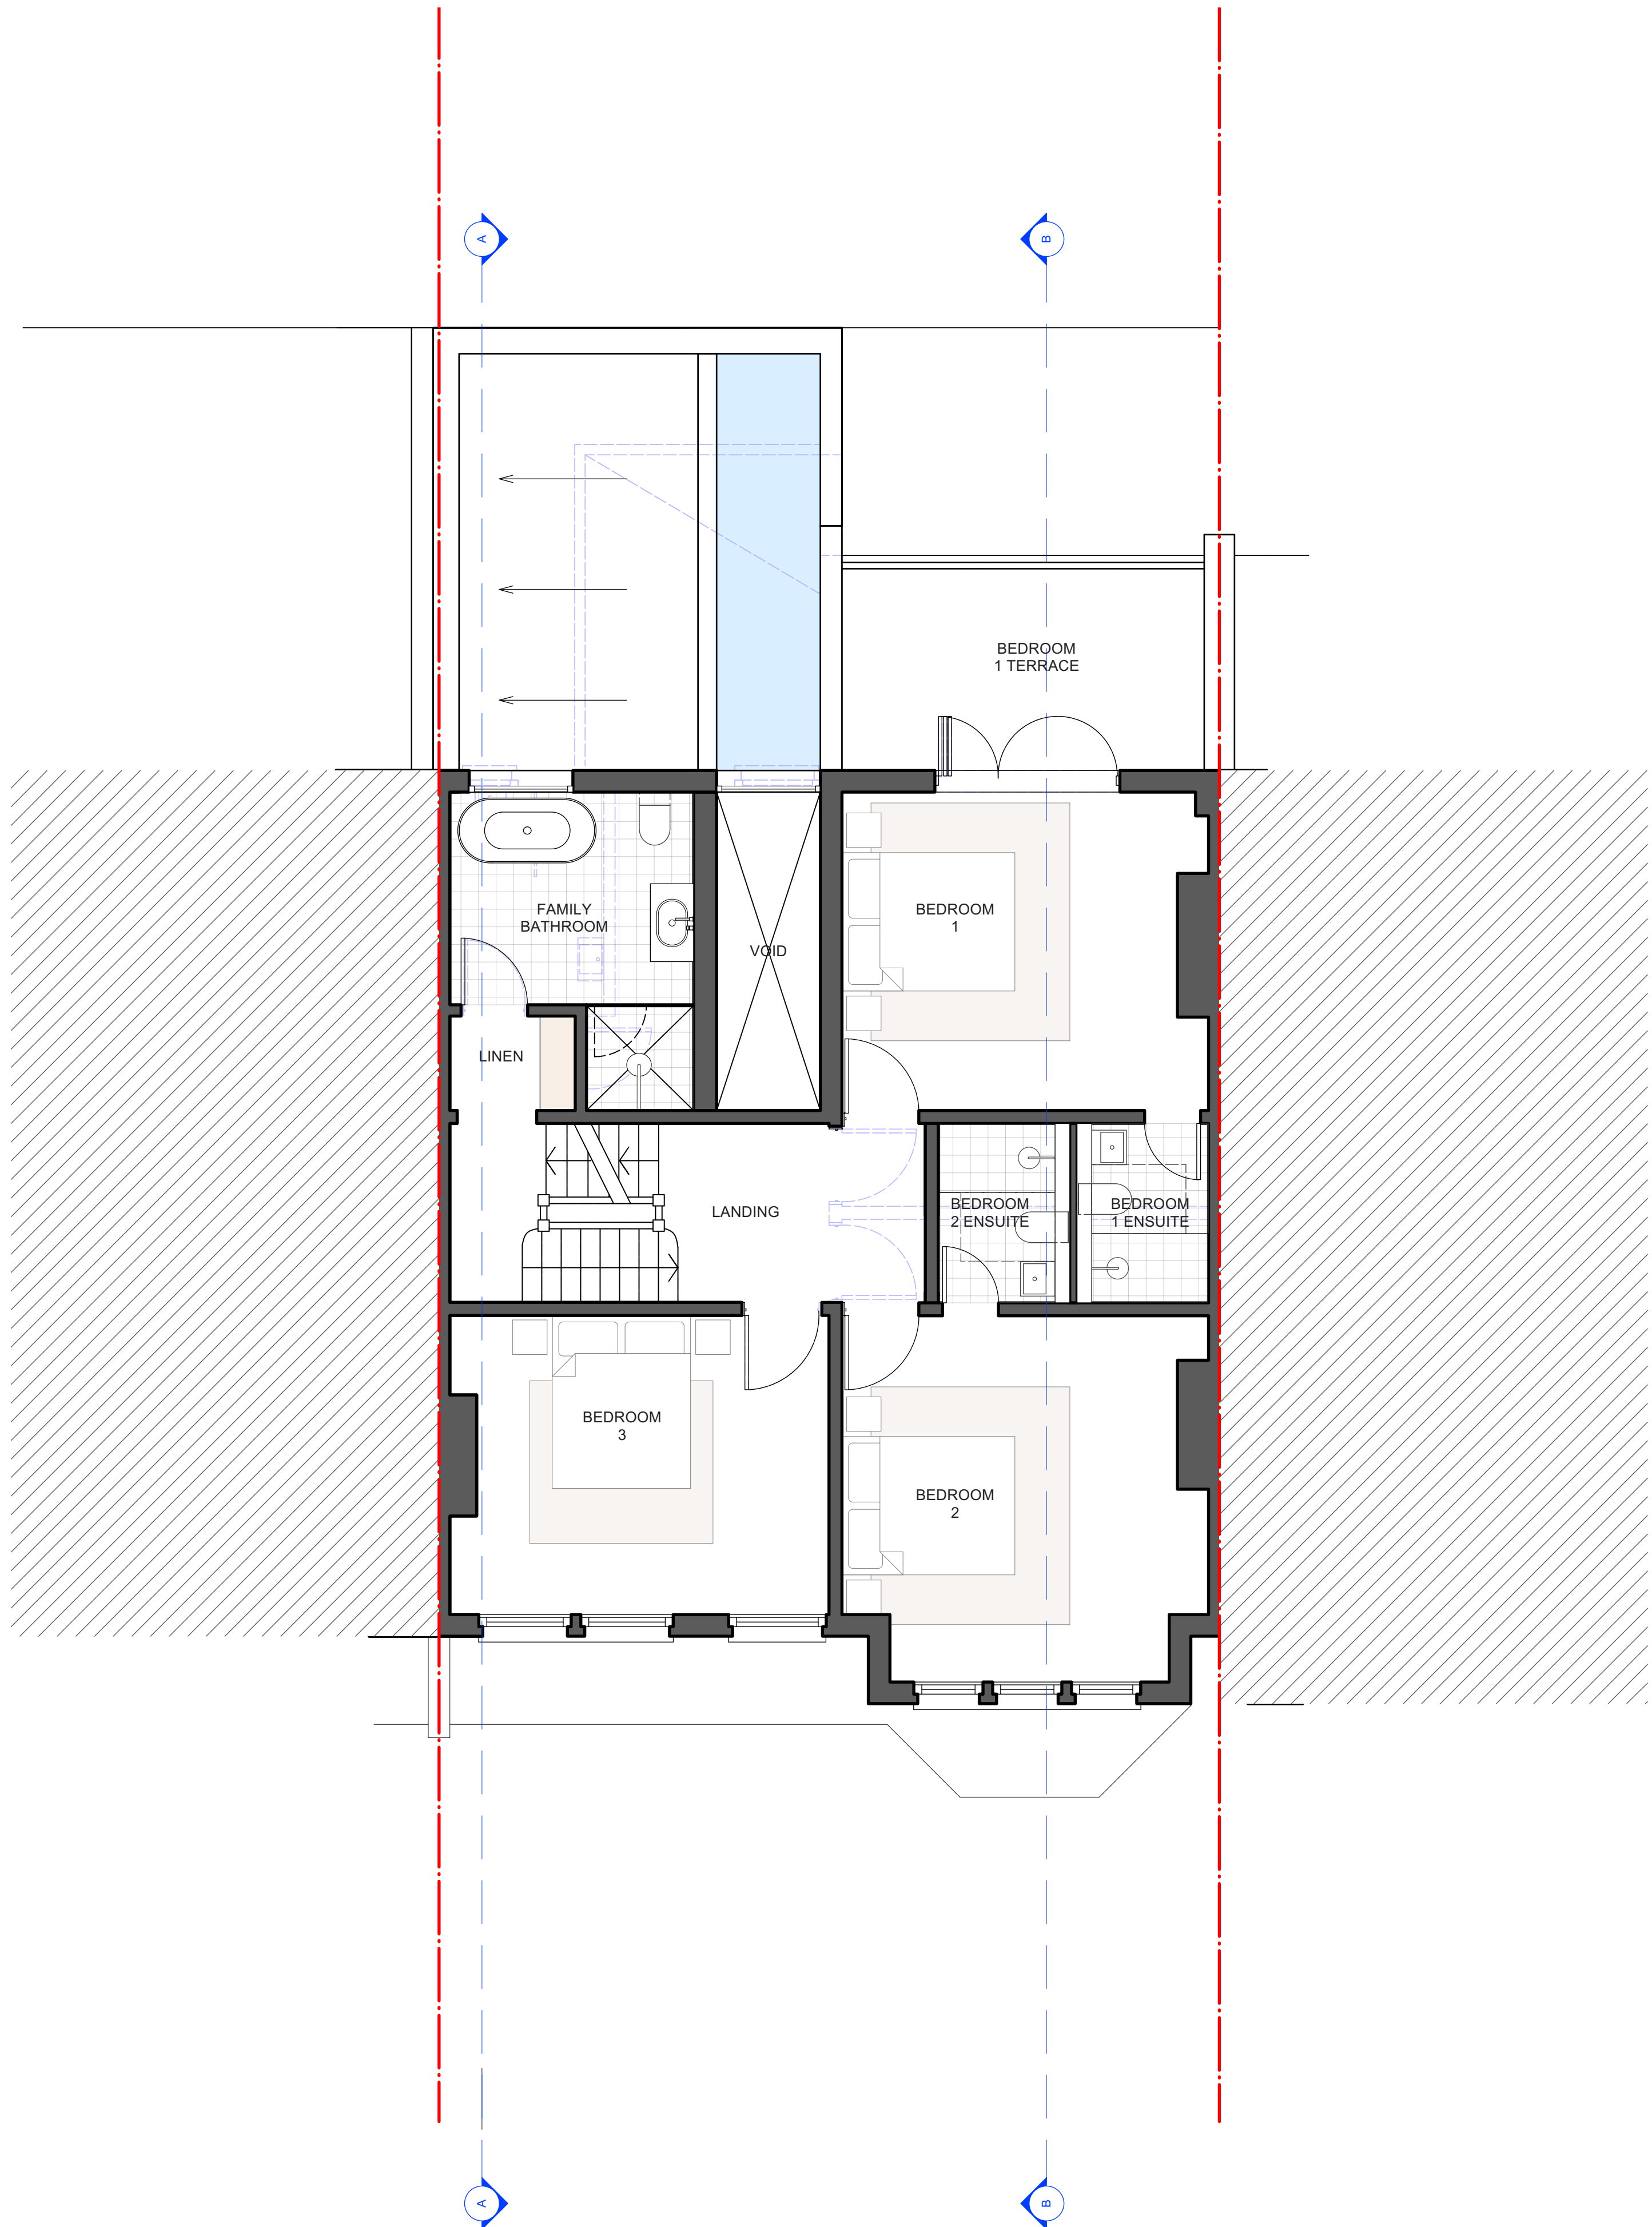

FIRST FLOOR PLAN - PROPOSED
1:50 @ A1 / 1:100 @ A3

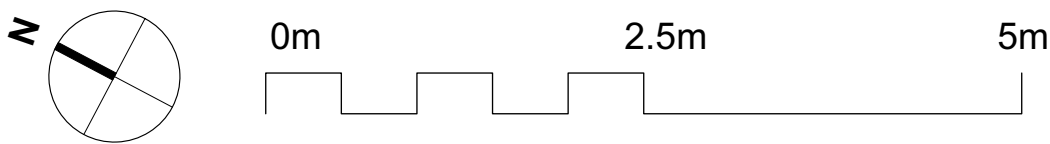

--- Denotes Site Boundary
--- Denotes consented scheme
HGY/2024/1787

Revisions

DO NOT SCALE OFF THIS DRAWING. ALL COPYRIGHTS RELATING TO THE DESIGN WORK CONTAINED ON THIS DRAWING TO BE RETAINED BY MATTHEW GILES LTD.

Site Address 113 Rosebery Road, London, N10 2LD
Client Sheila & Joe Gallagher

Matthew Giles Ltd

PROPOSED FIRST FLOOR PLAN

Drawing no. 24-1161-112

Rev.

Status PLANNING

Date JUNE 25


Scale 1:50 @ A1
1:100 @ A3

MATTHEW GILES ARCHITECTS


Unit G11, Edinburgh House, 170 Kennington Lane, London, SE11 5DP

www.matthewgilesarchitects.com

Tel 020 3976 0750

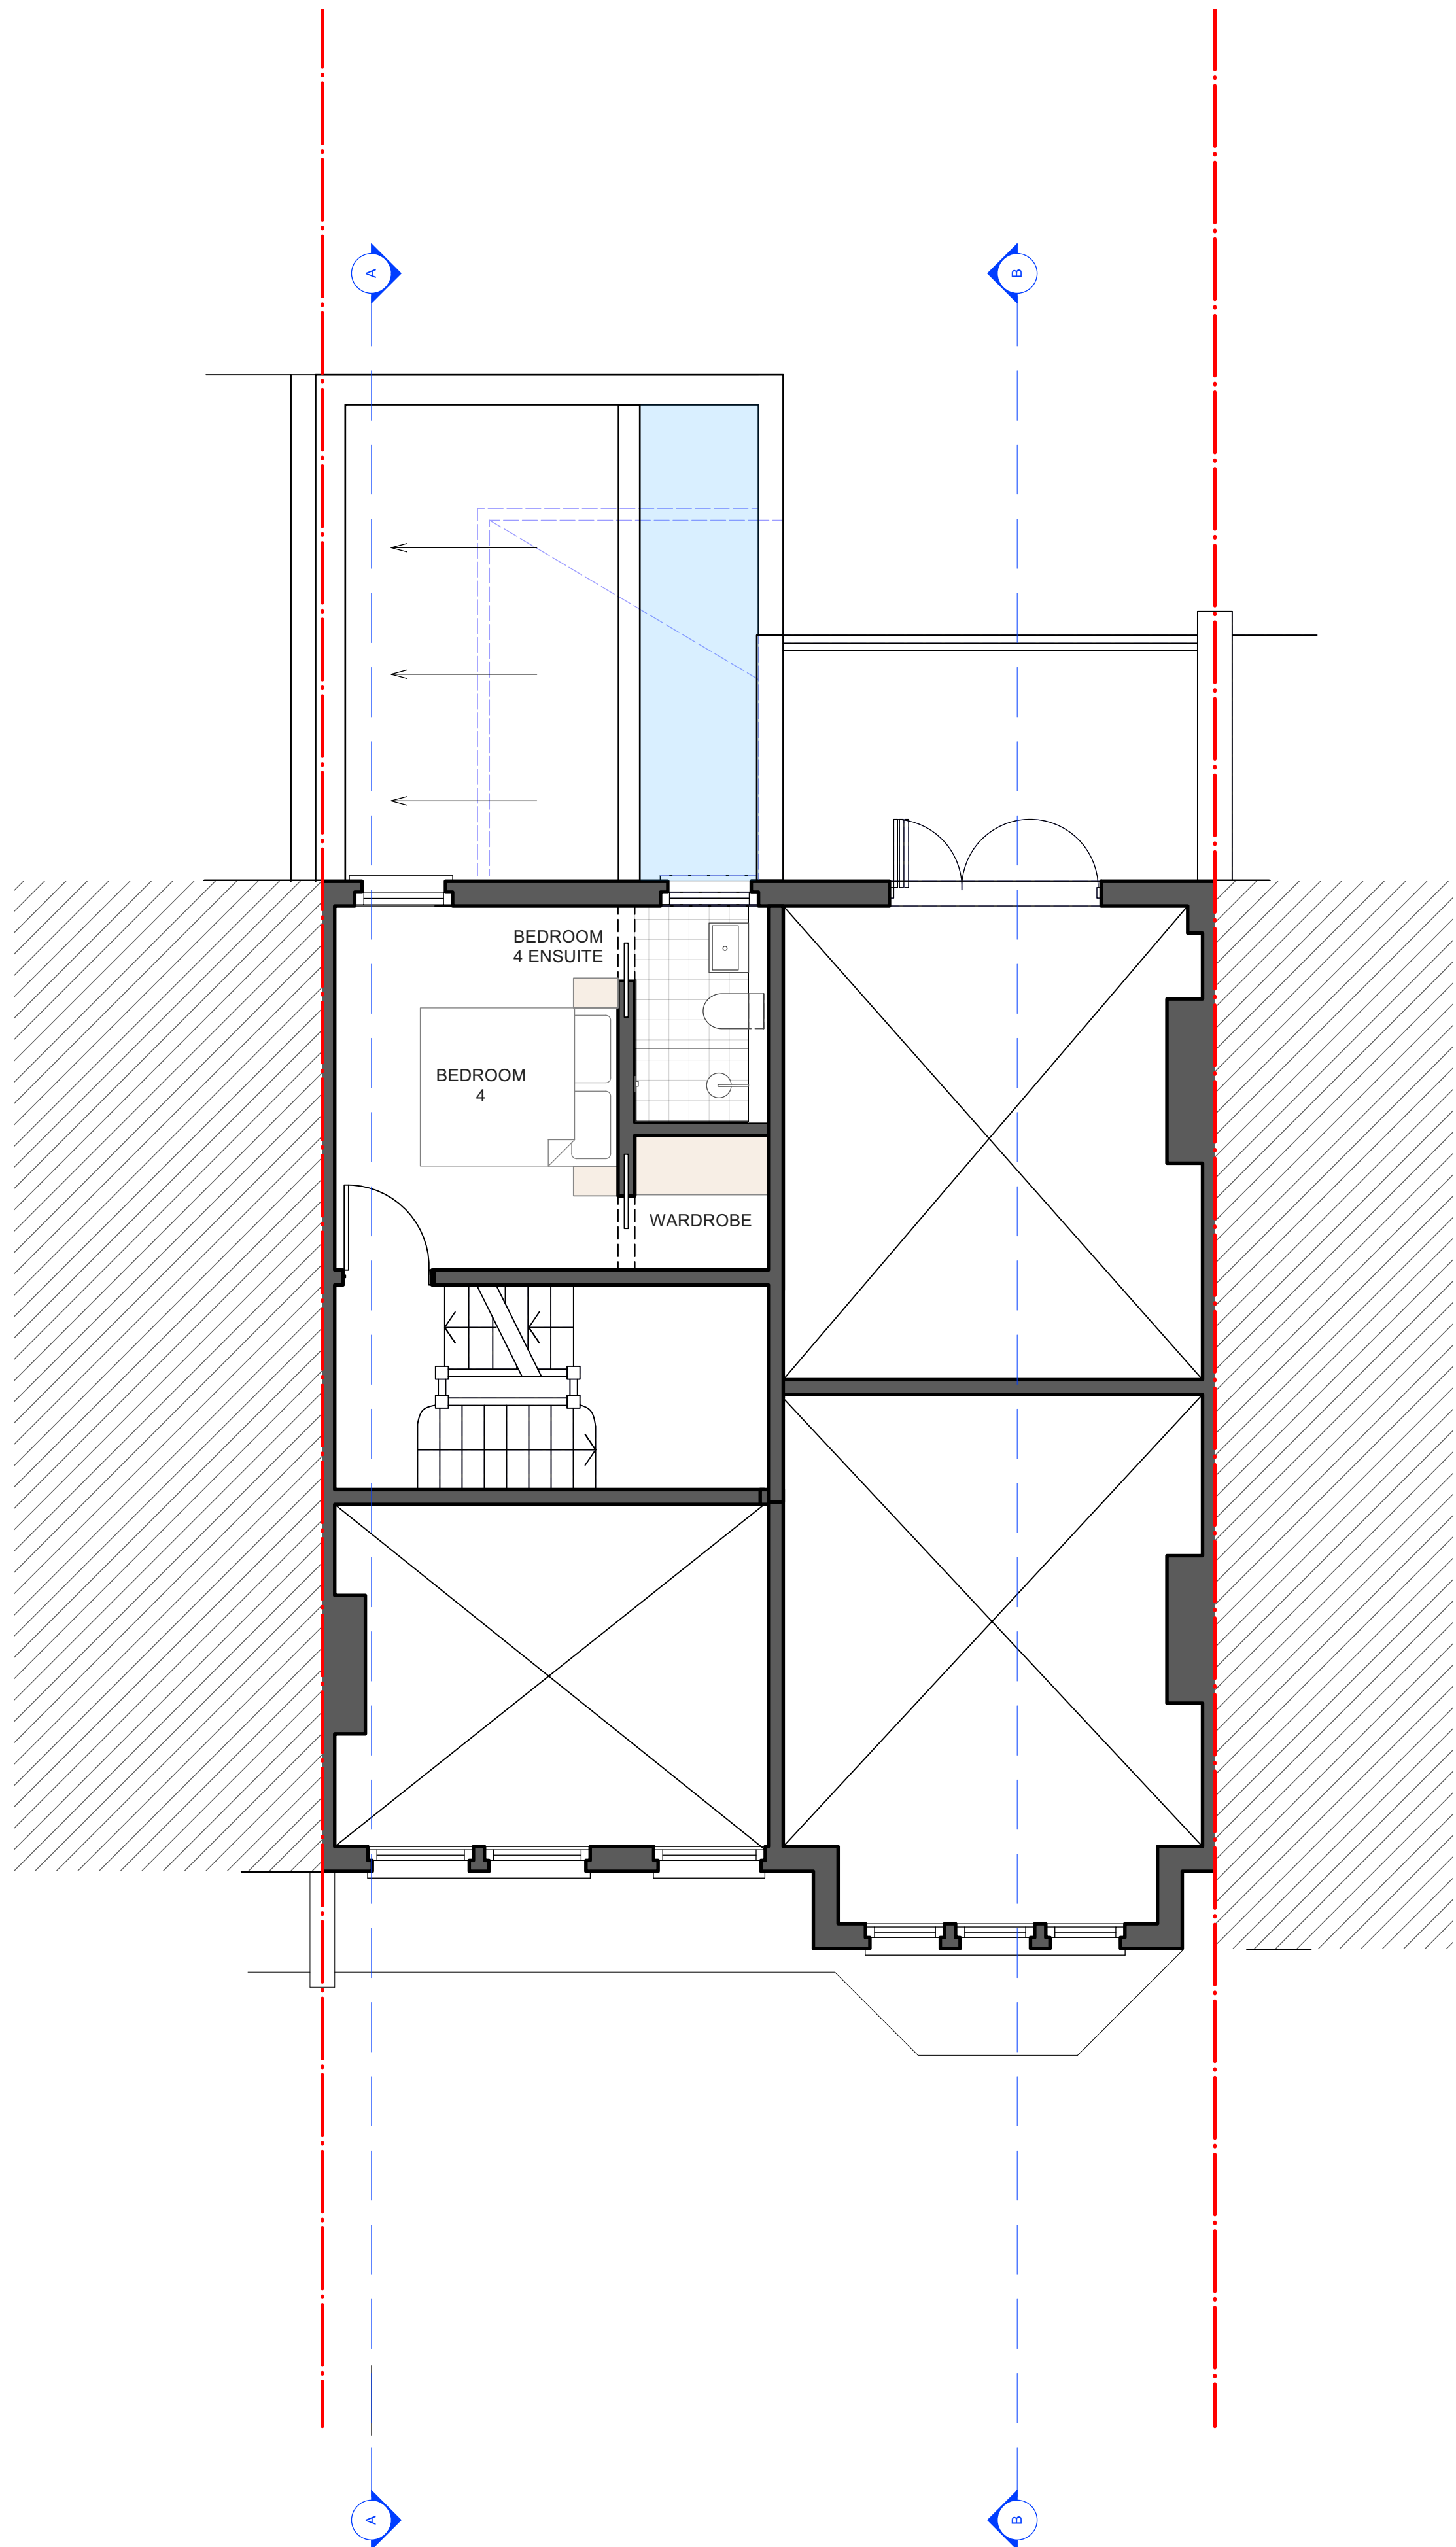

SECOND FLOOR PLAN - PROPOSED
1:50 @ A1 / 1:100 @ A3

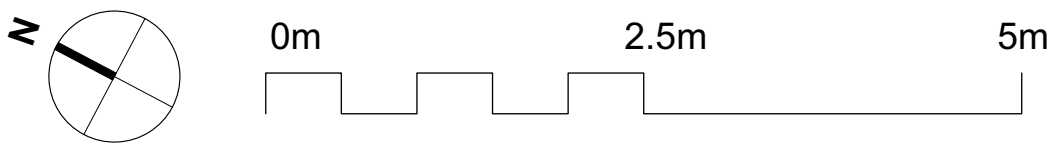

--- Denotes Site Boundary
--- Denotes consented scheme
HGY/2024/1787

Revisions

DO NOT SCALE OFF THIS DRAWING. ALL COPYRIGHTS RELATING TO THE DESIGN WORK CONTAINED ON THIS DRAWING TO BE RETAINED BY MATTHEW GILES LTD.

Site Address 113 Rosebery Road, London, N10 2LD
Client Sheila & Joe Gallagher

Matthew Giles Ltd

PROPOSED SECOND FLOOR PLAN

Drawing no. 24-1161-113

Rev.

Status PLANNING

Date JUNE 25


Scale 1:50 @ A1
1:100 @ A3

MATTHEW GILES ARCHITECTS


Unit G11, Edinburgh House, 170 Kennington Lane, London, SE11 5DP

www.matthewgilesarchitects.com

Tel 020 3876 0750

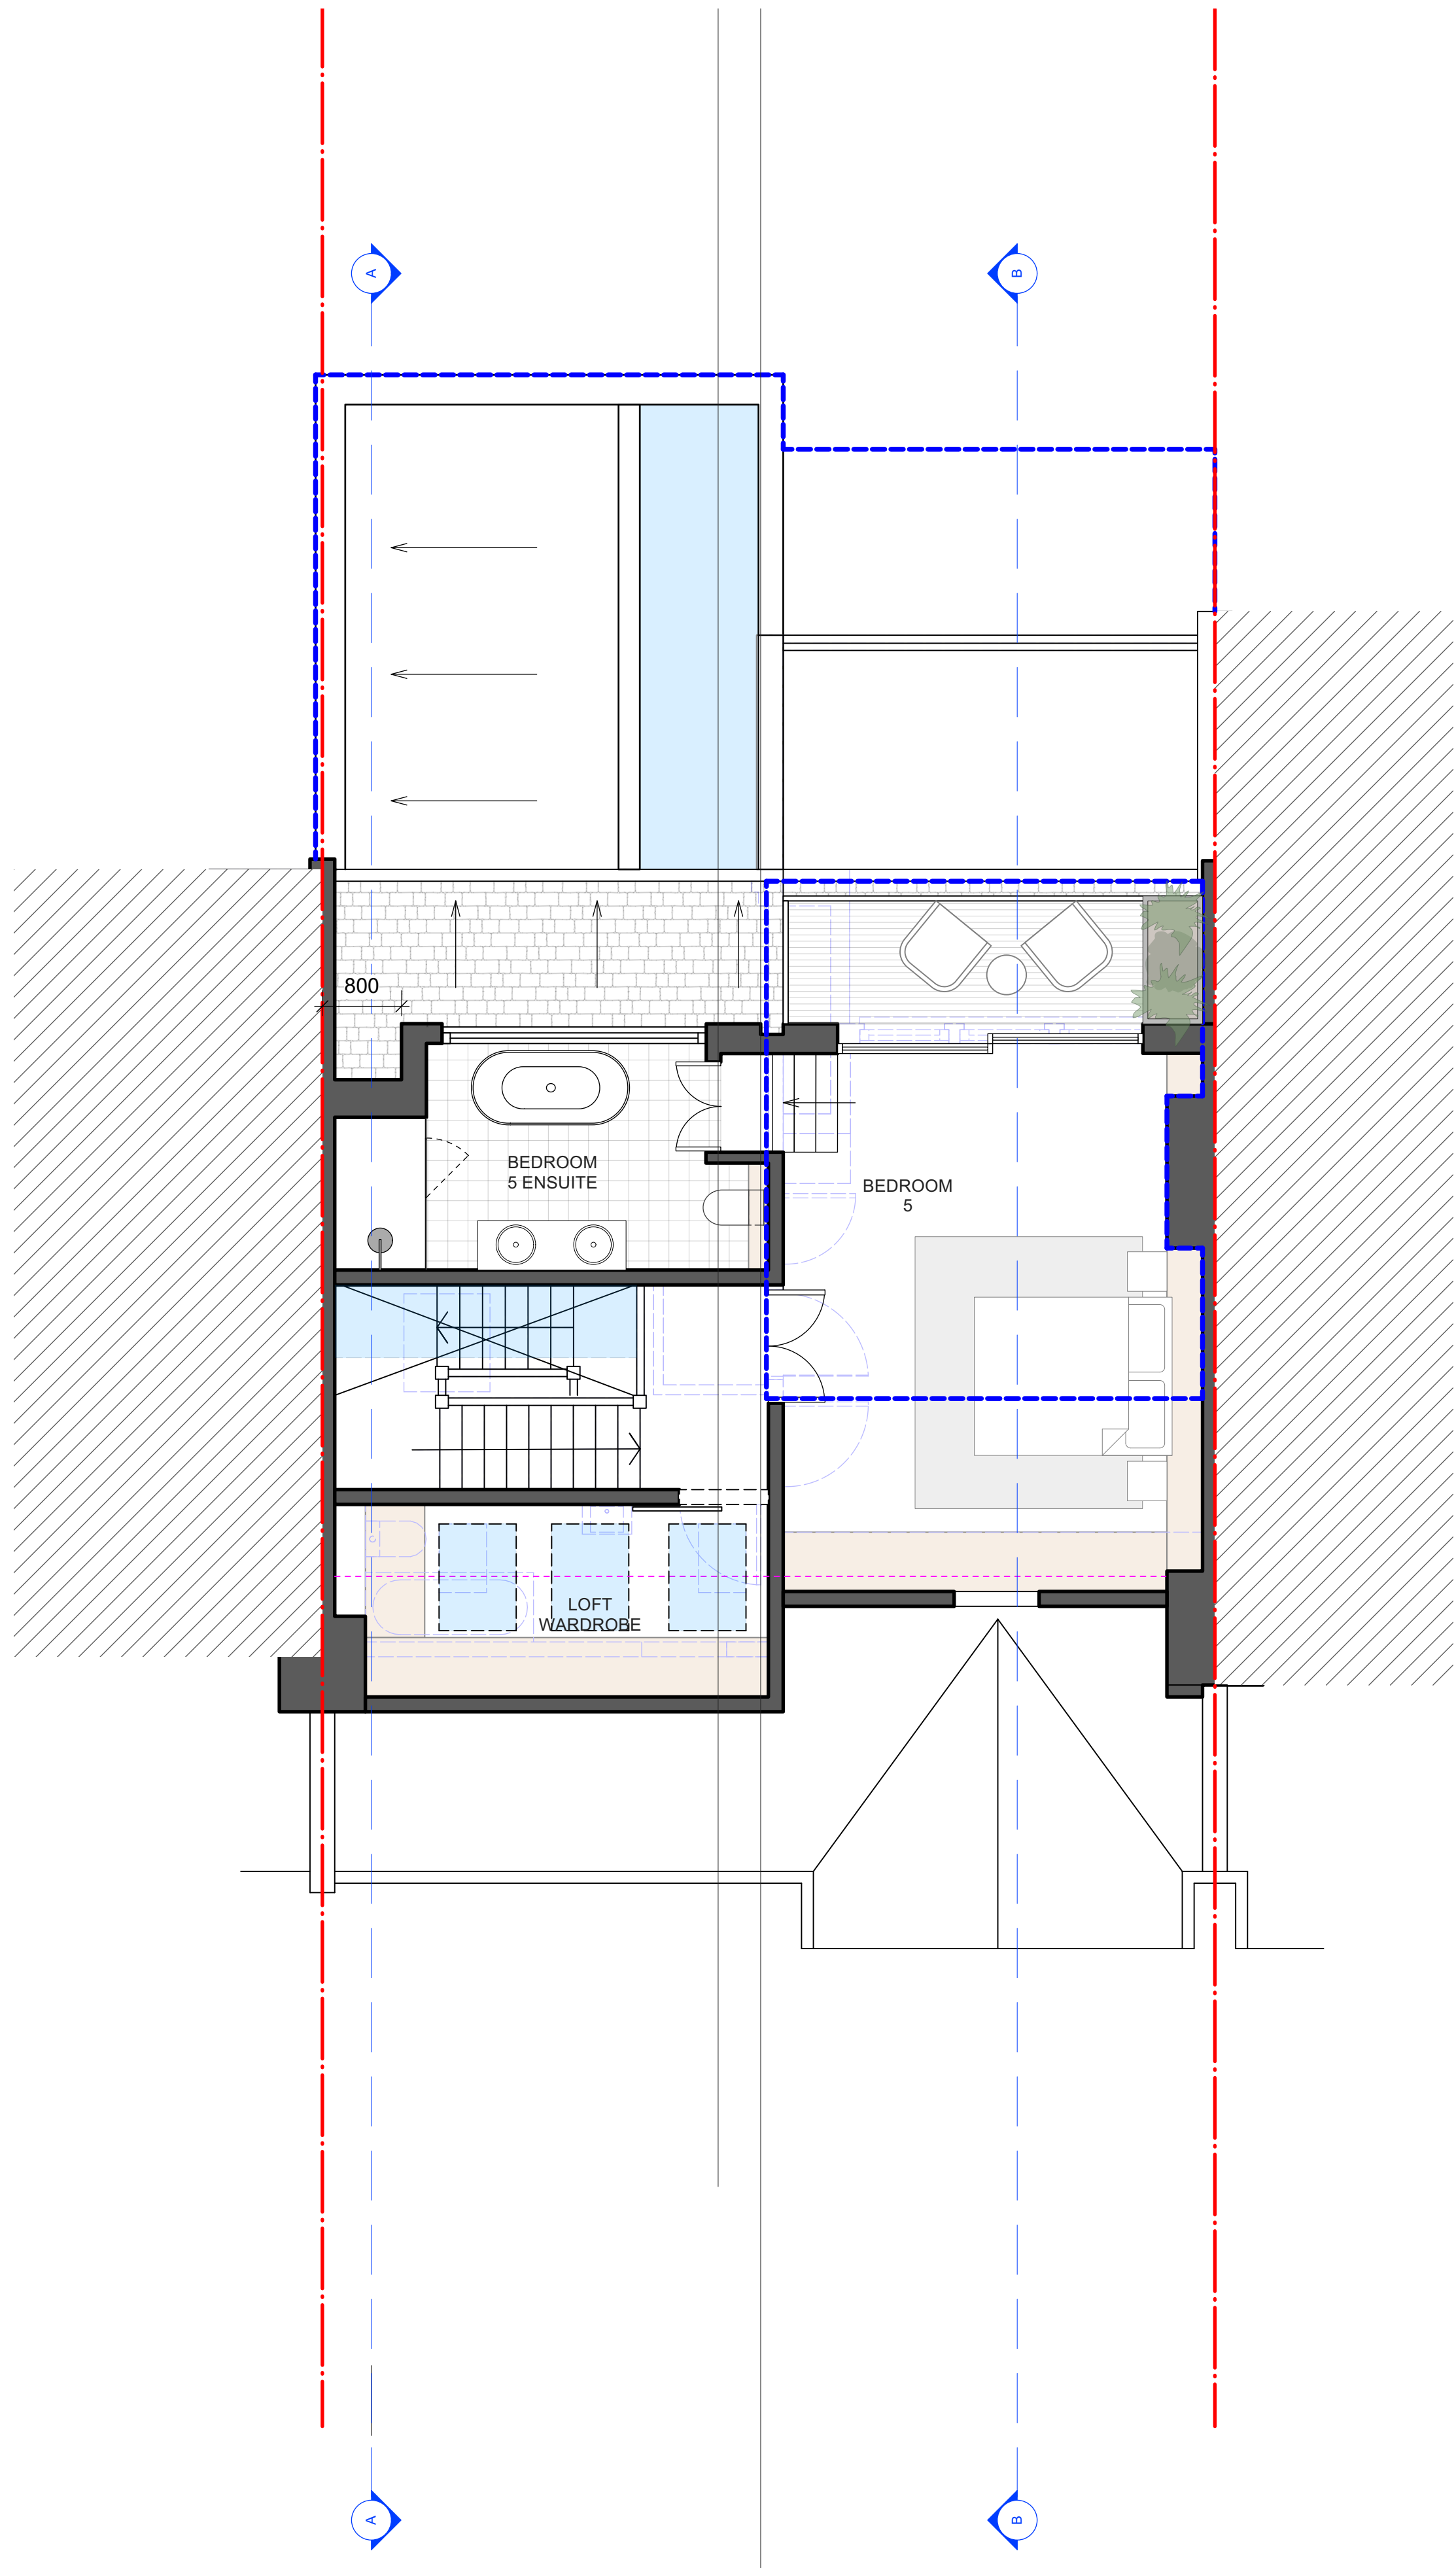

LOST FLOOR PLAN - PROPOSED
1:50 @ A1 / 1:100 @ A3

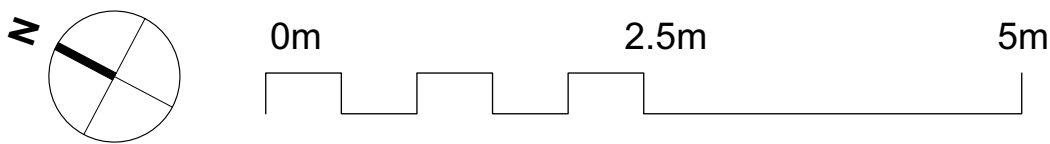

--- Denotes Site Boundary
--- Denotes consented scheme
HGY/2024/1787

Revisions

DO NOT SCALE OFF THIS DRAWING. ALL COPYRIGHTS RELATING TO THE DESIGN WORK CONTAINED ON THIS DRAWING TO BE RETAINED BY MATTHEW GILES LTD.

Site Address **113 Rosebery Road, London, N10 2LD**
Client **Sheila & Joe Gallagher**

Matthew Giles Ltd

PROPOSED LOFT FLOOR PLAN

Drawing no. **24-1161-114**

Rev.

Status **PLANNING**

Date **JUNE 25**


Scale **1:50 @ A1
1:100 @ A3**

MATTHEW GILES ARCHITECTS

Unit G11, Edinburgh House, 170 Kennington Lane, London, SE11 5DP

www.matthewgilesarchitects.com Tel 020 3876 0750

ROOF FLOOR PLAN - PROPOSED
1:50 @ A1 / 1:100 @ A3

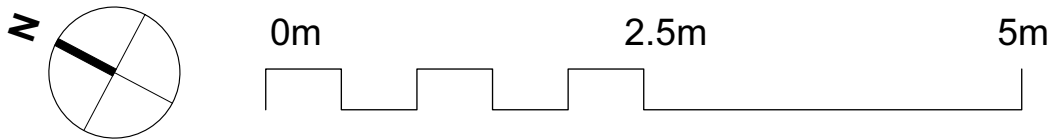

--- Denotes Site Boundary
--- Denotes consented scheme
HGY/2024/1787

Revisions

DO NOT SCALE OFF THIS DRAWING. ALL COPYRIGHTS RELATING TO THE DESIGN WORK CONTAINED ON THIS DRAWING TO BE RETAINED BY MATTHEW GILES LTD.

Site Address **113 Rosebery Road, London, N10 2LD**
Client **Sheila & Joe Gallagher**

Matthew Giles Ltd

PROPOSED ROOF PLAN

Drawing no. **24-1161-115**

Rev.

Status **PLANNING**

Date **JUNE 25**

Scale **1:50 @ A1
1:100 @ A3**

MATTHEW GILES ARCHITECTS

Unit G11, Edinburgh House, 170 Kennington Lane, London, SE11 5DP

www.matthewgilesarchitects.com Tel 020 3876 0750

PROPOSED FLAT ROOF WITH CENTRAL
ROOFLIGHT TO GROUND FLOOR EXTENSION

PROPOSED SOLAR PANELS TO ROOF OF
LOFT EXTENSION

PROPOSED ROOFLIGHT TO STAIRWELL

PROPOSED VELUX ROOFLIGHTS TO
STORAGE

LOWER GROUND
FLOOR TERRACE

LOWER GROUND
FLOOR EXTENSION
ROOF

GROUND FLOOR
BALCONY


FIRST FLOOR
BALCONY

FIRST FLOOR
BALCONY

EXISTING GROUND FLOOR BALCONY -
EXTEND TO ALIGN WITH EXTENSION.

EXISTING FIRST FLOOR BALCONY

HGY/2024/1787 - CONSENTED BALCONY

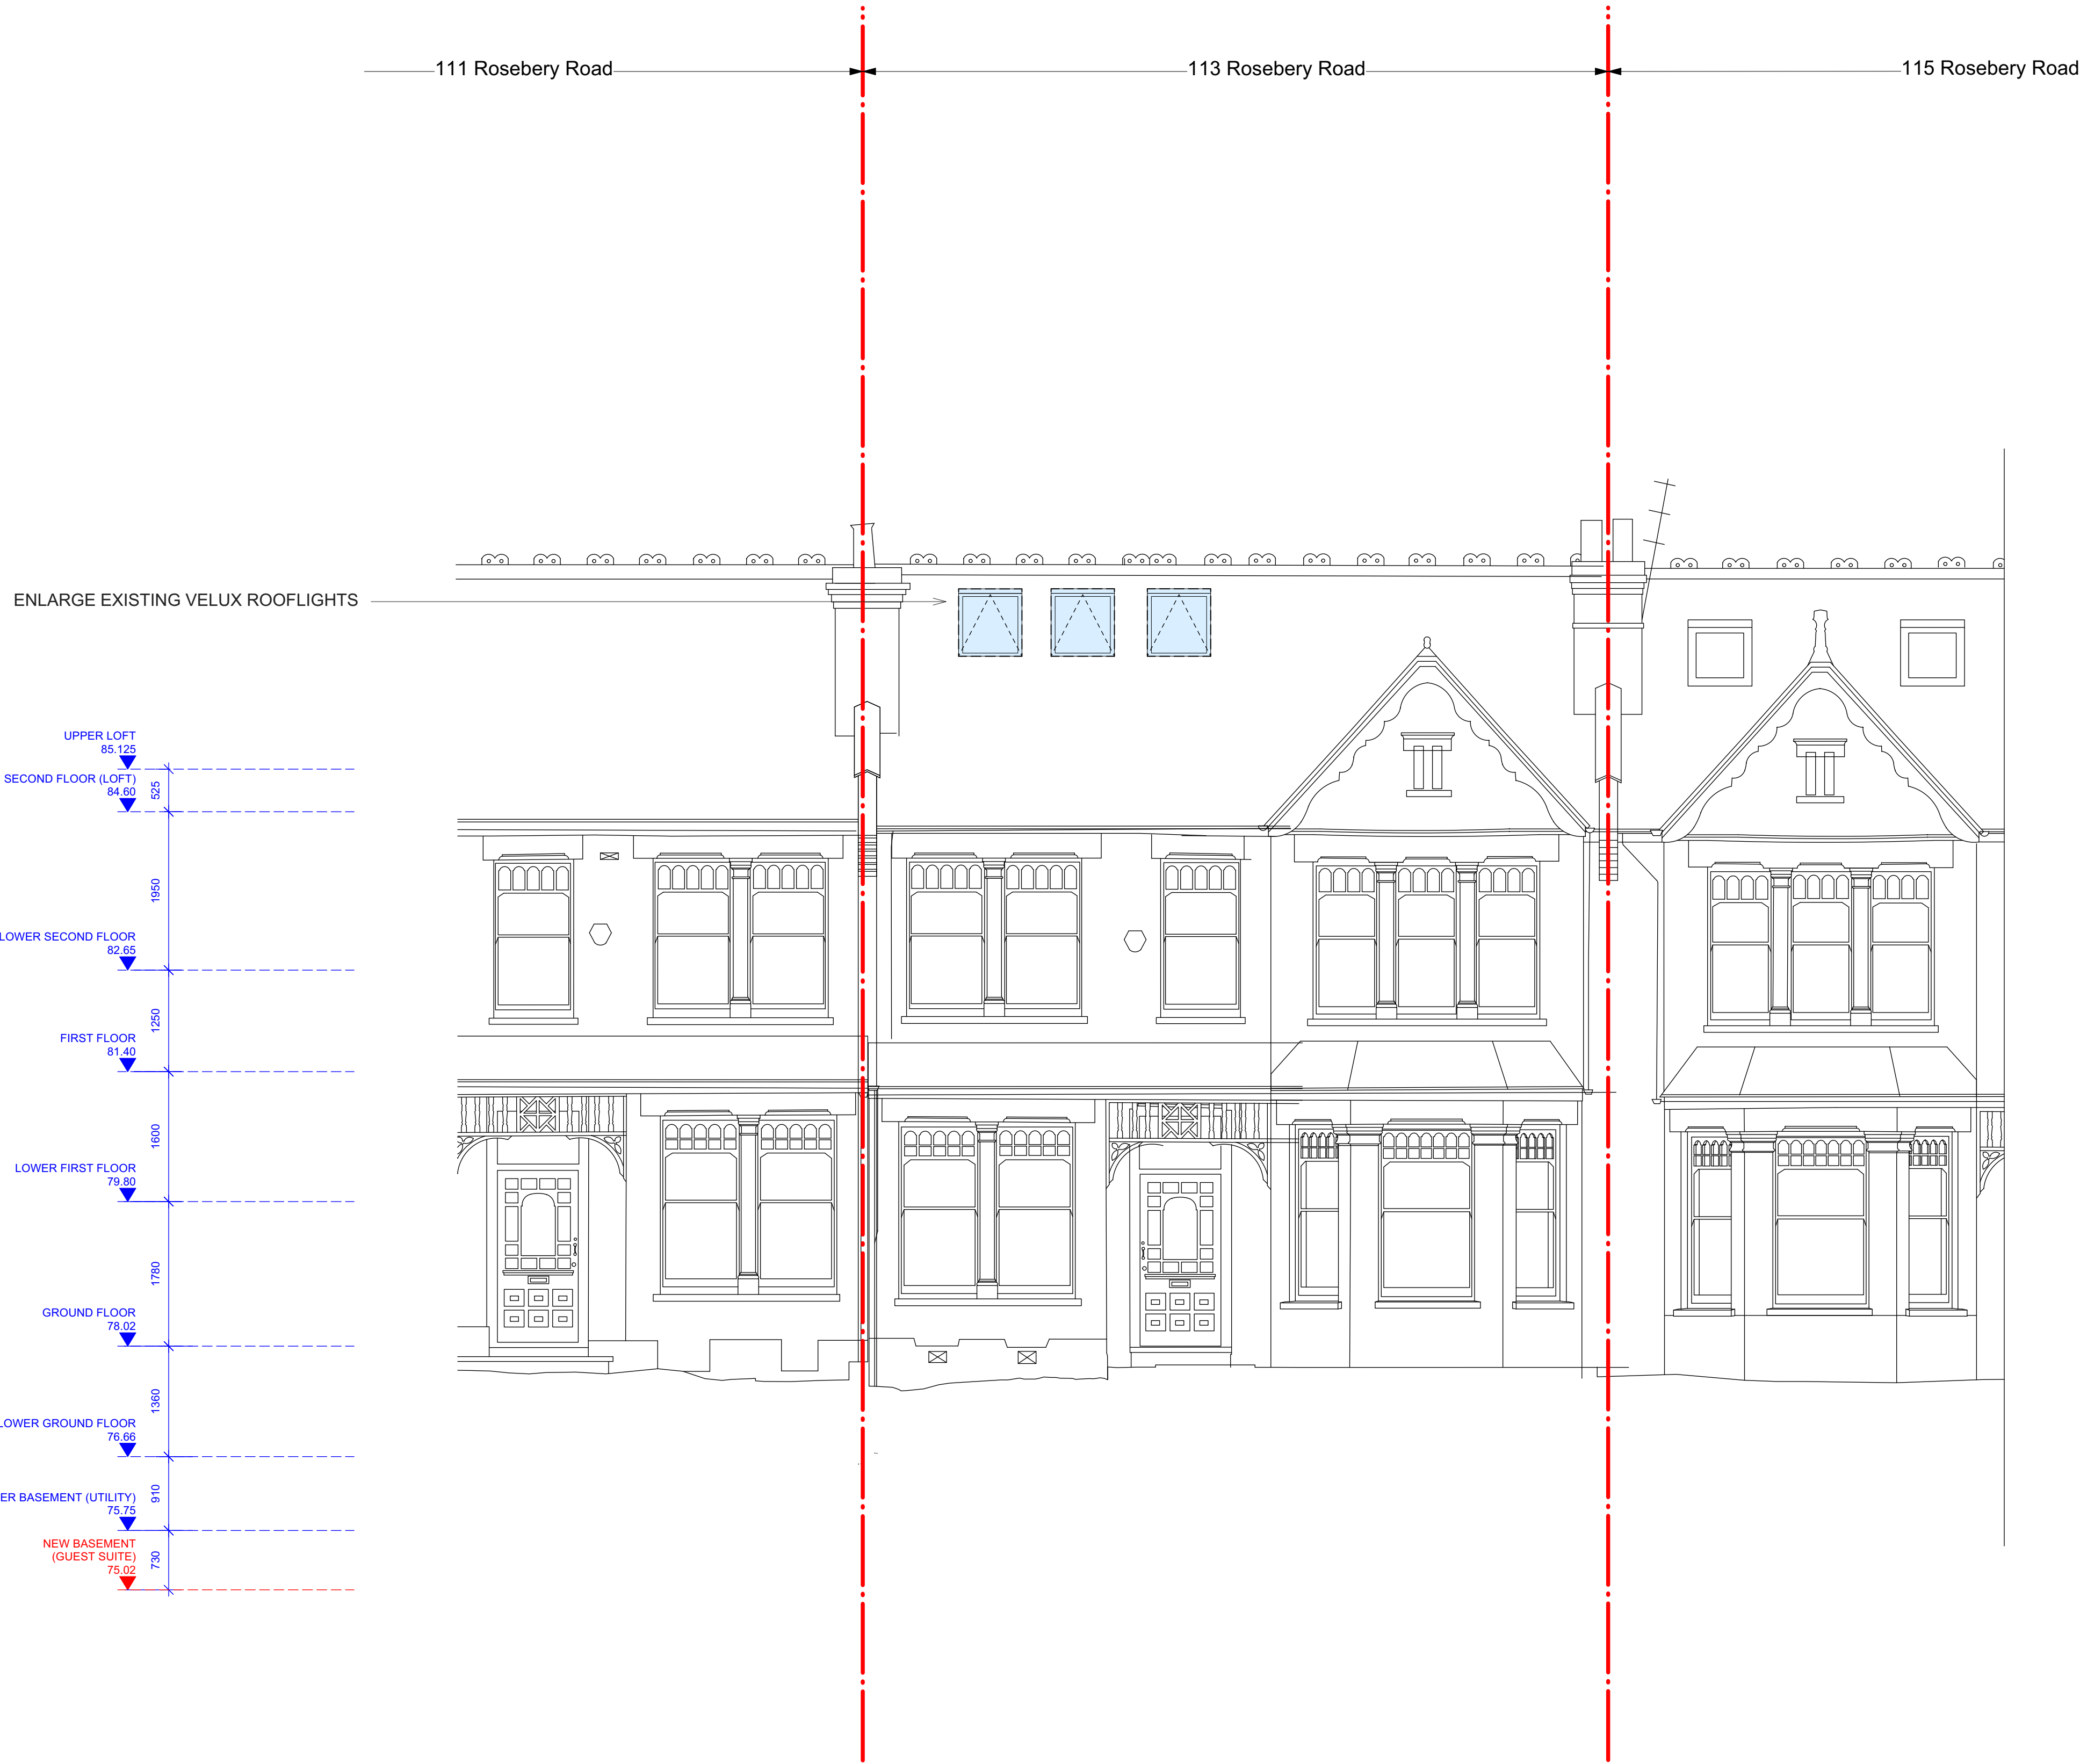

FRONT ELEVATION - PROPOSED
1:50 @ A1 / 1:100 @ A3



--- Denotes Site Boundary

--- Denotes consented scheme
HGY/2024/1787

Revisions

DO NOT SCALE OFF THIS DRAWING. ALL COPYRIGHTS RELATING TO THE DESIGN WORK CONTAINED ON THIS DRAWING TO BE RETAINED BY MATTHEW GILES LTD.

Site Address 113 Rosebery Road, London, N10 2LD

Client Sheila & Joe Gallagher

Matthew Giles Ltd

PROPOSED ELEVATION

Drawing no. 24-1161-200

Rev.

Status PLANNING

Date JUNE 25


Scale 1:50 @ A1
1:100 @ A3

MATTHEW GILES ARCHITECTS


Unit G11, Edinburgh House, 170 Kennington Lane, London, SE11 5DP

www.matthewgilesarchitects.com

Tel 020 3876 0750

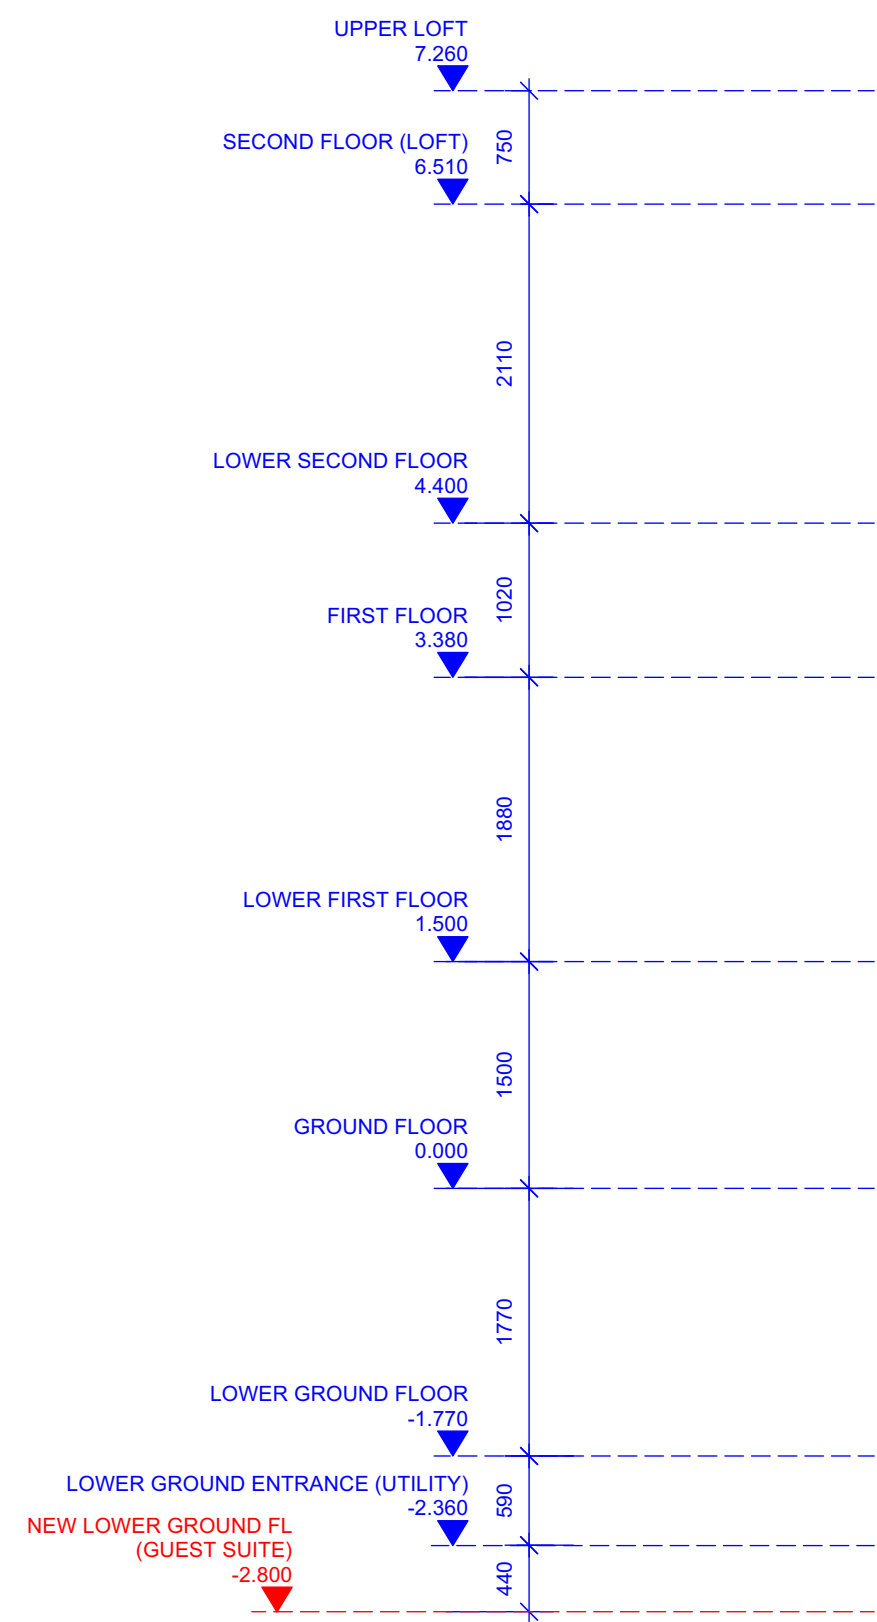

REAR ELEVATION - PROPOSED
1:50 @ A1 / 1:100 @ A3

 

--- Denotes Site Boundary

--- Denotes consented scheme
HGY/2024/1787

Revisions

Site Address 113 Rosebery Road, London, N10 2LD

Client Sheila & Joe Gallagher

PROPOSED ELEVATION

Drawing no. 24-1161-201



Rev.

Status PLANNING


Date JUNE 25

Scale 1:50 @ A1
1:100 @ A3

MATTHEW GILES ARCHITECTS

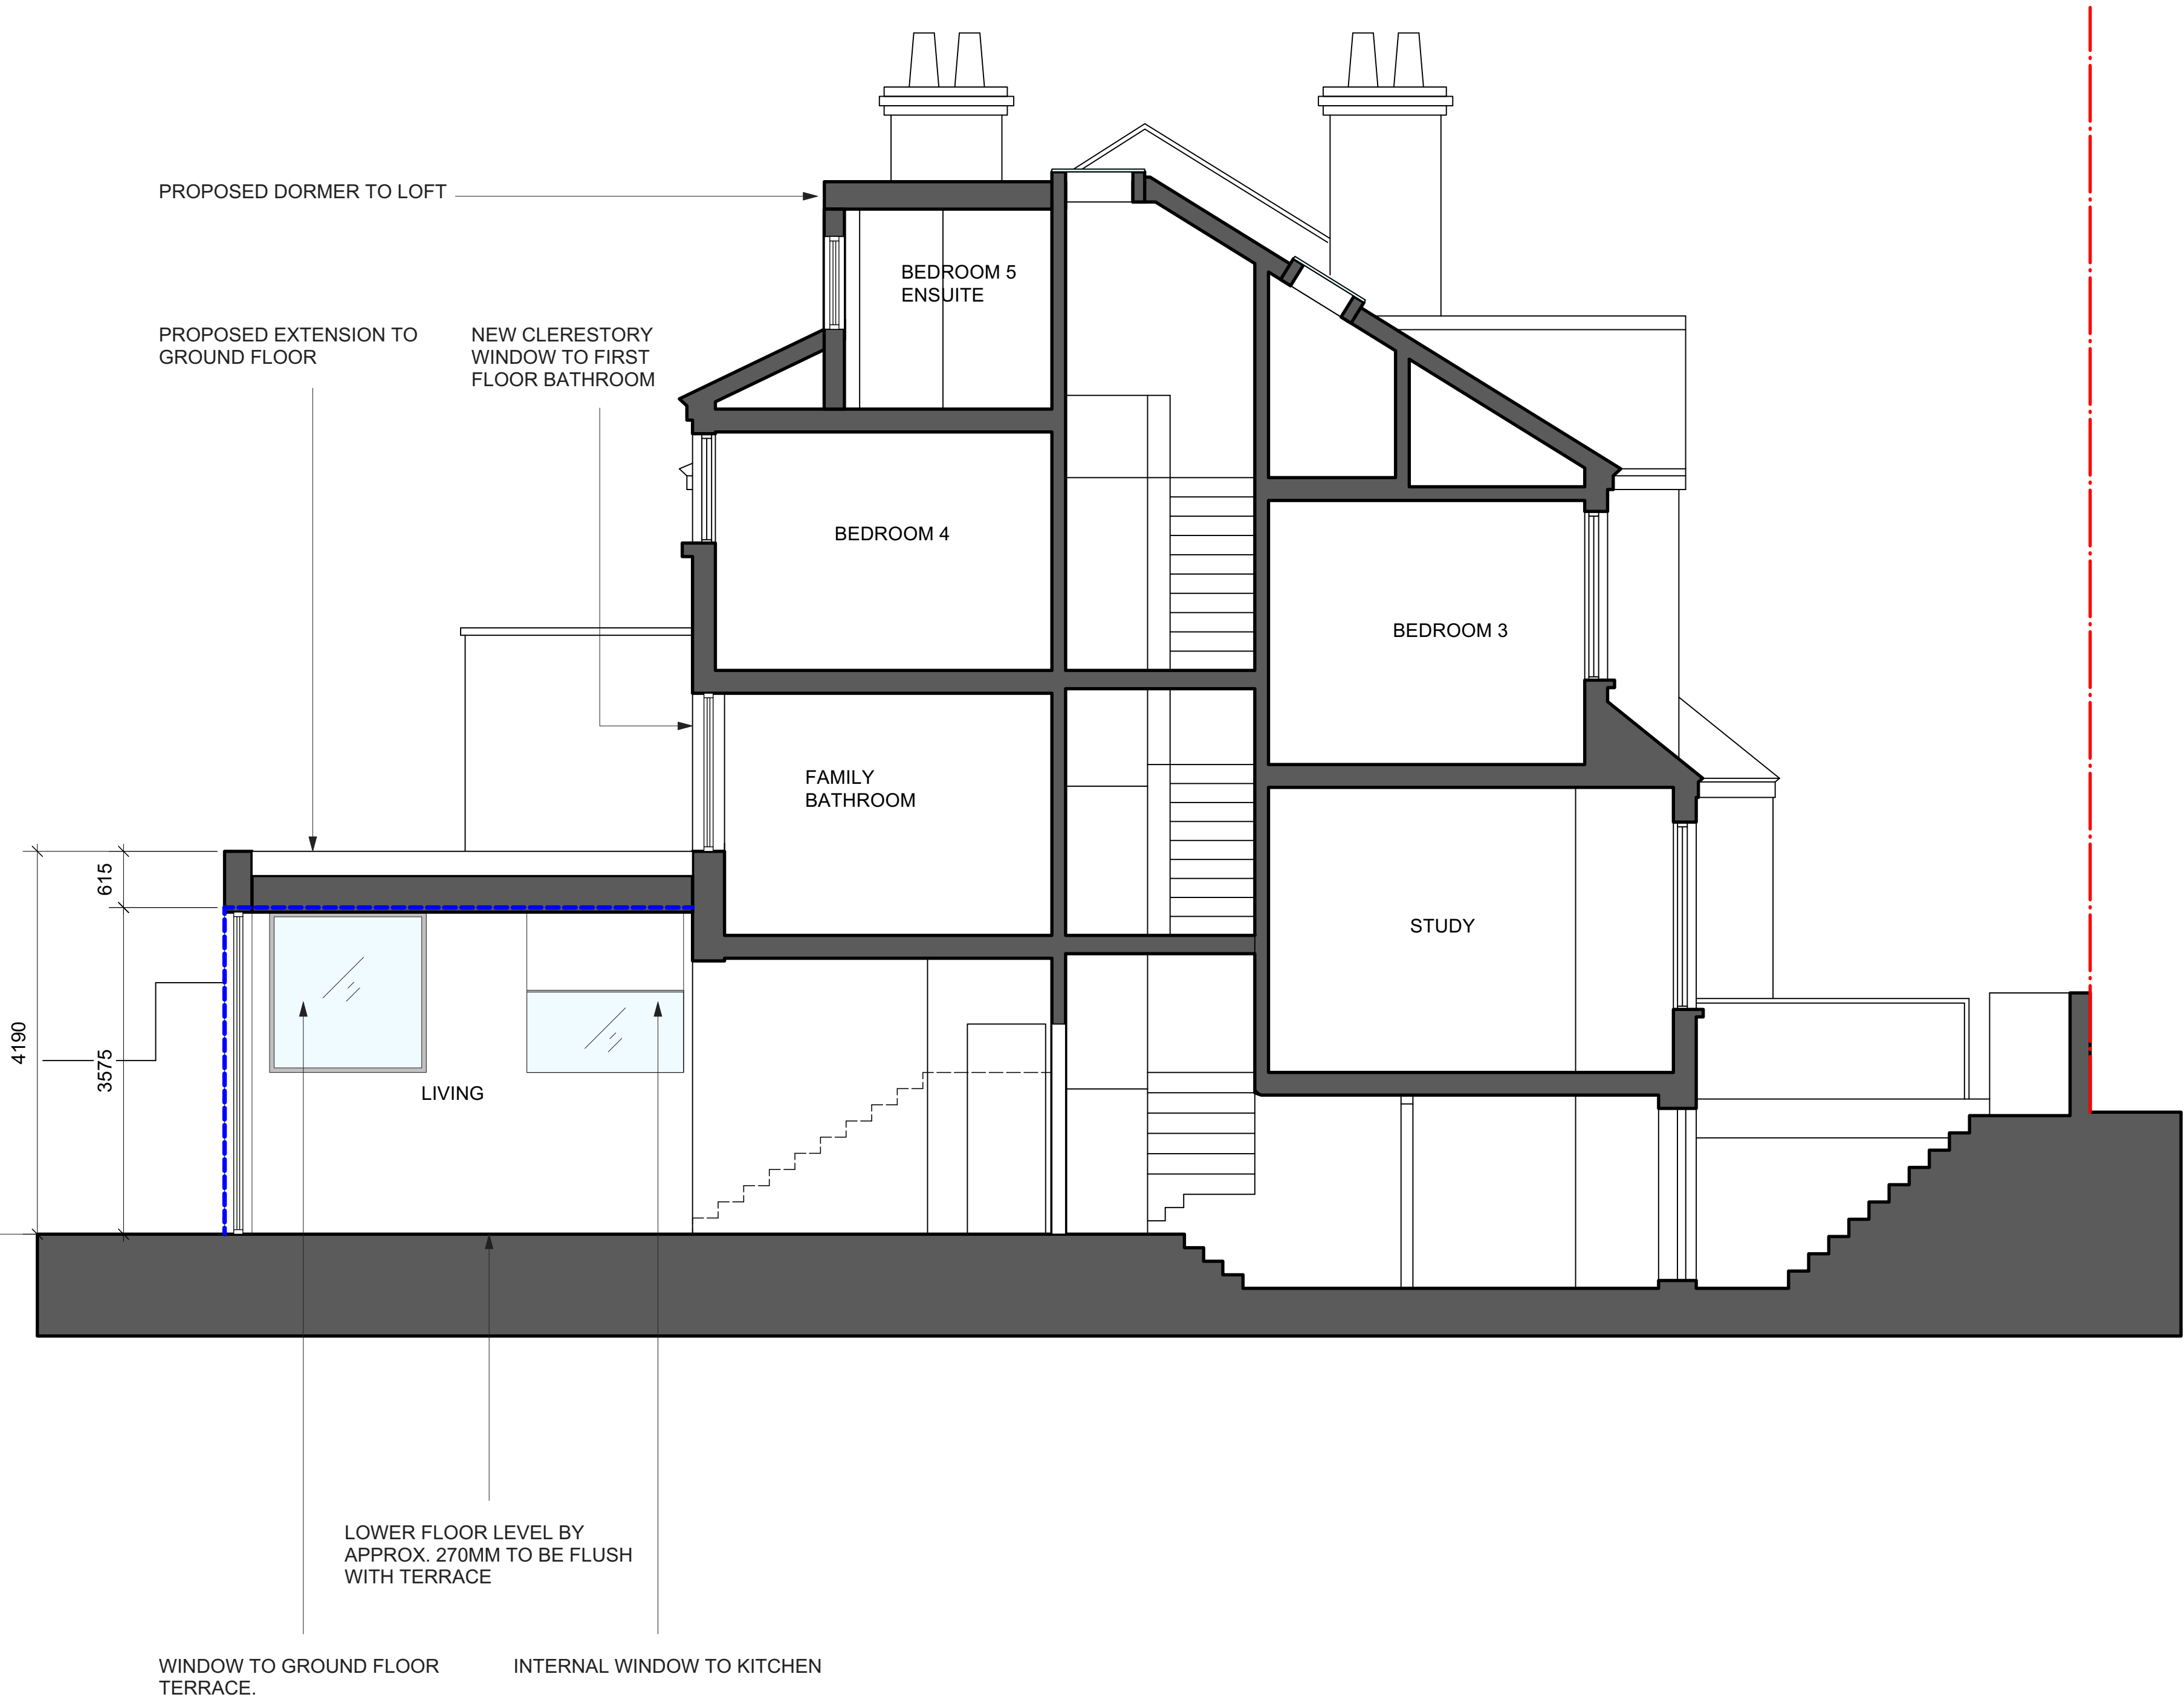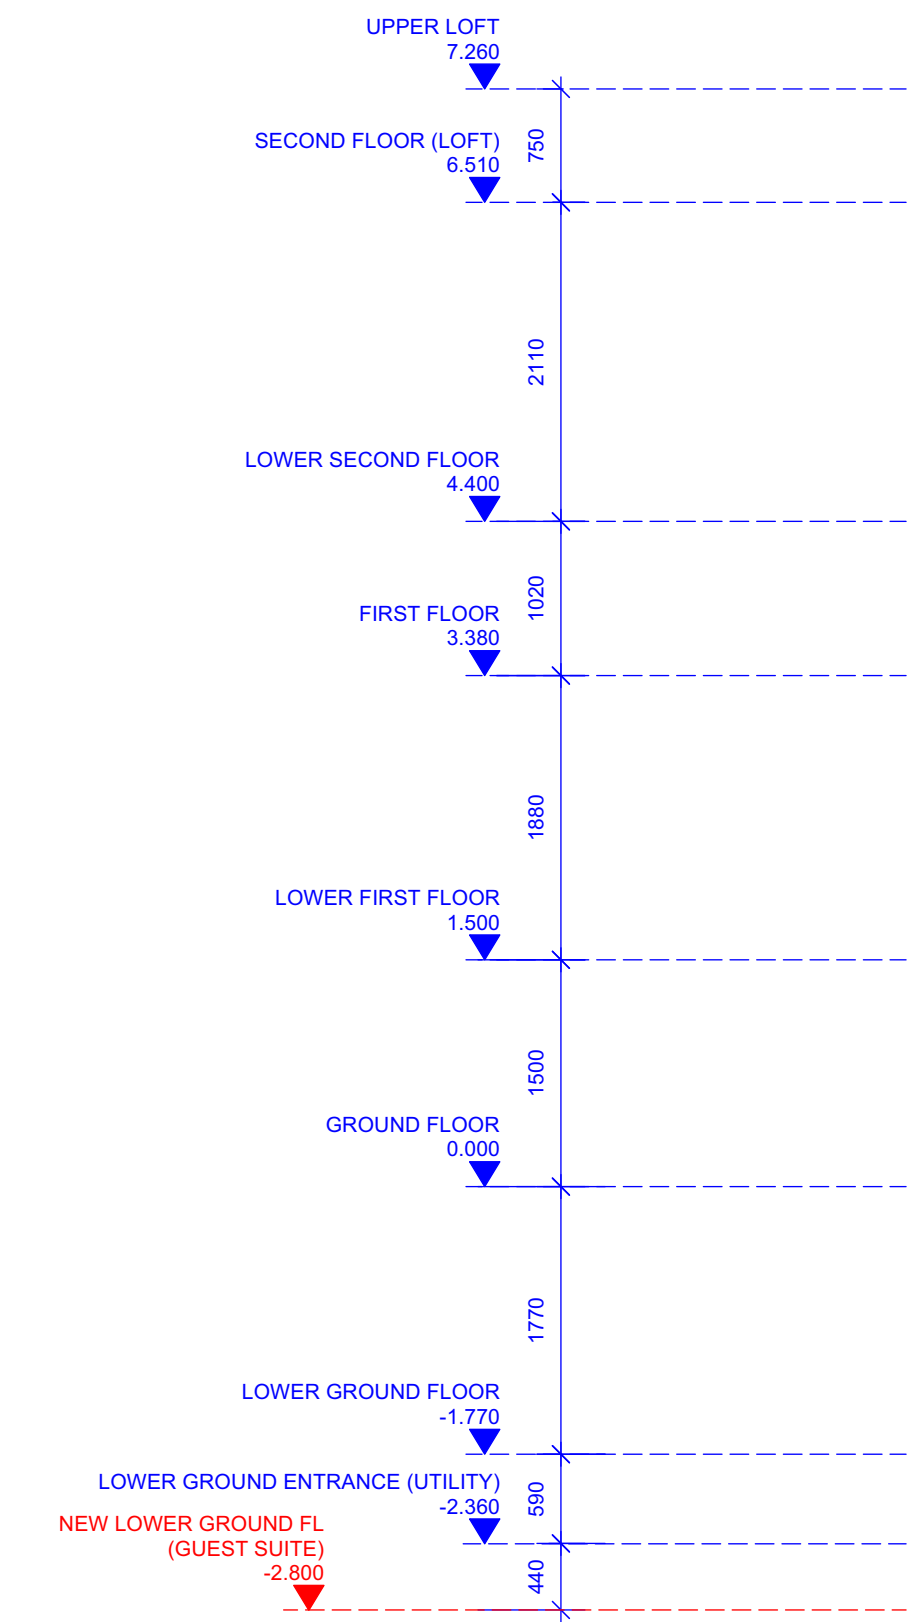

SECTION A- PROPOSED
1:50 @ A1 / 1:100 @ A3

 

--- Denotes Site Boundary

--- Denotes consented scheme
HGY/2024/1787

Revisions

Site Address 113 Rosebery Road, London, N10 2LD

Client Sheila & Joe Gallagher

Matthew Giles Ltd

PROPOSED SECTION A

Drawing no. 24-1160-300

Rev.

Status PLANNING

Date JUNE 25



Scale 1:50 @ A1
1:100 @ A3

MATTHEW GILES ARCHITECTS

Unit G11, Edinburgh House, 170 Kennington Lane, London, SE11 5DP

www.matthewgilesarchitects.com

Tel 020 3876 0750

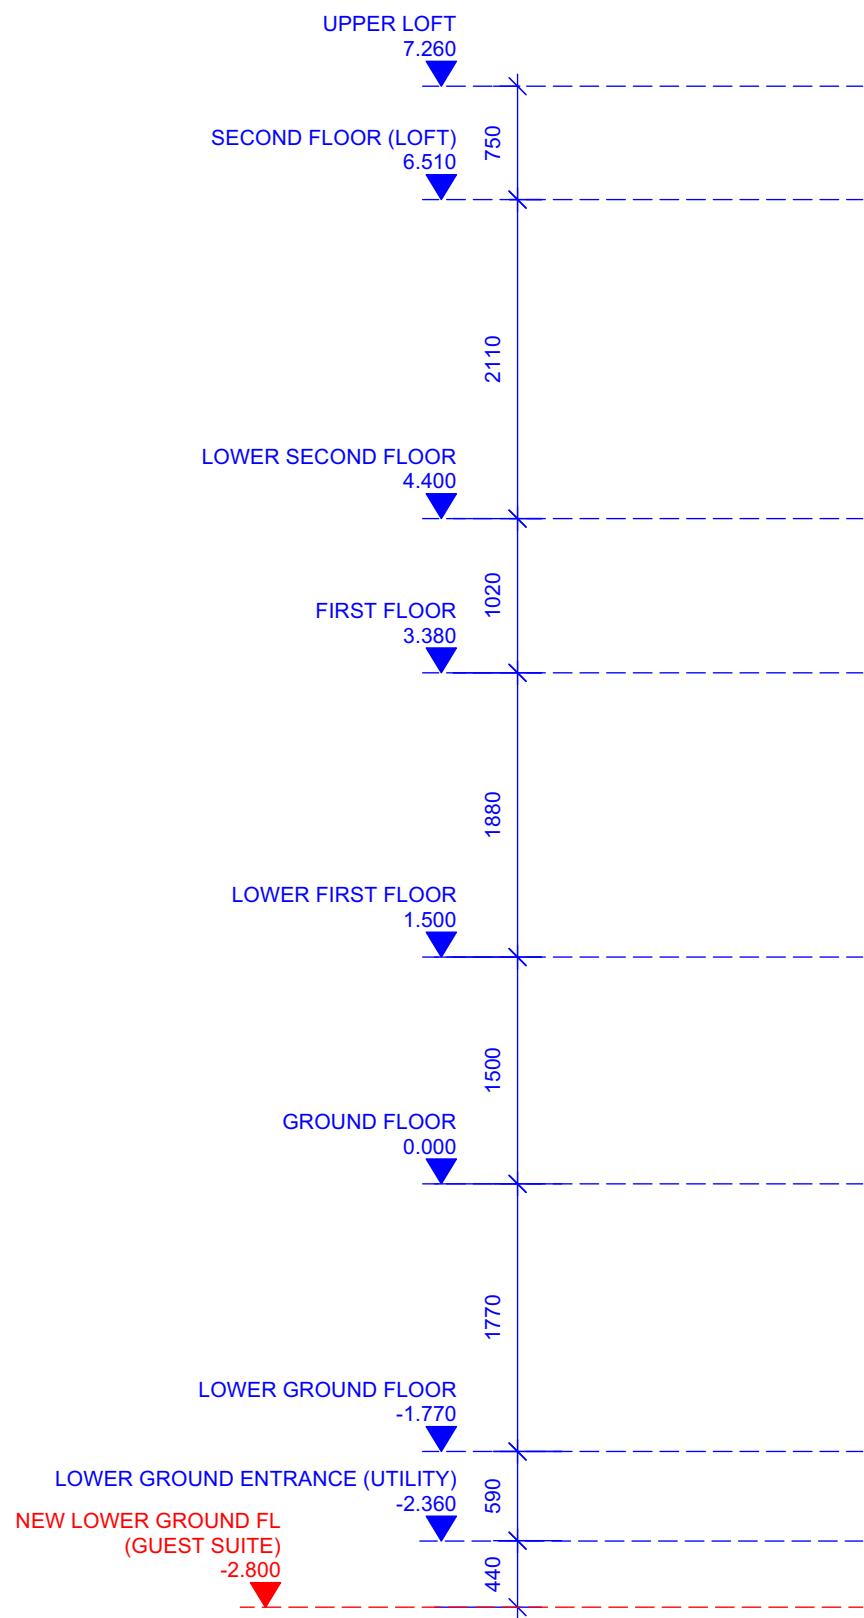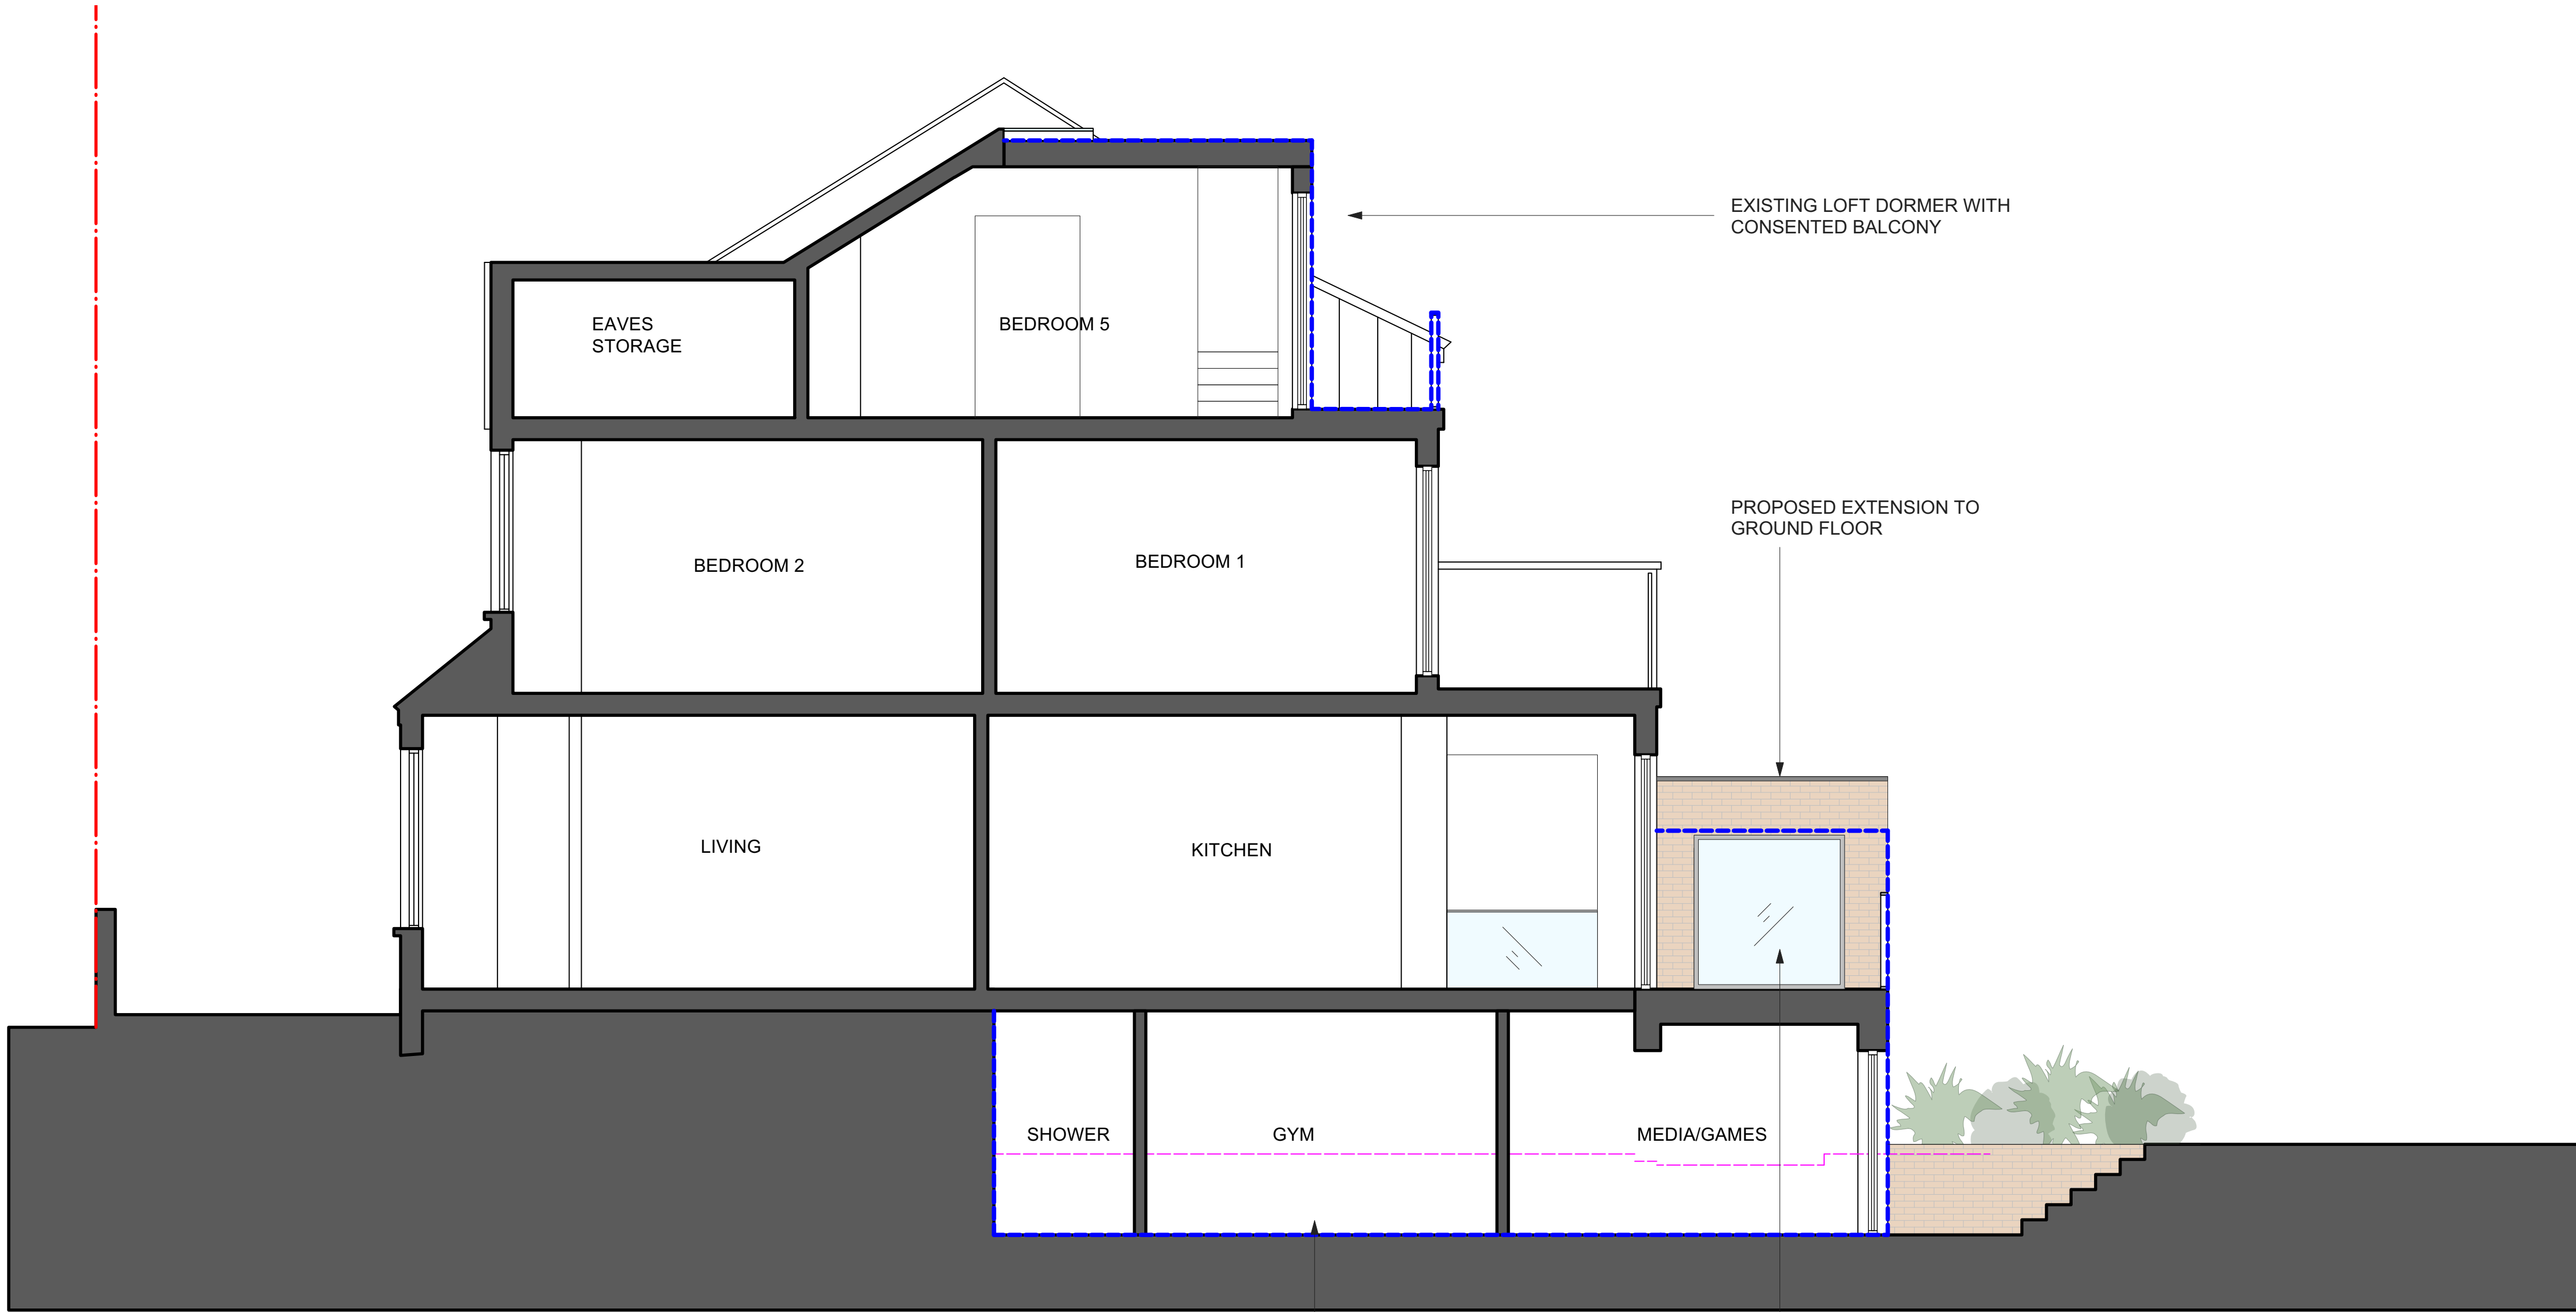

SECTION B - PROPOSED
1:50 @ A1 / 1:100 @ A3



--- Denotes Site Boundary
--- Denotes consented scheme
HGY/2024/1787

Revisions

DO NOT SCALE OFF THIS DRAWING. ALL COPYRIGHTS RELATING TO THE DESIGN WORK CONTAINED ON THIS DRAWING TO BE RETAINED BY MATTHEW GILES LTD.

Site Address 113 Rosebery Road, London, N10 2LD
Client Sheila & Joe Gallagher

Matthew Giles Ltd

PROPOSED SECTION B

Drawing no. 24-1160-301

Rev.

Status PLANNING

Date JUNE 25

Scale 1:50 @ A1
1:100 @ A3

MATTHEW GILES ARCHITECTS

Unit G11, Edinburgh House, 170 Kennington Lane, London, SE11 5DP

www.matthewgilesarchitects.com

Tel 020 3976 0750