



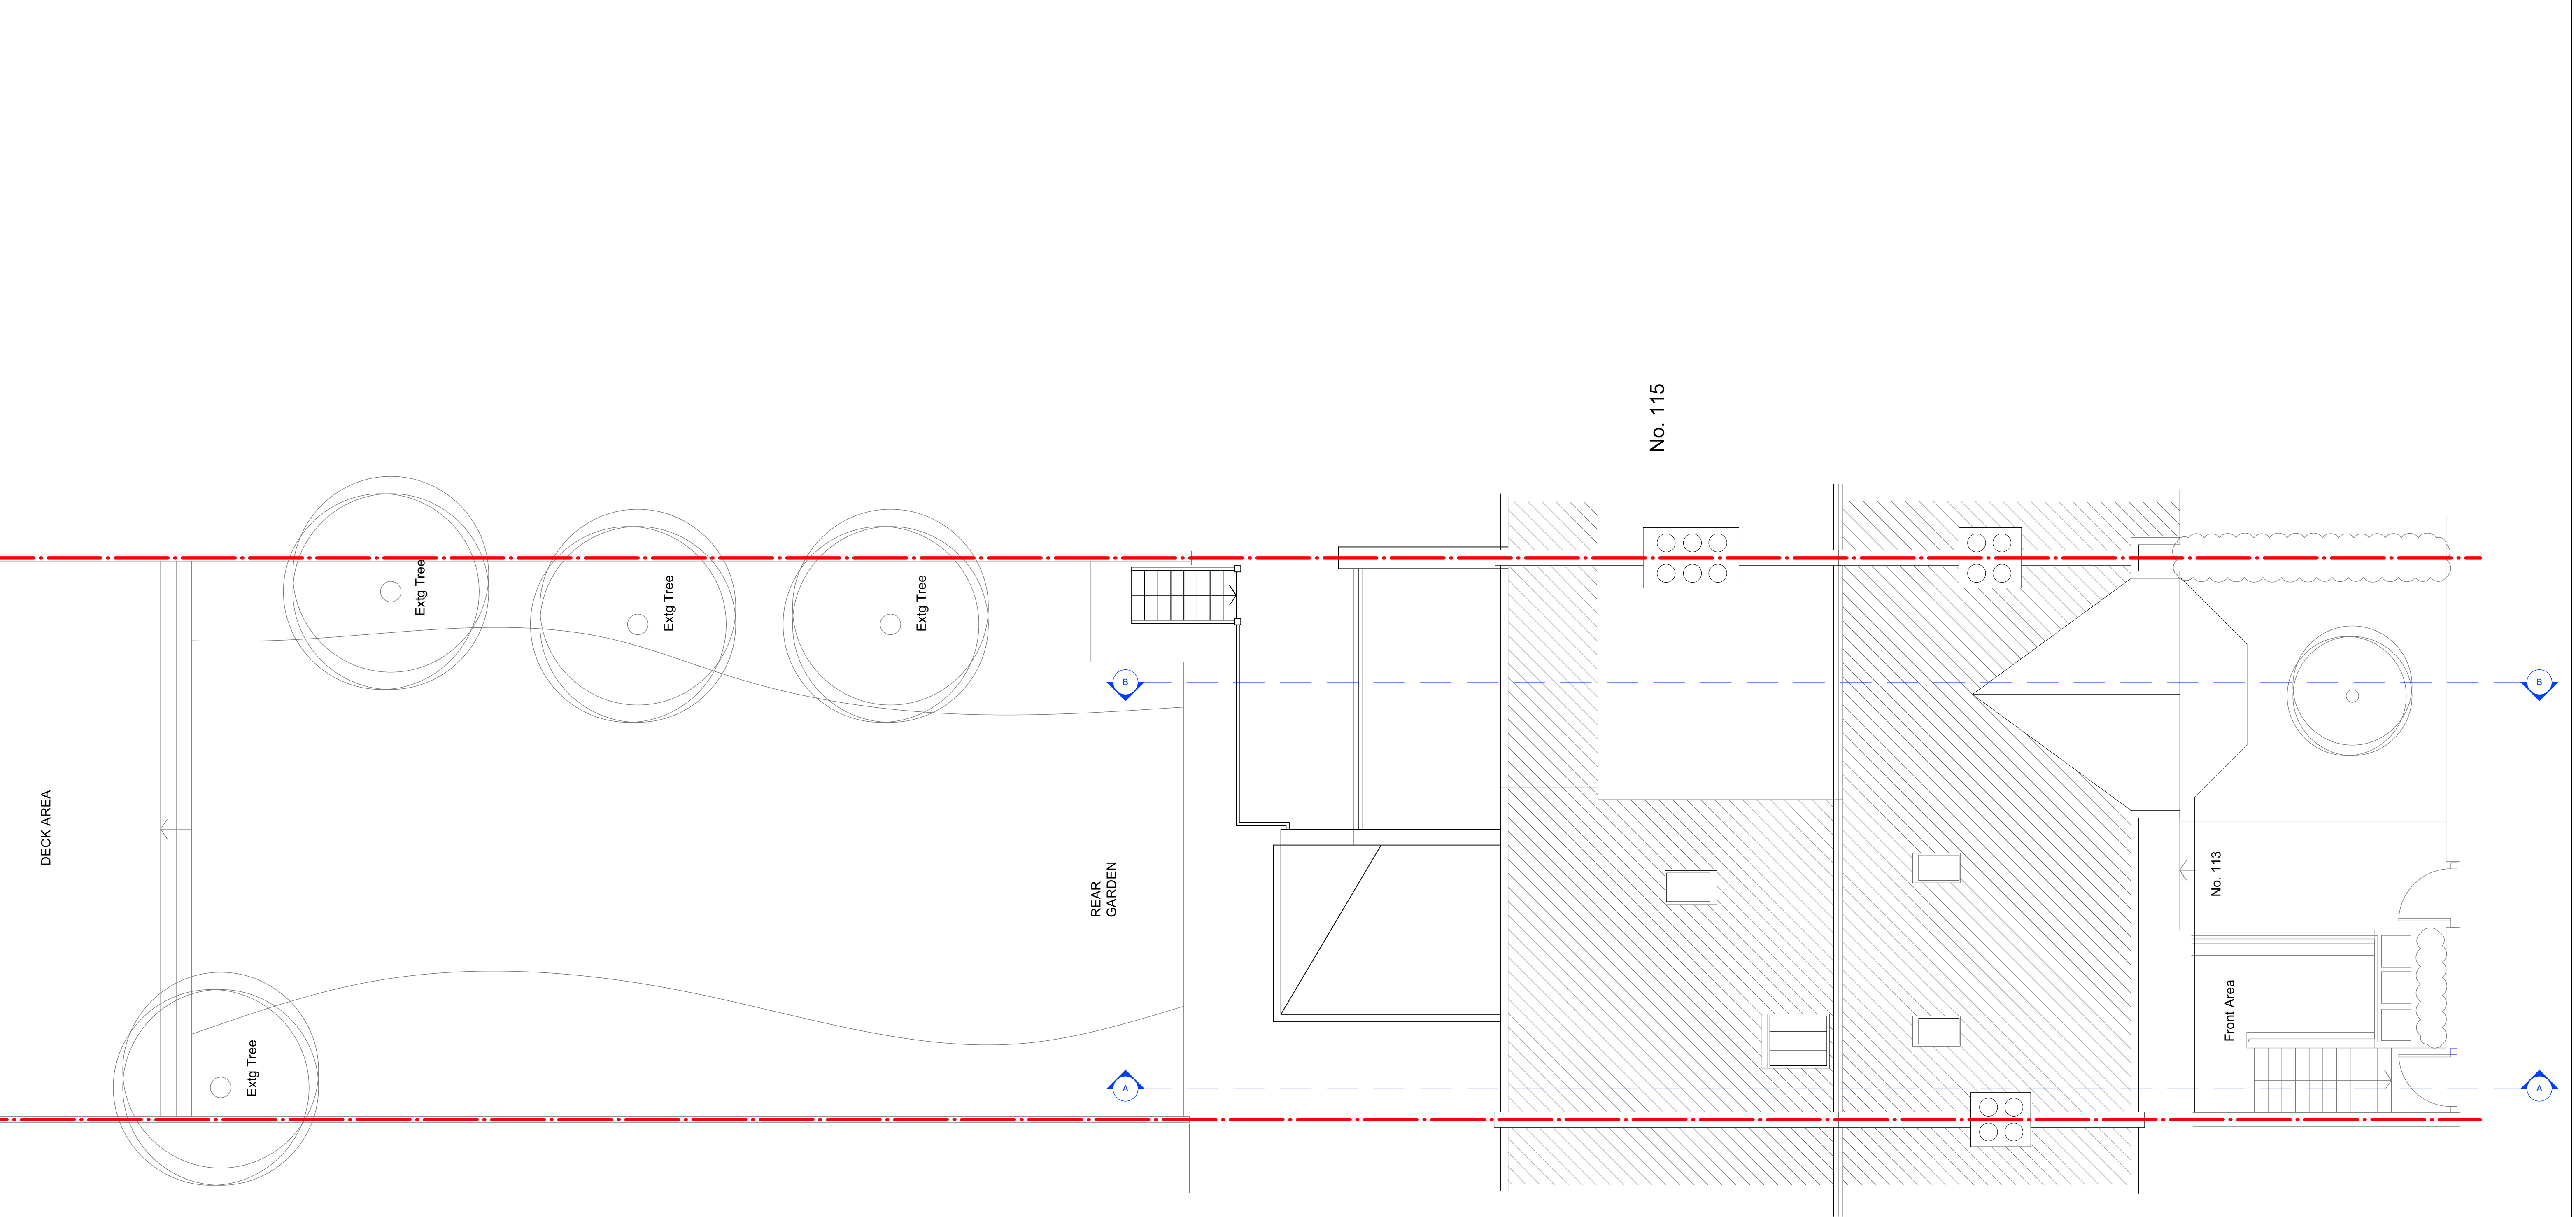

SITE PLAN - EXISTING
1:50 @ A1 / 1:100 @ A3

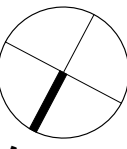

N

0m 2.5m 5m



--- Denotes Site Boundary

- - - Denotes Existing

Revisions

DO NOT SCALE OFF THIS DRAWING. ALL COPYRIGHTS RELATING TO THE DESIGN WORK CONTAINED ON THIS DRAWING TO BE RETAINED BY MATTHEW GILES LTD.

Site Address **113 Rosebery Road, London, N10 2LD**

Client **Sheila & Joe Gallagher**

Matthew Giles Ltd

EXISTING SITE PLAN

Drawing no. **24-1160-001**

Rev.

Status **PLANNING**

Date **JUNE 25**

Scale **1:50 @ A1**
1:100 @ A3

MATTHEW GILES ARCHITECTS

Unit G11, Edinburgh House, 170 Kennington Lane, London, SE11 5DP


www.matthewgilesarchitects.com

Tel 020 3876 0750

. 111

No. 1

BASEMENT FLOOR PLAN - EXISTING
1:50 @ A1 / 1:100 @ A3

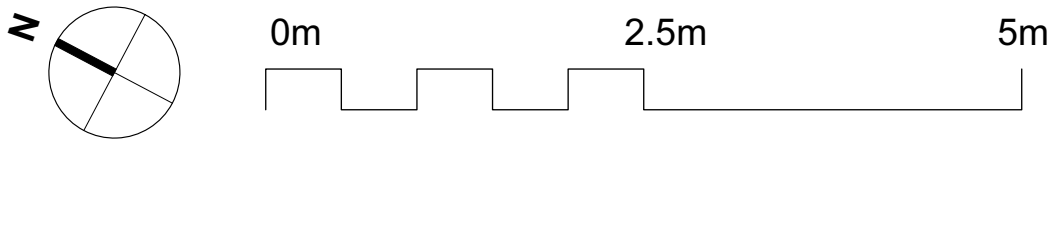

--- Denotes Site Boundary
- - - Denotes Existing

DO NOT SCALE OFF THIS DRAWING. ALL COPYRIGHTS RELATING TO THE DESIGN WORK CONTAINED ON THIS DRAWING TO BE RETAINED BY MATTHEW GILES LTD.

Revisions

Site Address **113 Rosebery Road, London, N10 2LD**
Client **Sheila & Joe Gallagher**

Matthew Giles Ltd

EXISTING BASEMENT FLOOR PLAN

Drawing no. **24-1160-010**

Rev.

Status **PLANNING**

Date **JUNE 25**


Scale **1:50 @ A1
1:100 @ A3**

MATTHEW GILES ARCHITECTS


Unit G11, Edinburgh House, 170 Kennington Lane, London, SE11 5DP

www.matthewgilesarchitects.com

Tel 020 3976 0750

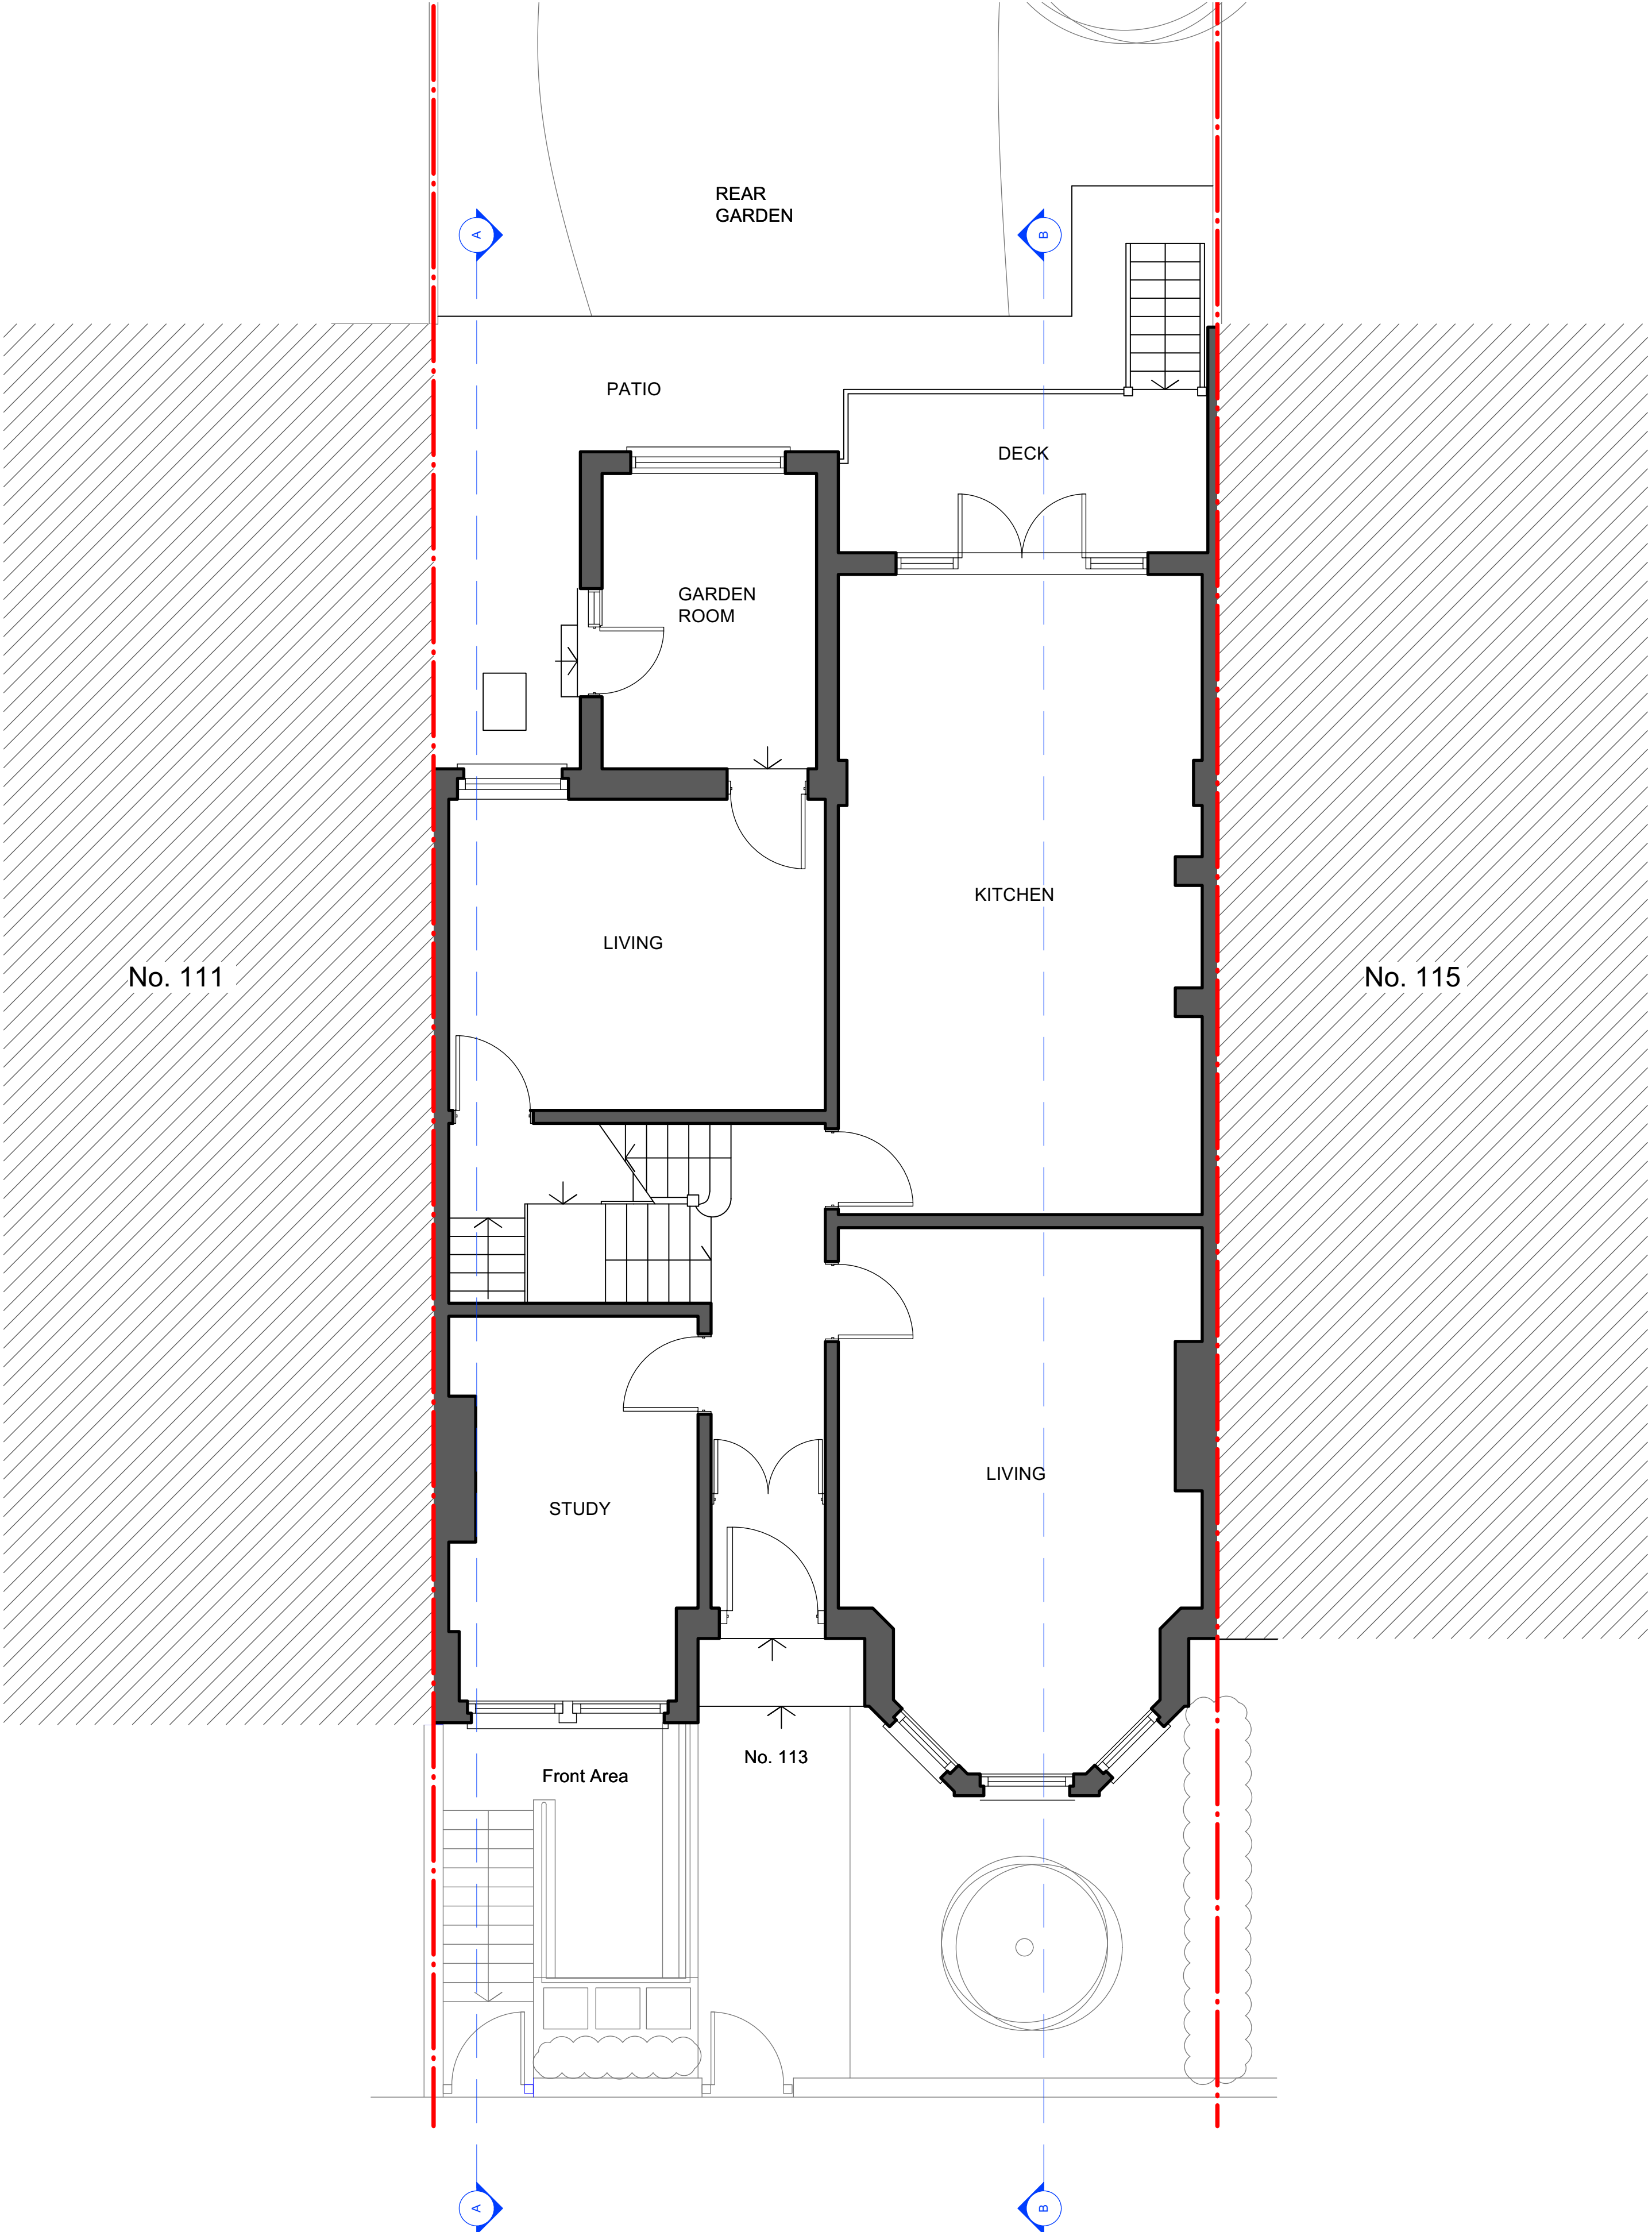

GROUND FLOOR PLAN - EXISTING
1:50 @ A1 / 1:100 @ A3

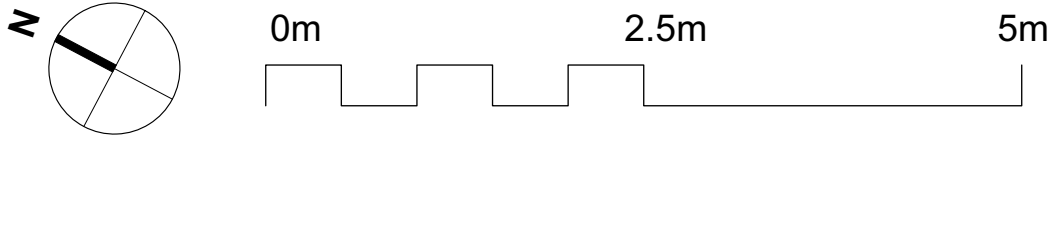

--- Denotes Site Boundary
--- Denotes Existing


Revisions

Site Address 113 Rosebery Road, London, N10 2LD
Client Sheila & Joe Gallagher


EXISTING GROUND FLOOR PLAN
Drawing no. 24-1160-011
Rev.

Status PLANNING
Date JUNE 25
Scale 1:50 @ A1
1:100 @ A3

MATTHEW GILES ARCHITECTS

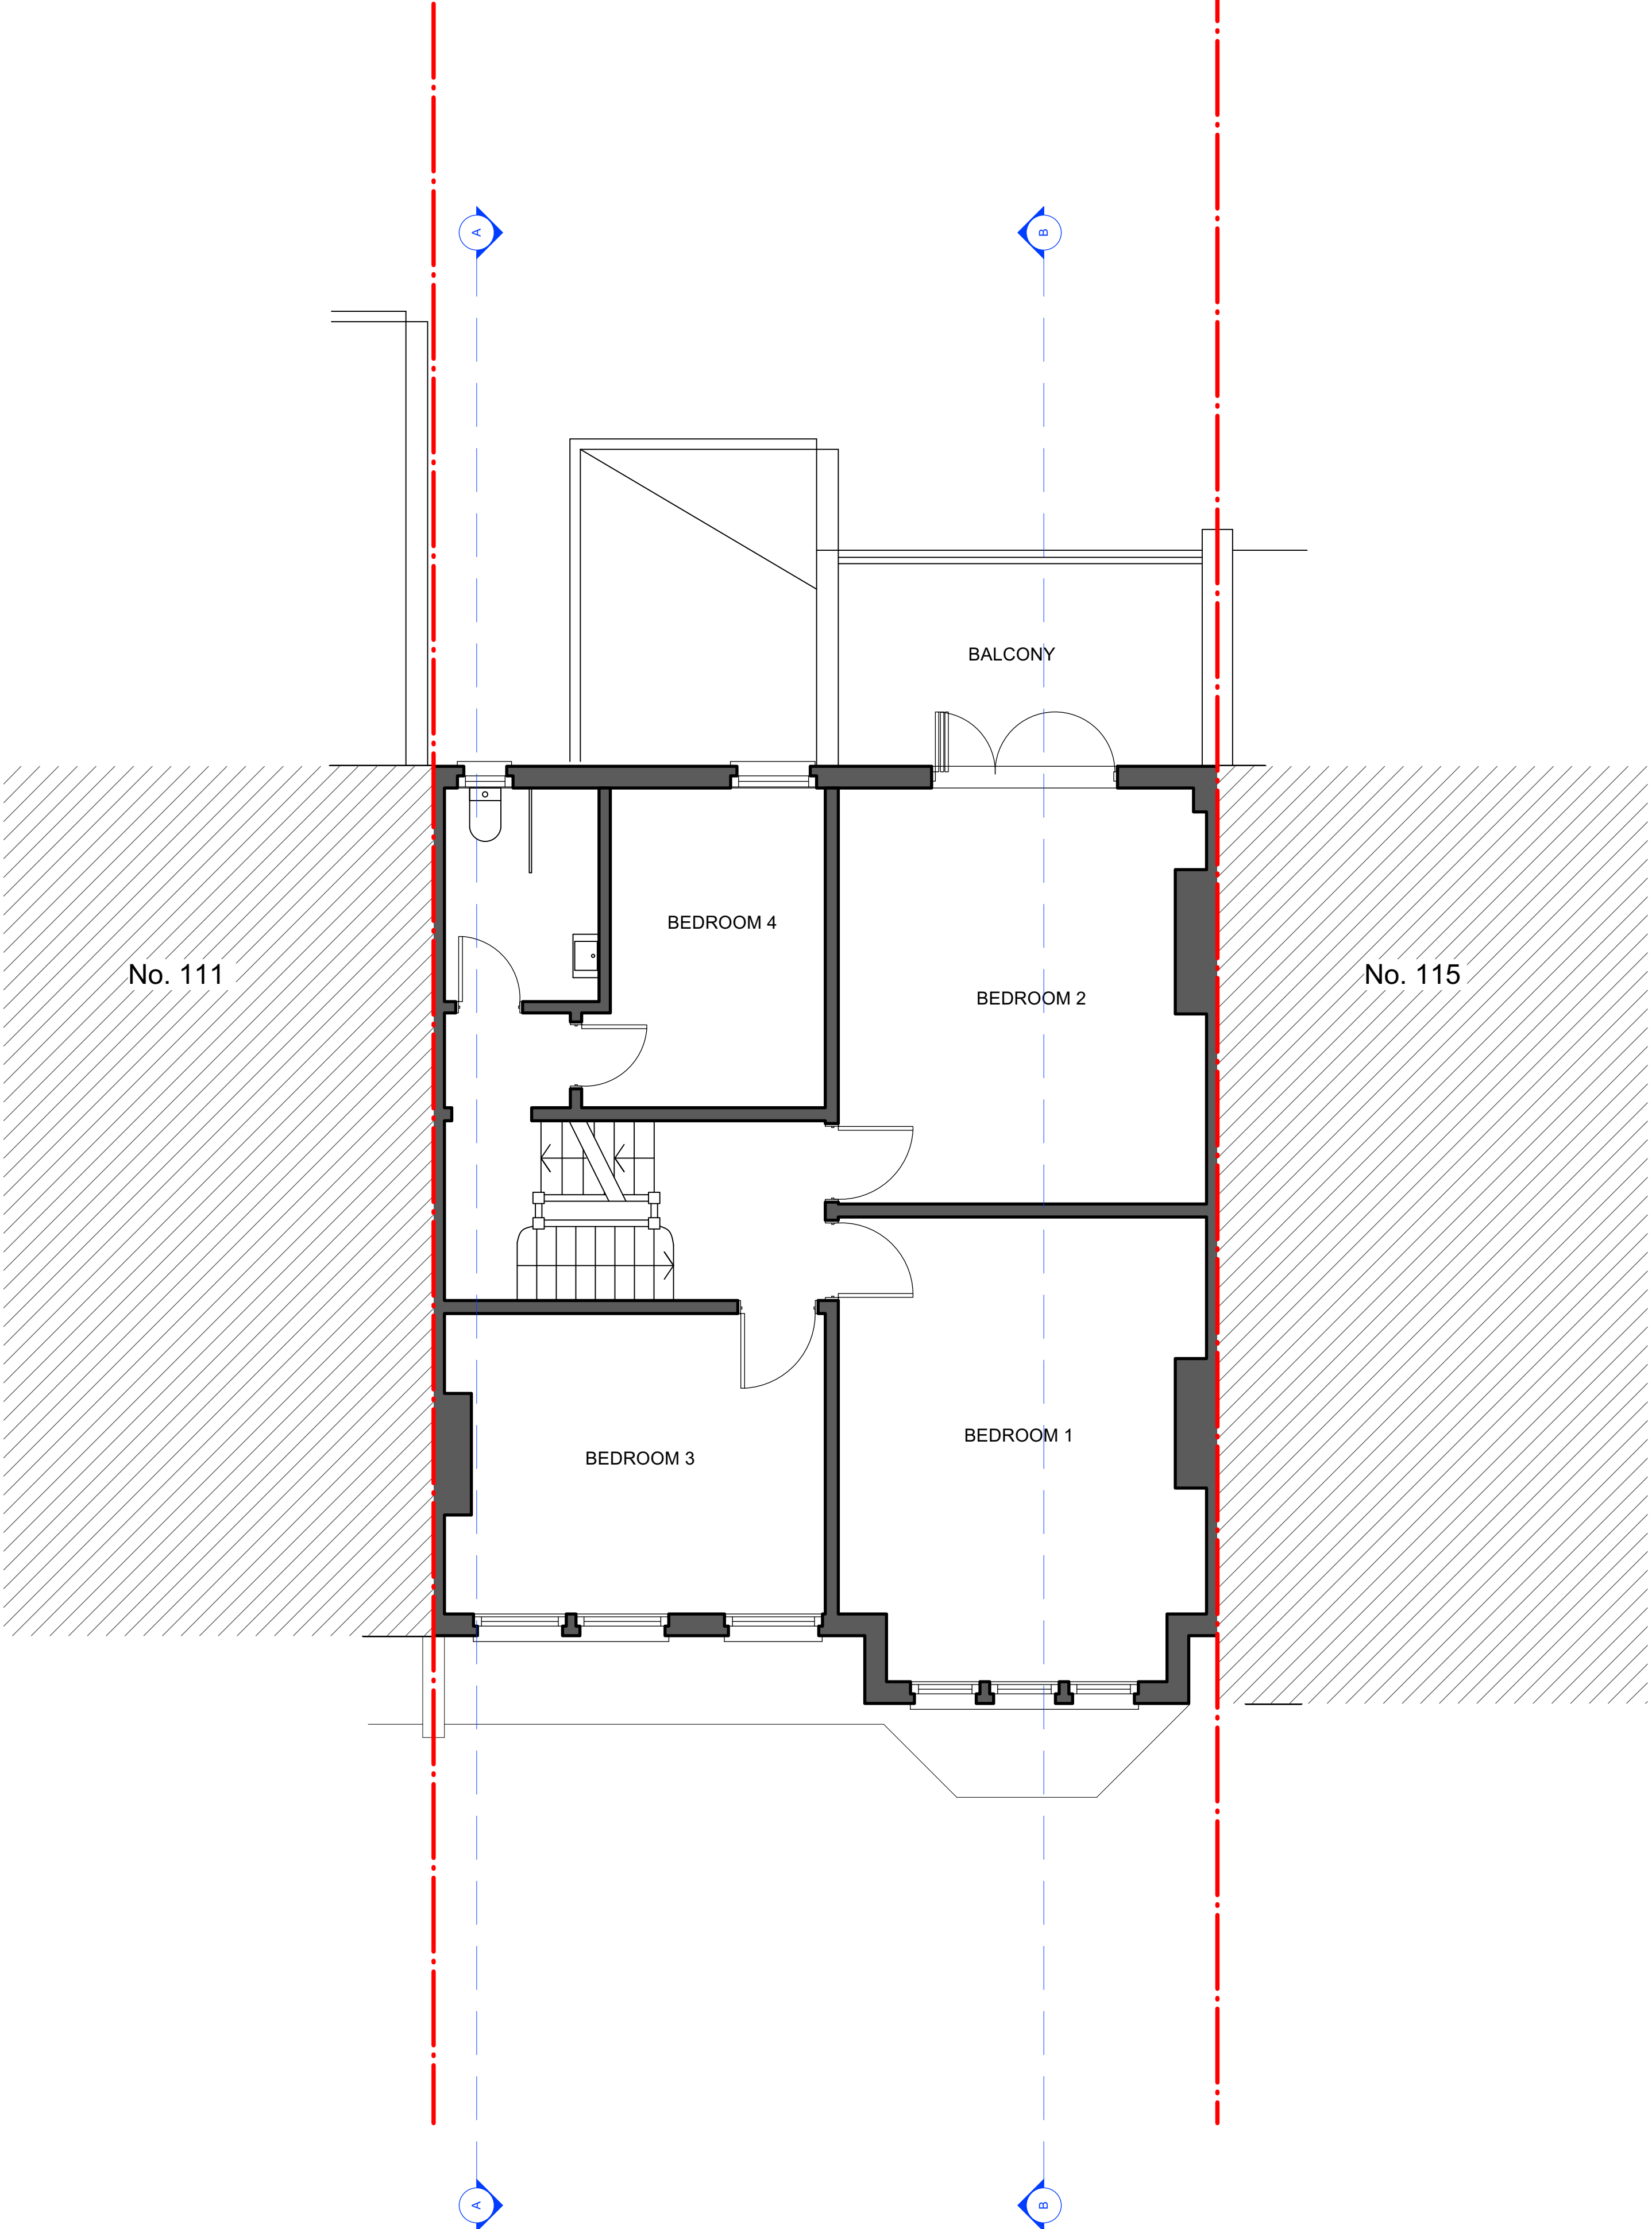

FIRST FLOOR PLAN - EXISTING
1:50 @ A1 / 1:100 @ A3

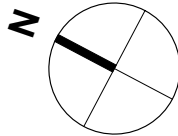

0m2.5m5m

Denotes Site Boundary

Denotes Existing

DO NOT SCALE OFF THIS DRAWING. ALL COPYRIGHTS RELATING TO THE DESIGN WORK CONTAINED ON THIS DRAWING TO BE RETAINED BY MATTHEW GILES LTD.

Revisions	

Site Address113 Rosebery Road, London, N10 2LD

ClientSheila & Joe Gallagher


Matthew Giles Ltd

EXISTING FIRST FLOOR PLAN		Status	PLANNING
Drawing no.	24-1160-012	Date	JUNE 25
Rev.		Scale	1:50 @ A1 1:100 @ A3


Unit G11, Edinburgh House, 170 Kennington Lane, London, SE11 5DP

MATTHEW GILES ARCHITECTS

www.matthewgilesarchitects.comTel 020 3876 0750

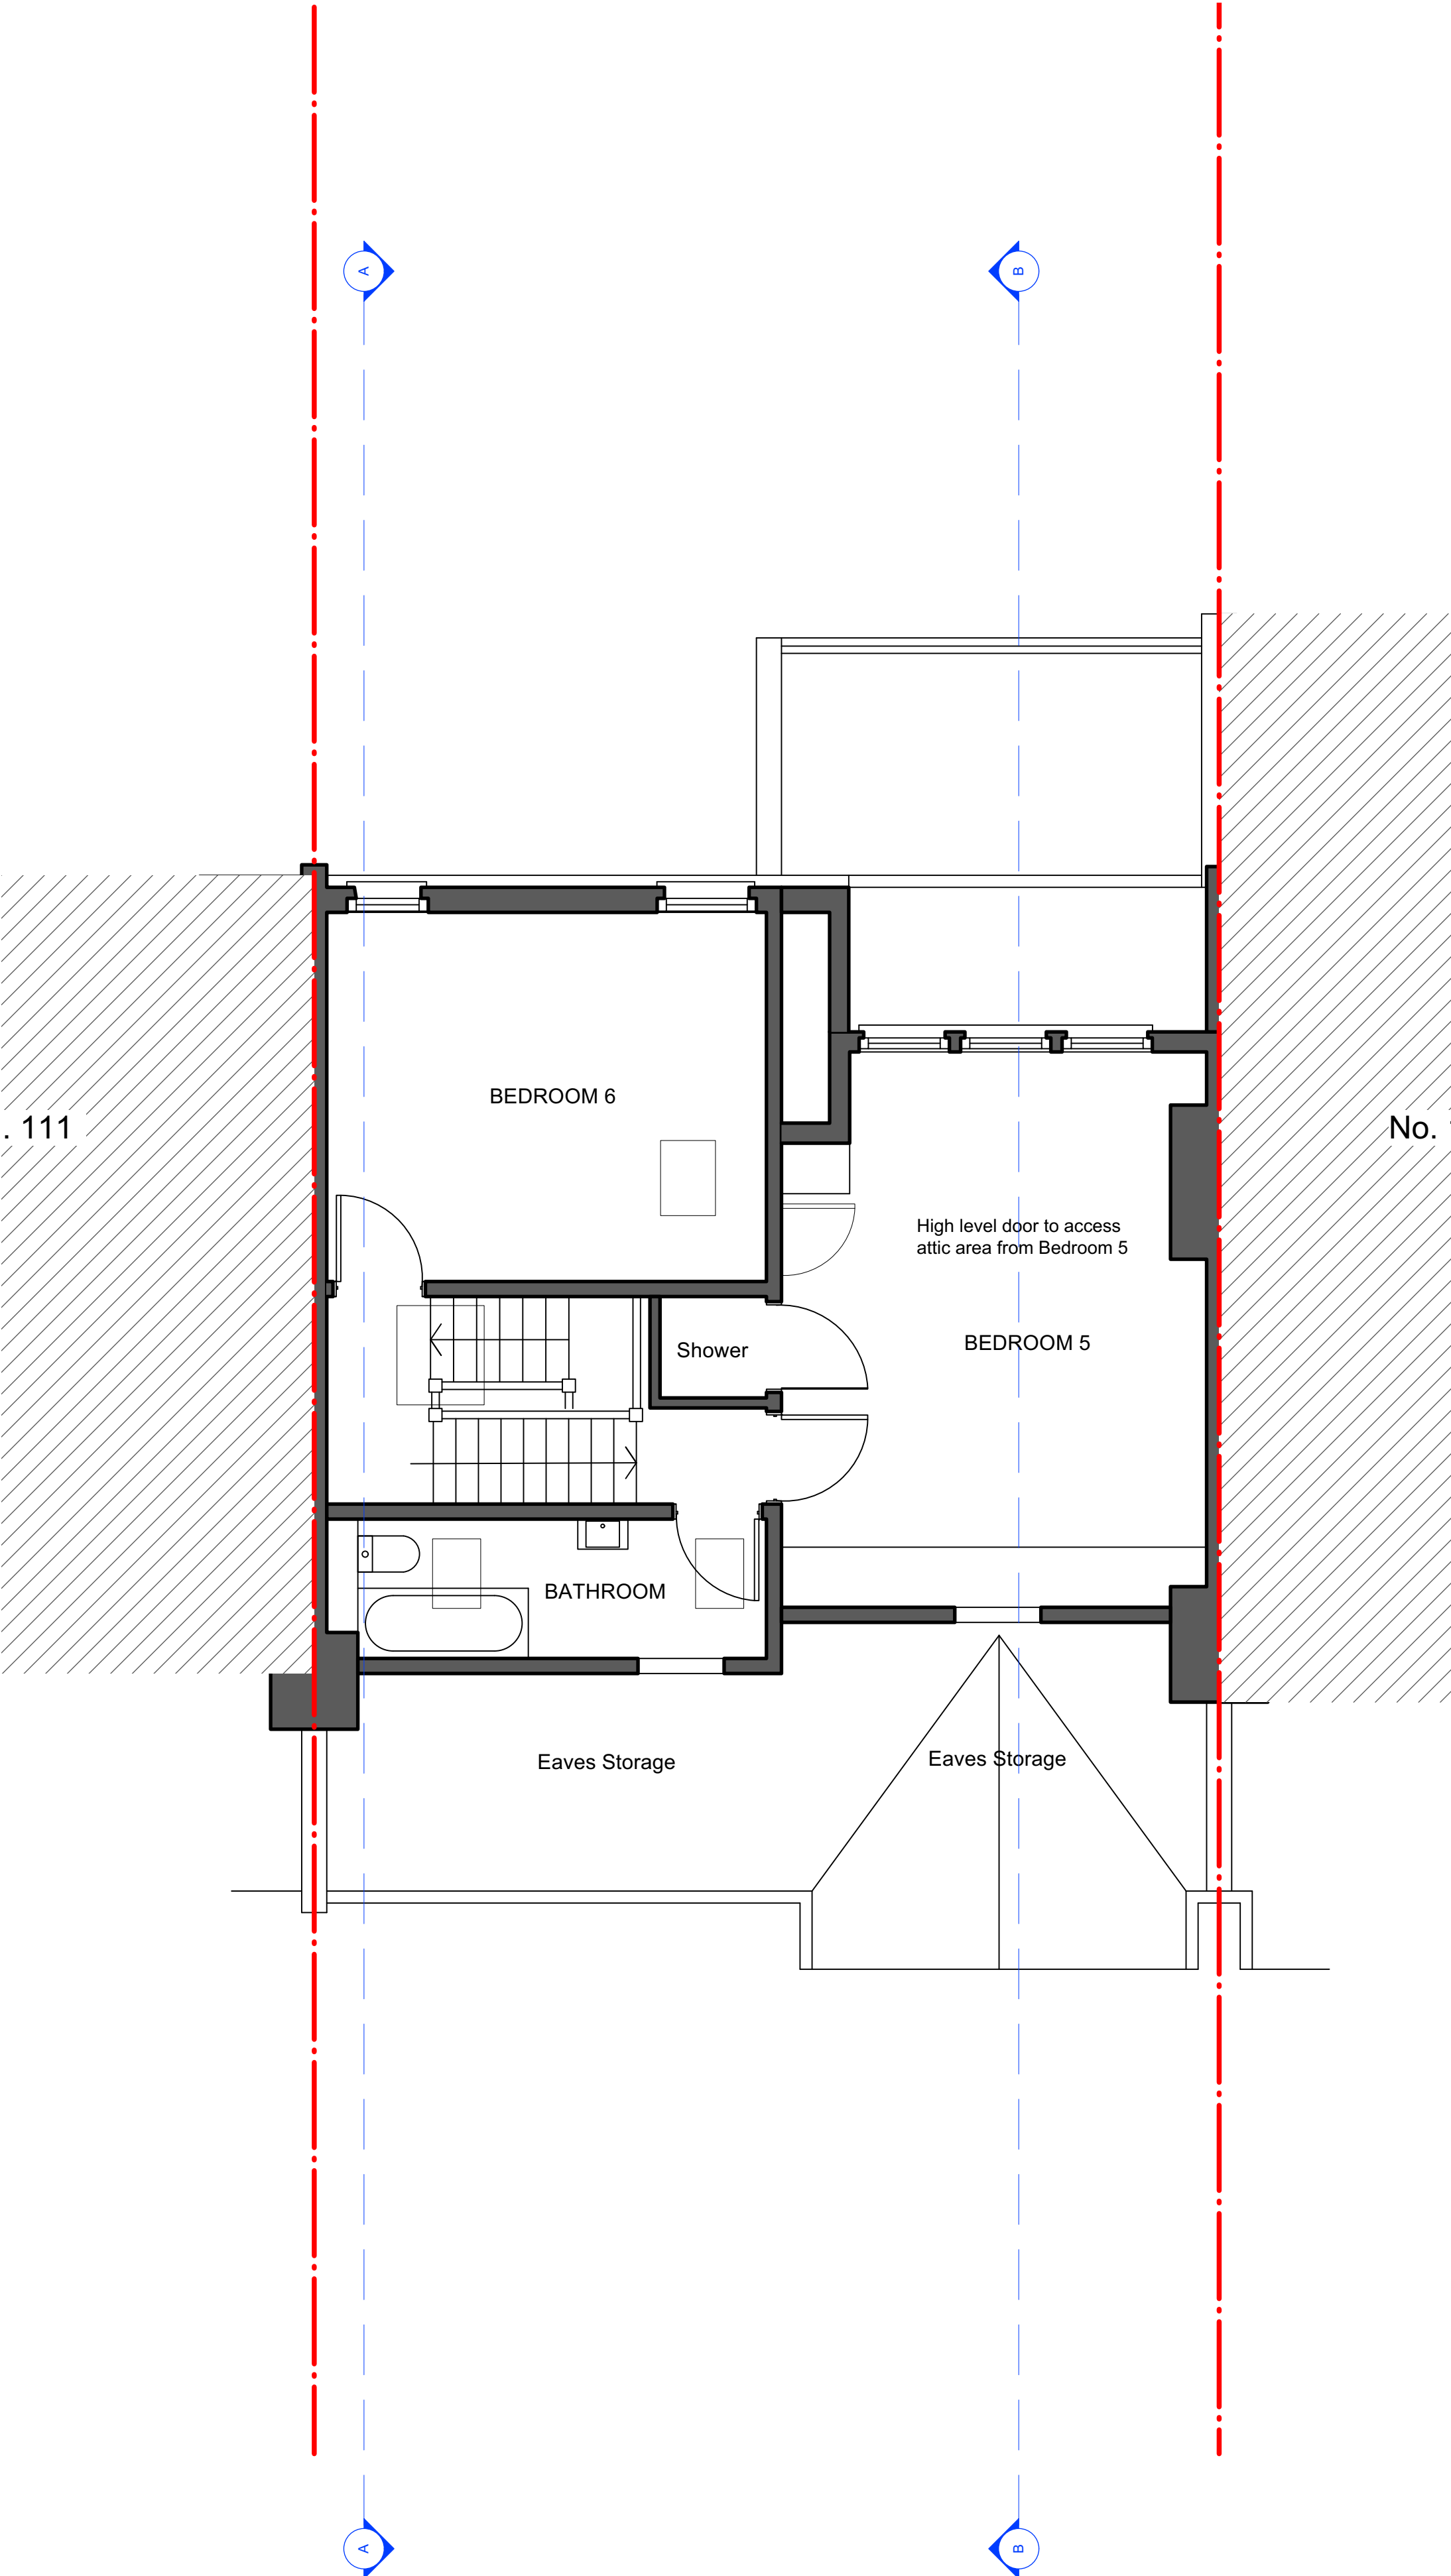

SECOND FLOOR PLAN - EXISTING
1:50 @ A1 / 1:100 @ A3

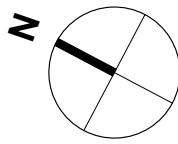

0m

2.5m

5m

Denotes Site Boundary

Denotes Existing

Revisions

DO NOT SCALE OFF THIS DRAWING. ALL COPYRIGHTS RELATING TO THE DESIGN WORK CONTAINED ON THIS DRAWING TO BE RETAINED BY MATTHEW GILES LTD.

Site Address113 Rosebery Road, London, N10 2LD

ClientSheila & Joe Gallagher

Matthew Giles Ltd

EXISTING SECOND FLOOR PLAN

Drawing no. 24-1160-013

Rev.

StatusPLANNING

DateJUNE 25

Scale1:50 @ A1
1:100 @ A3


MATTHEW GILES ARCHITECTS

Unit G11, Edinburgh House, 170 Kennington Lane, London, SE11 5DP

www.matthewgilesarchitects.com

Tel 020 3876 0750

ROOF FLOOR PLAN - EXISTING
1:50 @ A1 / 1:100 @ A3

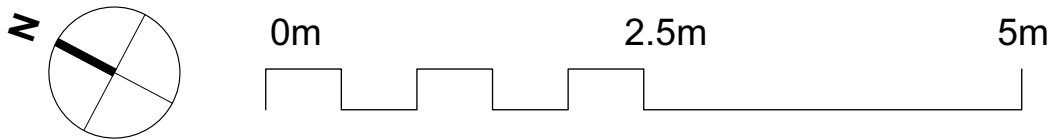

--- Denotes Site Boundary
- - - Denotes Existing

DO NOT SCALE OFF THIS DRAWING. ALL COPYRIGHTS RELATING TO THE DESIGN WORK CONTAINED ON THIS DRAWING TO BE RETAINED BY MATTHEW GILES LTD.

Revisions

Site Address **113 Rosebery Road, London, N10 2LD**
Client **Sheila & Joe Gallagher**

Matthew Giles Ltd

EXISTING ROOF PLAN

Drawing no. **24-1160-014**
Rev.

Status **PLANNING**
Date **JUNE 25**
Scale **1:50 @ A1**
1:100 @ A3

MATTHEW GILES ARCHITECTS


Unit G11, Edinburgh House, 170 Kennington Lane, London, SE11 5DP

www.matthewgilesarchitects.com


Tel 020 3876 0750

. 111

No. 1

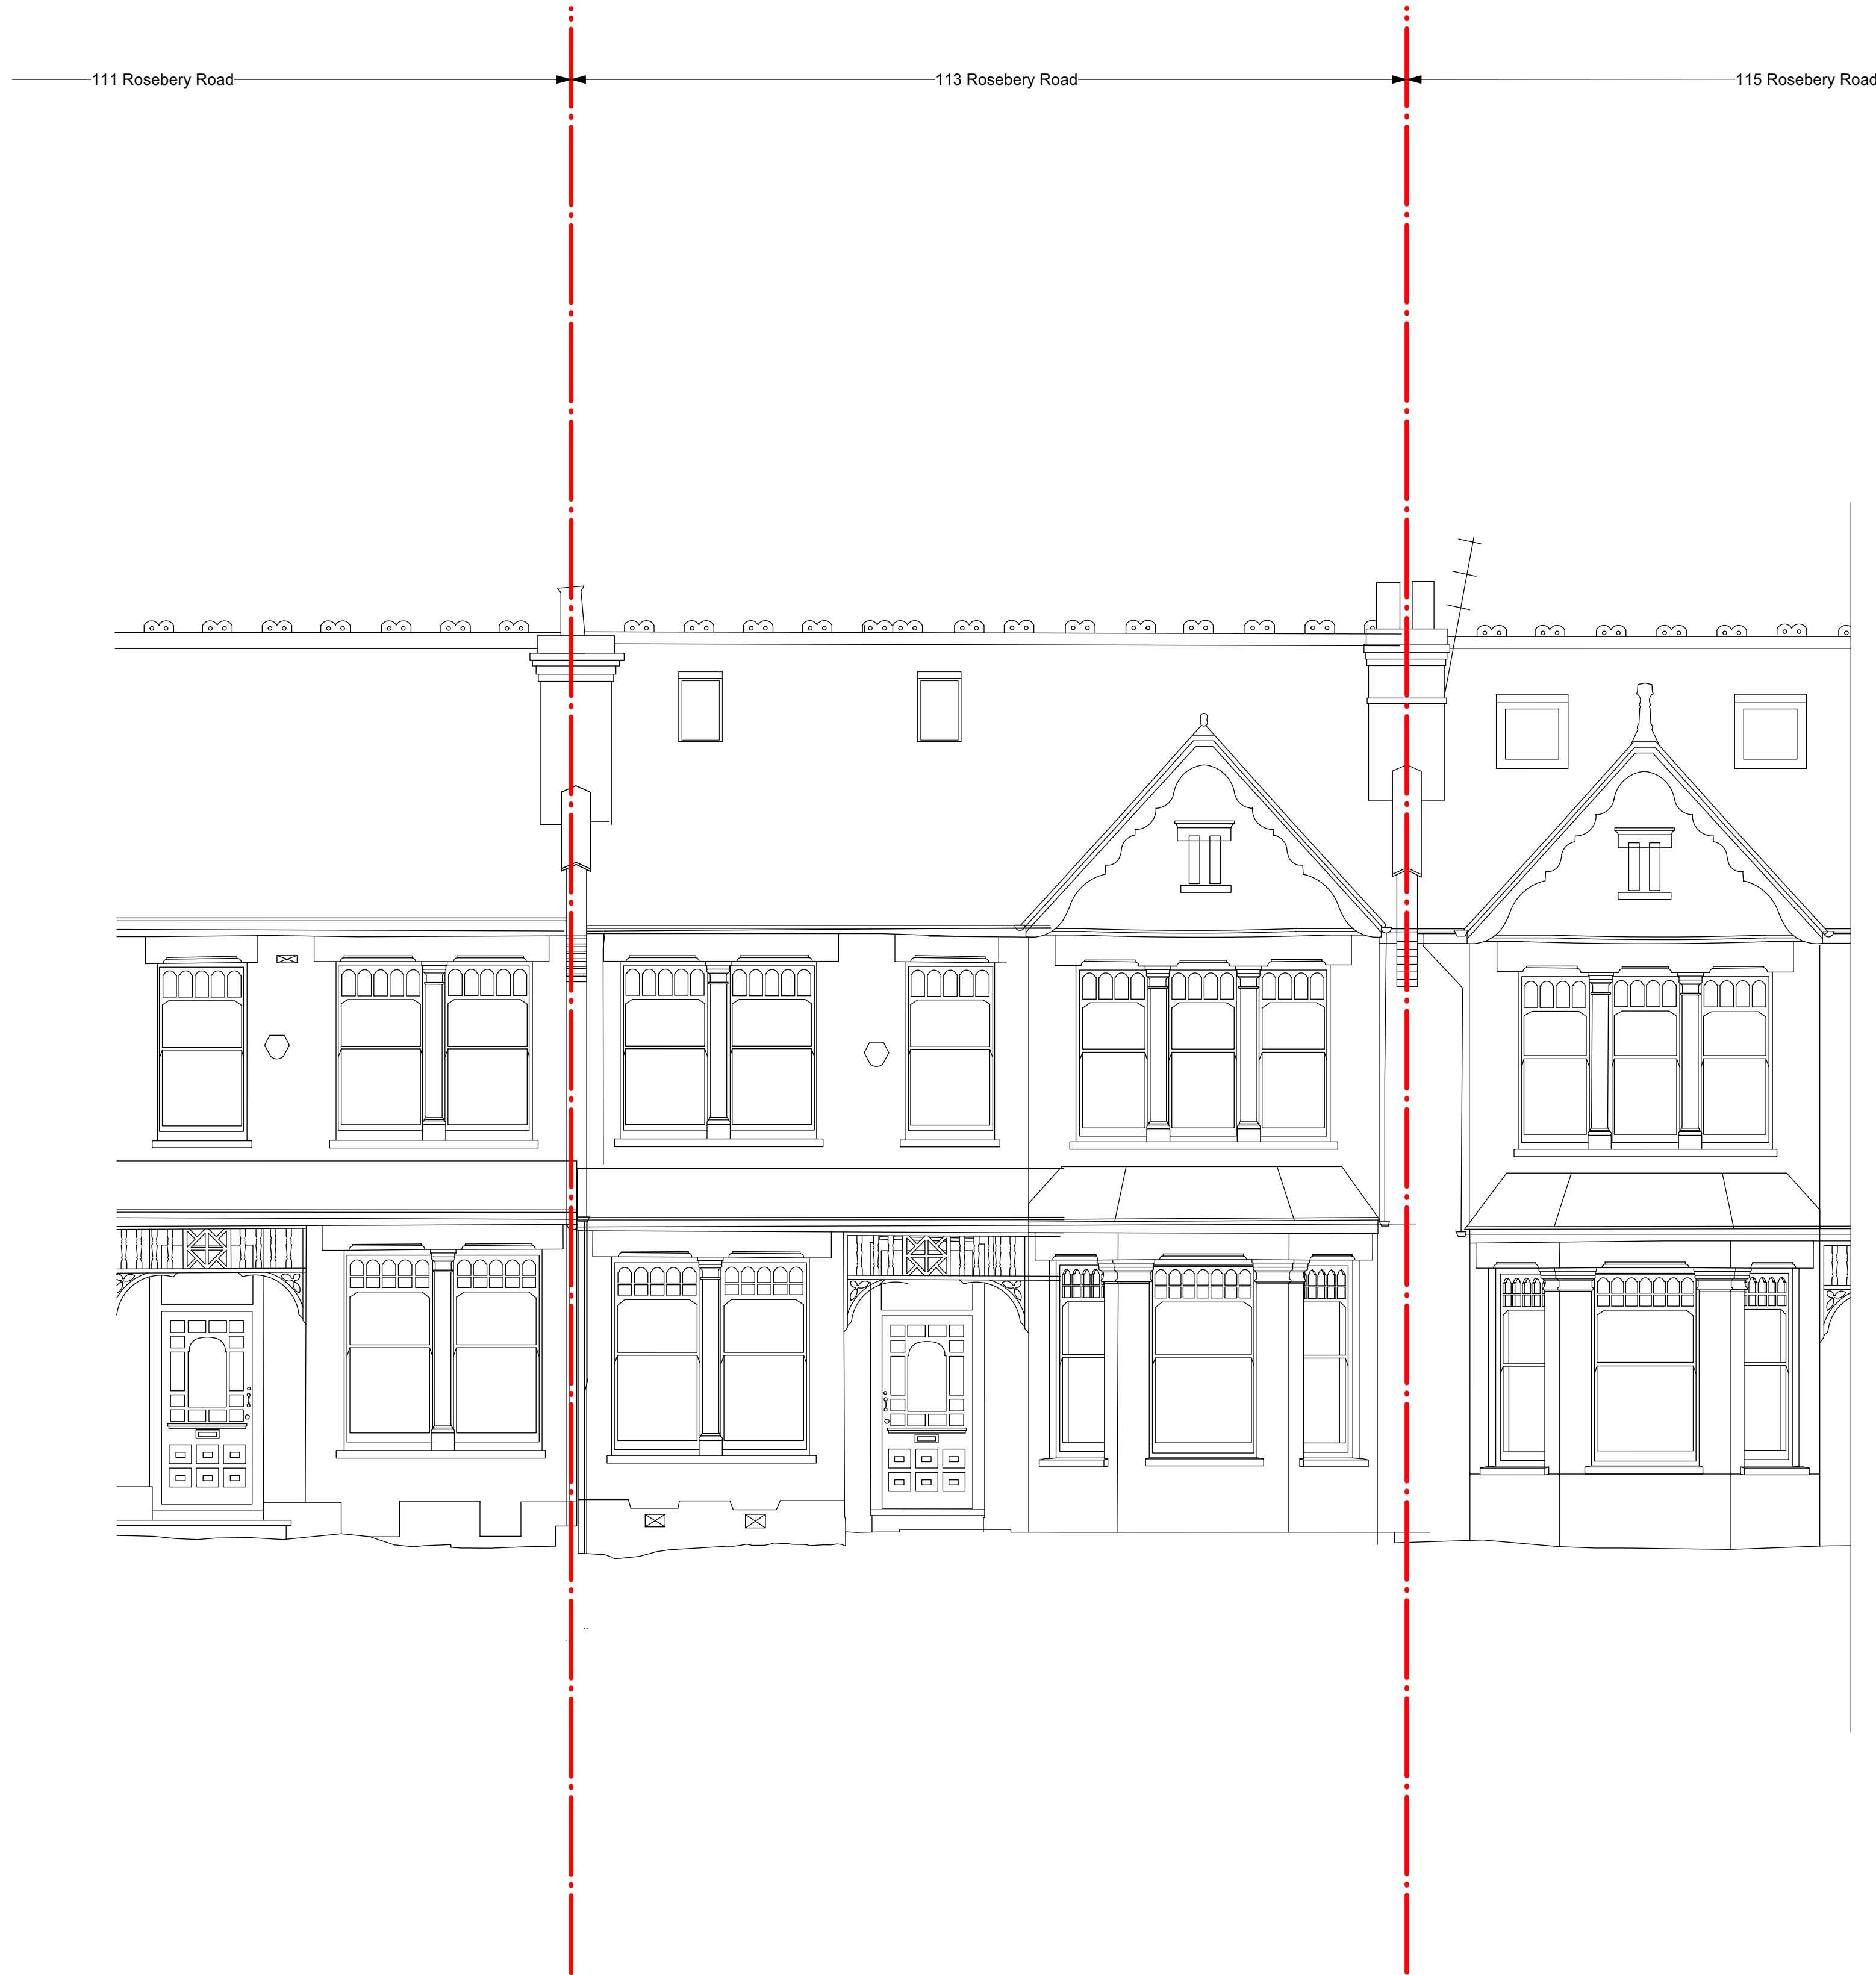

FRONT ELEVATION - EXISTING
1:50 @ A1 / 1:100 @ A3

 

--- Denotes Site Boundary
--- Denotes Existing

Revisions

Site Address **113 Rosebery Road, London, N10 2LD**
Client **Sheila & Joe Gallagher**

EXISTING ELEVATION

Drawing no. **24-1161-020**
Rev.


Status **PLANNING**

Date **JUNE 25**
Scale **1:50 @ A1**
1:100 @ A3

MATTHEW GILES ARCHITECTS



SECTION A- EXISTING
1:50 @ A1 / 1:100 @ A3

 

--- Denotes Site Boundary
--- Denotes Existing

Revisions

DO NOT SCALE OFF THIS DRAWING. ALL COPYRIGHTS RELATING TO THE DESIGN WORK CONTAINED ON THIS DRAWING TO BE RETAINED BY MATTHEW GILES LTD.

Site Address **113 Rosebery Road, London, N10 2LD**
Client **Sheila & Joe Gallagher**

Matthew Giles Ltd

EXISTING SECTION A

Drawing no. **24-1160-030**

Rev.

Status **PLANNING**

Date **JUNE 25**


Scale **1:50 @ A1
1:100 @ A3**

MATTHEW GILES ARCHITECTS

Unit G11, Edinburgh House, 170 Kennington Lane, London, SE11 5DP

www.matthewgilesarchitects.com

Tel 020 3976 0750

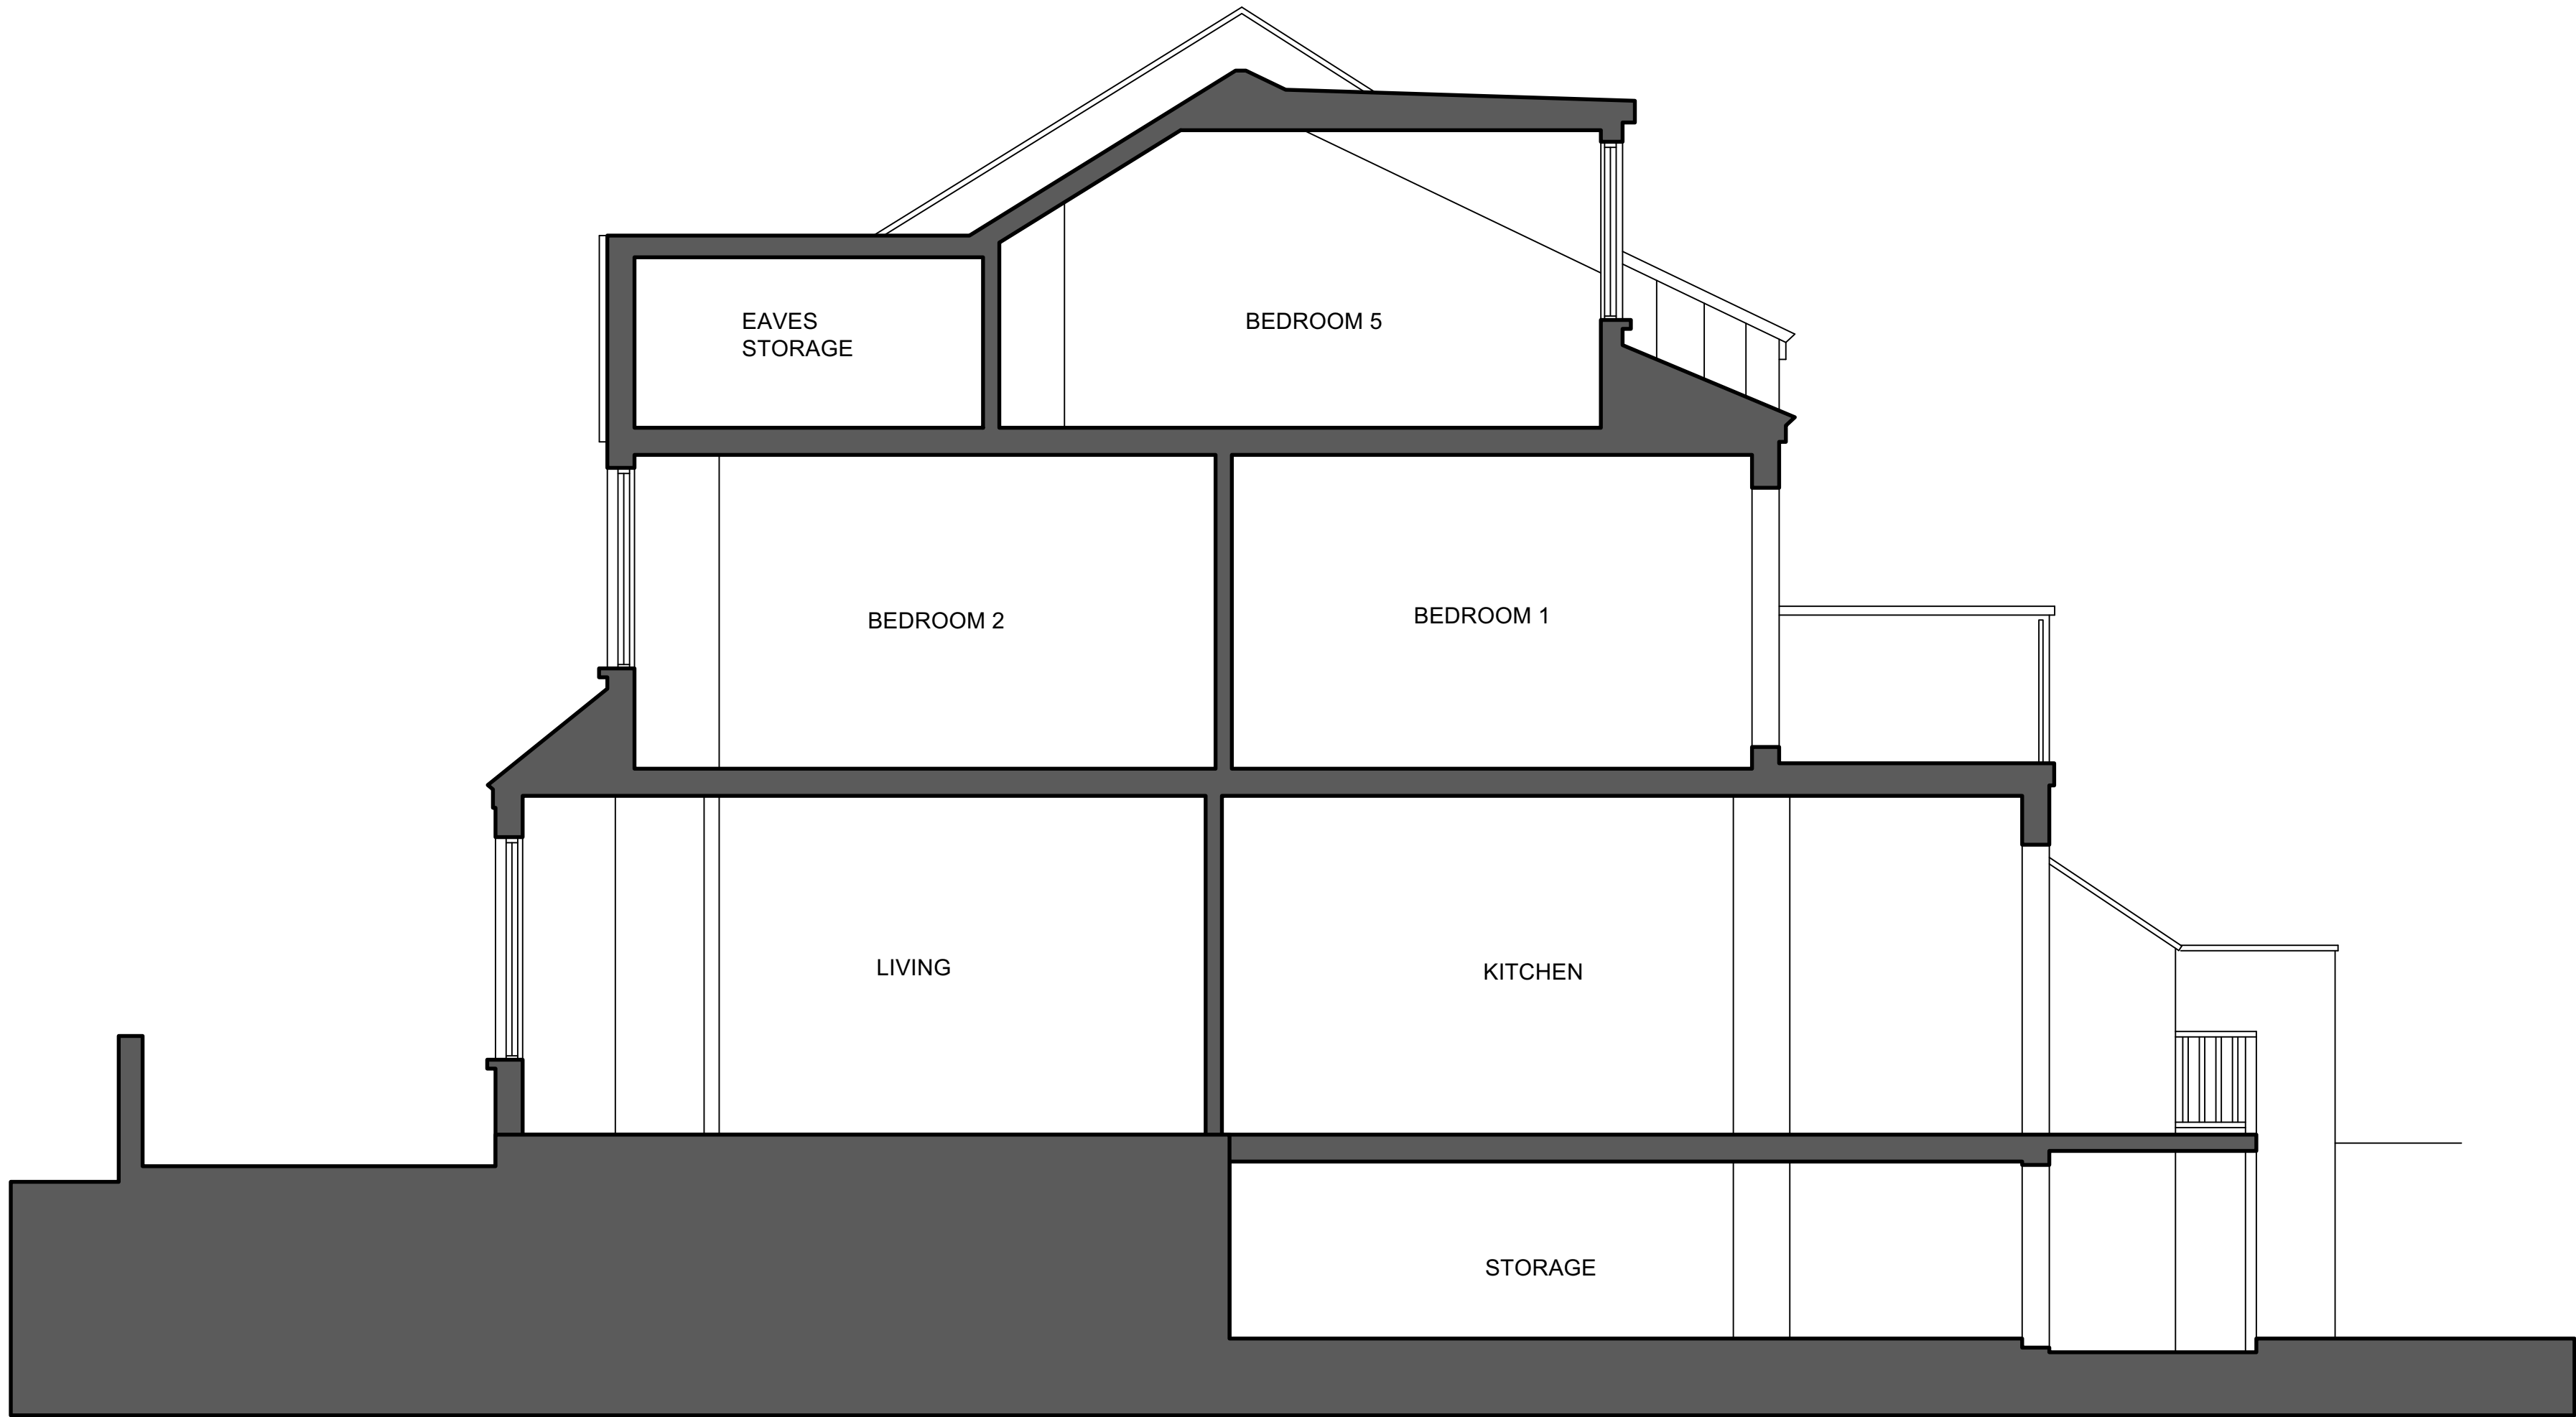

SECTION B - EXISTING
1:50 @ A1 / 1:100 @ A3



--- Denotes Site Boundary
--- Denotes Existing

Revisions

DO NOT SCALE OFF THIS DRAWING. ALL COPYRIGHTS RELATING TO THE DESIGN WORK CONTAINED ON THIS DRAWING TO BE RETAINED BY MATTHEW GILES LTD.

Site Address **113 Rosebery Road, London, N10 2LD**
Client **Sheila & Joe Gallagher**

Matthew Giles Ltd

EXISTING SECTION B

Drawing no. **24-1160-031**

Rev.

Status **PLANNING**

Date **JUNE 25**

Scale **1:50 @ A1
1:100 @ A3**

MATTHEW GILES ARCHITECTS

Unit G11, Edinburgh House, 170 Kennington Lane, London, SE11 5DP

www.matthewgilesarchitects.com

Tel 020 3976 0750