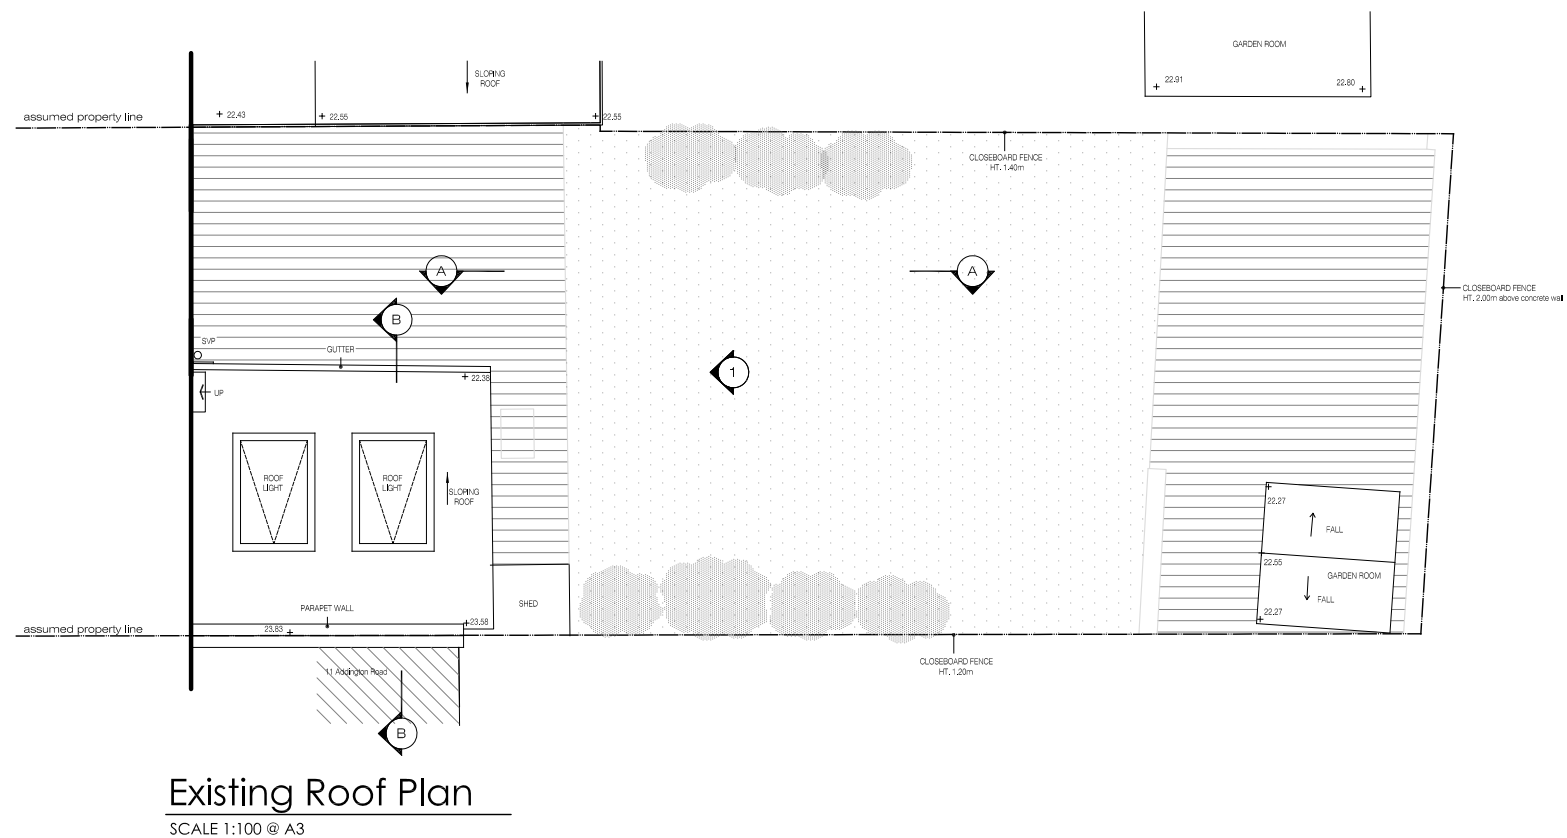
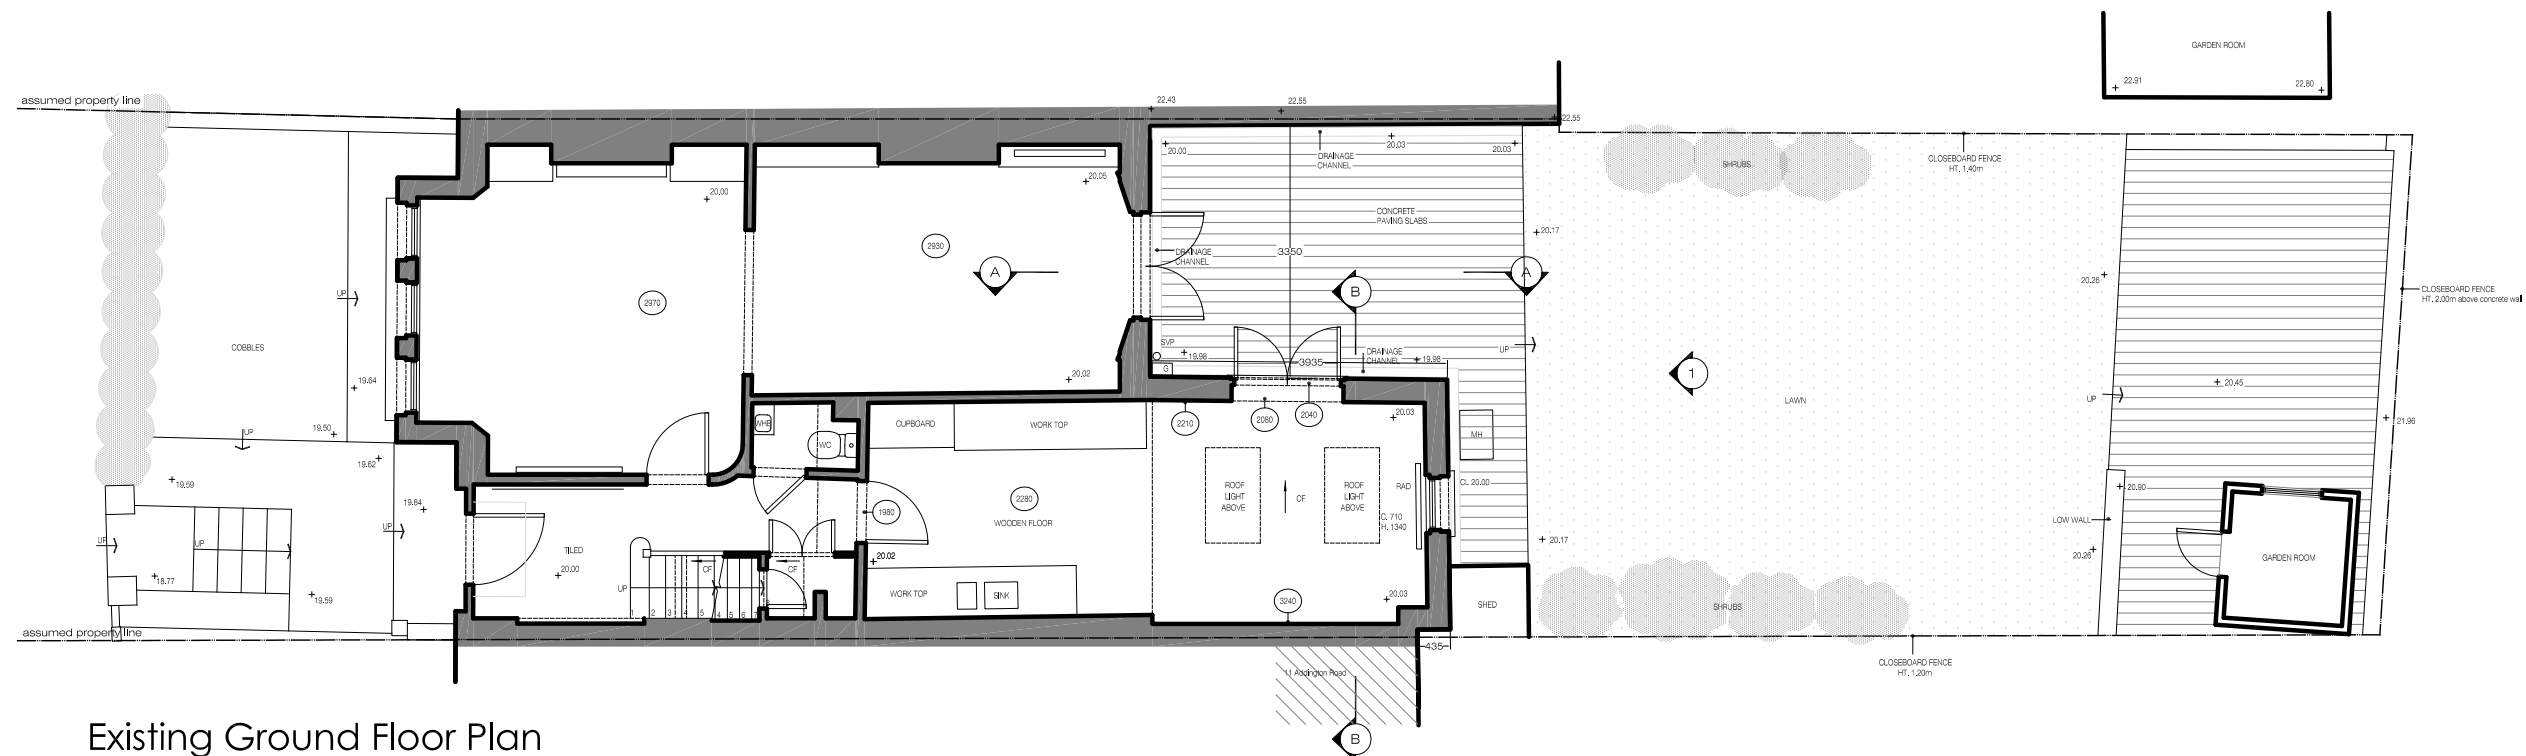


Lucia Pflucker Architecture Ltd

Address: 66A Rathcoole Gardens
London N8 9NB

Office: +44 (0) 7919208639
Mail: mail@luciapflucker.com

Website: www.luciapflucker.com


PLEASE NOTE:

- ALL DIMENSIONS TO BE CHECKED ON SITE BEFORE FABRICATION. DO NOT SCALE THIS DRAWING BUT USE ONLY FIGURED DIMENSIONS. ANY ERRORS OR OMISSIONS ARE TO BE REPORTED TO THE ARCHITECT IMMEDIATELY.
- THIS DRAWING IS TO BE READ IN CONJUNCTION WITH ALL THE RELEVANT CONSULTANTS' AND/OR SPECIALISTS' DRAWINGS/DOCUMENTS AND ANY DISCREPANCIES OR VARIATIONS ARE TO BE NOTIFIED TO THE ARCHITECT BEFORE WORK COMMENCES.
- ALL DRAWINGS AND DESIGNS ARE COVERED BY DESIGN RIGHT (INTELLECTUAL PROPERTY), AND MAY NOT BE DISTRIBUTED, COPIED OR ISSUED WITHOUT WRITTEN PERMISSION OF LUCIA PFLUCKER ARCHITECTURE.
- ALL DESIGN CONCEPTS ARE THE SOLE PROPERTY OF LUCIA PFLUCKER ARCHITECTURE AND NO ADAPTATIONS, REPRODUCTIONS OR COPIES MAY BE MADE WITHOUT WRITTEN PERMISSION OF LUCIA PFLUCKER ARCHITECTURE.
- THESE DRAWINGS ARE SUBJECT TO ANY VARIATION REQUIRED OR RECOMMENDATION BY ANY STATUTORY AUTHORITY, OR FOR THE BETTER CARRYING OUT OF THE WORKS.
- SAMPLES TO BE PROVIDED BY CONTRACTOR FOR THE ARCHITECT/CLIENT APPROVAL. ALL FINISHES TO ARCHITECT/CLIENT SATISFACTION.


REVISIONS:

No	DATE	DESCRIPTION	BY
00	20.05.2026	FOR INFORMATION	LP
01	25.05.2026	FOR INFORMATION	LP

Title	Scale	Dwg. No.	Rev.
Existing Floor Plan and Roof Plan	1 / 100	EX-01	01
Project	Date	Project Number	
9 Addington Road, London N4 4RP	18/02/26	0081	
Client	Checked		
PRIVATE CLIENT	LP		

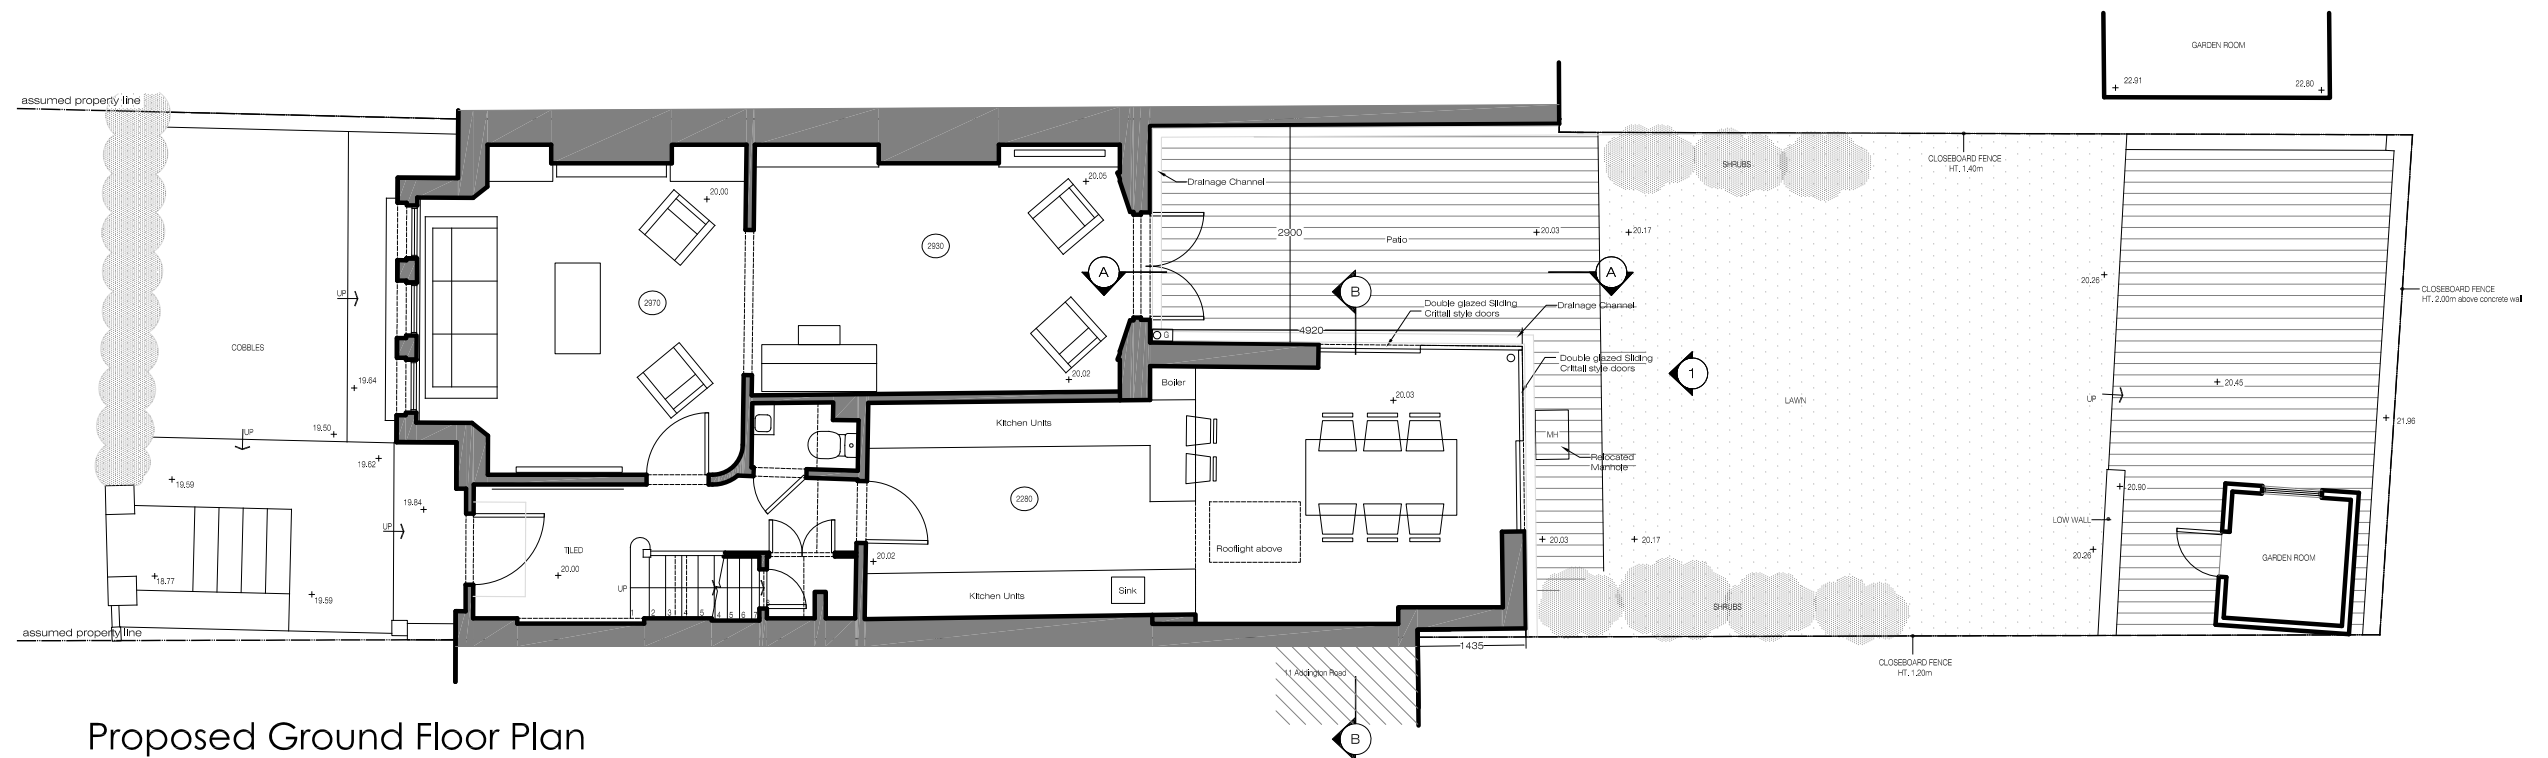

Proposed Ground Floor Plan
SCALE 1:100 @ A3

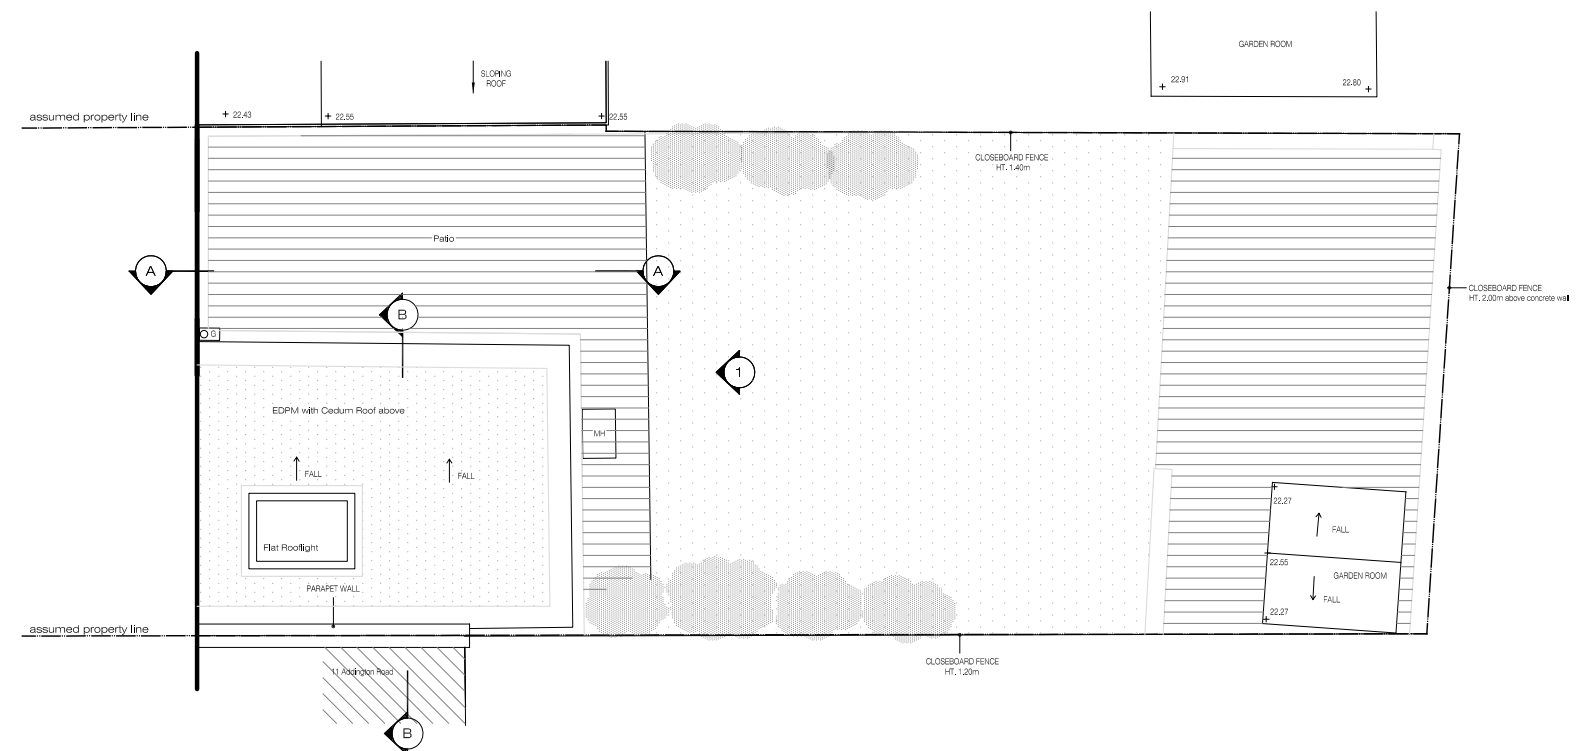

Proposed Roof Plan
SCALE 1:100 @ A3

0 0.5m 1m 2m 3m 4m 5m
Scale 1:100 @ A3



Lucia Pflucker Architecture Ltd

Address: 66A Rathcoole Gardens
London N8 9NB

Office: +44 (0) 7919208639
Mail: mail@luciapflucker.com

Website: www.luciapflucker.com

PLEASE NOTE:


- ALL DIMENSIONS TO BE CHECKED ON SITE BEFORE FABRICATION. DO NOT SCALE THIS DRAWING BUT USE ONLY FIGURED DIMENSIONS. ANY ERRORS OR OMISSIONS ARE TO BE REPORTED TO THE ARCHITECT IMMEDIATELY.
- THIS DRAWING IS TO BE READ IN CONJUNCTION WITH ALL THE RELEVANT CONSULTANTS' AND/OR SPECIALISTS' DRAWINGS/DOCUMENTS AND ANY DISCREPANCIES OR VARIATIONS ARE TO BE NOTIFIED TO THE ARCHITECT BEFORE WORK COMMENCES.
- ALL DRAWINGS AND DESIGNS ARE COVERED BY DESIGN RIGHT (INTELLECTUAL PROPERTY), AND MAY NOT BE DISTRIBUTED, COPIED OR ISSUE WITHOUT WRITTEN PERMISSION OF LUCIA PFLUCKER ARCHITECTURE.
- ALL DESIGN CONCEPTS ARE THE SOLE PROPERTY OF LUCIA PFLUCKER ARCHITECTURE AND NO ADAPTATIONS, REPRODUCTIONS OR COPIES MAY BE MADE WITHOUT WRITTEN PERMISSION OF LUCIA PFLUCKER ARCHITECTURE.
- THESE DRAWINGS ARE SUBJECT TO ANY VARIATION REQUIRED OR RECOMMENDATION BY ANY STATUTORY AUTHORITY, OR FOR THE BETTER CARRYING OUT OF THE WORKS.
- SAMPLES TO BE PROVIDED BY CONTRACTOR FOR THE ARCHITECT/CLIENT APPROVAL. ALL FINISHES TO ARCHITECT/CLIENT SATISFACTION.

REVISIONS:

No	DATE	DESCRIPTION	BY
00	20.05.2026	FOR INFORMATION	LP
01	25.05.2026	FOR INFORMATION	LP

Title	Proposed Floor Plan and Roof Plan
Project	9 Addington Road, London N4 4RP
Client	PRIVATE CLIENT

Scale 1 / 100	Dwg. No.	Rev.
Date 18/02/26	AR-01	01
Drawn LP	Project Number 0081	
Checked LP		

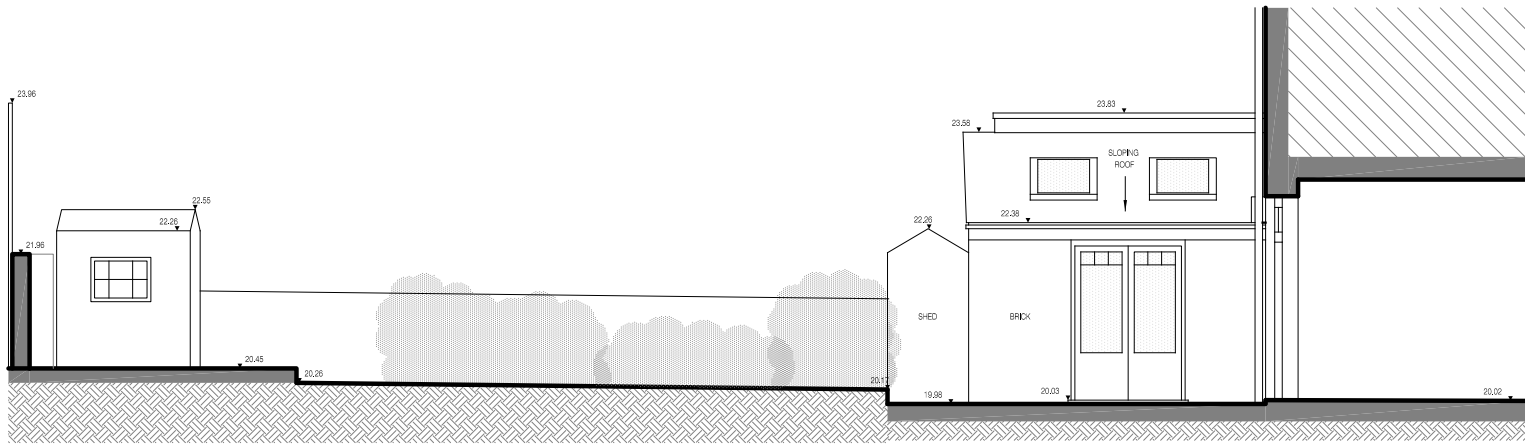

Datum: 19.00m.

Existing Section A


SCALE 1:100 @ A3



Datum: 19.00m.

Existing Elevation 1


SCALE 1:100 @ A3

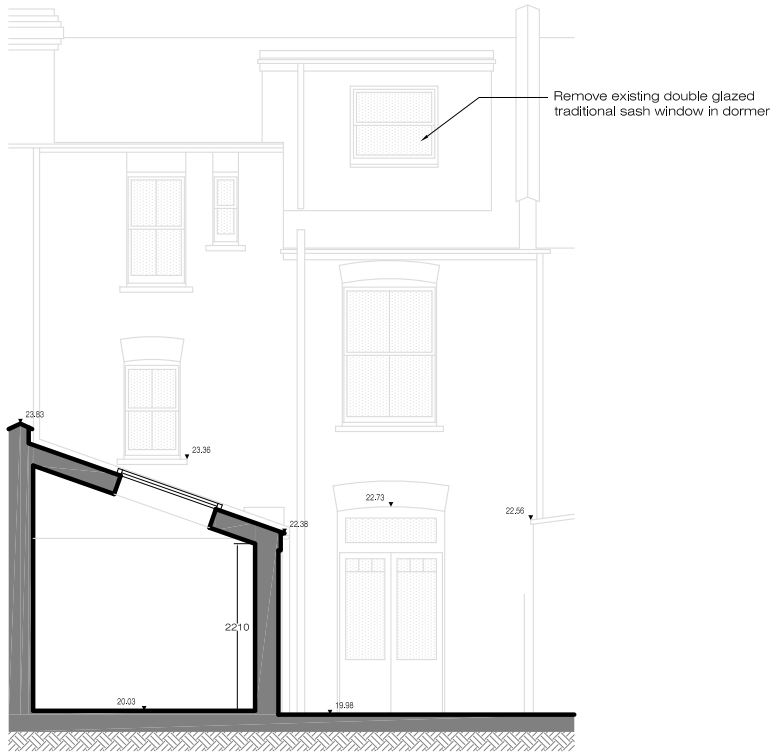


Datum: 19.00m.

Existing Section B

SCALE 1:100 @ A3

 


Lucia Pflucker Architecture Ltd				REVISIONS:				Title		Scale	Dwg. No.	Rev.
PLEASE NOTE:				No	DATE	DESCRIPTION	BY	Existing Section and Elevations		1 / 100	EX-02	
1. ALL DIMENSIONS TO BE CHECKED ON SITE BEFORE FABRICATION. DO NOT SCALE THIS DRAWING BUT USE ONLY FIGURED DIMENSIONS. ANY ERRORS OR OMISSIONS ARE TO BE REPORTED TO THE ARCHITECT IMMEDIATELY.				00	20.05.2026	FOR INFORMATION	LP			Date		
2. THIS DRAWING IS TO BE READ IN CONJUNCTION WITH ALL THE RELEVANT CONSULTANTS' AND/OR SPECIALISTS' DRAWINGS/DOCUMENTS AND ANY DISCREPANCIES OR VARIATIONS ARE TO BE NOTIFIED TO THE ARCHITECT BEFORE WORK COMMENCES.				01	25.05.2026	FOR INFORMATION	LP	Project		18/02/26	0081	
3. ALL DRAWINGS AND DESIGNS ARE COVERED BY DESIGN RIGHT (INTELLECTUAL PROPERTY), AND MAY NOT BE DISTRIBUTED, COPIED OR ISSUE WITHOUT WRITTEN PERMISSION OF LUCIA PFLUCKER ARCHITECTURE.								Client		Drawn	Project Number	
4. ALL DESIGN CONCEPTS ARE THE SOLE PROPERTY OF LUCIA PFLUCKER ARCHITECTURE AND NO ADAPTATIONS, REPRODUCTIONS OR COPIES MAY BE MADE WITHOUT WRITTEN PERMISSION OF LUCIA PFLUCKER ARCHITECTURE.								PRIVATE CLIENT		LP		
5. THESE DRAWINGS ARE SUBJECT TO ANY VARIATION REQUIRED OR RECOMMENDATION BY ANY STATUTORY AUTHORITY, OR FOR THE BETTER CARRYING OUT OF THE WORKS.										Checked		
6. SAMPLES TO BE PROVIDED BY CONTRACTOR FOR THE ARCHITECT/CLIENT APPROVAL. ALL FINISHES TO ARCHITECT/CLIENT SATISFACTION.										LP		

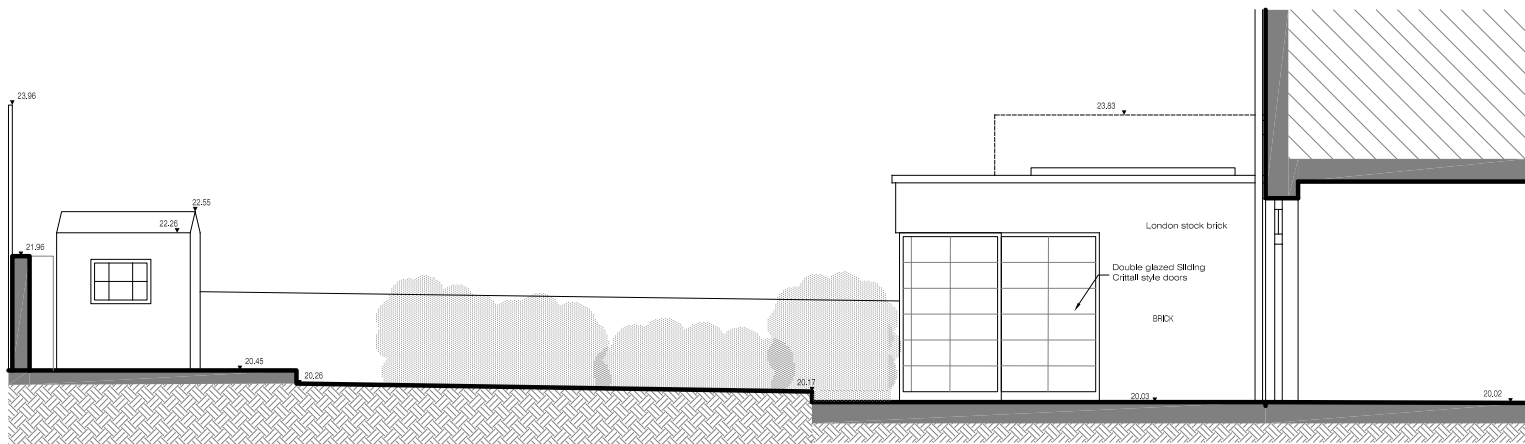

Datum: 19.00m.

Proposed Section A


SCALE 1:100 @ A3

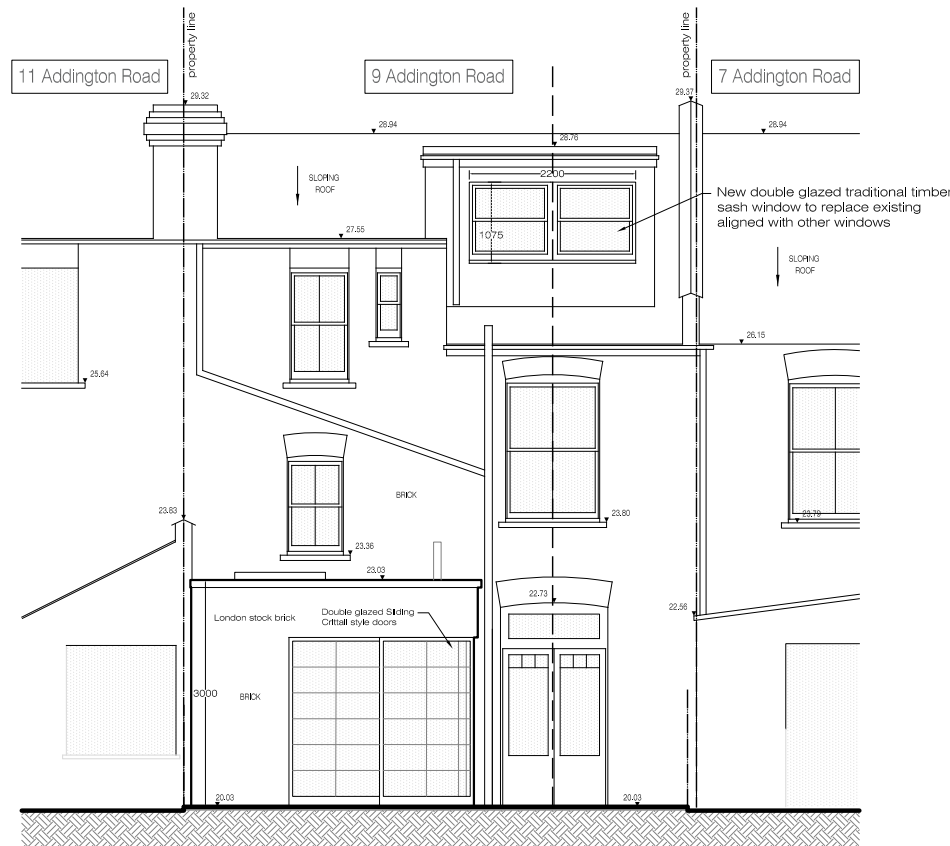

Datum: 19.00m.

Proposed Elevation 1

SCALE 1:100 @ A3

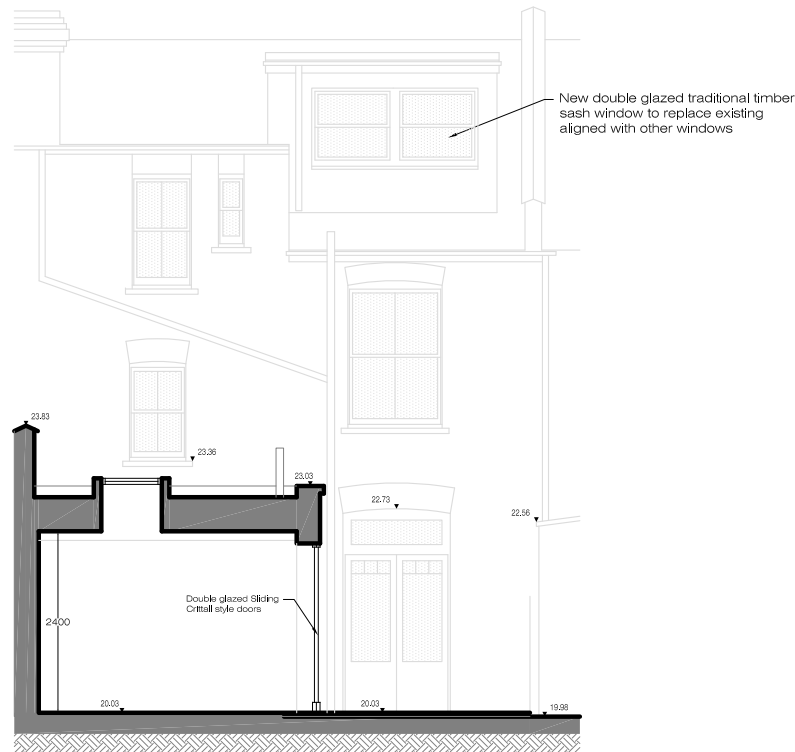

Datum: 19.00m.

Proposed Section B

SCALE 1:100 @ A3

0 0.5m 1m 2m 3m 4m 5m
Scale 1:100 @ A3

Lucia Pflucker Architecture Ltd		PLEASE NOTE:			REVISIONS:				Title Proposed Section and Elevations	Scale 1 / 100	Dwg. No. AR-02	Rev. 01	
		1. ALL DIMENSIONS TO BE CHECKED ON SITE BEFORE FABRICATION. DO NOT SCALE THIS DRAWING BUT USE ONLY FIGURED DIMENSIONS. ANY ERRORS OR OMISSIONS ARE TO BE REPORTED TO THE ARCHITECT IMMEDIATELY. 2. THIS DRAWING IS TO BE READ IN CONJUNCTION WITH ALL THE RELEVANT CONSULTANTS' AND/OR SPECIALISTS' DRAWINGS/DOCUMENTS AND ANY DISCREPANCIES OR VARIATIONS ARE TO BE NOTIFIED TO THE ARCHITECT BEFORE WORK COMMENCES. 3. ALL DRAWINGS AND DESIGNS ARE COVERED BY DESIGN RIGHT (INTELLECTUAL PROPERTY), AND MAY NOT BE DISTRIBUTED, COPIED OR ISSUE WITHOUT WRITTEN PERMISSION OF LUCIA PFLUCKER ARCHITECTURE. 4. ALL DESIGN CONCEPTS ARE THE SOLE PROPERTY OF LUCIA PFLUCKER ARCHITECTURE AND NO ADAPTATIONS, REPRODUCTIONS OR COPIES MAY BE MADE WITHOUT WRITTEN PERMISSION OF LUCIA PFLUCKER ARCHITECTURE. 5. THESE DRAWINGS ARE SUBJECT TO ANY VARIATION REQUIRED OR RECOMMENDATION BY ANY STATUTORY AUTHORITY, OR FOR THE BETTER CARRYING OUT OF THE WORKS. 6. SAMPLES TO BE PROVIDED BY CONTRACTOR FOR THE ARCHITECT/ CLIENT APPROVAL. ALL FINISHES TO ARCHITECT/ CLIENT SATISFACTION.	No	DATE	DESCRIPTION	BY	Date 18/02/26						
			00	20.05.2026	FOR INFORMATION	LP	Project 9 Addington Road, London N4 4RP	Drawn LP		Project Number 0081			
			01	25.05.2026	FOR INFORMATION	LP							
											Client PRIVATE CLIENT	Checked LP	
Address:		66A Rathcoole Gardens London N8 9NB											
Office:		+44 (0) 7919208639											
Mail:		mail@luciapflucker.com											
Website:		www.luciapflucker.com											