




GENERAL NOTES

- All dimensions noted are in mm.
- All dimensions to be checked and verified by the contractor before commencement of any item of work on site.
- Architectural drawings must always be read in conjunction with all other relevant services drawings and contract documents. Any discrepancies should be reported to the architect and the engineer for clarification and verification.

REVISION

Rev.	Description	Date
A	Internal, External & Annotation Amendments	10/25
D	Minor revision of balconies design, removal of overflow parking, existing site plan title correction	04/26

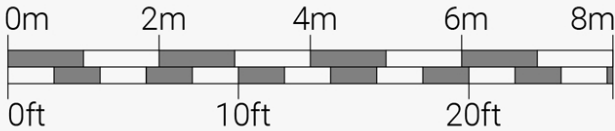

DRAWING DETAILS

Drawing Title PROPOSED SIDE [NORTH] ELEVATION With Lightwells	Drawing No. P.13	Scale 1:100 at A2
	Rev. D	Date June 2024
		Author Aggeliki Lympelopoulou

PROJECT DETAILS

Project Name & Address
**Elm Court
Cholmeley Park London N6 5EJ**

