




GENERAL NOTES

- All dimensions noted are in mm.
- All dimensions to be checked and verified by the contractor before commencement of any item of work on site.
- Architectural drawings must always be read in conjunction with all other relevant services drawings and contract documents. Any discrepancies should be reported to the architect and the engineer for clarification and verification.

REVISION

Rev.	Description	Date
A	Internal, External & Annotation Amendments	10/25
D	Minor revision of balconies design, removal of overflow parking, existing site plan title correction	04/26

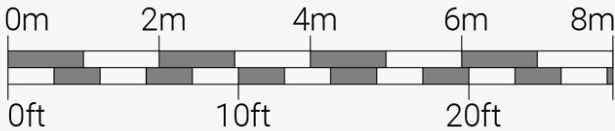

DRAWING DETAILS

Drawing Title PROPOSED REAR ELEVATION	Drawing No. P.11	Scale 1:100 at A2
		Date June 2024
	Rev. D	Author Aggeliki Lympelopoulou
PROJECT DETAILS Project Name & Address Elm Court Cholmeley Park London N6 5EJ		E: aglympero@gmail.com A: 382 Kenton Road - HA3 8DP  WORK IN PROGRESS. architecture . design .