


GENERAL NOTES

- All dimensions noted are in mm.
- All dimensions to be checked and verified by the contractor before commencement of any item of work on site.
- Architectural drawings must always be read in conjunction with all other relevant services drawings and contract documents. Any discrepancies should be reported to the architect and the engineer for clarification and verification.

REVISION

Rev.	Description	Date
A	Internal, External & Annotation Amendments	10/25
D	Minor revision of balconies design, removal of overflow parking, existing site plan title correction	04/26

 


DRAWING DETAILS

Drawing Title	Drawing No.	Scale
EXISTING SITE PLAN	EX.01	1:200 at A2
	Rev. D	Date September 2024
		Author Aggeliki Lympelopoulou

PROJECT DETAILS

Project Name & Address
Elm Court Cholmeley Park London N6 5EJ



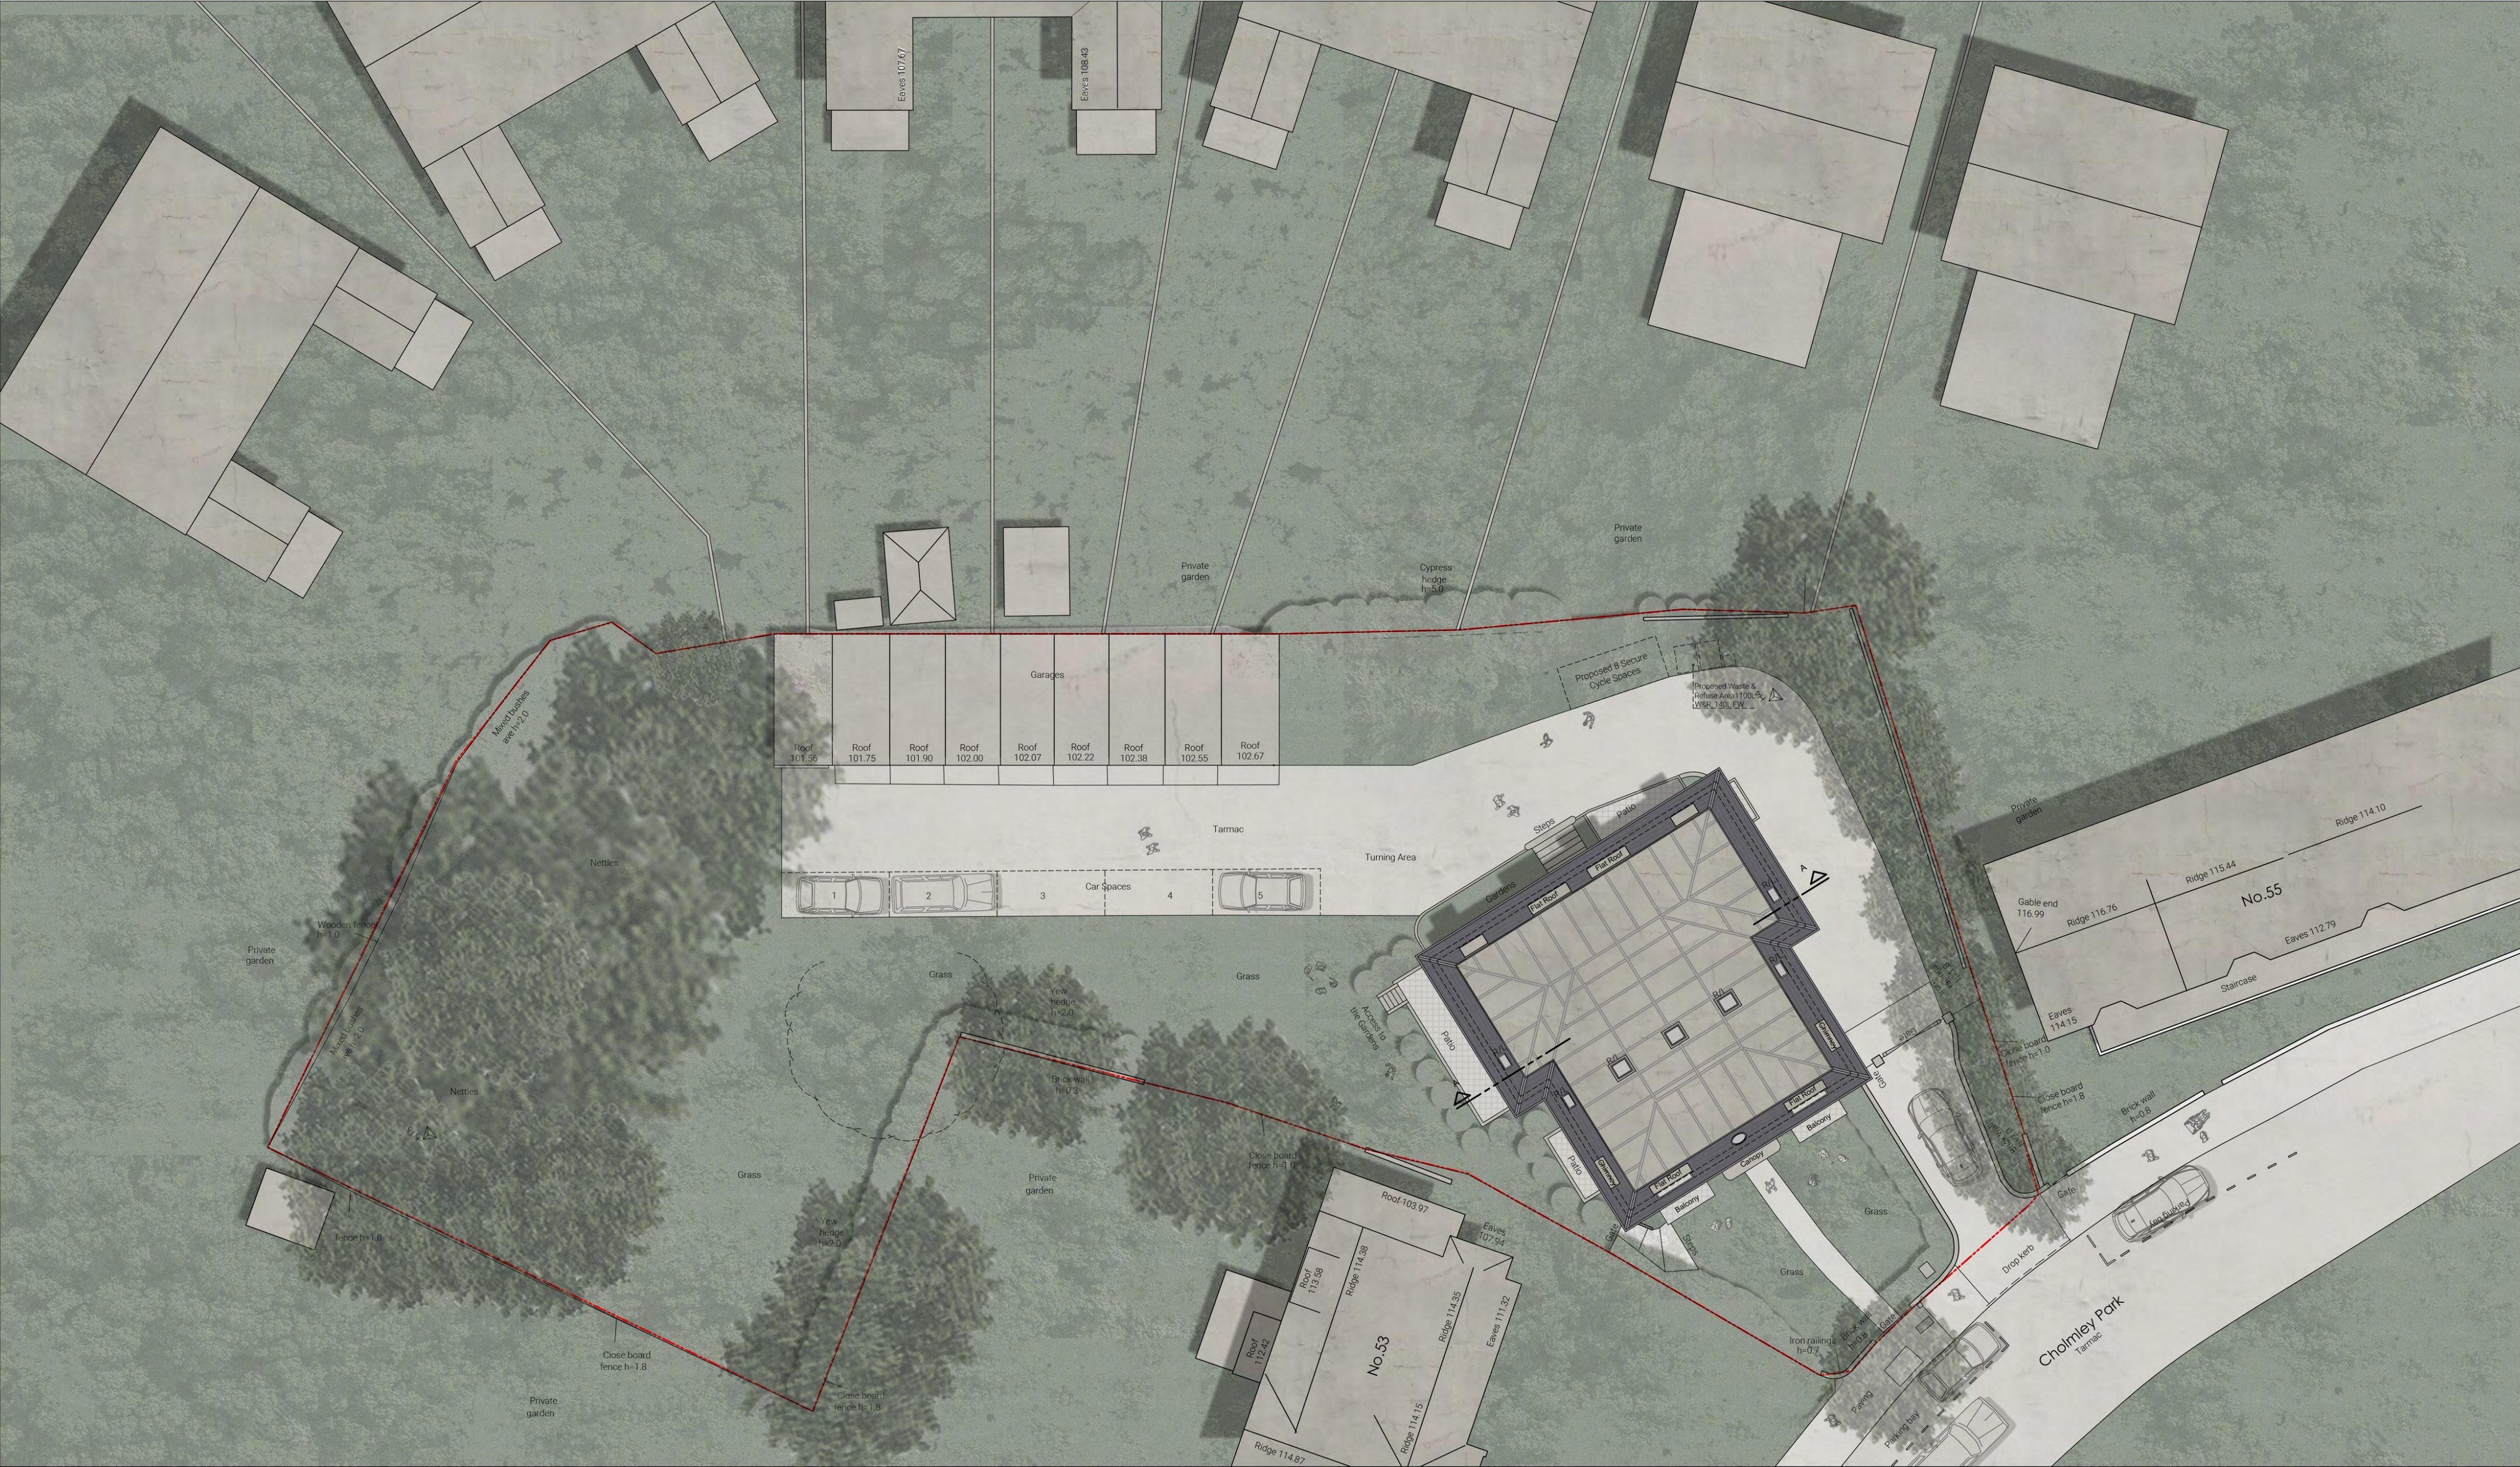


GENERAL NOTES

- All dimensions noted are in mm.
- All dimensions to be checked and verified by the contractor before commencement of any item of work on site.
- Architectural drawings must always be read in conjunction with all other relevant services drawings and contract documents. Any discrepancies should be reported to the architect and the engineer for clarification and verification.

REVISION

Rev.	Description	Date
A	Internal, External & Annotation Amendments	10/25
B	Cycle & Refuse Position Indicated	12/25
D	Minor revision of balconies design, removal of overflow parking, existing site plan title correction	04/26

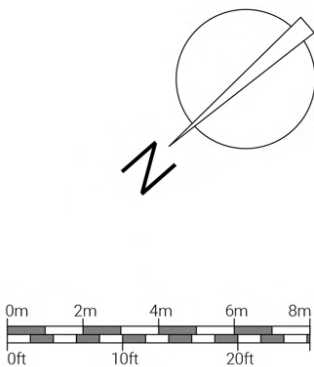

DRAWING DETAILS

Drawing Title	Drawing No.
PROPOSED SITE PLAN	P.01
	Rev. D

PROJECT DETAILS

Project Name & Address
Elm Court Cholmeley Park London N6 5EJ

Scale 1:200 at A2

Date September 2024

Author Aggeliki Lymperopoulou

E: aglympero@gmail.com A: 382 Kenton Road - HA3 8DP



GENERAL NOTES

- All dimensions noted are in mm.
- All dimensions to be checked and verified by the contractor before commencement of any item of work on site.
- Architectural drawings must always be read in conjunction with all other relevant services drawings and contract documents. Any discrepancies should be reported to the architect and the engineer for clarification and verification.

REVISION

Rev.	Description	Date
A	Internal, External & Annotation Amendments	10/25
D	Minor revision of balconies design, removal of overflow parking, existing site plan title correction	04/26

DRAWING DETAILS

Drawing Title	Drawing No.	Scale
PROPOSED FRONT ELEVATION	P.10	1:100 at A2
		Date June 2024
	Rev.	D
PROJECT DETAILS		E: aglympero@gmail.com A: 382 Kenton Road - HA3 8DP
Project Name & Address		 WORK IN PROGRESS. architecture . design .
Elm Court Cholmeley Park London N6 5EJ		





GENERAL NOTES


- All dimensions noted are in mm.
- All dimensions to be checked and verified by the contractor before commencement of any item of work on site.
- Architectural drawings must always be read in conjunction with all other relevant services drawings and contract documents. Any discrepancies should be reported to the architect and the engineer for clarification and verification.

REVISION

Rev.	Description	Date
A	Internal, External & Annotation Amendments	10/25
D	Minor revision of balconies design, removal of overflow parking, existing site plan title correction	04/26

DRAWING DETAILS

Drawing Title PROPOSED REAR ELEVATION	Drawing No. P.11	Scale 1:100 at A2
	Rev. D	Date June 2024
	Author Aggeliki Lympelopoulou	
PROJECT DETAILS Project Name & Address Elm Court Cholmeley Park London N6 5EJ		E: aglympero@gmail.com A: 382 Kerton Road - HA3 8DP  WORK IN PROGRESS. architecture . design .

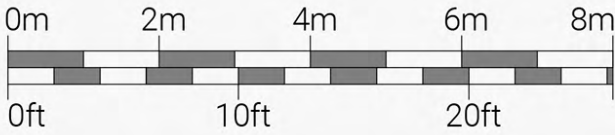



GENERAL NOTES

- All dimensions noted are in mm.
- All dimensions to be checked and verified by the contractor before commencement of any item of work on site.
- Architectural drawings must always be read in conjunction with all other relevant services drawings and contract documents. Any discrepancies should be reported to the architect and the engineer for clarification and verification.

REVISION

Rev.	Description	Date
A	Internal, External & Annotation Amendments	10/25
D	Minor revision of balconies design, removal of overflow parking, existing site plan title correction	04/26

DRAWING DETAILS


Drawing Title
**PROPOSED SIDE
[NORTH] ELEVATION**

Drawing No.
P.12
Rev. D

Scale 1:100 at A2
Date June 2024
Author Aggeliki Lympelopoulou
E: aglympero@gmail.com A: 382 Kenton Road - HA3 8DP

PROJECT DETAILS

Project Name & Address
**Elm Court
Cholmeley Park London N6 5EJ**

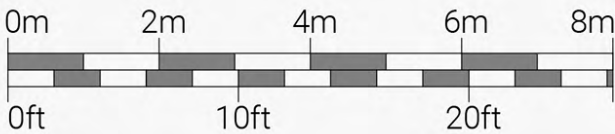



GENERAL NOTES

- All dimensions noted are in mm.
- All dimensions to be checked and verified by the contractor before commencement of any item of work on site.
- Architectural drawings must always be read in conjunction with all other relevant services drawings and contract documents. Any discrepancies should be reported to the architect and the engineer for clarification and verification.

REVISION

Rev.	Description	Date
A	Internal, External & Annotation Amendments	10/25
D	Minor revision of balconies design, removal of overflow parking, existing site plan title correction	04/26



DRAWING DETAILS

Drawing Title
**PROPOSED SIDE
[NORTH] ELEVATION
With Lightwells**

Drawing No.
P.13
Rev. D

Scale 1:100 at A2
Date June 2024
Author Aggeliki Lympelopoulou
E: aglympero@gmail.com A: 382 Kenton Road - HA3 8DP

PROJECT DETAILS

Project Name & Address
**Elm Court
Cholmeley Park London N6 5EJ**





GENERAL NOTES

- All dimensions noted are in mm.
- All dimensions to be checked and verified by the contractor before commencement of any item of work on site.
- Architectural drawings must always be read in conjunction with all other relevant services drawings and contract documents. Any discrepancies should be reported to the architect and the engineer for clarification and verification.

REVISION

Rev.	Description	Date
A	Internal, External & Annotation Amendments	10/25
D	Minor revision of balconies design, removal of overflow parking, existing site plan title correction	04/26

DRAWING DETAILS

Drawing Title
**PROPOSED SIDE
[SOUTH] ELEVATION**

Drawing No.
P.14
Rev. D

Scale 1:100 at A2
Date June 2024
Author Aggeliki Lympelopoulou
E: aglympero@gmail.com A: 382 Kenton Road - HA3 8DP

PROJECT DETAILS

Project Name & Address
**Elm Court
Cholmeley Park London N6 5EJ**






GENERAL NOTES

- All dimensions noted are in mm.
- All dimensions to be checked and verified by the contractor before commencement of any item of work on site.
- Architectural drawings must always be read in conjunction with all other relevant services drawings and contract documents. Any discrepancies should be reported to the architect and the engineer for clarification and verification.

REVISION

Rev.	Description	Date
D	Minor revision of balconies design, removal of overflow parking, existing site plan title correction	04/26

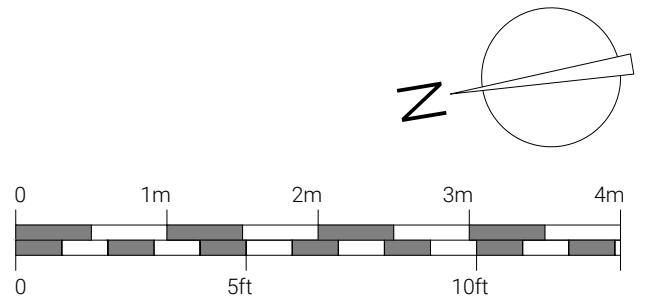


PROJECT DETAILS

Project Name & Address
Elm Court Cholmeley Park London N6 5EJ

DRAWING DETAILS

Drawing Title	Drawing No.
PROPOSED NEW PENTHOUSE FLOOR PLAN	P.20
Rev.	D

Scale	1:50 at A2
Date	October 2025
Author	Aggeliki Lymperopoulou

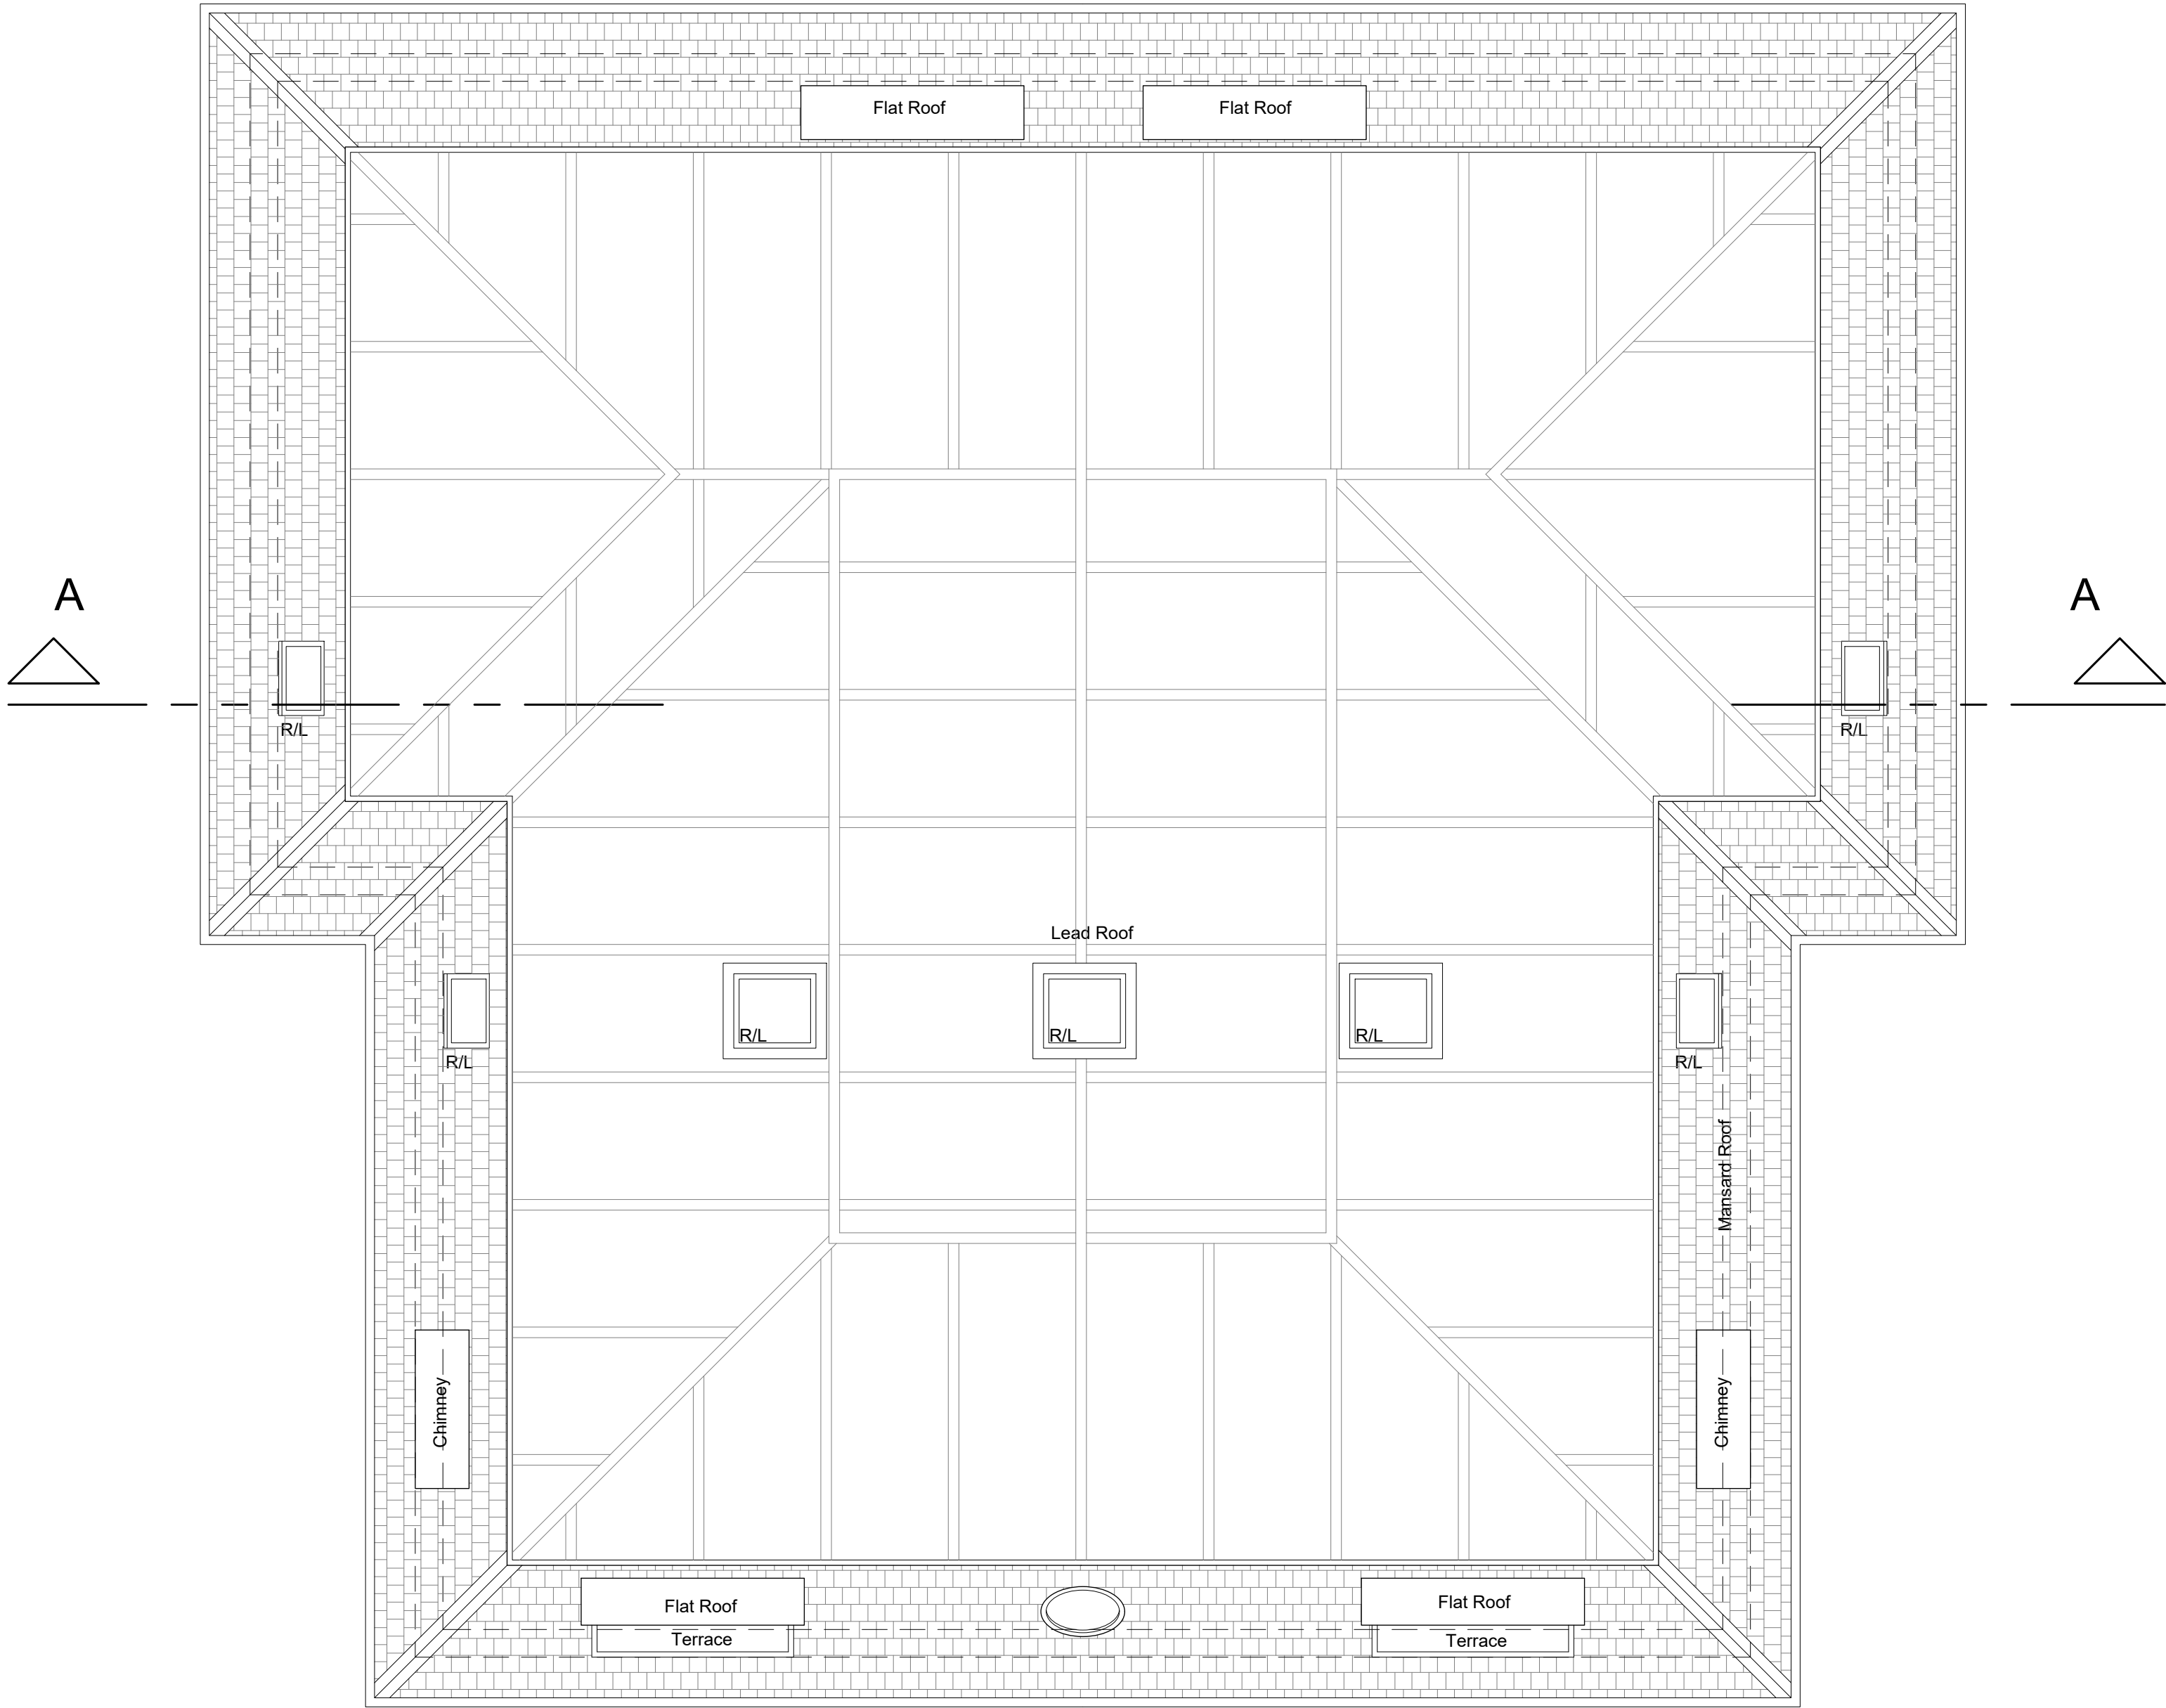


GENERAL NOTES

- All dimensions noted are in mm.
- All dimensions to be checked and verified by the contractor before commencement of any item of work on site.
- Architectural drawings must always be read in conjunction with all other relevant services drawings and contract documents. Any discrepancies should be reported to the architect and the engineer for clarification and verification.

REVISION

Rev.	Description	Date
D	Minor revision of balconies design, removal of overflow parking, existing site plan title correction	04/26

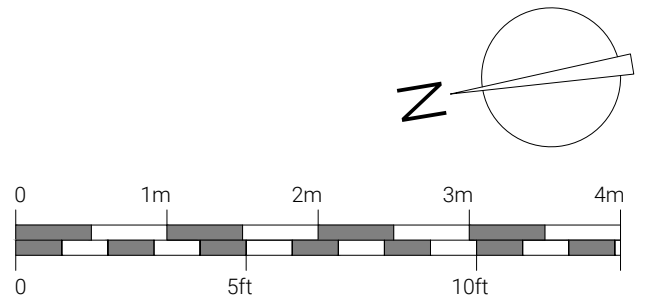

PROJECT DETAILS

Project Name & Address
Elm Court Cholmeley Park London N6 5EJ

DRAWING DETAILS

Drawing Title	Drawing No.
PROPOSED ROOF PLAN	P.21
	Rev. D

Scale	1:50 at A2
Date	October 2025
Author	Aggeliki Lymperopoulou