



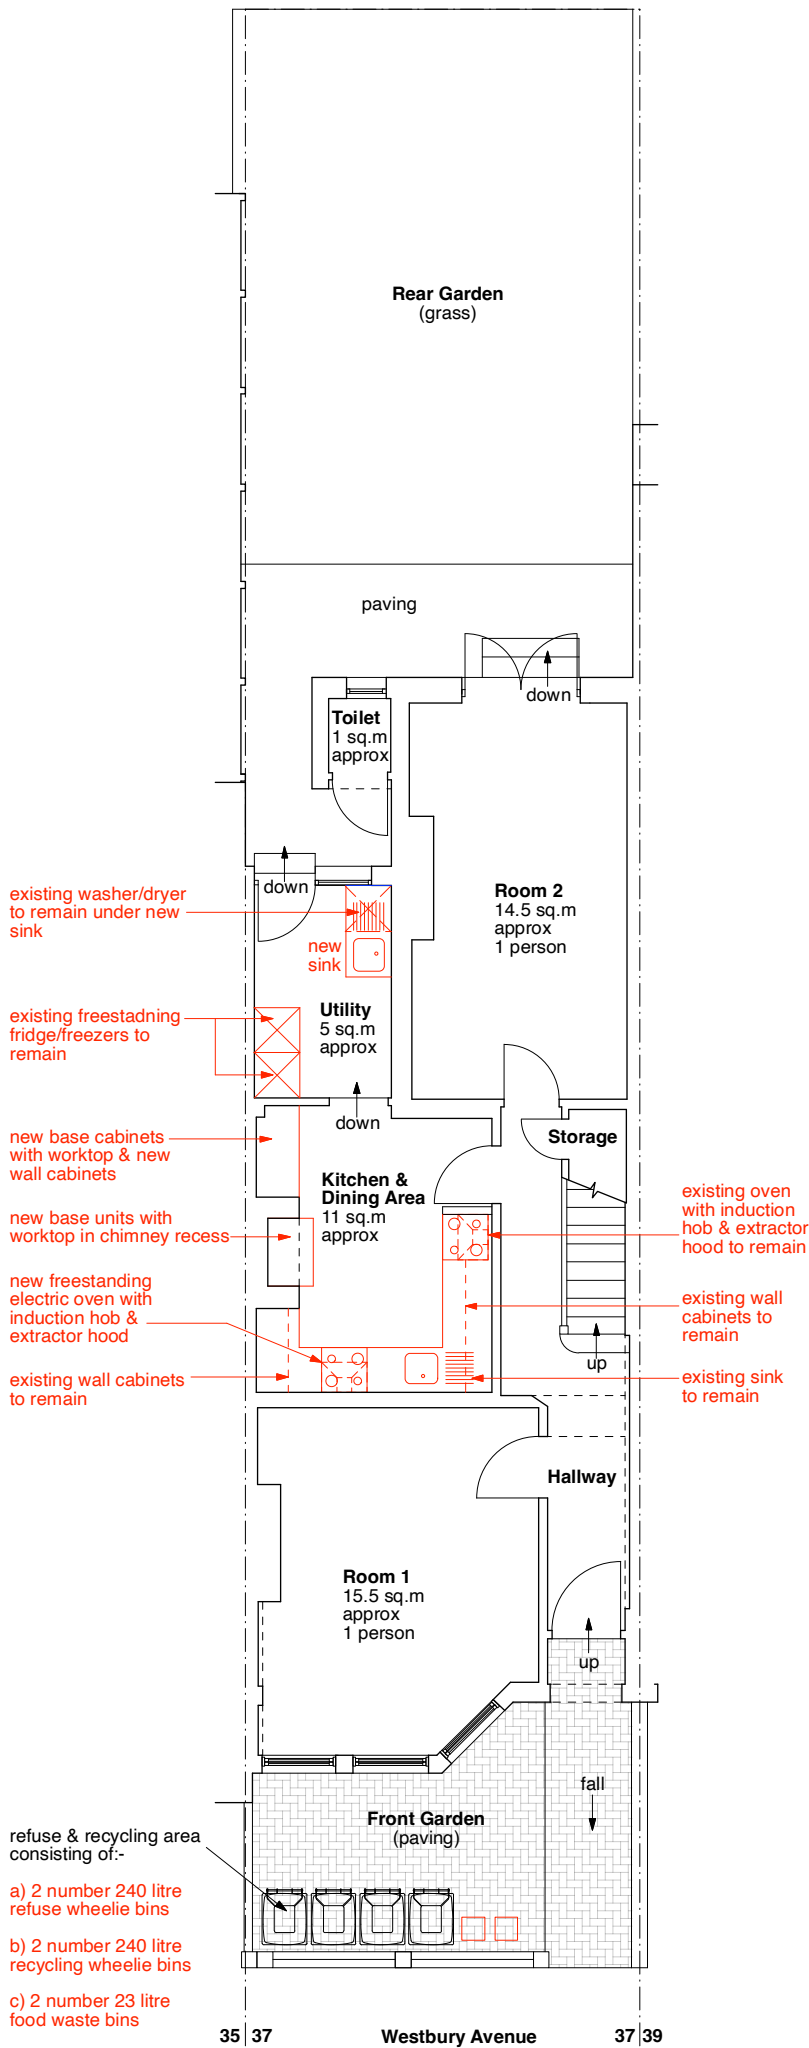

GROUND FLOOR PLAN

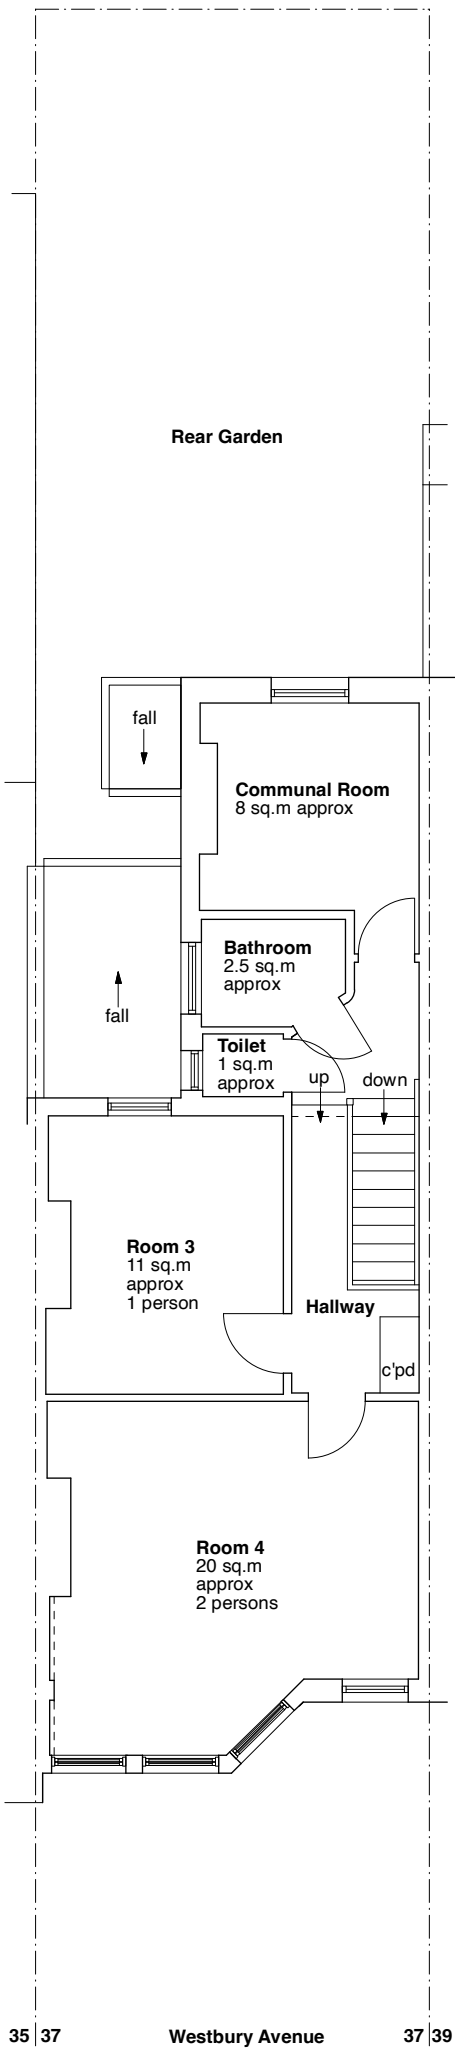

FIRST FLOOR PLAN



GLA Architecture and Design
Southgate Office Village, Block E,
286A Chase Road, London, N14 6HF
T 020 8886 5100 E g@glaad.co.uk

Revision: **A3**: 19.05.26: dk : Fridges amended.
Revision: **A2**: 18.05.26: dk : Utility sink & kitchen units amended.
Revision: **A1**: 15.05.26: dk : Bins area amended. New kitchen & utility layout added.

Client
MR. & MRS CRONIN

Main Contractor

Project
**APPLICATION FOR A HOUSE OF
MULTIPLE OCCUPANCY TO INCREASE THE
NUMBER OF HOUSEHOLDS FROM 3 TO 4 &
MAXIMUM OCCUPANCY OF 5 PERSONS
AT NUMBER 37 WESTBURY AVENUE,
LONDON N22 6BS**

Drawing Title
**PROPOSED GROUND & FIRST FLOOR
PLANS**

Scale 1:100 @ A3	Date March 2026	Drawn By DK
Project No. 2532A	Drawing No. 02	Rev. A3

DO NOT SCALE THIS DRAWING.
ALL DIMENSIONS TO BE CHECKED ON SITE

© Copyright
This drawing is the copyright of GLA Architecture and Design Ltd.
This drawings and any works executed from this drawing shall, unless
otherwise agreed in writing by GLA Architecture and Design Ltd, remain
the property of the architect.

DRAWING STATUS
A SCHEME - Outline/Scheme drawings for proposals, budgets, etc.
B DESIGN DEVELOPMENT - Evolving final design drawings for
approvals, tenders, billing etc.
C CONSTRUCTION - Fully developed drawings issued under
instruction for construction.
**ONLY STATUS 'C' DRAWINGS TO BE USED FOR
CONSTRUCTION PURPOSES**