

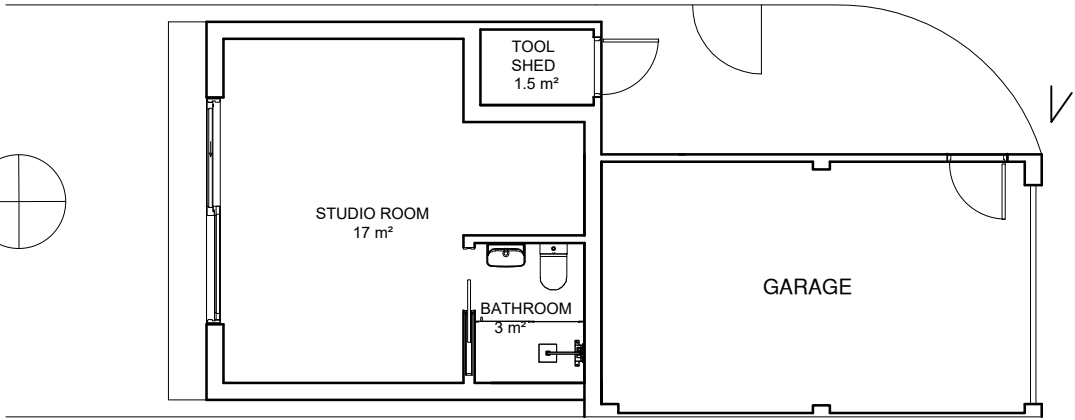
 
 


EXISTING BLOCK PLAN
SCALE 1:200 (A3)


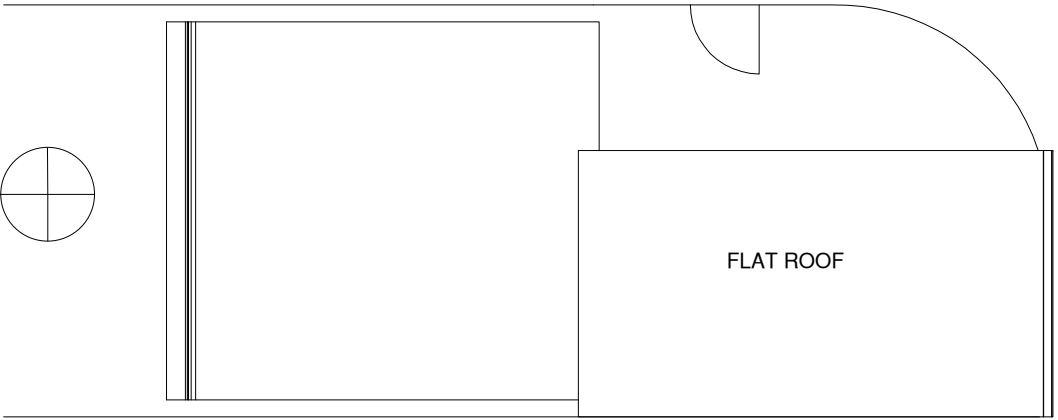


EXISTING GROUND FLOOR PLAN

 


EXISTING ROOF PLAN


SCALE 1:100 (A3)

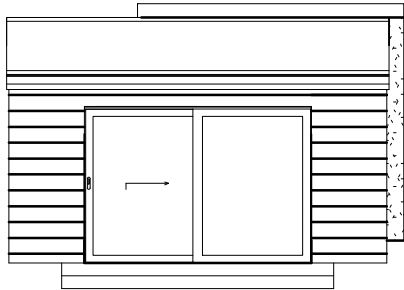 


EXISTING FRONT ELEVATION

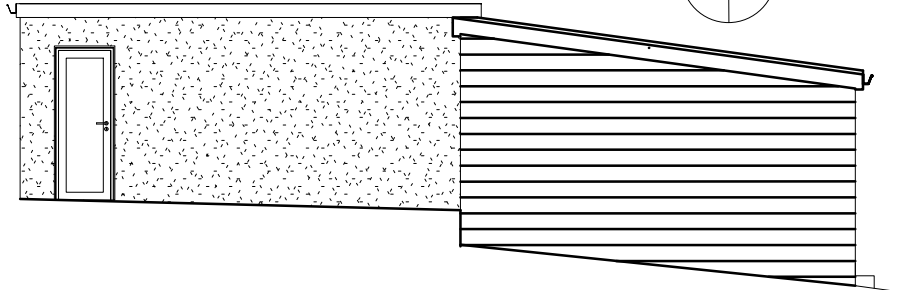

EXISTING LEFT SIDE ELEVATION

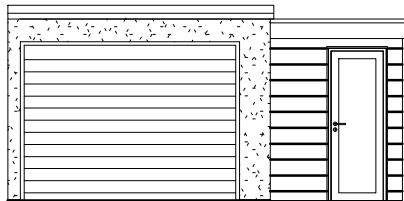


EXISTING REAR ELEVATION

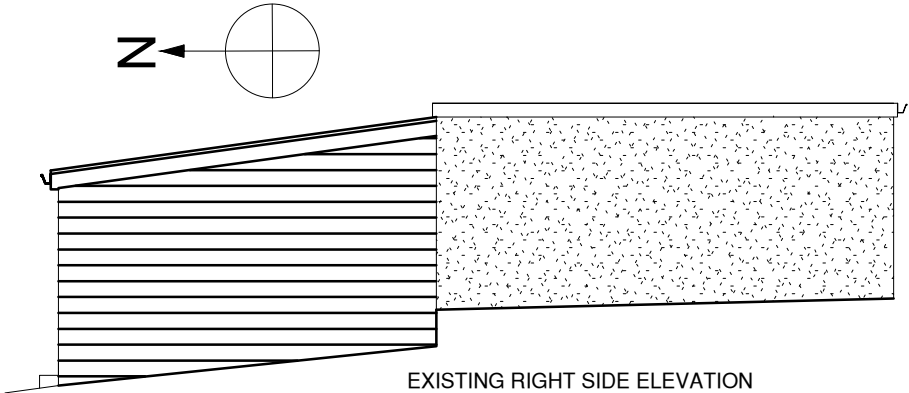

EXISTING RIGHT SIDE ELEVATION

SCALE 1:100 (A3)

 

PROJECT TITLE 328 Alexandra Park Road London N22 7BD	DRAWING TITLE Existing Layout	Access HDPC						DRAWING NUMBER APR/001	REV
		SIZE A3	SCALE 1:200/1:100	DATE May 2026	DRAWN S.L.B	CHECKED	APPROVED		