

Written dimensions to be taken in preferences to scaled dimensions. The Contractor is responsible for checking all dimensions before work starts.

All work is to be carried out to the requirements, and to the satisfaction of the Local Authority.  
These drawings are for planning purposes only

Any discrepancies to be brought to the attention of 4D Planning Consultants immediately.

Description

| Rev | Date | Description | by | chk |
|-----|------|-------------|----|-----|
|     |      |             |    |     |
|     |      |             |    |     |
|     |      |             |    |     |
|     |      |             |    |     |

**4D PLANNING™**

Chartered Town Planners & Architectural Technicians

Architecture | Town Planning

T: 0203 1500 183    [www.GetMePlanning.com](http://www.GetMePlanning.com)


[www.GetMePlanning.com](http://www.GetMePlanning.com)

Client  
Mr Thomas Papageorgiou

Project  
112 Sylvan Avenue, Haringey,  
London, N22 5JB

Title  
**BLOCK AND  
LOCATION PLANS**

|                               |      |
|-------------------------------|------|
| Date: 28.01.2026              | Rev: |
| Scale: AS INDICATED           |      |
| Drawing No.4D-666 <b>E 00</b> |      |
| Drawn by : MAX                |      |

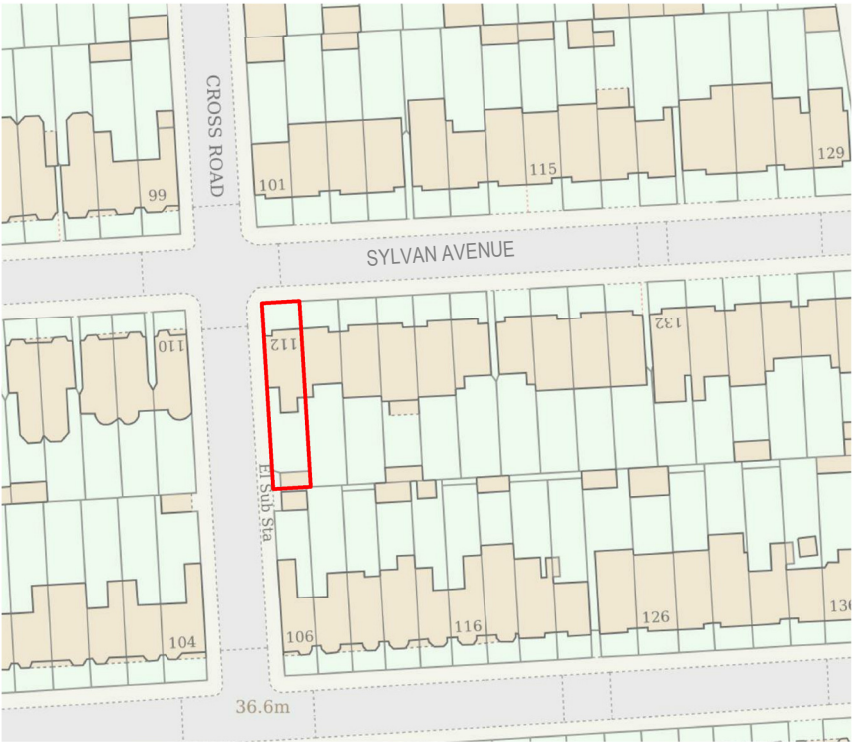

**LOCATION PLAN**  
1 : 1250 @A3



|                               | AREA   |
|-------------------------------|--------|
| TOTAL SITE AREA               | 203 M² |
| EXISTING/ PROPOSEDRESIDENTIAL | 113 M² |



**BLOCK PLAN**  
1 : 500 @A3






Written dimensions to be taken in preferences to scaled dimensions. The Contractor is responsible for checking all dimensions before work starts.

All work is to be carried out to the requirements, and to the satisfaction of the Local Authority. These drawings are for planning purposes only


Any discrepancies to be brought to the attention of 4D Planning Consultants immediately.

Description


- FLAT 1  
1 BEDROOM FLAT  
GIA: 59 M<sup>2</sup>
- FLAT 2  
1 BEDROOM FLAT  
GIA: 49 M<sup>2</sup>

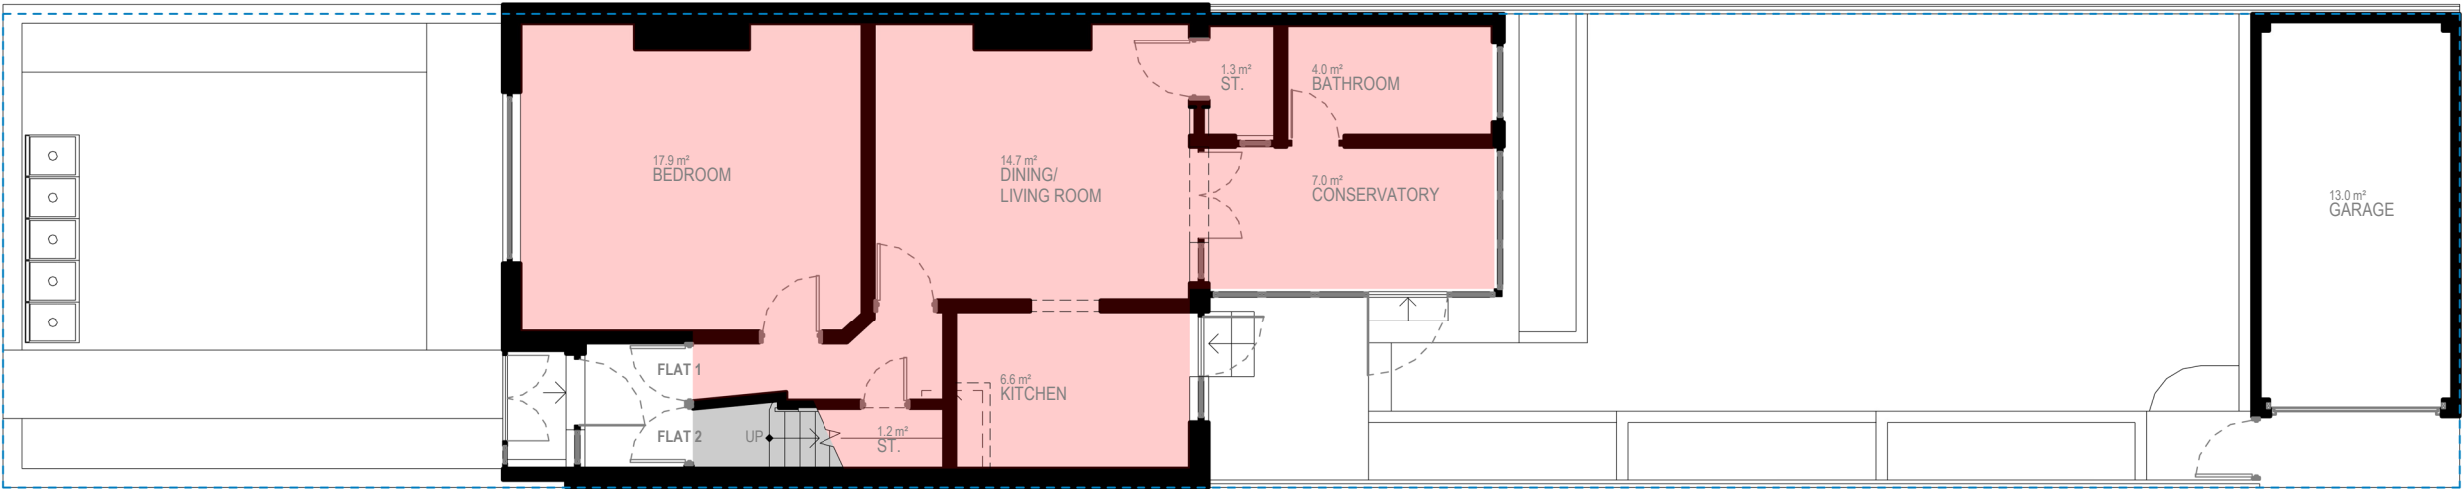

GROUND FLOOR  
1 : 100

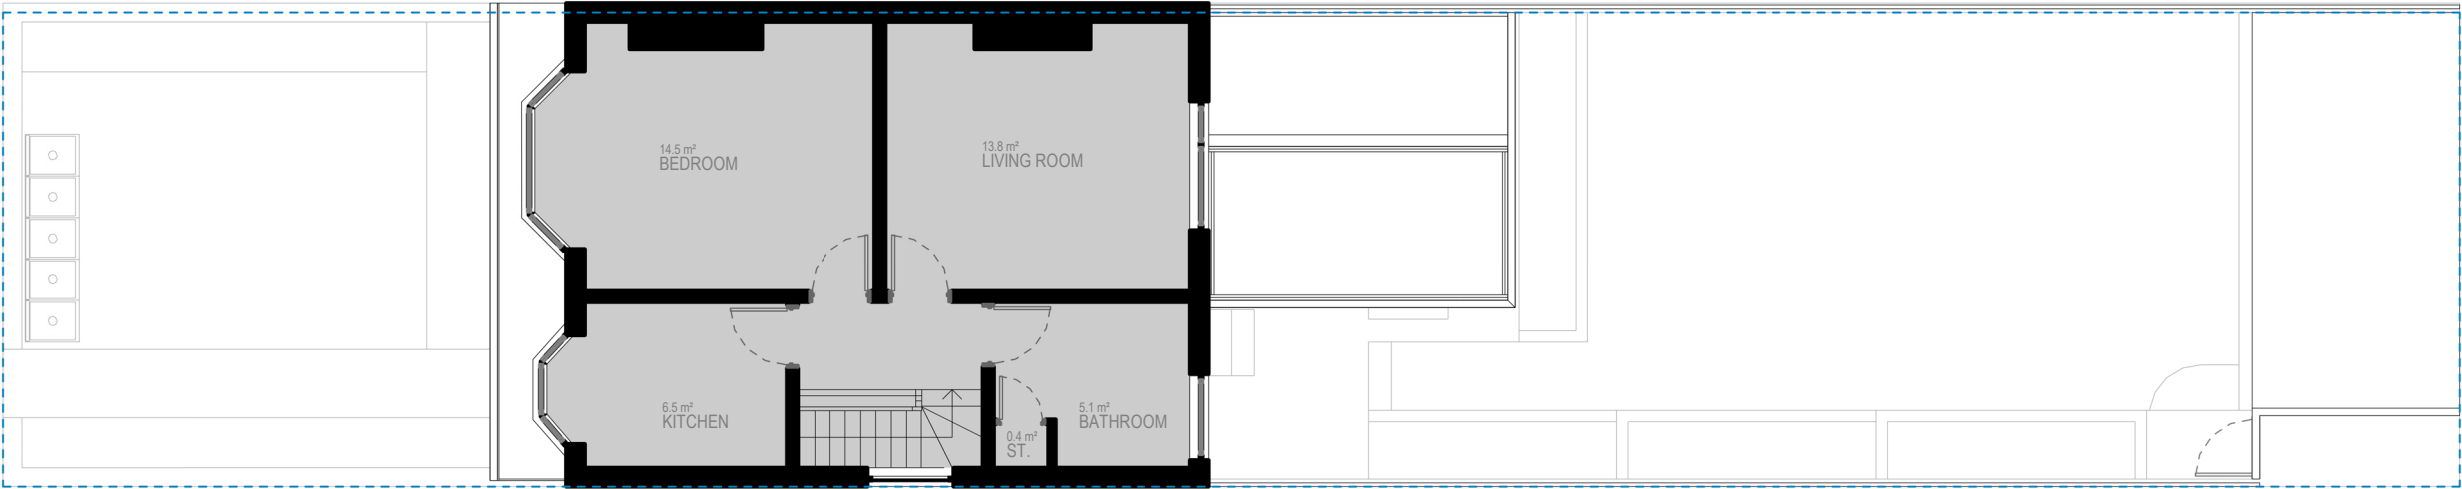

FRIST FLOOR  
1 : 100

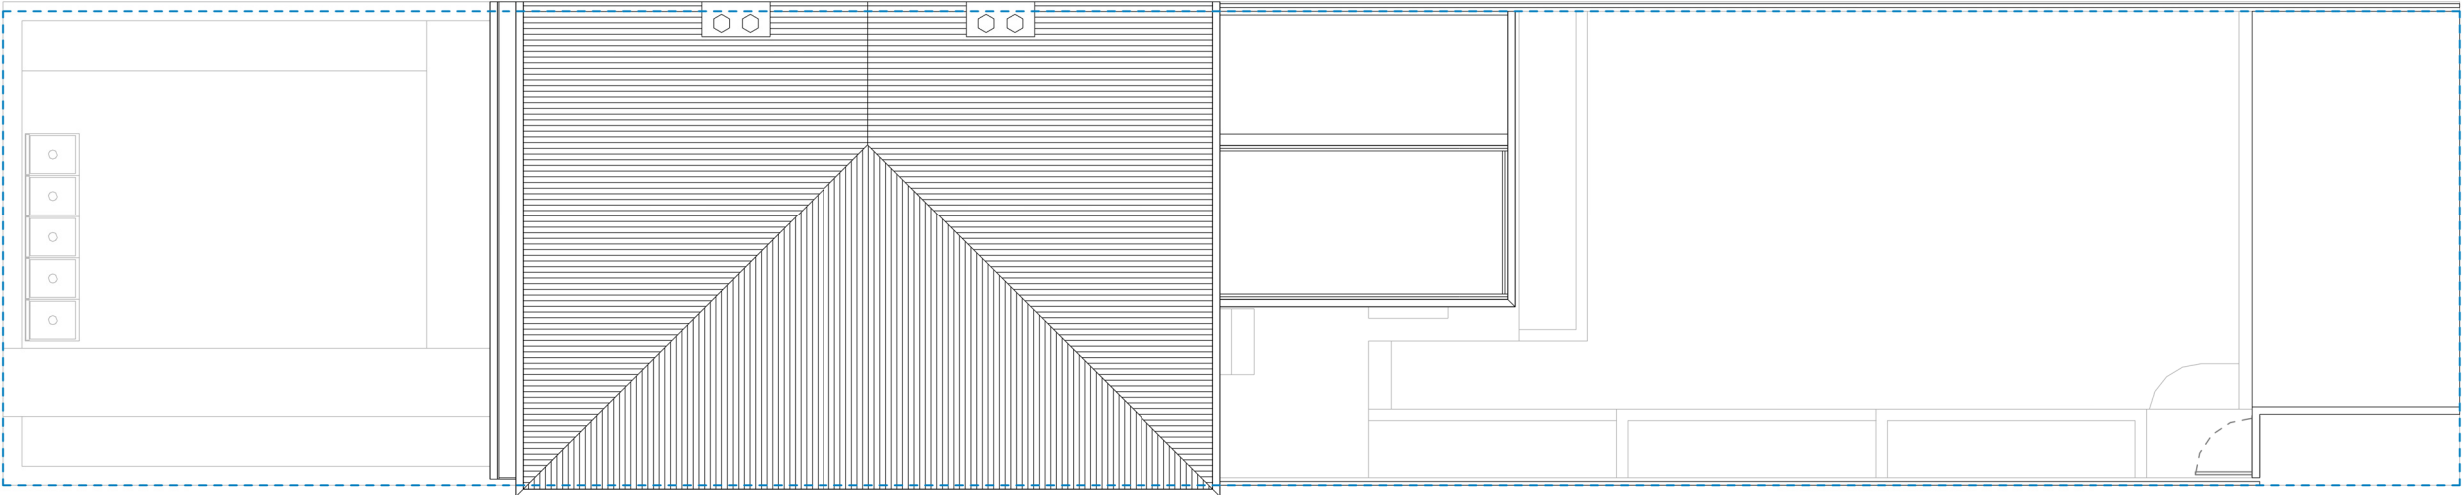

ROOF LEVEL  
1 : 100



| Rev | Date | Description | by | chk |
|-----|------|-------------|----|-----|
|     |      |             |    |     |
|     |      |             |    |     |
|     |      |             |    |     |
|     |      |             |    |     |

**4D PLANNING™**  
Chartered Town Planners & Architectural Technicians

Architecture | Town Planning  
T: 0203 1500 183    [www.GetMePlanning.com](http://www.GetMePlanning.com)

[www.GetMePlanning.com](http://www.GetMePlanning.com)

Client  
Mr Thomas Papageorgiou

Project  
112 Sylvan Avenue, Haringey,  
London, N22 5JB

Title  
EXISTING DRAWINGS  
FLOOR PLANS

|                        |      |
|------------------------|------|
| Date: 28.01.2026       | Rev: |
| Scale: 1:100@A3        |      |
| Drawing No.4D-666 E 01 |      |
| Drawn by : MAX         |      |




Written dimensions to be taken in preferences to scaled dimensions. The Contractor is responsible for checking all dimensions before work starts.

All work is to be carried out to the requirements, and to the satisfaction of the Local Authority.


These drawings are for planning purposes only

Any discrepancies to be brought to the attention of 4D Planning Consultants immediately.


Description

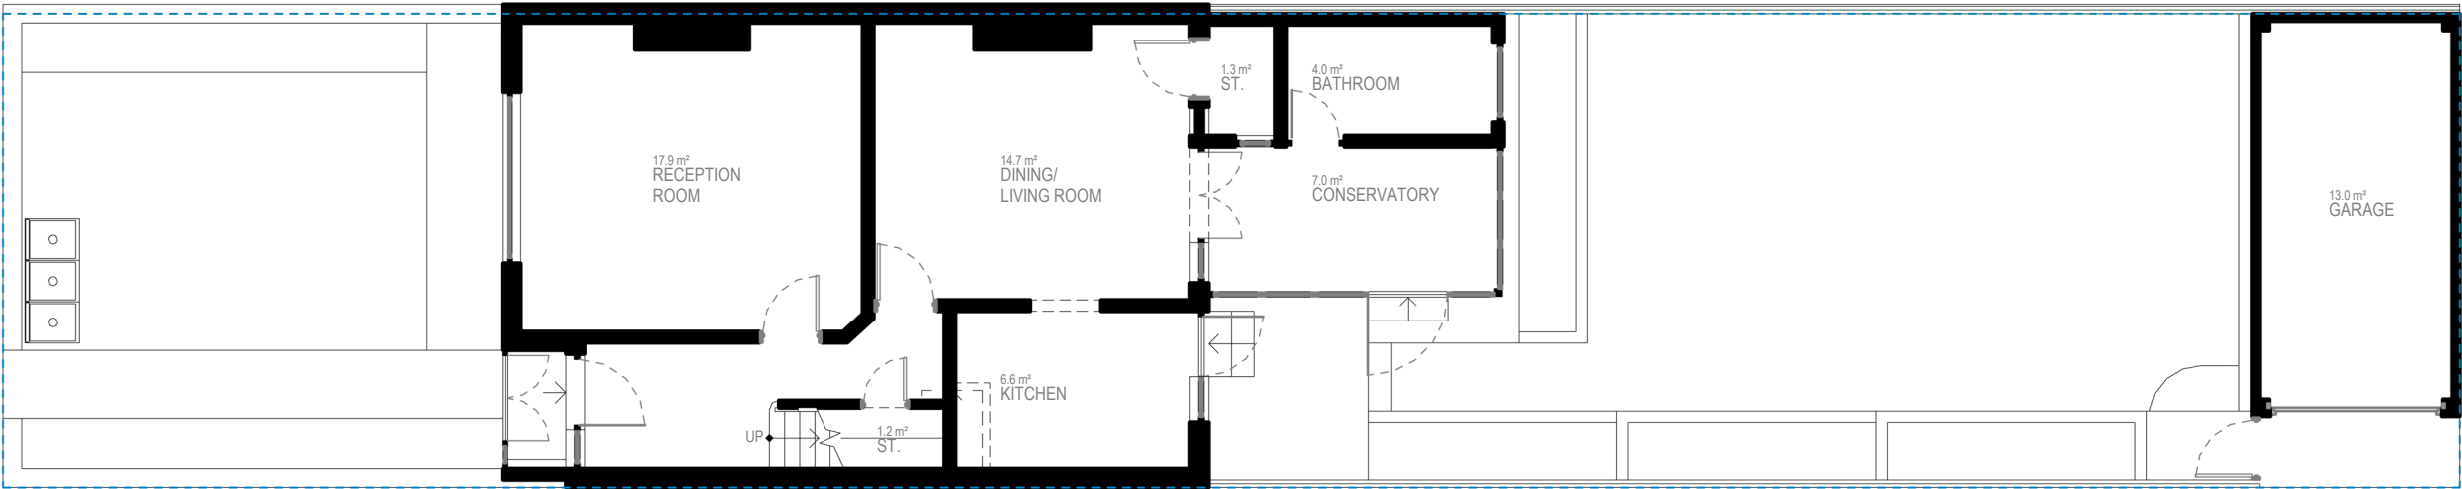


GROUND FLOOR  
1 : 100

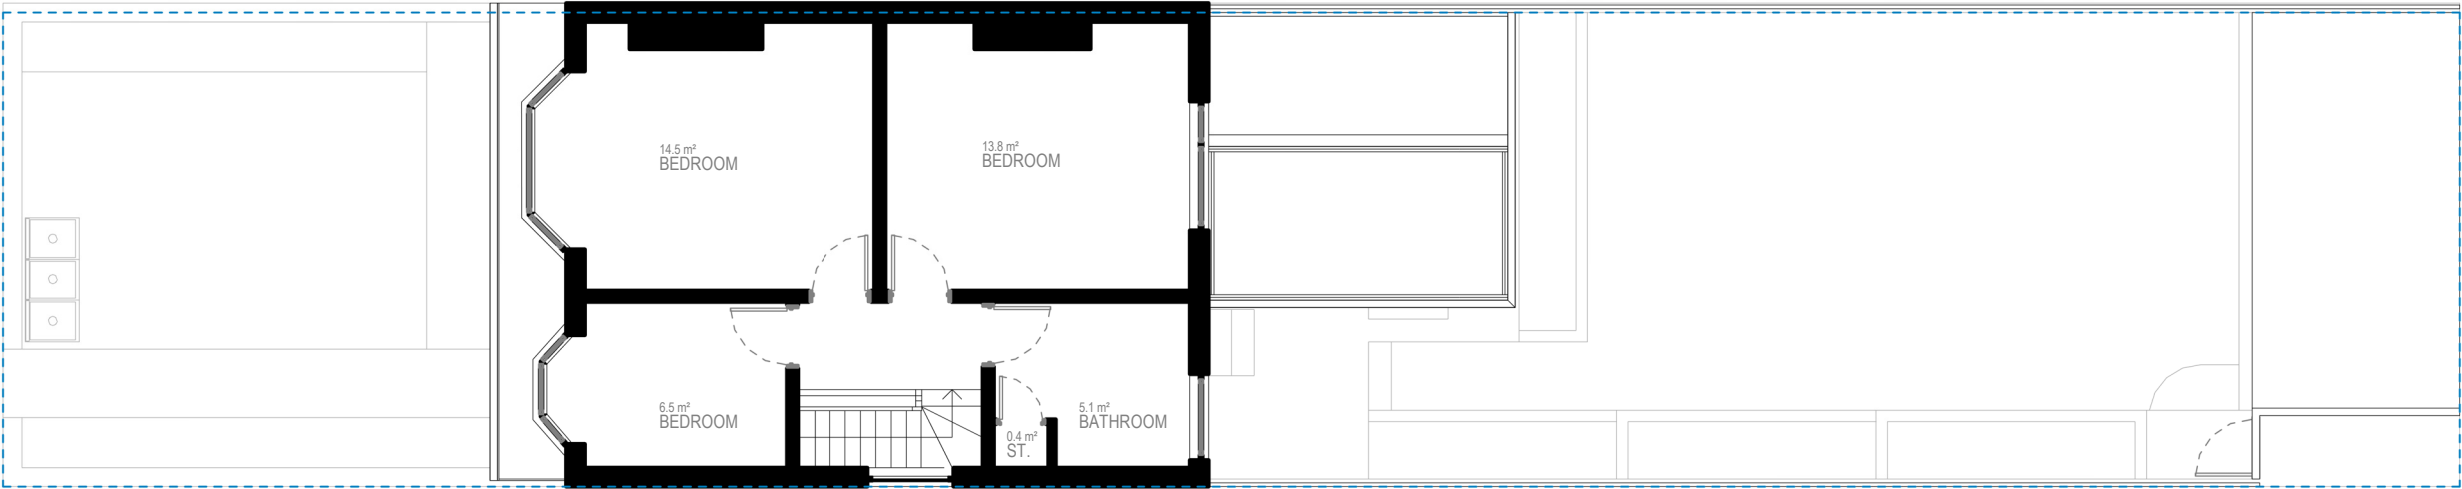

FRIST FLOOR  
1 : 100

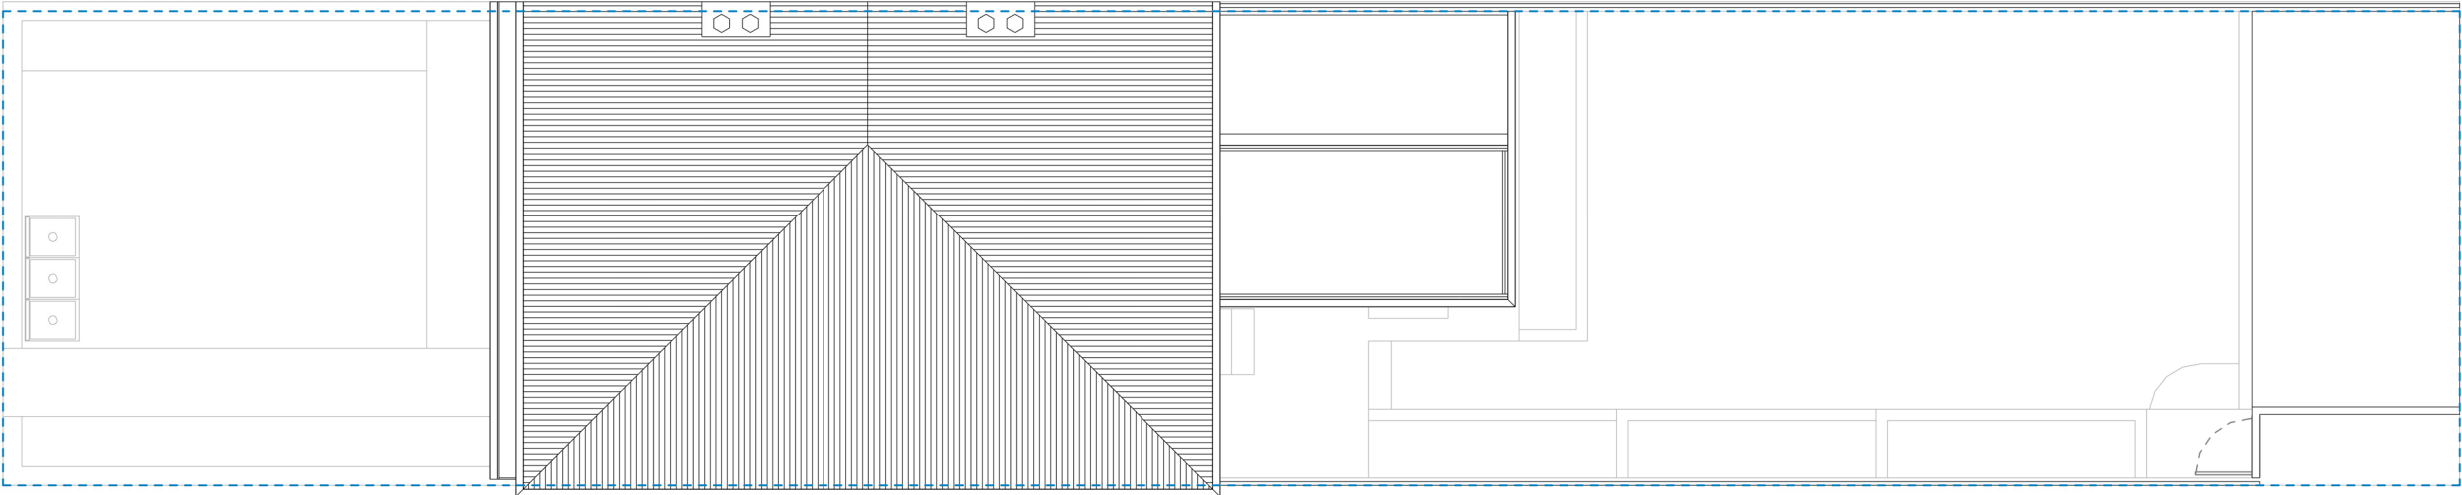

ROOF LEVEL  
1 : 100

 

| Rev | Date | Description | by | chk |
|-----|------|-------------|----|-----|
|     |      |             |    |     |
|     |      |             |    |     |
|     |      |             |    |     |
|     |      |             |    |     |

**4D PLANNING™**  
Chartered Town Planners & Architectural Technicians

Architecture | Town Planning  
T: 0203 1500 183    [www.GetMePlanning.com](http://www.GetMePlanning.com)

[www.GetMePlanning.com](http://www.GetMePlanning.com)

Client  
Mr Thomas Papageorgiou

Project  
112 Sylvan Avenue, Haringey,  
London, N22 5JB

Title  
PRE-EXISTING DRAWINGS  
FLOOR PLANS

Date: 28.01.2026  
Scale: 1:100@A3  
Drawing No.4D-666    **PE 01**  
Drawn by : MAX

Rev: