


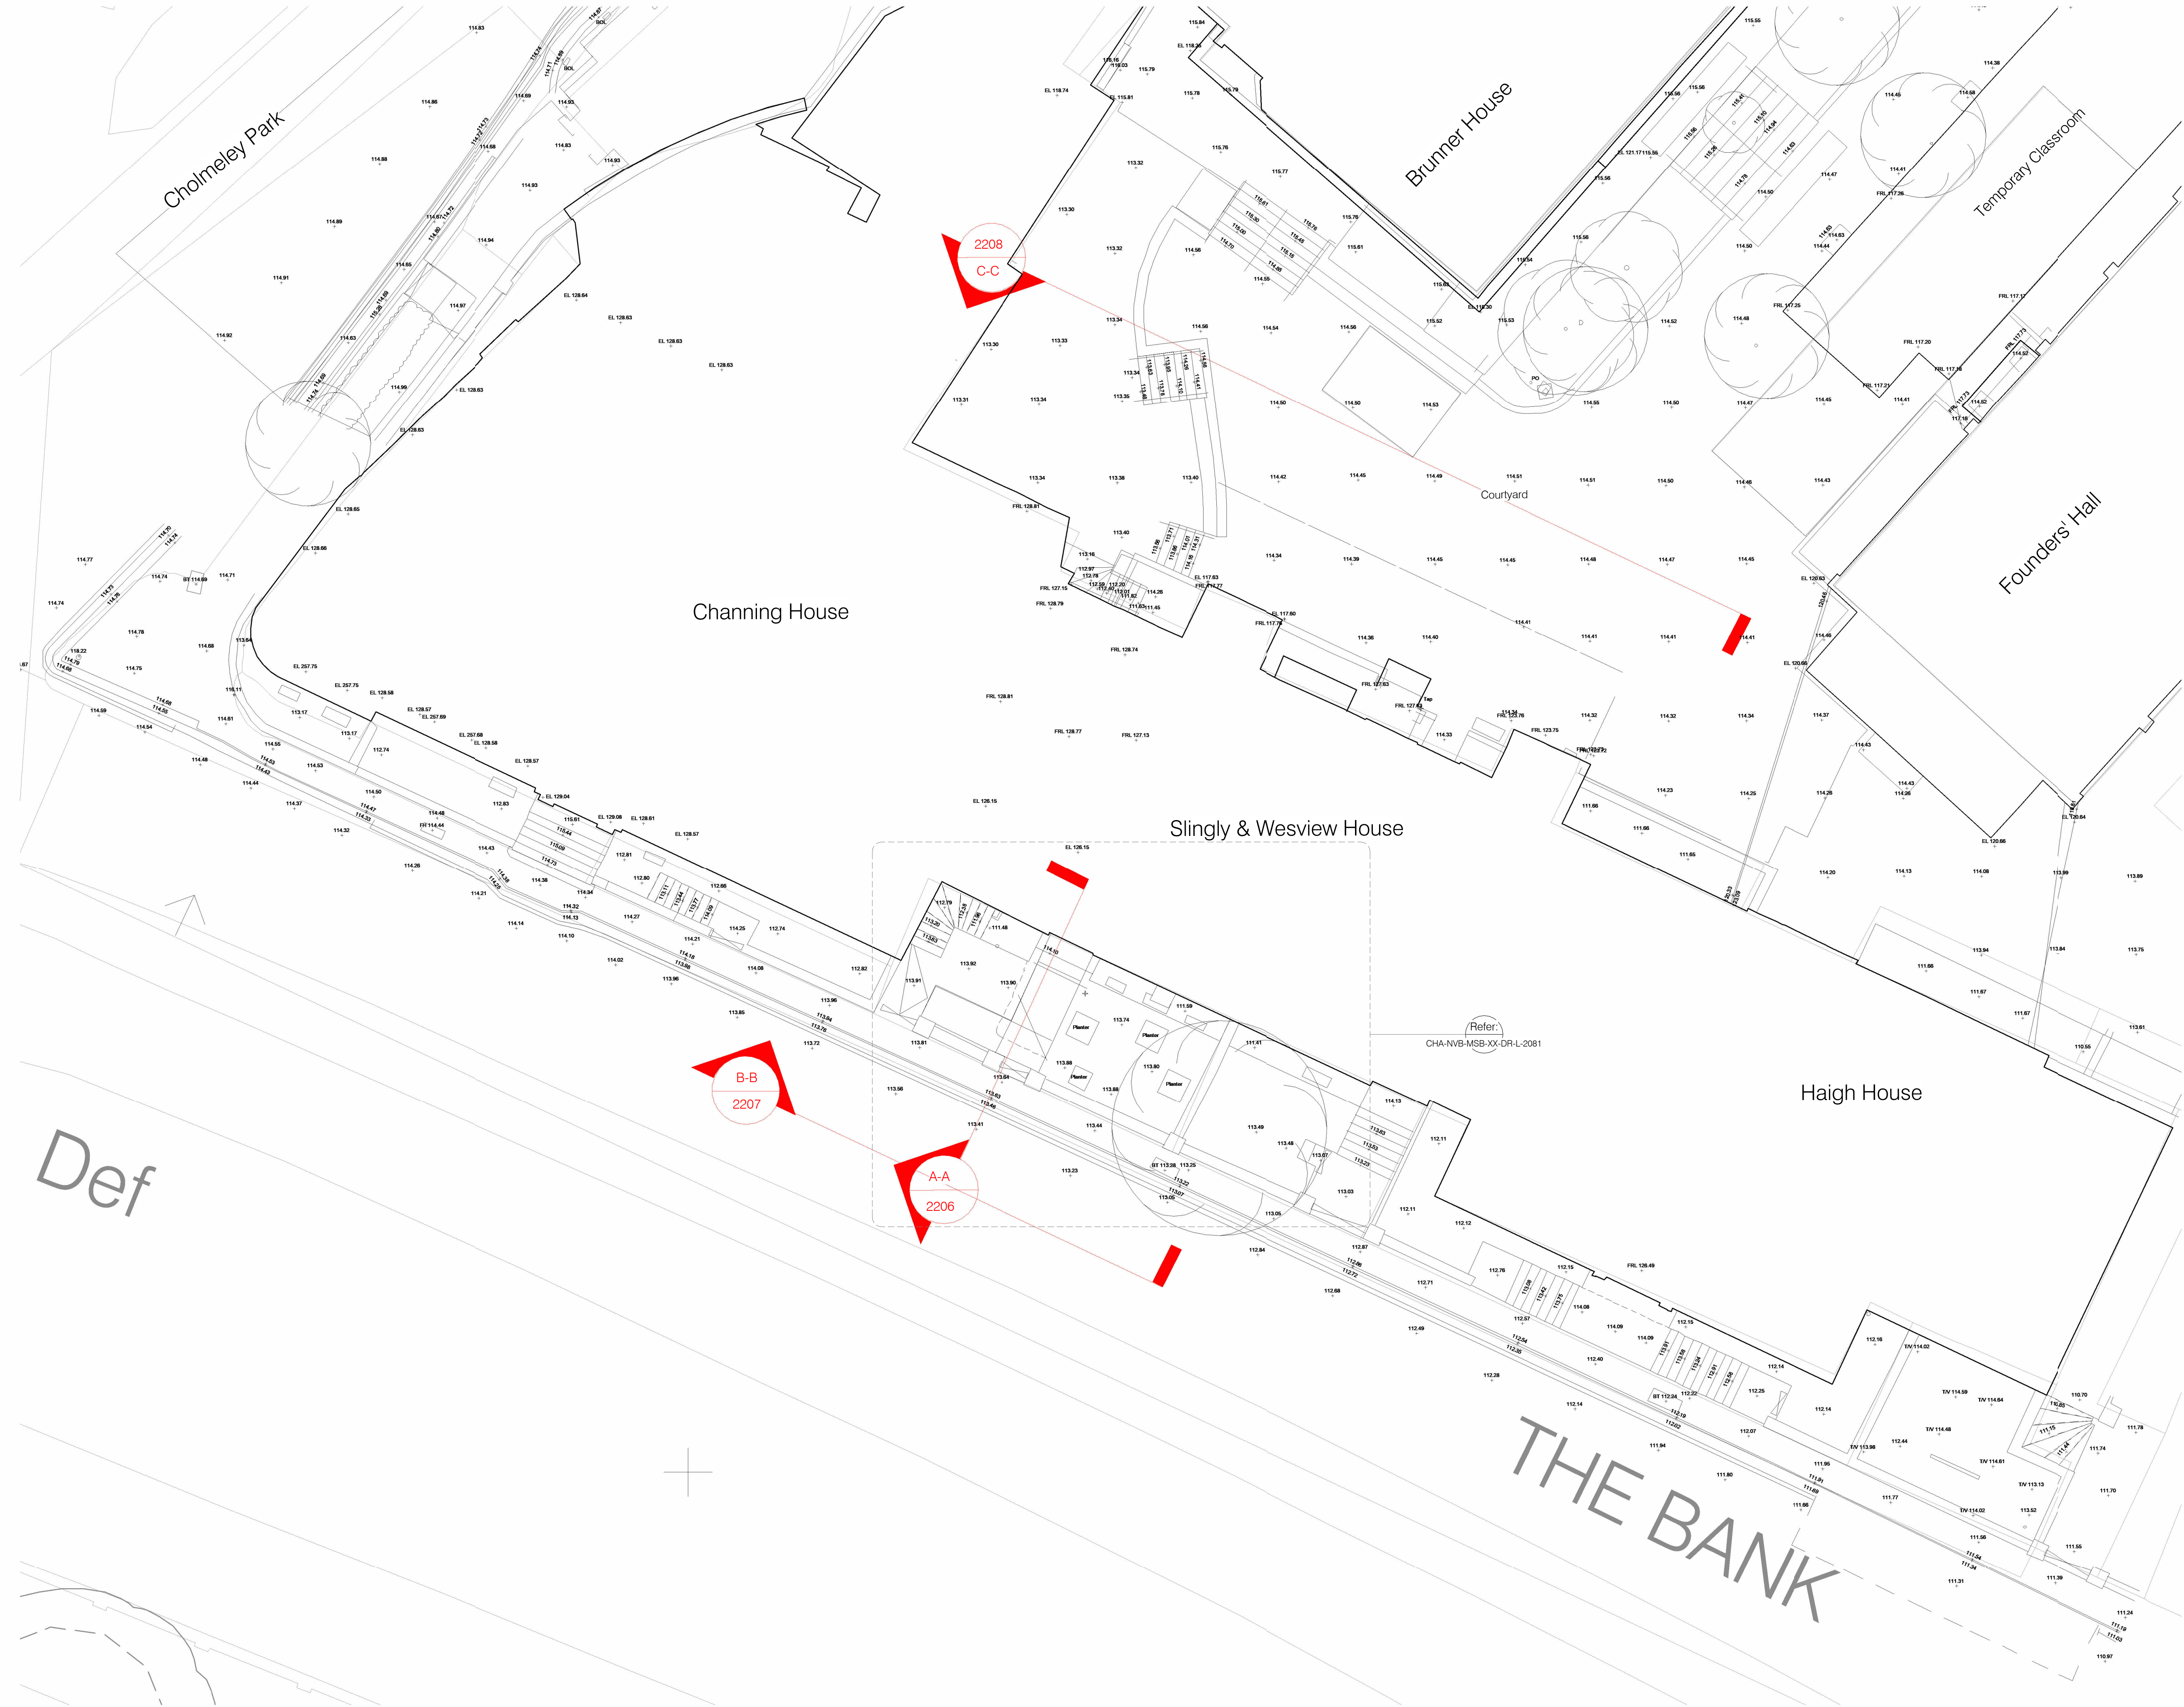

Copyright: Nugent Valls Brierley LTD.
Trading As: NVB Architects and NVB Landscape
Registered: In the UK (2471929)
Address: Rook Lane Chapel, Bath Street
Frome, Somerset, BA11 1DN
Contact: 01373 468 030
mailto:mailbox@nvbarchitects.co.uk
Disclaimer: Responsibility will not be accepted for errors made in scaling
from this drawing. Figured dimensions only must be used
Scale: 1:100 @ A1 (1:200 @ A3)
1 2 3 4 5 6 7 8 9 10m

P01	Planning Issue	
Rev.	Description	Date 27/02/2024
Client & Project		
Channing School		
Main School Building		
Document Title		
Existing Site Plan		
Project Stage Purpose Scale		
RIBA 3	PLANNING	1:100 @A1
Document Reference.		Revision Status
CHA-NVB-MSB-XX-DR-L-2080		P01 S2