




# PROPOSED

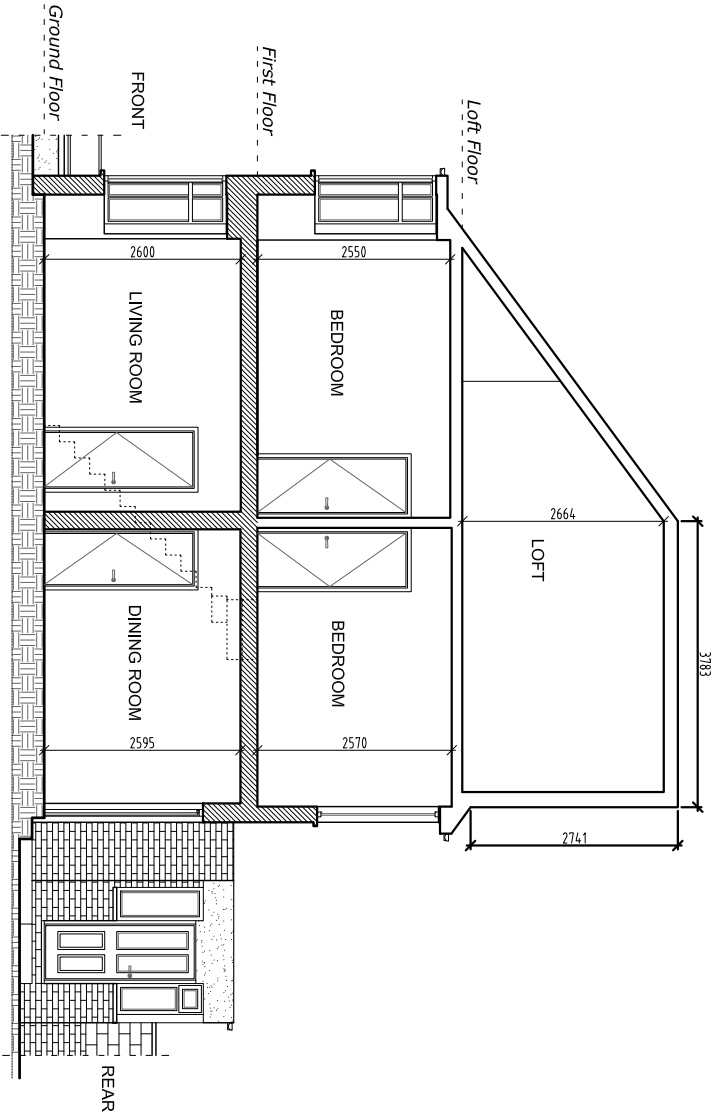


Section A-A

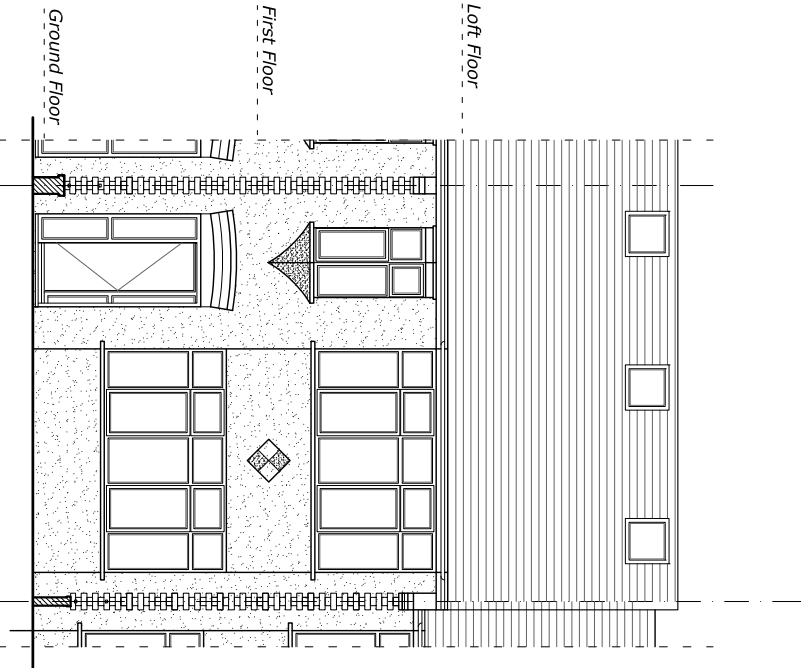

Front Elevation

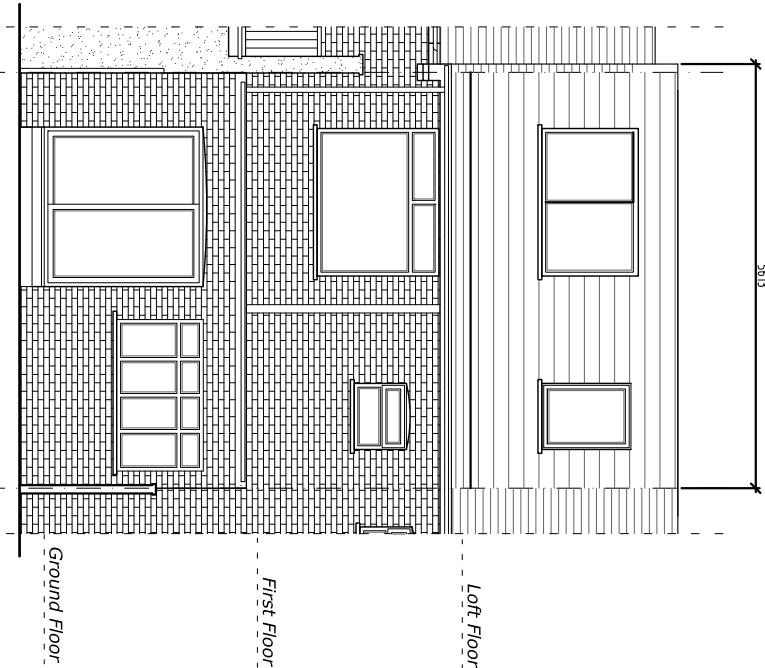

Rear Elevation

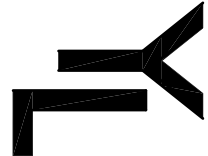

& AJ

07749708930

Project:  
4 Bourn Avenue,  
London N15 4HP

Title:  
PROPOSED  
Section & Elevations

Date: 15.11.18 Scale: 1:100 @ A3

Dwg. No. BA.04.PR.02

Rev:

NOTES  
The contractors are to check all the dimensions, levels, drain runs and general condition of the site before works commence.  
All works are to be carried out in accordance with current Building Regulations, British Standards, Code of Practice and Local Authority Requirements. Do not scale of from this drawing.