
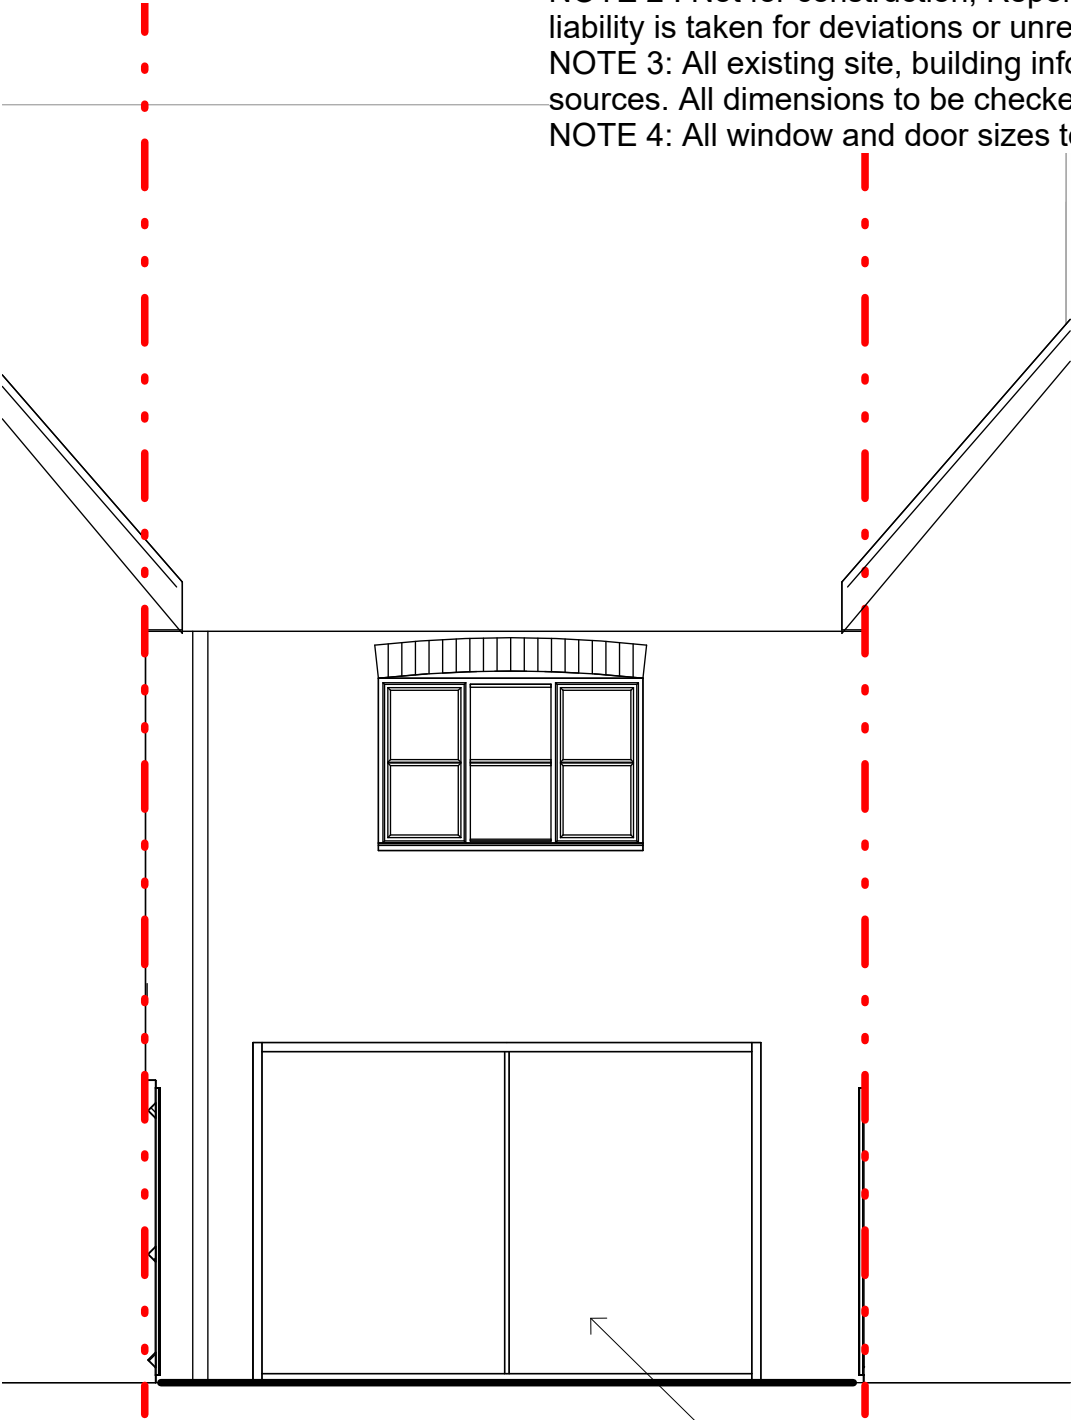


NOTE 1 : Do not scale from drawings
NOTE 2 : Not for construction, Report any discrepancies before starting work. No liability is taken for deviations or unreported variations found before or during the work.
NOTE 3: All existing site, building information have been compiled from different sources. All dimensions to be checked on site.
NOTE 4: All window and door sizes to be confirmed with supplier

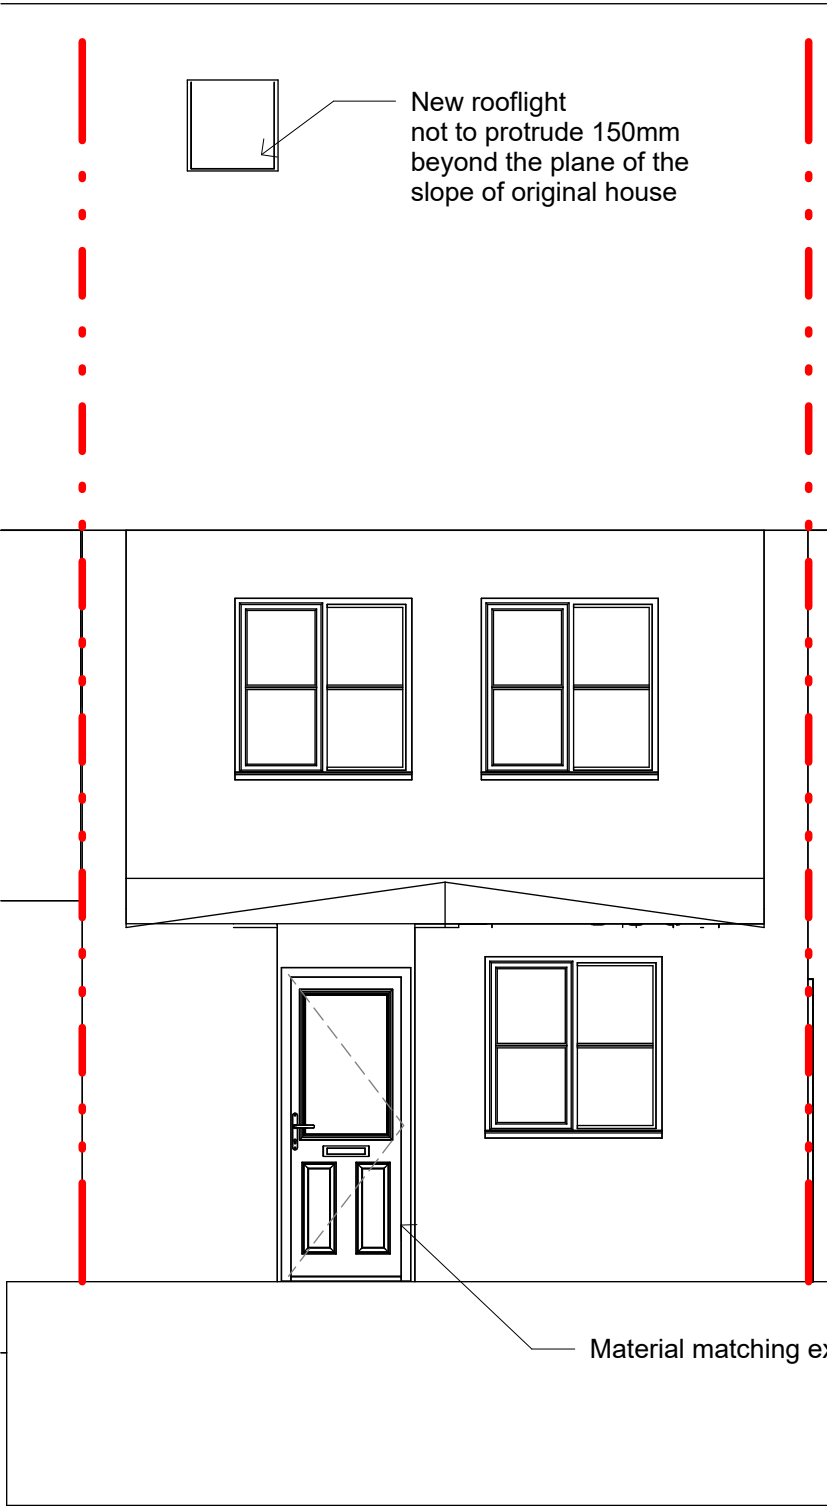

1:50

1

Proposed Front Elevation

1 : 50

2

Proposed Rear Elevation

1 : 50

No.	Revision	Date
1	After DD meeting	28/04/2026

Victoria + Partners victoriaandpartners.co.uk contact@victoriaandpartners.co.uk COPY RIGHT RESERVED					PROJECT 23 Greenfield Drive		CLIENT Yasmin Chong		
CODE	STATUS	PURPOSE OF ISSUE Concept Design			SHEET Proposed Elevations		Date 18/04/26	Project number YC001	Scale (@ A3) As indicated
								Drawing number A116	REV 1