
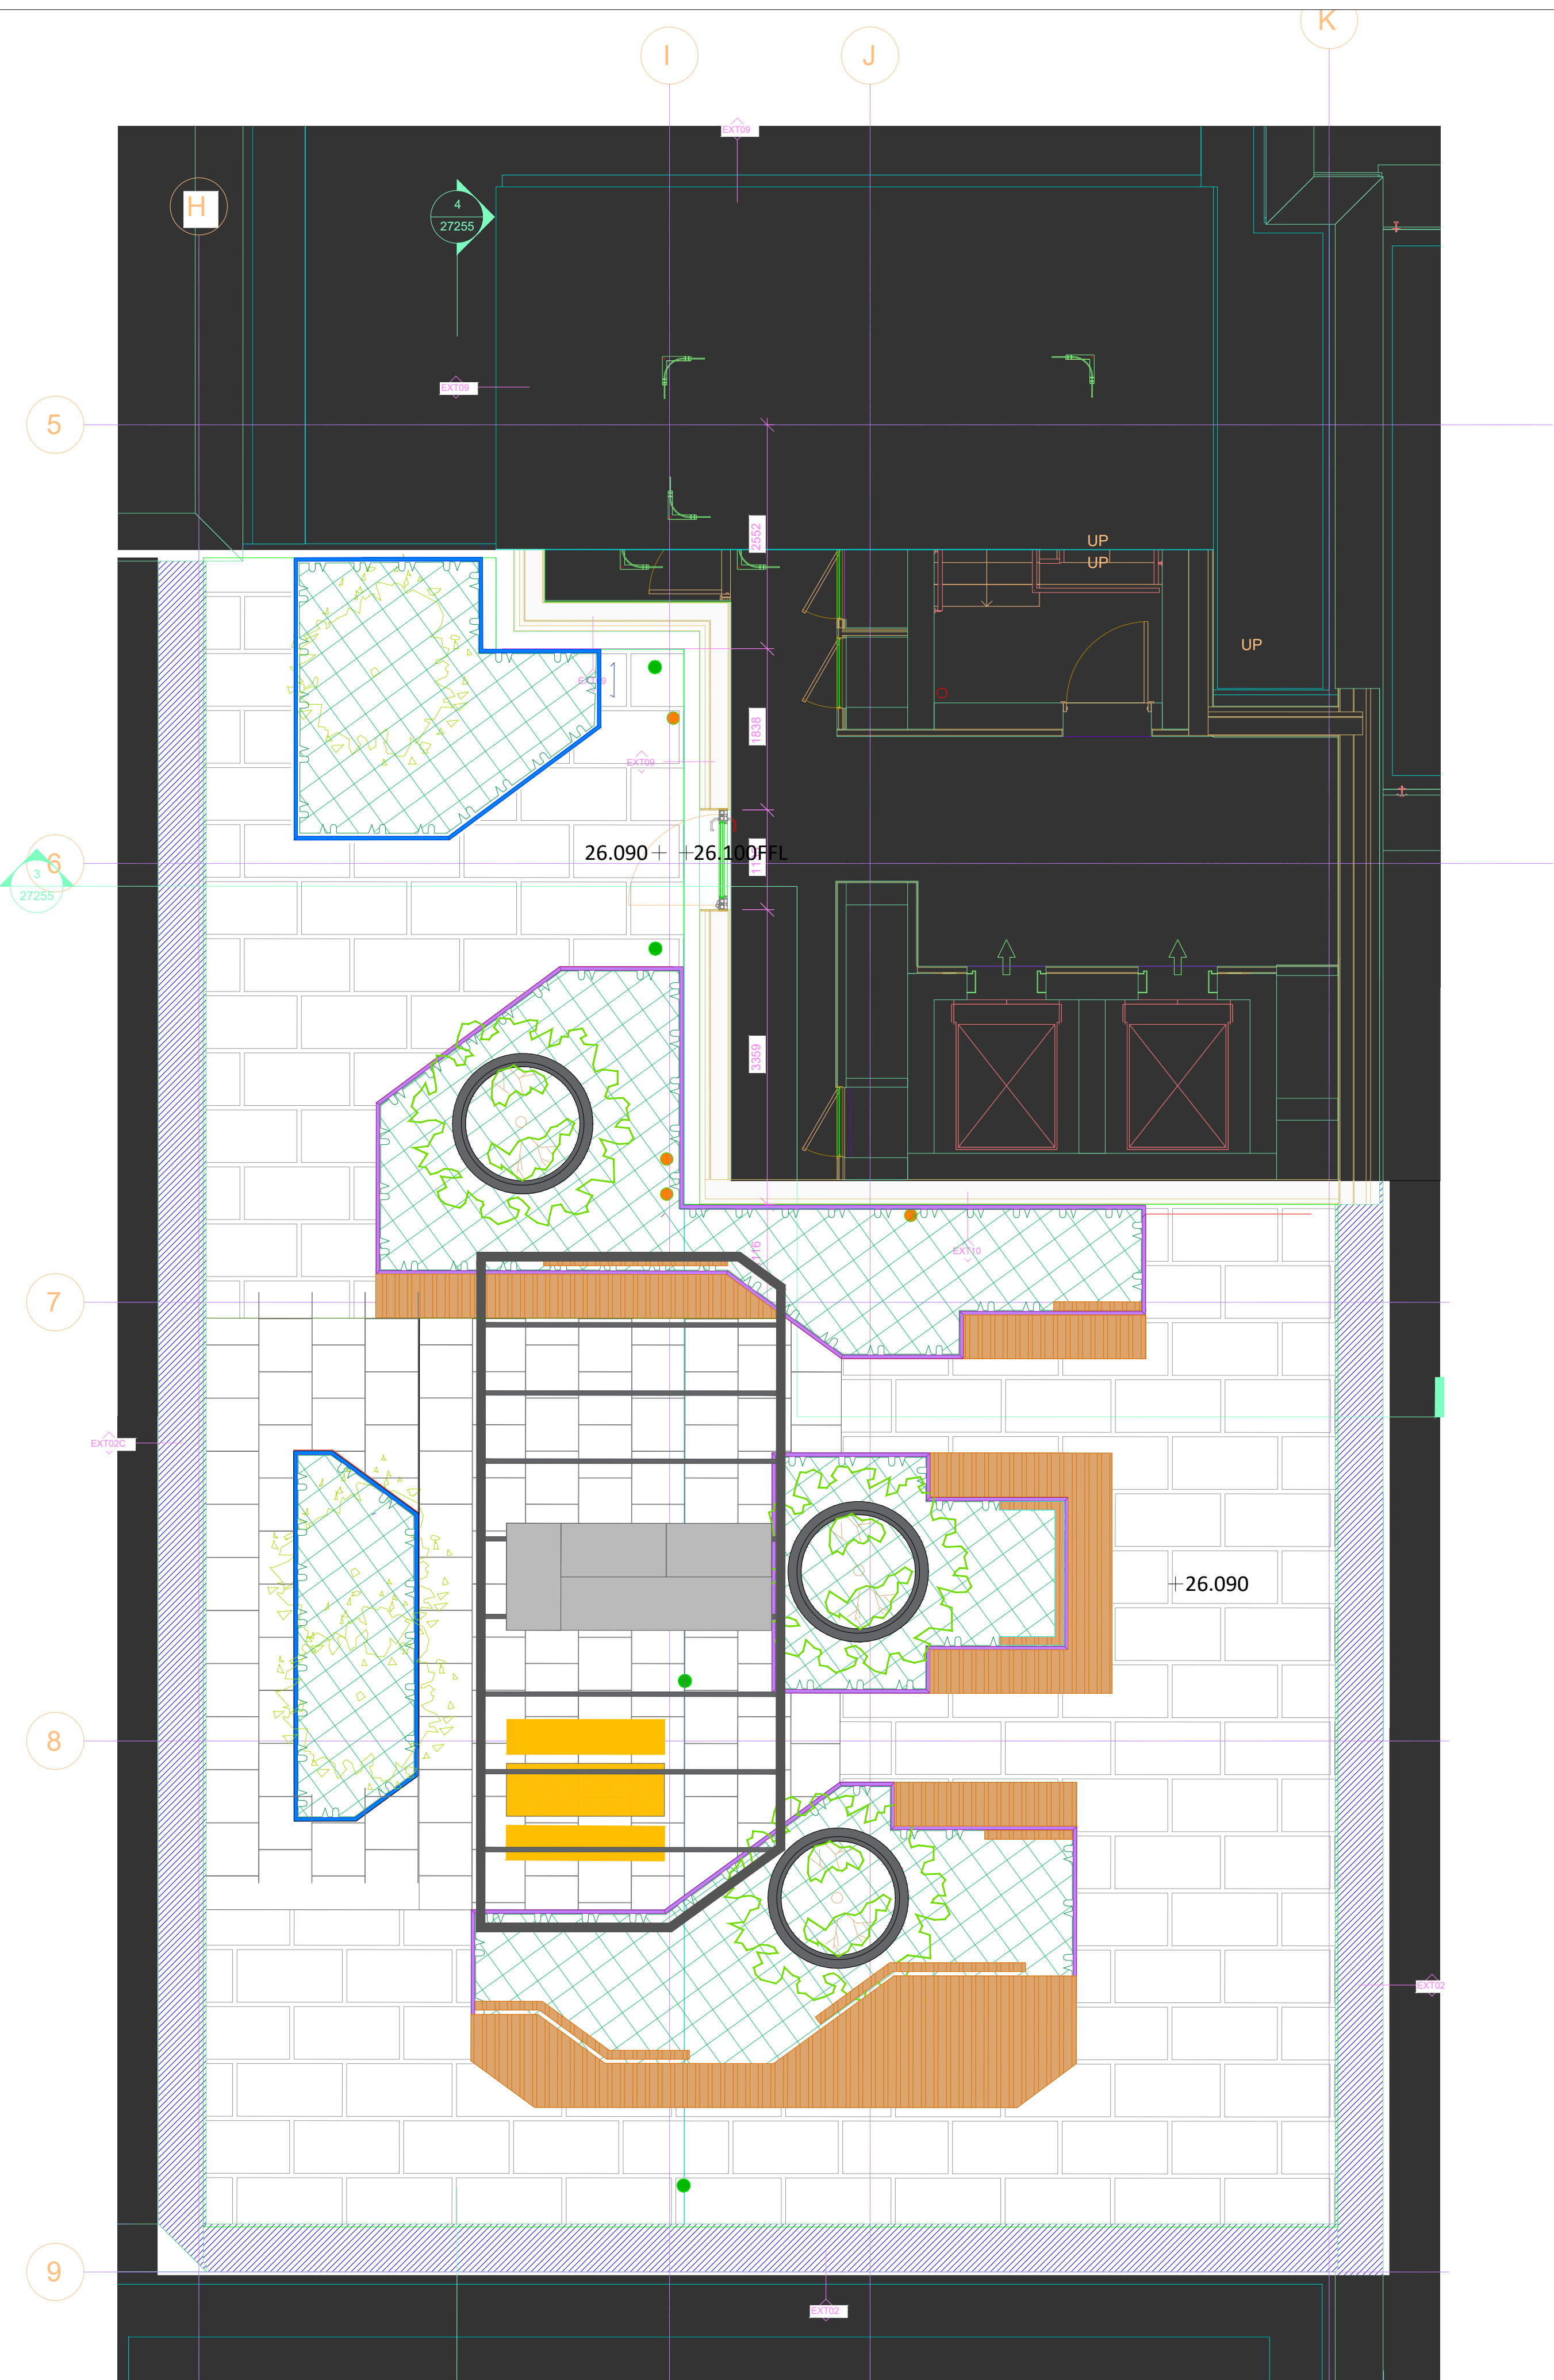
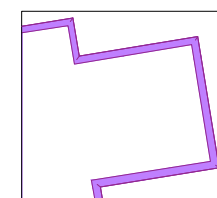
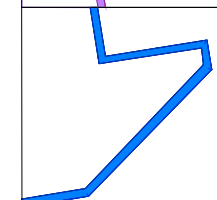
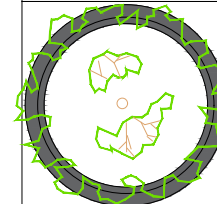
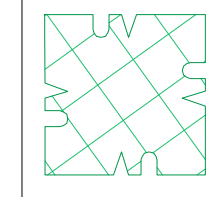
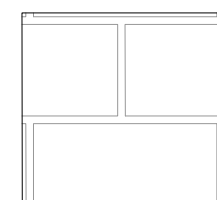


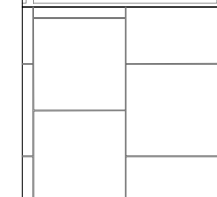



Green Roof Planters to Podium

-  Raised Planter Edge
Metal Edging Type 1
450mm height above FFL
-  Raised Planter Edge
Metal Edging Type 2
1000mm above FFL
-  Tree Pot
Partially submerged in raised metal planter
800mm min. depth
-  Podium Planting
Ornamental planting in raised planters, growing medium
depth 450mm for planting, 600mm min. for tree planters
Mixture of grasses, herbaceous planting

Podium Paving

-  Flag Paving: Vitrified Porcelain Tiles
'Symphony Classic - grey by Marshalls
1200x600x40mm laid on adjustable pedestal support system
Note: 50mm gravel fire prevention layer applied beneath pavers in line with OFR guidance
-  Flag Paving: Vitrified Porcelain Tiles
'Symphony Classic - grey by Marshalls
600x600x40mm laid on adjustable pedestal support system
Note: 50mm gravel fire prevention layer applied beneath pavers in line with OFR guidance

Accessories / Furniture

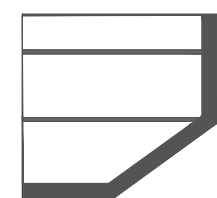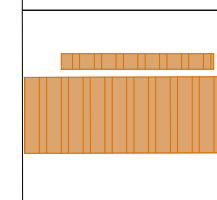-  Free Standing Canopy
Canopy frame, posts and rails made from galvanised and powder coated steel
Laser cut panels with bespoke pattern to sides and top, made from galvanised and powder coated steel, to include festoon lighting to engineer's detail
-  Timber seats integrated into planter structure
Including armrests and backrest as indicated
'Ambit' Top Mounted Seating in various sizes
Metal work to match raised planter edges and timber top to be European Redwood
-  Picnic Table and seats
LBQ 970 Table, LBQ 111 Short Bench and LBQ Long Bench by mmcite
Set on top of paved surface
-  Kitchen Bar 'Grillo Outdoor Kitchen'
To include 3No. bar table and stool units, 1No. outdoor kitchen cabinet unit and 1No. outdoor kitchen cabinet unit with outdoor tarn sink unit, overall size: 3020mmx1220mmx910mm
made from Heavy Gauge Aluminium and finished powder coated RAL 9005,
Porcelain worktop and Iroko timber seat tops (all to manufacturer's detail)
Base plate fixed and including Water feed for sink

drawing status	S4	●
	FOR TENDER	○
	FOR CONSTRUCTION	○
	AS BUILT	○



David Clarke
LANDSCAPE ARCHITECT

29 Uppertown Road, Gleno, Larne
Co. Antrim BT40 3EA
Tel: 07752805986 / 02890767875
Email: david@david-clarke.net

Client: McAleer & Rushe

Job: The Printworks
819-829, High Road, Tottenham
London N17 8ER

Title: RF Terrace Landscape Layout

Dwg Ref: 179-DCA-B1-05-DR-L-90002

Scale: 1:50 @ A1 Date: 26/03/2026

Drawn By: cs Rev: C01