
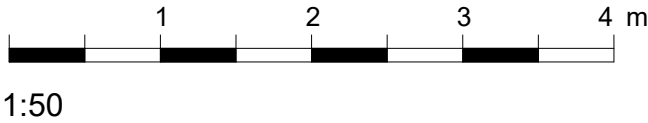
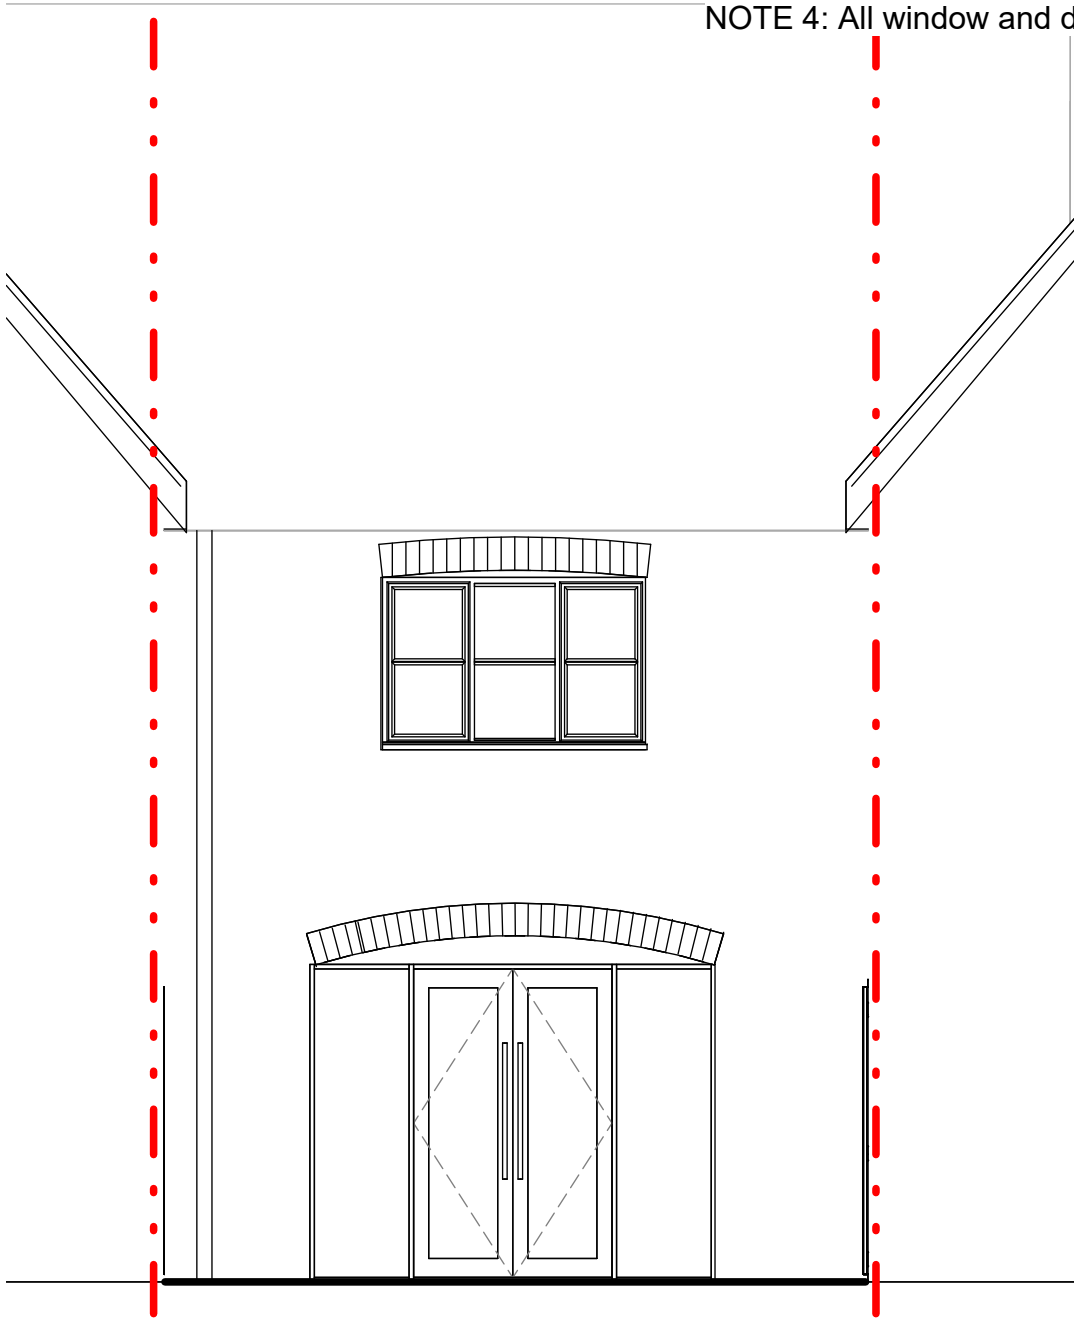


NOTE 1 : Do not scale from drawings
NOTE 2 : Not for construction, Report any discrepancies before starting work. No liability is taken for deviations or unreported variations found before or during the work.
NOTE 3: All existing site, building information have been compiled from different sources. All dimensions to be checked on site.
NOTE 4: All window and door sizes to be confirmed with supplier

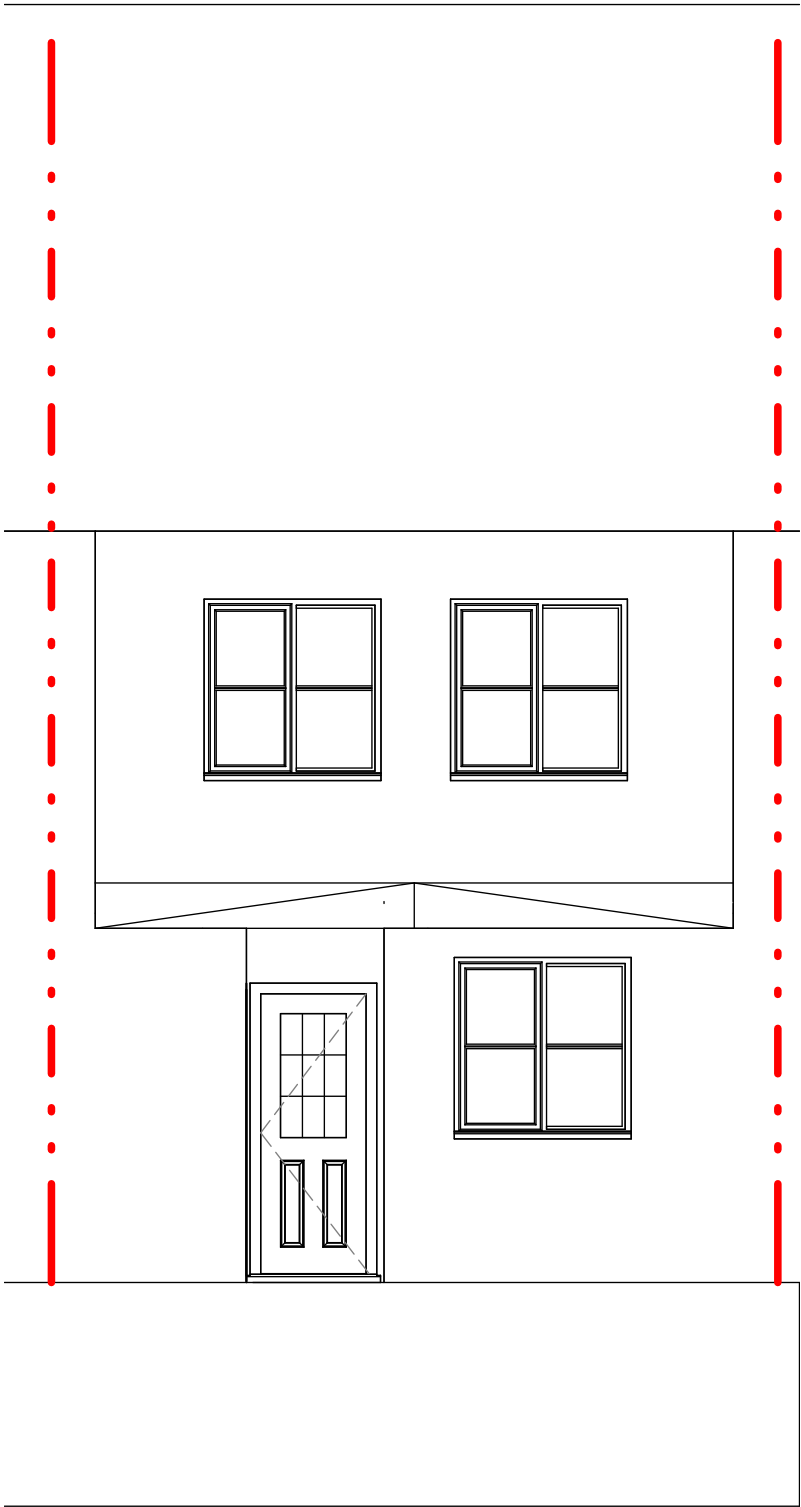

1 Existing Front Elevation
1 : 50

2 North - Rear Elevation Existing
1 : 50

No.	Revision	Date
1	After DD meeting	28/04/2026

Victoria + Partners
victoriaandpartners.co.uk
contact@victoriaandpartners.co.uk
COPY RIGHT RESERVED

V+P

CODE	STATUS	PURPOSE OF ISSUE
		Concept Design

PROJECT

23 Greenfield Drive

SHEET

Existing Elevations

CLIENT

Yasmin Chong

Date
18/04/26

Project number
YC001

Scale (@ A3)
As indicated

Drawing number

A115

REV

1