

1 Roof Plan
89040 SCALE 1 : 200

Key:

 RF02 - Extensive Green/ Blue Roof

 RF04 - Extensive Green Roof

1:80

RF02

120

108

130

130

300

XPS Insulation

Water Flow Reducing Layer

Attenuation

Extensive substrate

Aster Biosolar Wildflower seed

XPS Insulation

WILOTEKT-PLUS membrane

Wilotekt Compound

Screed to fall

Concrete slab to S.E. design and specification

3
89040

Typical Extensive Green/ Blue Roof

SCALE 1 : 10

Photovoltaic (PV) Panel

Biosolar PV Support Profile

Protection layer

Biosolar FK25 Drainage and Storage Board

Extensive substrate

Axter Biosolar Wildflower seed

Concrete slab to S.E. design and specification

Screed to fall

Wilotekt Compound

WILOTEKT-PLUS membrane

XPS Insulation


XPS Insulation

Water Flow Reducing Layer

5
89040

Typical Extensive Green Roof

SCALE 1 : 10

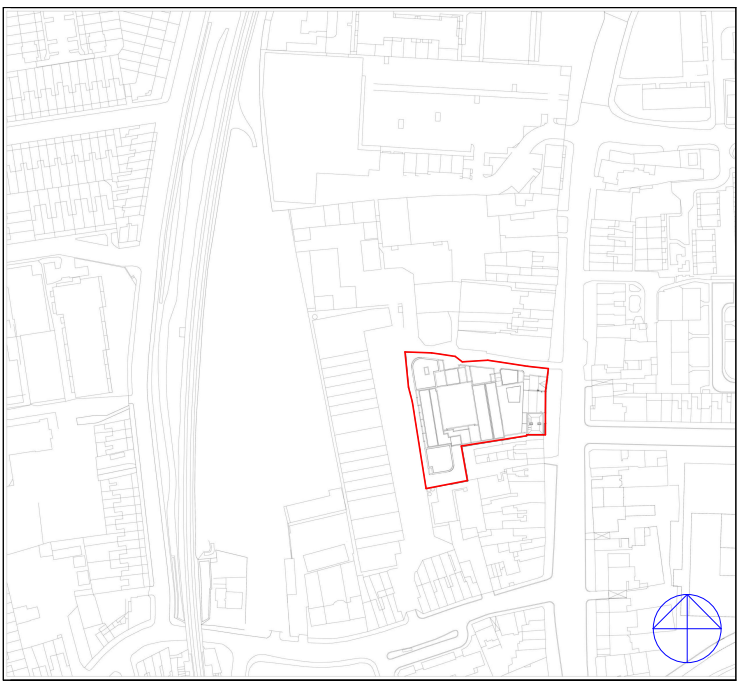

KEY PLAN

NOTES:
THIS DRAWING IS TO BE READ IN CONJUNCTION WITH ALL RELEVANT F3 ARCHITECTS
DRAWINGS AND SPECIFICATIONS, M&E, FIRE COMPARTMENT STRATEGY, ACOUSTIC, AV,
STRUCTURAL ENGINEERS DRAWINGS AND SPECIFICATIONS.

[illegible]

A: 5 Rochester Mews - London - NW1 9JB
T: 020 7267 8332
W: f3architects.com
E: info@f3architects.com

Except for Planning purposes, figured dimensions only are to be taken from this drawing.
All dimensions are in millimetres unless otherwise stated.
All dimensions shall be checked on site prior to works commencing.
Any discrepancies shall be reported to the Architect.
© Copyright F3 Architects. All rights reserved.

Health and Safety

Refer to relevant Construction (Design and Management) documentation where applicable. The Contractor shall plan, manage and monitor the works inclusive of temporary erection stability. Any works that are found to be unstable in the temporary state are to be reported directly to the structural engineer and Main Contractor/Package Manager in order to provide safe temporary support. Check on site prior to commencement of works/fabrication etc.

project

THE PRINTWORKS

819-829, HIGH ROAD, TOTTENHAM,
LONDON, N17 8ER

Living Roof Planning Condition Discharge
19a

drawn by	scale	paper	project no
DG	1:200	A1	220428

status	revision
S1 - Suitable for coordination	P1

drawing no
PRINT-F3A-ZZ-RF-GA-A-89040