


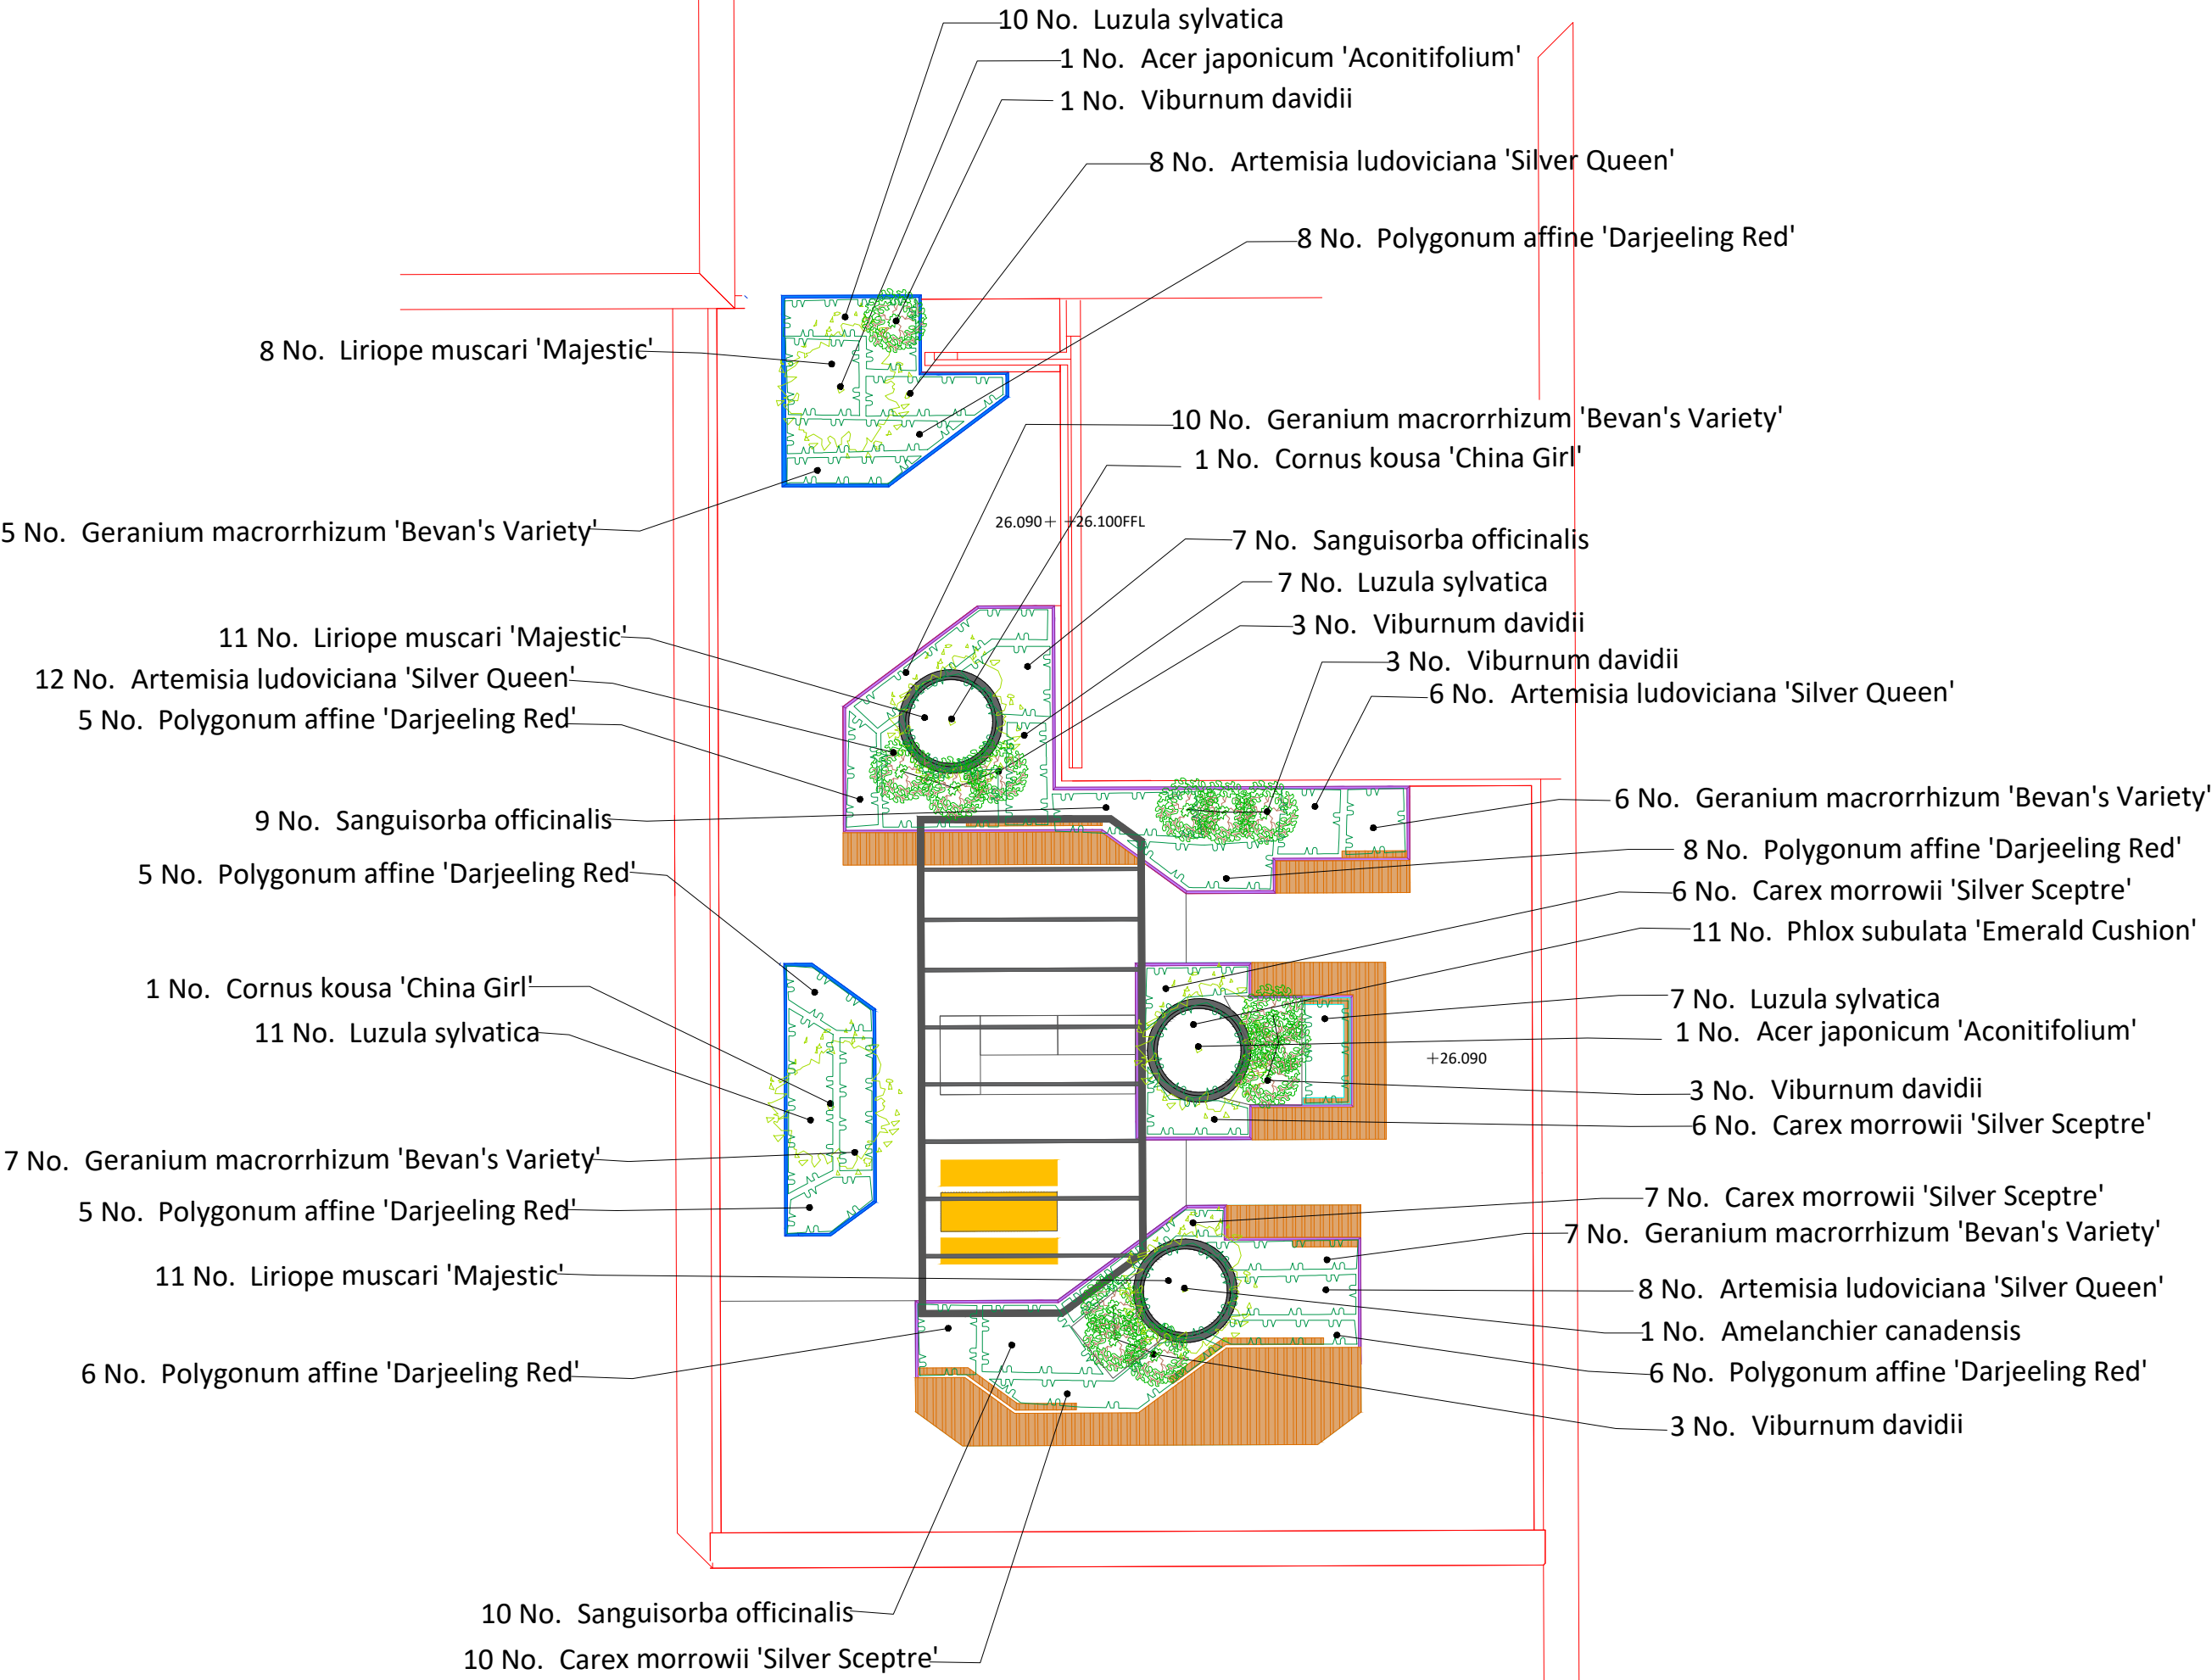

Planting Plan Roof Terrace
Scale 1:100

Planting Schedule


Trees					
Number	Species	Height	Girth	Specification	Density
2	Cornus kousa 'China Girl'	3.0-3.5m		Multi-Stemmed: Umbrella Form :Clear Stem up to 1m: RB	Counted

Shrubs					
Number	Species	Height	Pot Size	Specification	Density
2	Acer japonicum 'Aconitifolium'	300-350cm		RB: Multi Stem: Umbrella Form: Clear stem up to 1m	Counted
1	Amelanchier canadensis	300-350cm		RB: Multi Stem: Umbrella Form: Clear stem up to 1m	Counted
13	Viburnum davidii	60-80cm	5L	C: 5 brks: Bushy	Counted


Herbaceous					
Number	Species	Pot Size	Specification	Density	
34	Artemisia ludoviciana 'Silver Queen'	5L	C	5/m ²	
35	Geranium macrorrhizum 'Bevan's Variety'	5L	C :C	5/m ²	
30	Liriope muscari 'Majestic'	5L	C	5/m ²	
11	Phlox subulata 'Emerald Cushion'	5L	C	5/m ²	
43	Polygonum affine 'Darjeeling Red'	5L	C	5/m ²	

Wildflowers				
Number	Species	Pot Size	Specification	Density
26	Sanguisorba officinalis	5L	C	5/m ²

Grasses				
Number	Species	Pot Size	Specification	Density
29	Carex morrowii 'Silver Sceptre'	5-7.5L	Full Pot	5/m ²
35	Luzula sylvatica	5-7.5L	Full Pot	5/m ²

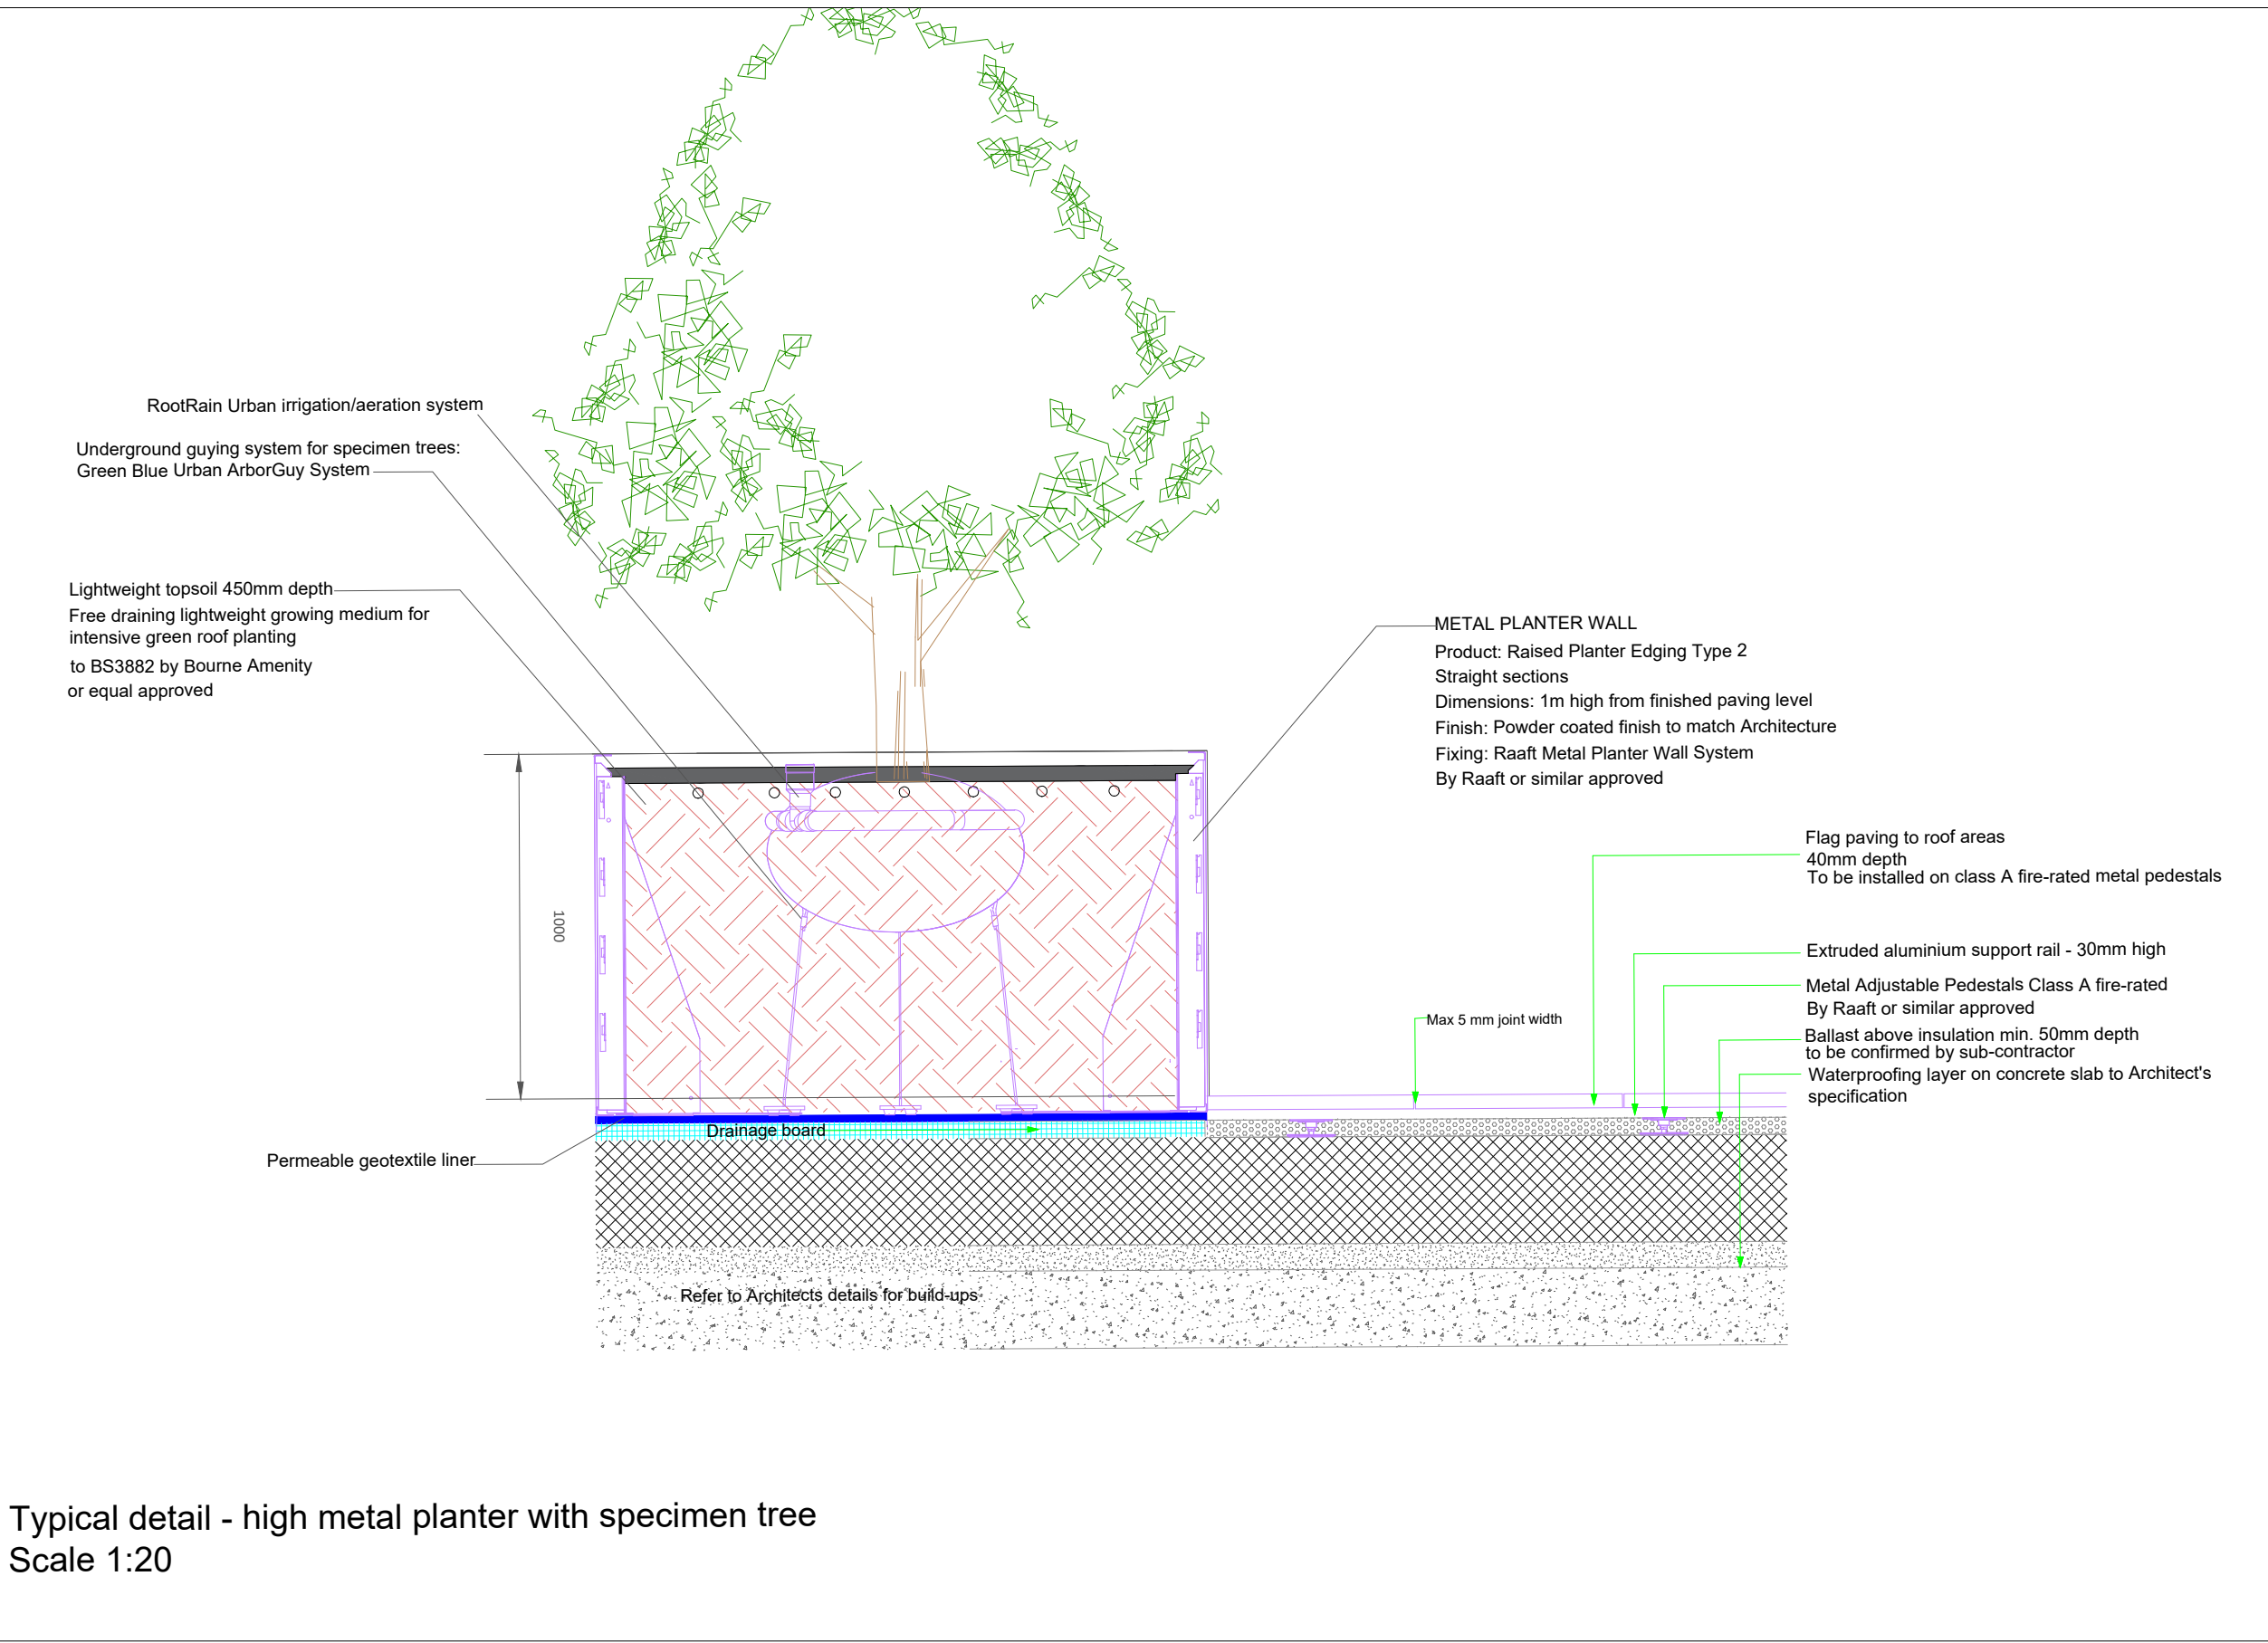


Typical detail - high metal planter with specimen tree
Scale 1:20

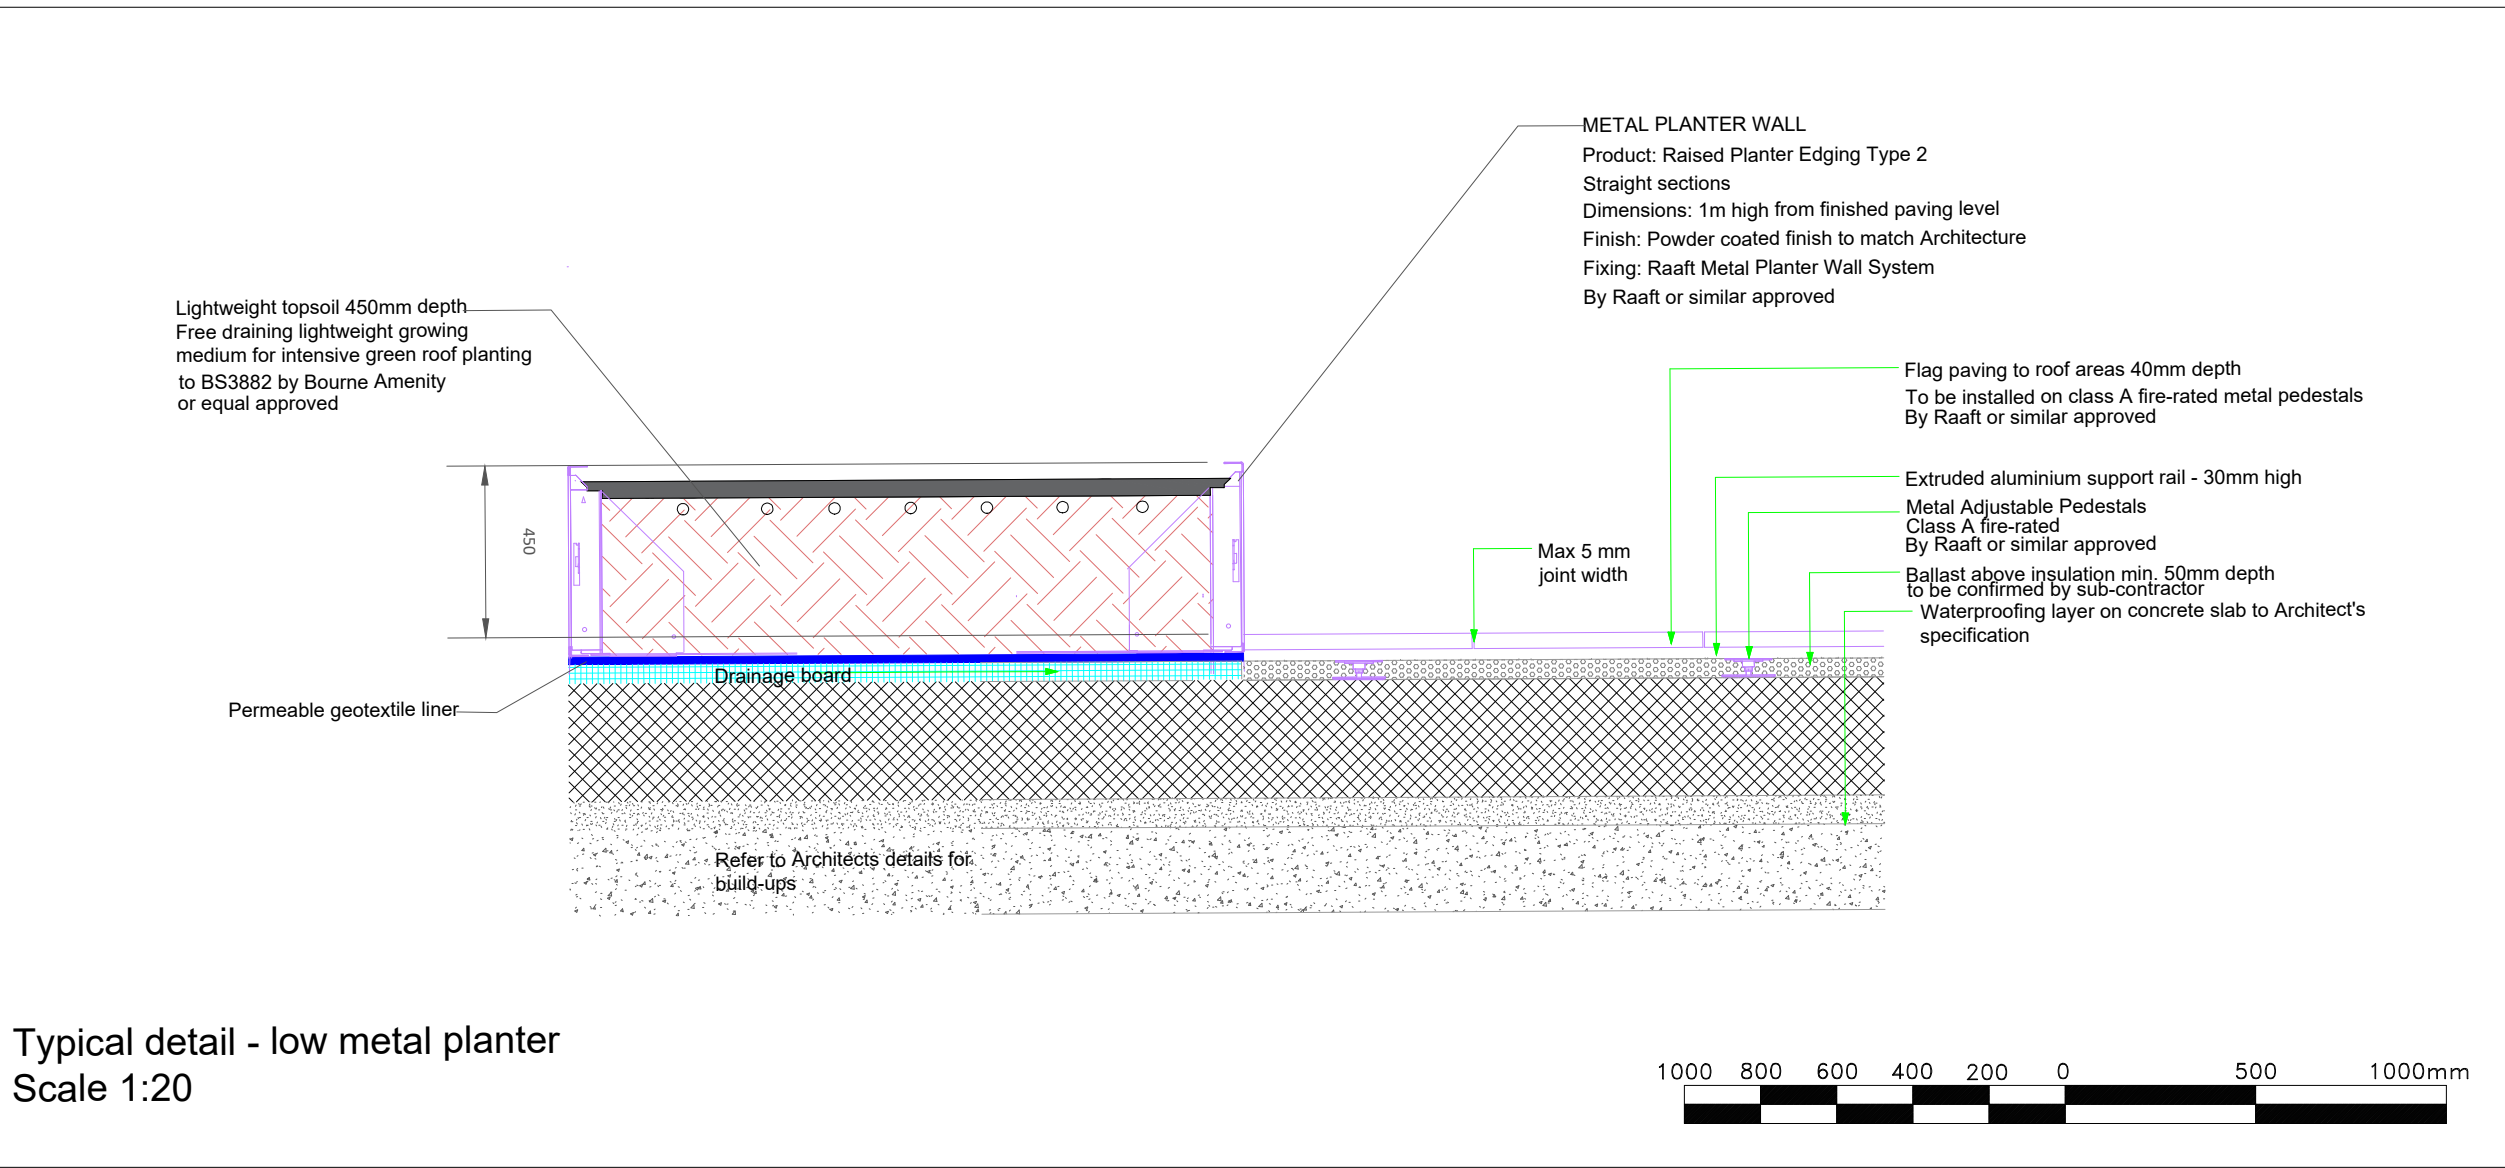

Typical detail - low metal planter
Scale 1:20

Green Roof Planters to Podium

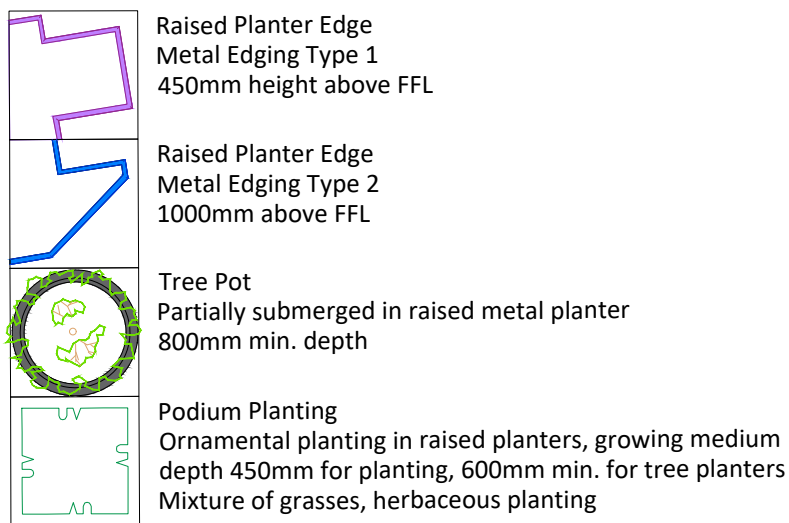

- All dimensions in mm, unless otherwise stated. Scaling from drawing if printed incorrectly may lead to errors.
- All information outside red line boundary shown for contextual purpose only.
- All hatch patterns are indicative only unless stated otherwise.
- Levels information on this drawing illustrates the design intent. The contractor is to check and verify all levels and dimensions against site survey information. Any discrepancies in the design information are to be brought to the attention of the landscape architecture, in writing, prior to commencement of construction works.
- All proprietary products shall be installed in strict accordance with manufacturers written instructions and as set out in their detailed product information.
- Refer to other consultants' drawings and specifications for the following design information:
 - Foundation details
 - Base course and/or sub bases design & specification
 - Waterproofing of any element
 - Levels & Drainage design and infrastructure
 - Lighting and ducting
 - Existing & proposed utilities
- Plant quantities are to suit site areas in accordance with scheduled plant densities.
- Any proposed plant substitution shall be agreed with the landscape architect prior to ordering.

General note for all trees: trees specified as rootball for installing within planting season. If trees are planted from April to October, containerised stock must be used. Trees are sited within planters and require underground guying system (see detail).

Note: minor adjustemnts to planting have been applied (introduction of additional multi stem trees) to increase UGF credits

drawing status	S4	●
	FOR TENDER	○
	FOR CONSTRUCTION	○
	AS BUILT	○



David Clarke
LANDSCAPE ARCHITECT

29 Uppertown Road, Gleno, Larne
Co. Antrim BT40 3EA
Tel: 07752805988 / 02890767875
Email: david@david-clarke.net

Client: McAleer & Rushe

Job: The Printworks
819-829, High Road, Tottenham
London N17 8ER

Title: RF Terrace Landscape Planting Plan

Dwg Ref: 179-DCA-B1-06-DR-L-90008

Scale: as shown @ A1 Date: 26/03/2026

Drawn By: cs Rev: C01