



EXISTING DRAWINGS

Existing Layout Only – For CLEUD Purposes

Grey shaded walls indicate existing construction.

No works proposed.

10

10, Hawke Park Road,
Tottenham, London,
Haringey,
N22 6QR

The drawing is copyright of SIXTHART LTD. All dimensions are in mm unless otherwise stated. All dimensions shall be checked on site prior to commencing the works and any discrepancies to be reported to SIXTHART LTD. All works shall conform to the current edition of the building regulations and other statutory requirements. All materials and workmanship shall conform with the relevant British Standard specifications and codes of practice. If this drawing forms part of an application for planning permission, it shall not be used for any other purpose without the express permission of SIXTHART LTD. This drawing may incorporate information from other professionals. SIXTHART LTD cannot accept responsibility for the integrity and accuracy of such information. Any clarification and/or additions that are required appertaining to such information should be sought from the relevant profession or their appointment representative.

Drawings, specifications and schedules are to be read in conjunction with the following where applicable: Employer's Requirements documents, Agreements to Lease, Structural Engineer's drawings and specifications, Civil Engineer's drawings and specifications, Survey Drawings, Party Wall/Boundary Awards. Other specialist design consultant's requirements as appointed by the Main Contractor. Other specialist design sub-contractor's requirements as appointed by the Main Contractor.



10, Hawke Park Road,
Tottenham, London, Haringey,
N22 6QR

Certificate of Lawfulness of Existing Use (CLEUD)
Existing Self-Contained Loft Residential Unit

TITLE		
		Pages
DATE	SCALE	PROJECT NUMBER
Issue Date		Project Number
STAGE	REVISION	DRAWING NO
PP	RV-1	A00-


SIXTHART
ARCHITECTURAL DESIGN STUDIO
12 EATON ROW SW1W 0JA
LONDON UK
www.sixthart.co.uk
erhan@sixthart.co.uk

01/06/2026 16:37:00

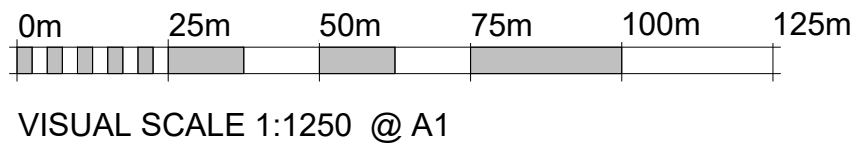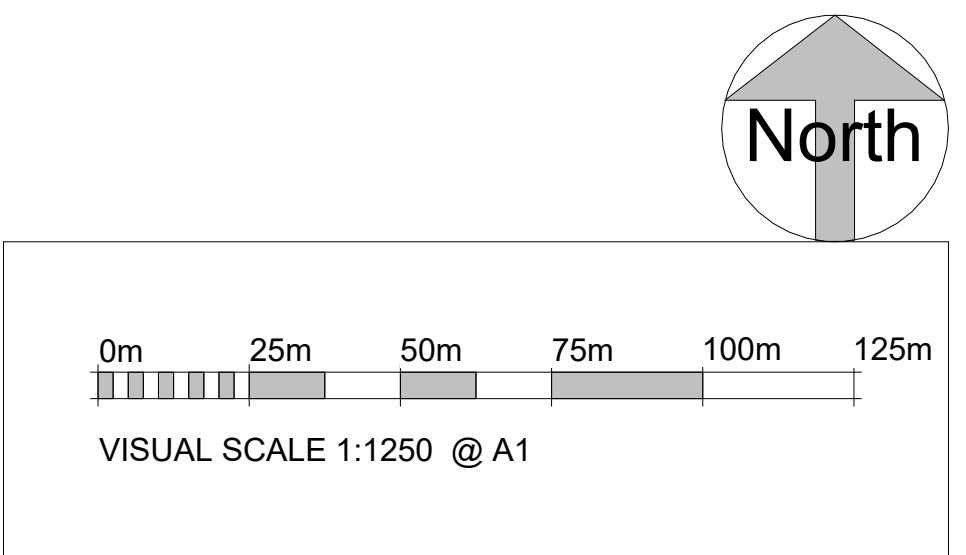

VISUAL SCALE 1:1250 @ A1

2 Location Plan
1 : 1250


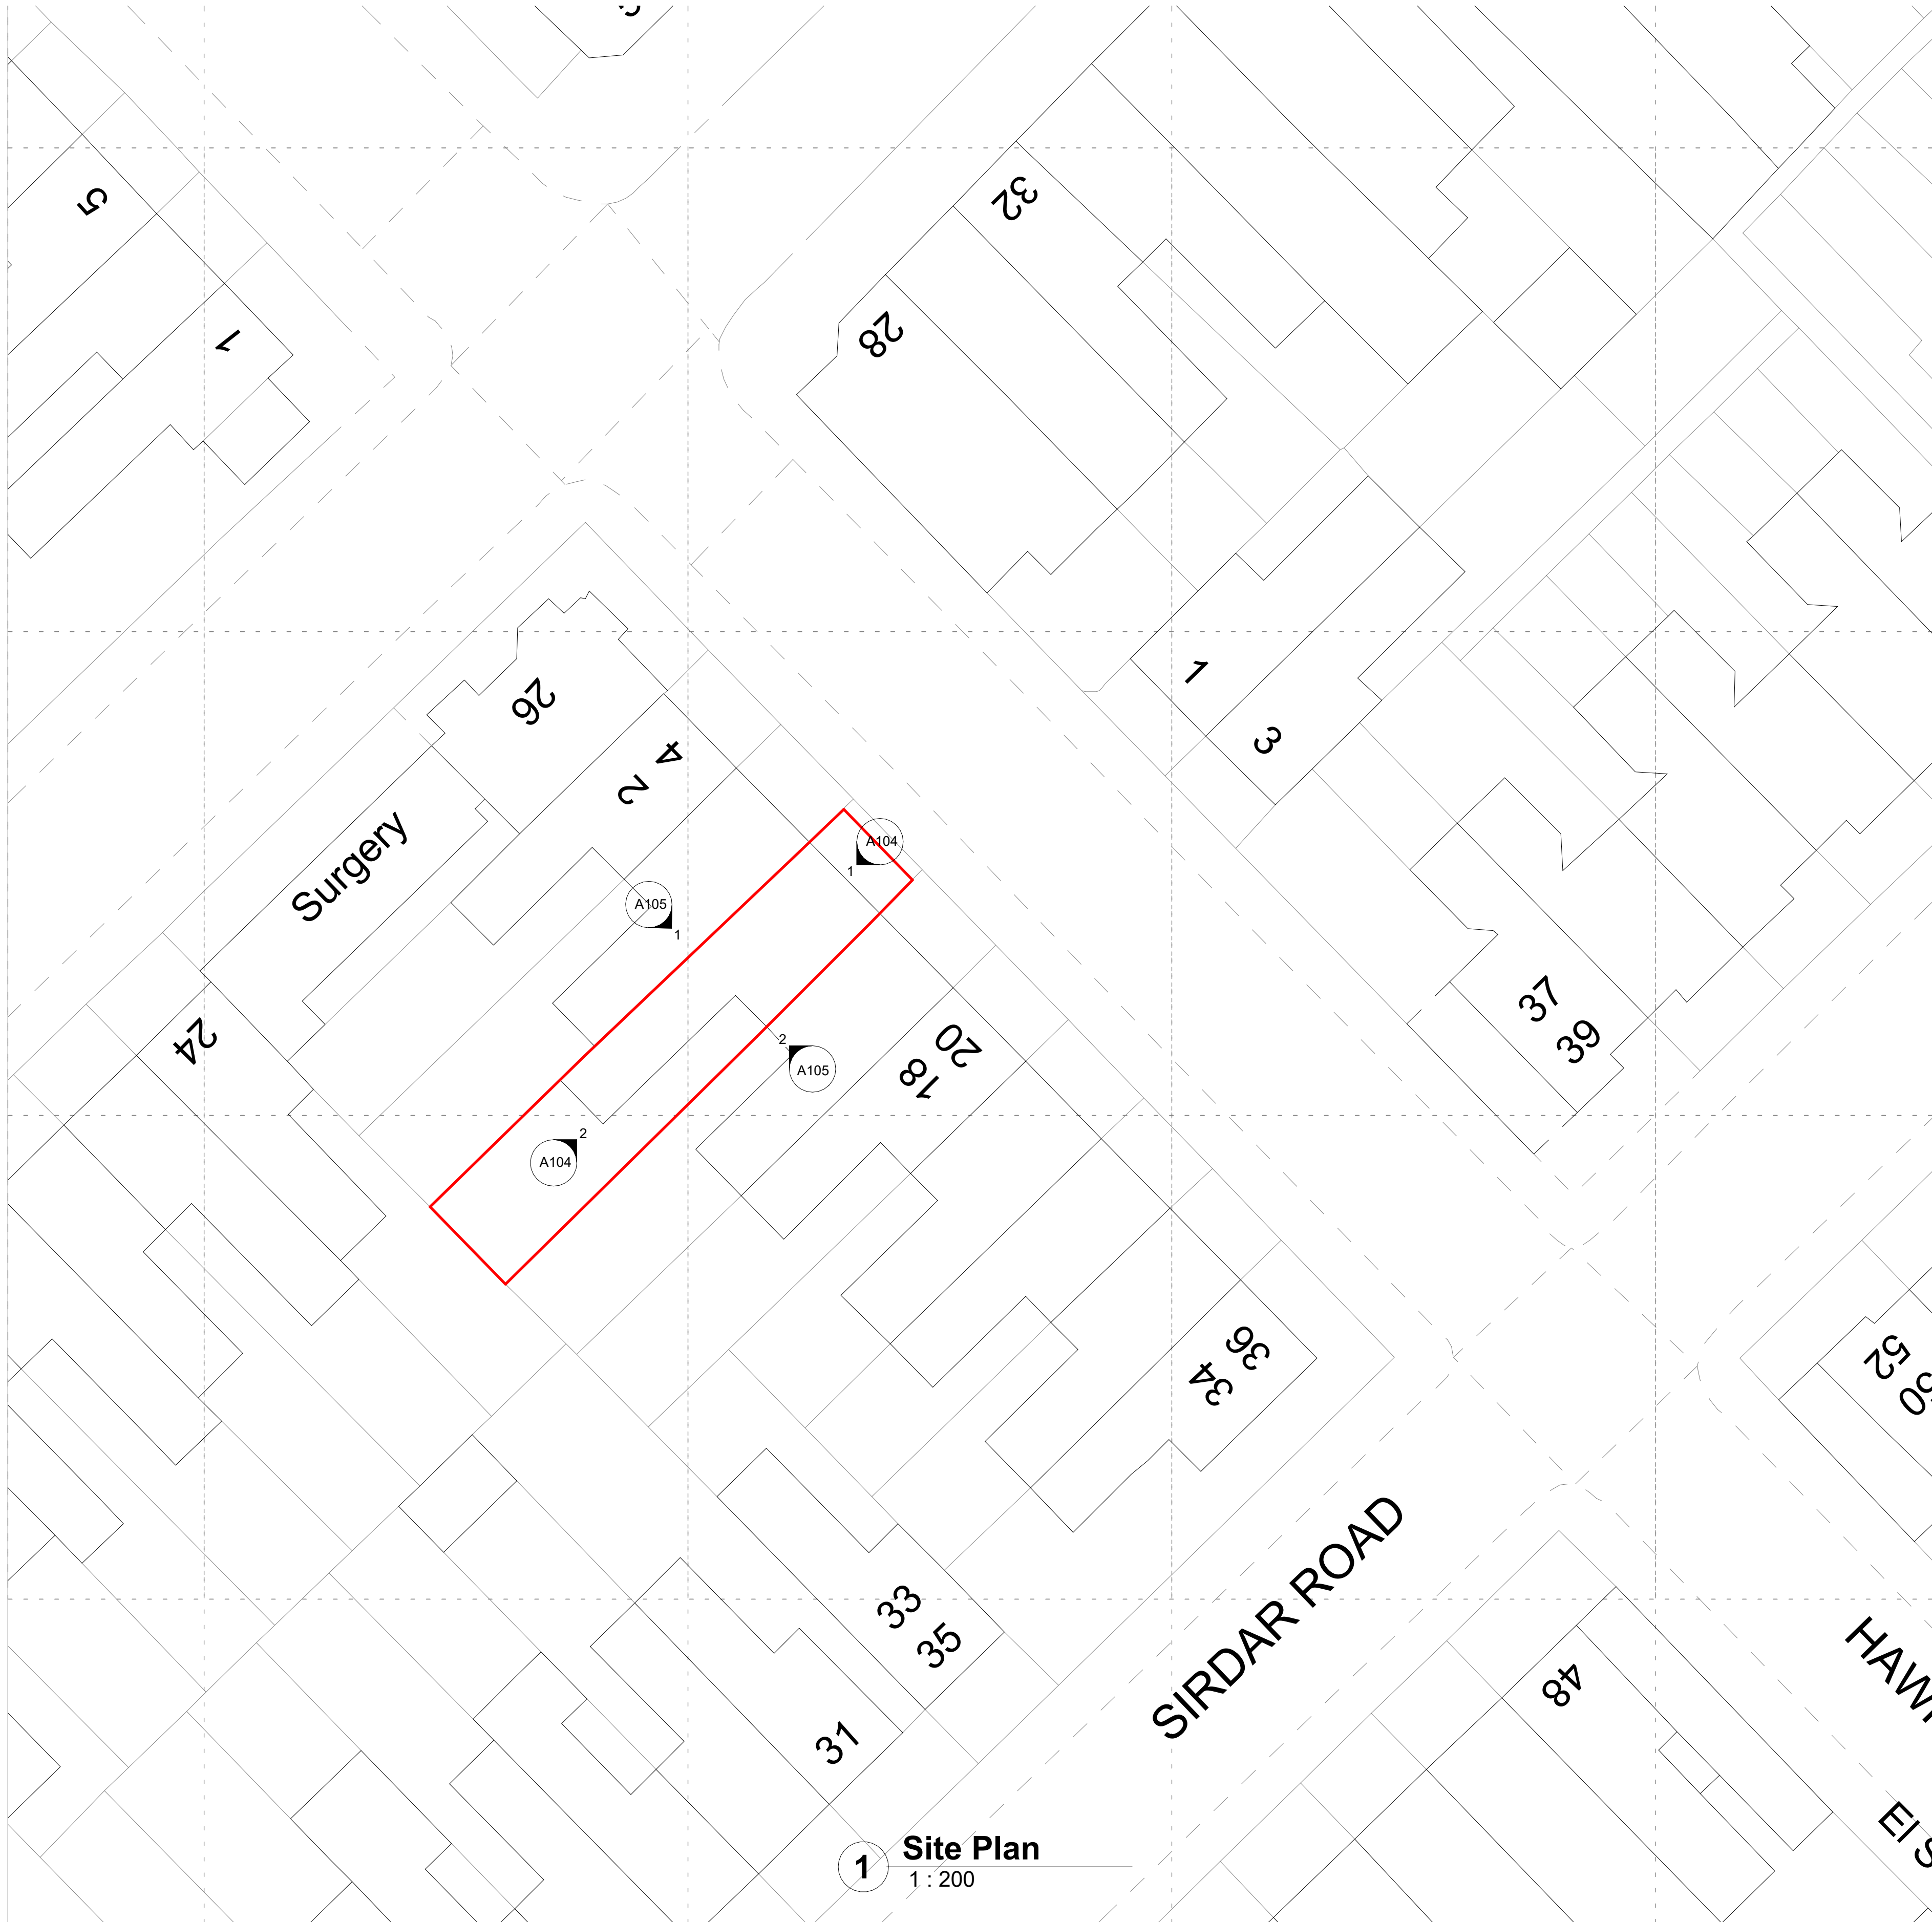


1 Site Plan
1 : 200

10
10, Hawke Park Road,
Tottenham, London,
Haringey,
N22 6QR

The drawing is copyright of SIXTHART LTD. All dimensions are in mm unless otherwise stated. All dimensions shall be checked on site prior to commencing the works and any discrepancies to be reported to SIXTHART LTD. All works shall conform to the current edition of the building regulations and other statutory requirements. All materials and workmanship shall conform with the relevant British Standard specifications and codes of practice. If this drawing forms part of an application for planning permission, it shall not be used for any other purpose without the express permission of SIXTHART LTD. This drawing may incorporate information from other professionals. SIXTHART LTD cannot accept responsibility for the integrity and accuracy of such information. Any clarification and/or additions that are required appertaining to such information should be sought from the relevant profession or their appointment representative.

Drawings, specifications and schedules are to be read in conjunction with the following where applicable: Employer's Requirements documents, Agreements to Lease, Structural Engineer's drawings and specifications, Civil Engineer's drawings and specifications, Survey Drawings, Party Wall/Boundary Awards. Other specialist design consultant's requirements as appointed by the Main Contractor. Other specialist design sub-contractor's requirements as appointed by the Main Contractor.

 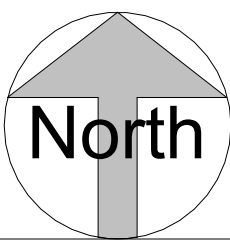


VISUAL SCALE 1:200 @ A1

10, Hawke Park Road,
Tottenham, London, Haringey,
N22 6QR

Certificate of Lawfulness of Existing Use (CLEUD)
Existing Self-Contained Loft Residential Unit

TITLE		
Site and Location Plan		
DATE	SCALE	PROJECT NUMBER
Issue Date	As Indicated	Project Number
STAGE	REVISION	DRAWING NO
PP	RV-1	A001

SIXTHART
ARCHITECTURAL DESIGN STUDIO
12 EATON ROW SW1W 0JA
LONDON UK
www.sixthart.co.uk
erhan@sixthart.co.uk

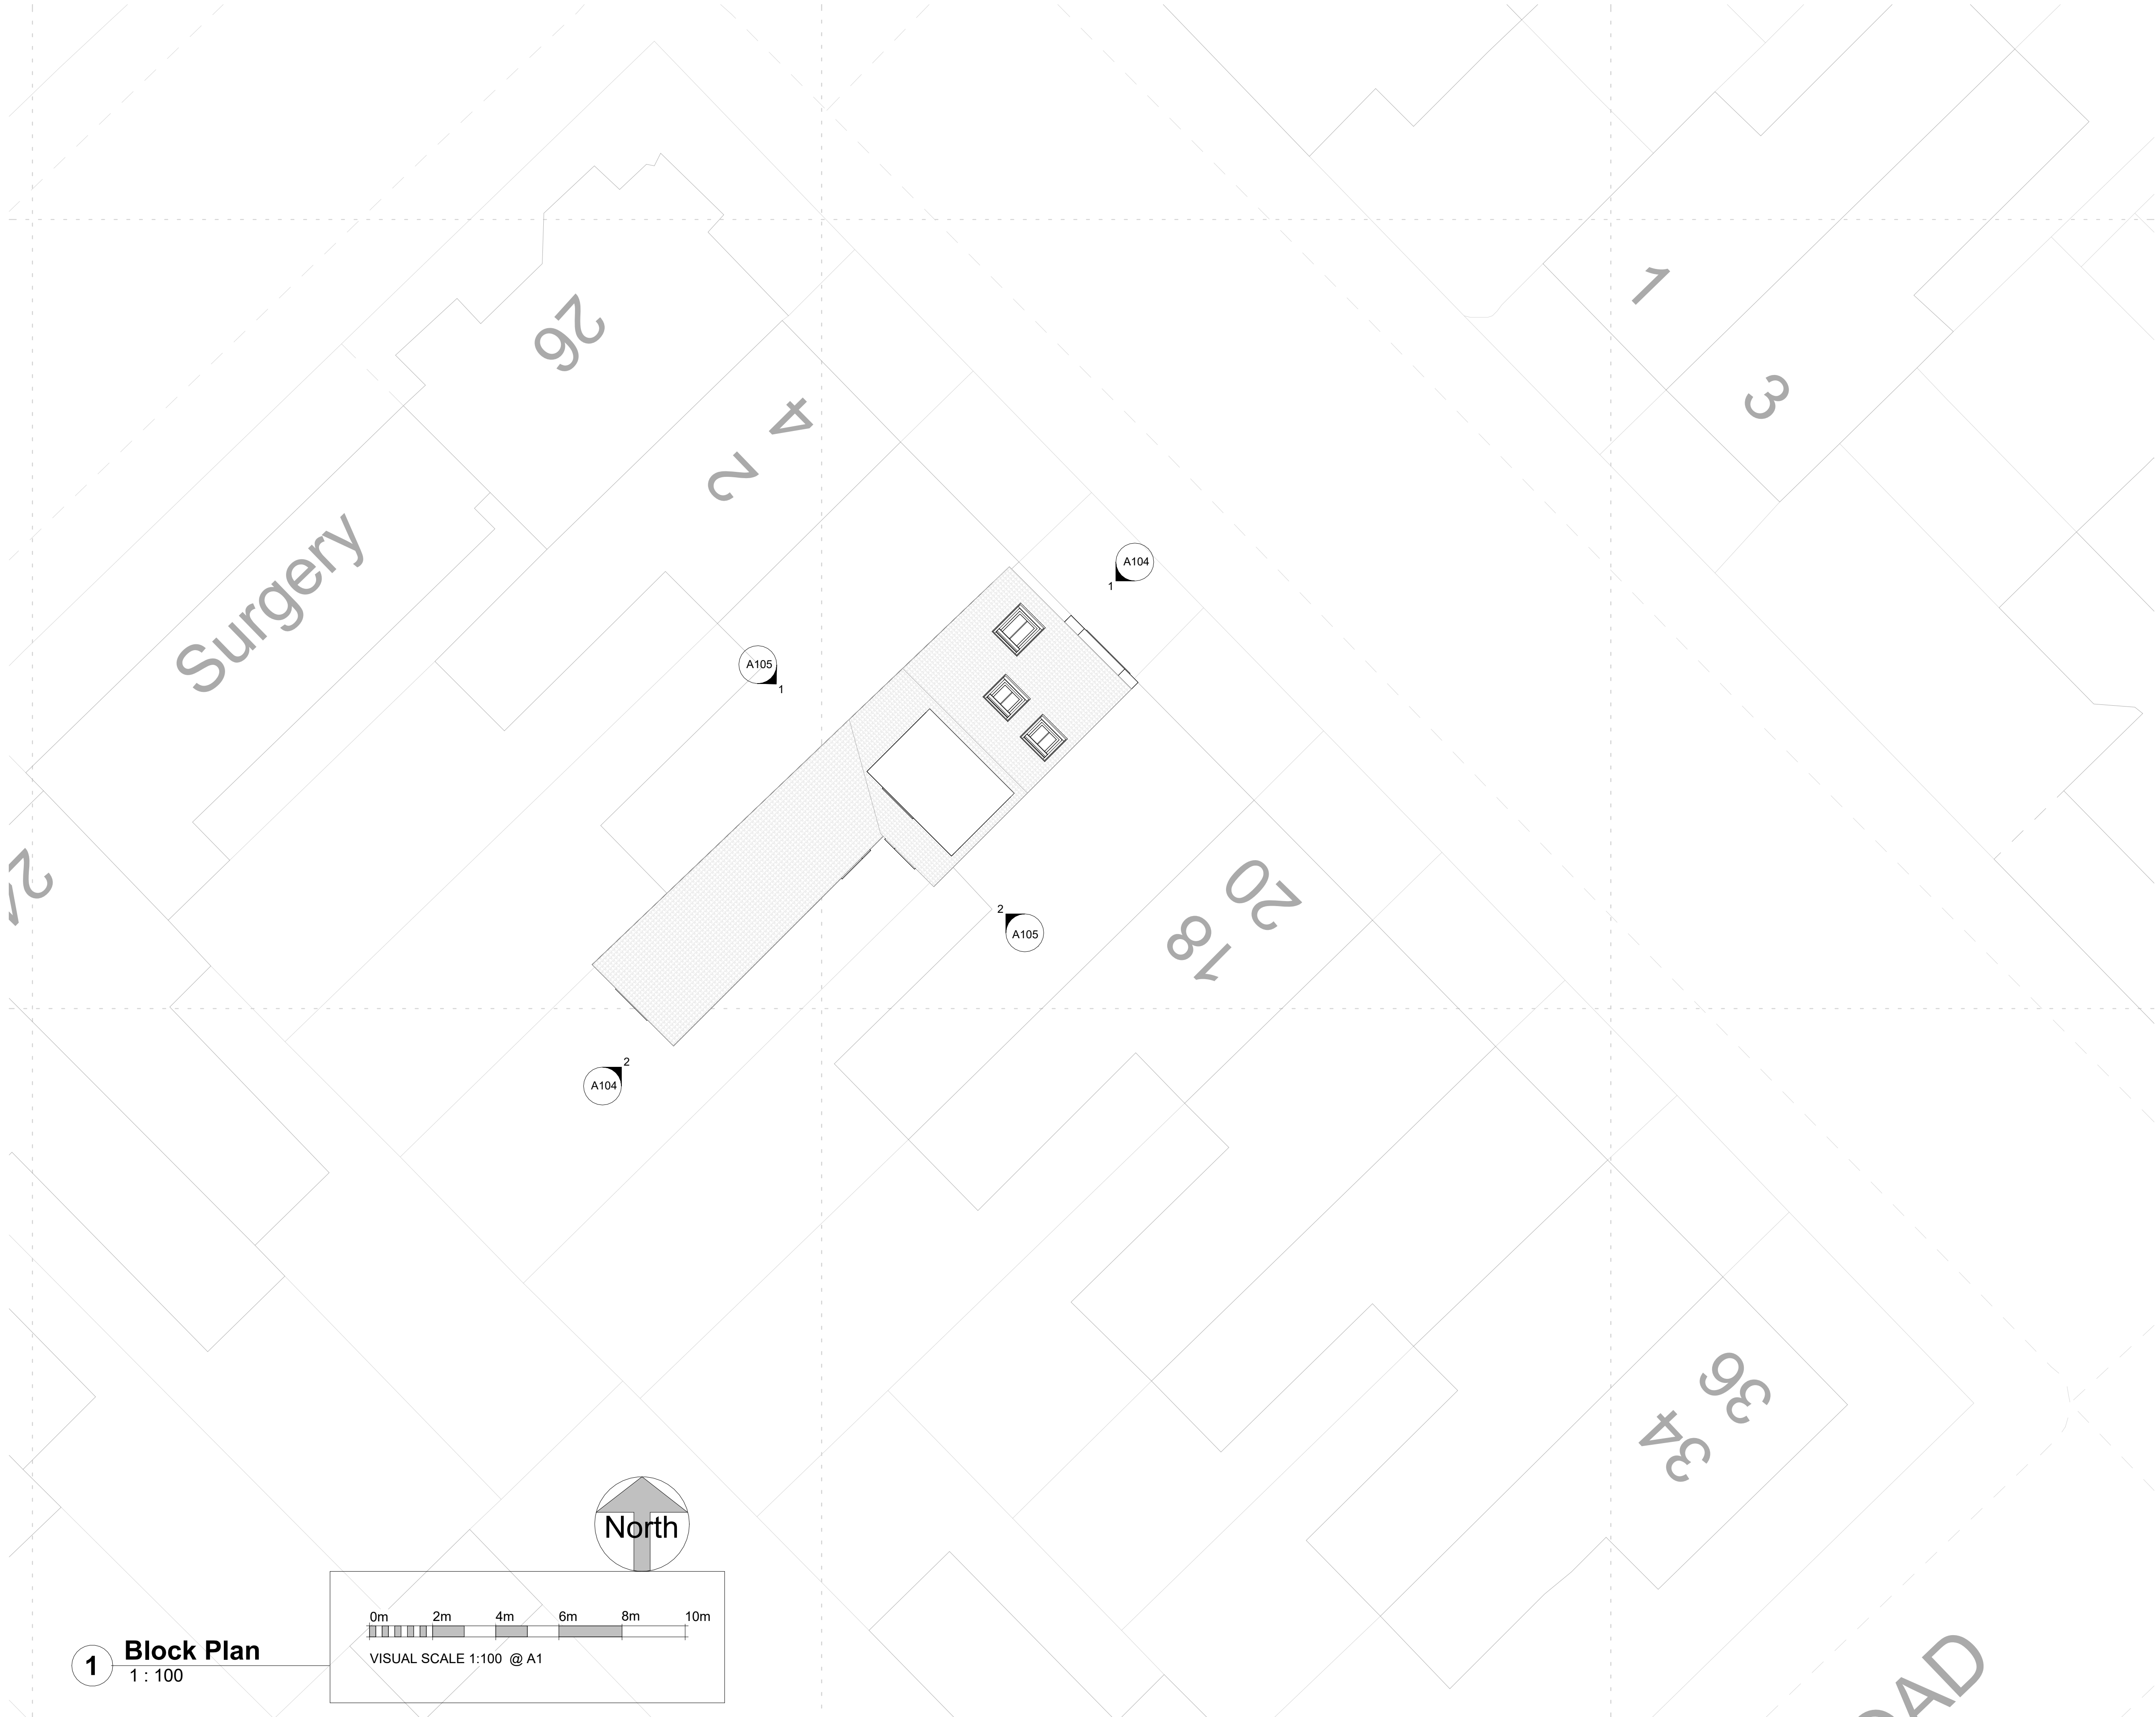

10

10, Hawke Park Road,
Tottenham, London,
Haringey,
N22 6QR

The drawing is copyright of SIXTHART LTD. All dimensions are in mm unless otherwise stated. All dimensions shall be checked on site prior to commencing the works and any discrepancies to be reported to SIXTHART LTD. All works shall conform to the current edition of the building regulations and other statutory requirements. All materials and workmanship shall conform with the relevant British Standard specifications and codes of practice. If this drawing forms part of an application for planning permission, it shall not be used for any other purpose without the express permission of SIXTHART LTD. This drawing may incorporate information from other professionals. SIXTHART LTD cannot accept responsibility for the integrity and accuracy of such information. Any clarification and/or additions that are required appertaining to such information should be sought from the relevant profession or their appointment representative.

Drawings, specifications and schedules are to be read in conjunction with the following where applicable: Employer's Requirements documents, Agreements to Lease, Structural Engineer's drawings and specifications, Civil Engineer's drawings and specifications, Survey Drawings, Party Wall/Boundary Awards. Other specialist design consultant's requirements as appointed by the Main Contractor. Other specialist design sub-contractor's requirements as appointed by the Main Contractor.

The following drawings illustrate the existing layout and arrangement of the self-contained residential unit located within the loft space at 10 Hawke Park Road, London N22 6QR.

All walls highlighted in grey represent existing construction and are shown for identification purposes only. No new operational development is proposed as part of this application.

The drawings have been prepared solely to demonstrate the existing physical arrangement of the unit, which has been occupied and operated as an independent self-contained residential dwellinghouse (Use Class C3) continuously since February 2022, as detailed within the accompanying Statement of Case and supporting evidence.

These drawings are submitted in support of an application for a Certificate of Lawfulness of Existing Use or Development (CLEUD) under Section 191 of the Town and Country Planning Act 1990.

10, Hawke Park Road,
Tottenham, London, Haringey,
N22 6QR


Certificate of Lawfulness of Existing Use (CLEUD)
Existing Self-Contained Loft Residential Unit

TITLE		
Block Plan		
DATE	SCALE	PROJECT NUMBER
Issue Date	1:100	Project Number
STAGE	REVISION	DRAWING NO
PP	RV-1	A002

SIXTHART
ARCHITECTURAL DESIGN STUDIO

12 EATON ROW SW1W 0JA
LONDON UK
www.sixthart.co.uk
erhan@sixthart.co.uk


01/06/2026 16:37:00

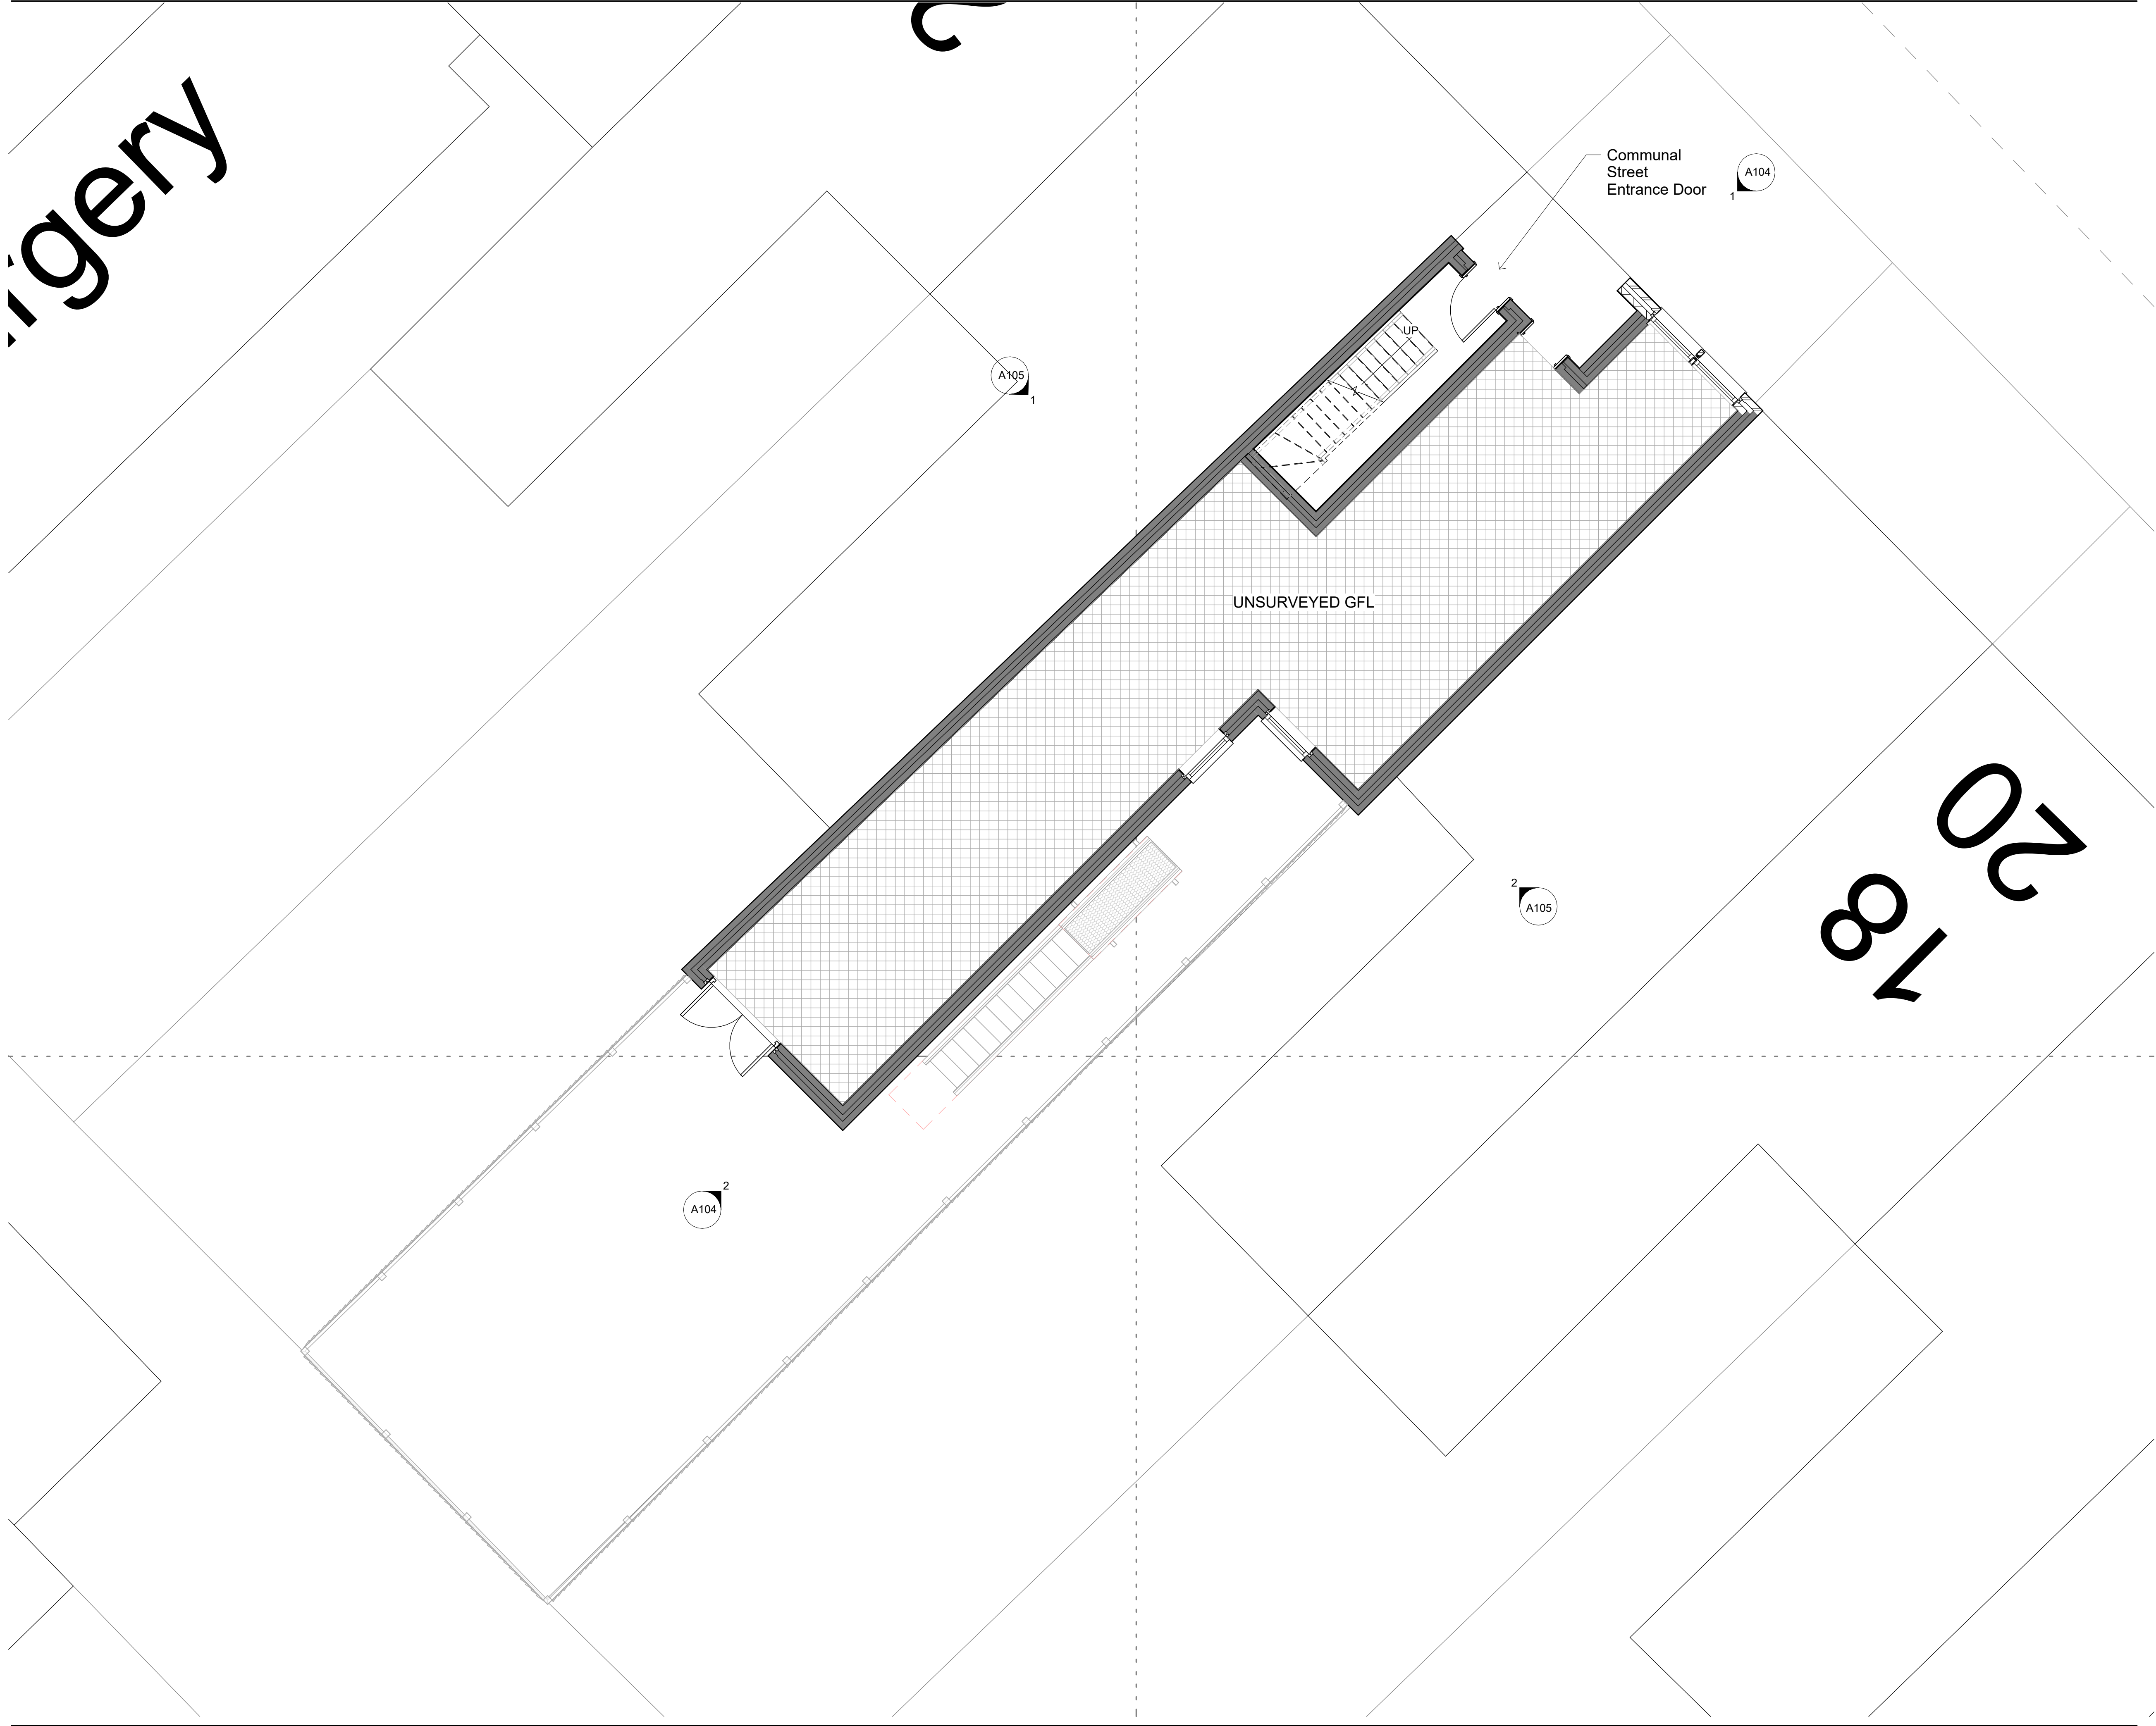

10
10, Hawke Park Road,
Tottenham, London,
Haringey,
N22 6QR

The drawing is copyright of SIXTHART LTD. All dimensions are in mm unless otherwise stated. All dimensions shall be checked on site prior to commencing the works and any discrepancies to be reported to SIXTHART LTD. All works shall conform to the current edition of the building regulations and other statutory requirements. All materials and workmanship shall conform with the relevant British Standard specifications and codes of practice. If this drawing forms part of an application for planning permission, it shall not be used for any other purpose without the express permission of SIXTHART LTD. This drawing may incorporate information from other professionals. SIXTHART LTD cannot accept responsibility for the integrity and accuracy of such information. Any clarification and/or additions that are required appertaining to such information should be sought from the relevant profession or their appointment representative.

Drawings, specifications and schedules are to be read in conjunction with the following where applicable: Employer's Requirements documents, Agreements to Lease, Structural Engineer's drawings and specifications, Civil Engineer's drawings and specifications, Survey Drawings, Party Wall/Boundary Awards. Other specialist design consultant's requirements as appointed by the Main Contractor. Other specialist design sub-contractor's requirements as appointed by the Main Contractor.

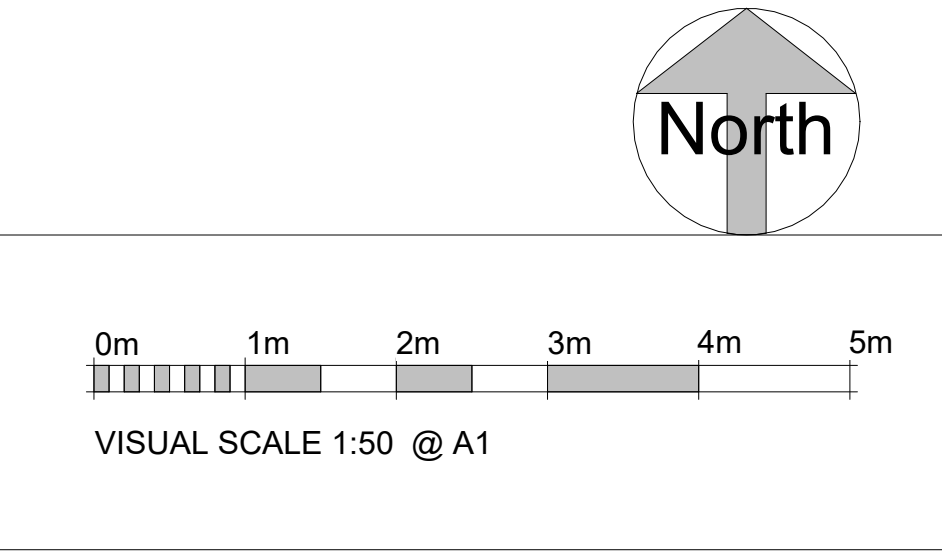

10, Hawke Park Road,
Tottenham, London, Haringey,
N22 6QR

Certificate of Lawfulness of Existing Use (CLEUD)
Existing Self-Contained Loft Residential Unit


TITLE		
Ground Floor Plan		
DATE	SCALE	PROJECT NUMBER
Issue Date	1 : 50	Project Number
STAGE	REVISION	DRAWING NO
PP	RV-1	A101

SIXTHART
ARCHITECTURAL DESIGN STUDIO
12 EATON ROW SW1W 0JA
LONDON UK
www.sixthart.co.uk
erhan@sixthart.co.uk

01/06/2026 16:37:01

The drawing is copyright of SIXTHART LTD. All dimensions are in mm unless otherwise stated. All dimensions shall be checked on site prior to commencing the works and any discrepancies to be reported to SIXTHART LTD. All works shall conform to the current edition of the building regulations and other statutory requirements. All materials and workmanship shall conform with the relevant British Standard specifications and codes of practice. If this drawing forms part of an application for planning permission, it shall not be used for any other purpose without the express permission of SIXTHART LTD. This drawing may incorporate information from other professionals. SIXTHART LTD cannot accept responsibility for the integrity and accuracy of such information. Any clarification and/or additions that are required appertaining to such information should be sought from the relevant profession or their appointment representative.

Drawings, specifications and schedules are to be read in conjunction with the following where applicable: Employer's Requirements documents, Agreements to Lease, Structural Engineer's drawings and specifications, Civil Engineer's drawings and specifications, Survey Drawings, Party Wall/Boundary Awards. Other specialist design consultant's requirements as appointed by the Main Contractor. Other specialist design sub-contractor's requirements as appointed by the Main Contractor.

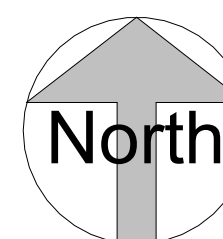

0m 1m 2m 3m 4m 5m

VISUAL SCALE 1:50 @ A1


10, Hawke Park Road,
Tottenham, London, Haringey,
N22 6QR

Certificate of Lawfulness of Existing Use (CLEUD)
Existing Self-Contained Loft Residential Unit

TITLE		
First Floor Plan		
DATE	SCALE	PROJECT NUMBER
Issue Date	1 : 50	Project Number
STAGE	REVISION	DRAWING NO
PP	RV-1	A102

SIXTHART
ARCHITECTURAL DESIGN STUDIO
12 EATON ROW SW1W 0JA
LONDON UK
www.sixthart.co.uk
erhan@sixthart.co.uk

01/06/2026 16:37:01

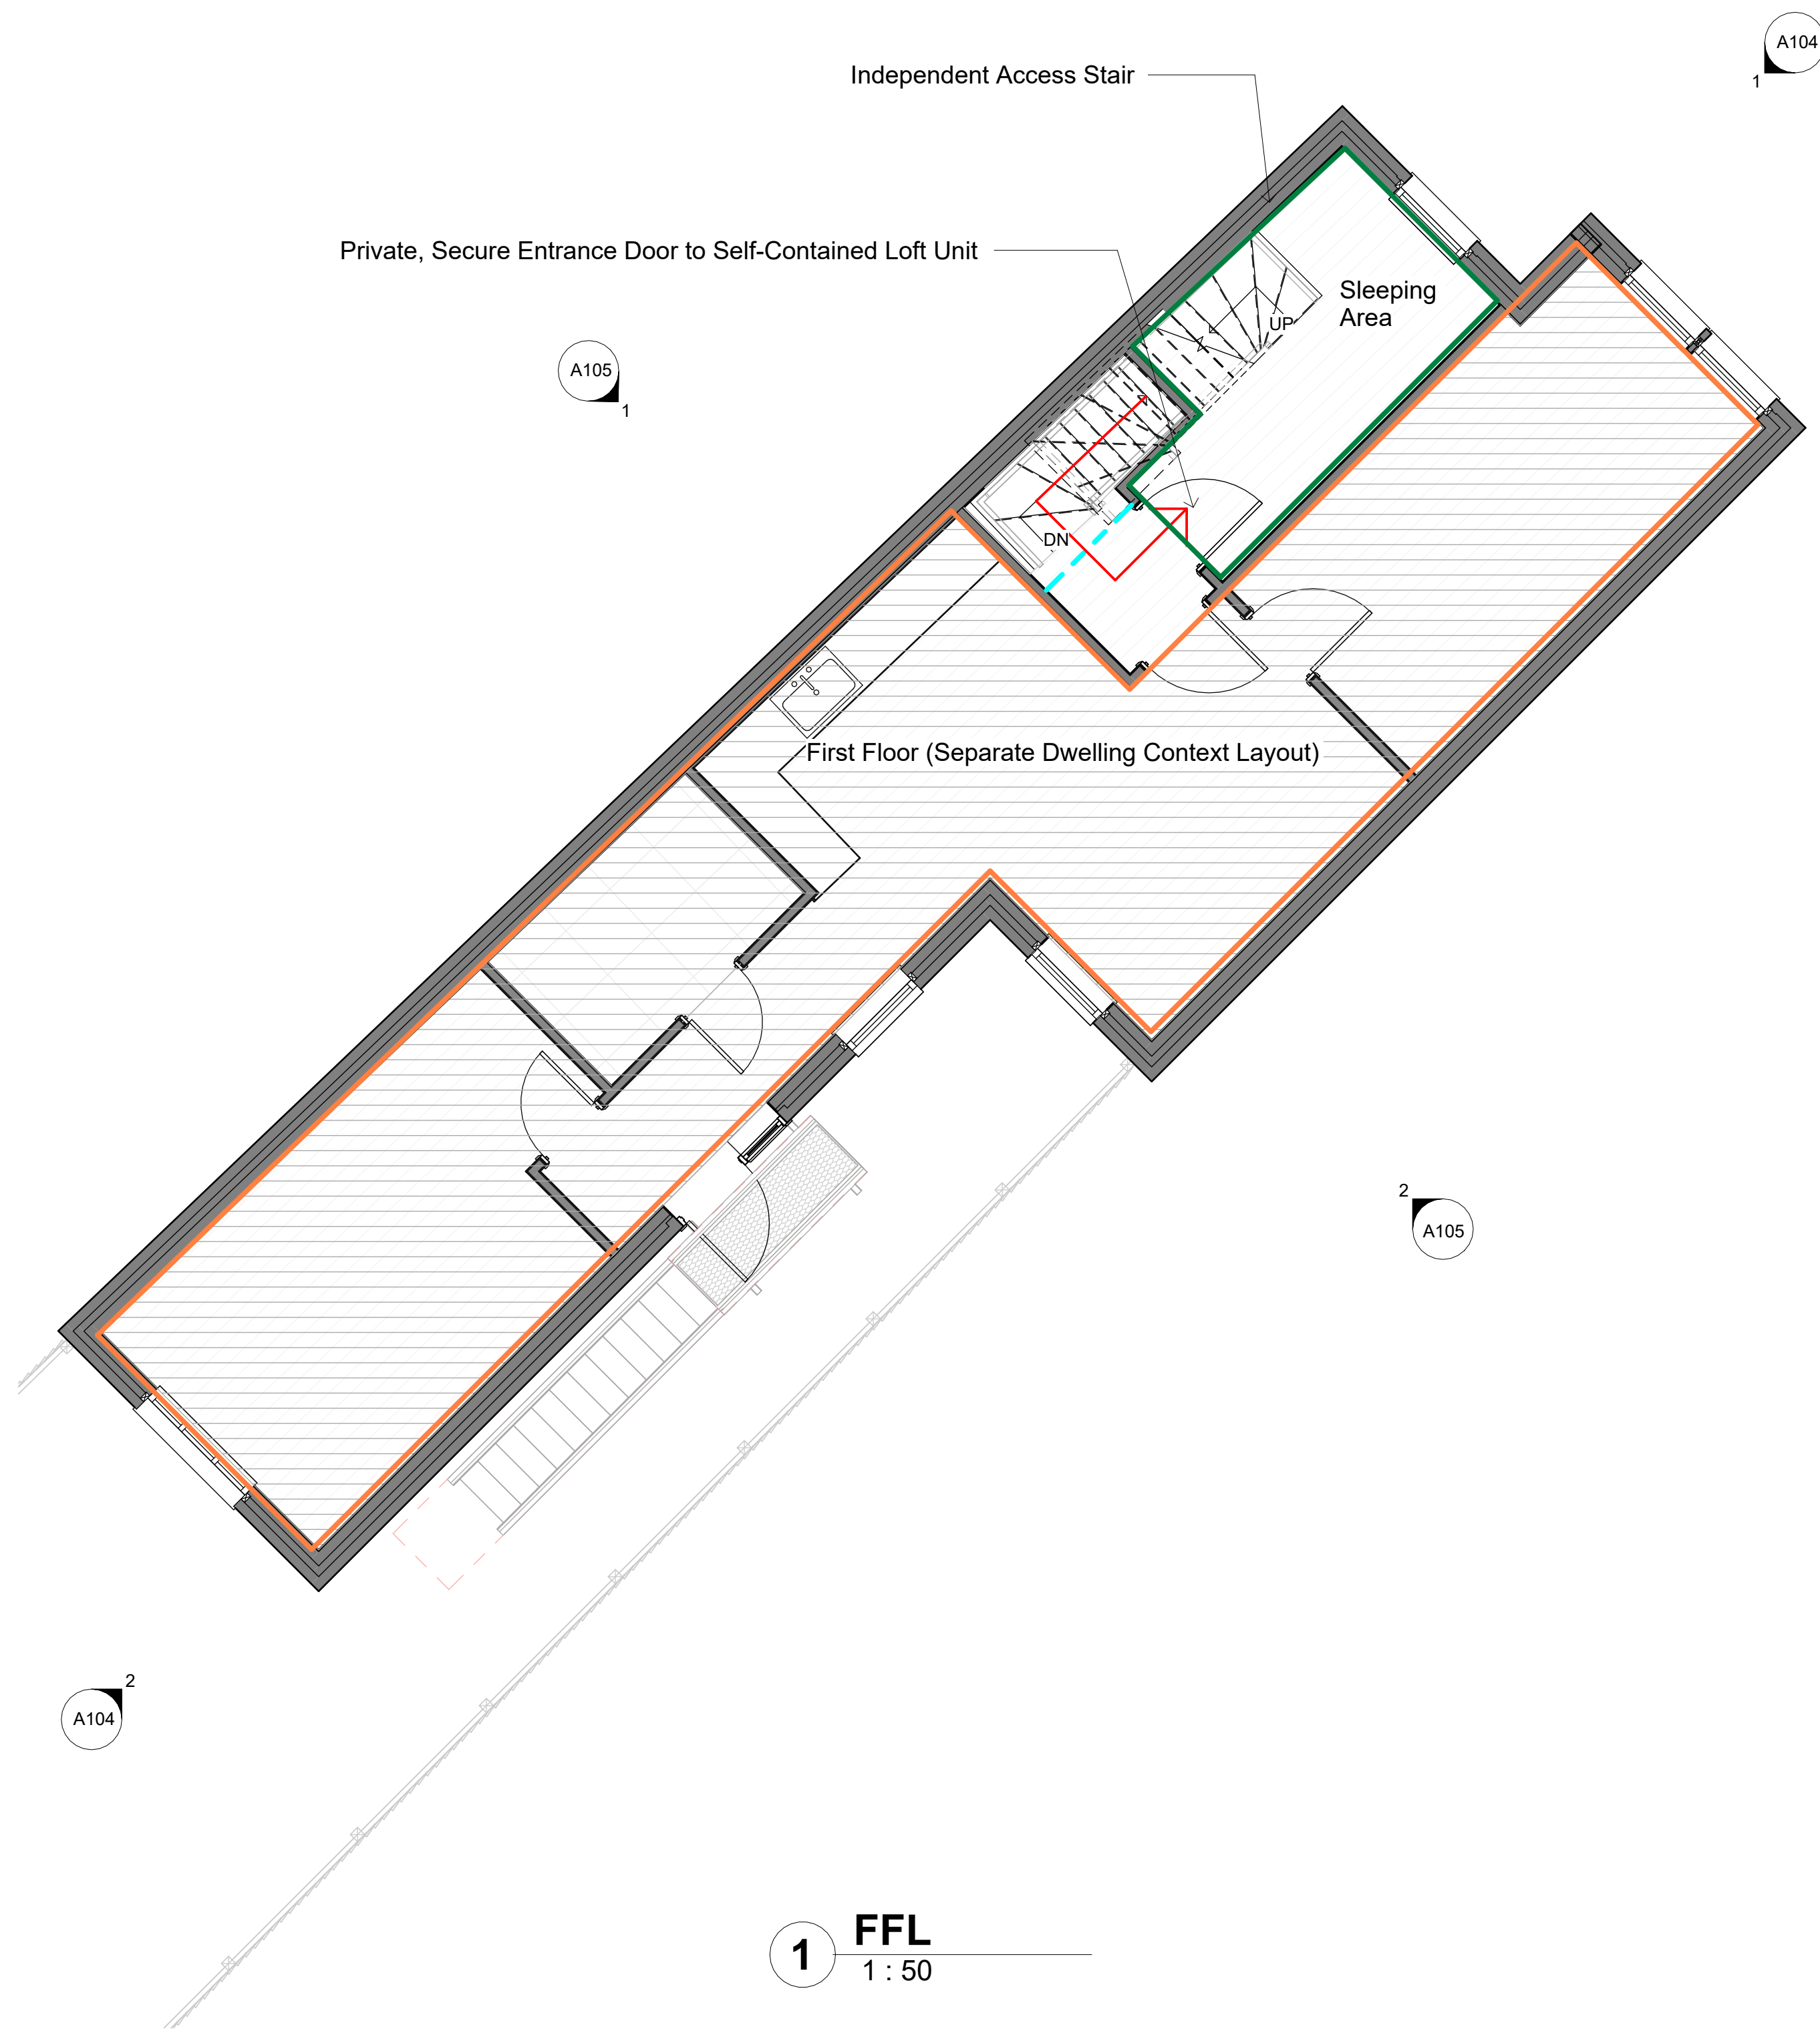


The following drawings illustrate the existing layout and arrangement of the self-contained residential unit located within the loft space at 10 Hawke Park Road, London N22 6QR.

All walls highlighted in grey represent existing construction and are shown for identification purposes only. No new operational development is proposed as part of this application.


The drawings have been prepared solely to demonstrate the existing physical arrangement of the unit, which has been occupied and operated as an independent self-contained residential dwellinghouse (Use Class C3) continuously since February 2022, as detailed within the accompanying Statement of Case and supporting evidence.

These drawings are submitted in support of an application for a Certificate of Lawfulness of Existing Use or Development (CLEUD) under Section 191 of the Town and Country Planning Act 1990.

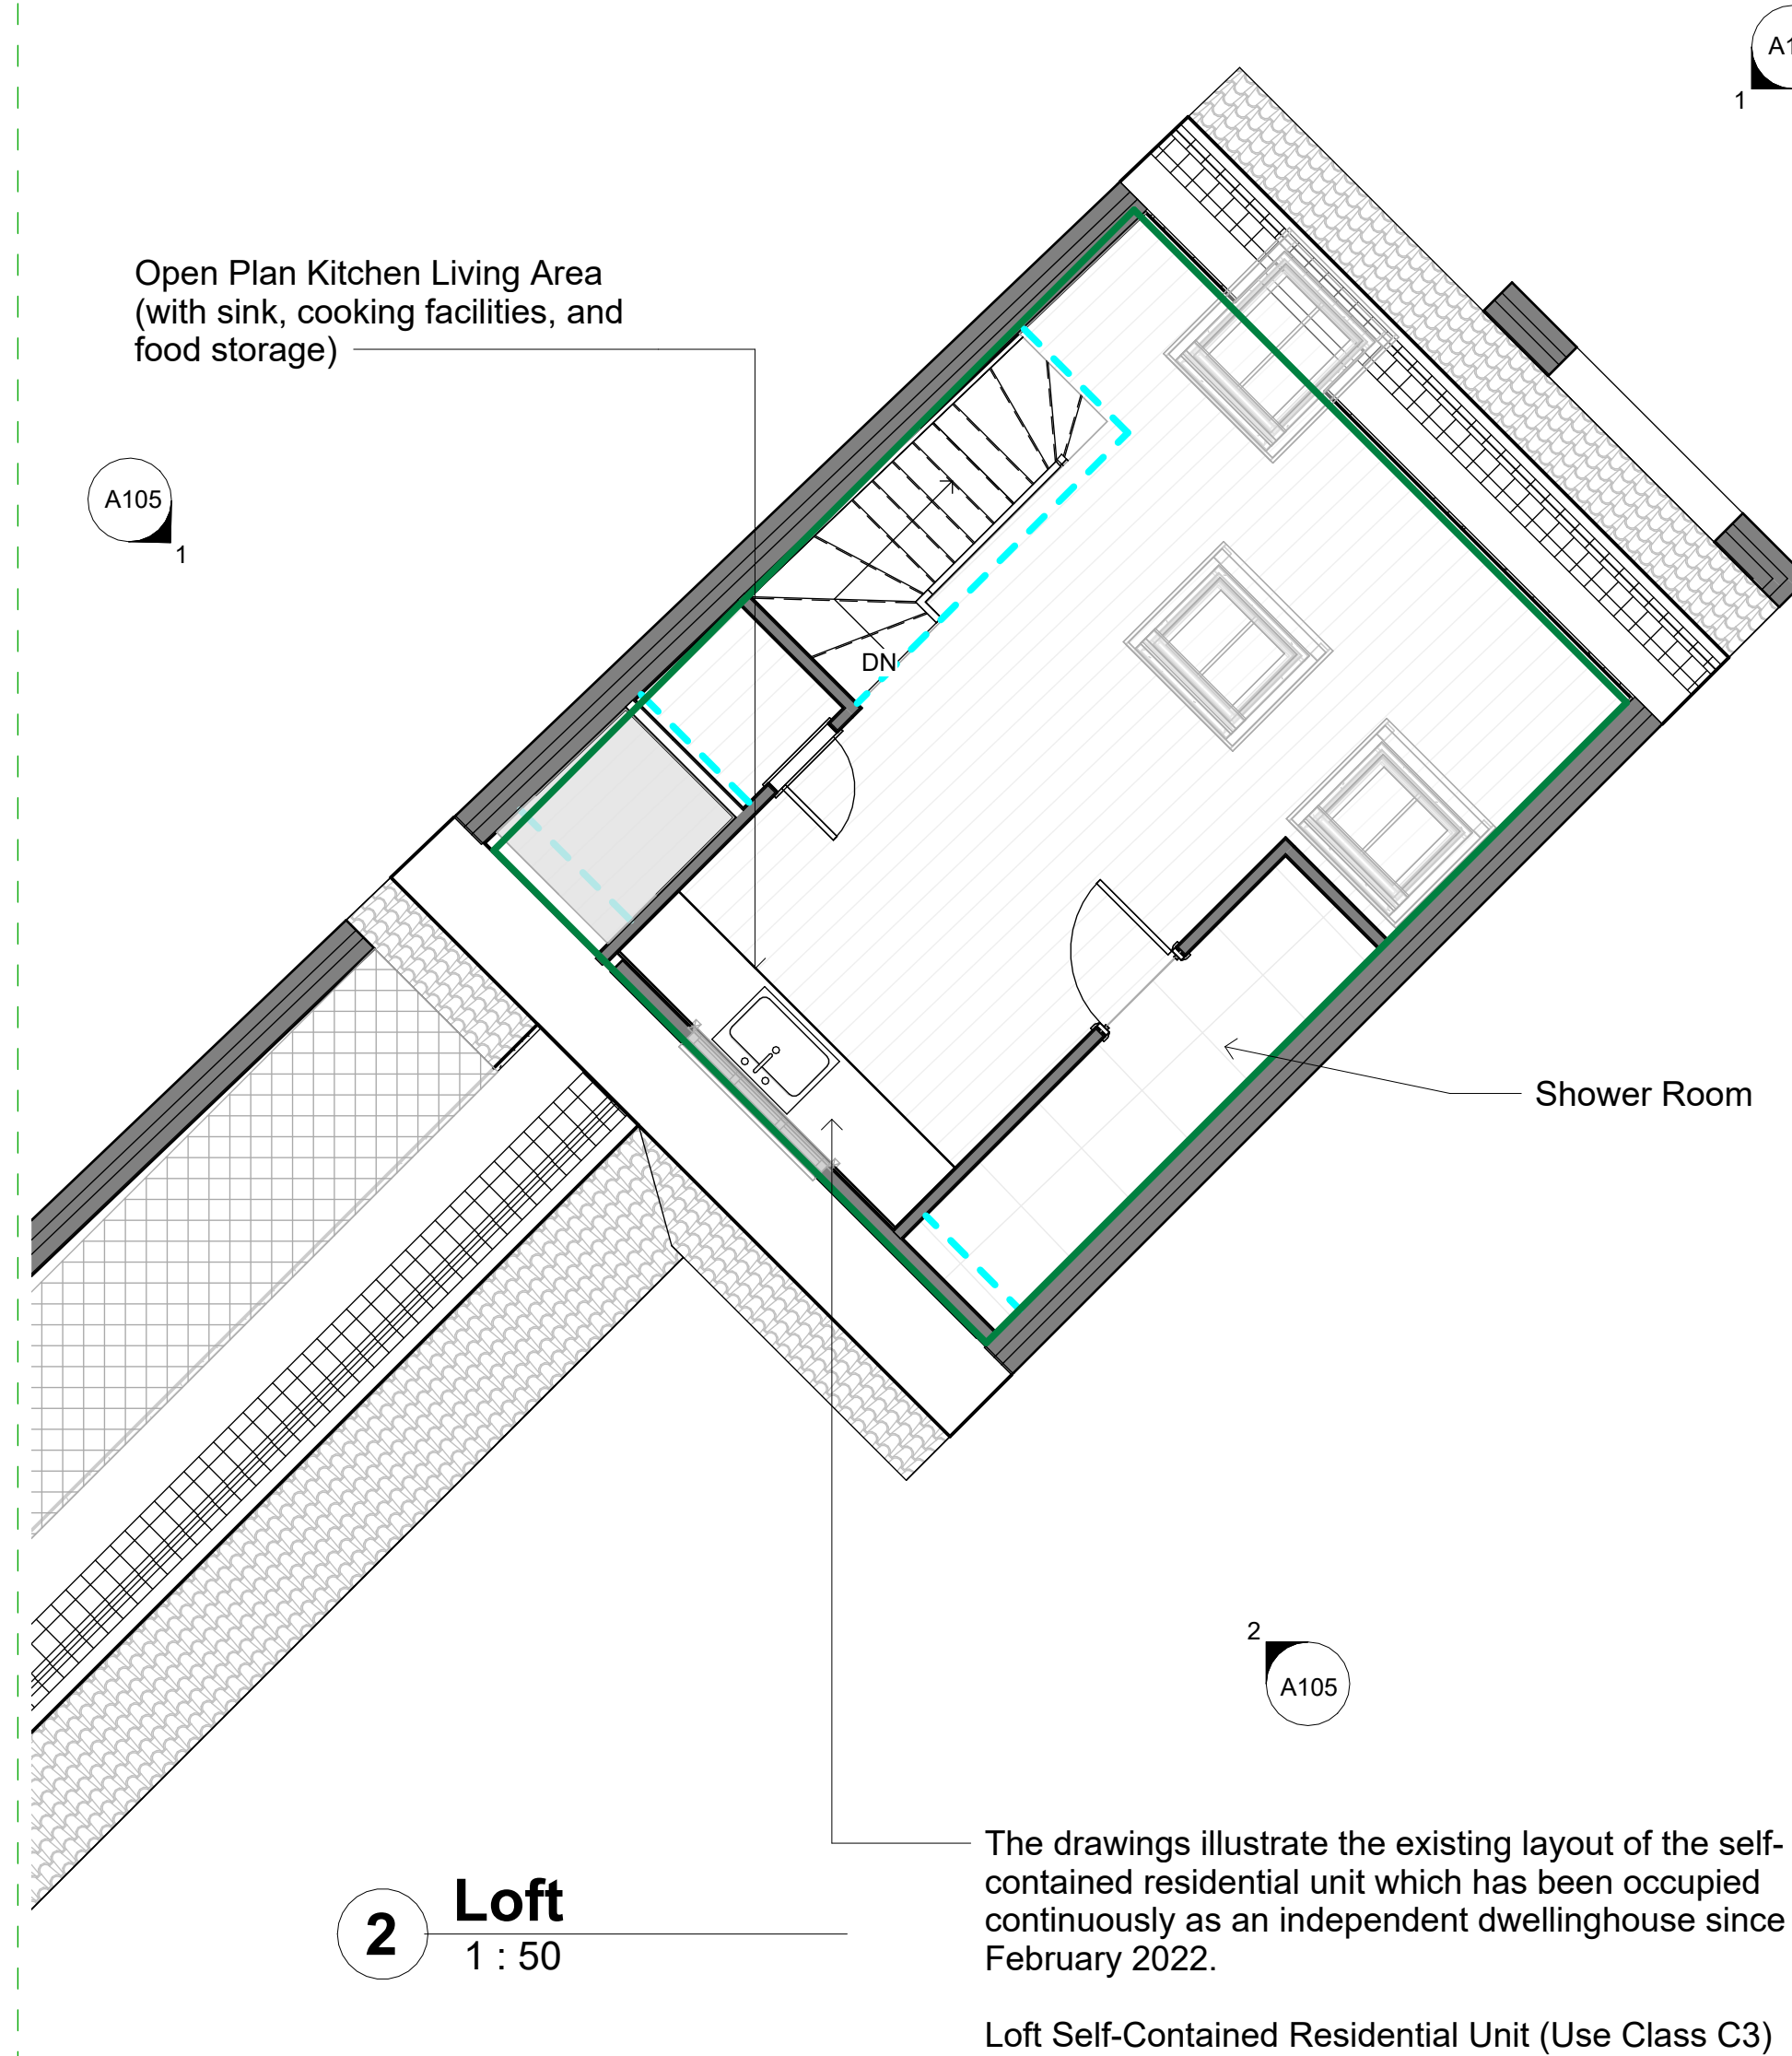

The drawings illustrate the existing layout of the self-contained residential unit which has been occupied continuously as an independent dwellinghouse since February 2022.

Loft Self-Contained Residential Unit (Use Class C3)

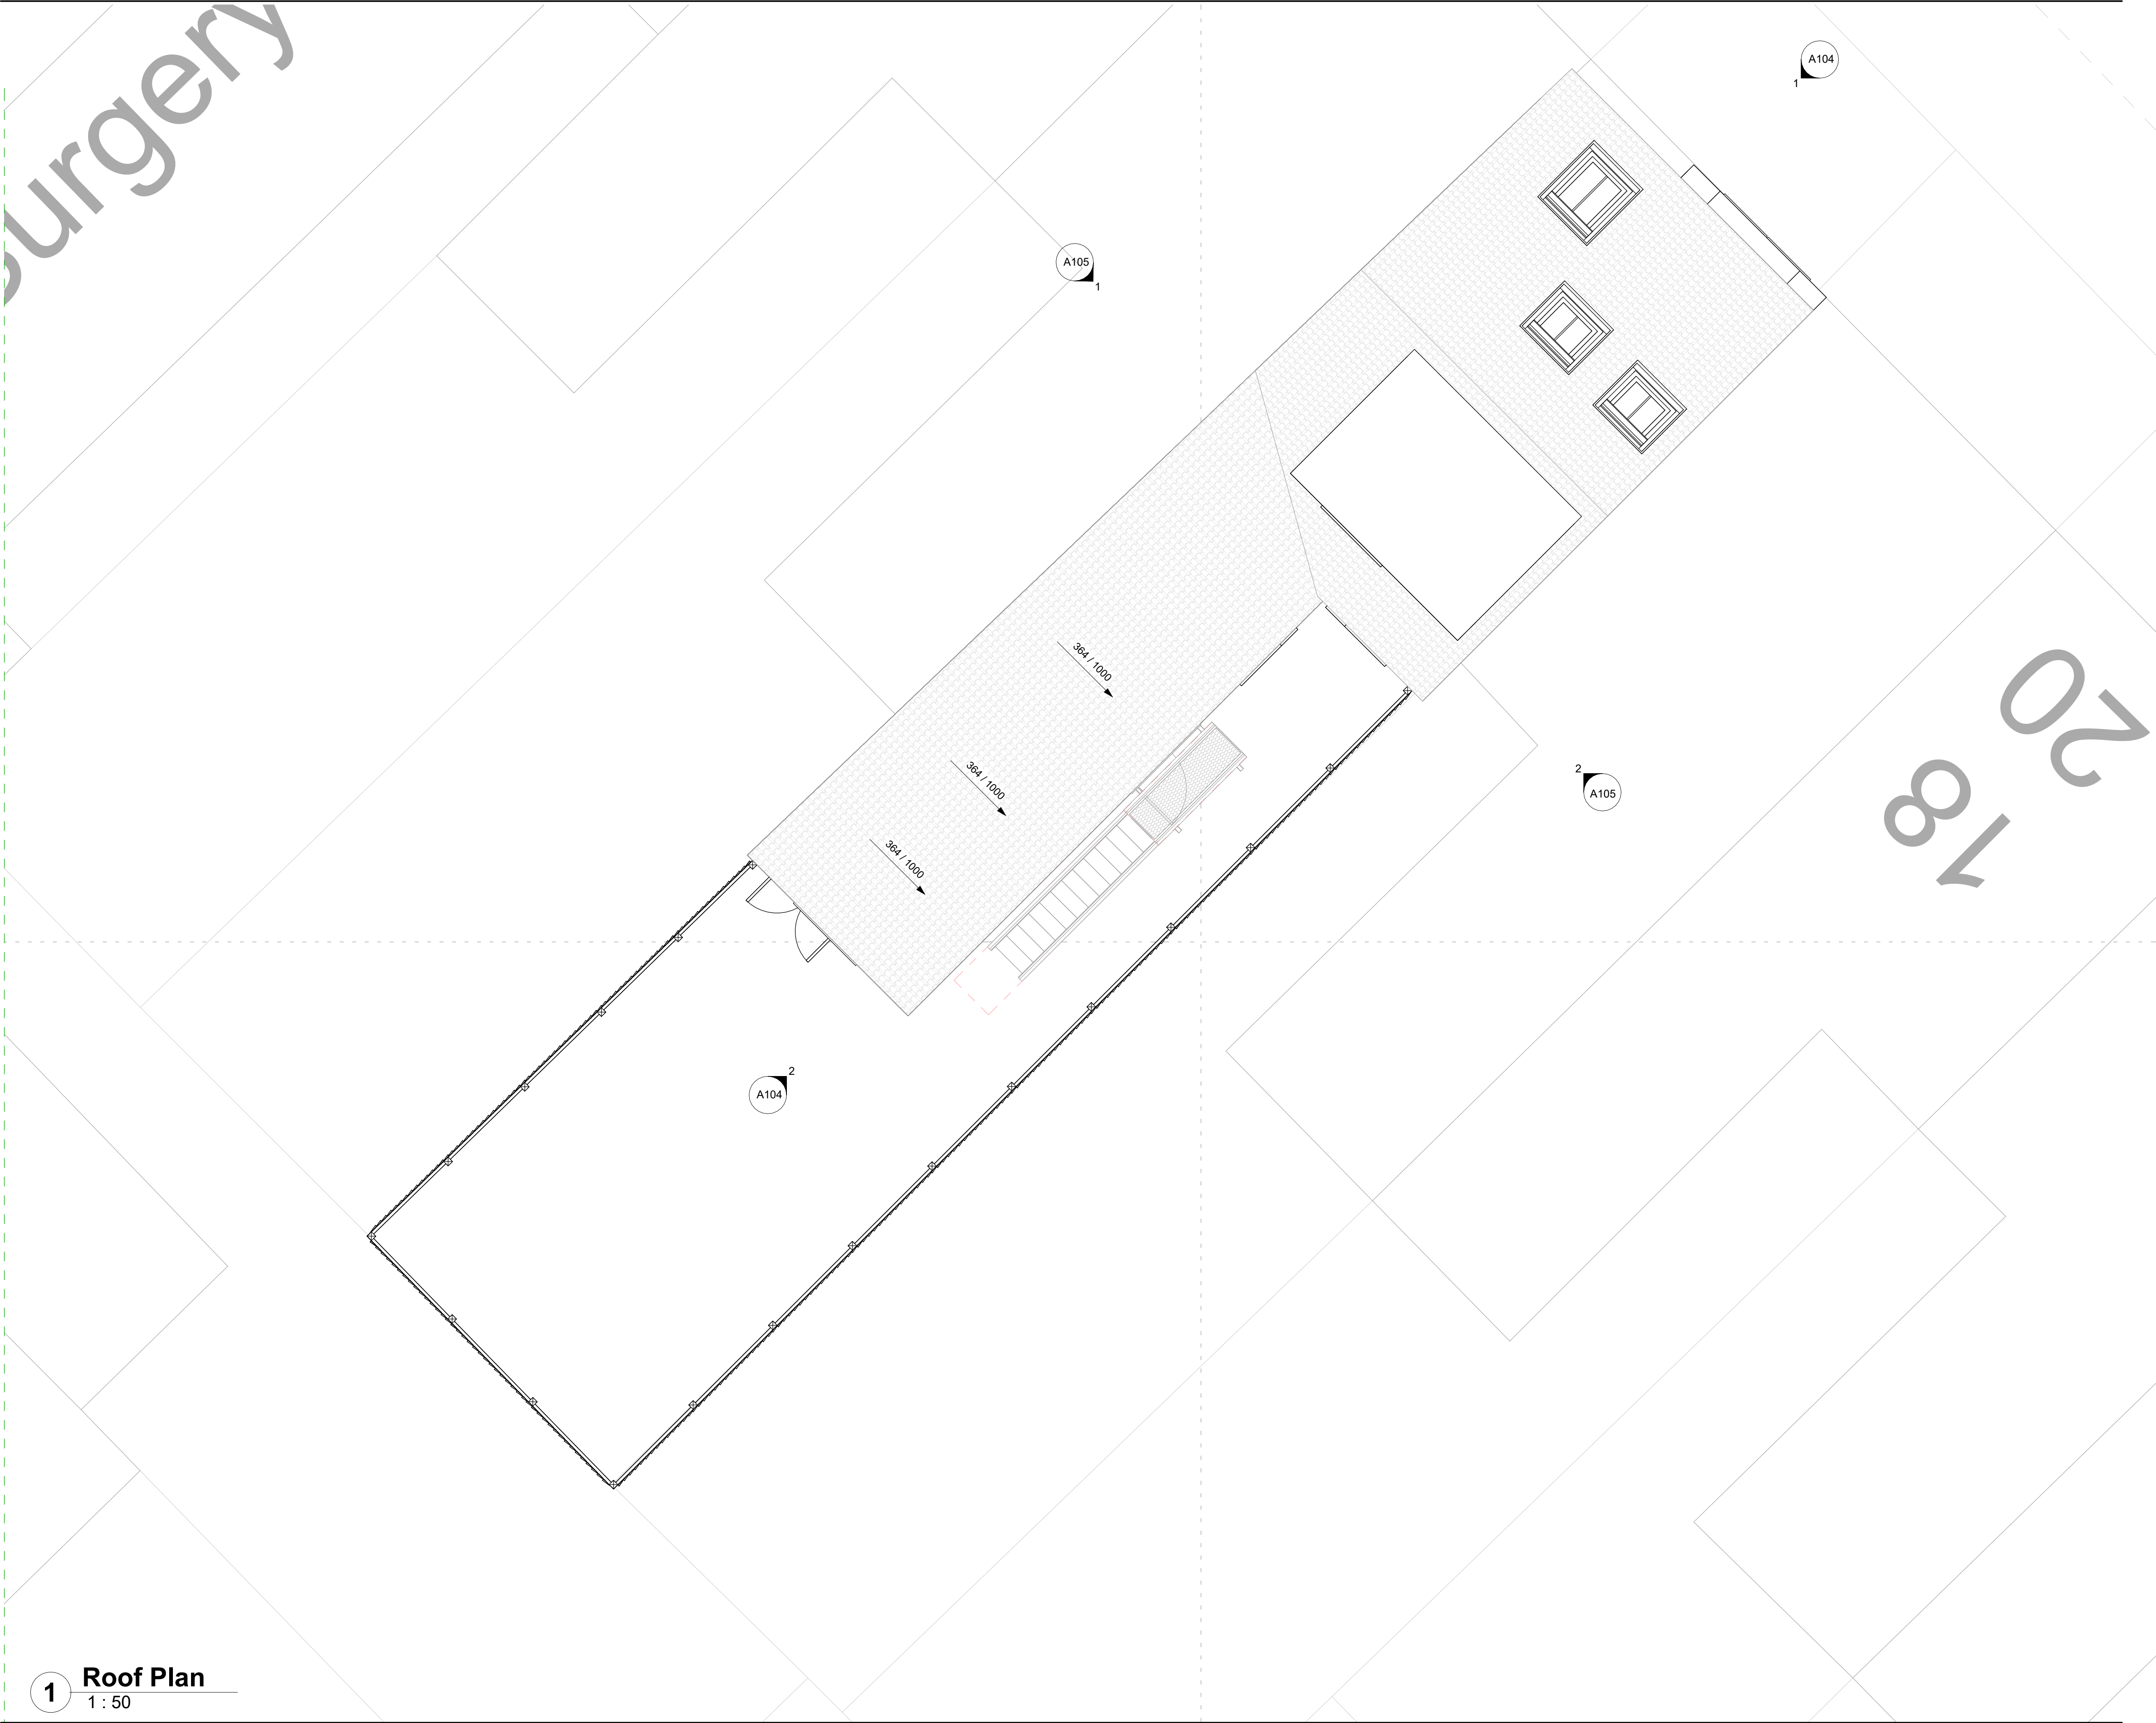


1 Roof Plan
1 : 50

10
10, Hawke Park Road,
Tottenham, London,
Haringey,
N22 6QR

The drawing is copyright of SIXTHART LTD. All dimensions are in mm unless otherwise stated. All dimensions shall be checked on site prior to commencing the works and any discrepancies to be reported to SIXTHART LTD. All works shall conform to the current edition of the building regulations and other statutory requirements. All materials and workmanship shall conform with the relevant British Standard specifications and codes of practice. If this drawing forms part of an application for planning permission, it shall not be used for any other purpose without the express permission of SIXTHART LTD. This drawing may incorporate information from other professionals. SIXTHART LTD cannot accept responsibility for the integrity and accuracy of such information. Any clarification and/or additions that are required appertaining to such information should be sought from the relevant profession or their appointment representative.

Drawings, specifications and schedules are to be read in conjunction with the following where applicable: Employer's Requirements documents, Agreements to Lease, Structural Engineer's drawings and specifications, Civil Engineer's drawings and specifications, Survey Drawings, Party Wall/Boundary Awards. Other specialist design consultant's requirements as appointed by the Main Contractor. Other specialist design sub-contractor's requirements as appointed by the Main Contractor.

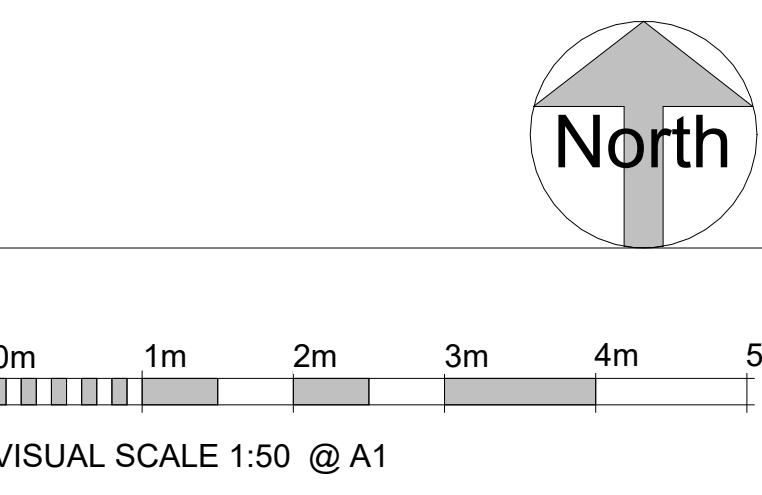

10, Hawke Park Road,
Tottenham, London, Haringey,
N22 6QR

Certificate of Lawfulness of Existing Use (CLEUD)
Existing Self-Contained Loft Residential Unit


TITLE		
Roof Plan		
DATE	SCALE	PROJECT NUMBER
Issue Date	1 : 50	Project Number
STAGE	REVISION	DRAWING NO
PP	RV-1	A103

SIXTHART
ARCHITECTURAL DESIGN STUDIO
12 EATON ROW SW1W 0JA
LONDON UK
www.sixthart.co.uk
erhan@sixthart.co.uk


01/06/2026 16:37:02

The drawing is copyright of SIXTHART LTD. All dimensions are in mm unless otherwise stated. All dimensions shall be checked on site prior to commencing the works and any discrepancies to be reported to SIXTHART LTD. All works shall conform to the current edition of the building regulations and other statutory requirements. All materials and workmanship shall conform with the relevant British Standard specifications and codes of practice. If this drawing forms part of an application for planning permission, it shall not be used for any other purpose without the express permission of SIXTHART LTD. This drawing may incorporate information from other professionals. SIXTHART LTD cannot accept responsibility for the integrity and accuracy of such information. Any clarification and/or additions that are required appertaining to such information should be sought from the relevant profession or their appointment representative.



Drawings, specifications and schedules are to be read in conjunction with the following where applicable: Employer's Requirements documents, Agreements to Lease, Structural Engineer's drawings and specifications, Civil Engineer's drawings and specifications, Survey Drawings, Party Wall/Boundary Awards. Other specialist design consultant's requirements as appointed by the Main Contractor. Other specialist design sub-contractor's requirements as appointed by the Main Contractor.

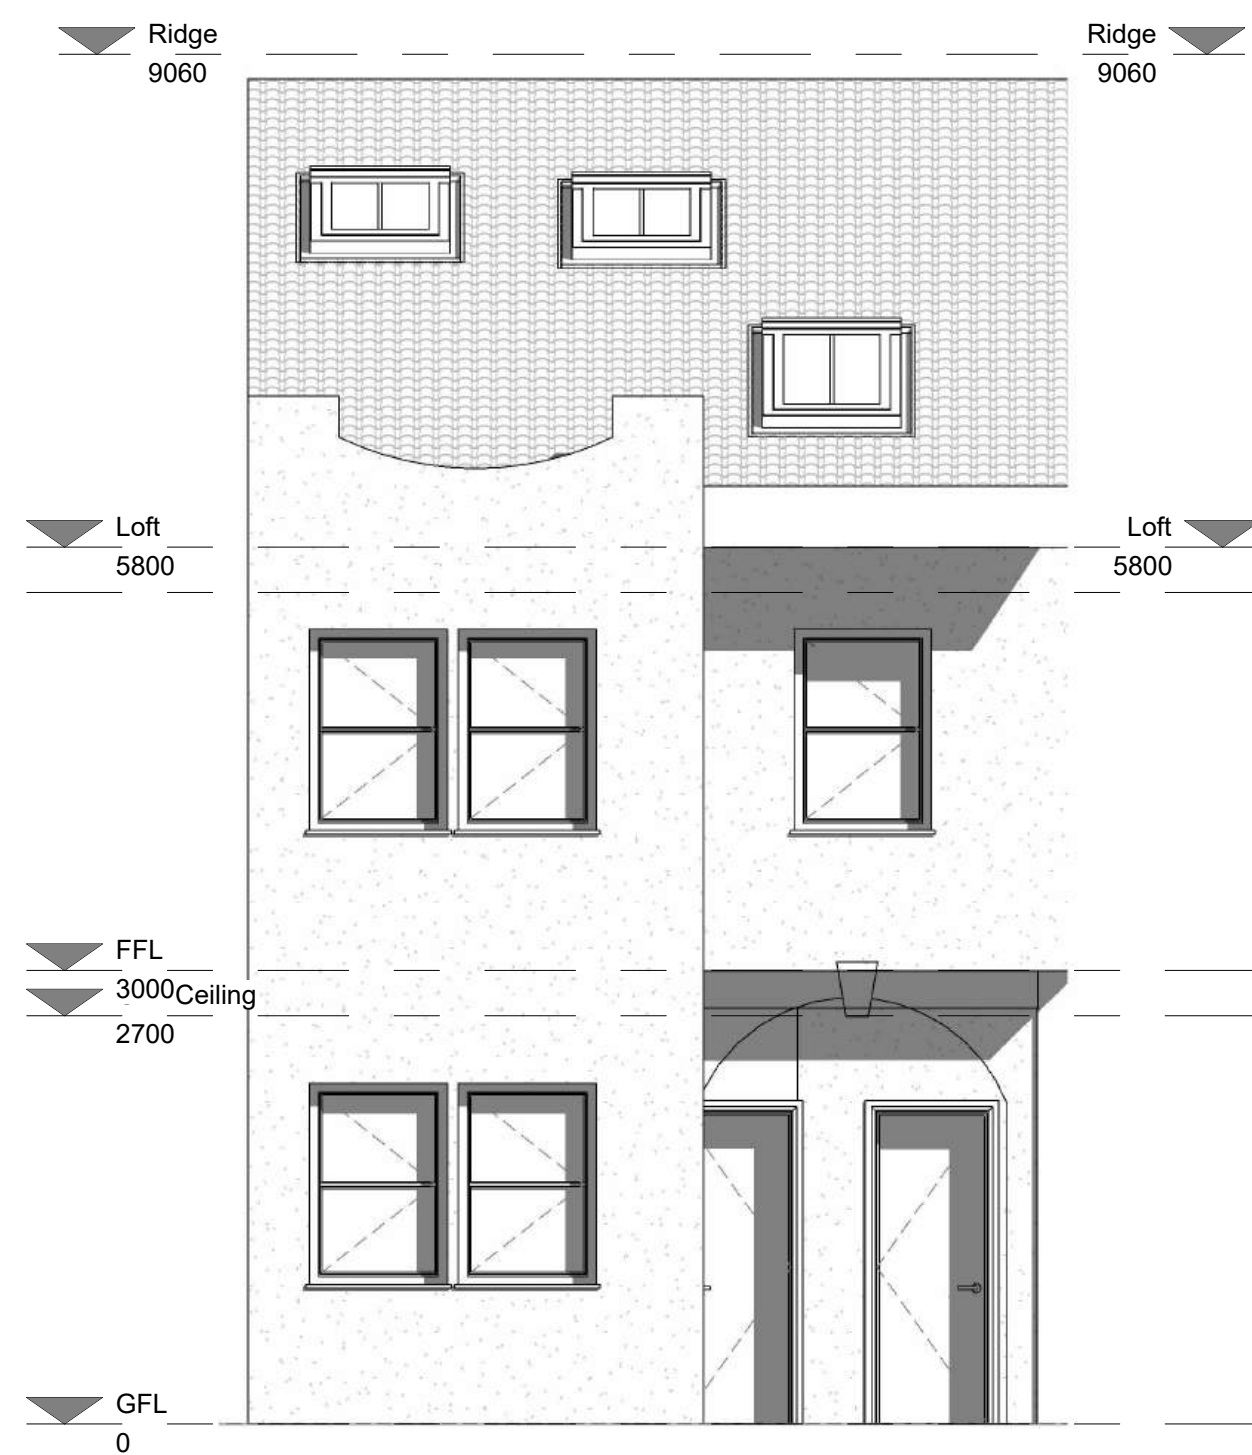

1 Front Elevation
1 : 50

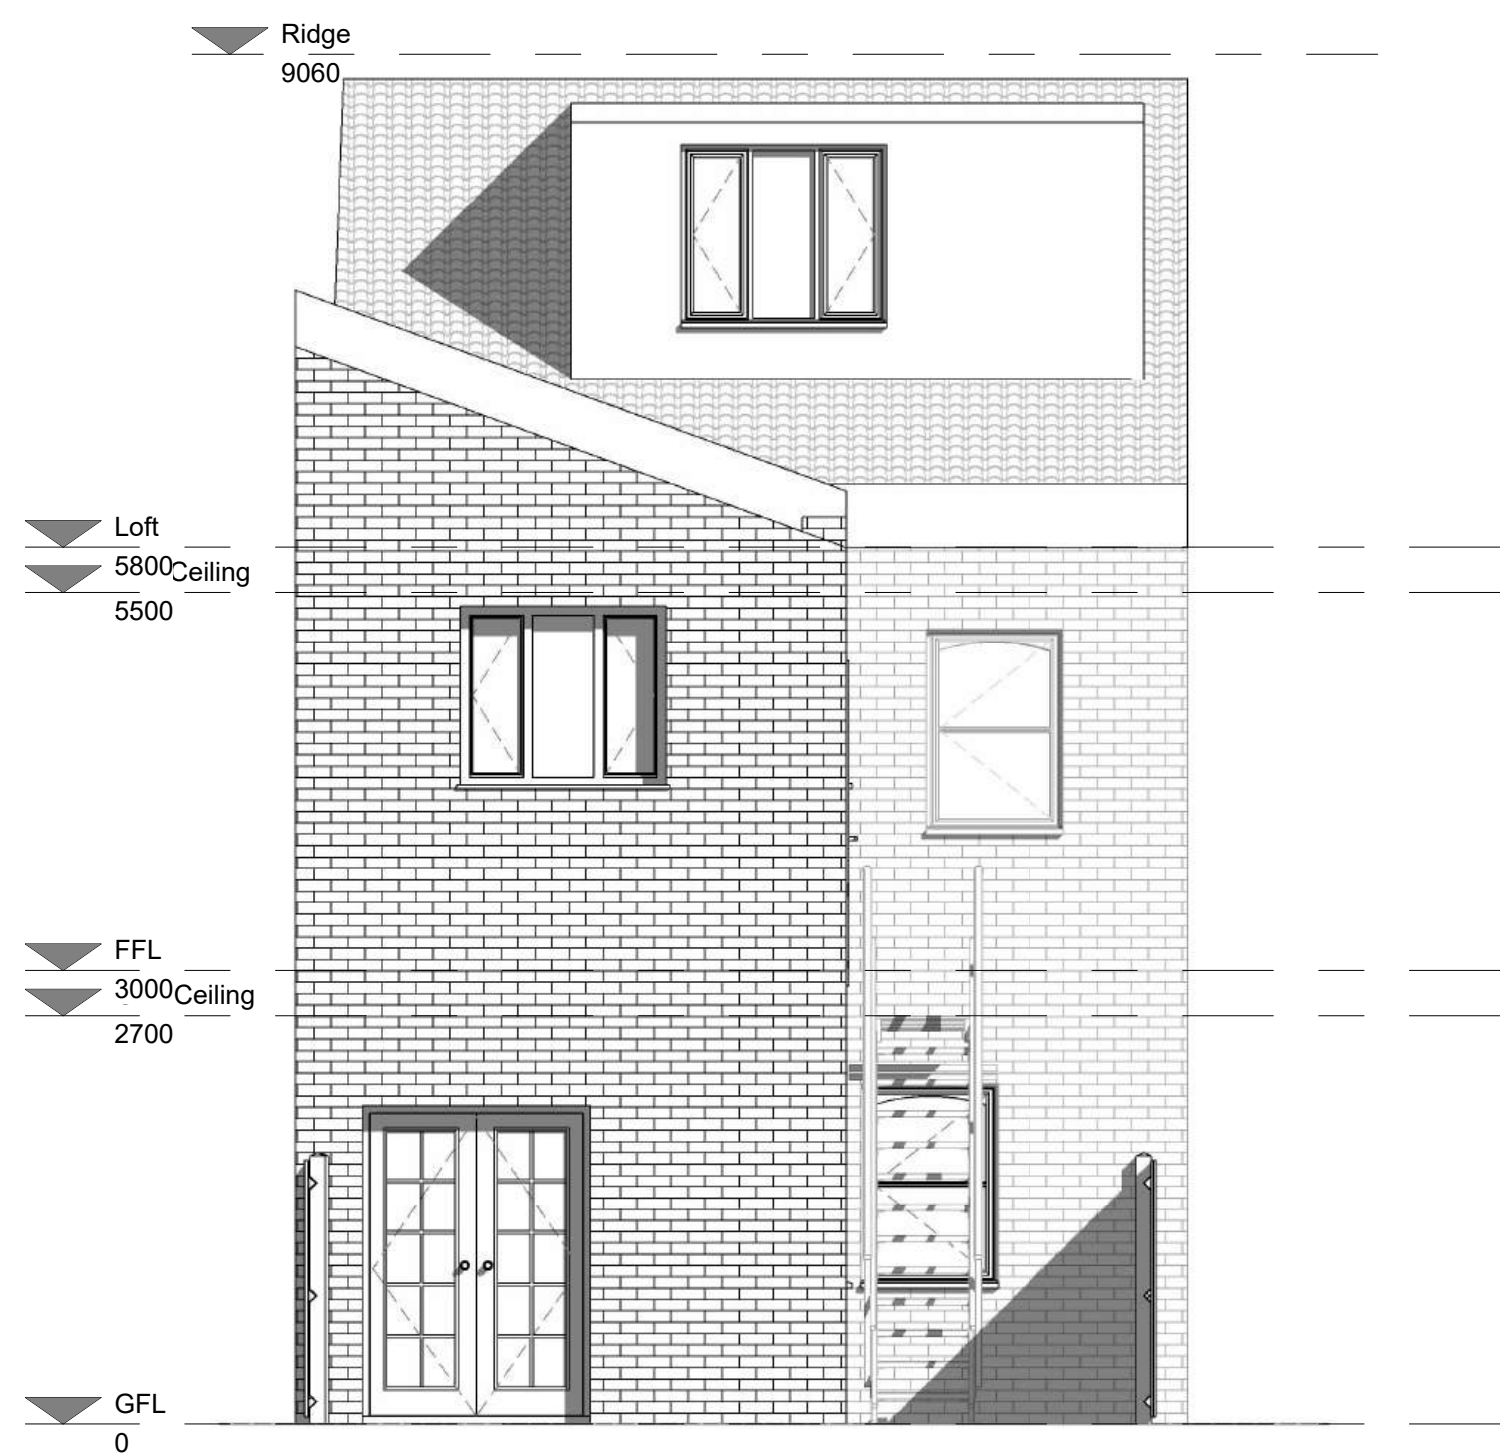

2 Rear Elevation
1 : 50

 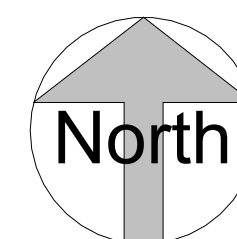

VISUAL SCALE 1:50 @ A1

10, Hawke Park Road,
Tottenham, London, Haringey,
N22 6QR


Certificate of Lawfulness of Existing Use (CLEUD)
Existing Self-Contained Loft Residential Unit

TITLE		
Front and Rear Elevations		
DATE	SCALE	PROJECT NUMBER
Issue Date	1 : 50	Project Number
STAGE	REVISION	DRAWING NO
PP	RV-1	A104


SIXTHART
ARCHITECTURAL DESIGN STUDIO
12 EATON ROW SW1W 0JA
LONDON UK
www.sixthart.co.uk
erhan@sixthart.co.uk

The drawing is copyright of SIXTHART LTD. All dimensions are in mm unless otherwise stated. All dimensions shall be checked on site prior to commencing the works and any discrepancies to be reported to SIXTHART LTD. All works shall conform to the current edition of the building regulations and other statutory requirements. All materials and workmanship shall conform with the relevant British Standard specifications and codes of practice. If this drawing forms part of an application for planning permission, it shall not be used for any other purpose without the express permission of SIXTHART LTD. This drawing may incorporate information from other professionals. SIXTHART LTD cannot accept responsibility for the integrity and accuracy of such information. Any clarification and/or additions that are required appertaining to such information should be sought from the relevant profession or their appointment representative.


Drawings, specifications and schedules are to be read in conjunction with the following where applicable: Employer's Requirements documents, Agreements to Lease, Structural Engineer's drawings and specifications, Civil Engineer's drawings and specifications, Survey Drawings, Party Wall/Boundary Awards. Other specialist design consultant's requirements as appointed by the Main Contractor. Other specialist design sub-contractor's requirements as appointed by the Main Contractor.

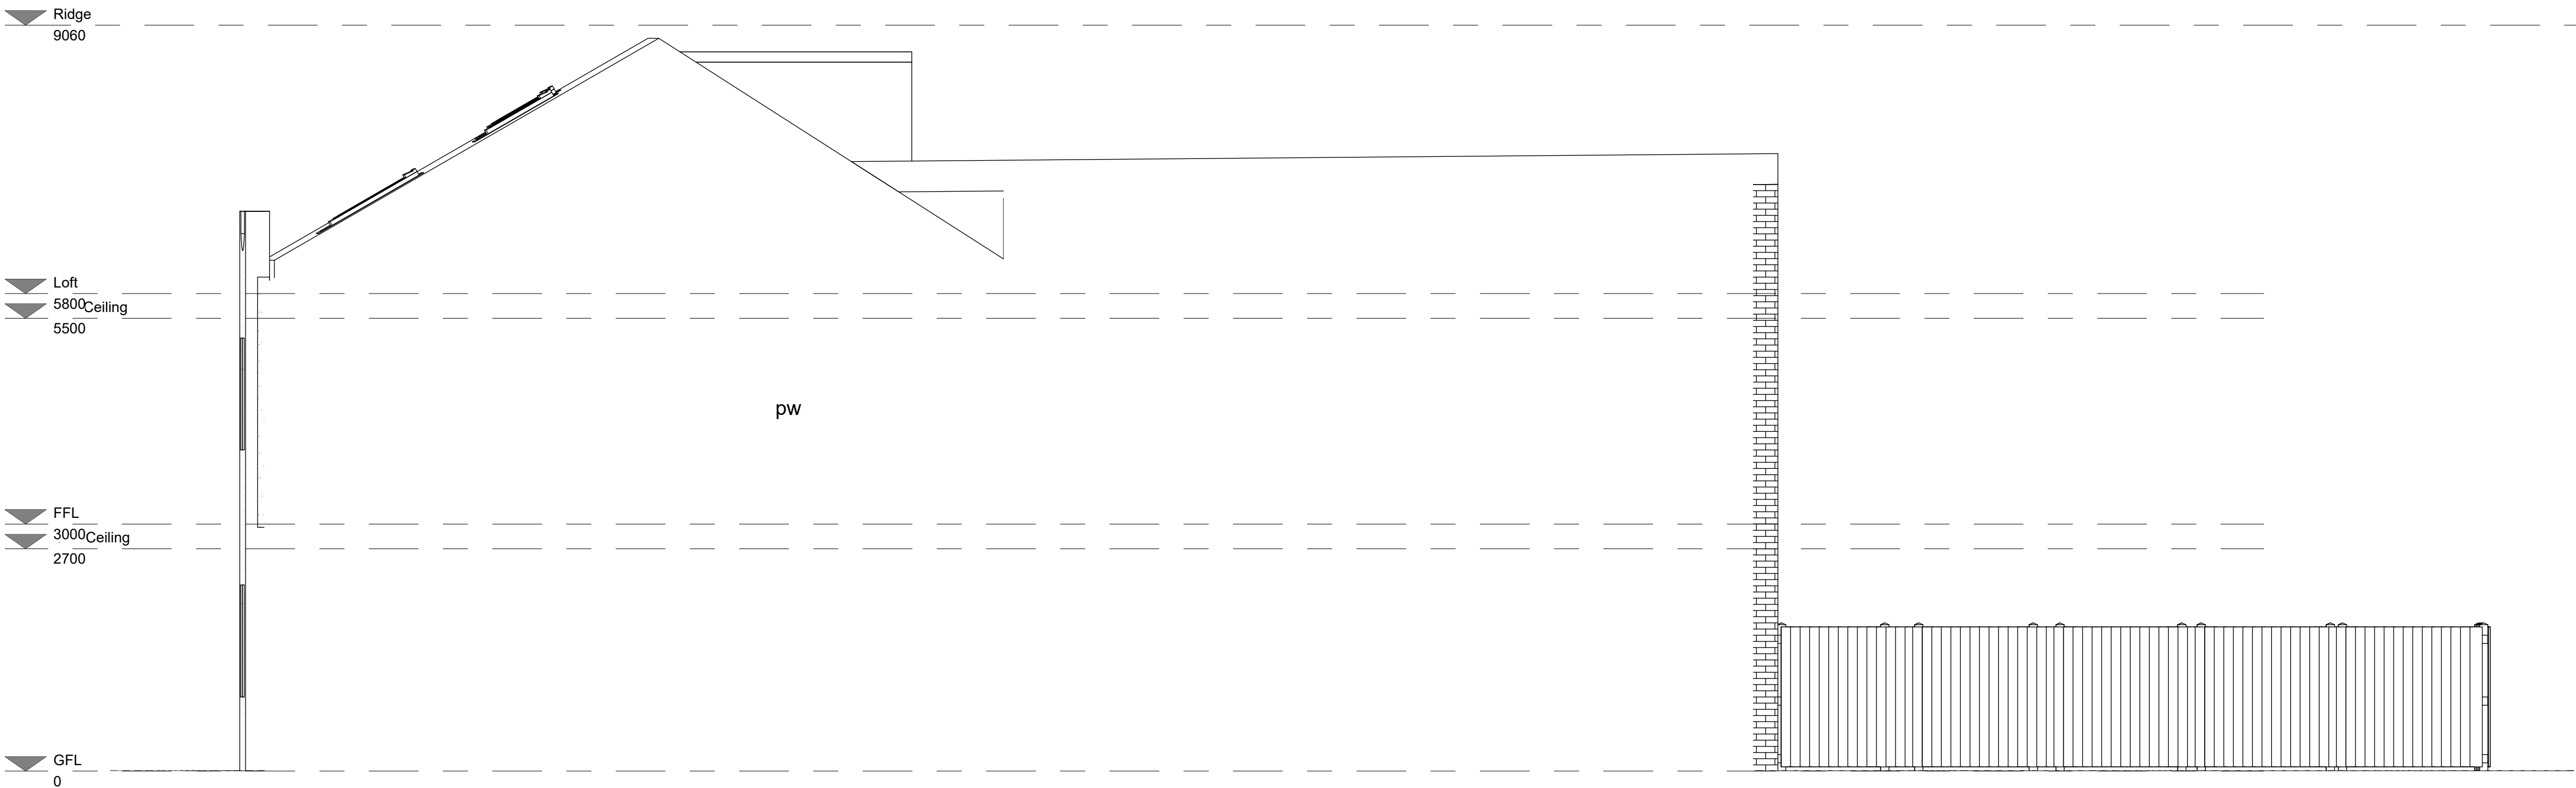

1 West Elevation
1 : 50

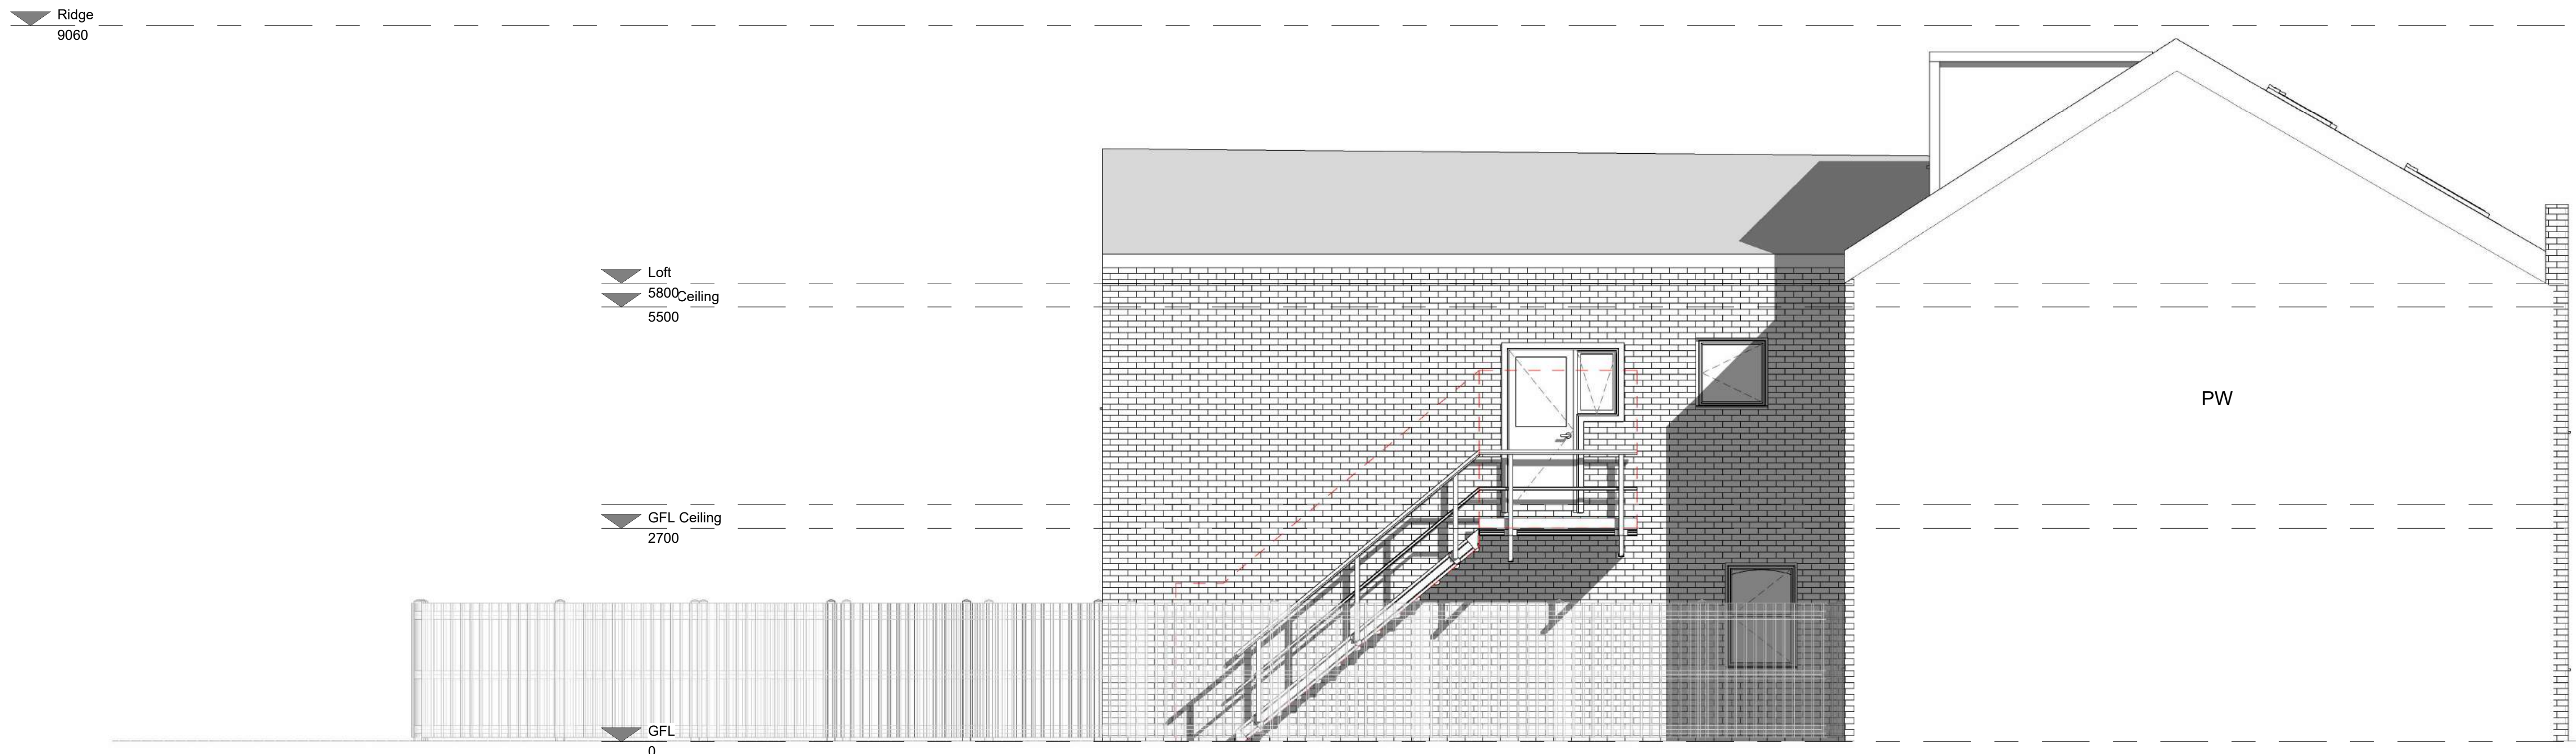

2 East Elevation
1 : 50

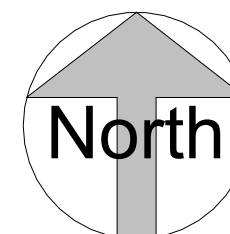

0m 1m 2m 3m 4m 5m


VISUAL SCALE 1:50 @ A1

10, Hawke Park Road,
Tottenham, London, Haringey,
N22 6QR

Certificate of Lawfulness of Existing Use (CLEUD)
Existing Self-Contained Loft Residential Unit

TITLE		
Side Elevations		
DATE	SCALE	PROJECT NUMBER
Issue Date	1 : 50	Project Number
STAGE	REVISION	DRAWING NO
PP	RV-1	A105

SIXTHART
ARCHITECTURAL DESIGN STUDIO
12 EATON ROW SW1W 0JA
LONDON UK
www.sixthart.co.uk
erhan@sixthart.co.uk


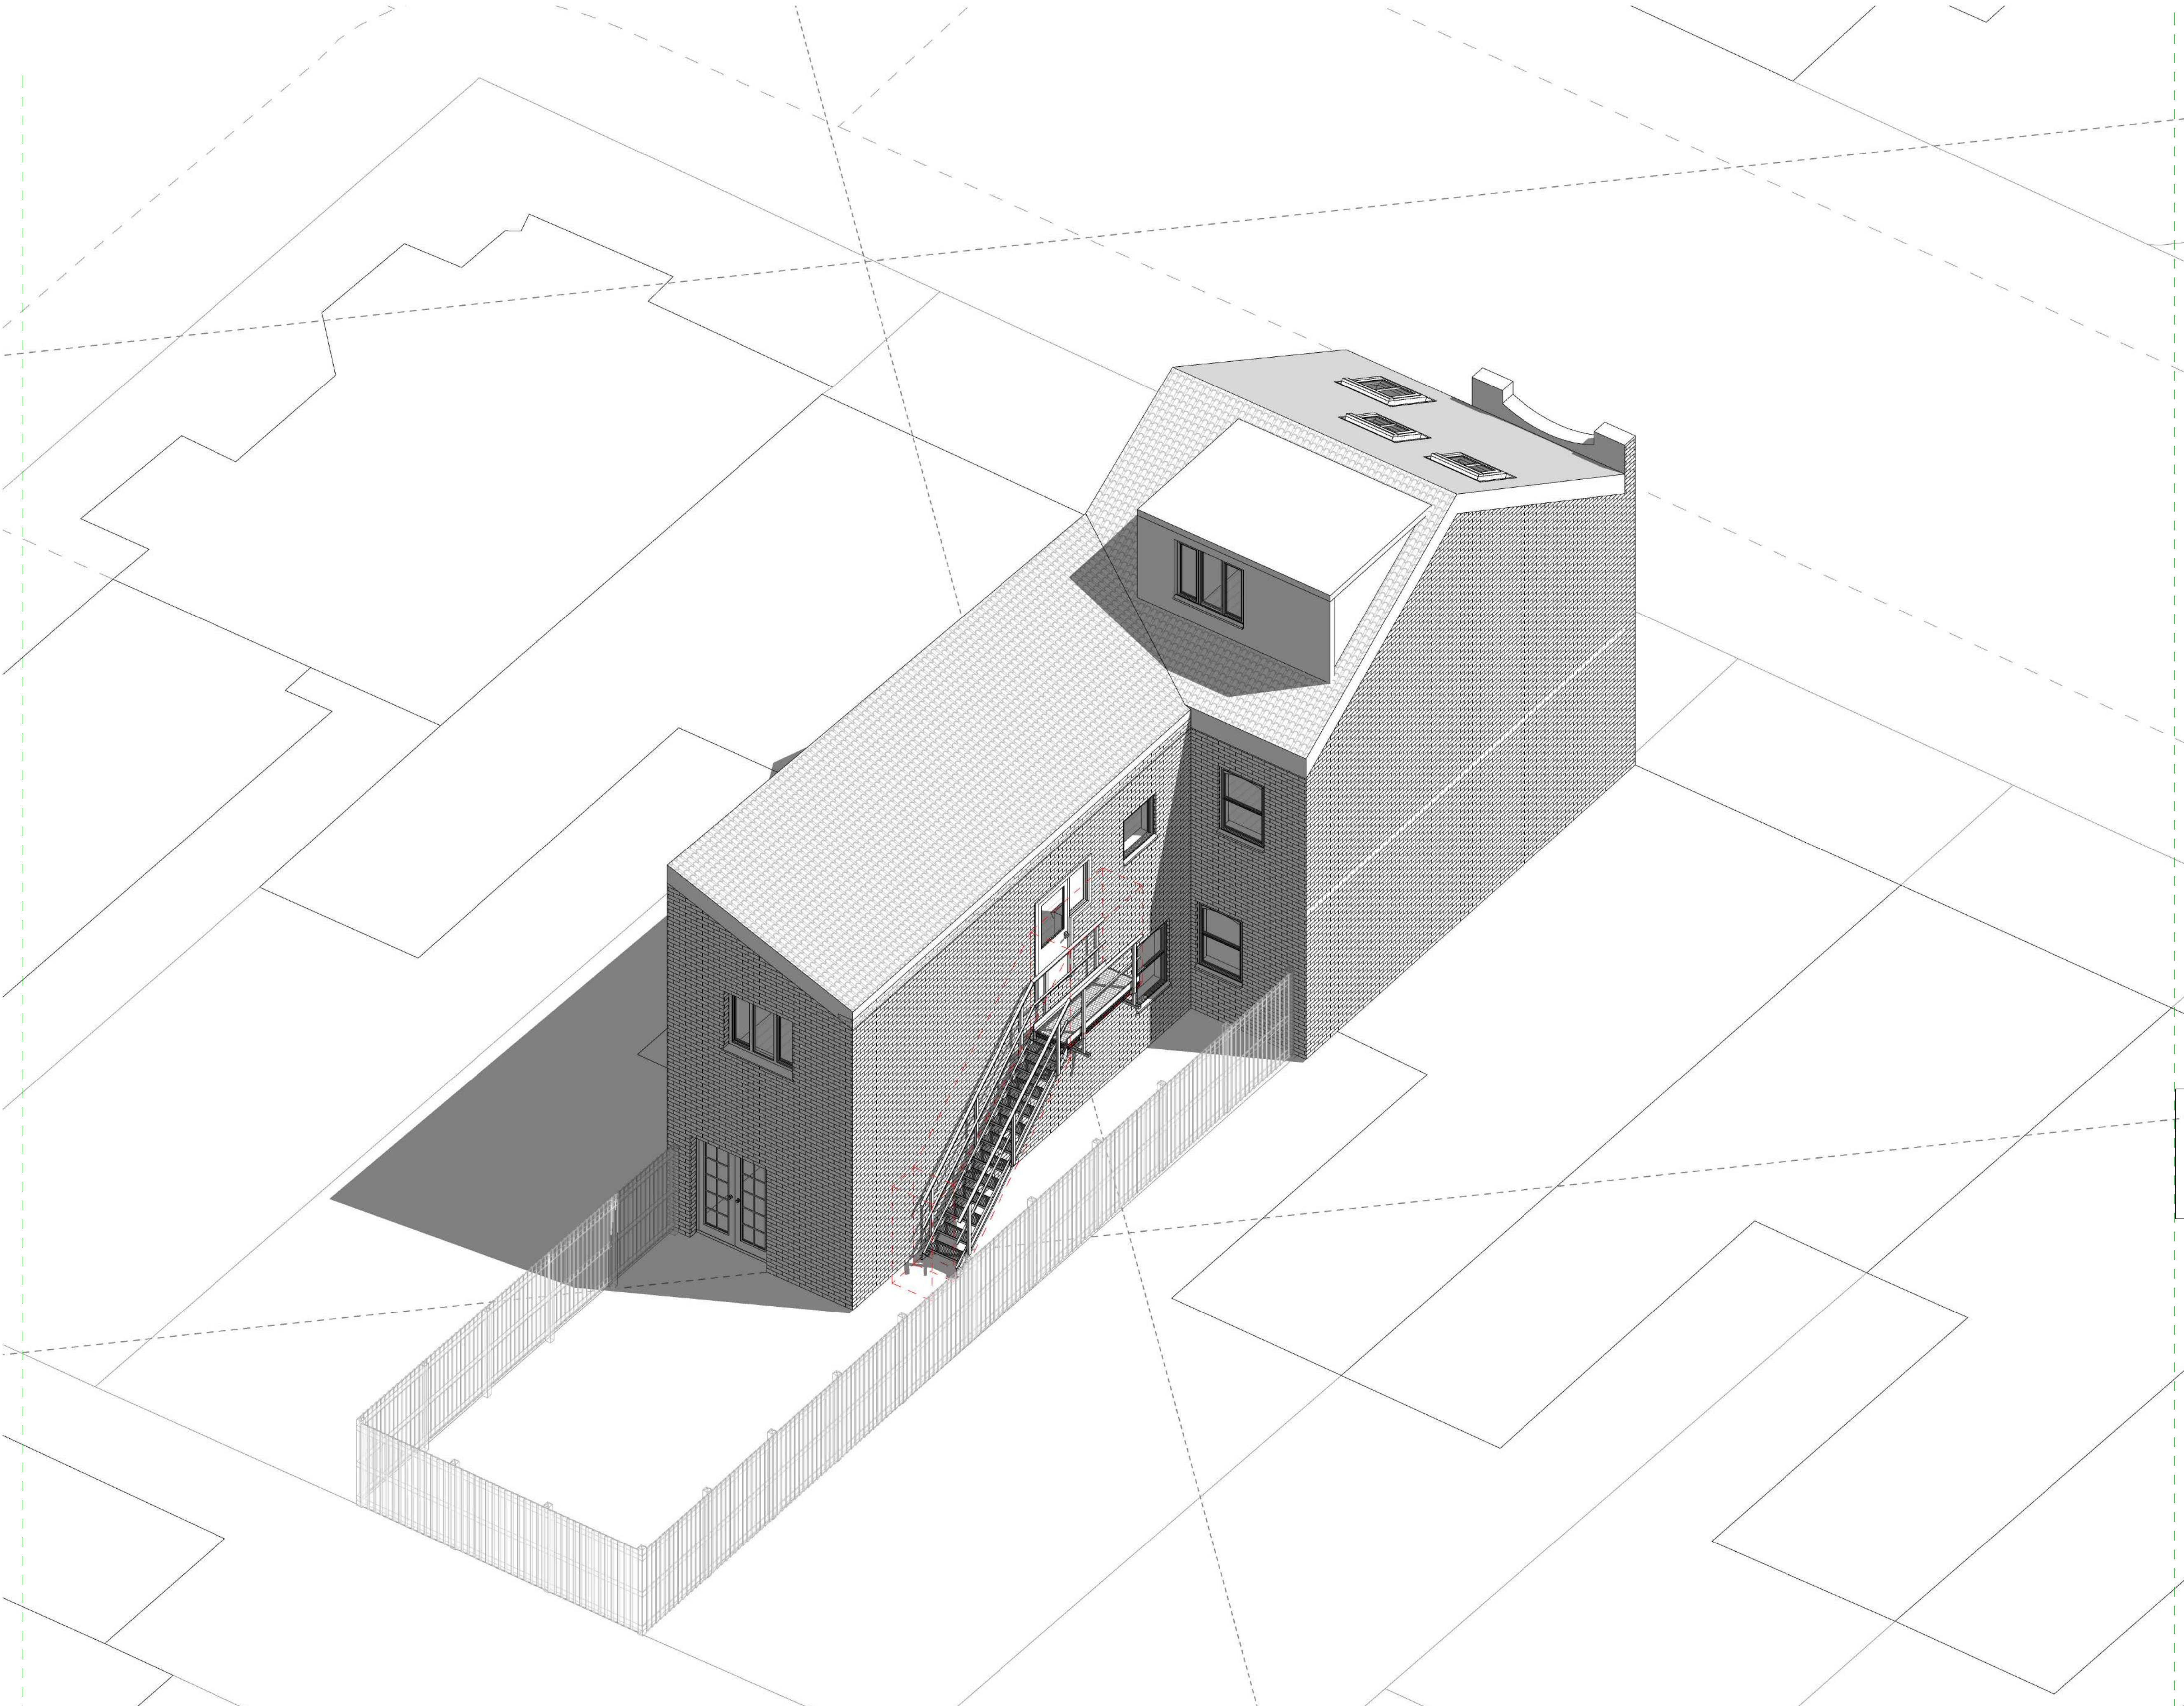


10

10, Hawke Park Road,
Tottenham, London,
Haringey,
N22 6QR

The drawing is copyright of SIXTHART LTD. All dimensions are in mm unless otherwise stated. All dimensions shall be checked on site prior to commencing the works and any discrepancies to be reported to SIXTHART LTD. All works shall conform to the current edition of the building regulations and other statutory requirements. All materials and workmanship shall conform with the relevant British Standard specifications and codes of practice. If this drawing forms part of an application for planning permission, it shall not be used for any other purpose without the express permission of SIXTHART LTD. This drawing may incorporate information from other professionals. SIXTHART LTD cannot accept responsibility for the integrity and accuracy of such information. Any clarification and/or additions that are required appertaining to such information should be sought from the relevant profession or their appointment representative.

Drawings, specifications and schedules are to be read in conjunction with the following where applicable: Employer's Requirements documents, Agreements to Lease, Structural Engineer's drawings and specifications, Civil Engineer's drawings and specifications, Survey Drawings, Party Wall/Boundary Awards. Other specialist design consultant's requirements as appointed by the Main Contractor. Other specialist design sub-contractor's requirements as appointed by the Main Contractor.

 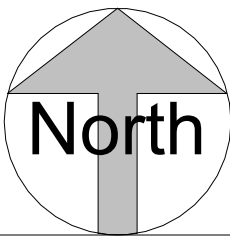

VISUAL SCALE 1:50 @ A1

10, Hawke Park Road,
Tottenham, London, Haringey,
N22 6QR



Certificate of Lawfulness of Existing Use (CLEUD)
Existing Self-Contained Loft Residential Unit

TITLE		
Perspectives		
DATE	SCALE	PROJECT NUMBER
Issue Date		Project Number
STAGE	REVISION	DRAWING NO
PP	RV-1	A106

SIXTHART
ARCHITECTURAL DESIGN STUDIO
12 EATON ROW SW1W 0JA
LONDON UK
www.sixthart.co.uk
erhan@sixthart.co.uk

The drawing is copyright of SIXTHART LTD. All dimensions are in mm unless otherwise stated. All dimensions shall be checked on site prior to commencing the works and any discrepancies to be reported to SIXTHART LTD. All works shall conform to the current edition of the building regulations and other statutory requirements. All materials and workmanship shall conform with the relevant British Standard specifications and codes of practice. If this drawing forms part of an application for planning permission, it shall not be used for any other purpose without the express permission of SIXTHART LTD. This drawing may incorporate information from other professionals. SIXTHART LTD cannot accept responsibility for the integrity and accuracy of such information. Any clarification and/or additions that are required appertaining to such information should be sought from the relevant profession or their appointment representative.

Drawings, specifications and schedules are to be read in conjunction with the following where applicable: Employer's Requirements documents, Agreements to Lease, Structural Engineer's drawings and specifications, Civil Engineer's drawings and specifications, Survey Drawings, Party Wall/Boundary Awards. Other specialist design consultant's requirements as appointed by the Main Contractor. Other specialist design sub-contractor's requirements as appointed by the Main Contractor.

 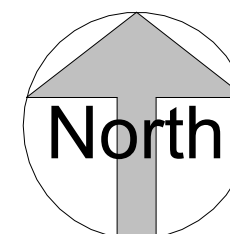


VISUAL SCALE 1:50 @ A1

10, Hawke Park Road,
Tottenham, London, Haringey,
N22 6QR


Certificate of Lawfulness of Existing Use (CLEUD)
Existing Self-Contained Loft Residential Unit

TITLE		
Axonometric		
DATE	SCALE	PROJECT NUMBER
Issue Date		Project Number
STAGE	REVISION	DRAWING NO
PP	RV-1	A107

SIXTHART
ARCHITECTURAL DESIGN STUDIO
12 EATON ROW SW1W 0JA
LONDON UK
www.sixthart.co.uk
erhan@sixthart.co.uk

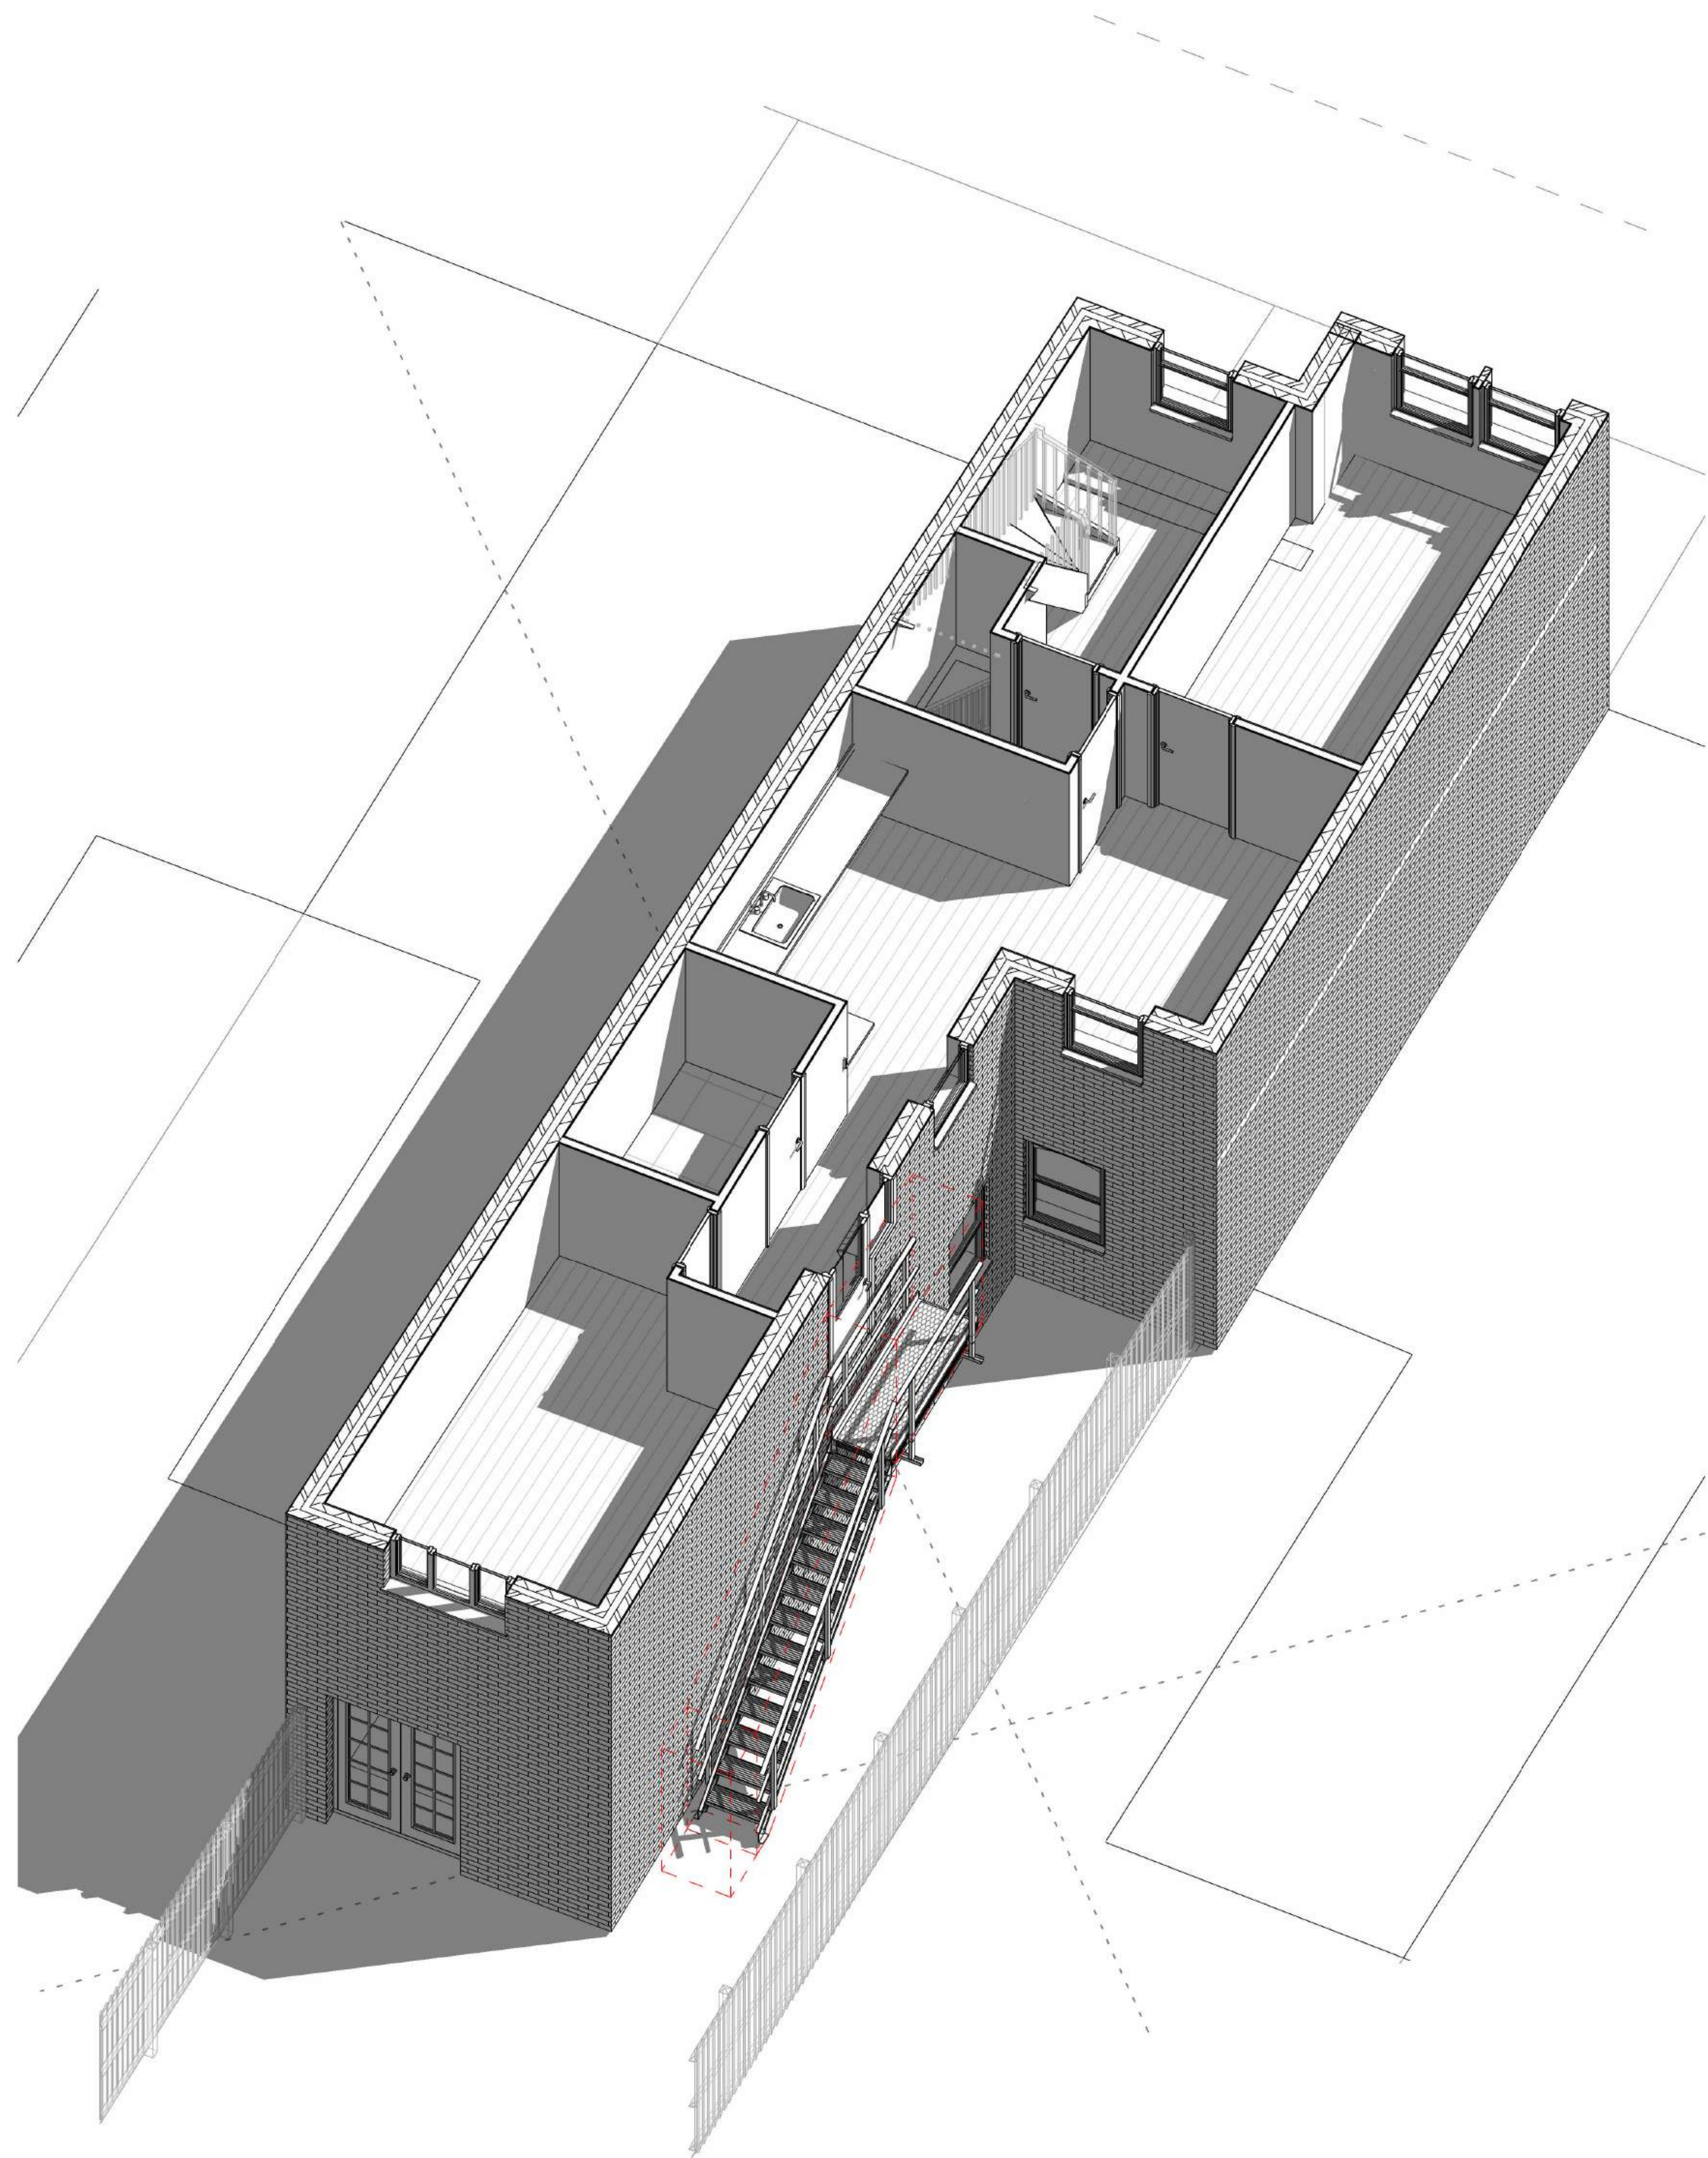

1 Axonometric View First Floor

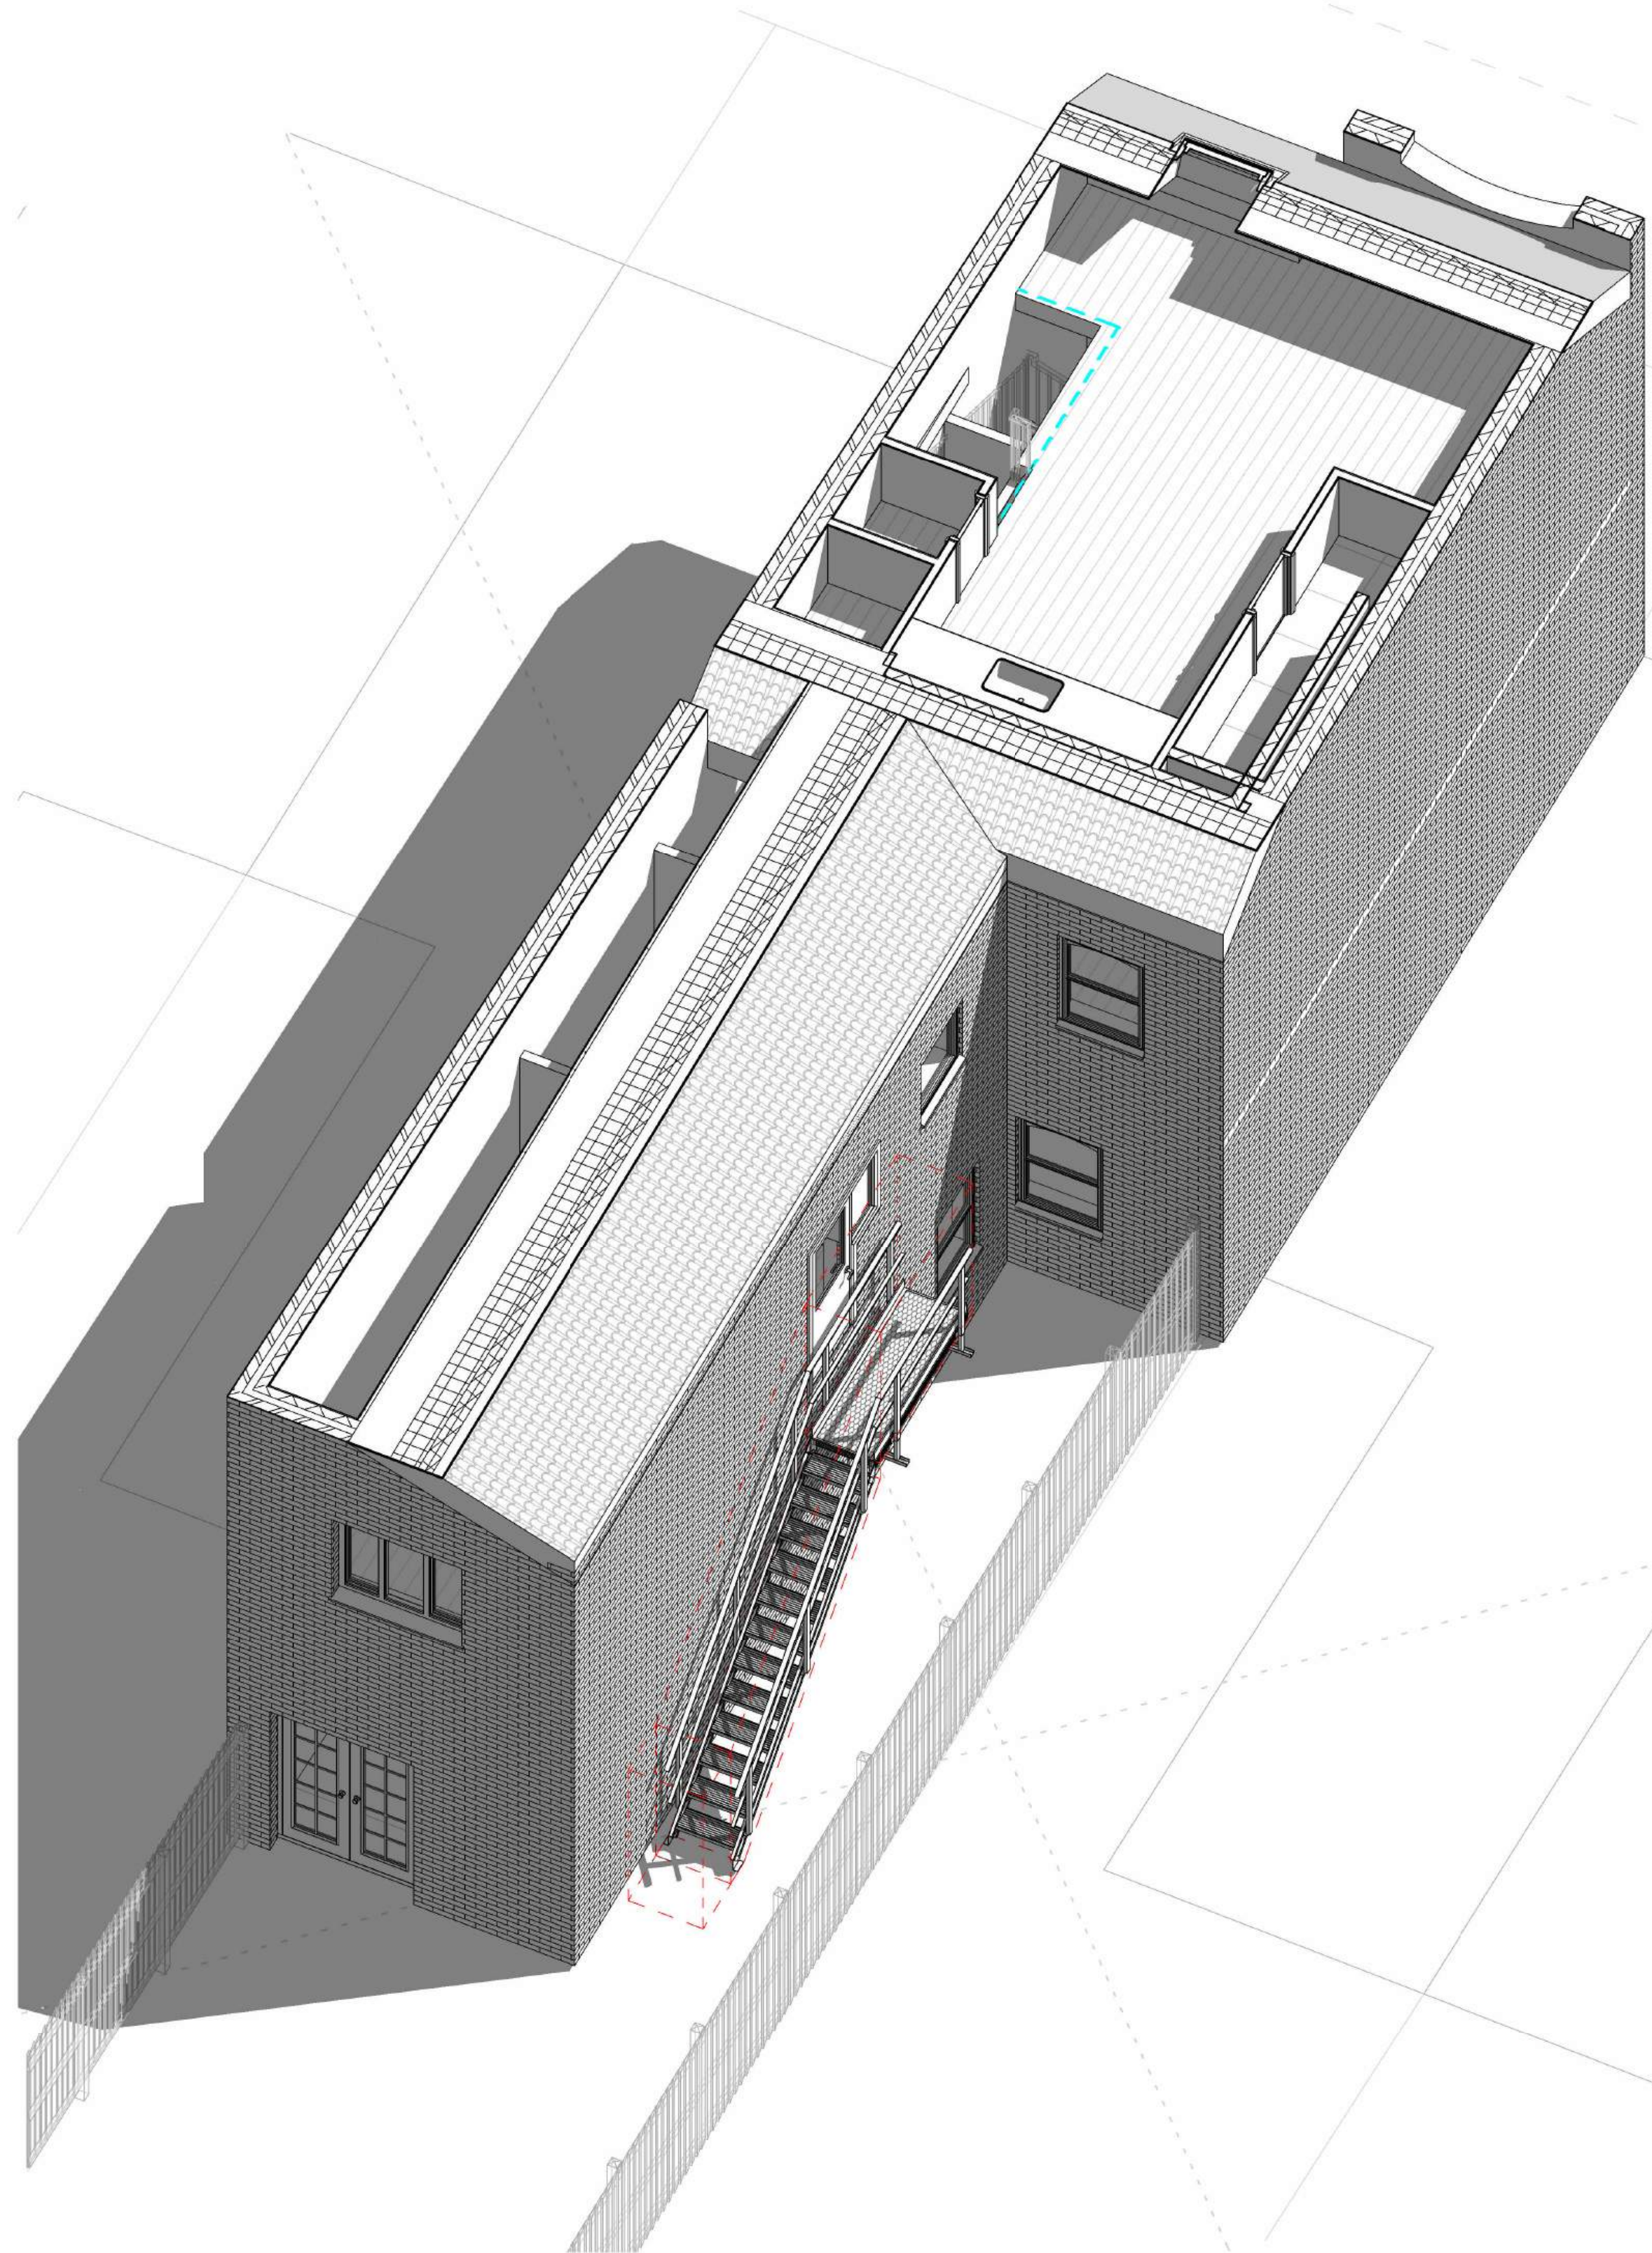

2 Axonometric View Loft Floor