



LOCATION PLAN
1:1250 @ A4



BLOCK PLAN
1:500 @ A4




Address - Unit 4, Grosvenor Way, London E5 9ND
Phone - 020 3781 8008
E-mail - office@redwoodsprojects.co.uk
Web - www.redwoodsprojects.co.uk
Any errors on Dimensions to be reported to the Architect prior to commencement of Works.
Dimensions and areas are based on survey information.
This drawing is copyright © Redwoods Projects
All dimensions to be checked on site Prior work.


REFERENCE: 15 BARRY AVENUE, LONDON N15 6AD, UK	
TITLE: LOCATION AND BLOCK PLANS	
PROJECT No 3927	DATE: 2026.04.20
SHEET No E 00	



NOTES:	
DRAWN BY GB	EDITED BY

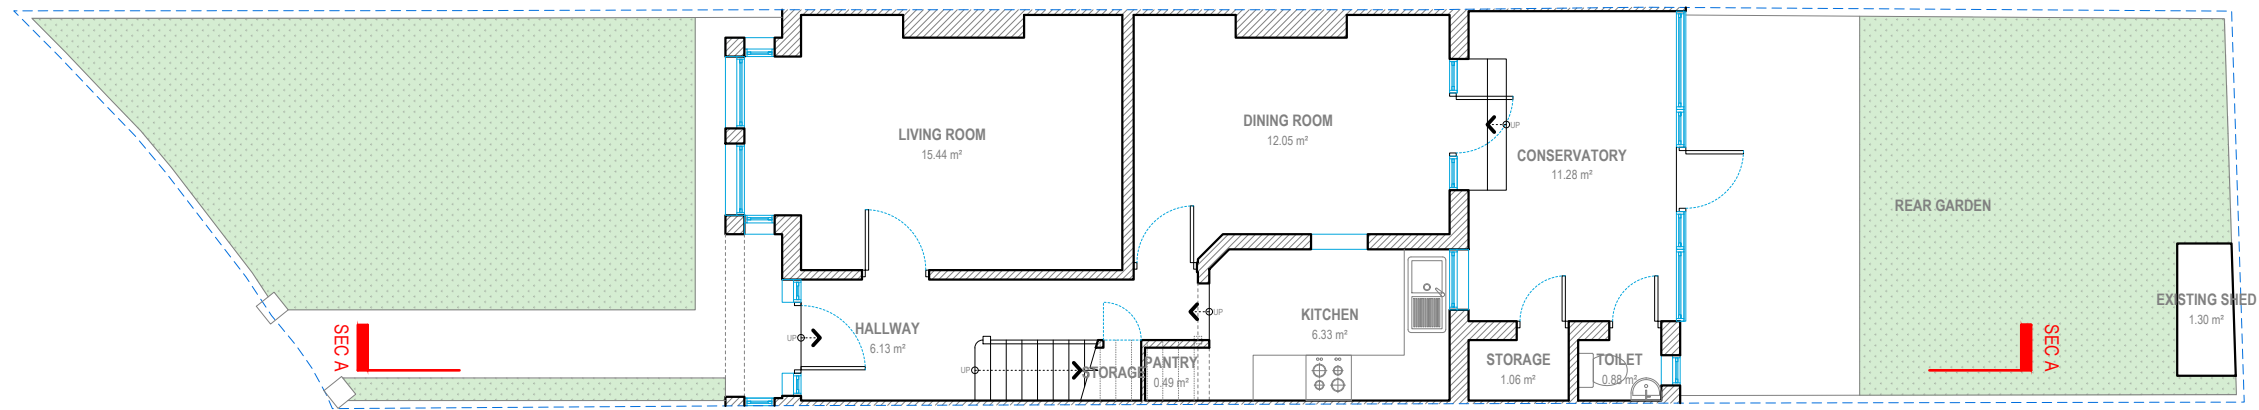

GROUND FLOOR
G.I.A. = 60.56 SQM.

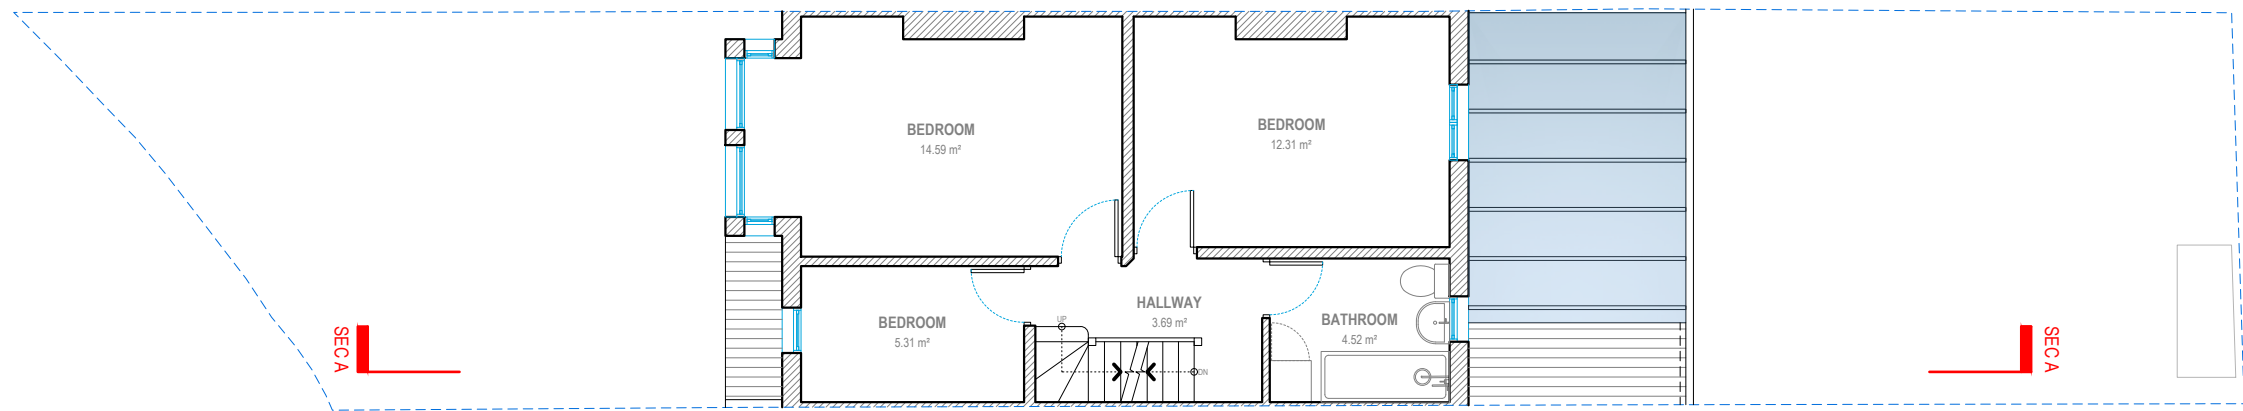

FIRST FLOOR
G.I.A. = 45.33 SQM.




Address - Unit 4, Grosvenor Way, London E5 9ND
 Phone - 020 3781 8008
 E-mail - office@redwoodsprojects.co.uk
 Web - www.redwoodsprojects.co.uk

Any errors on Dimensions to be reported to the Architect prior to commencement of Works.
 Dimensions and areas are based on survey information.
 This drawing is copyright © Redwoods Projects.
 All dimensions to be checked on site Prior work.

REFERENCE: 15 BARRY AVENUE, LONDON N15 6AD, UK	
TITLE: EXISTING DRAWINGS FLOOR PLANS	
PROJECT No 3927	DATE: 2026.04.20
SHEET No E 01	


scale 1:100 @A3

NOTES:	
DRAWN BY GB	EDITED BY

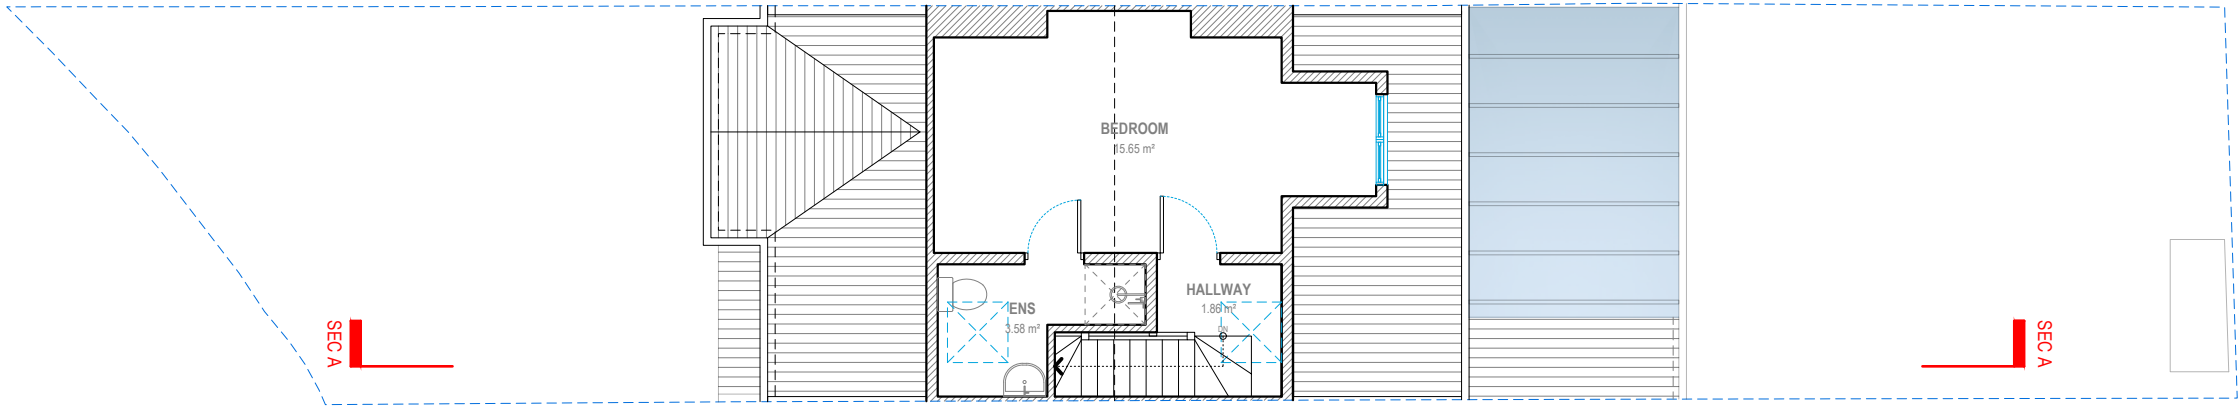

LOFT FLOOR

G.I.A. = 24.30 SQM.

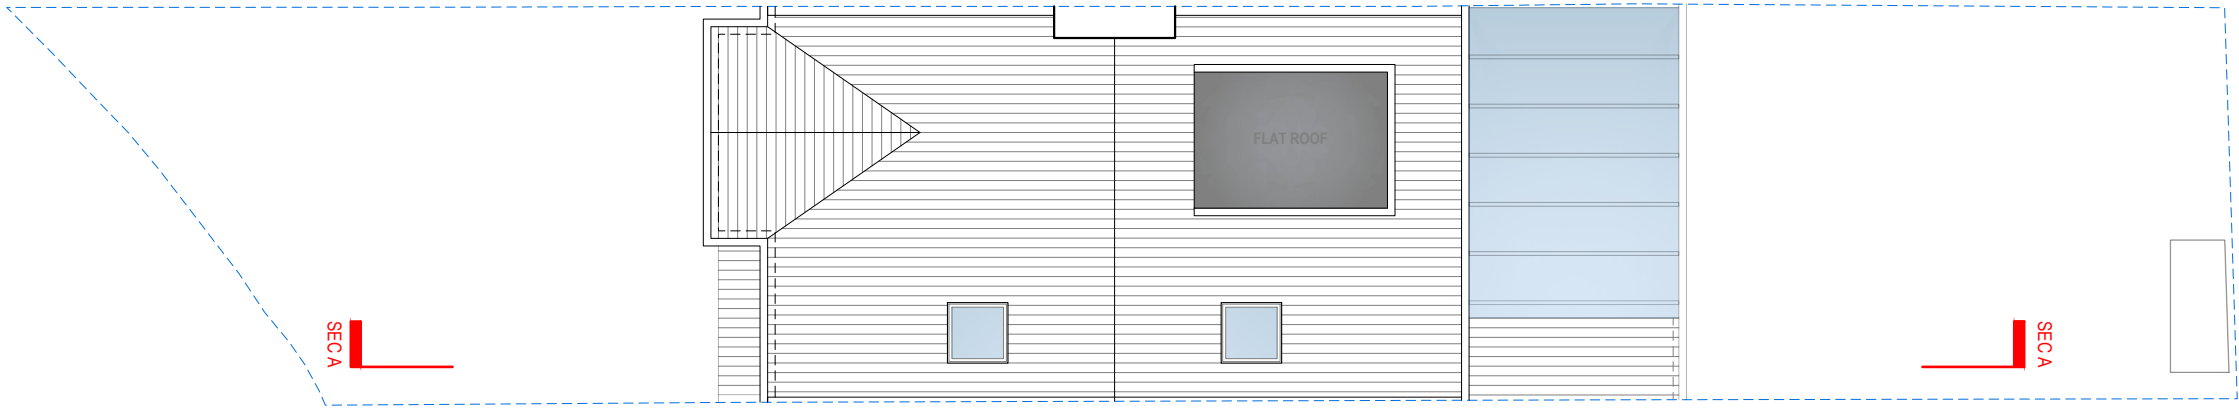


ROOF PLAN



Address - Unit 4, Grosvenor Way, London E5 9ND
Phone - 020 3781 8008
E-mail - office@redwoodsprojects.co.uk
Web - www.redwoodsprojects.co.uk

Any errors on Dimensions to be reported to the Architect prior to commencement of Works.
Dimensions and areas are based on survey information.
This drawing is copyright © Redwoods Projects.
All dimensions to be checked on site Prior work.

REFERENCE: 15 BARRY AVENUE, LONDON N15 6AD, UK	
TITLE: EXISTING DRAWINGS FLOOR PLANS	
PROJECT No 3927	DATE: 2026.04.20
SHEET No E 02	

 


0 1 2 5m scale 1:100 @A3


NOTES:	
DRAWN BY GB	EDITED BY



FRONT ELEVATION

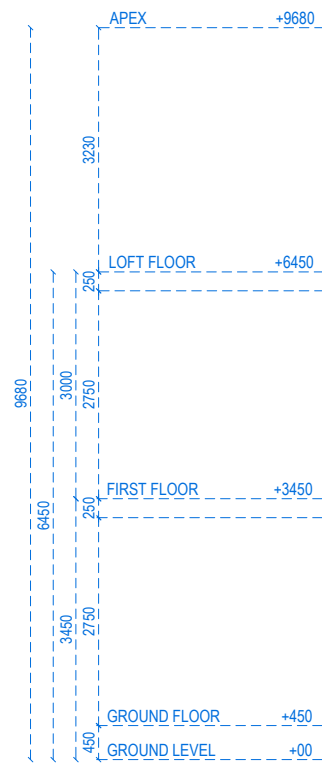

RIGHT SIDE ELEVATION

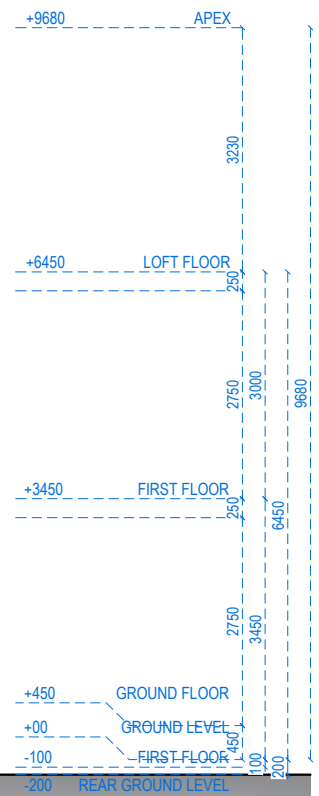

Address - Unit 4, Grosvenor Way, London E5 9ND
Phone - 020 3781 8008
E-mail - office@redwoodsprojects.co.uk
Web - www.redwoodsprojects.co.uk

Any errors on Dimensions to be reported to the Architect prior to commencement of Works.
Dimensions and areas are based on survey information.
This drawing is copyright © Redwoods Projects.
All dimensions to be checked on site Prior work.

REFERENCE: 15 BARRY AVENUE, LONDON N15 6AD, UK

TITLE: EXISTING DRAWINGS
ELEVATIONS

PROJECT No 3927 DATE: 2026.04.20


SHEET No E 03

0 1 2 5m scale 1:100 @A3


NOTES:

DRAWN BY GB

EDITED BY

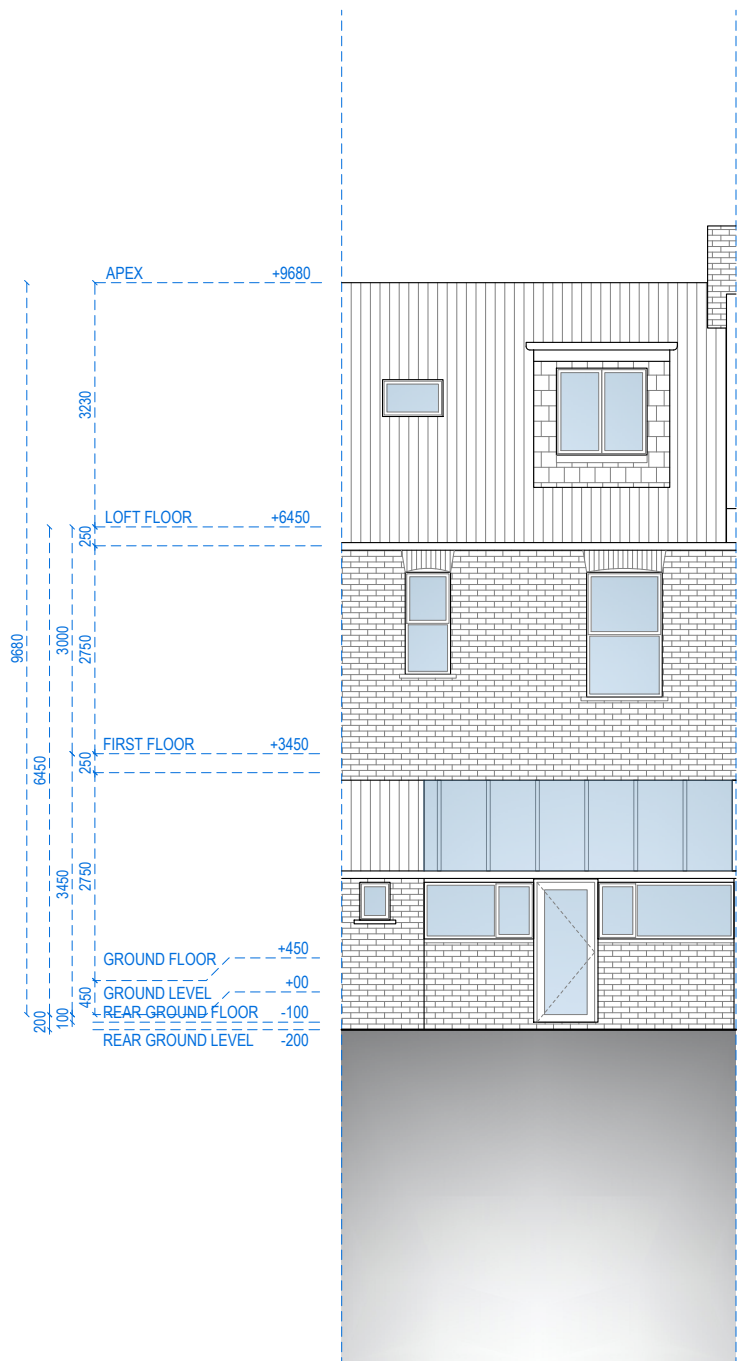

REAR ELEVATION

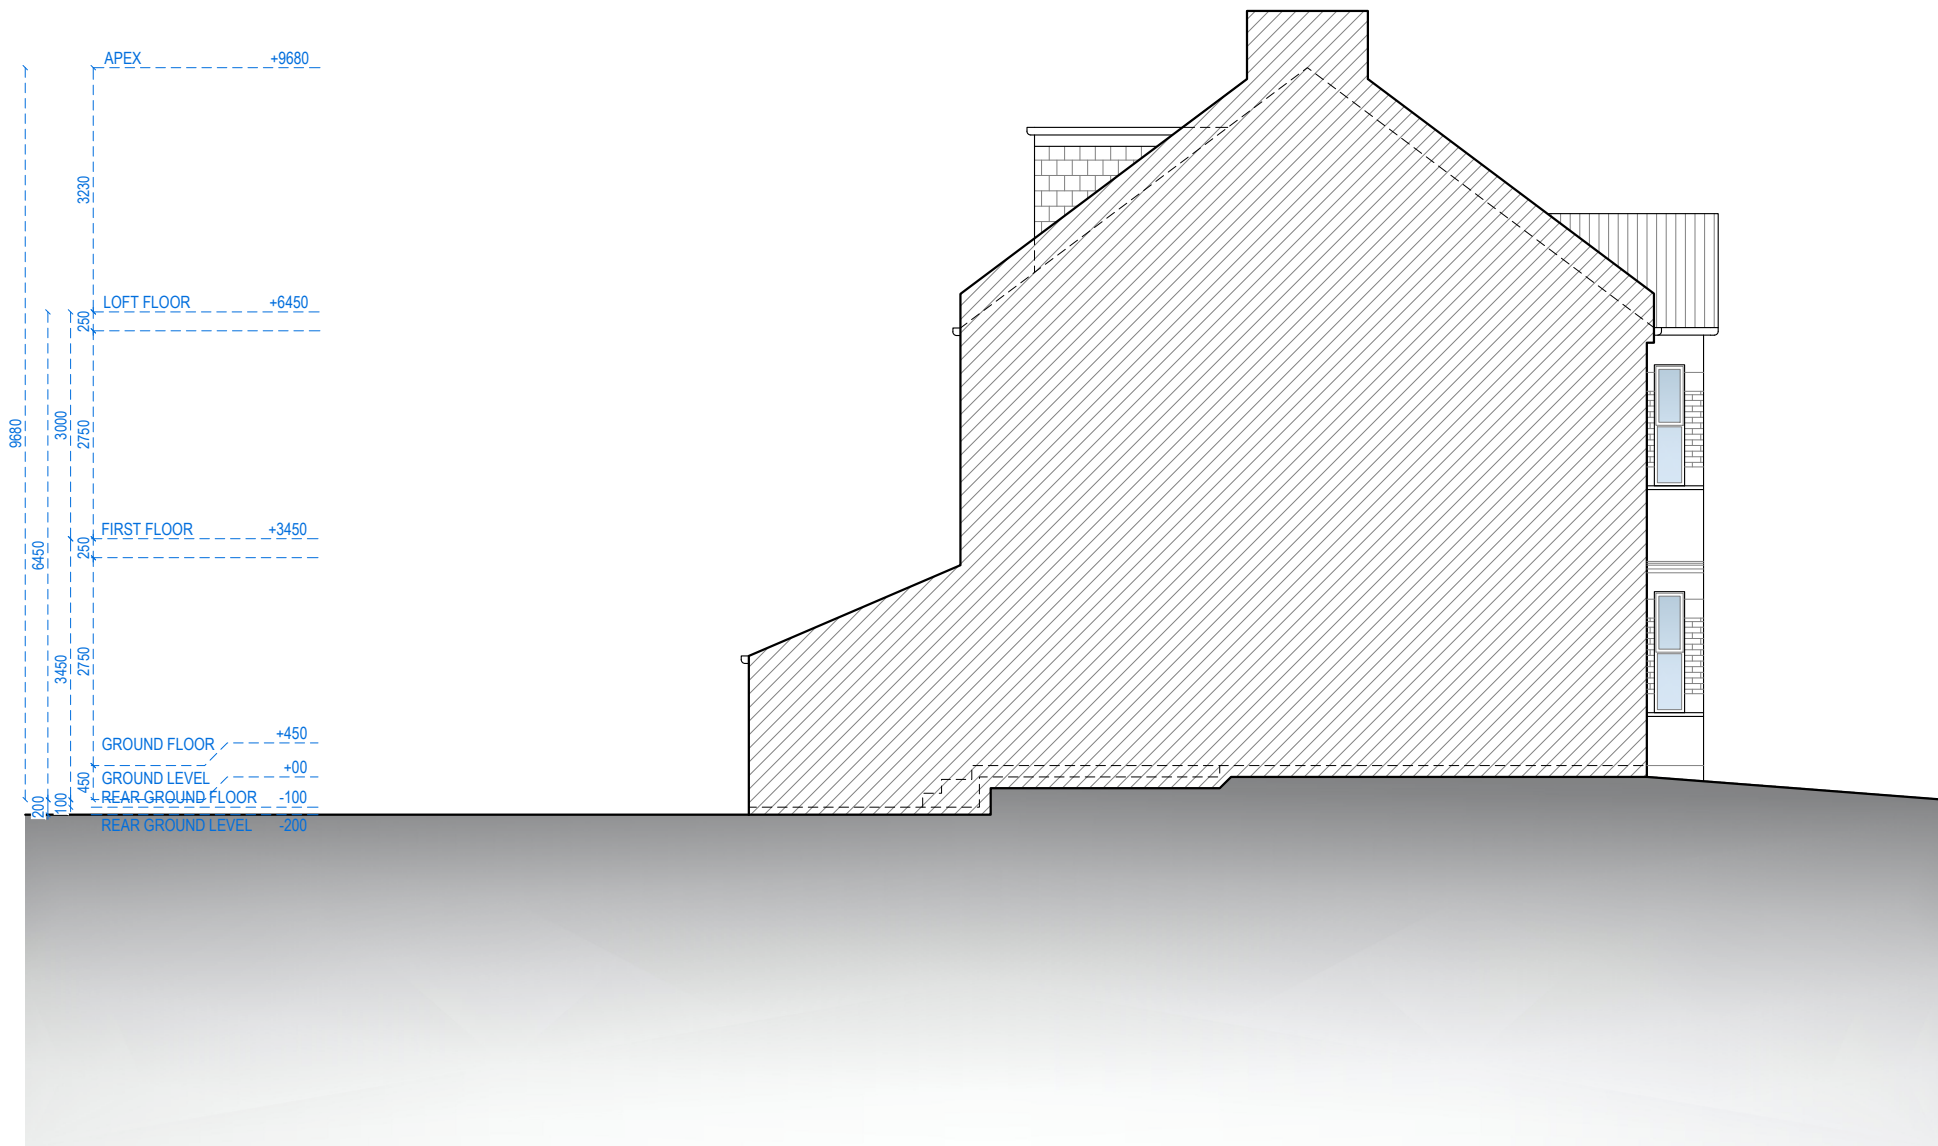

LEFT SIDE ELEVATION



Address - Unit 4, Grosvenor Way, London E5 9ND
Phone - 020 3781 8008
E-mail - office@redwoodsprojects.co.uk
Web - www.redwoodsprojects.co.uk

Any errors on Dimensions to be reported to the Architect prior to commencement of Works.
Dimensions and areas are based on survey information.
This drawing is copyright © Redwoods Projects.
All dimensions to be checked on site Prior work.

REFERENCE: 15 BARRY AVENUE, LONDON N15 6AD, UK

TITLE: EXISTING DRAWINGS
ELEVATIONS

PROJECT No 3927 DATE: 2026.04.20


SHEET No E 04

0 1 2 5m scale 1:100 @A3

NOTES:

DRAWN BY GB

EDITED BY

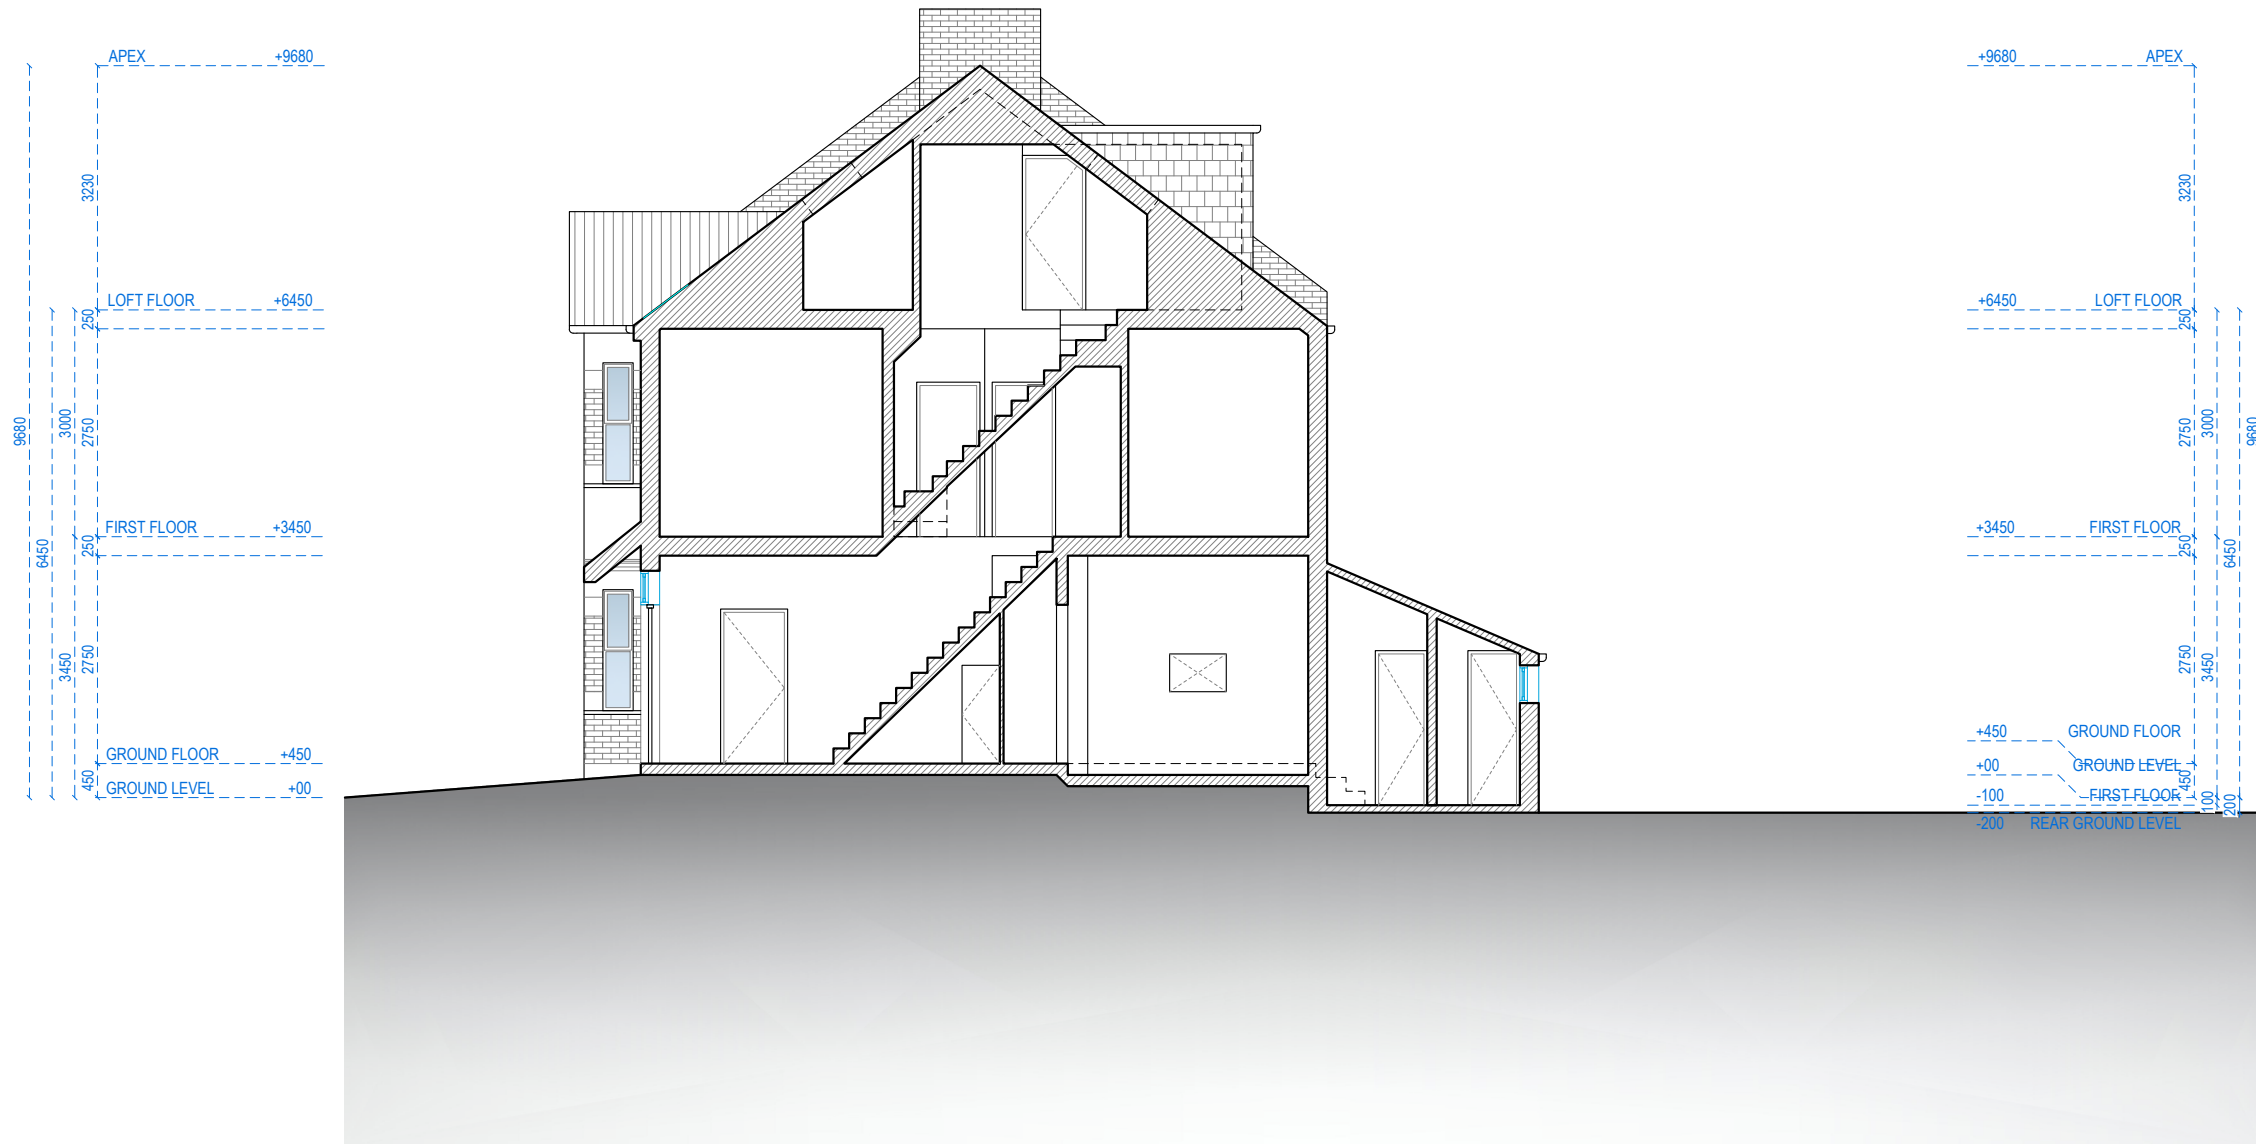


SECTION A-A



Address - Unit 4, Grosvenor Way, London E5 9ND
Phone - 020 3781 8008
E-mail - office@redwoodsprojects.co.uk
Web - www.redwoodsprojects.co.uk
Any errors on Dimensions to be reported to the Architect prior to commencement of Works.
Dimensions and areas are based on survey information.
This drawing is copyright © Redwoods Projects.
All dimensions to be checked on site Prior work.

REFERENCE: 15 BARRY AVENUE, LONDON N15 6AD, UK	
TITLE: EXISTING DRAWINGS SECTION	
PROJECT No 3927	DATE: 2026.04.20
SHEET No E 05	

 

NOTES:	
DRAWN BY GB	EDITED BY



LOCATION PLAN
1:1250 @ A4



BLOCK PLAN
1:500 @ A4



Address - Unit 4, Grosvenor Way, London E5 9ND
Phone - 020 3781 8008
E-mail - office@redwoodsprojects.co.uk
Web - www.redwoodsprojects.co.uk

Any errors on Dimensions to be reported to the Architect prior to commencement of Works.
Dimensions and areas are based on survey information.
This drawing is copyright © Redwoods Projects
All dimensions to be checked on site Prior work.

REFERENCE: 15 BARRY AVENUE, LONDON N15 6AD, UK

TITLE: LOCATION AND BLOCK PLANS

PROJECT No: 3927 DATE: 2026.05.01


SHEET No: P 00



NOTES:

DRAWN BY: GB

EDITED BY: PJDV | GB

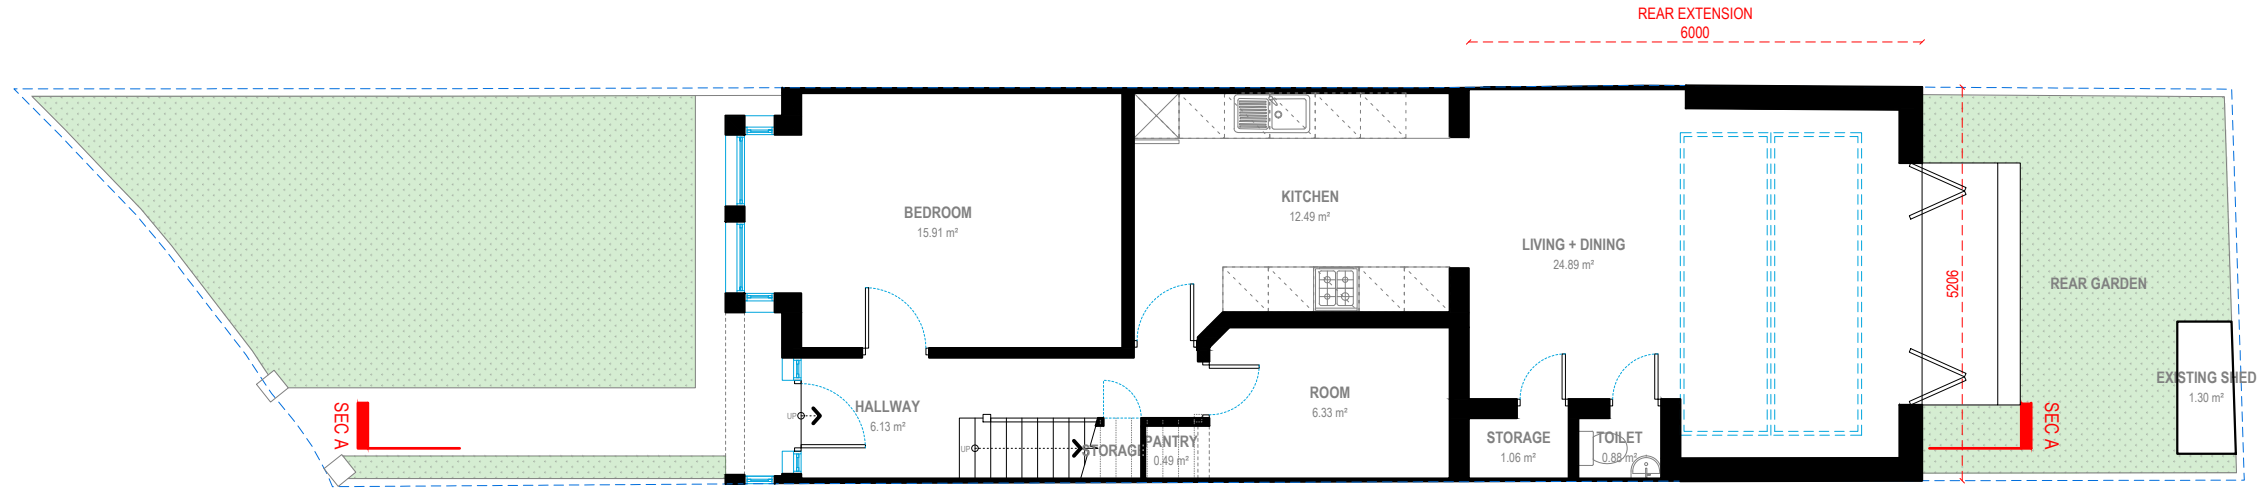

GROUND FLOOR
G.I.A. = 74.50 SQM.




FIRST FLOOR
G.I.A. = 45.33 SQM.




Address - Unit 4, Grosvenor Way, London E5 9ND
Phone - 020 3781 8008
E-mail - office@redwoodsprojects.co.uk
Web - www.redwoodsprojects.co.uk
Any errors on Dimensions to be reported to the Architect prior to commencement of Works.
Dimensions and areas are based on survey information.
This drawing is copyright © Redwoods Projects.
All dimensions to be checked on site Prior work.

REFERENCE: 15 BARRY AVENUE, LONDON N15 6AD, UK	
TITLE: PROPOSED DRAWINGS FLOOR PLANS	
PROJECT No 3927	DATE: 2026.05.01
SHEET No P 01	

 


0 1 2 5m scale 1:100 @A3

NOTES:	
DRAWN BY GB	EDITED BY CWU PJDV GB

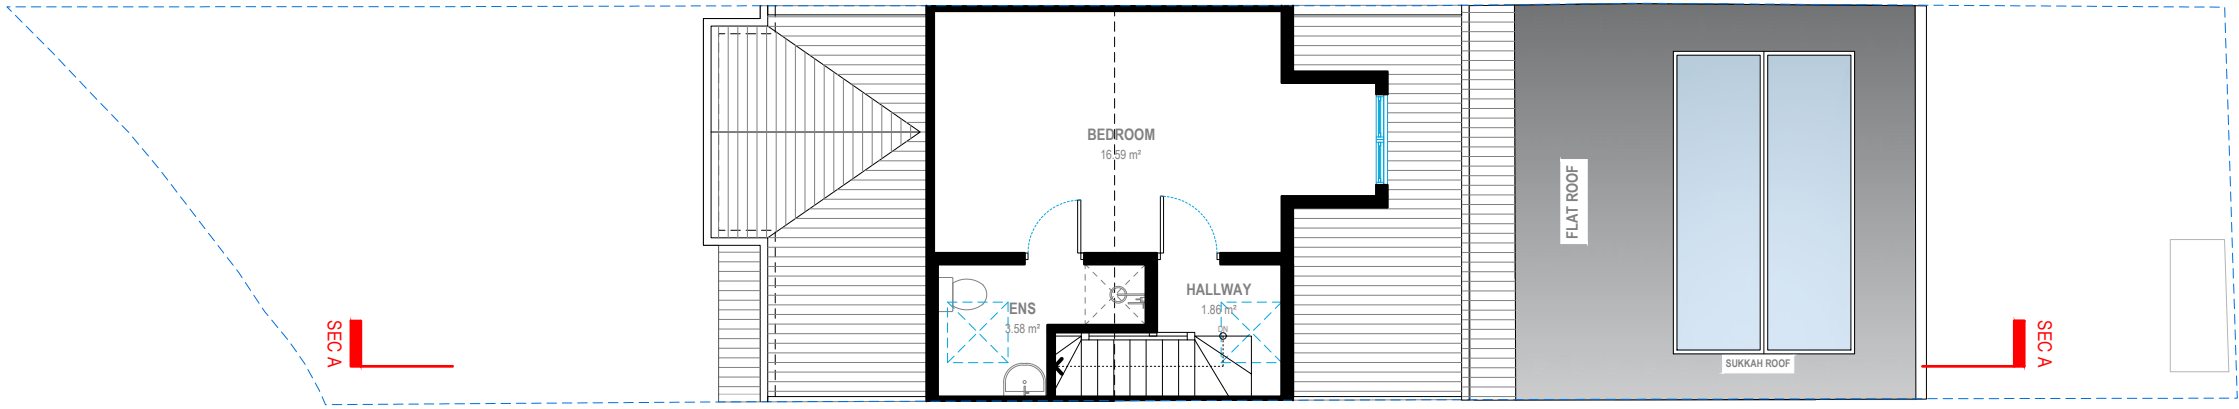

LOFT FLOOR

G.I.A. = 25.24 SQM.

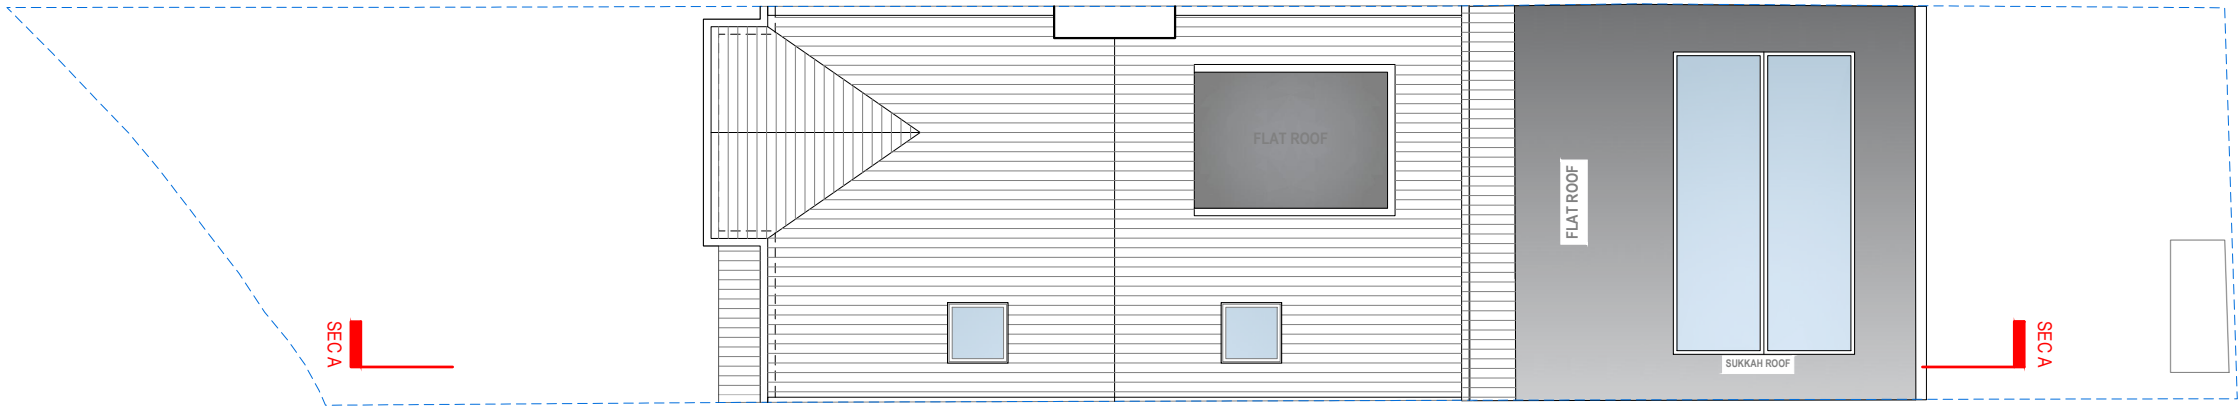


ROOF PLAN



Address - Unit 4, Grosvenor Way, London E5 9ND
Phone - 020 3781 8008
E-mail - office@redwoodsprojects.co.uk
Web - www.redwoodsprojects.co.uk

Any errors on Dimensions to be reported to the Architect prior to commencement of Works.
Dimensions and areas are based on survey information.
This drawing is copyright © Redwoods Projects.
All dimensions to be checked on site Prior work.

REFERENCE: 15 BARRY AVENUE, LONDON N15 6AD, UK	
TITLE: PROPOSED DRAWINGS FLOOR PLANS	
PROJECT No 3927	DATE: 2026.05.01
SHEET No P 02	


 


0 1 2 5m scale 1:100 @A3

NOTES:	
DRAWN BY GB	EDITED BY CWU PJDV GB



FRONT ELEVATION

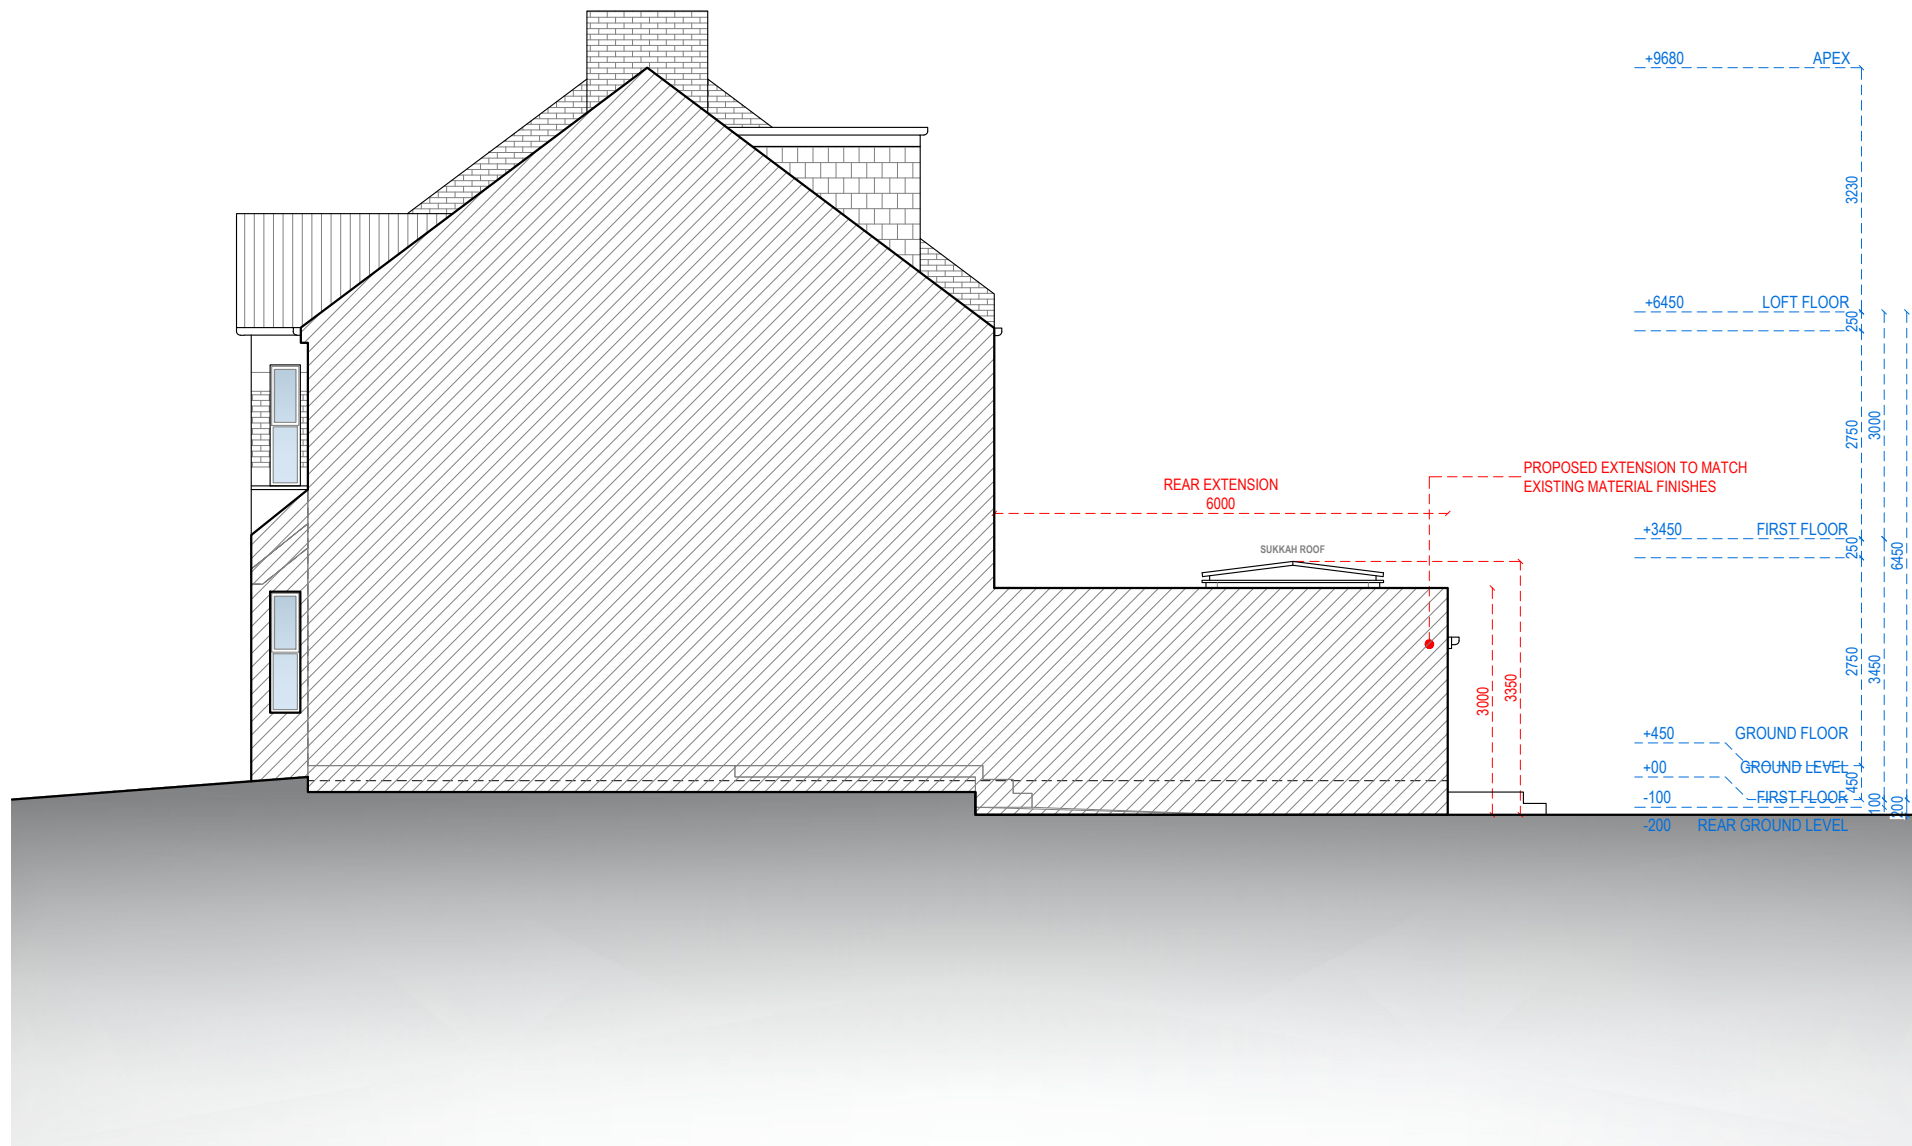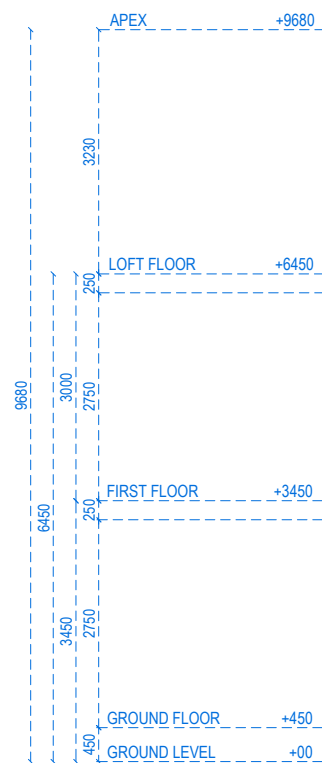

RIGHT SIDE ELEVATION



Address - Unit 4, Grosvenor Way, London E5 9ND
Phone - 020 3781 8008
E-mail - office@redwoodsprojects.co.uk
Web - www.redwoodsprojects.co.uk

Any errors on Dimensions to be reported to the Architect prior to commencement of Works.
Dimensions and areas are based on survey information.
This drawing is copyright © Redwoods Projects.
All dimensions to be checked on site Prior work.

REFERENCE: 15 BARRY AVENUE, LONDON N15 6AD, UK

TITLE: PROPOSED DRAWINGS
ELEVATIONS

PROJECT No 3927 DATE: 2026.05.01


SHEET No P 03

0 1 2 5m scale 1:100 @A3


NOTES:

DRAWN BY GB

EDITED BY CWU | PJDV | GB

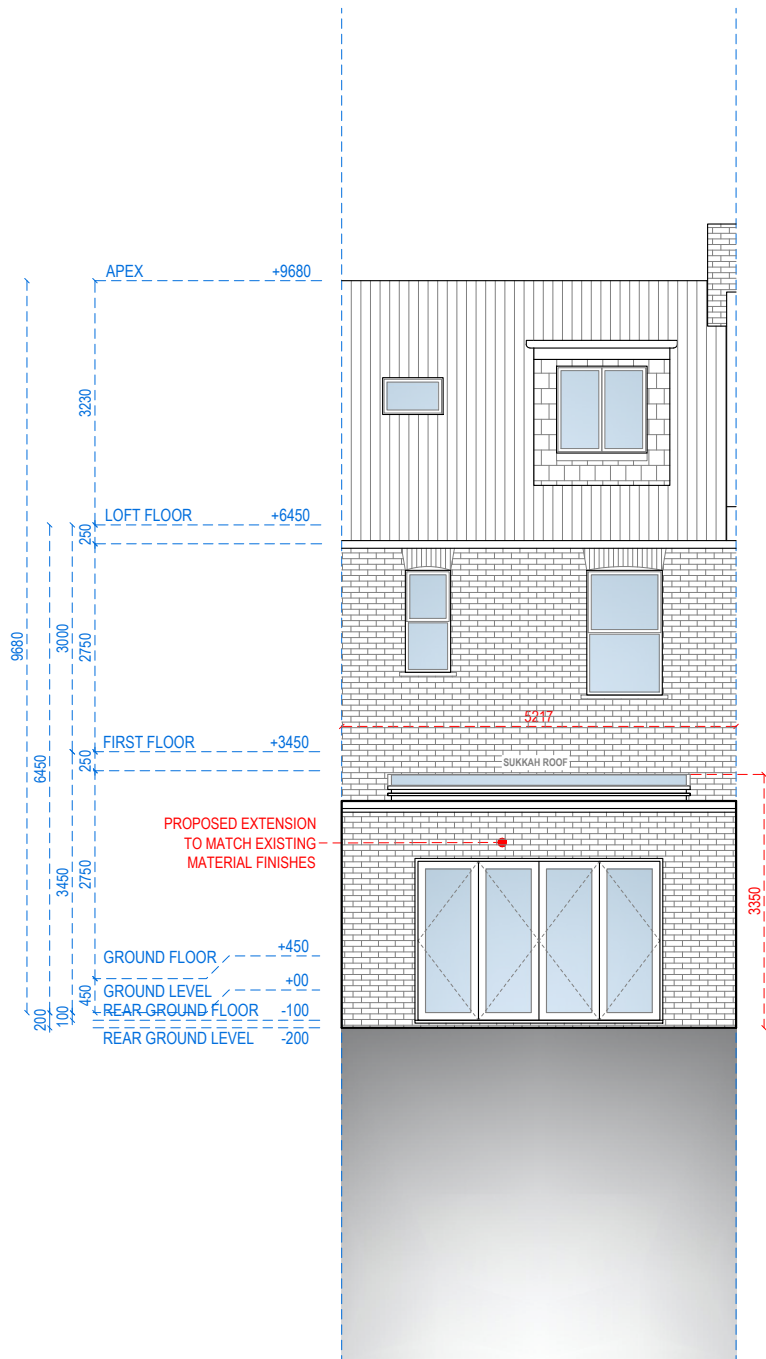

REAR ELEVATION

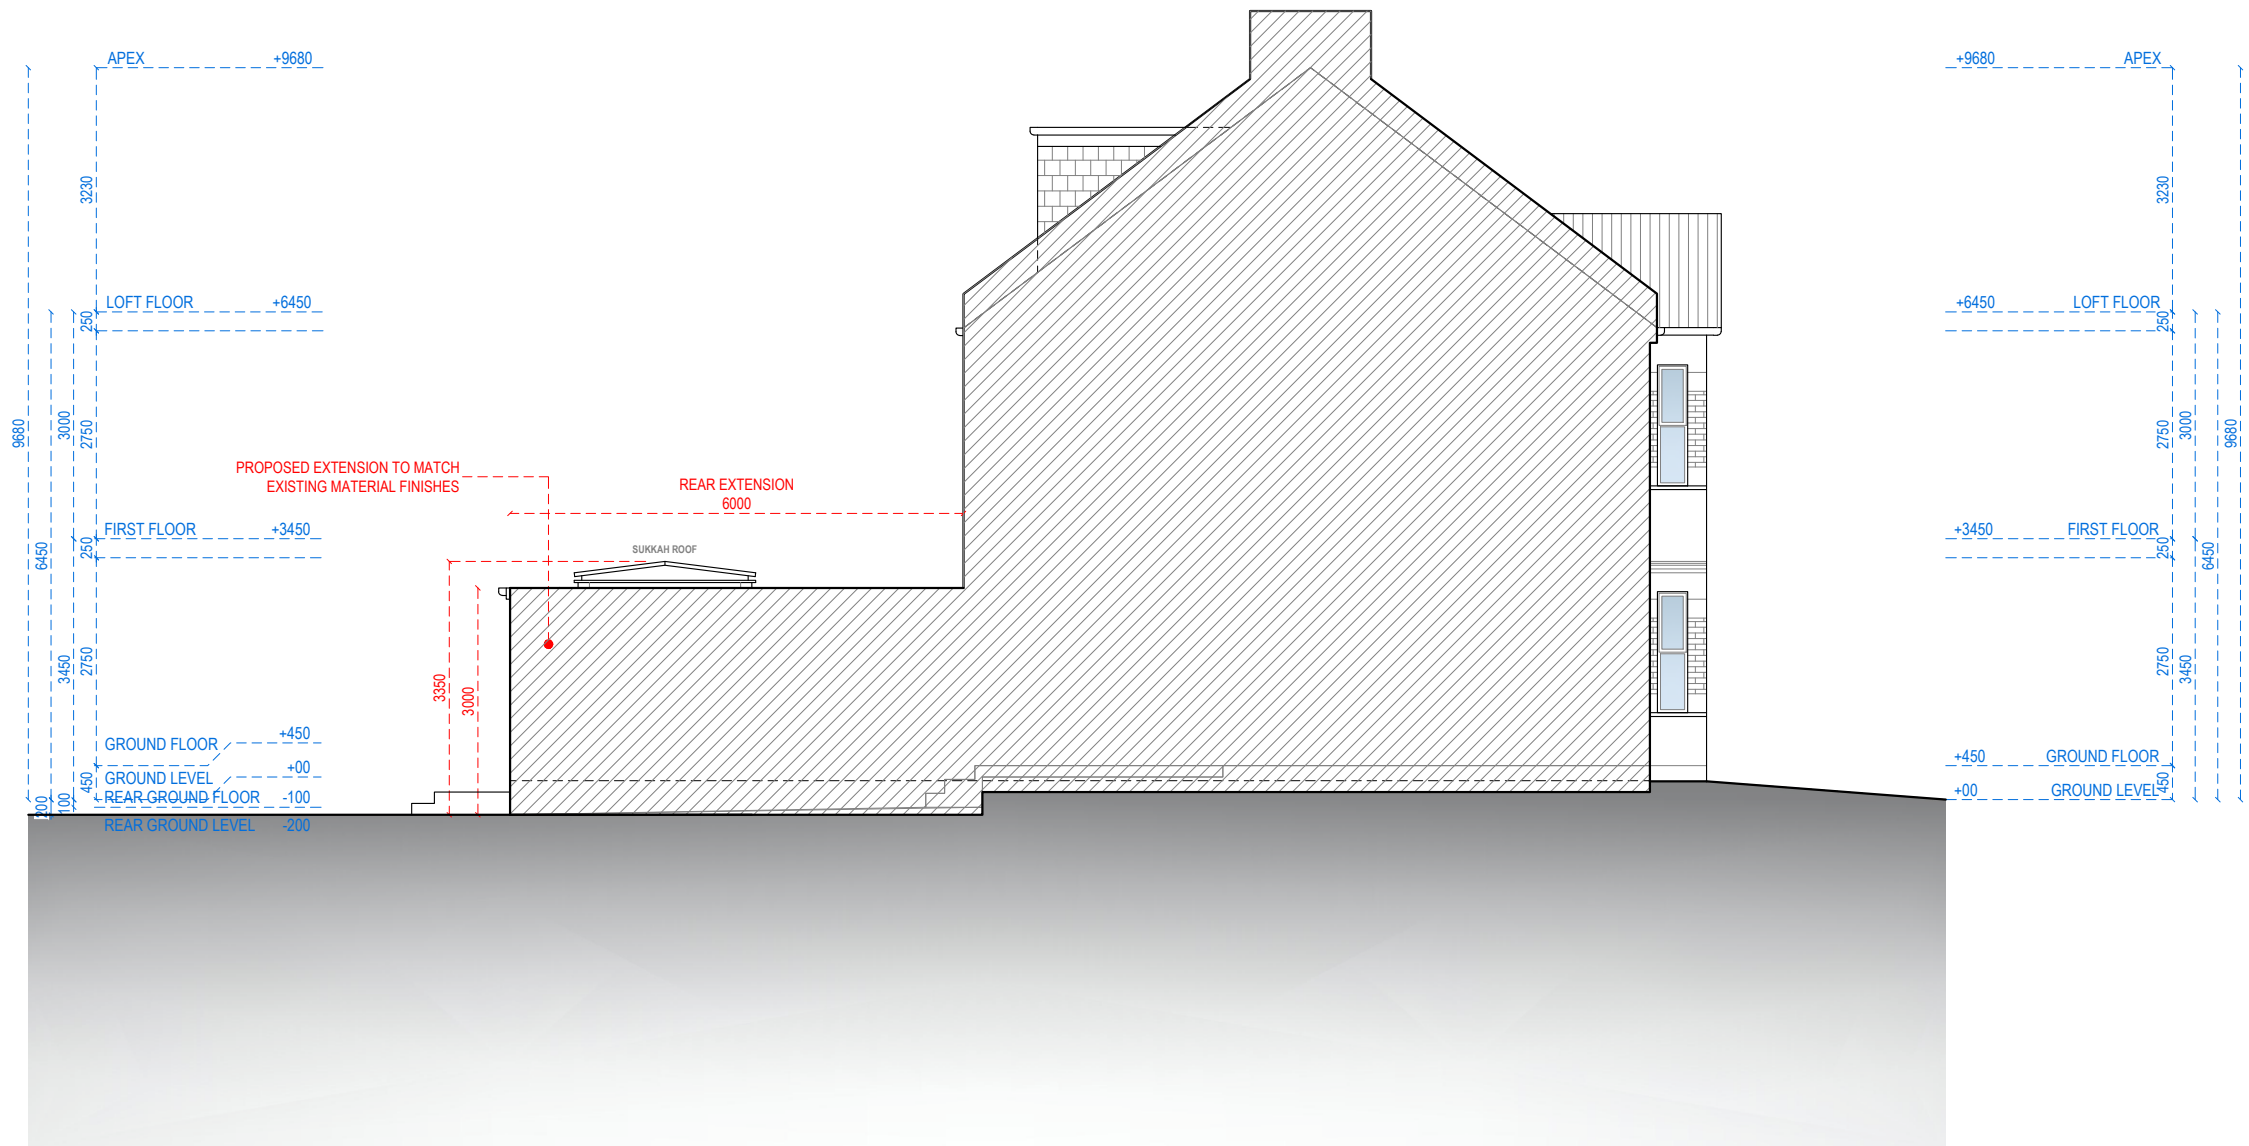

LEFT SIDE ELEVATION



Address - Unit 4, Grosvenor Way, London E5 9ND
Phone - 020 3781 8008
E-mail - office@redwoodsprojects.co.uk
Web - www.redwoodsprojects.co.uk
Any errors on Dimensions to be reported to the Architect prior to commencement of Works.
Dimensions and areas are based on survey information.
This drawing is copyright © Redwoods Projects.
All dimensions to be checked on site Prior work.

REFERENCE: 15 BARRY AVENUE, LONDON N15 6AD, UK

TITLE: PROPOSED DRAWINGS
ELEVATIONS

PROJECT No 3927 DATE: 2026.05.01


SHEET No P 04

0 1 2 5m scale 1:100 @A3

NOTES:

DRAWN BY GB

EDITED BY CWU | PJDV | GB

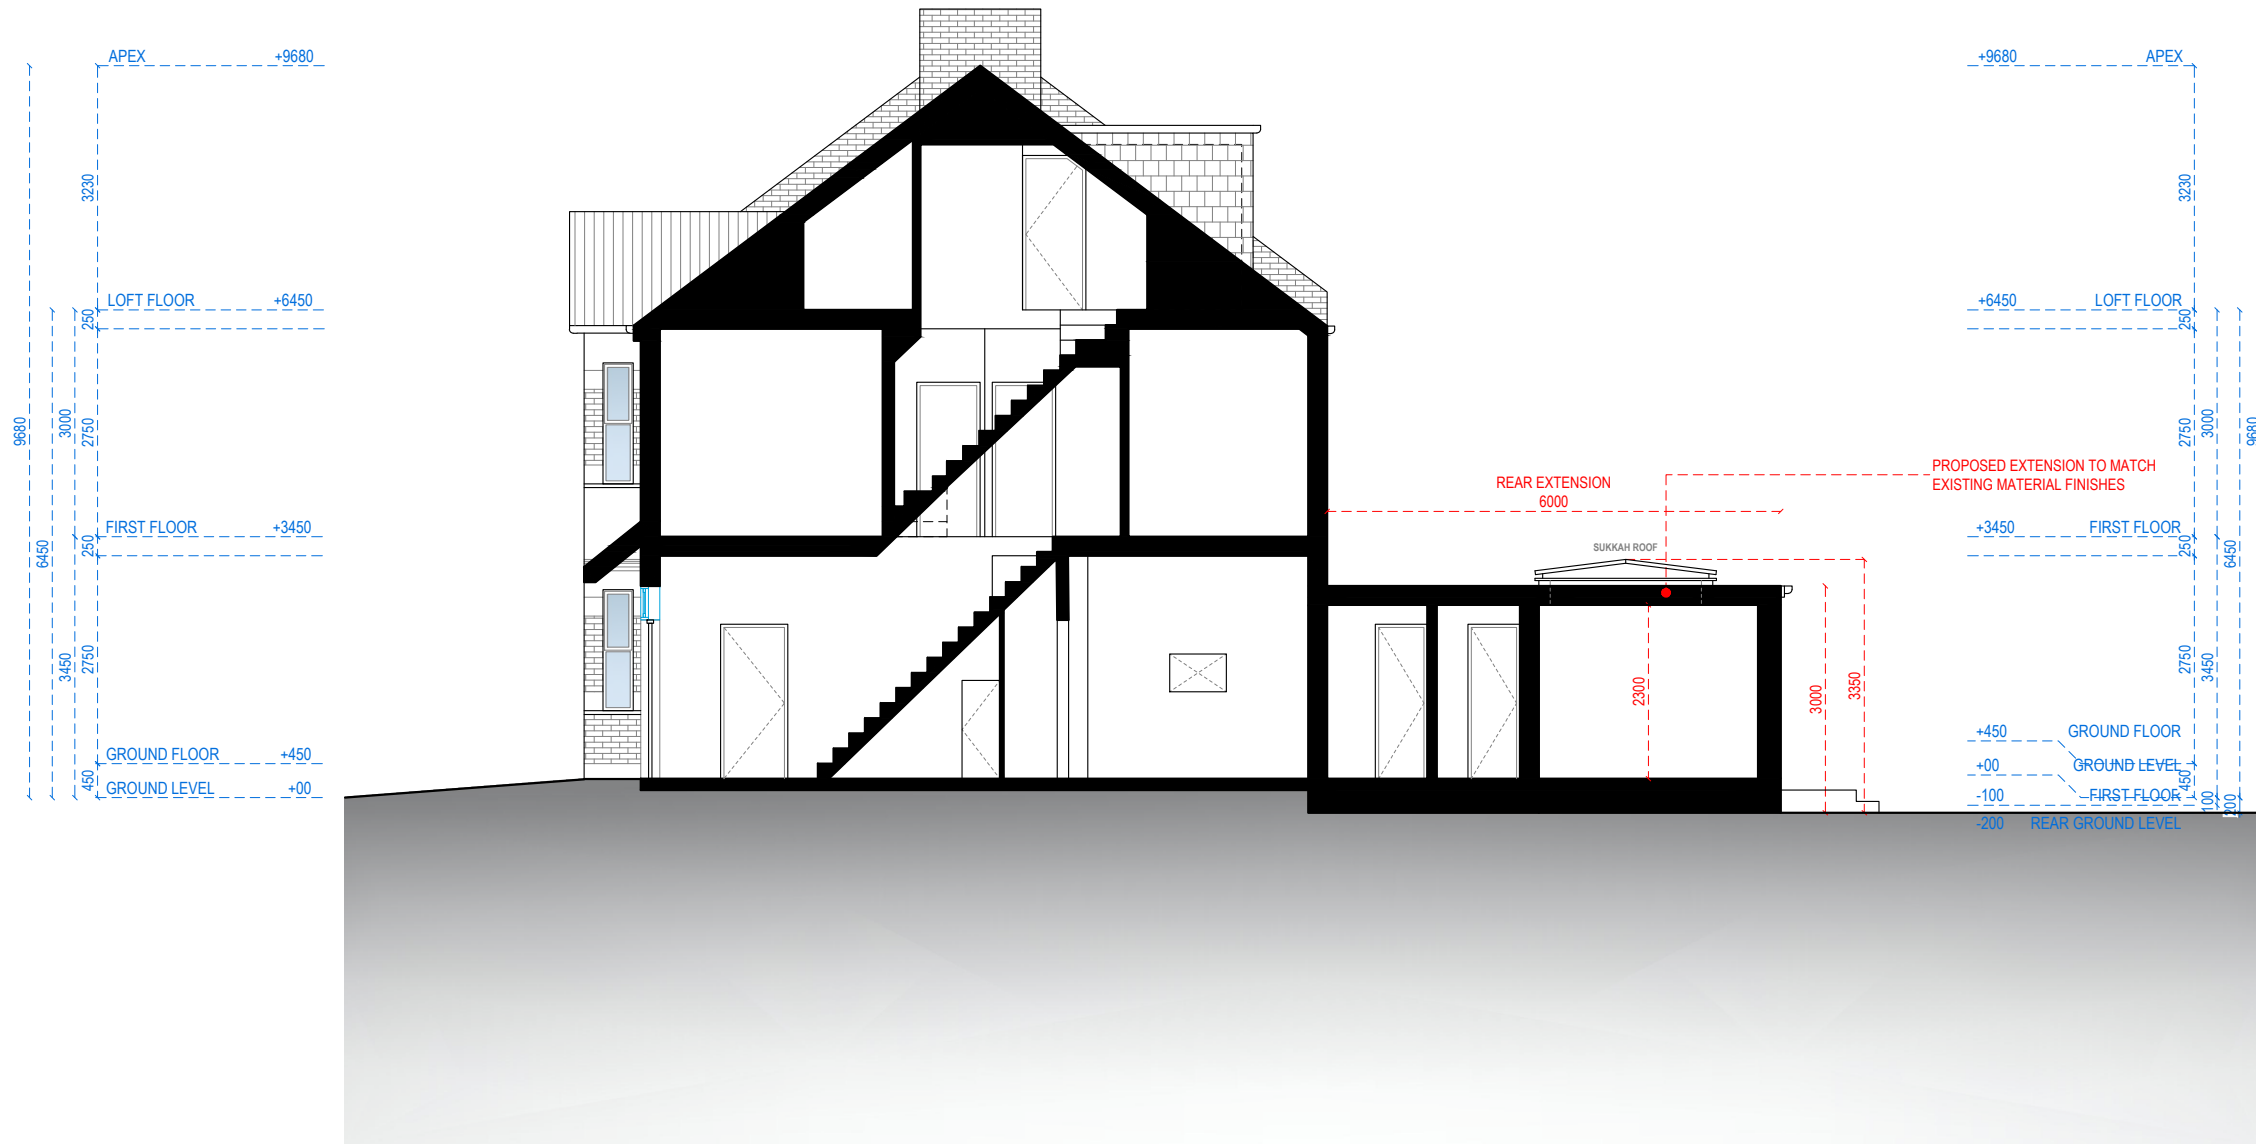

SECTION A-A



Address - Unit 4, Grosvenor Way, London E5 9ND
Phone - 020 3781 8008
E-mail - office@redwoodsprojects.co.uk
Web - www.redwoodsprojects.co.uk

Any errors on Dimensions to be reported to the Architect prior to commencement of Works.
Dimensions and areas are based on survey information.
This drawing is copyright © Redwoods Projects.
All dimensions to be checked on site Prior work.

REFERENCE: 15 BARRY AVENUE, LONDON N15 6AD, UK

TITLE: PROPOSED DRAWINGS
SECTION

PROJECT No 3927 DATE: 2026.05.01

SHEET No
P 05

0 1 2 5m scale
1:100 @A3

NOTES:

DRAWN BY
GB

EDITED BY
CWU | PJDV | GB