



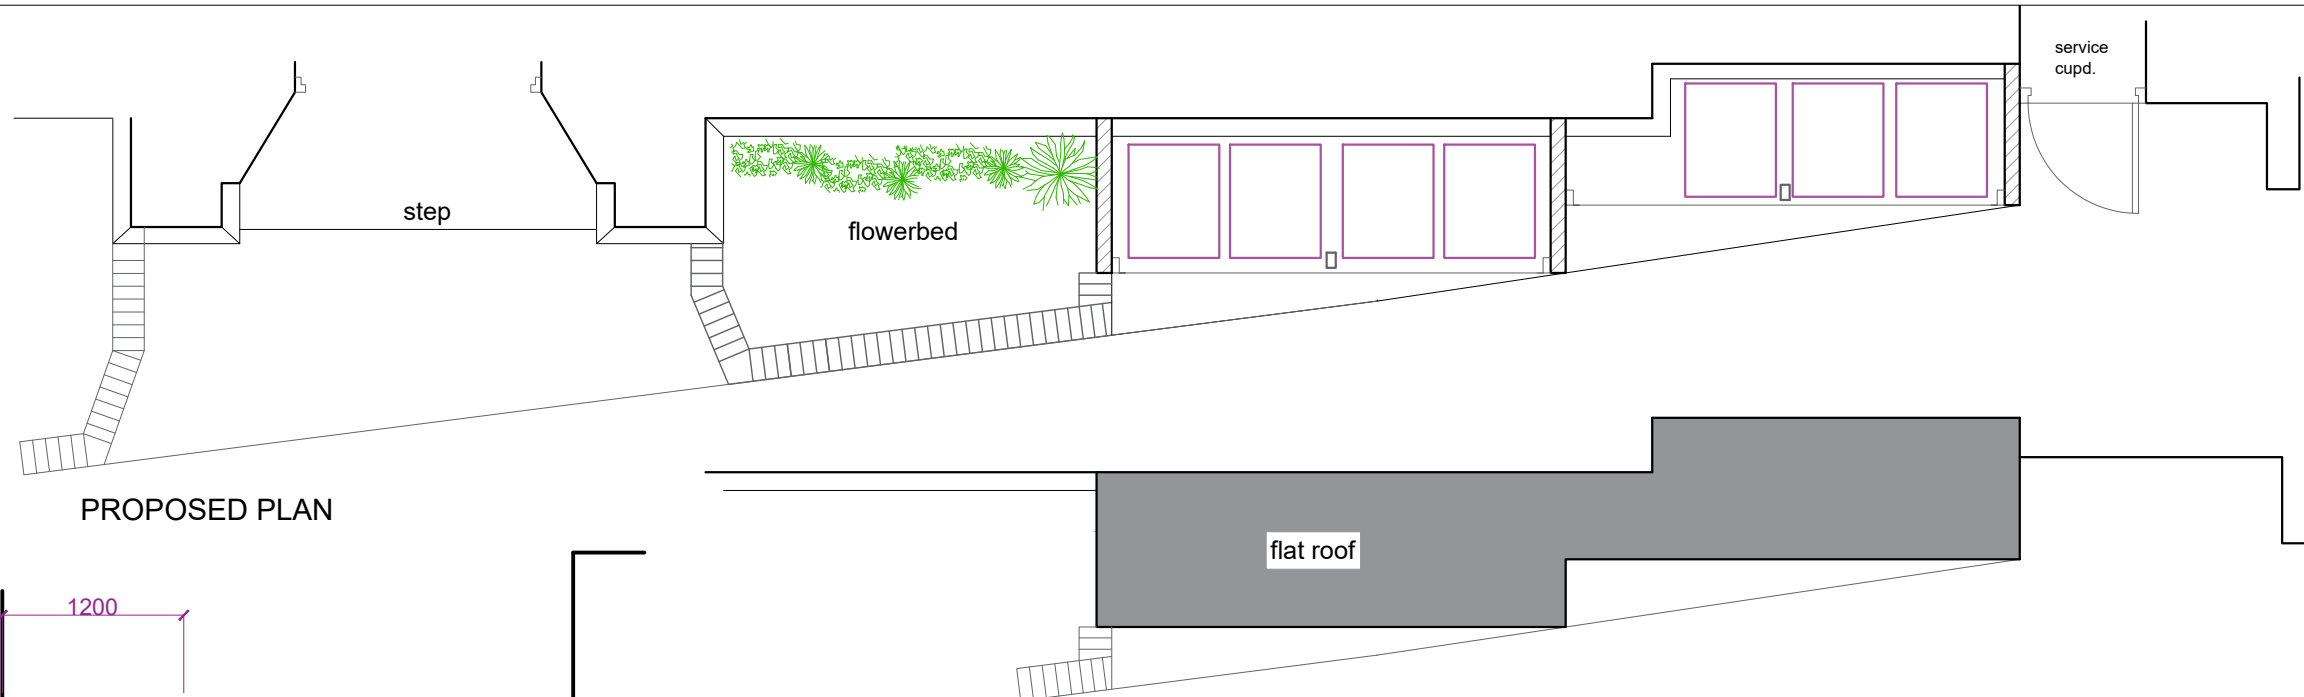


PROPOSED PLAN

PROPOSED ROOF PLAN

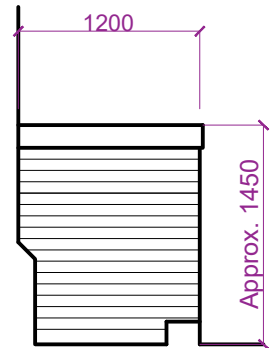



EXISTING SIDE ELEVATION
(southeast facing)

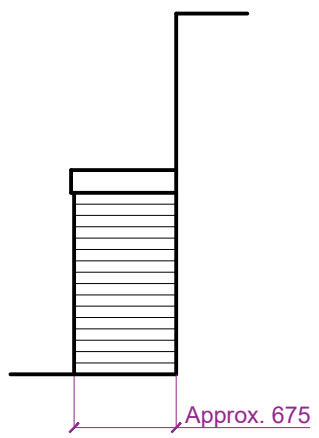

EXISTING SIDE ELEVATION
(northwest facing)



PROPOSED ELEVATION SECTION - showing bin configuration

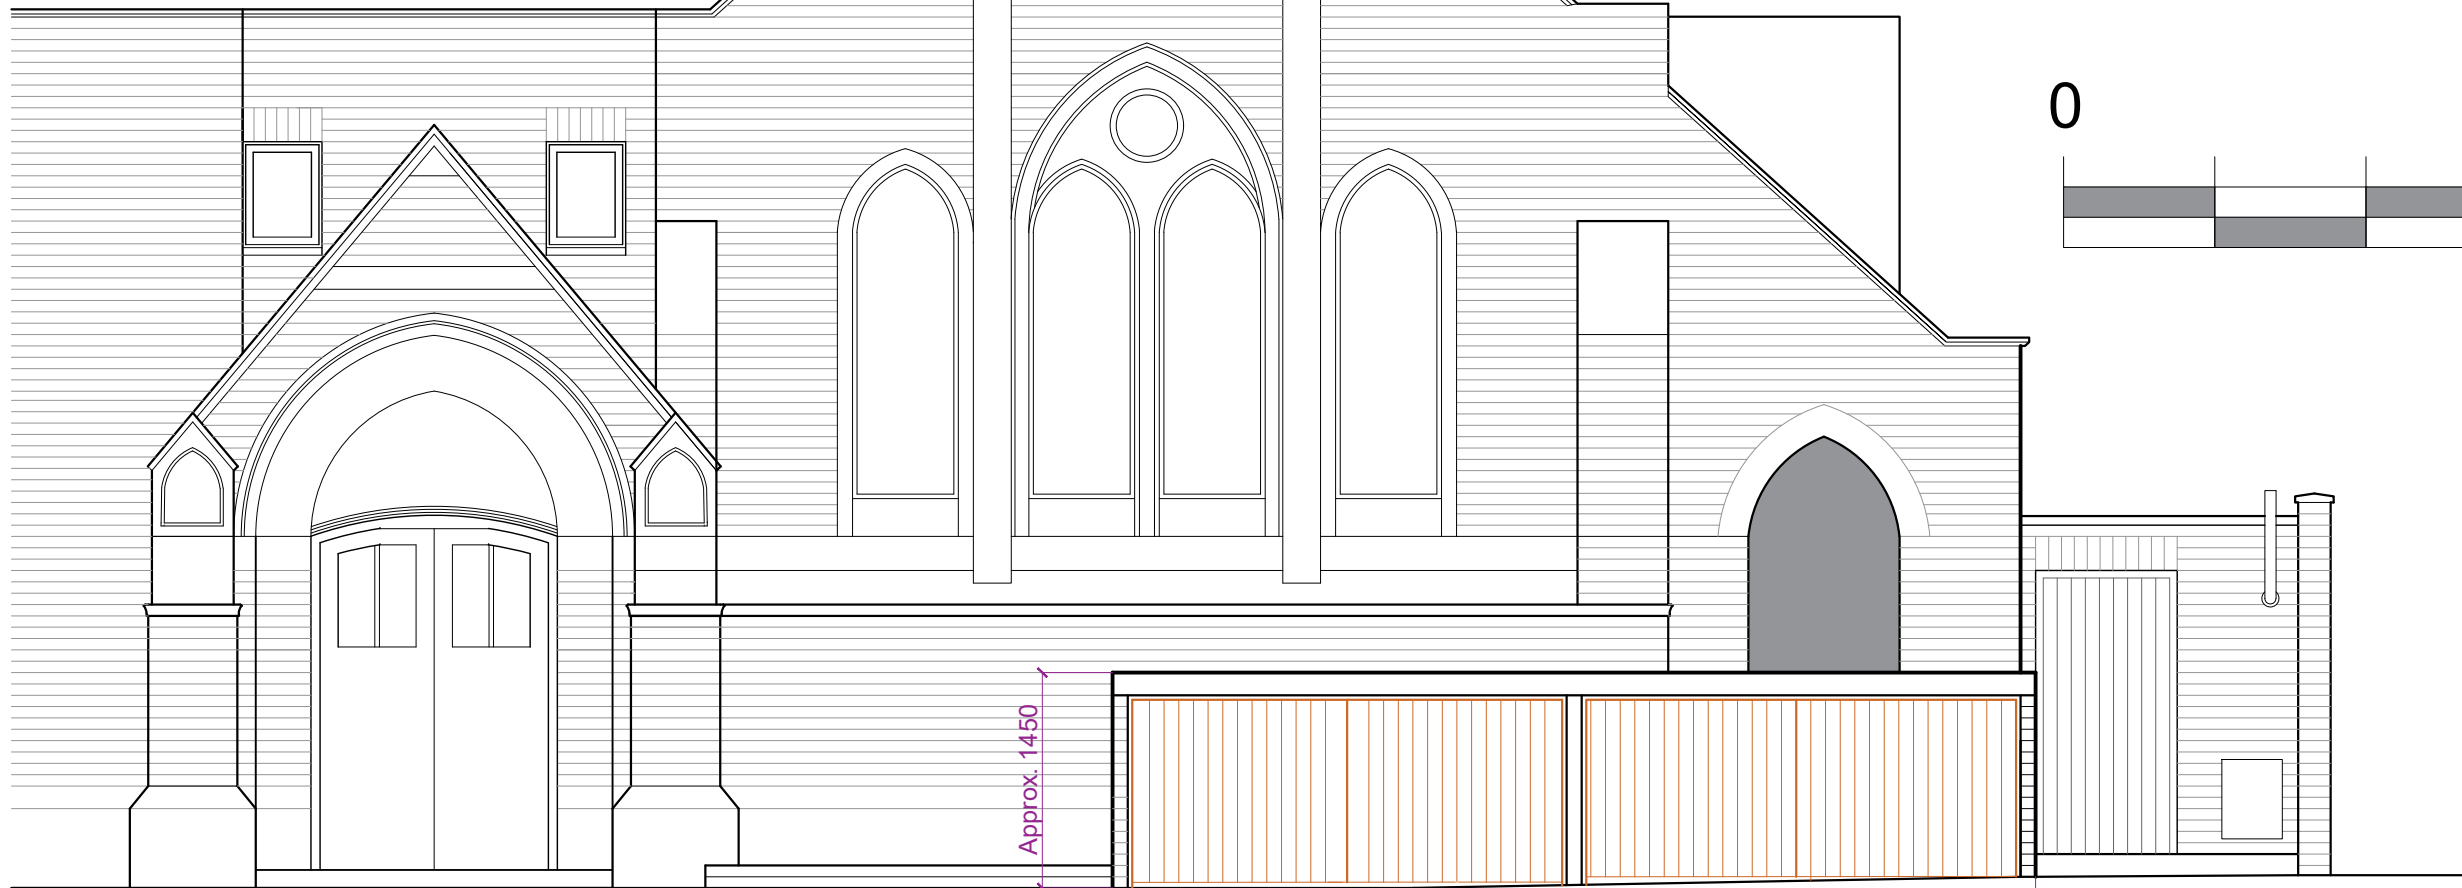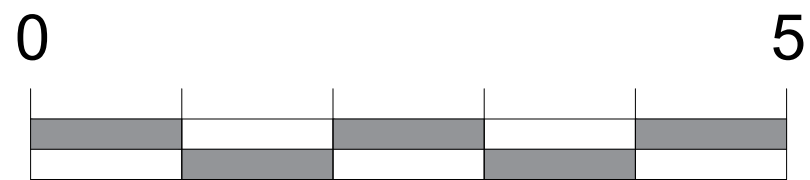

EXISTING FRONT ELEVATION (northeast facing)

NOTES
Do not scale from this drawing. If in doubt contact Rennie & Partners.

This drawing is the property of Rennie & Partners. Use of this drawing is strictly prohibited without the prior written consent of Rennie & Partners Chartered Surveyors.

PROPOSED BIN STORE

New reinforced concrete ground slab with 100mm thick decorative red brick external walls capped with suspended timber flat roof clad with plywood and bituminous felt mineral felt draining to side flowerbed. Roof trimmed with hardwood perimeter fascia. Fascia primed and painted black. Front elevation fitted with purpose made timber frame and doorsets. Doors to be sliding and braced and clad with T&G paneling. Doorsets manufactured from joinery grade Redwood / hardwood. Doorsets stained to match original.

RENNIE & PARTNERS 26 High Road East Finchley London N2 9PJ TEL: 020 8444 7191 FAX: 0202 8444 4330 email: surveyors@renniepartners.co.uk			
CLIENT: OLD CHAPEL PLACE RTM COMPANY LIMITED			
PROJECT: OLD CHAPEL PLACE PRINCES AVENUE N10 3LT BIN STORE PROJECT			
TITLE: PROPOSED PLAN, ROOF PLAN, ELEVATIONS & SECTION			
APPROX. SCALE @ A3: 1:50	SURVEY DATE: FEB-25	DRAWN: MS	CHECKED:
PROJECT NO: 4896		DRAWING NO: 40CP.003.rev.A	
REVISION:			