





PROPOSED FRONT ELEVATION
Scale @ 1/100

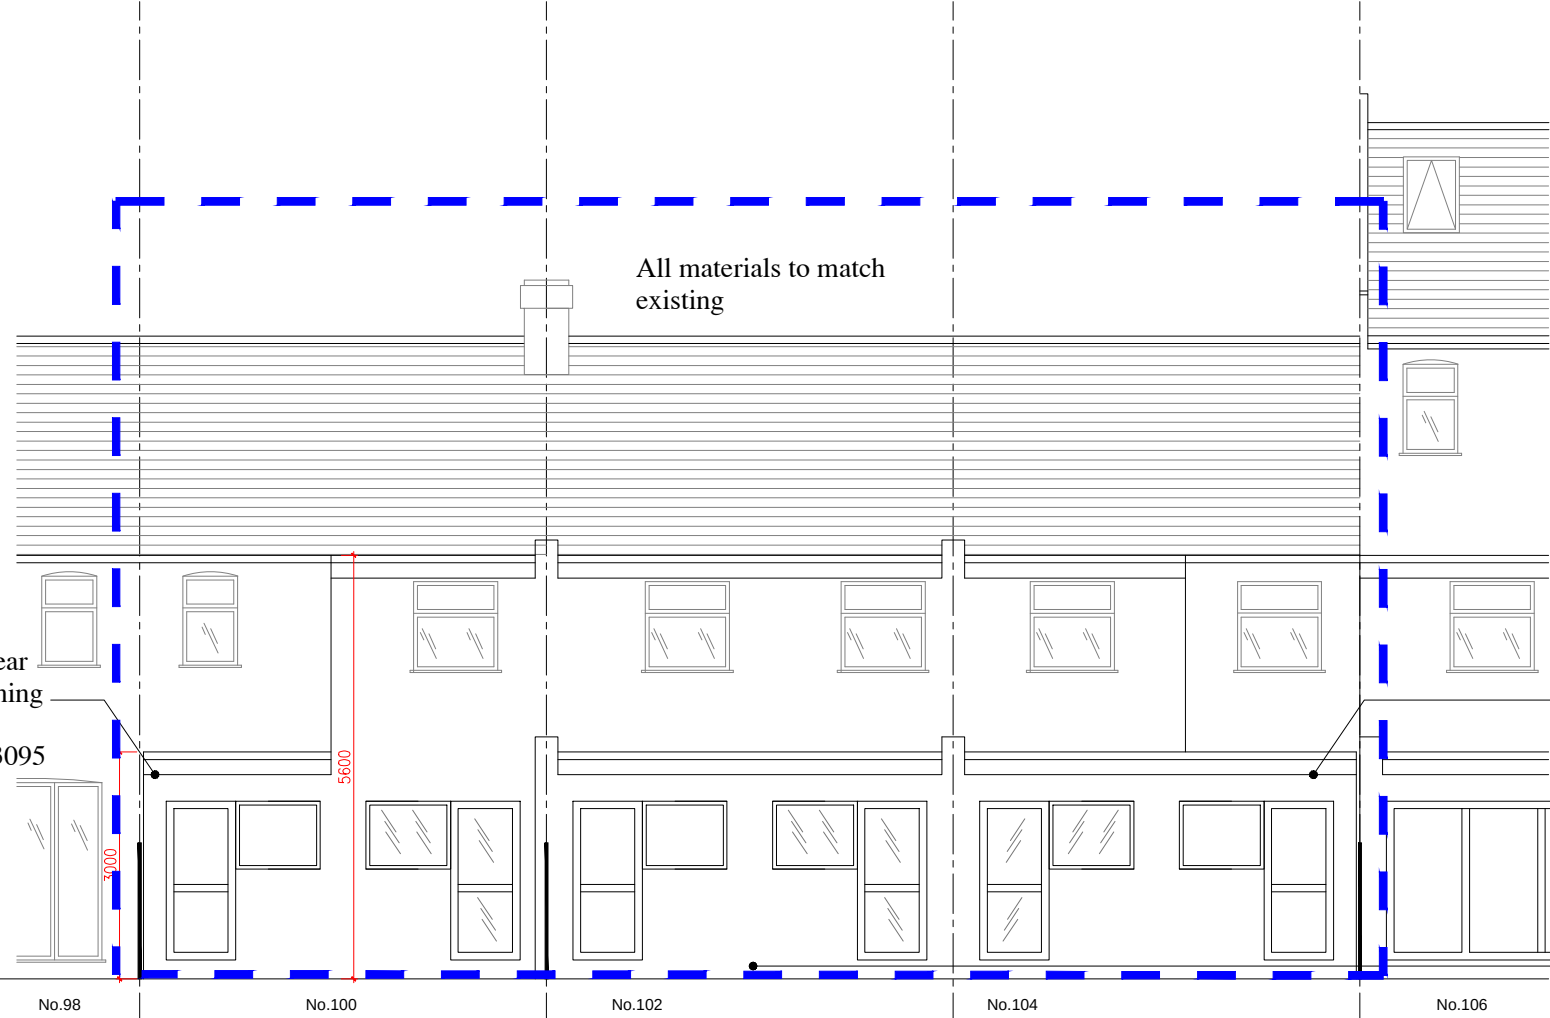

PROPOSED REAR ELEVATION
Scale @ 1/100

GENERAL NOTES

1. Do not scale this drawing for Construction purposes.
2. All dimensions in this dwg. are metric.
3. This drawing shall be read in strict conjunction with all other relevant architectural, structural engineer's & services engineer's drawings, calculations, details & specifications.
4. The contractor shall check all dimensions & setting out information on this or other related drawings prior to placing work in hand. Any errors or discrepancies between documents shall be reported to the Forward Architecture & seek clarification.
5. All proprietary products shall be used & fixed in strict accordance with manufacturers' printed recommendations, notes, specifications etc.
6. Only drawings stamped "ISSUED FOR CONSTRUCTION" shall be used on site.
7. This drawing & all other drawings & schedules, specifications, details etc. relating to this project are copyright of Forward Architecture.

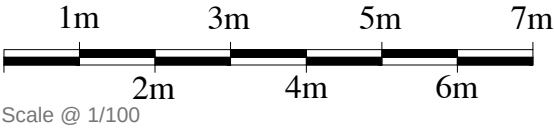

Key:

- Existing structure
- Demolished construction
- Proposed structure
- Surrounding buildings

...		

Revisions	
ForwardArchitecture	
020 8123 9086	
info@forwardarchitecture.co.uk www.forwardarchitecture.co.uk	
Project	100-104 Lealand Road London N15 6JT
Title	PROPOSED ELEVATIONS
Scale	As Indicated on A3
Drawn by	
Date	10-2025
Checked	
Drawing Number	2527_02-01
Revision	