





Example Privacy Screen Images 01

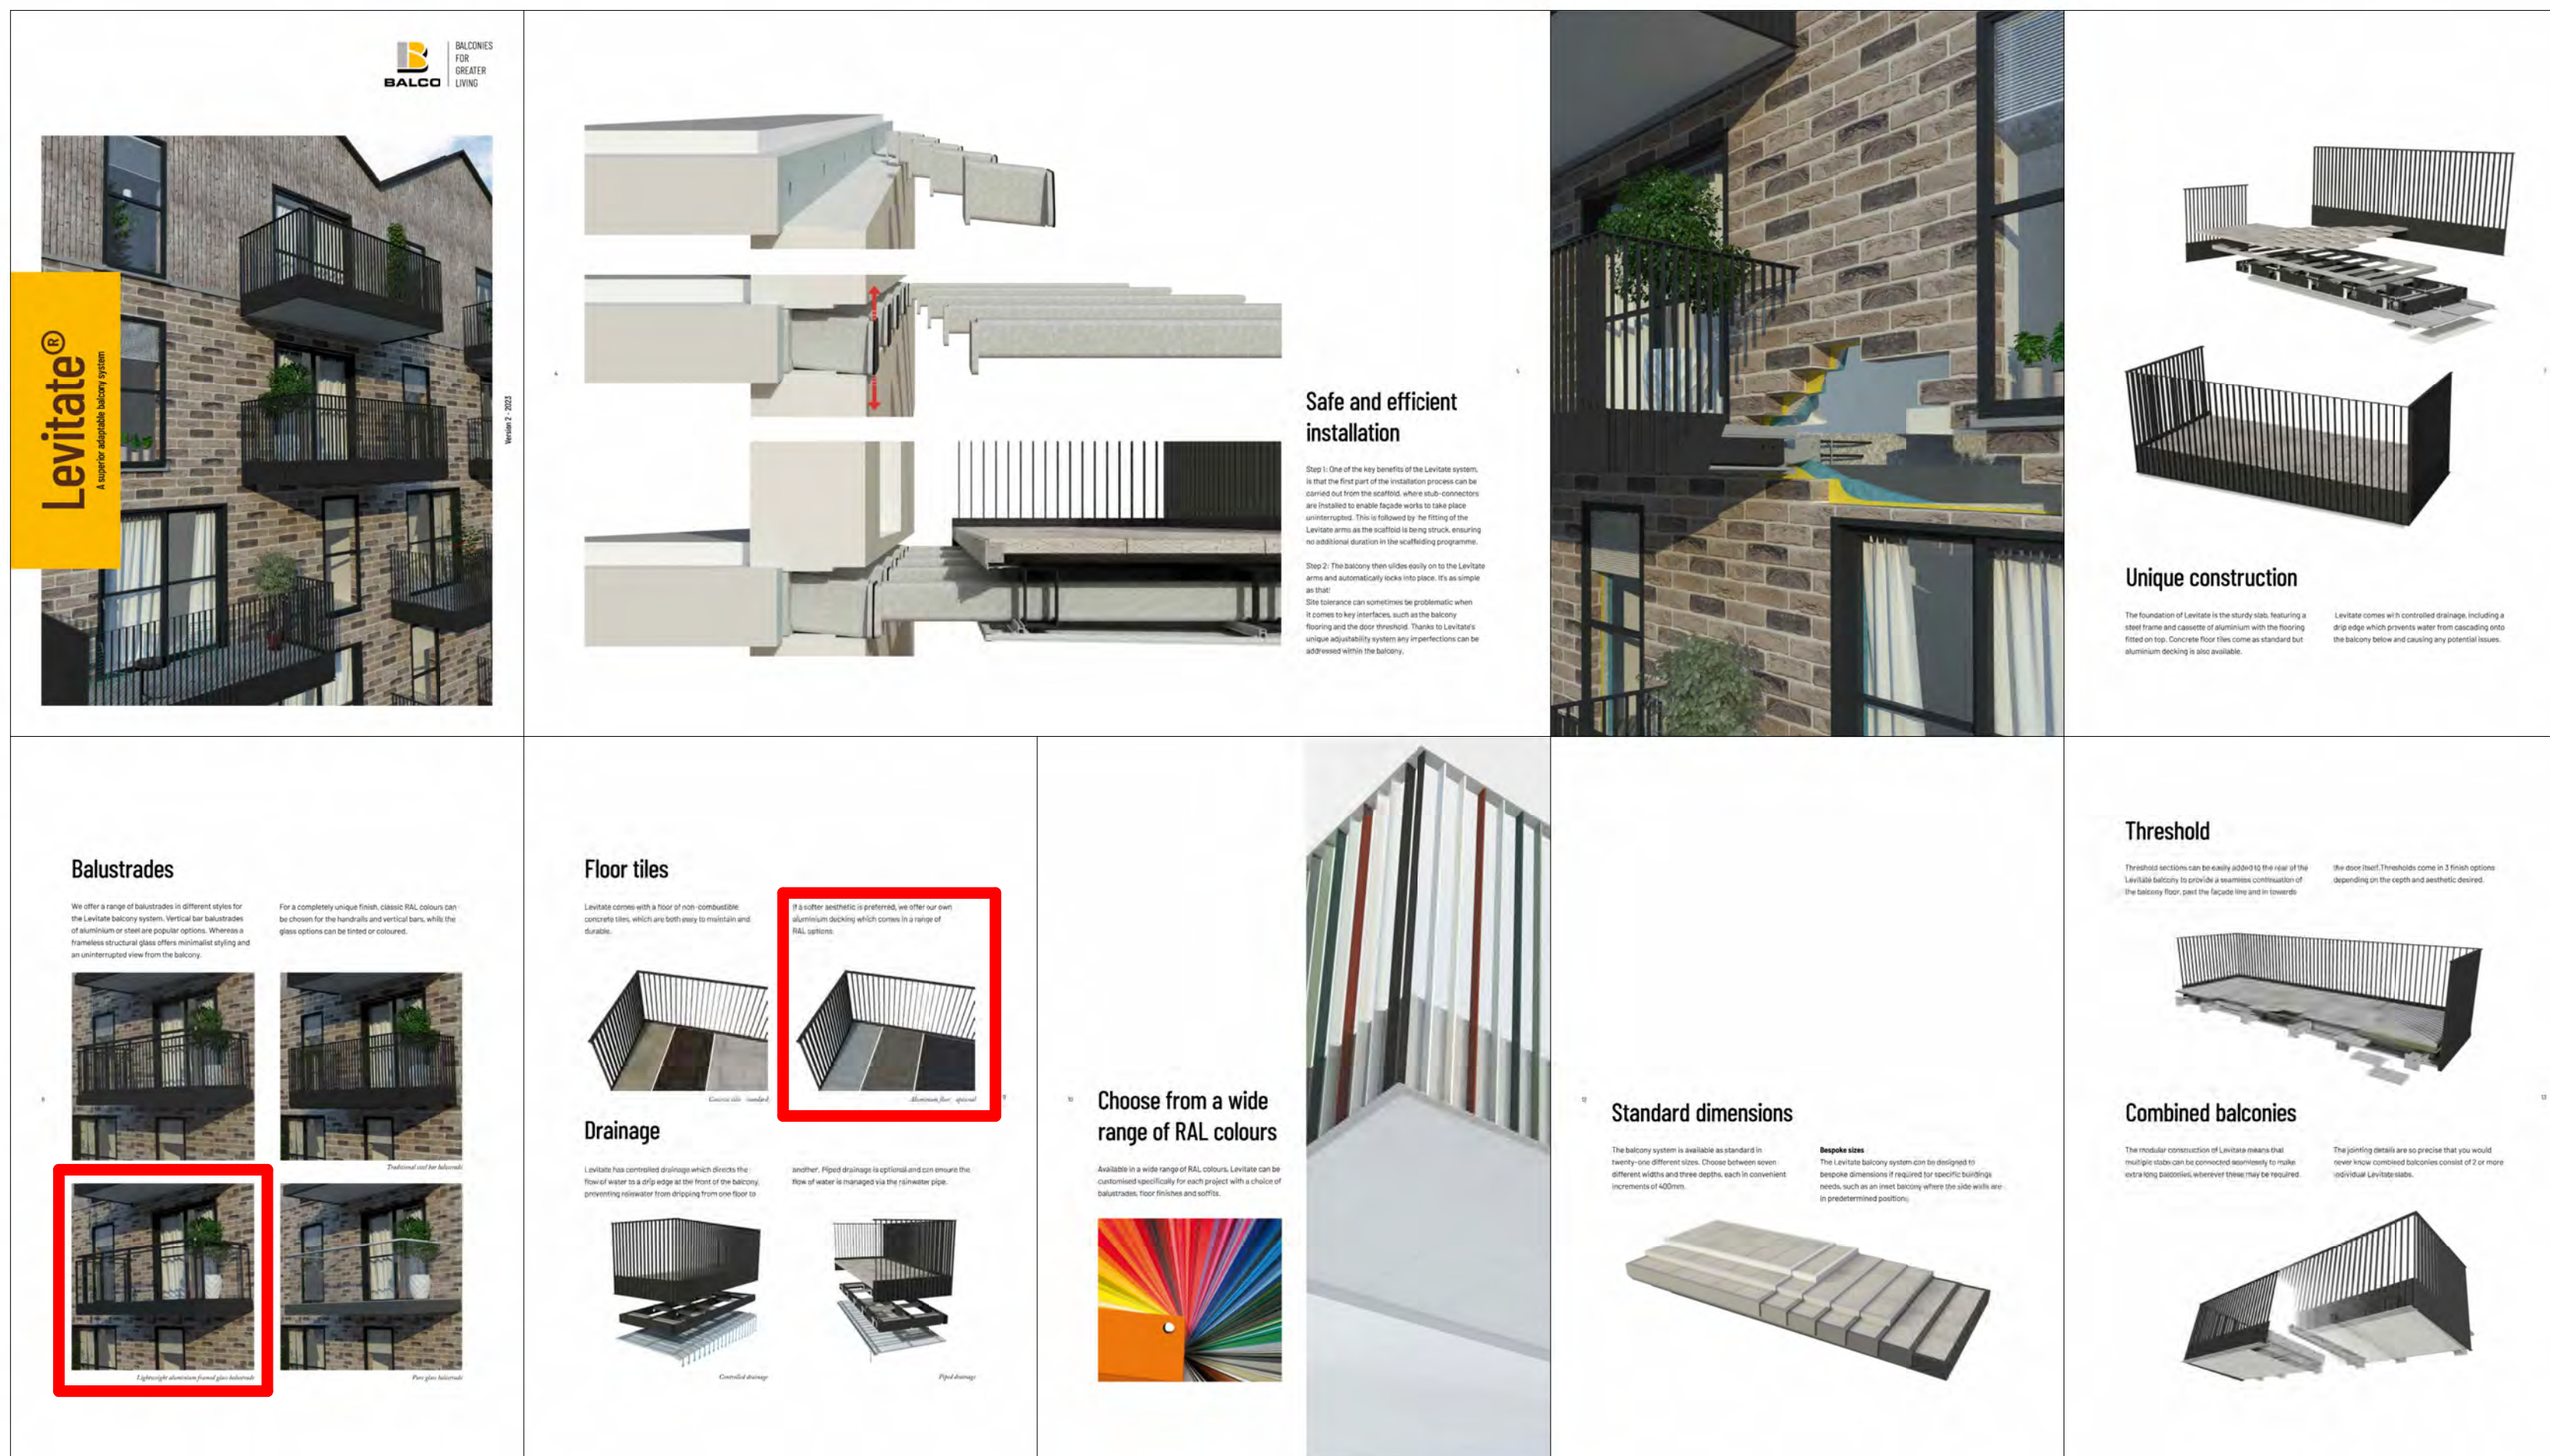


Example Privacy Screen Images 02

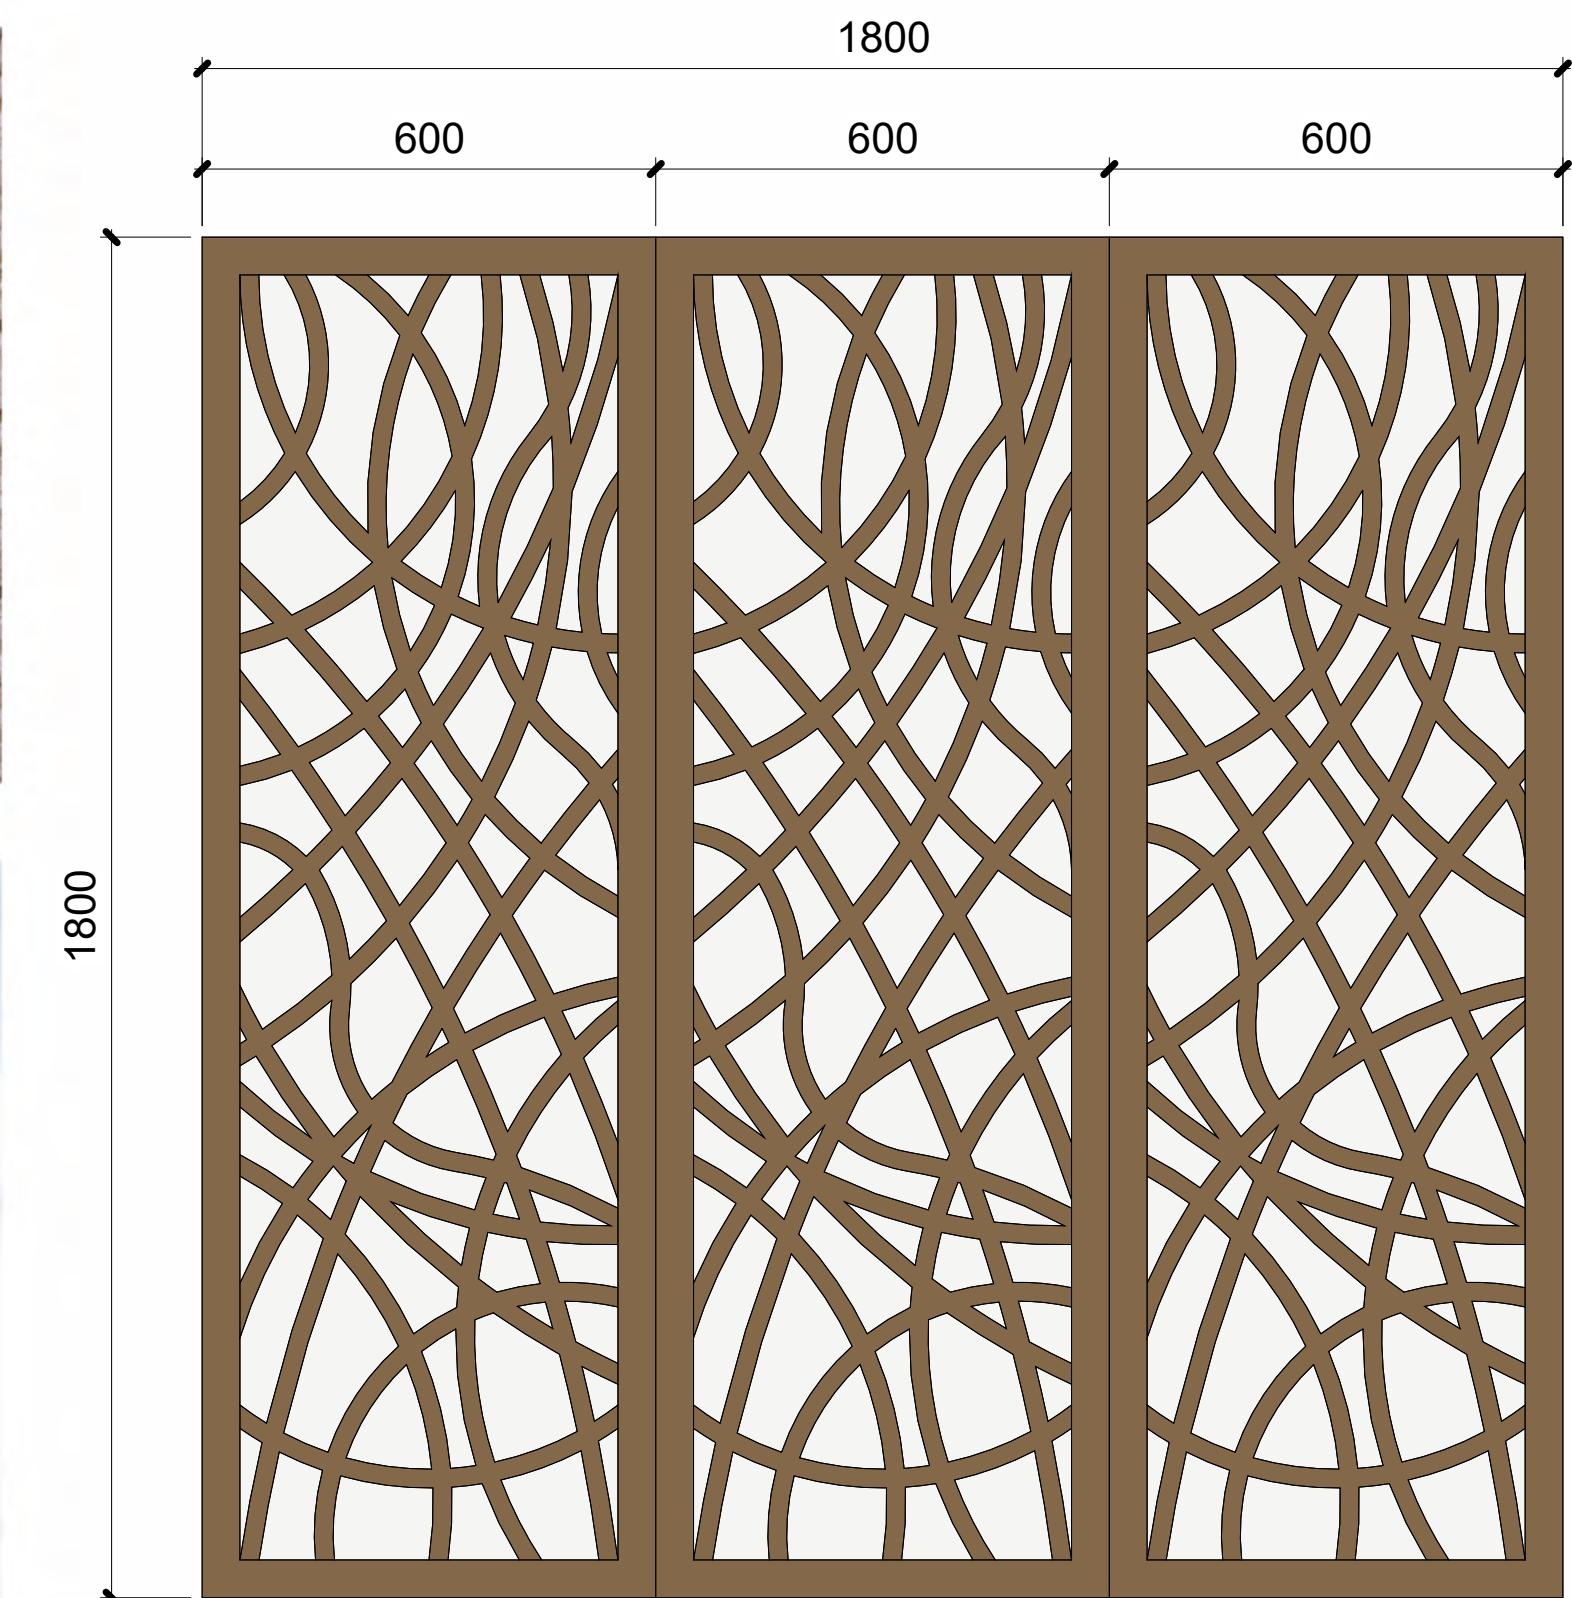

Details - Privacy Screen

1 : 10

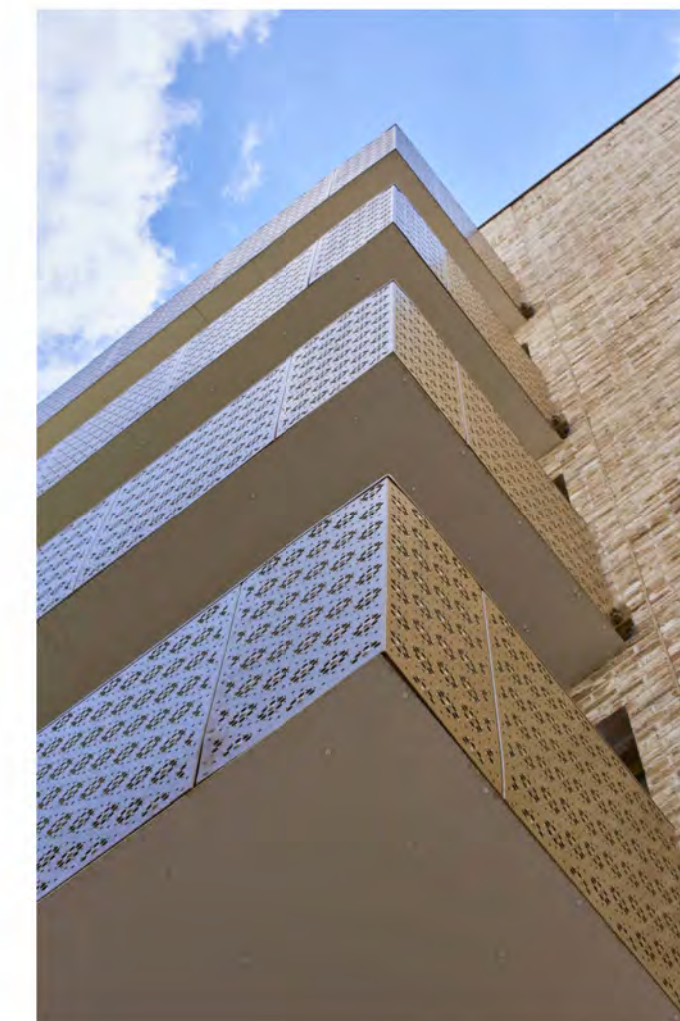


Example Privacy Screen Images 03



Example Privacy Screen Images 04


Notes:

- 1800 x 600mm panels proposed to enclose the side of the balconies to the flats
- Privacy screens metal work to be galvanised and powder coated in bronze colour
- Be-spoke pattern proposed for the screens with the final design to be confirmed once Specialist manufacturer is chosen

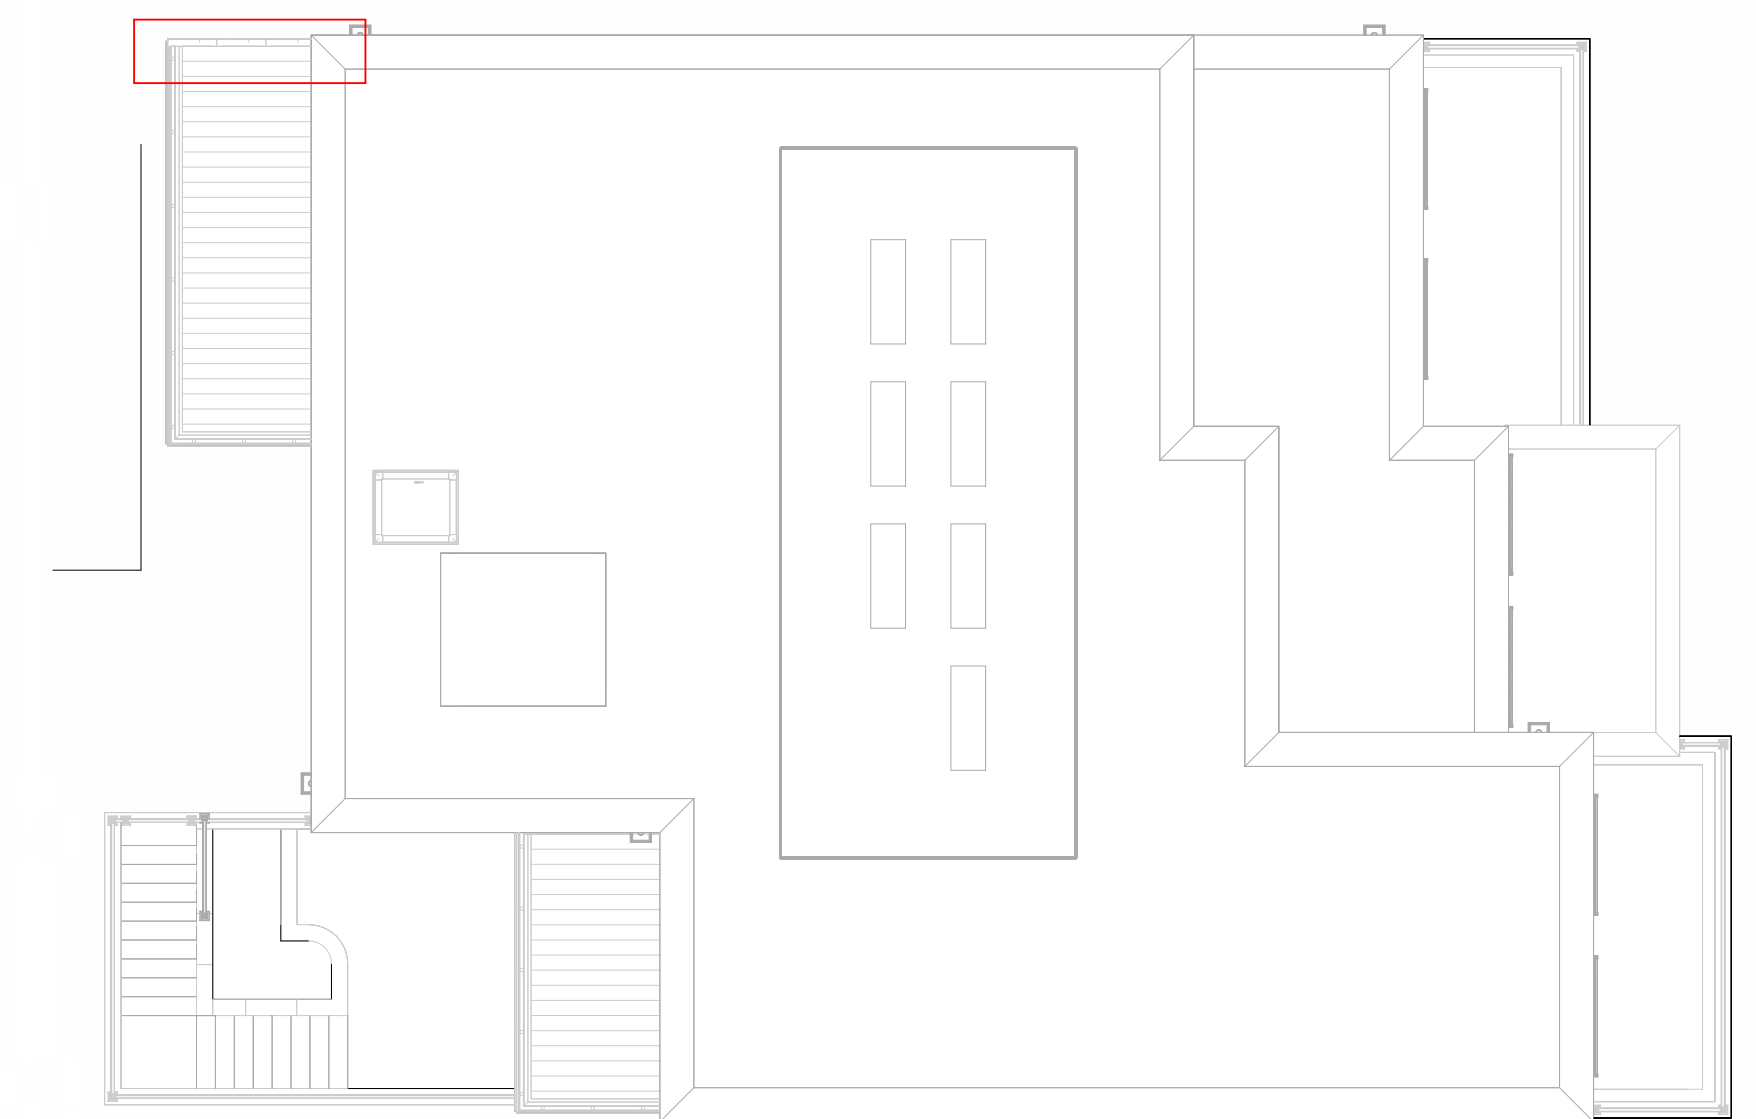

Roof Plan - Balcony Locations

1 : 100

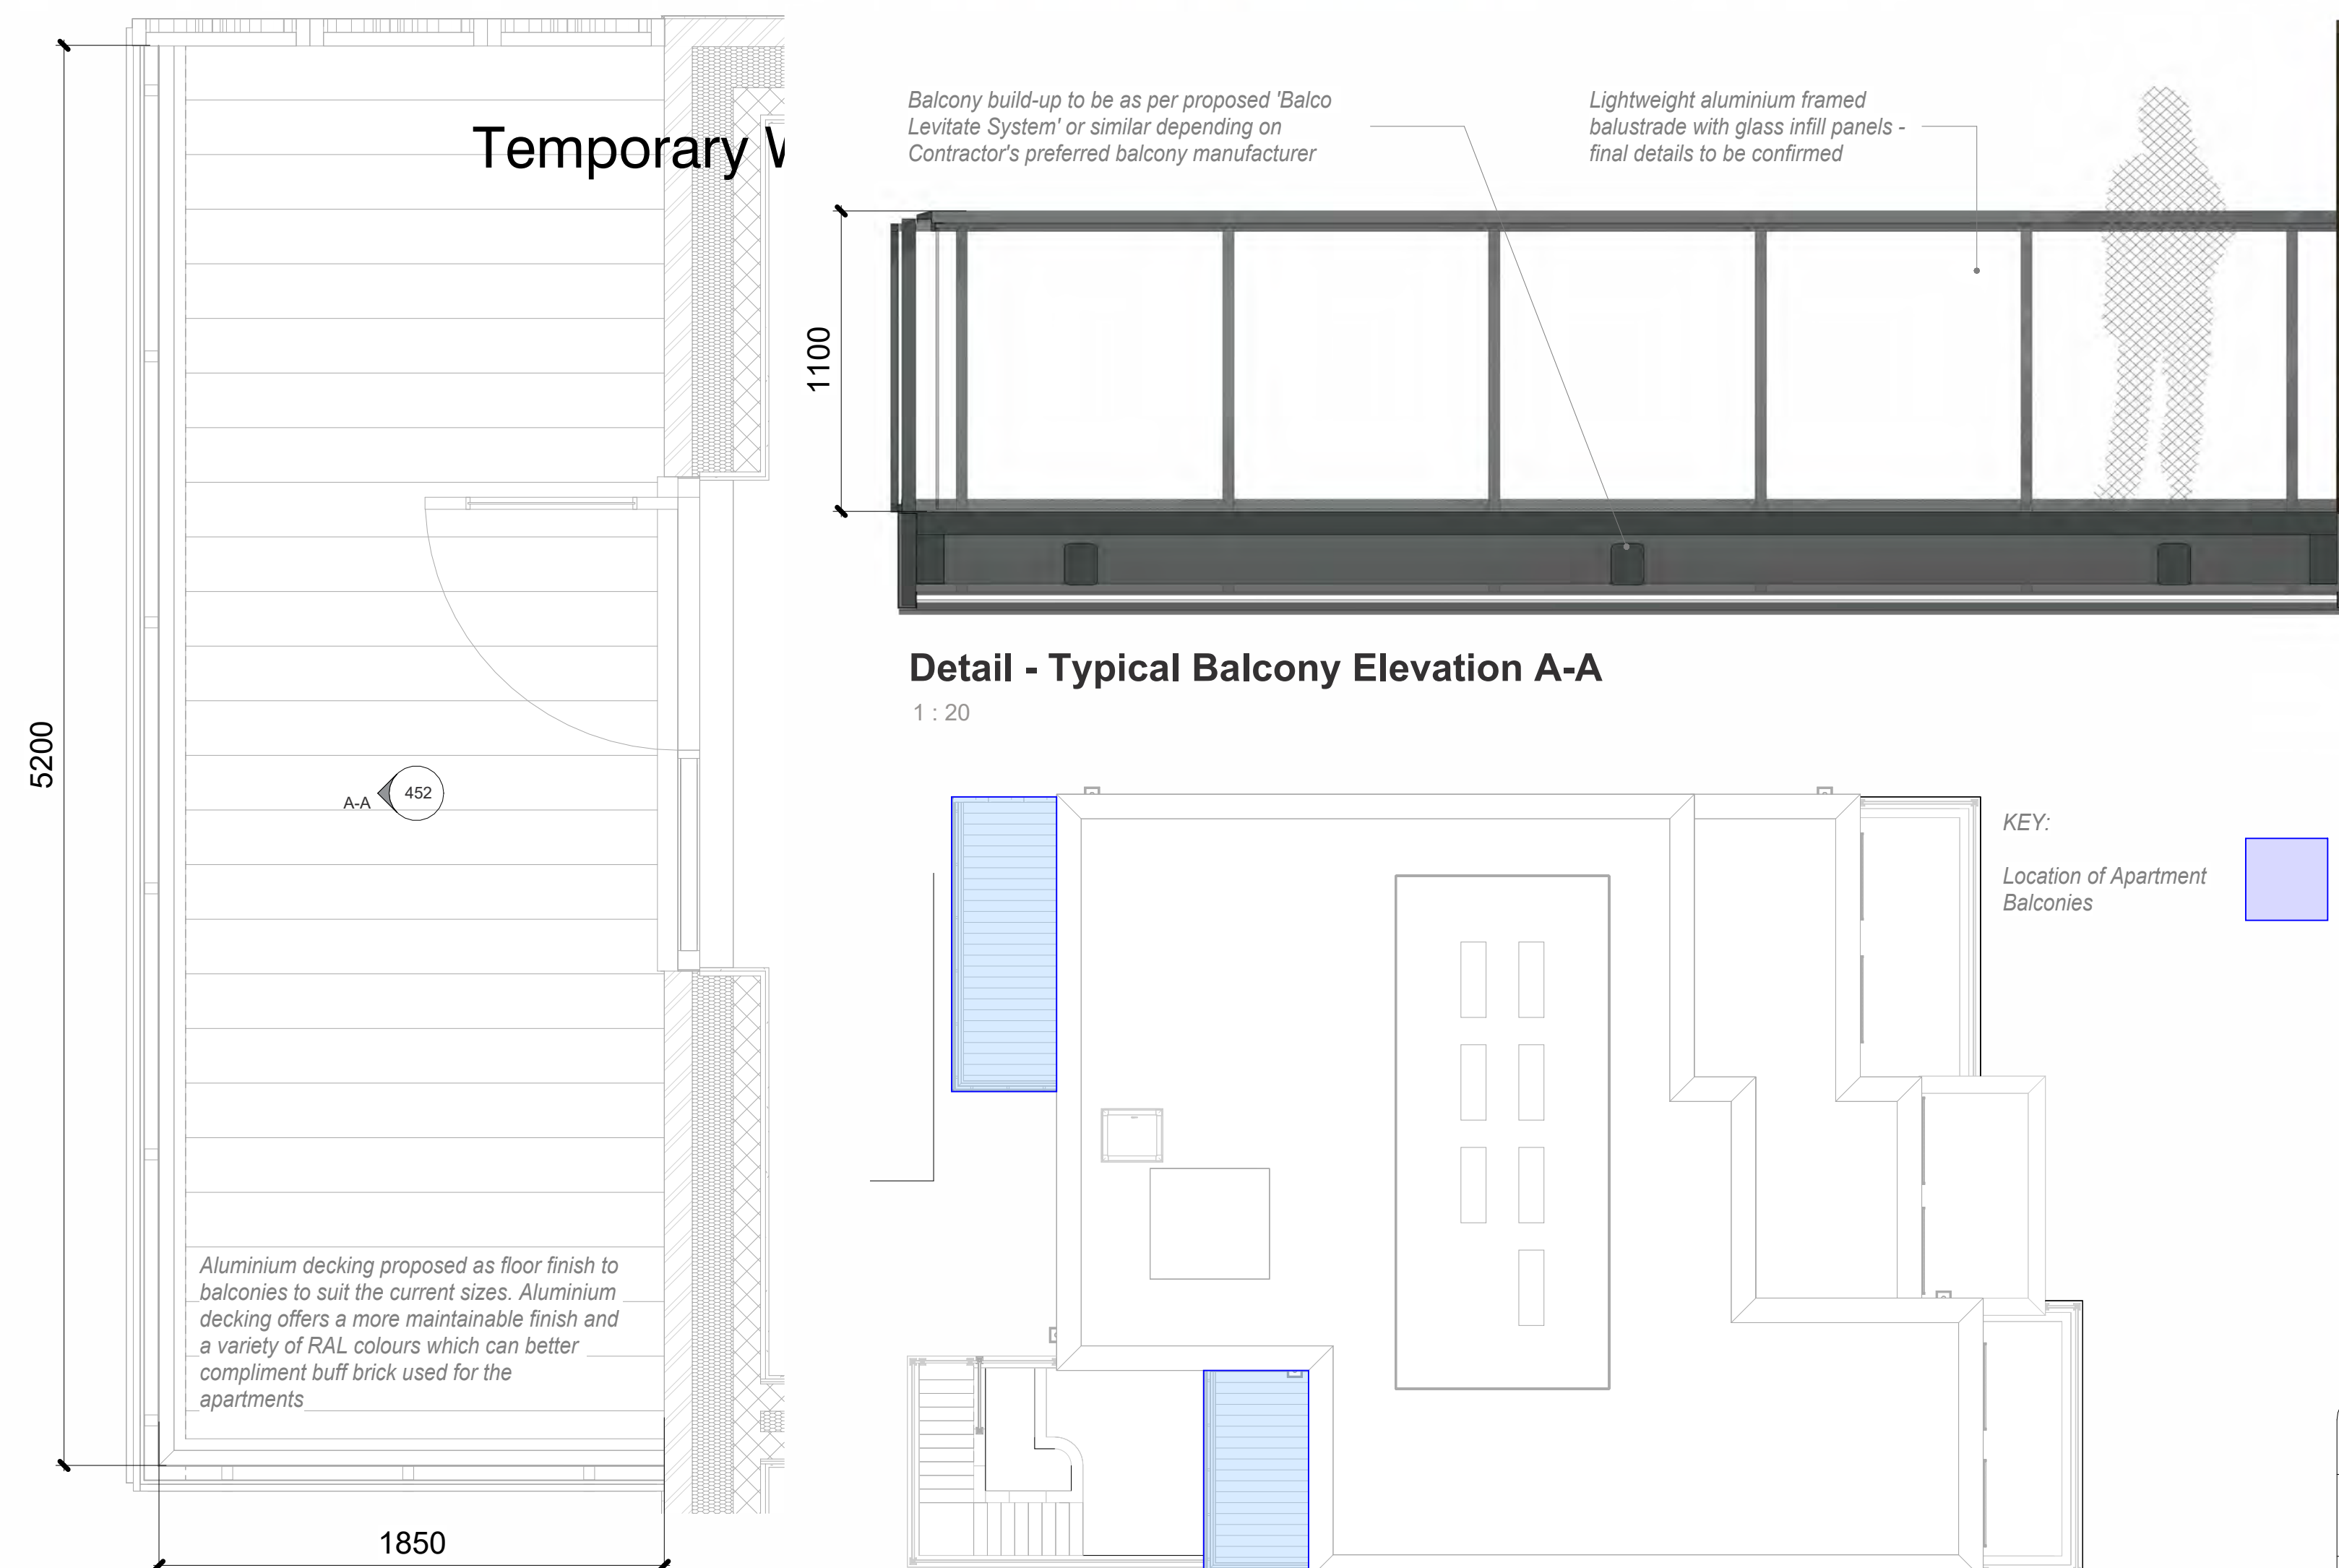

Typical Balcony / Terrace - Plan View

1 : 20

Roof Plan - Balcony Locations

1 : 100

PROJECT Highgate Residential Flats		SCALE AT A1: As indicated	DATE: 23.04.26	DRAWN: JA	CHECKED: RM	 RM Design Group Unit 16 Escrick Business Park York North Yorkshire YO19 6FD www.rmdesigngroup.co.uk info@rmdesigngroup.co.uk 01904 233 539			
DRAWING TITLE Flats - Balcony, Balustrades & Privacy Screen - Plans, Elevations & Details		PROJECT NO: D01-03	DRAWING NO.: 452	REVISION:					
CLIENT Highgate Care Ltd		NOTE: DO NOT SCALE. USE FIGURED DIMENSIONS ONLY. THIS DRAWING IS TO BE READ IN CONJUNCTION WITH ALL RELATED DESIGN TEAM AND SUB-CONSULTANT INFORMATION AND DOES NOT RELIEVE ANY PARTY OF COMPLIANCE WITH ANY APPLICABLE CODE OR LAW WHICH MAY HAVE PRIORITY OVER THIS DRAWING.							
DRAWING STATUS PLANNING		ALL DIMENSIONS TO BE VERIFIED ON SITE PRIOR TO THE COMMENCEMENT OF ANY WORK OR THE PRODUCTION OF ANY SHOP DRAWING. ALL DISCREPANCIES TO BE REPORTED TO RM DESIGN GROUP. THIS DOCUMENT IS COPYRIGHT © RM DESIGN GROUP LTD 2020.							
							REV	DESCRIPTION	BY