

T.M.D.S.Ltd
Architectural Services
& Vastu Consultancy
Mobile : 07887555550

Clients:
Mr jean-claude Nicolas

Proposed Development:
7 Clonmell Rd,
London
N17 6JY

issue: Planning Approval


Scale: 1:50 @ A3
Date: 2026/06/01

Job No: 586/LE	Drq No: 11
-----------------------	------------



Project Description

Proposed Single Storey rear extension

GENERAL NOTES : "This drawing is prepared solely for design and planning submission purposes. It is not intended or suitable for either Building Regulations or Construction purposes and should not be used for such".

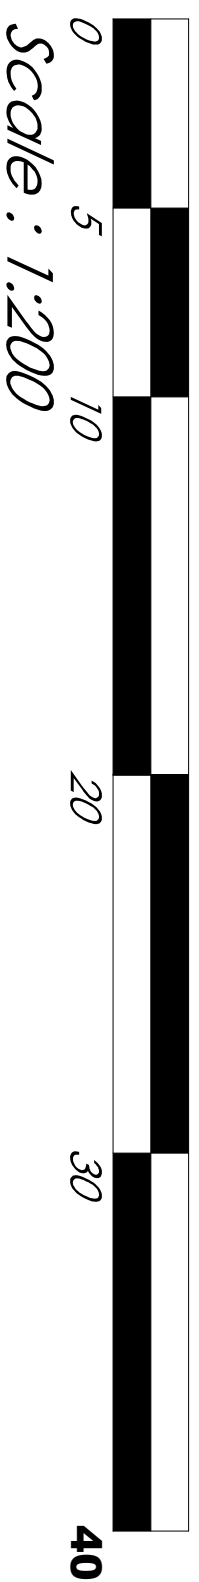[illegible]

Proposed Single Storey Rear Extension

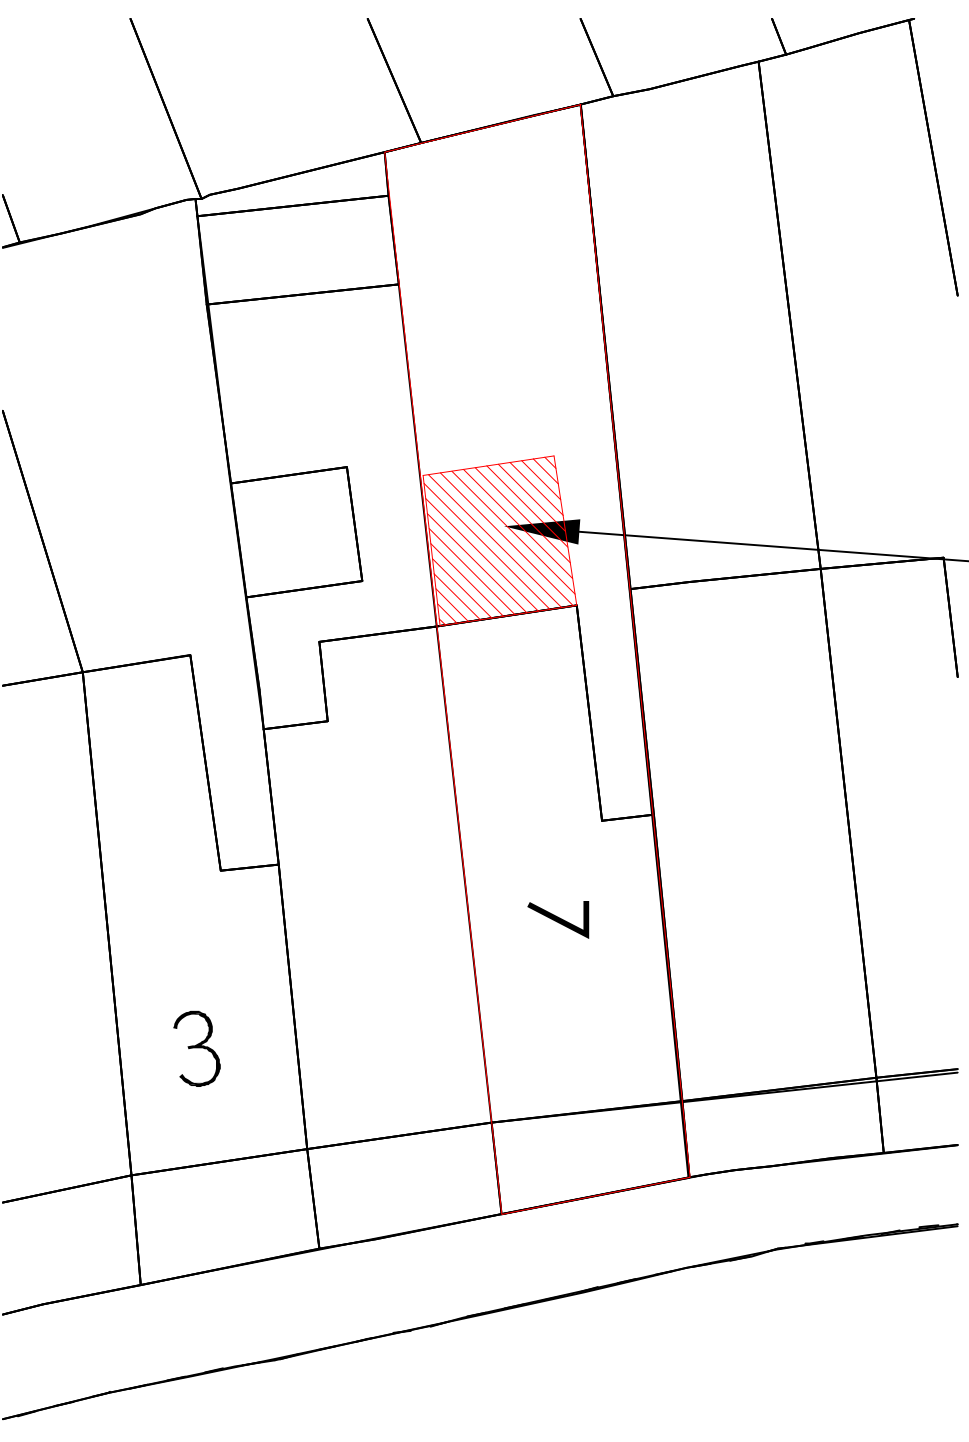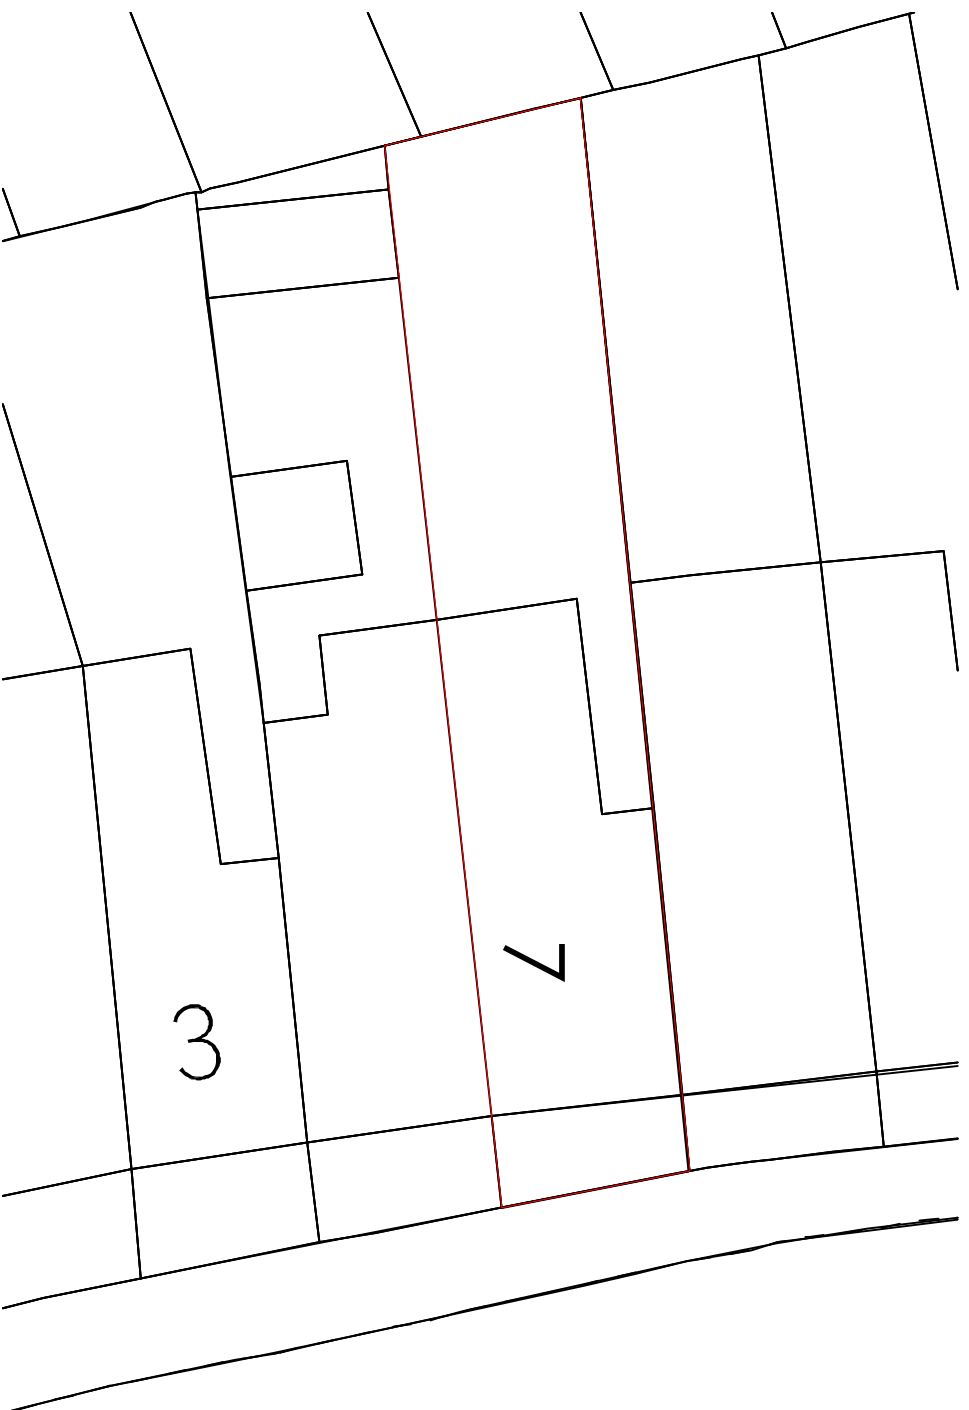

Existing Site Plan scale 1:200

Proposed Site Plan scale 1:200