


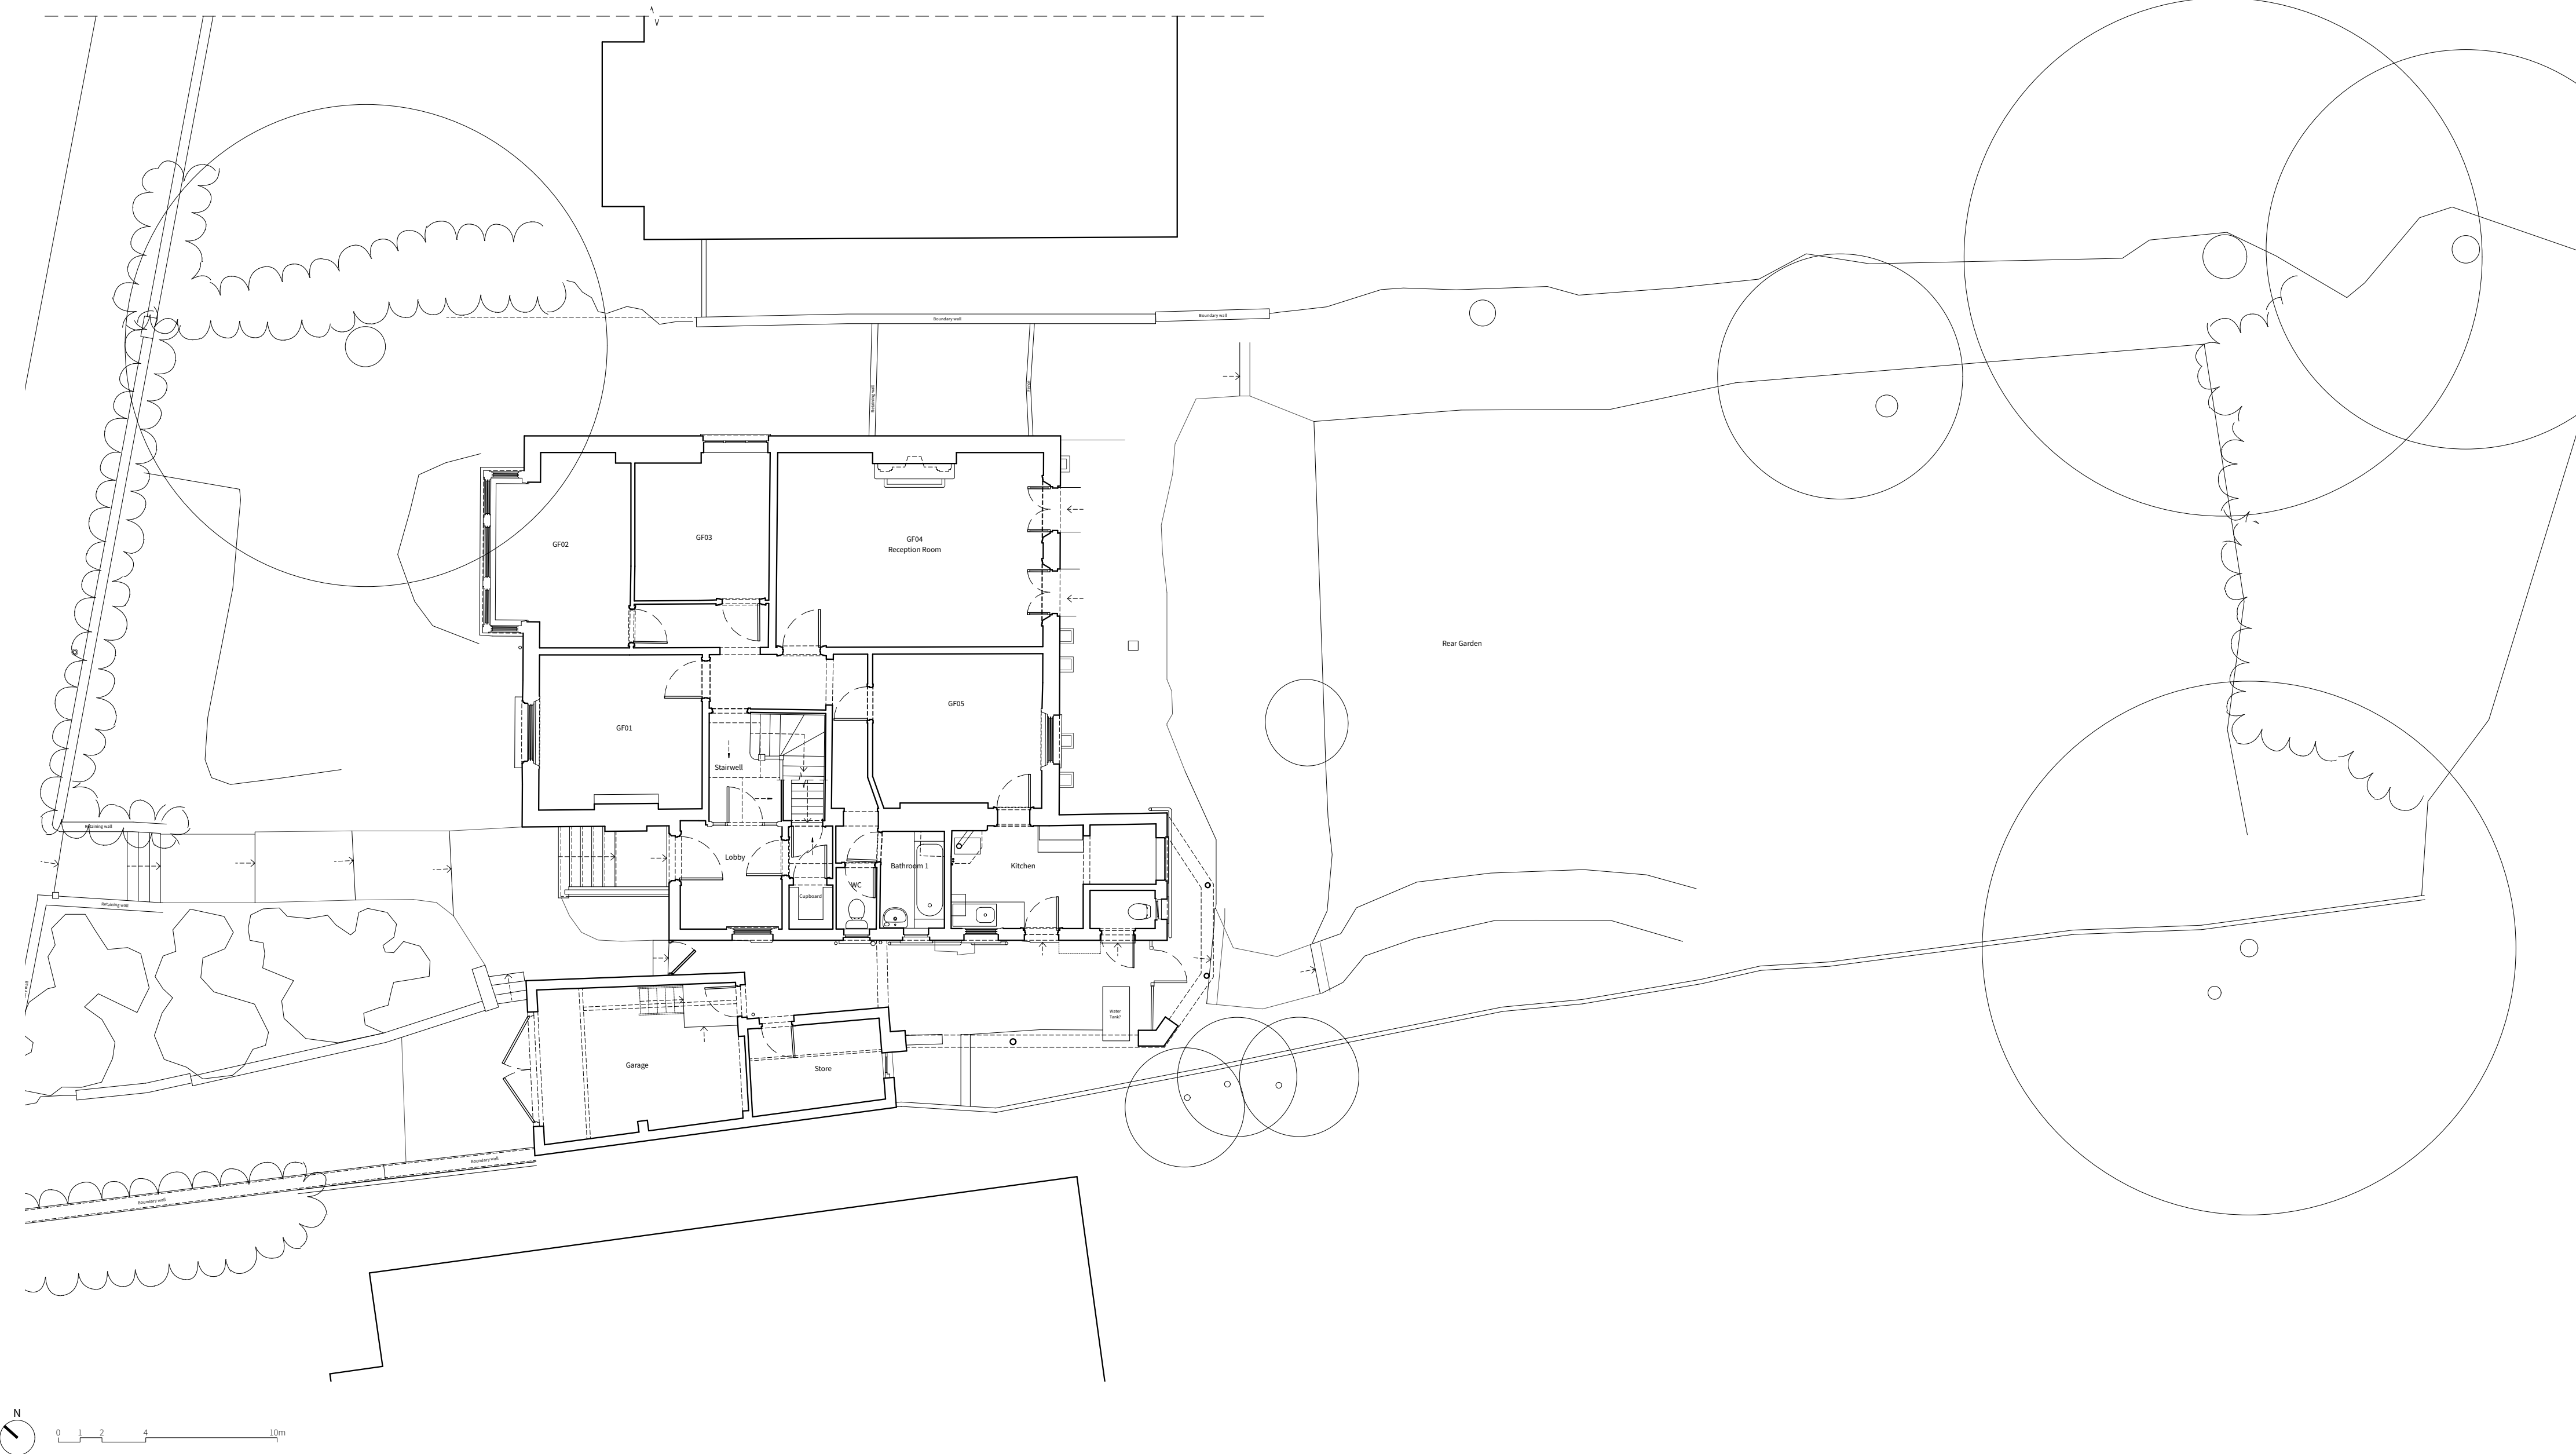



Copyright
Copyright in design and this drawing is the property of Will Gamble Ltd. reproduction in whole or in part is forbidden.
All dimensions are to be checked on site by the contractor. Do not scale this drawing. Any errors or omissions are to be reported to the Architect immediately.
This drawing is to be read in conjunction with all the relevant drawings and / or specialists' drawings / documents, any discrepancies or variations to be notified
The contractor shall submit setting out drawings to the Architect for approval, without which, manufacture shall not commence. All work must comply with relevant British Standards and current Building Regulations.

Notes

Revisions
P0 14/05/2026 Planning Submission

PLANNING
200-Existing Site Plan
Client: Ronan & Naomi Clancy
Project: Avenue Road
Scale: 1:200 @ ISO A2
Date: 14/05/2026

WillGamble/Architects.
Unit 2, Foundry Mews / Barnes / London / SW13 9AZ
studio@willgamblearchitects.com

 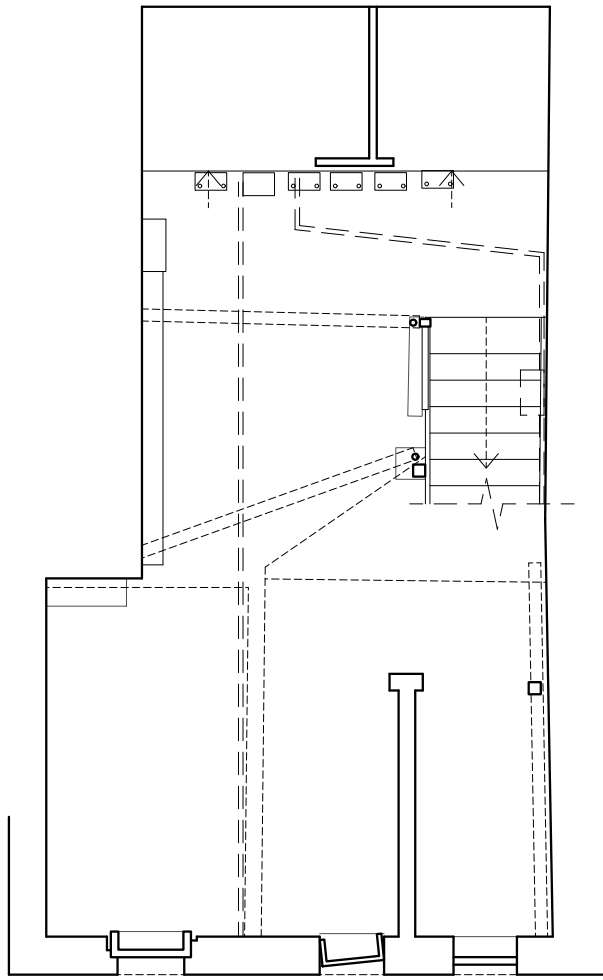

Copyright
Copyright in design and this drawing is the property of Will Gamble Ltd. reproduction in whole or in part is forbidden.

All dimensions are to be checked on site by the contractor. Do not scale this drawing. Any errors or omissions are to be reported to the Architect immediately.

This drawing is to be read in conjunction with all the relevant drawings and / or specialists' drawings / documents, any discrepancies or variations to be notified



The contractor shall submit setting out drawings to the Architect for approval, without which, manufacture shall not commence. All work must comply with relevant British Standards and current Building Regulations.

Notes

Revisions
P0 14/05/2026 Planning Submission

PLANNING
201-Existing Basement
Client: Ronan & Naomi Clancy
Project: Avenue Road
Scale: 1:50 @ ISO A2
Date: 14/05/2026

WillGamble/Architects.
Unit 2, Foundry Mews / Barnes / London / SW13 9AZ
studio@willgamblearchitects.com

 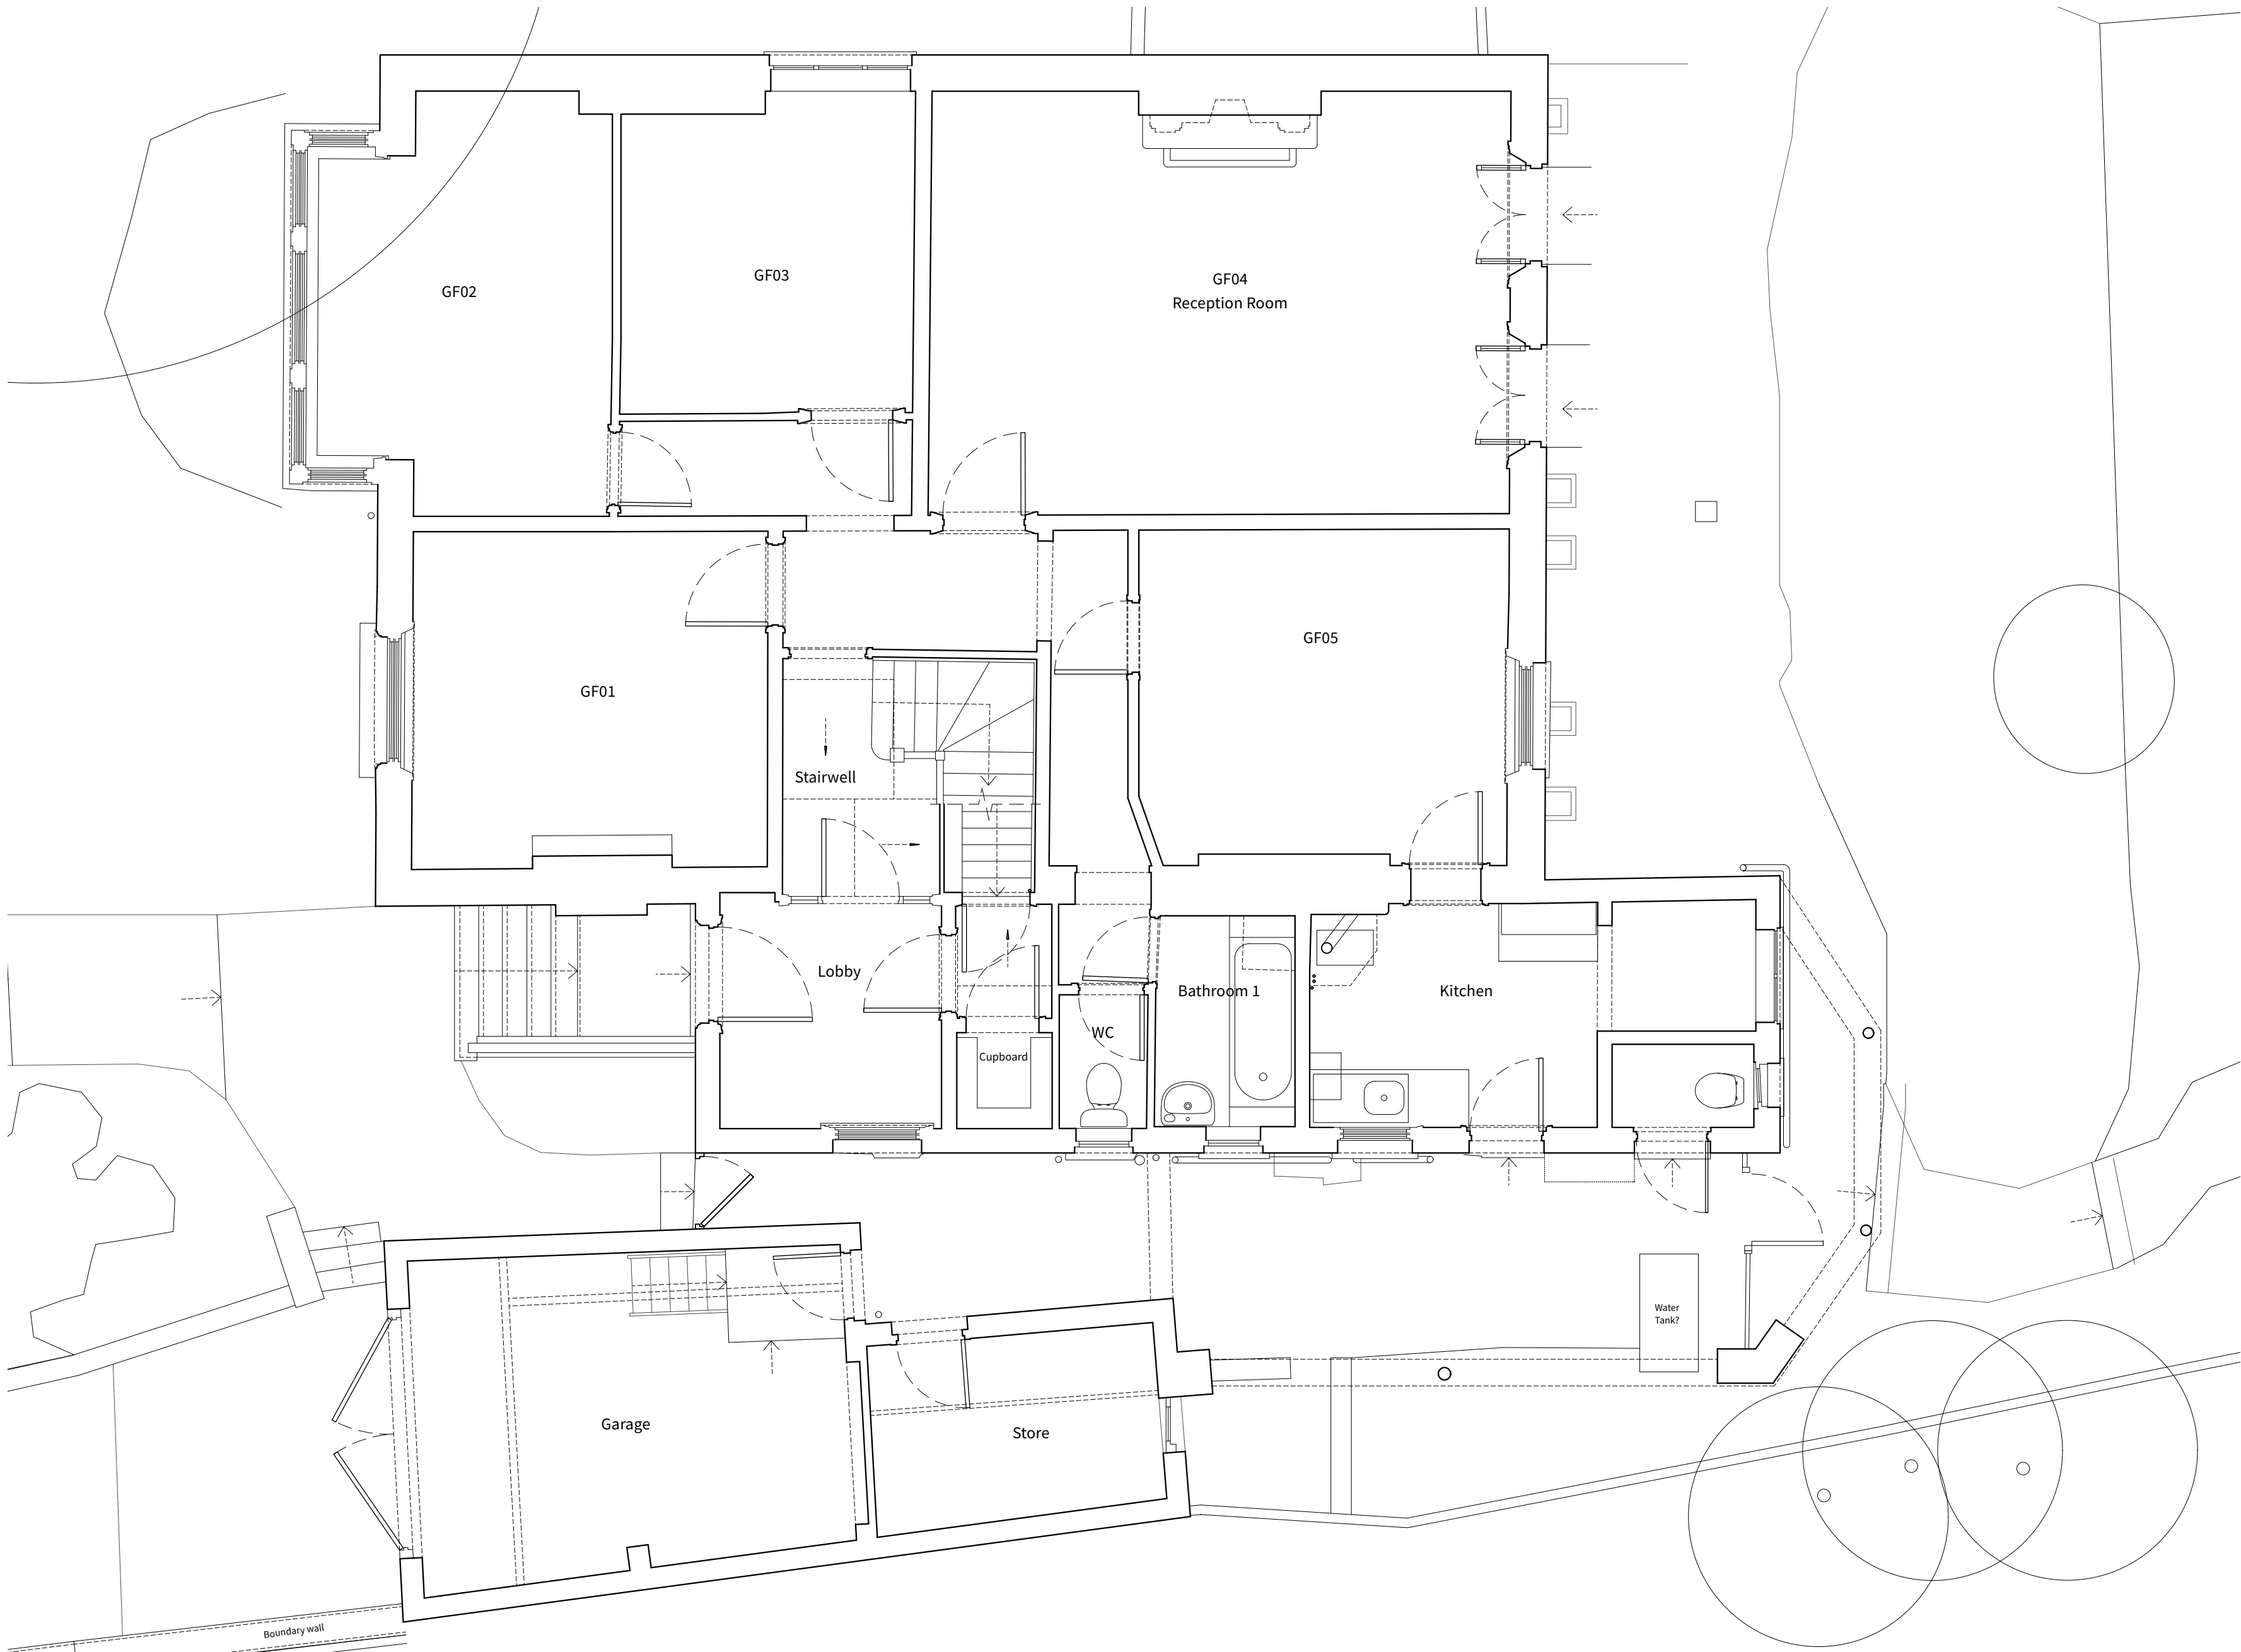

Copyright
Copyright in design and this drawing is the property of Will Gamble Ltd. reproduction in whole or in part is forbidden.

All dimensions are to be checked on site by the contractor. Do not scale this drawing. Any errors or omissions are to be reported to the Architect immediately.

This drawing is to be read in conjunction with all the relevant drawings and / or specialists' drawings / documents, any discrepancies or variations to be notified

The contractor shall submit setting out drawings to the Architect for approval, without which, manufacture shall not commence. All work must comply with relevant British Standards and current Building Regulations.

Notes

Revisions
P0 14/05/2026 Planning Submission

PLANNING
202-Existing Ground Floor Plan


Client: Ronan & Naomi Clancy

Project: Avenue Road

Scale: 1:50 @ ISO A2

Date: 14/05/2026

WillGamble/Architects.
Unit 2, Foundry Mews / Barnes / London / SW13 9AZ
studio@willgamblearchitects.com

 

Copyright
Copyright in design and this drawing is the property of Will Gamble Ltd. reproduction in whole or in part is forbidden.

All dimensions are to be checked on site by the contractor. Do not scale this drawing. Any errors or omissions are to be reported to the Architect immediately.

This drawing is to be read in conjunction with all the relevant drawings and / or specialists' drawings / documents, any discrepancies or variations to be notified



The contractor shall submit setting out drawings to the Architect for approval, without which, manufacture shall not commence. All work must comply with relevant British Standards and current Building Regulations.

Notes

Revisions
P0 14/05/2026 Planning Submission

PLANNING
203-Existing First Floor Plan
Client: Ronan & Naomi Clancy
Project: Avenue Road
Scale: 1:50 @ ISO A2
Date: 14/05/2026

WillGamble/Architects.
Unit 2, Foundry Mews / Barnes / London / SW13 9AZ
studio@willgamblearchitects.com

 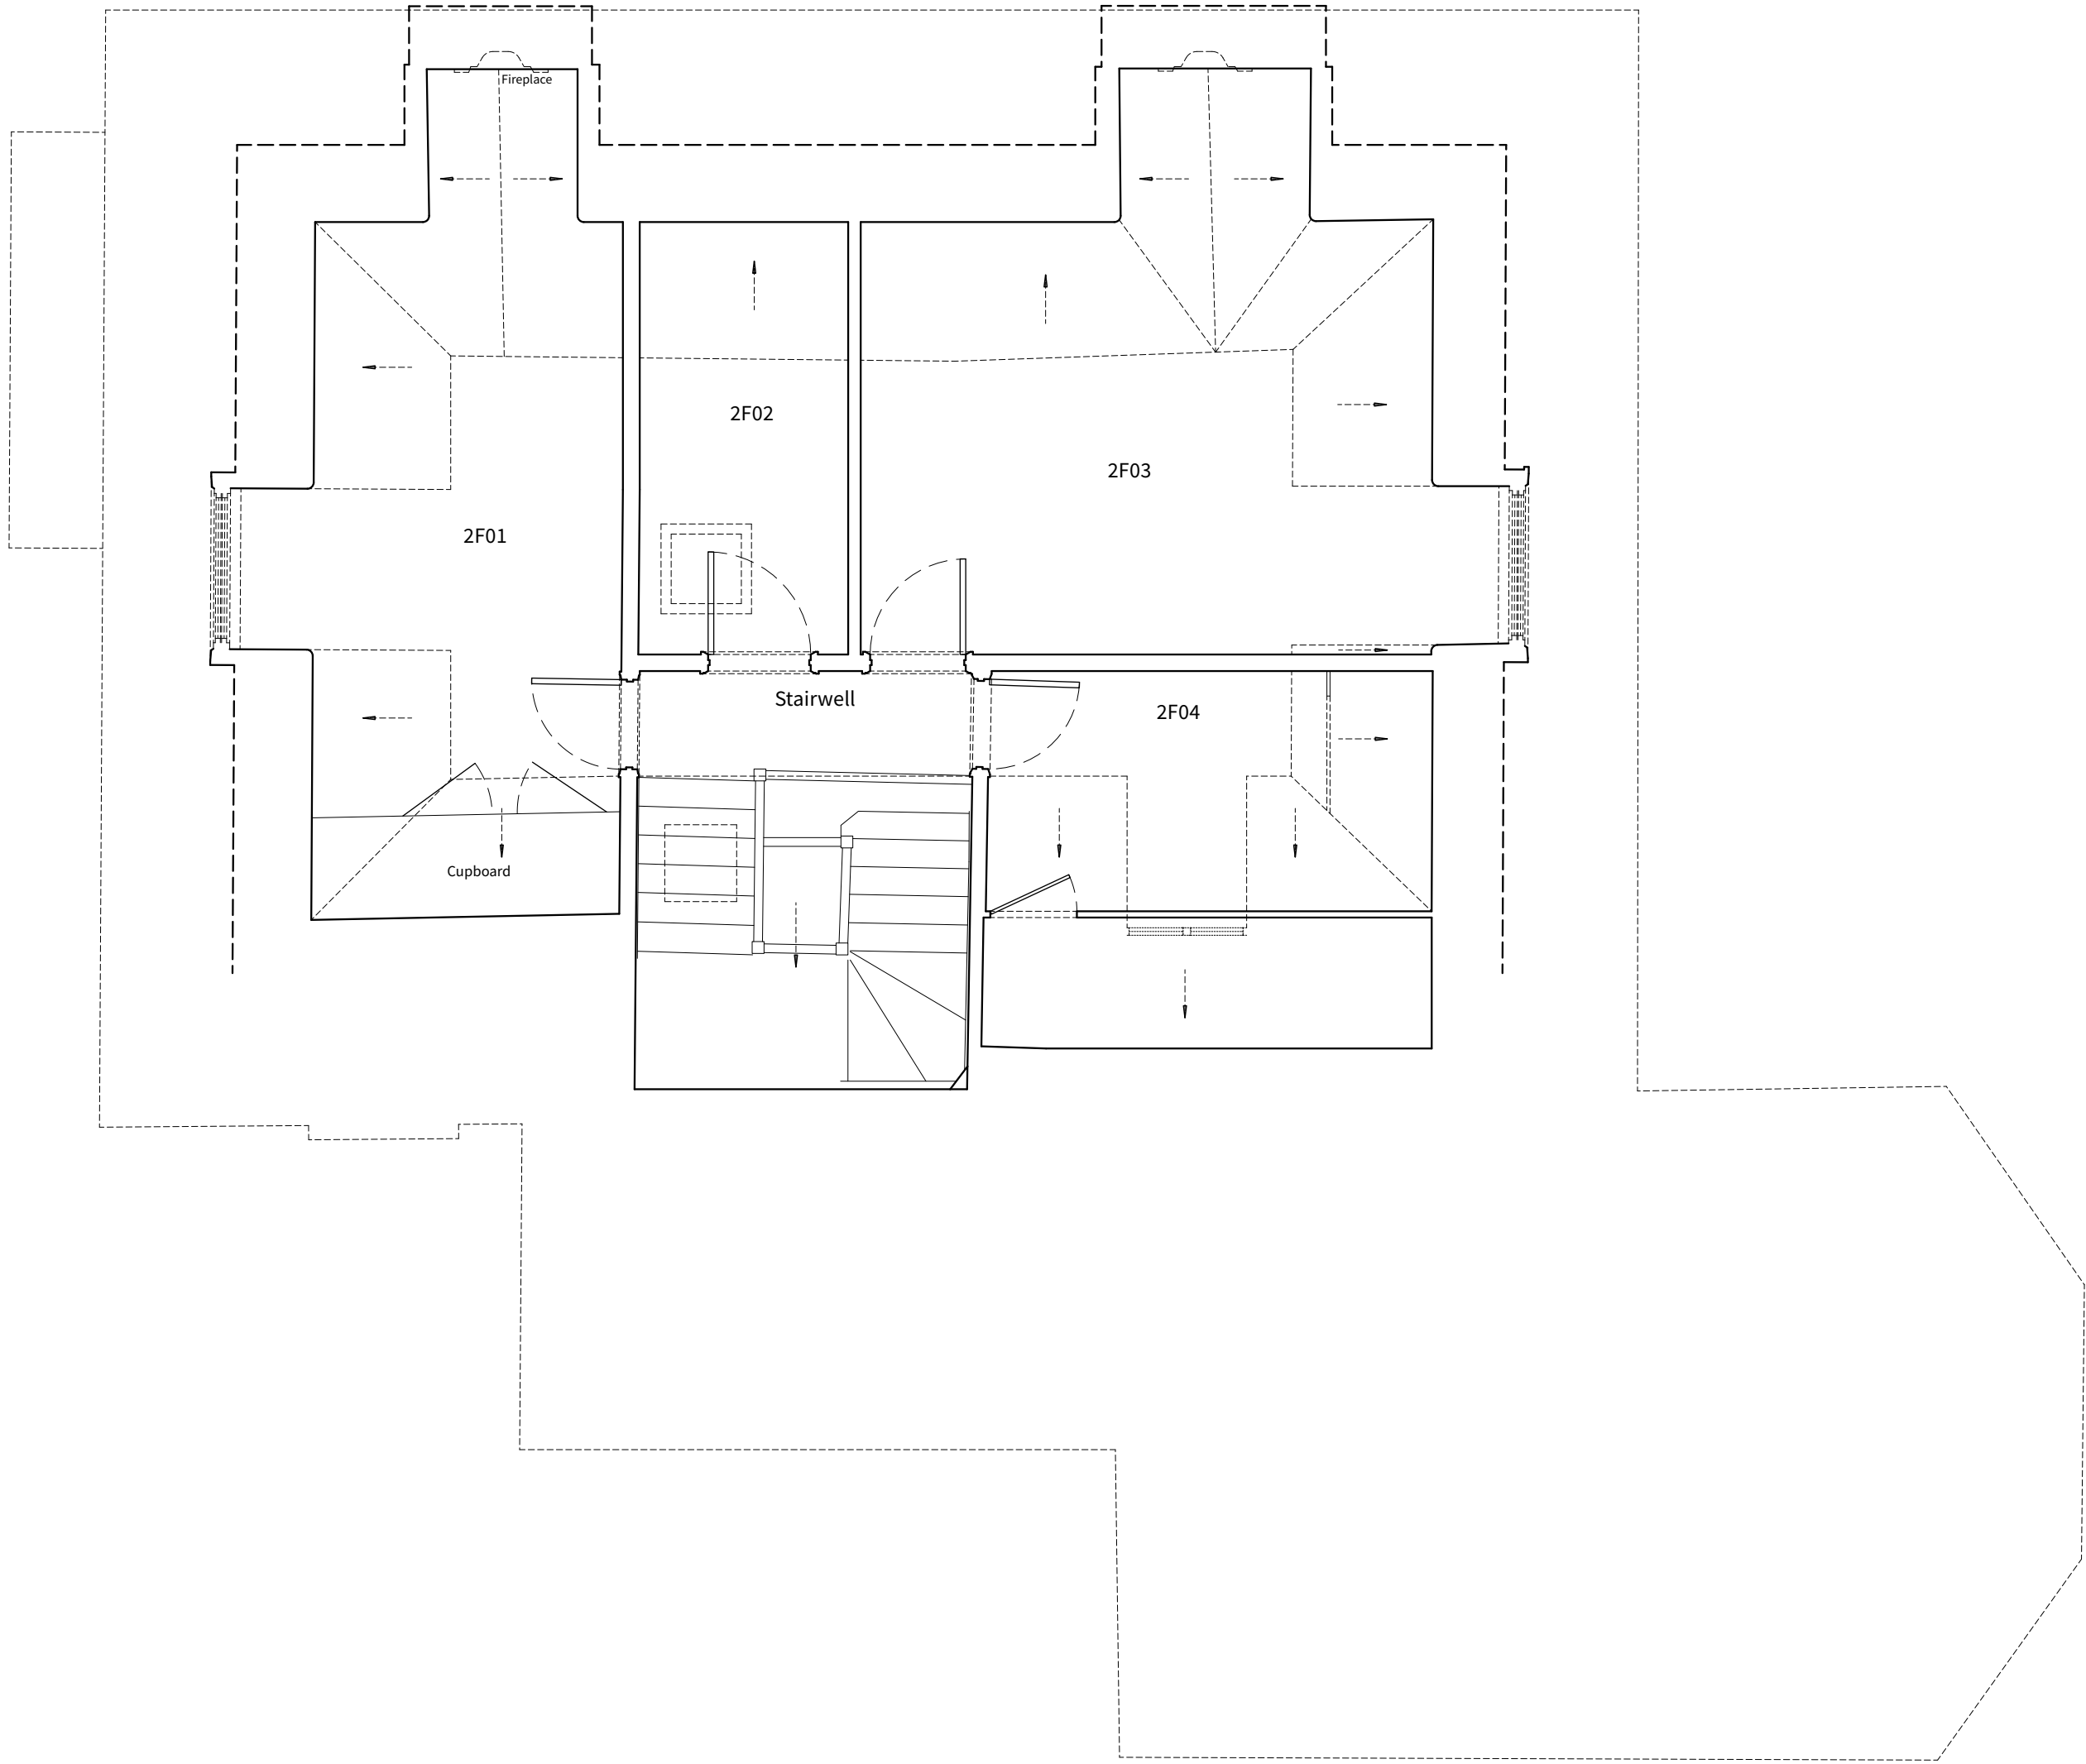



Copyright
Copyright in design and this drawing is the property of Will Gamble Ltd. reproduction in whole or in part is forbidden.
All dimensions are to be checked on site by the contractor. Do not scale this drawing. Any errors or omissions are to be reported to the Architect immediately.
This drawing is to be read in conjunction with all the relevant drawings and / or specialists' drawings / documents, any discrepancies or variations to be notified
The contractor shall submit setting out drawings to the Architect for approval, without which, manufacture shall not commence. All work must comply with relevant British Standards and current Building Regulations.

Notes

Revisions
P0 14/05/2026 Planning Submission

PLANNING
204-Existing Second Floor Plan
Client: Ronan & Naomi Clancy
Project: Avenue Road
Scale: 1:50 @ ISO A2
Date: 14/05/2026

WillGamble/Architects.
Unit 2, Foundry Mews / Barnes / London / SW13 9AZ
studio@willgamblearchitects.com

 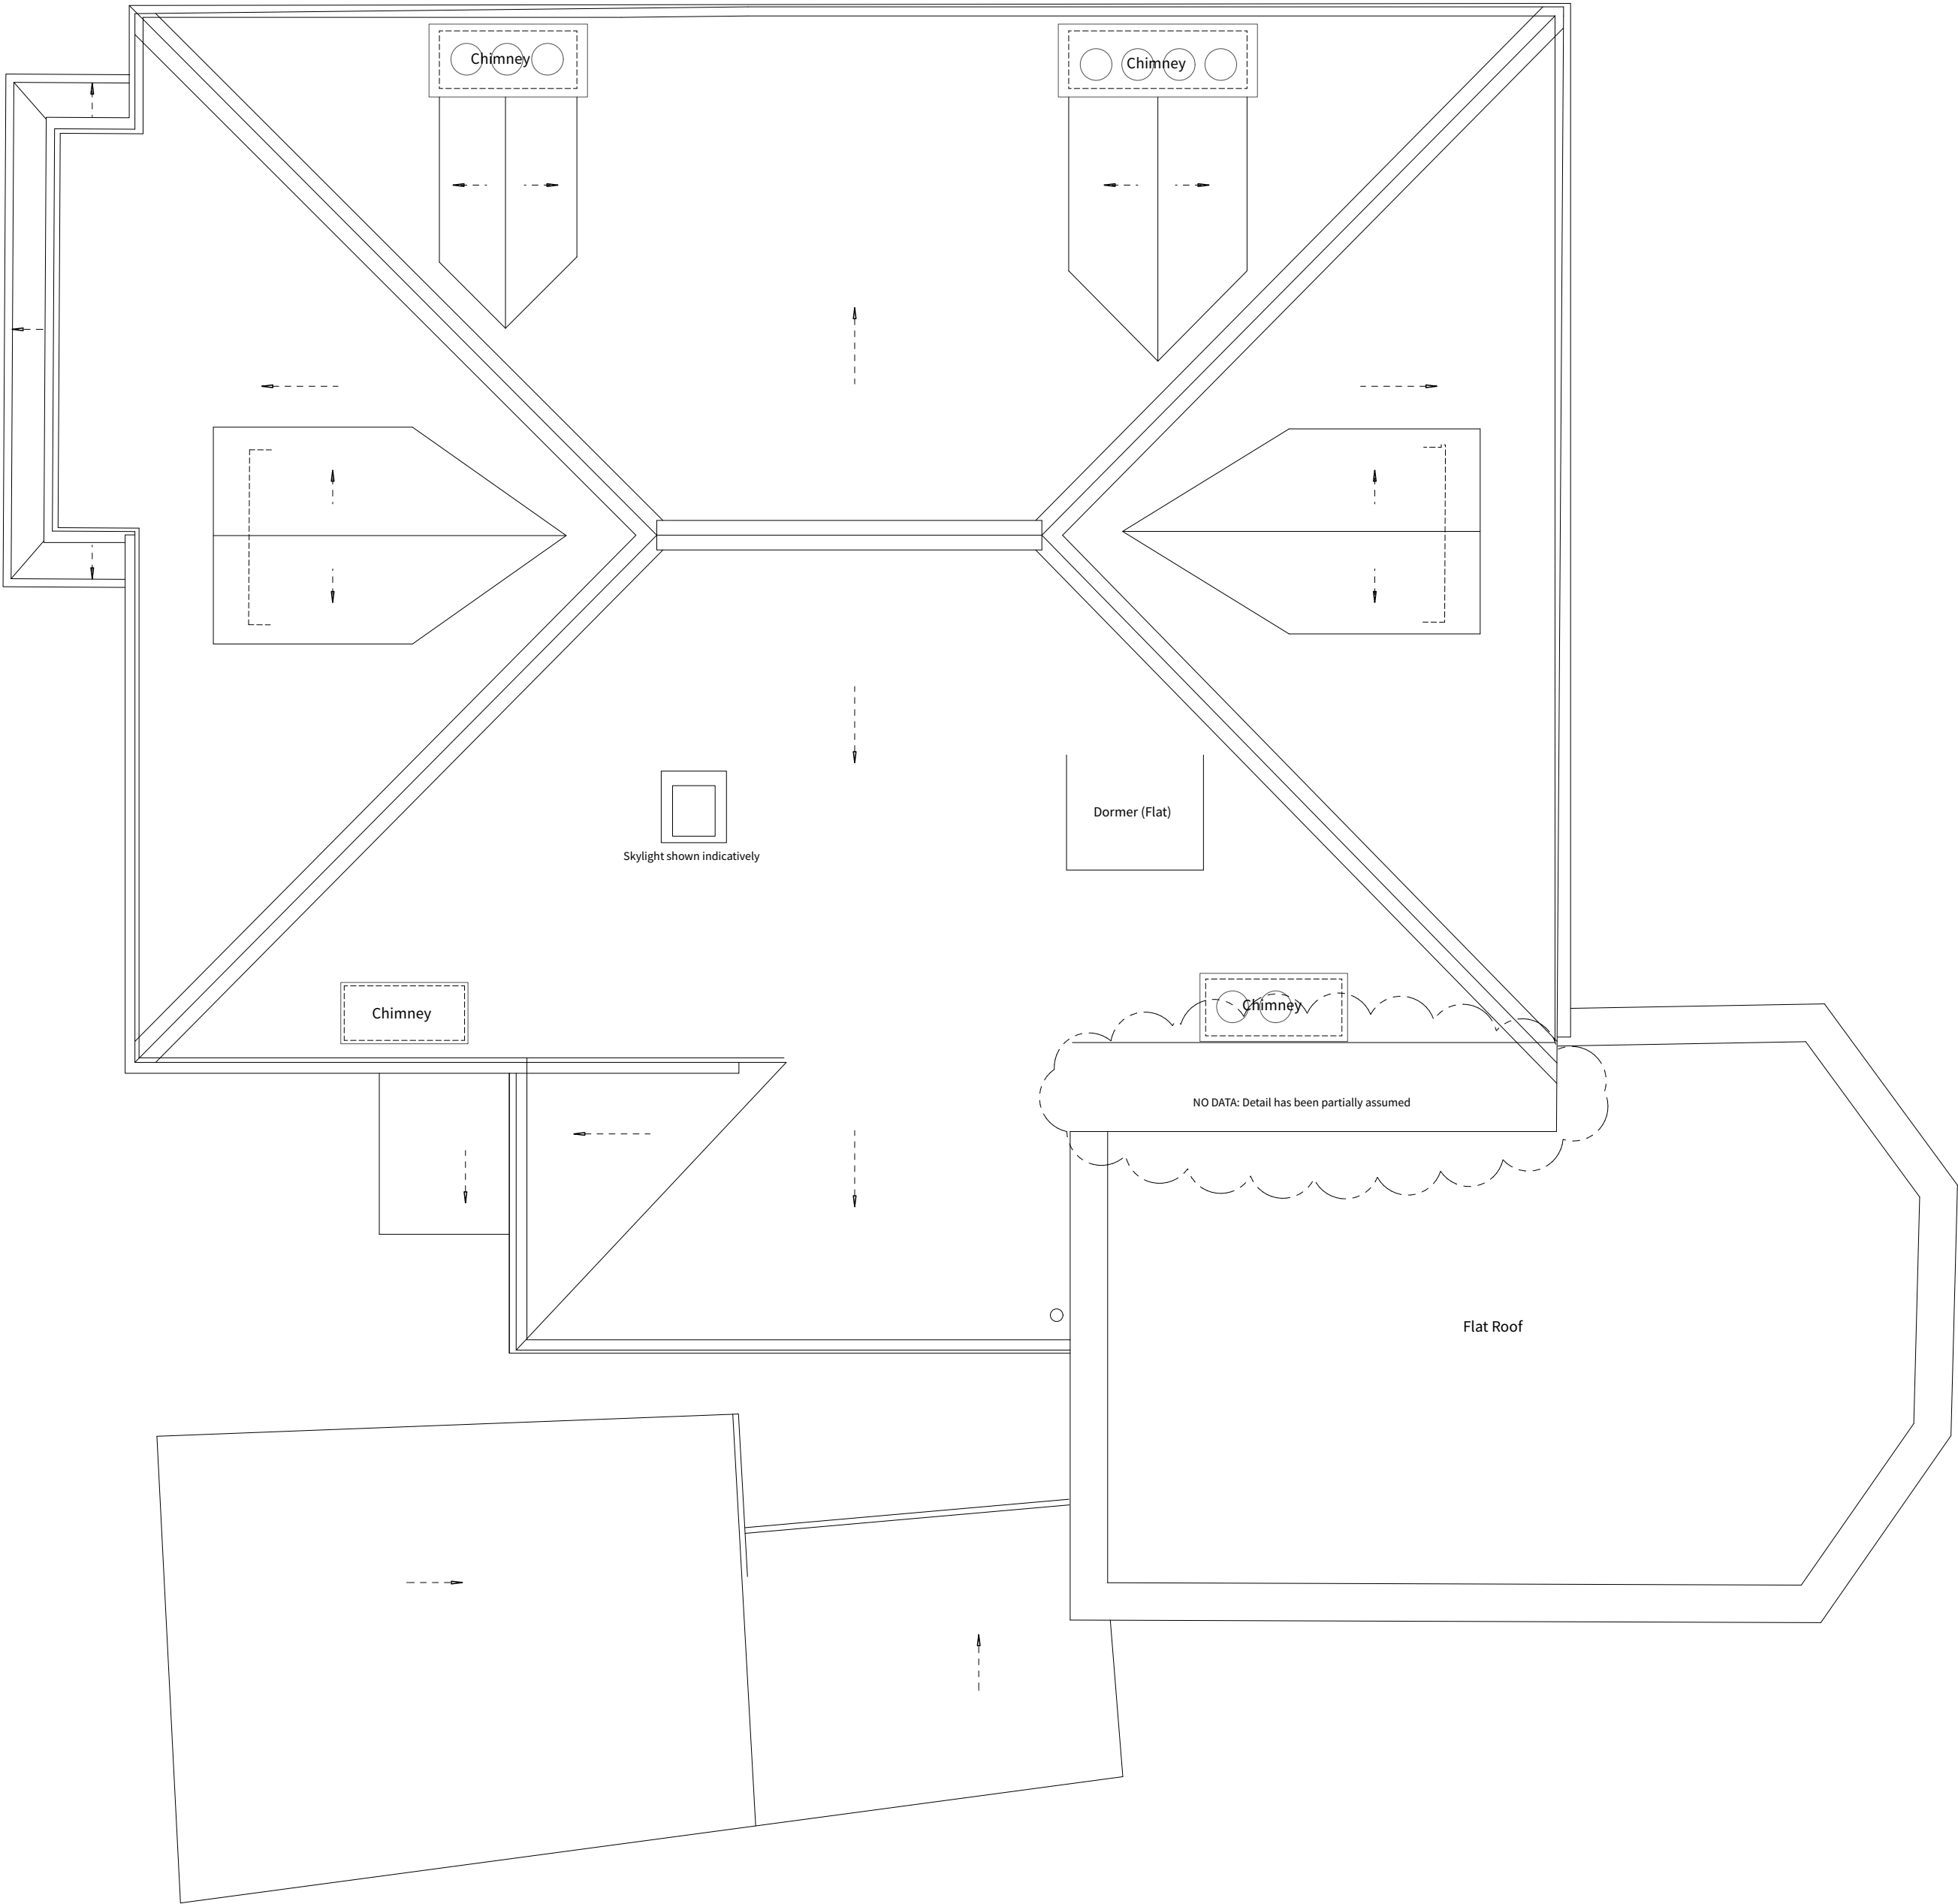

Copyright
Copyright in design and this drawing is the property of Will Gamble Ltd. reproduction in whole or in part is forbidden.
All dimensions are to be checked on site by the contractor. Do not scale this drawing. Any errors or omissions are to be reported to the Architect immediately.
This drawing is to be read in conjunction with all the relevant drawings and / or specialists' drawings / documents, any discrepancies or variations to be notified
The contractor shall submit setting out drawings to the Architect for approval, without which, manufacture shall not commence. All work must comply with relevant British Standards and current Building Regulations.

Notes


Revisions
P0 14/05/2026 Planning Submission

PLANNING
205-Existing Roof Plan
Client: Ronan & Naomi Clancy
Project: Avenue Road
Scale: 1:50 @ ISO A2
Date: 14/05/2026

WillGamble/Architects.
Unit 2, Foundry Mews / Barnes / London / SW13 9AZ
studio@willgamblearchitects.com

Materials Key

- 1 Existing Brickwork
- 2 Existing Clay tiles
- 3 Solid Wall Lime Render
- 4 Timber Framed Fenestration
- 5 Red Brickwork Corbel Detailing

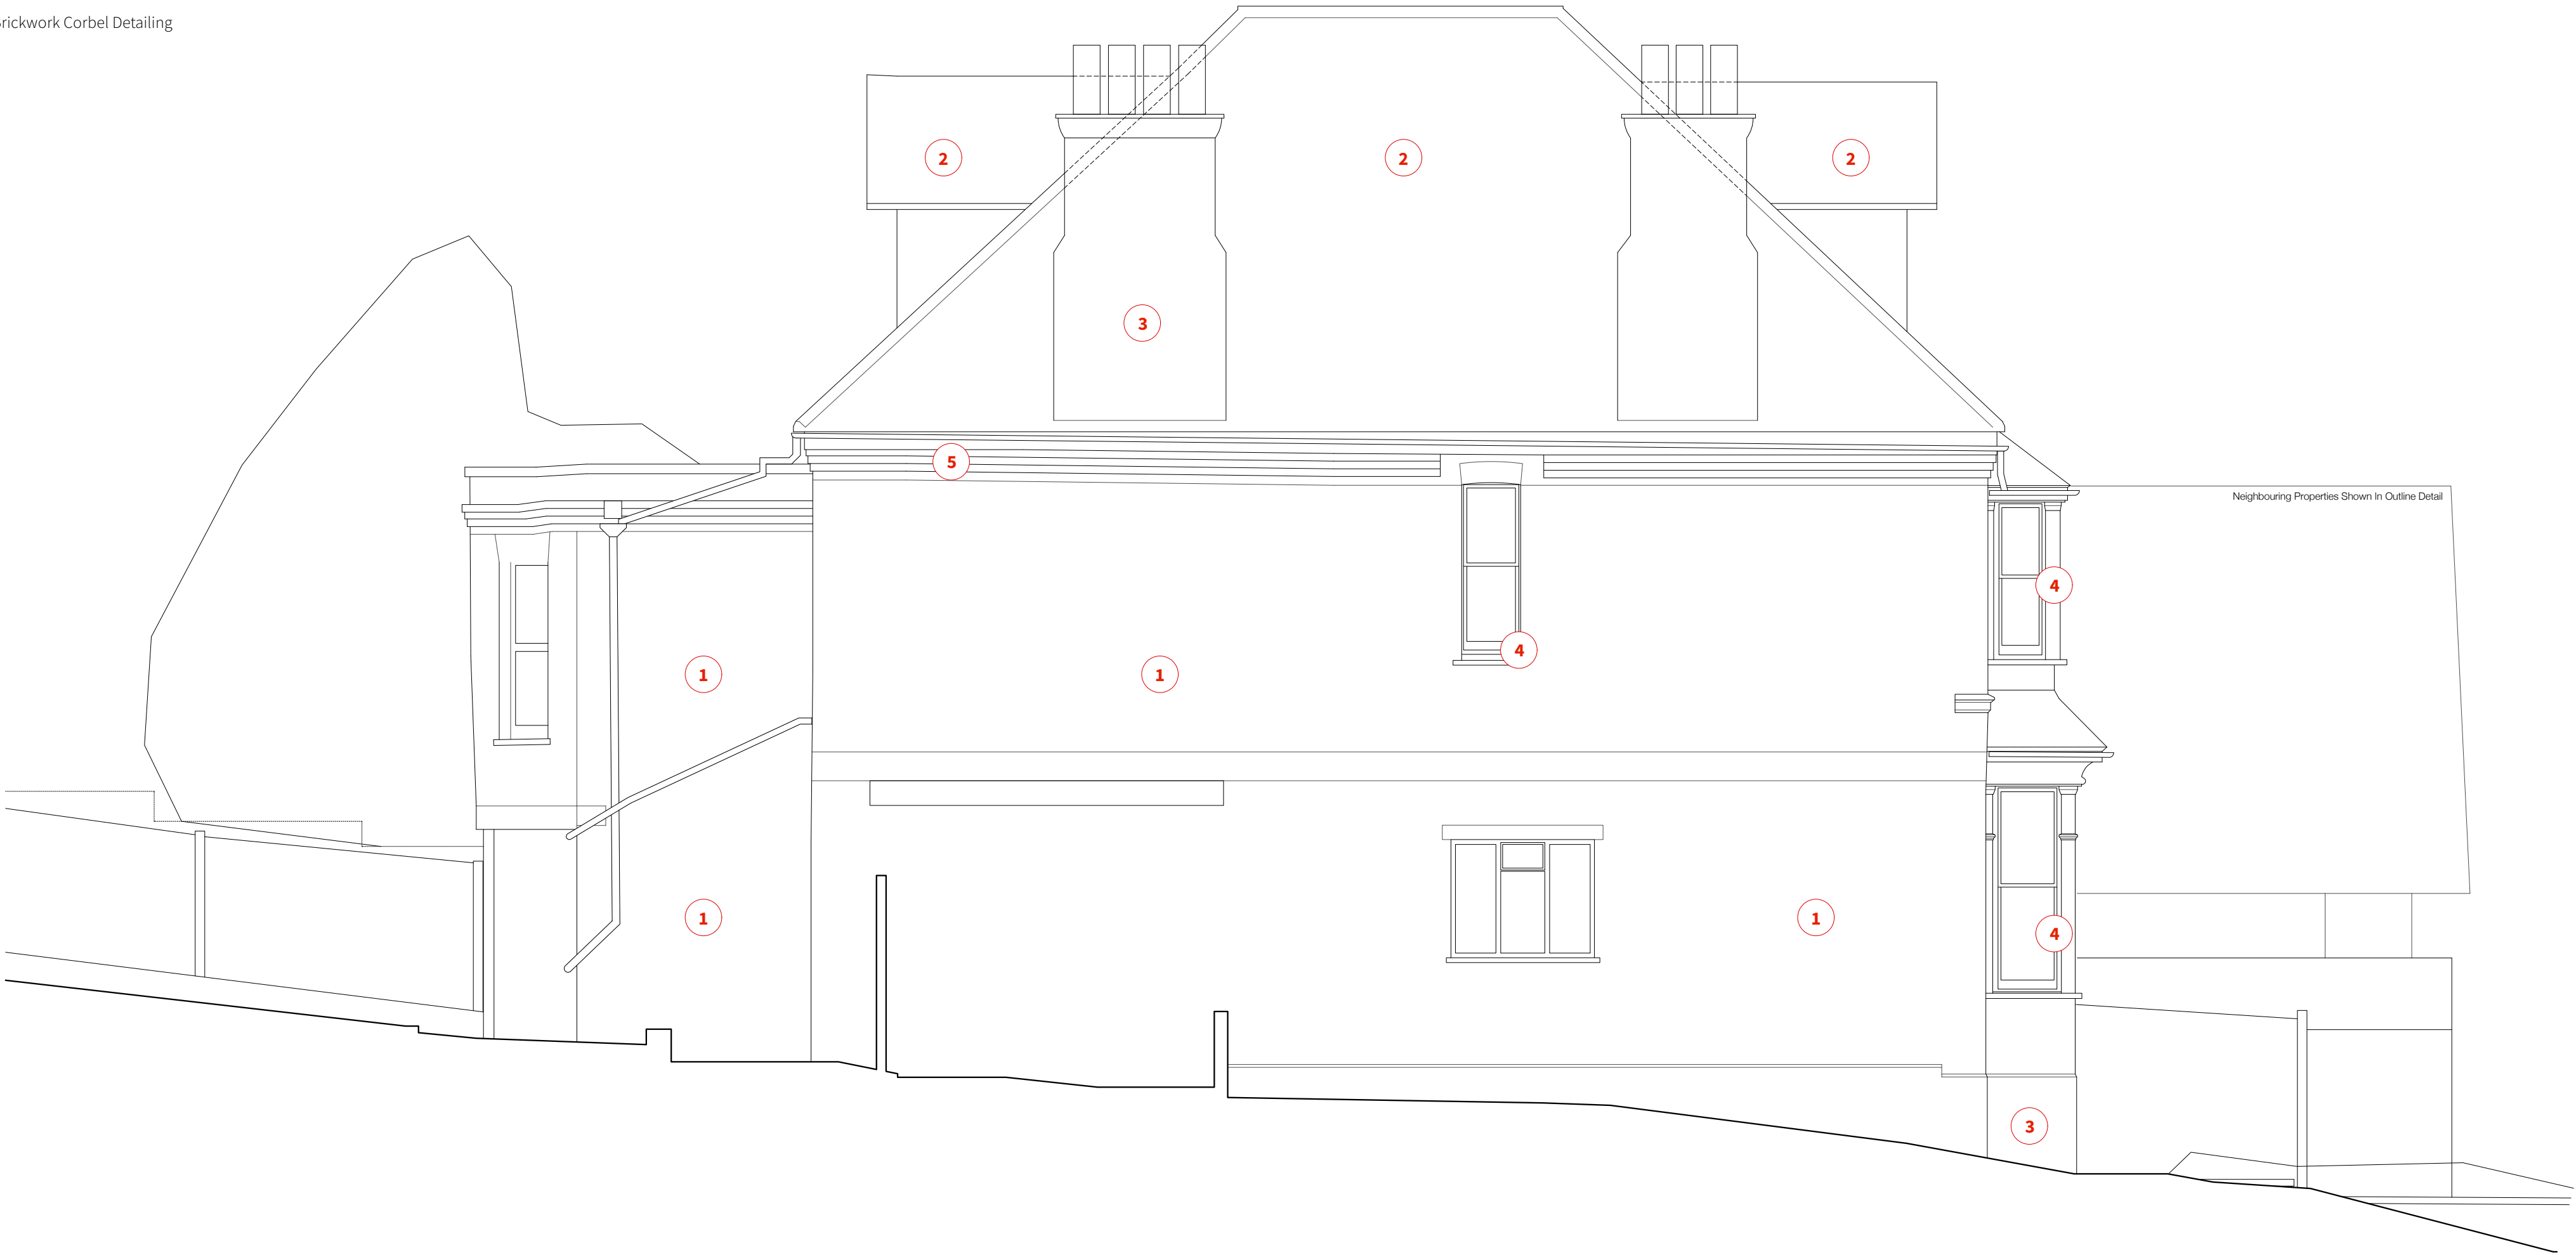

Neighbouring Properties Shown in Outline Detail

Copyright
Copyright in design and this drawing is the property of Will Gamble Ltd. reproduction in whole or in part is forbidden.
All dimensions are to be checked on site by the contractor. Do not scale this drawing. Any errors or omissions are to be reported to the Architect immediately.
This drawing is to be read in conjunction with all the relevant drawings and / or specialists' drawings / documents, any discrepancies or variations to be notified
The contractor shall submit setting out drawings to the Architect for approval, without which, manufacture shall not commence. All work must comply with relevant British Standards and current Building Regulations.

Notes

Revisions
P0 14/05/2026 Planning Submission

PLANNING
206-Existing East Elevation
Client: Ronan & Naomi Clancy
Project: Avenue Road
Scale: 1:50 @ ISO A2
Date: 14/05/2026

WillGamble/Architects.

Unit 2, Foundry Mews / Barnes / London / SW13 9AZ
studio@willgamblearchitects.com

Materials Key

- 1 Existing Brickwork
- 2 Existing Clay tiles
- 3 Solid Wall Lime Render
- 4 Timber Framed Fenestration
- 5 Red Brickwork Corbel Detailing
- 6 Aluminium Framed Window



Copyright
Copyright in design and this drawing is the property of Will Gamble Ltd. reproduction in whole or in part is forbidden.
All dimensions are to be checked on site by the contractor. Do not scale this drawing. Any errors or omissions are to be reported to the Architect immediately.
This drawing is to be read in conjunction with all the relevant drawings and / or specialists' drawings / documents, any discrepancies or variations to be notified
The contractor shall submit setting out drawings to the Architect for approval, without which, manufacture shall not commence. All work must comply with relevant British Standards and current Building Regulations.

Notes

Revisions
P0 14/05/2026 Planning Submission

PLANNING
207-Existing South Elevation
Client: Ronan & Naomi Clancy
Project: Avenue Road
Scale: 1:50 @ ISO A2
Date: 14/05/2026

WillGamble/Architects.
Unit 2, Foundry Mews / Barnes / London / SW13 9AZ
studio@willgamblearchitects.com

Materials Key

- 1 Existing Brickwork
- 2 Existing Clay tiles
- 3 Solid Wall Lime Render
- 4 Timber Framed Fenestration
- 5 Red Brickwork Corbel Detailing
- 6 Aluminium Framed Window



0 0.5 1 2.5m

Copyright
Copyright in design and this drawing is the property of Will Gamble Ltd. reproduction in whole or in part is forbidden.
All dimensions are to be checked on site by the contractor. Do not scale this drawing. Any errors or omissions are to be reported to the Architect immediately.
This drawing is to be read in conjunction with all the relevant drawings and / or specialists' drawings / documents, any discrepancies or variations to be notified
The contractor shall submit setting out drawings to the Architect for approval, without which, manufacture shall not commence. All work must comply with relevant British Standards and current Building Regulations.

Notes

Revisions
P0 14/05/2026 Planning Submission

PLANNING
208-Existing West Elevation
Client: Ronan & Naomi Clancy
Project: Avenue Road
Scale: 1:50 @ ISO A2
Date: 14/05/2026

WillGamble/Architects.
Unit 2, Foundry Mews / Barnes / London / SW13 9AZ
studio@willgamblearchitects.com

Materials Key

- 1 Existing Brickwork
- 2 Existing Clay tiles
- 3 Solid Wall Lime Render
- 4 Timber Framed Fenestration
- 5 Red Brickwork Corbel Detailing
- 6 Aluminium Framed Window



0 0.5 1 2.5m

Copyright
Copyright in design and this drawing is the property of Will Gamble Ltd. reproduction in whole or in part is forbidden.
All dimensions are to be checked on site by the contractor. Do not scale this drawing. Any errors or omissions are to be reported to the Architect immediately.
This drawing is to be read in conjunction with all the relevant drawings and / or specialists' drawings / documents, any discrepancies or variations to be notified
The contractor shall submit setting out drawings to the Architect for approval, without which, manufacture shall not commence. All work must comply with relevant British Standards and current Building Regulations.

Notes

Revisions
P0 14/05/2026 Planning Submission

PLANNING
209-Existing North Elevation
Client: Ronan & Naomi Clancy
Project: Avenue Road
Scale: 1:50 @ ISO A2
Date: 14/05/2026

WillGamble/Architects.
Unit 2, Foundry Mews / Barnes / London / SW13 9AZ
studio@willgamblearchitects.com