


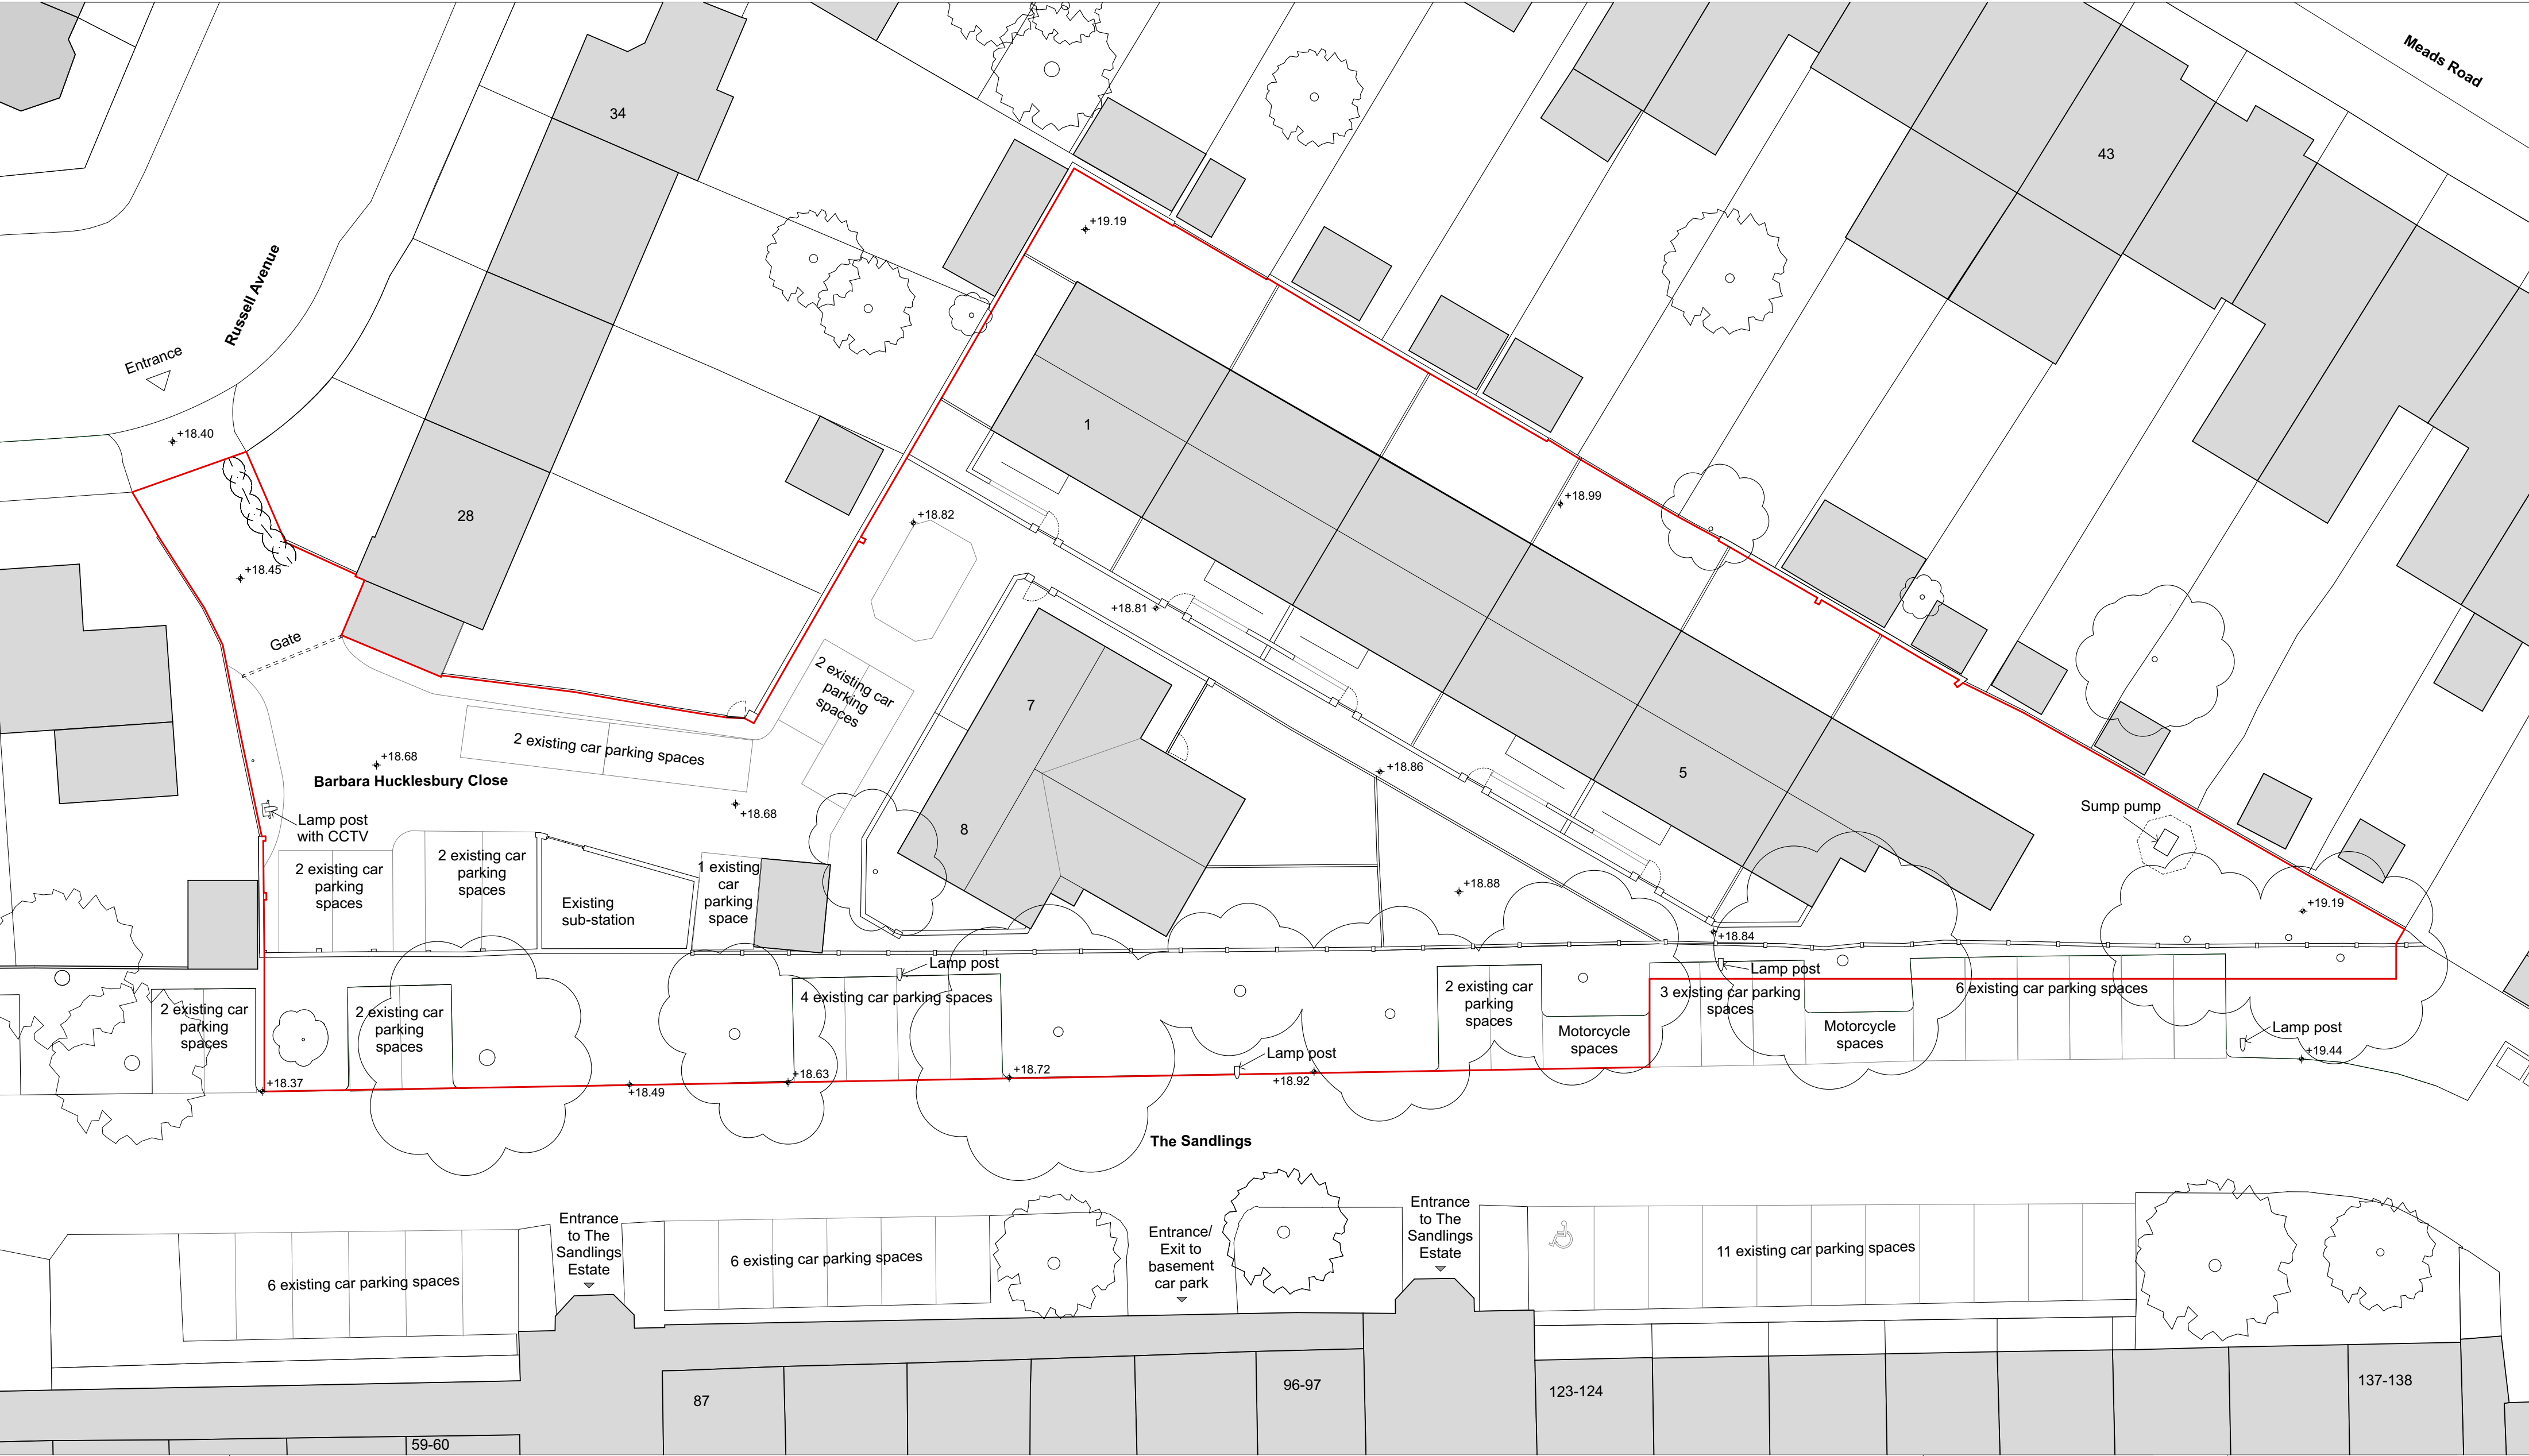

General notes

All illustrated material is subject to copyright. Unless otherwise agreed in writing, all rights to use this document are subject to payment of Architects charges.

0 1 2 3 4 5 6 7 8 9 10m

Site boundary

Satish Jassal Architects

19 Wharfedale Road
London
N1 9SB
contact@satishjassal.co.uk
Tel: 0207 837 4511

Job Title
Barbara Hucklesbury Close

Haringey
London
N22 6PQ

Drawing Name
Existing site plan

Drawing Status
Planning

Drawn by RR	Date 16/02/2022
Checked by SJ	Date 16/02/2022

Drawing Scale
1:200 @A2

Layout ID 181-005-EX-SIT	Status	Revision P1
------------------------------------	--------	-----------------------