



Site Plan - scale 1:500

0 10 20 30m


scale 1:500



Location Plan - scale 1:1250

0 25 50 75m

scale 1:1250

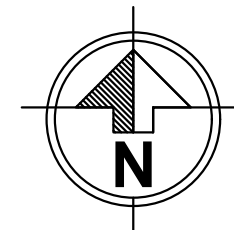


- Notes
- 1- This drawing is prepared solely for design and planning submission purposes. It is not intended or suitable for either Building Regulations or Construction purposes and should not be used for such.
 - 2- All Dimensions are in millimeters.
 - 3- Dimensions are not to be scaled directly from drawings other than for Planning Purposes.
 - 4- All dimensions are to be checked on site and the Architect is to be informed of any discrepancies before construction commences.
 - 5- All references to drawings refer to current revision of that drawing.
 - 6- The Copyright of this drawing belongs to Archpl Ltd.

PLANNING



Client	DENIZ KOC		
Project	40 DEVONSHIRE ROAD N17 7ND		
Scale	1/1250;1/500@A3	Date	05/2026
Drawn By	SN	Checked By	AEC
Project No.	26038	Drawing No.	L100
		Revision	-
Drawing title	Location and Block Plans		

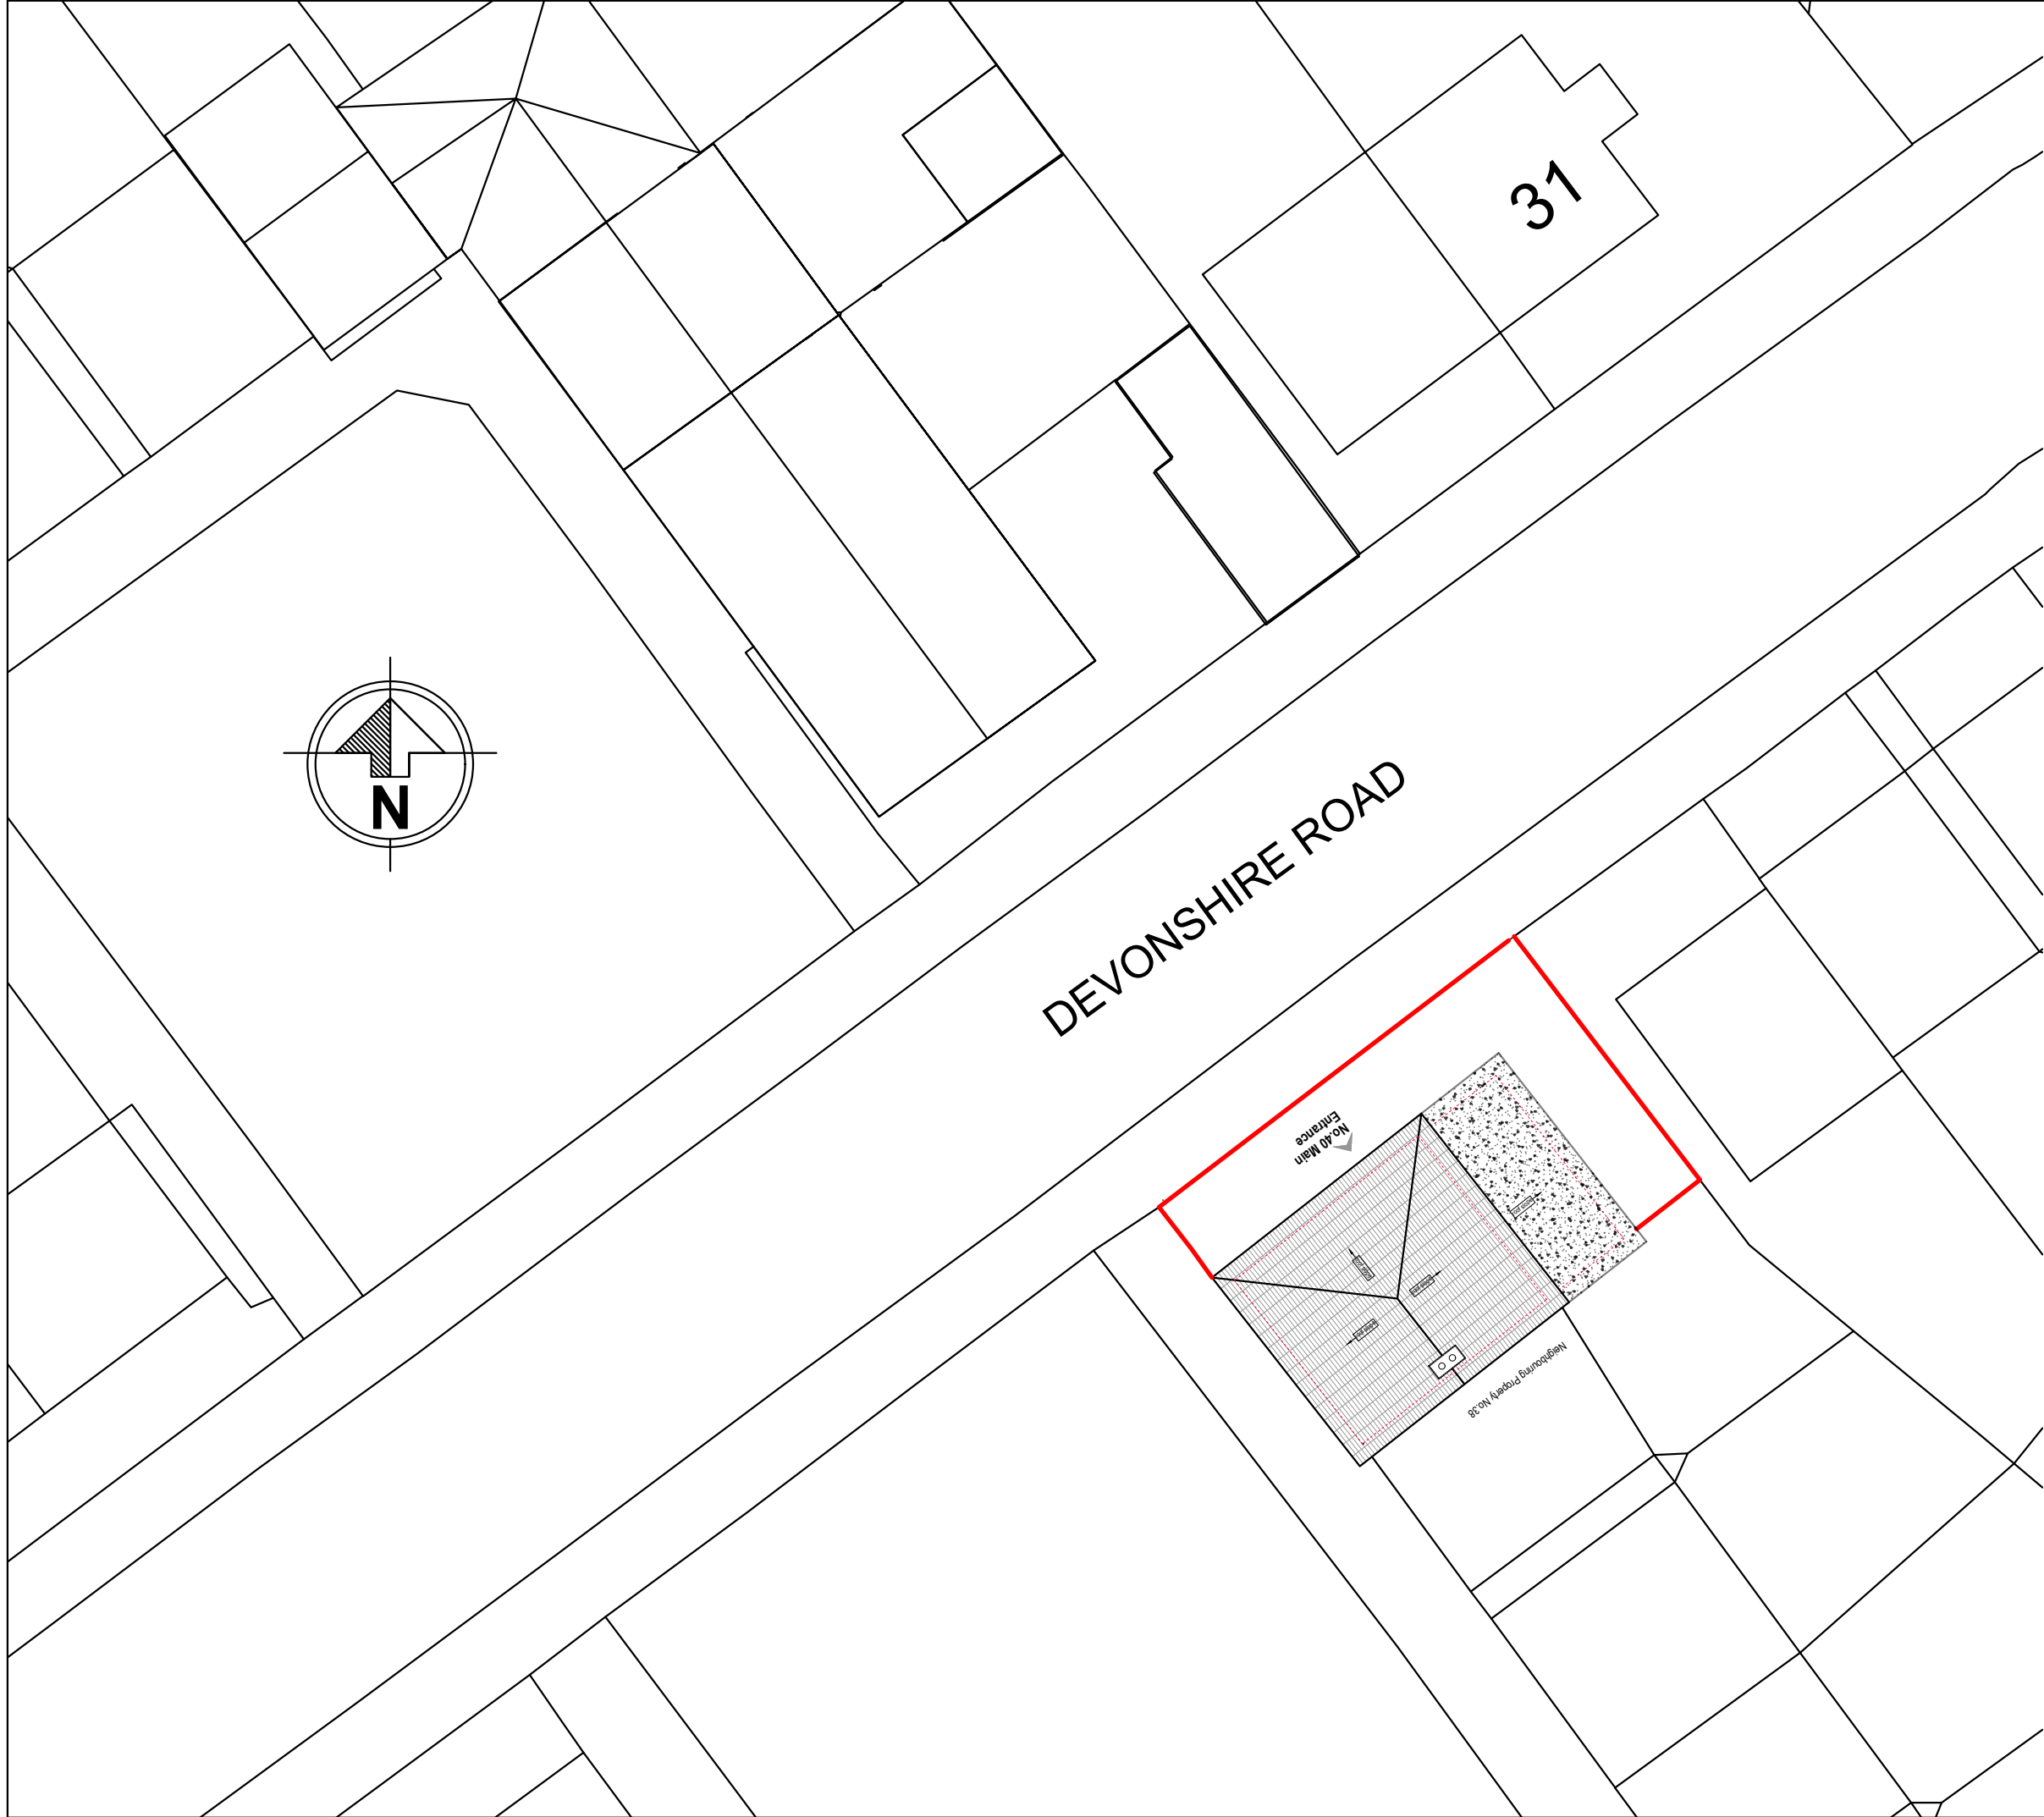

- Notes
- 1- This drawing is prepared solely for design and planning submission purposes. It is not intended or suitable for either Building Regulations or Construction purposes and should not be used for such.
 - 2- All Dimensions are in millimeters.
 - 3- Dimensions are not to be scaled directly from drawings other than for Planning Purposes.
 - 4- All dimensions are to be checked on site and the Architect is to be informed of any discrepancies before construction commences.
 - 5- All references to drawings refer to current revision of that drawing.
 - 6- The Copyright of this drawing belongs to Archpl Ltd.







PLANNING



ARCH
ARCHITECTURAL DESIGN STUDIO
400 West Green Road, West Green,
London, N15 3PX
Tel: 07842410527
Web: www.archpl.co.uk


Client DENIZ KOC		
Project 40 DEVONSHIRE ROAD N17 7ND		
Scale 1/200 @A3	Date 05/2026	
Drawn By SN	Checked By AEC	
Project No. 26038	Drawing No. E101	Revision -
Drawing title Existing site plan		

- Notes
- 1- This drawing is prepared solely for design and planning submission purposes. It is not intended or suitable for either Building Regulations or Construction purposes and should not be used for such.
 - 2- All Dimensions are in millimeters.
 - 3- Dimensions are not to be scaled directly from drawings other than for Planning Purposes.
 - 4- All dimensions are to be checked on site and the Architect is to be informed of any discrepancies before construction commences.
 - 5- All references to drawings refer to current revision of that drawing.
 - 6- The Copyright of this drawing belongs to Archpl Ltd.

 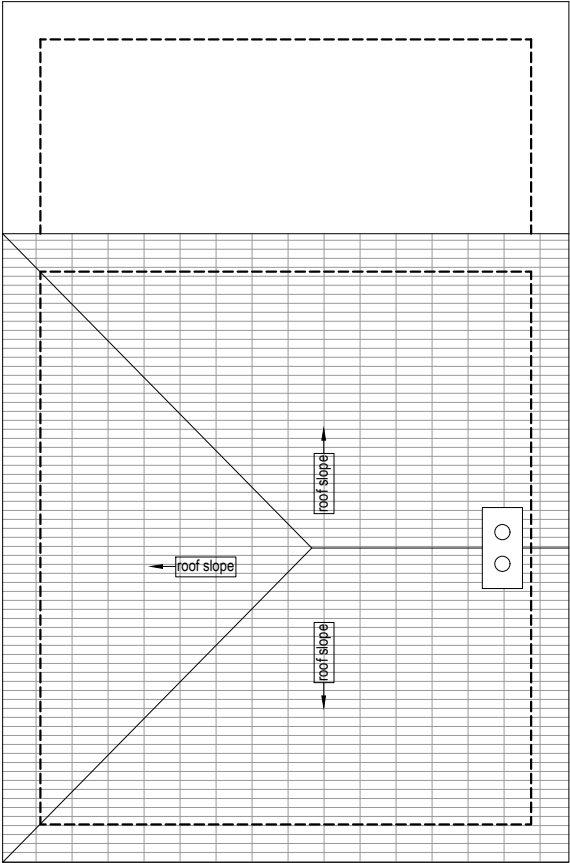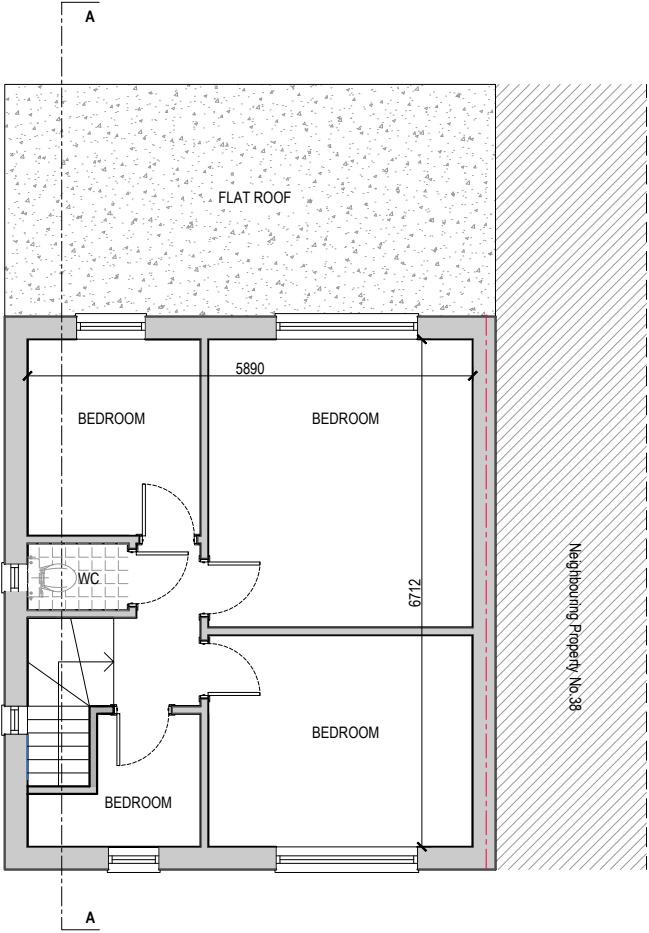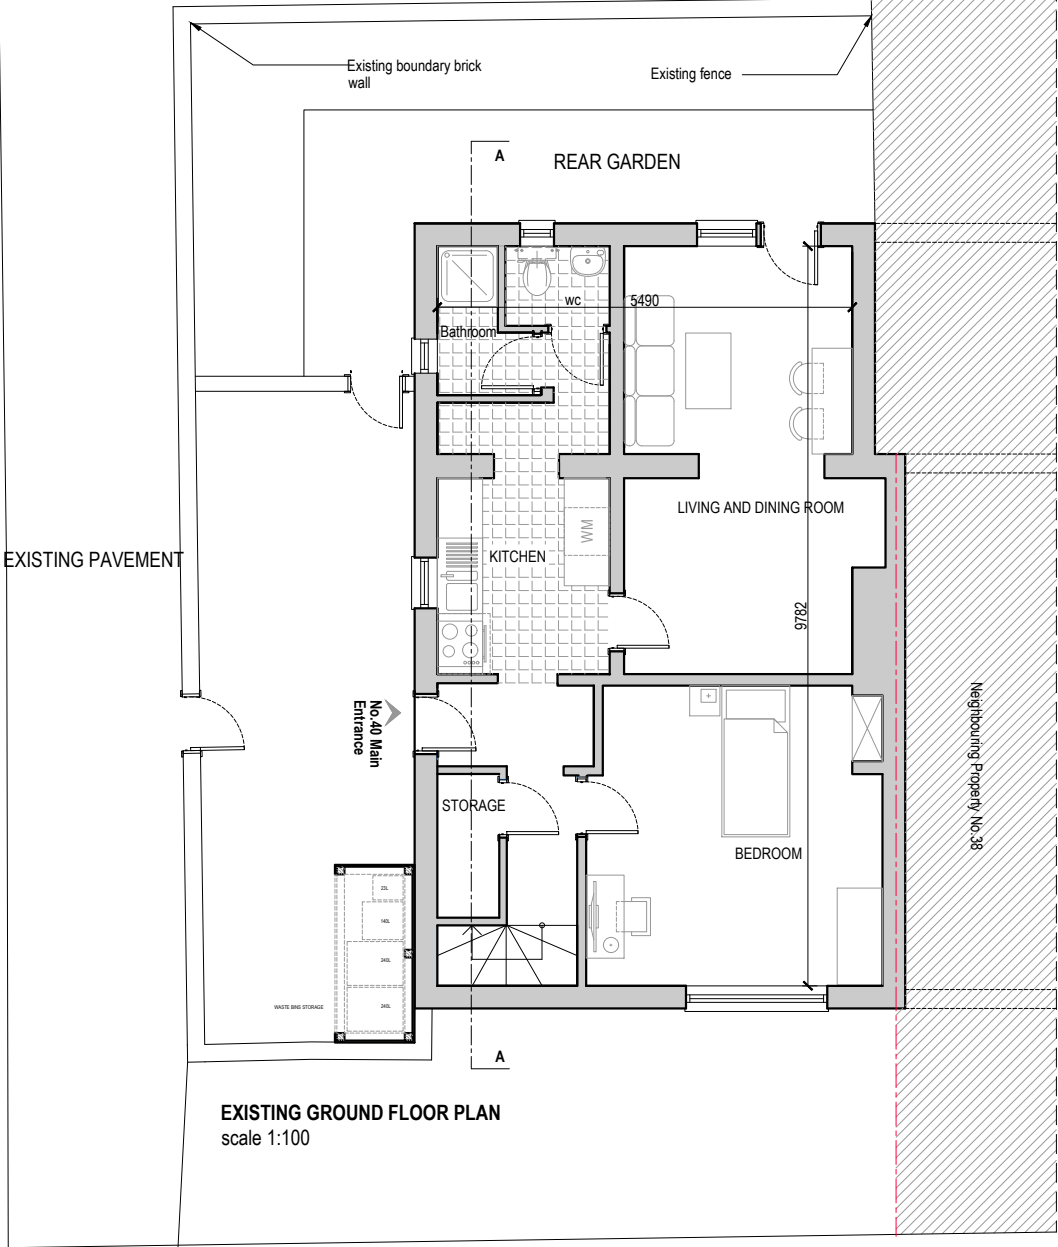


PLANNING		
 ARCH ARCHITECTURAL DESIGN STUDIO 400 West Green Road, West Green, London, N15 3PX Tel: 07842410527 Web: www.archpl.co.uk		
Client	DENIZ KOC	
Project	40 DEVONSHIRE ROAD N17 7ND	
Scale	1/100 @A3	Date 05/2026
Drawn By	SN	Checked By AEC
Project No.	Drawing No.	Revision
26038	E102	-
Drawing title Existing plans		


- Notes
- 1- This drawing is prepared solely for design and planning submission purposes. It is not intended or suitable for either Building Regulations or Construction purposes and should not be used for such.
 - 2- All Dimensions are in millimeters.
 - 3- Dimensions are not to be scaled directly from drawings other than for Planning Purposes.
 - 4- All dimensions are to be checked on site and the Architect is to be informed of any discrepancies before construction commences.
 - 5- All references to drawings refer to current revision of that drawing.
 - 6- The Copyright of this drawing belongs to Archpl Ltd.

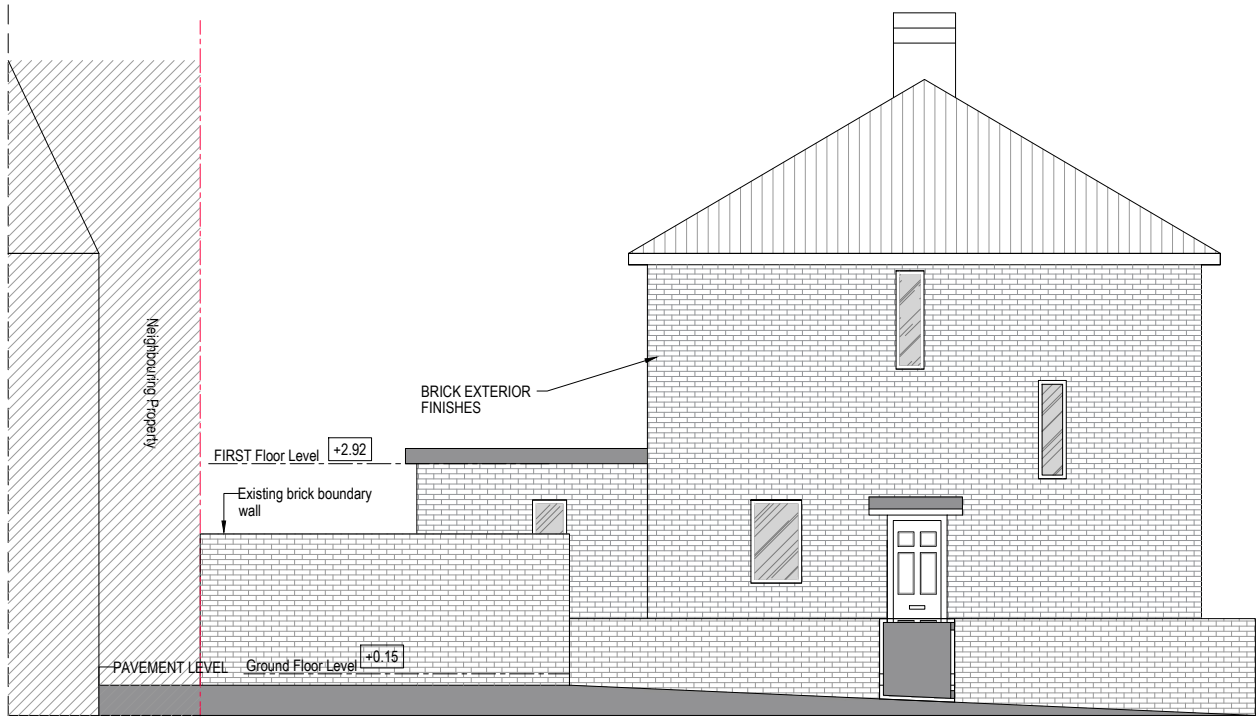

EXISTING STREET SCENE
scale 1:100

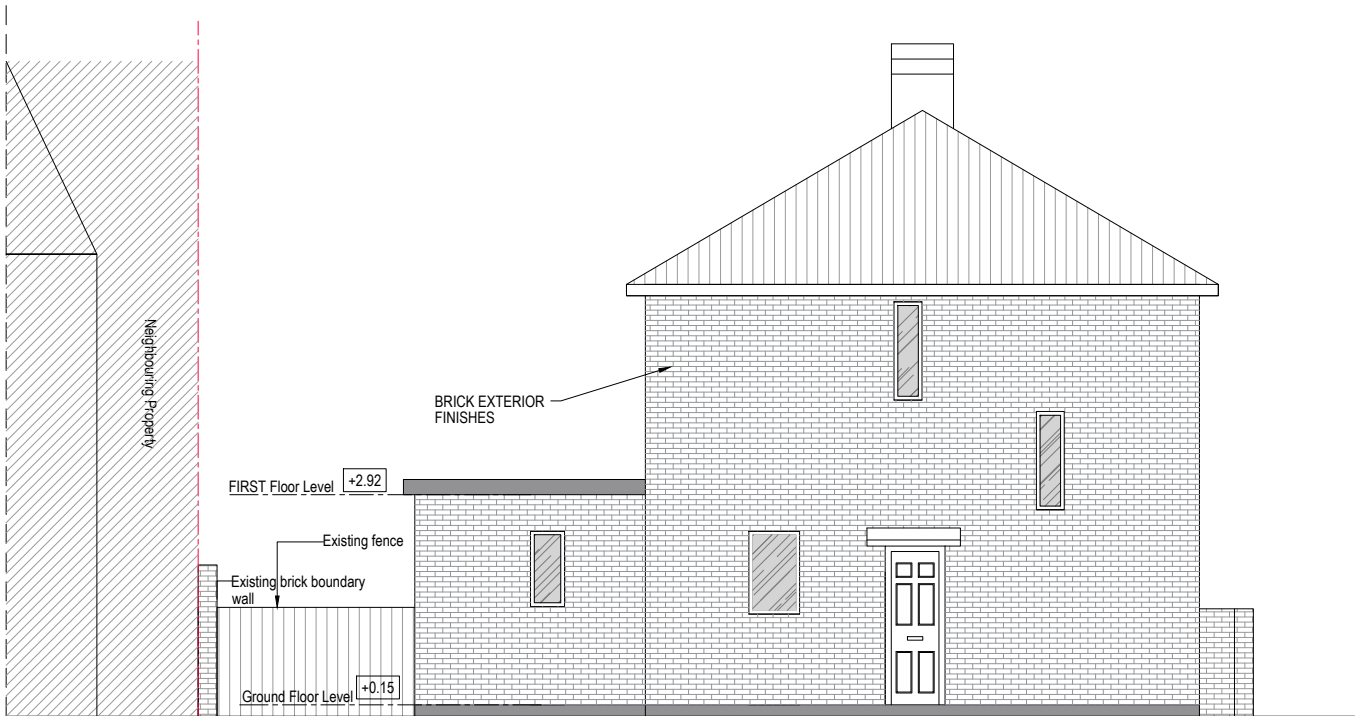

EXISTING SIDE ELEVATION
scale 1:100

 


PLANNING


ARCH
ARCHITECTURAL DESIGN STUDIO
400 West Green Road, West Green,
London, N15 3PX
Tel: 07842410527
Web: www.archpl.co.uk

Client DENIZ KOC		
Project 40 DEVONSHIRE ROAD N17 7ND		
Scale 1/100 @A3	Date 05/2026	
Drawn By SN	Checked By AEC	
Project No. 26038	Drawing No. E103	Revision -
Drawing title Existing Side Elevations		


Notes
1- This drawing is prepared solely for design and planning submission purposes. It is not intended or suitable for either Building Regulations or Construction purposes and should not be used for such.
2- All Dimensions are in millimeters.
3- Dimensions are not to be scaled directly from drawings other than for Planning Purposes.
4- All dimensions are to be checked on site and the Architect is to be informed of any discrepancies before construction commences.
5- All references to drawings refer to current revision of that drawing.
6- The Copyright of this drawing belongs to Archpl Ltd.

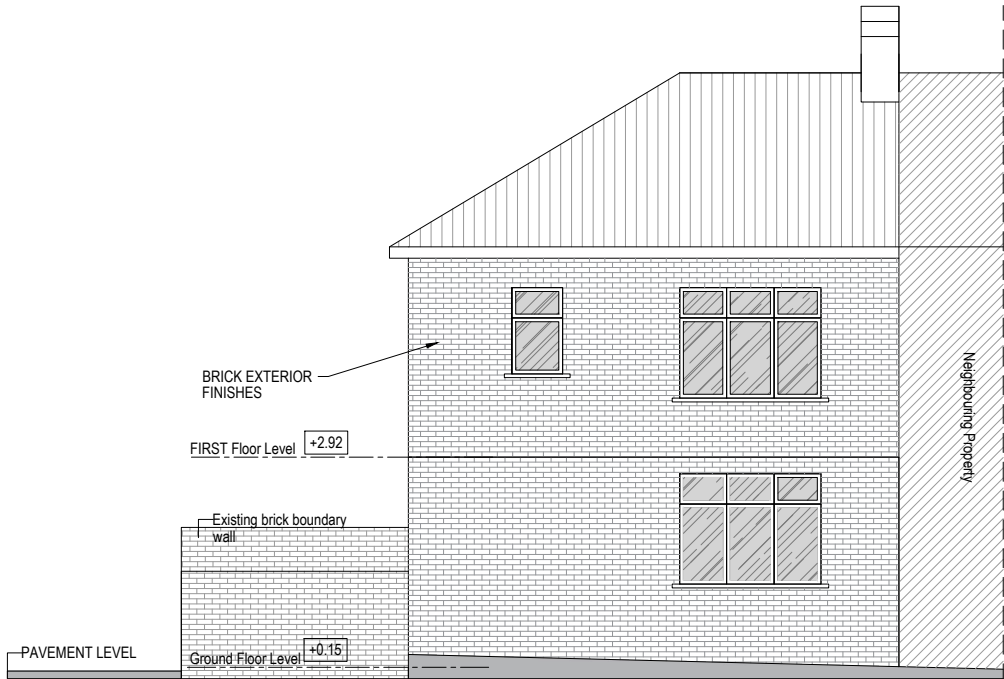


EXISTING FRONT ELEVATION
scale 1:100

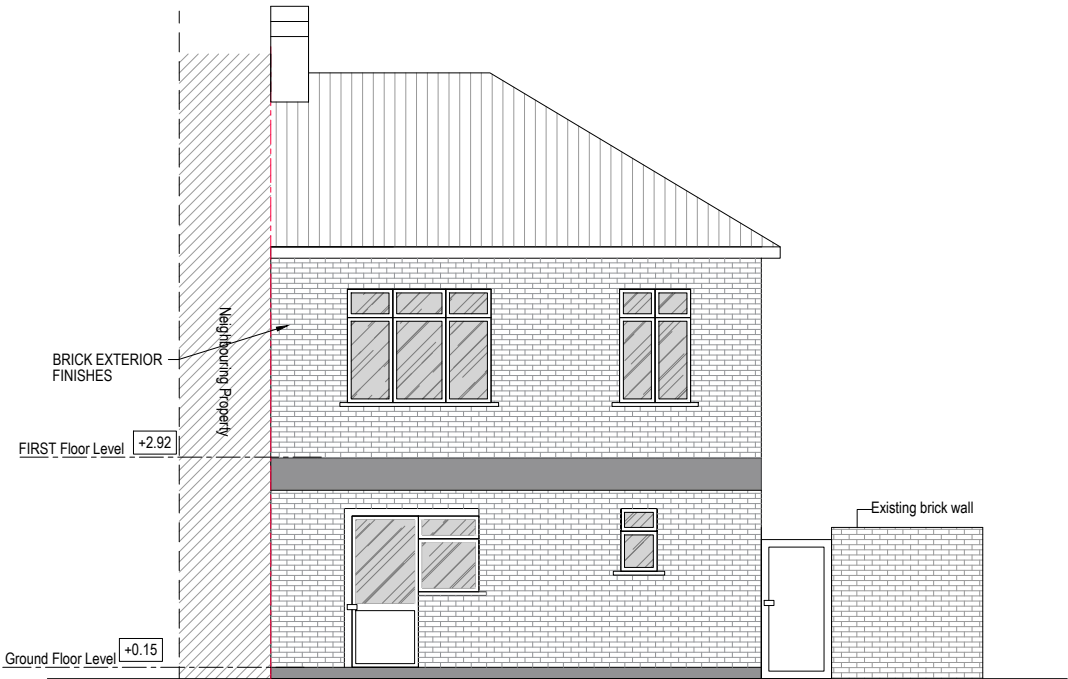

EXISTING REAR ELEVATION
scale 1:100

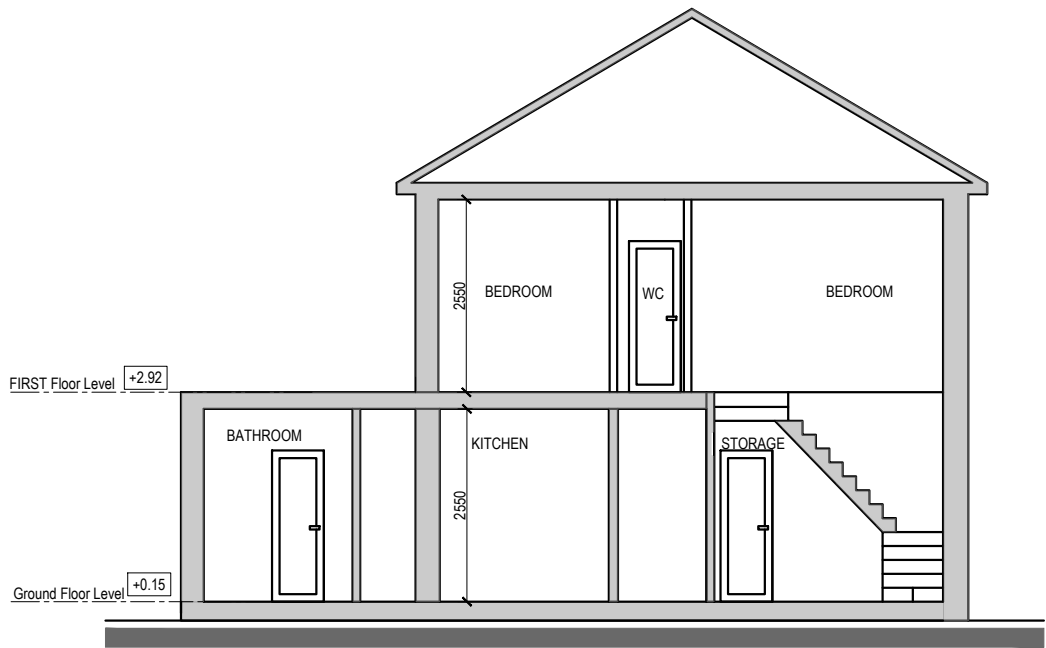

EXISTING A-A SECTION
scale 1:100

 


PLANNING




ARCH
ARCHITECTURAL DESIGN STUDIO
400 West Green Road, West Green,
London, N15 3PX
Tel: 07842410527
Web: www.archpl.co.uk

Client DENIZ KOC		
Project 40 DEVONSHIRE ROAD N17 7ND		
Scale 1/100 @A3	Date 05/2026	
Drawn By SN	Checked By AEC	
Project No. 26038	Drawing No. E104	Revision -
Drawing title Existing title Existing Front-Rear Elevation and Section		

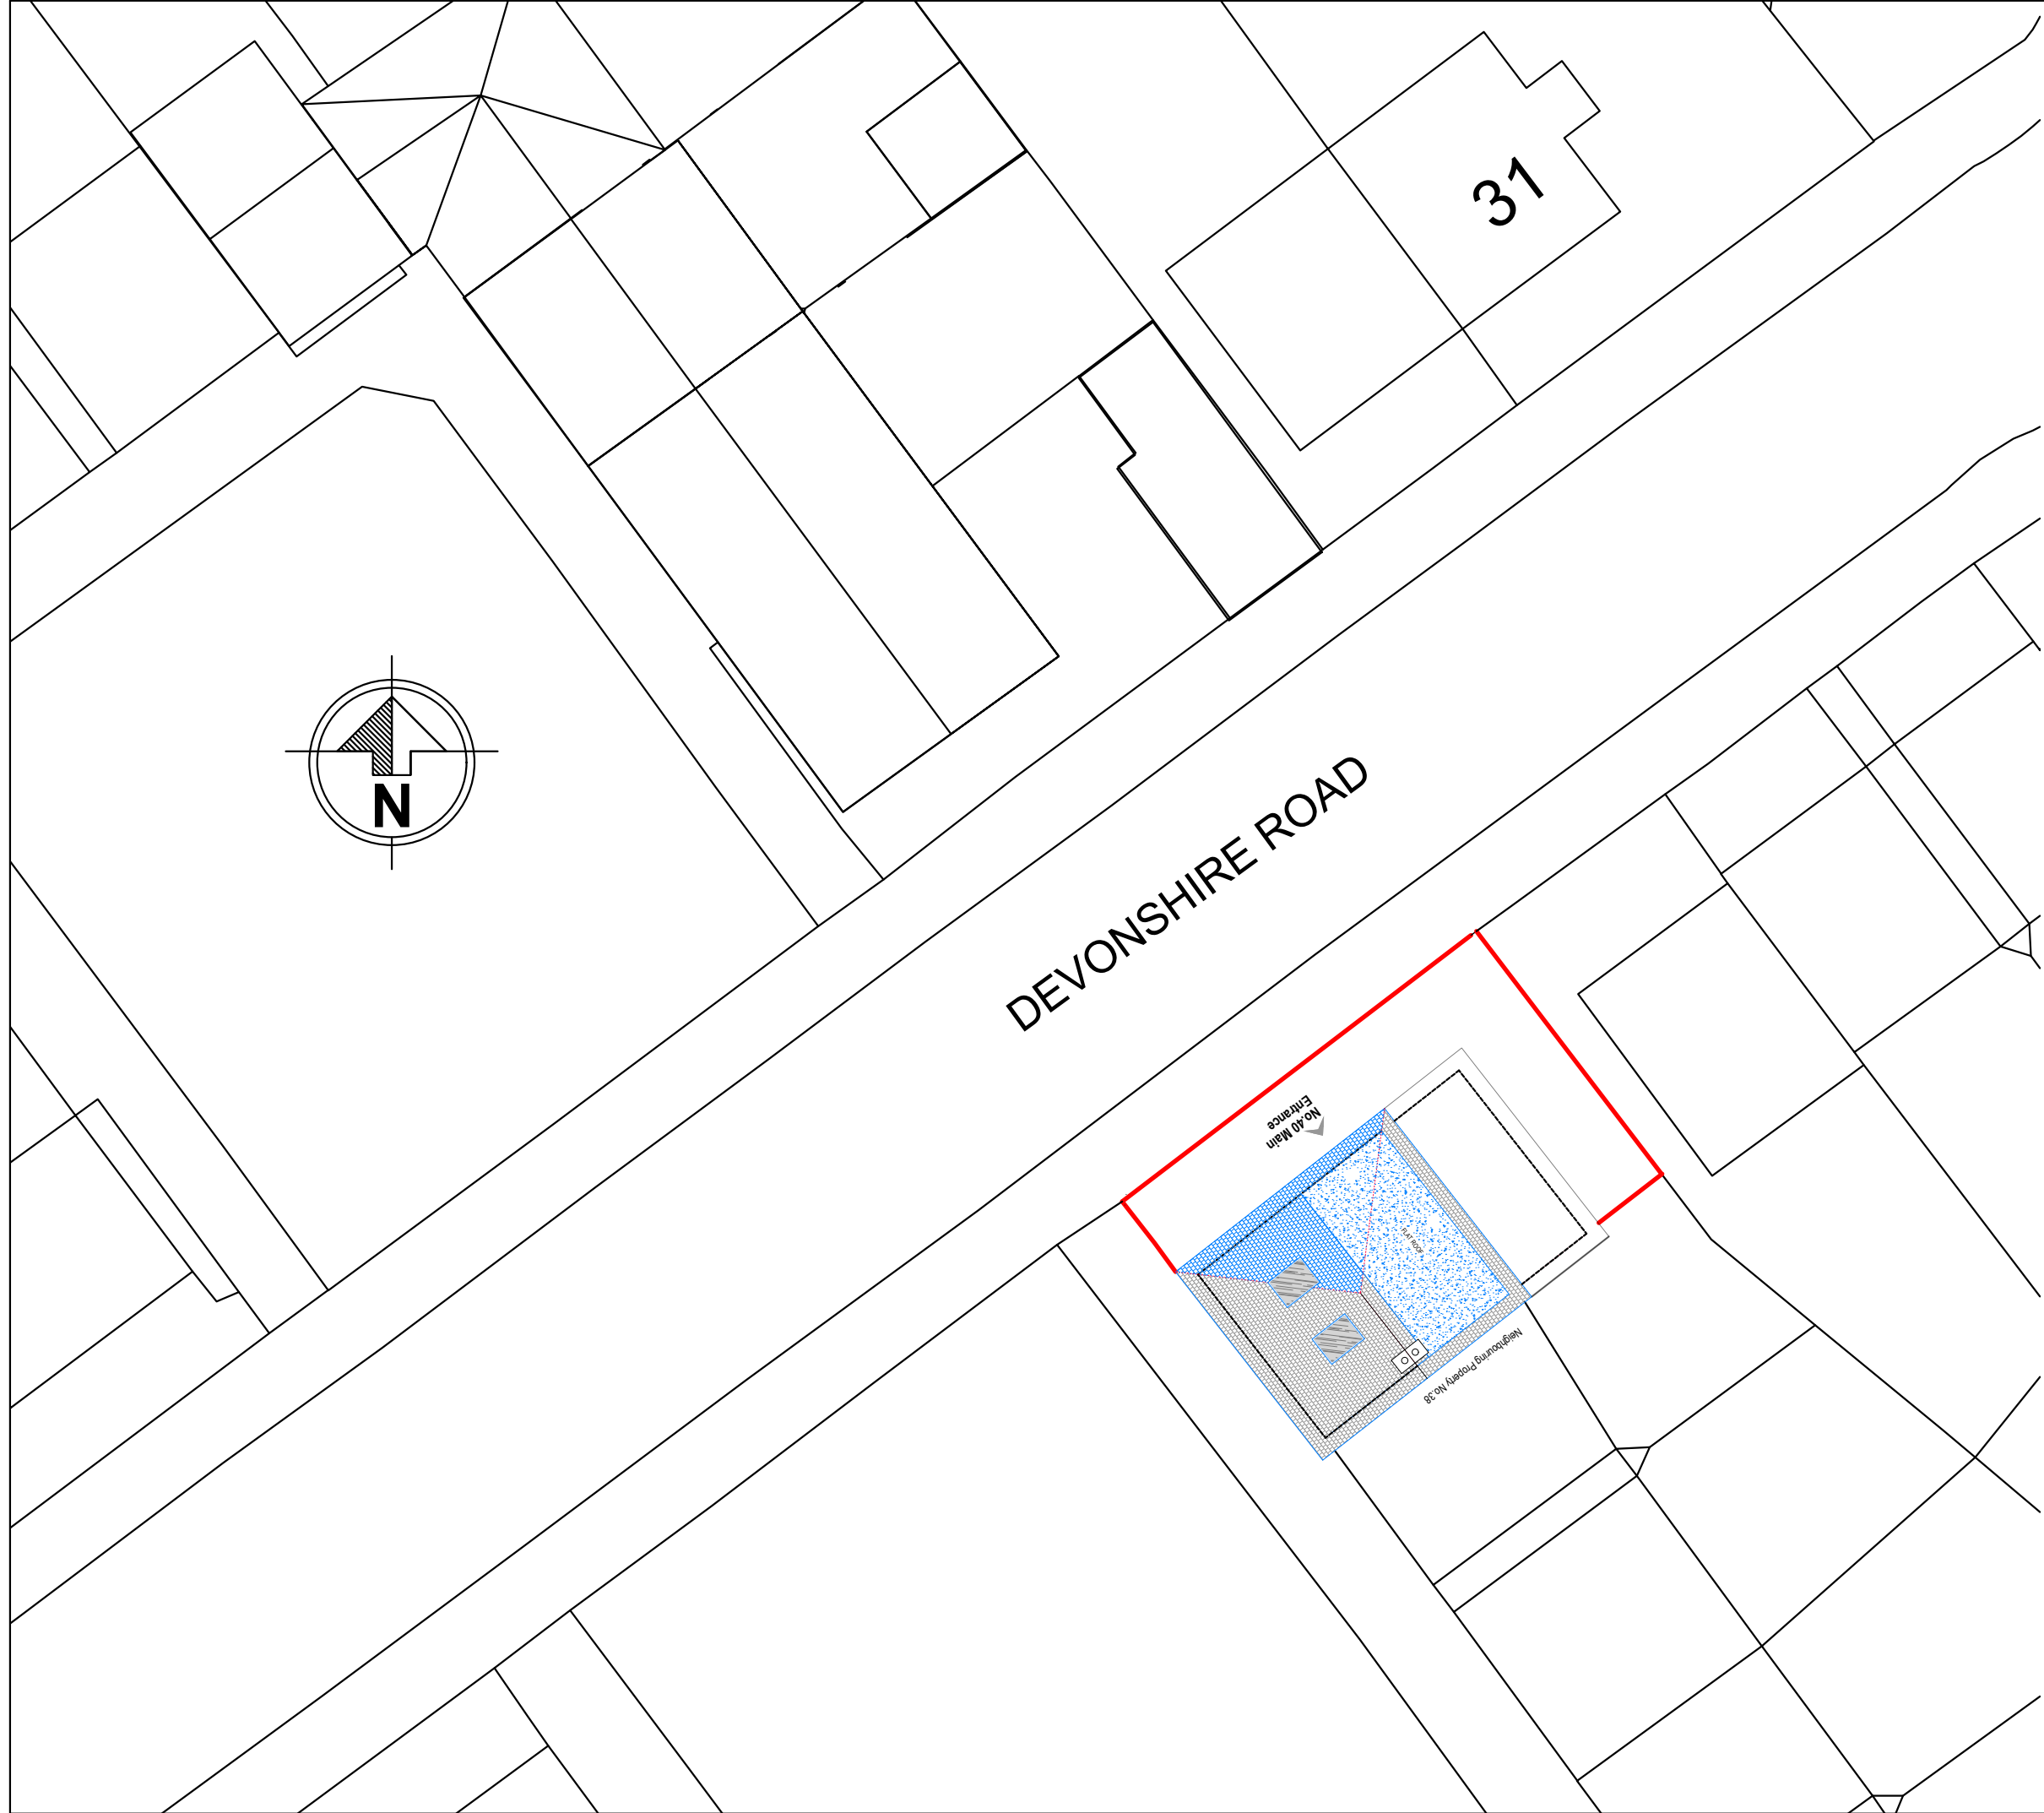

- Notes
- 1- This drawing is prepared solely for design and planning submission purposes. It is not intended or suitable for either Building Regulations or Construction purposes and should not be used for such.
 - 2- All Dimensions are in millimeters.
 - 3- Dimensions are not to be scaled directly from drawings other than for Planning Purposes.
 - 4- All dimensions are to be checked on site and the Architect is to be informed of any discrepancies before construction commences.
 - 5- All references to drawings refer to current revision of that drawing.
 - 6- The Copyright of this drawing belongs to Archpl Ltd.

 


PLANNING



ARCH
ARCHITECTURAL DESIGN STUDIO
400 West Green Road, West Green,
London, N15 3PX
Tel: 07842410527
Web: www.archpl.co.uk

Client DENIZ KOC		
Project 40 DEVONSHIRE ROAD N17 7ND		
Scale 1/200 @A3	Date 05/2026	
Drawn By SN	Checked By AEC	
Project No. 26038	Drawing No. P101	Revision -
Drawing title Proposed Site Plan		


Notes
1- This drawing is prepared solely for design and planning submission purposes. It is not intended or suitable for either Building Regulations or Construction purposes and should not be used for such.
2- All Dimensions are in millimeters.
3- Dimensions are not to be scaled directly from drawings other than for Planning Purposes.
4- All dimensions are to be checked on site and the Architect is to be informed of any discrepancies before construction commences.
5- All references to drawings refer to current revision of that drawing.
6- The Copyright of this drawing belongs to Archpl Ltd.

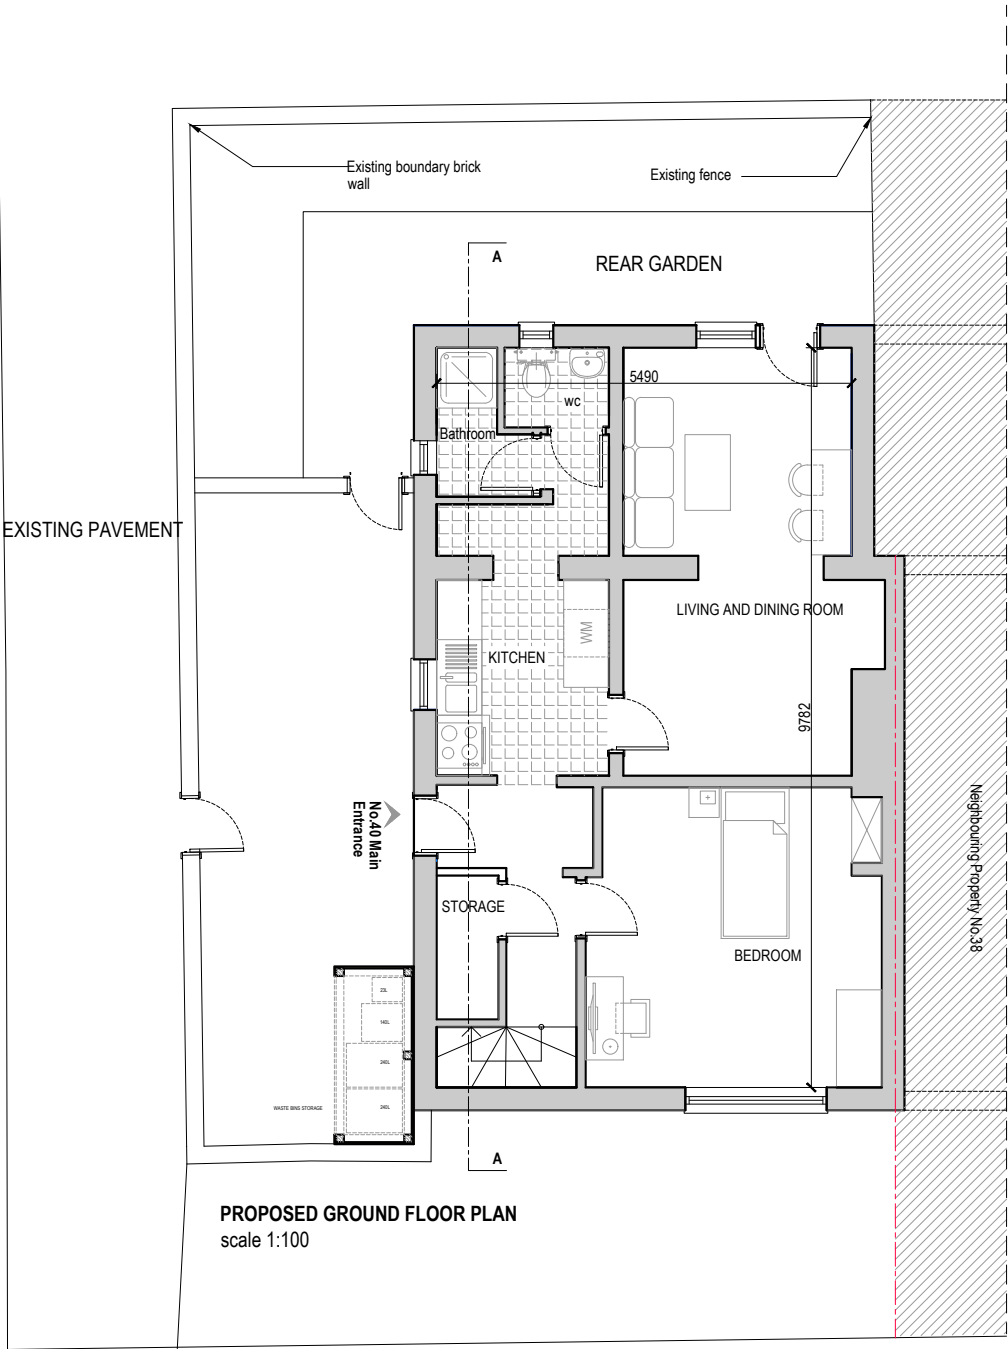


PROPOSED GROUND FLOOR PLAN
scale 1:100

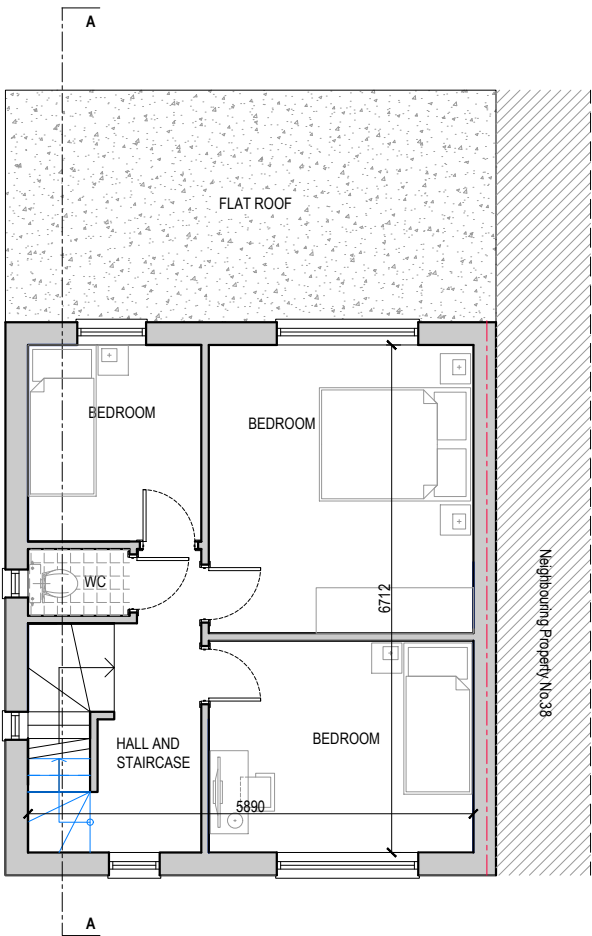


PROPOSED FIRST FLOOR PLAN
scale 1:100

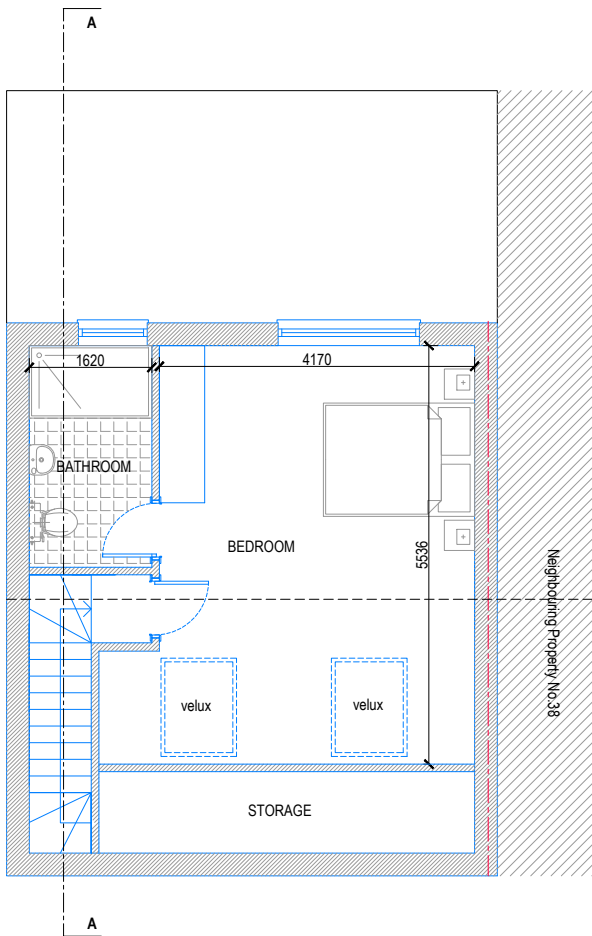

PROPOSED LOFT FLOOR PLAN
scale 1:100

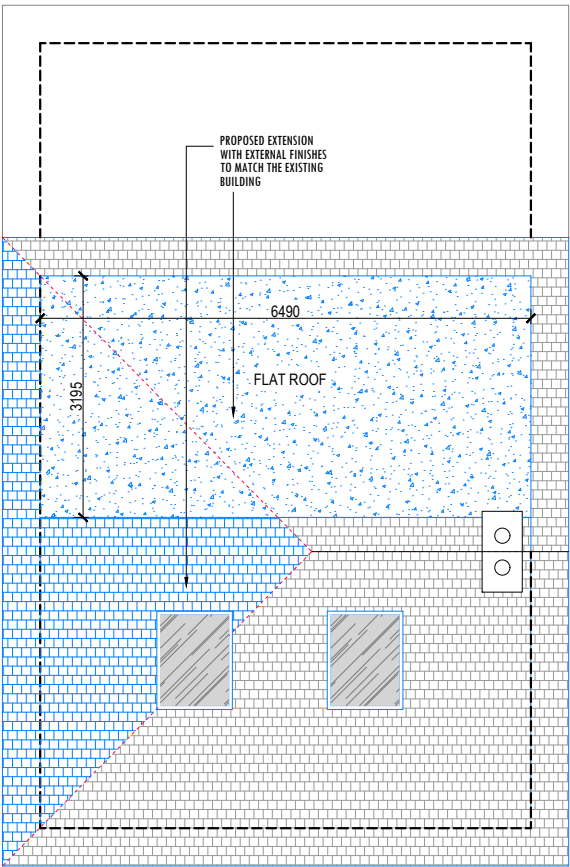

PROPOSED ROOF PLAN
scale 1:100

 

WALLS / CEILINGS LEGEND:
EXISTING WALLS / CEILINGS
PROPOSED WALLS / CEILINGS
WALLS / PARTITION TO BE REMOVED

LINES / HATCHES LEGEND:
REMOVING INTERVENTIONS
PROPOSED INTERVENTIONS
NEIGHBOURING PROPERTIES
BOUNDARY LINE

PLANNING



ARCH
ARCHITECTURAL DESIGN STUDIO
400 West Green Road, West Green,
London, N15 3PX
Tel: 07842410527
Web: www.archpl.co.uk

Client	DENIZ KOC		
Project	40 DEVONSHIRE ROAD N17 7ND		
Scale	1/100 @A3	Date	05/2026
Drawn By	SN	Checked By	AEC
Project No.	26038	Drawing No.	P102
Drawing title	Proposed Plans		
Revision	-		

Notes

1- This drawing is prepared solely for design and planning submission purposes. It is not intended or suitable for either Building Regulations or Construction purposes and should not be used for such.


2- All Dimensions are in millimeters.

3- Dimensions are not to be scaled directly from drawings other than for Planning Purposes.


4- All dimensions are to be checked on site and the Architect is to be informed of any discrepancies before construction commences.

5- All references to drawings refer to current revision of that drawing.

6- The Copyright of this drawing belongs to Archpl Ltd.

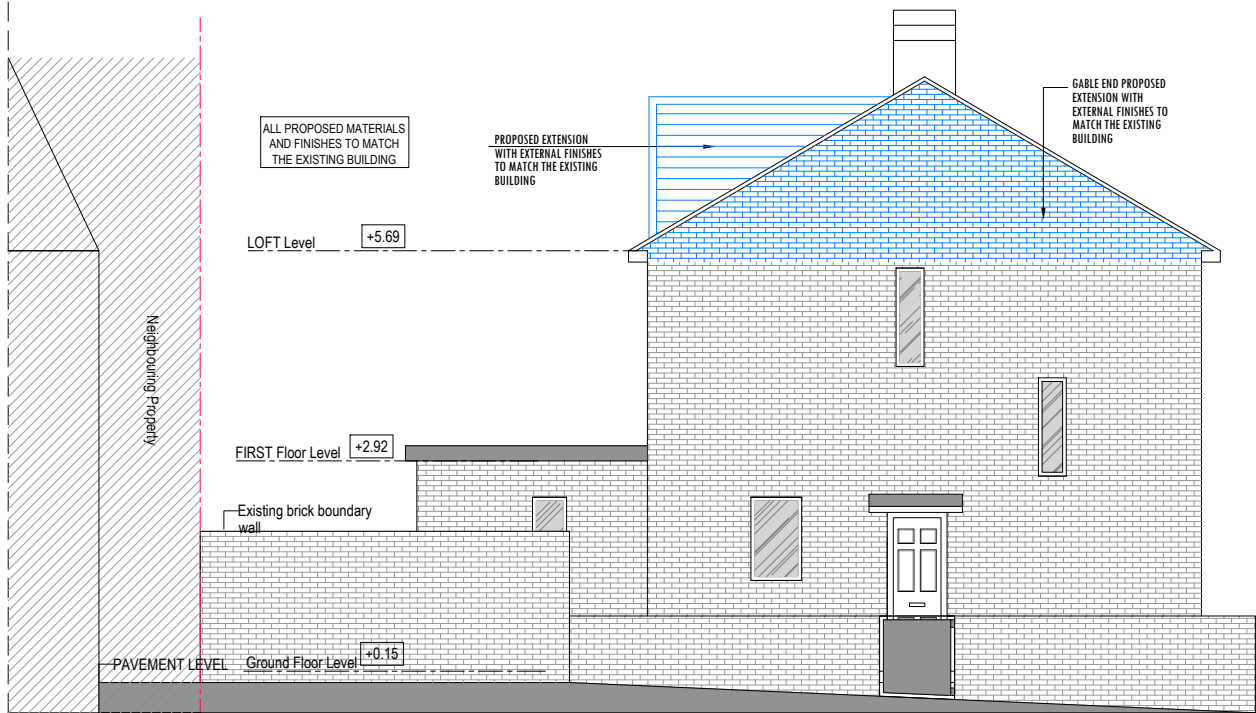

PROPOSED STREET SCENE
scale 1:100

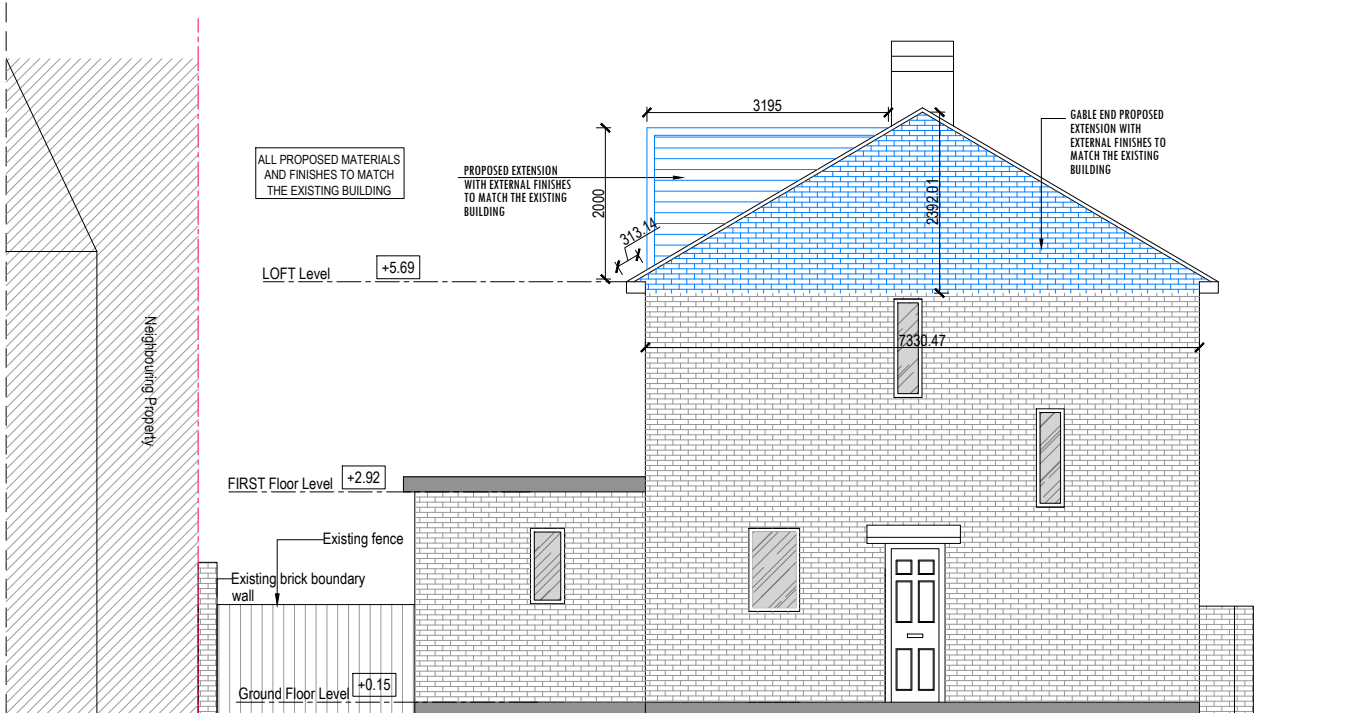

PROPOSED SIDE ELEVATION
scale 1:100

WALLS / CEILINGS LEGEND:

EXISTING WALLS / CEILINGS

PROPOSED WALLS / CEILINGS

WALLS / PARTITION TO BE REMOVED


LINES / HATCHES LEGEND:

REMOVING INTERVENTIONS

PROPOSED INTERVENTIONS

NEIGHBOURING PROPERTIES

BOUNDARY LINE

 


PLANNING




ARCH
ARCHITECTURAL DESIGN STUDIO
400 West Green Road, West Green,
London, N15 3PX
Tel: 07842410527
Web: www.archpl.co.uk

Client DENIZ KOC		
Project 40 DEVONSHIRE ROAD N17 7ND		
Scale 1/100 @A3	Date 05/2026	
Drawn By SN	Checked By AEC	
Project No. 26038	Drawing No. P103	Revision -
Drawing title Proposed Side Elevations		


- Notes
- 1- This drawing is prepared solely for design and planning submission purposes. It is not intended or suitable for either Building Regulations or Construction purposes and should not be used for such.
 - 2- All Dimensions are in millimeters.
 - 3- Dimensions are not to be scaled directly from drawings other than for Planning Purposes.
 - 4- All dimensions are to be checked on site and the Architect is to be informed of any discrepancies before construction commences.
 - 5- All references to drawings refer to current revision of that drawing.
 - 6- The Copyright of this drawing belongs to Archpl Ltd.

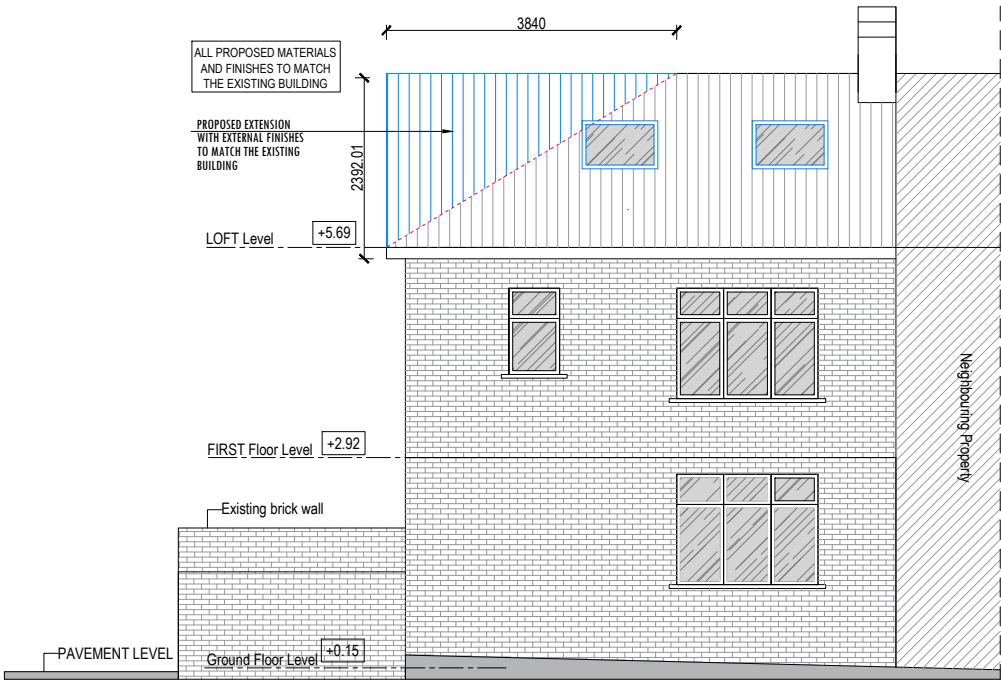



PROPOSED FRONT ELEVATION
scale 1:100

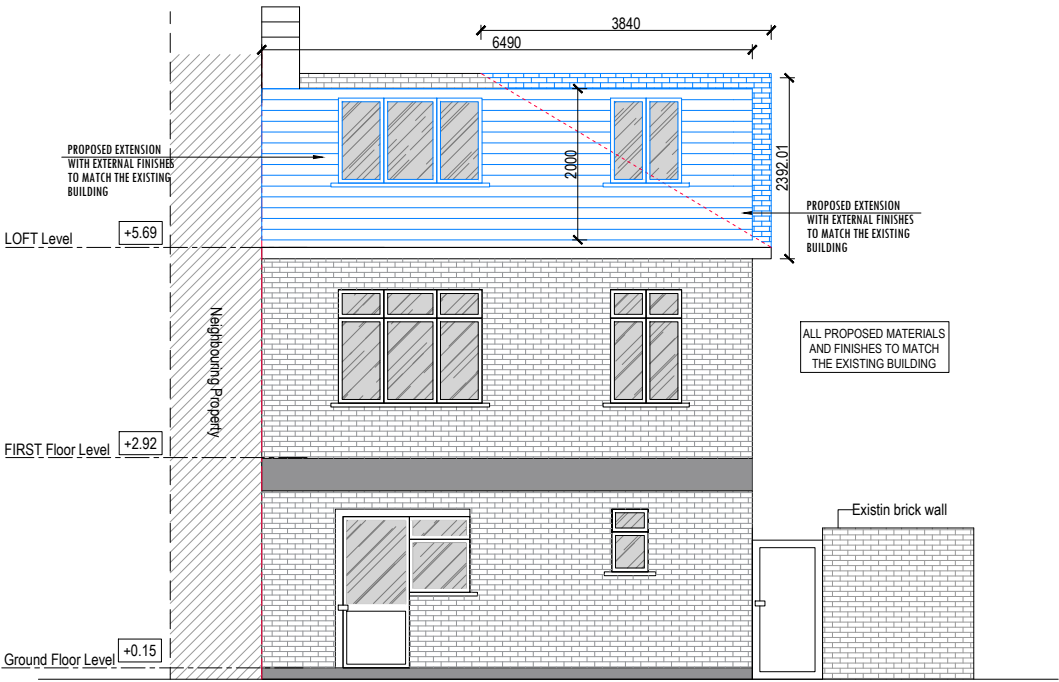

PROPOSED REAR ELEVATION
scale 1:100

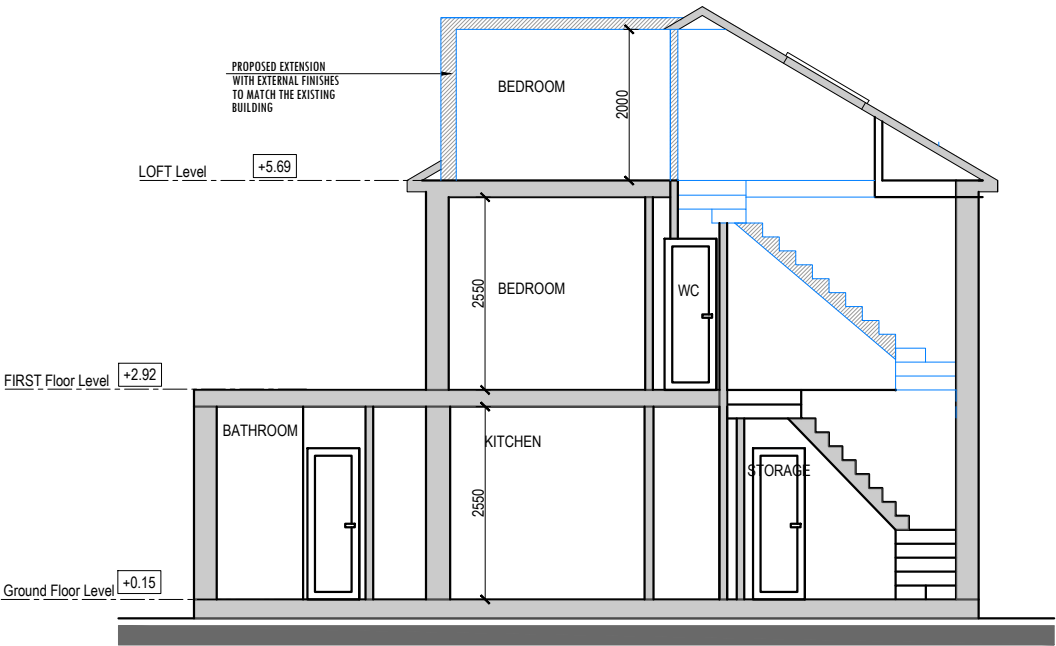

PROPOSED A-A SECTION
scale 1:100

 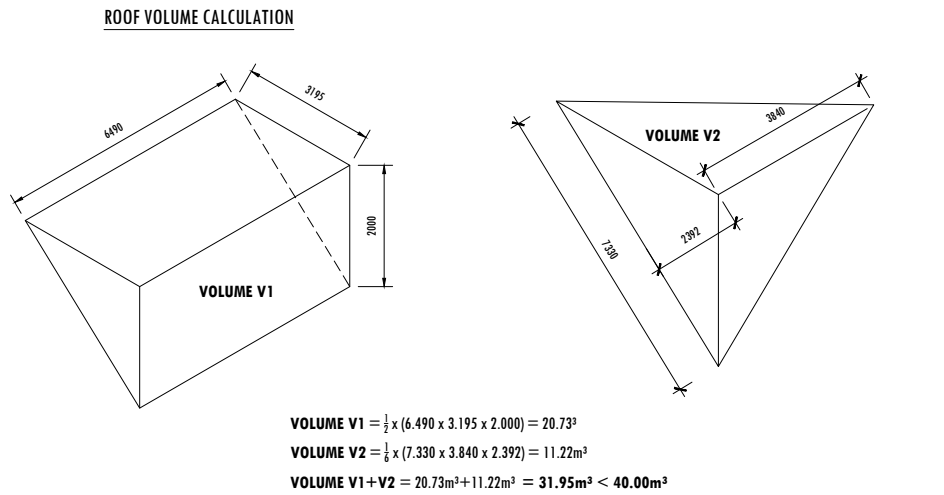

PLANNING

ARCH
ARCHITECTURAL DESIGN STUDIO
400 West Green Road, West Green,
London, N15 3PX
Tel: 07842410527
Web: www.archpl.co.uk

Client DENIZ KOC
Project 40 DEVONSHIRE ROAD N17 7ND

Scale 1/100 @A3 Date 05/2026

Drawn By SN Checked By AEC

Project No. 26038 Drawing No. P104 Revision -

Drawing title
Proposed Front-Rear Elevation and Section