


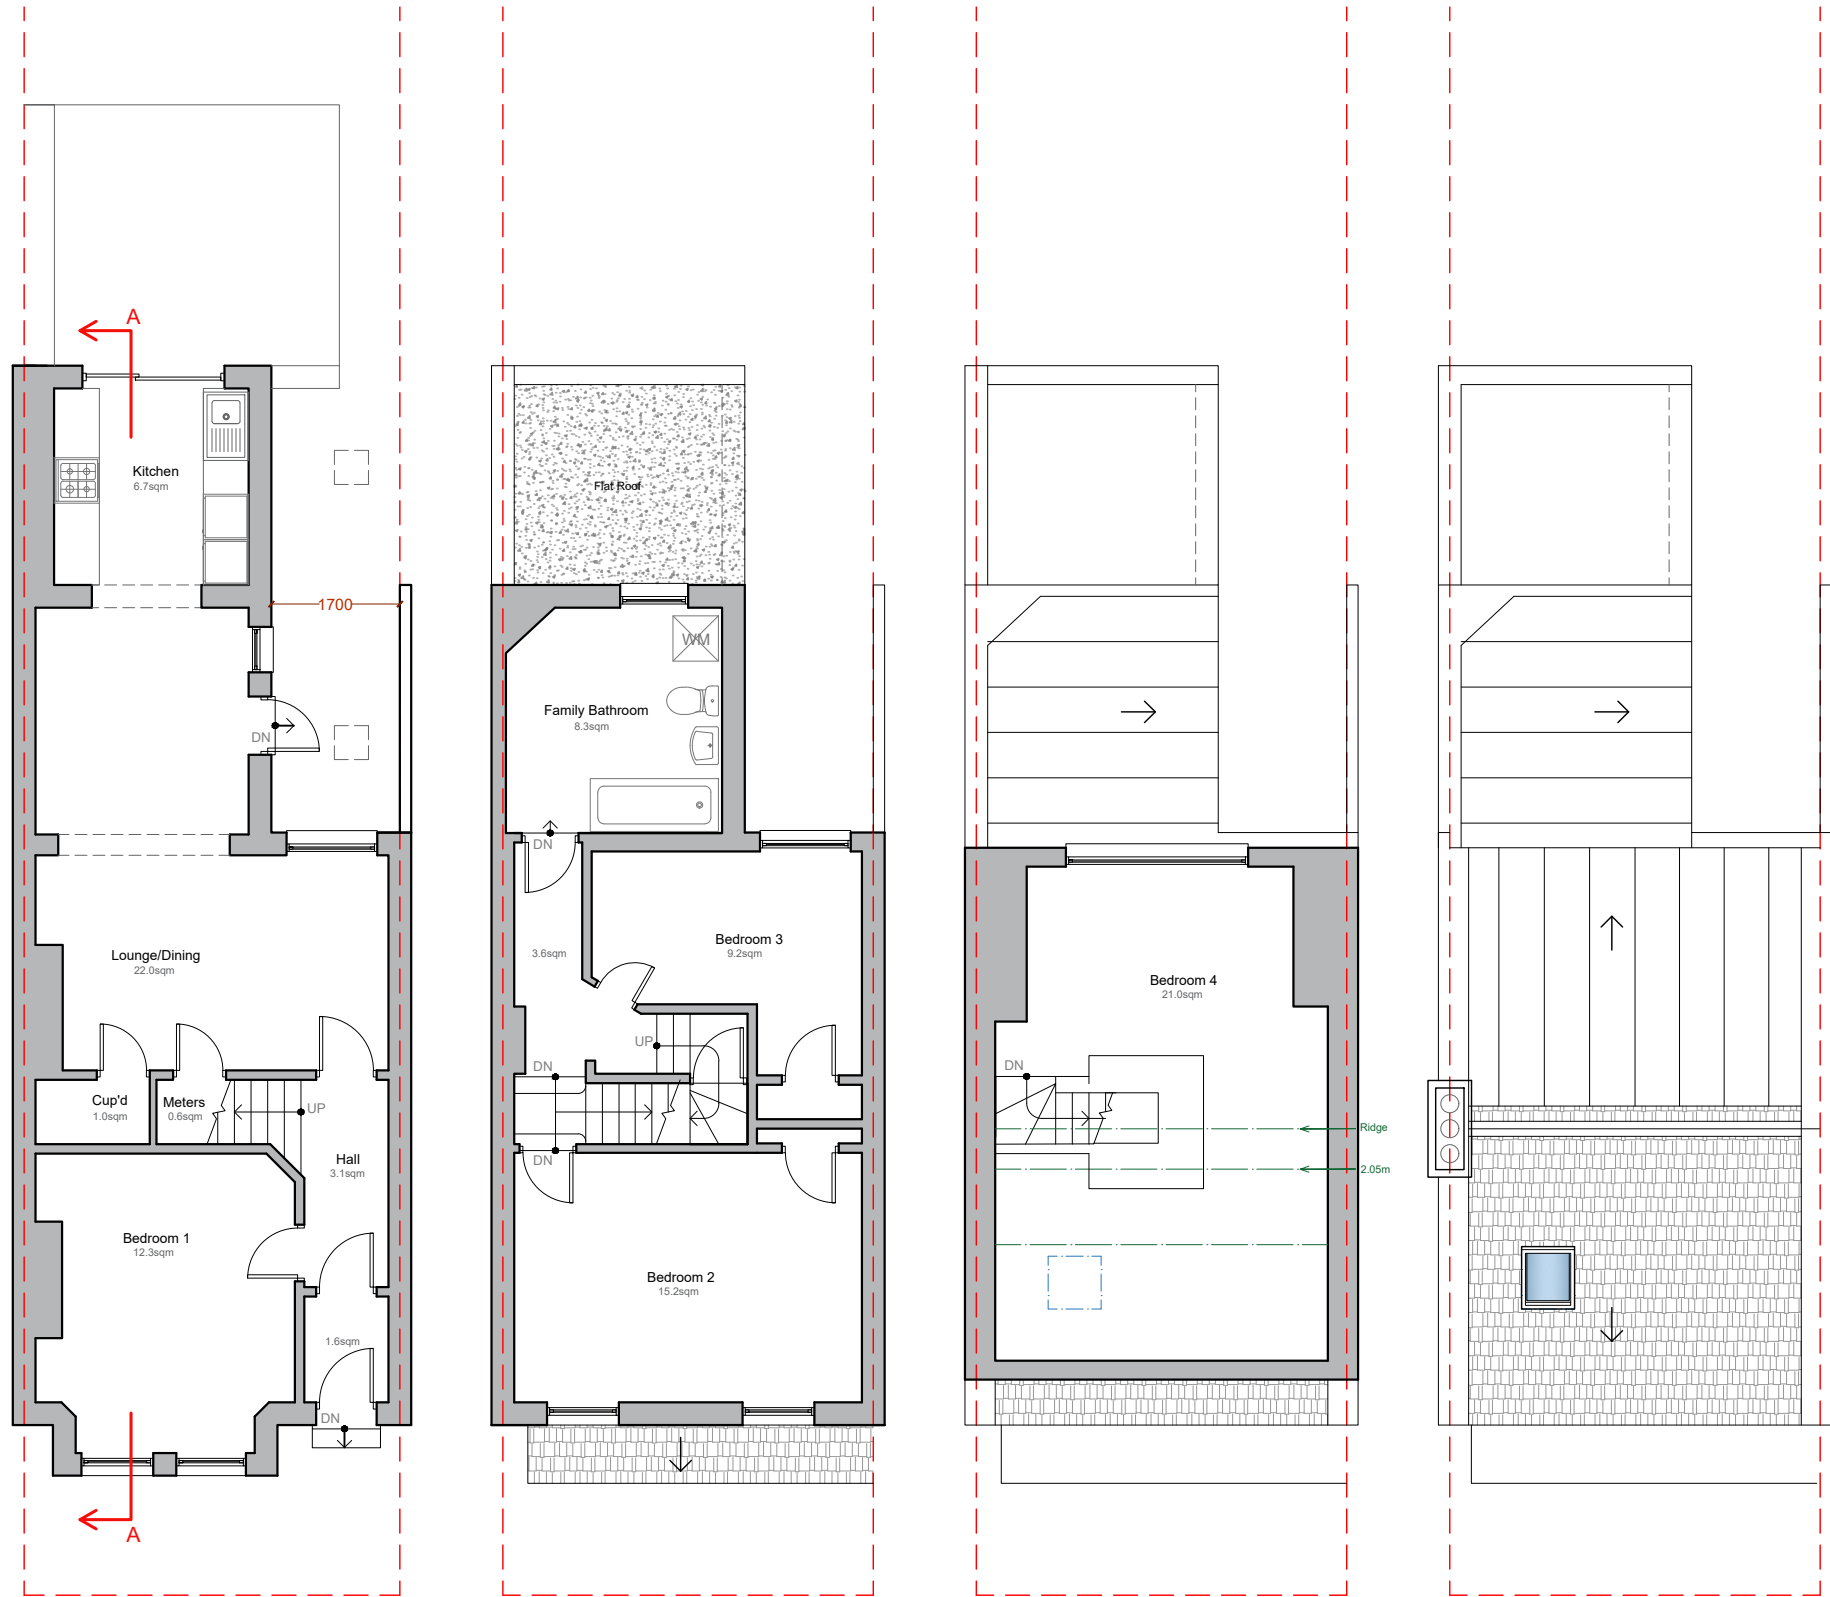

GROUND FLOOR
GIA = 50.7sqm

FIRST FLOOR
GIA = 42.4sqm

LOFT FLOOR PLAN
GIA = 21.0sqm

Loft Height: 2280mm
ROOF PLAN



TOTAL EXISTING GIA = 114.1sqm



Tel: 020 3576 0996
Email: info@excelplanning.co.uk
Address: 22 Braydon Rd.,
London, N16 6QB

Revision	Revision Date

ADDRESS
48 Richmond Road,
London
N15 6QB




SHEET NUMBER:
E001

DRAWING TITLE:
Existing Floor Plans

DATE: 01/03/2026
SCALE: 1:100 @ A3

Copyright in the design and this drawing is the property of Excel Planning Ltd. Reproduction in whole or in part is forbidden without written permission of Excel Planning Ltd. This drawing must be read in conjunction with all other relevant documentation and drawings.
Excel Planning Ltd accepts no liability for any expense, loss or damage of whatsoever nature and however arising from any variation which has not been referred to them and their approval obtained.
All dimensions to be cross-checked on-site prior to manufacture and construction. Any discrepancies to be reported to Excel Planning Ltd immediately.

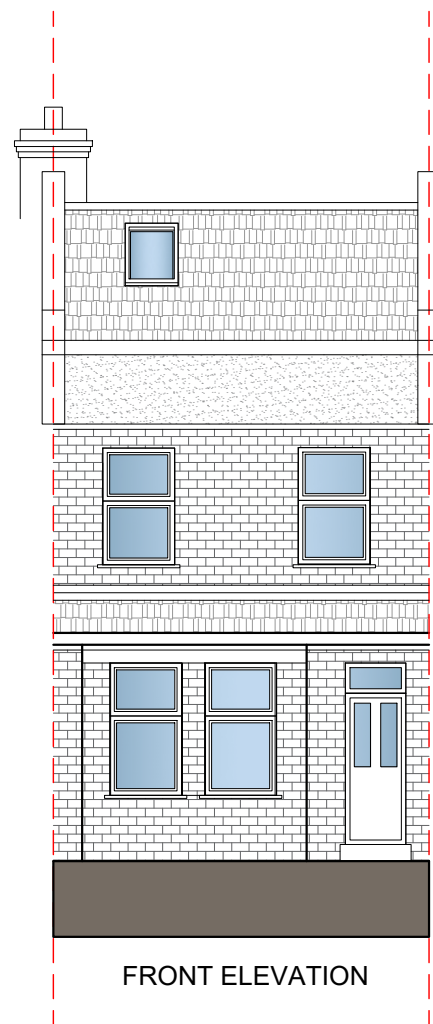


FRONT ELEVATION




REAR ELEVATION



Revision	Revision Date

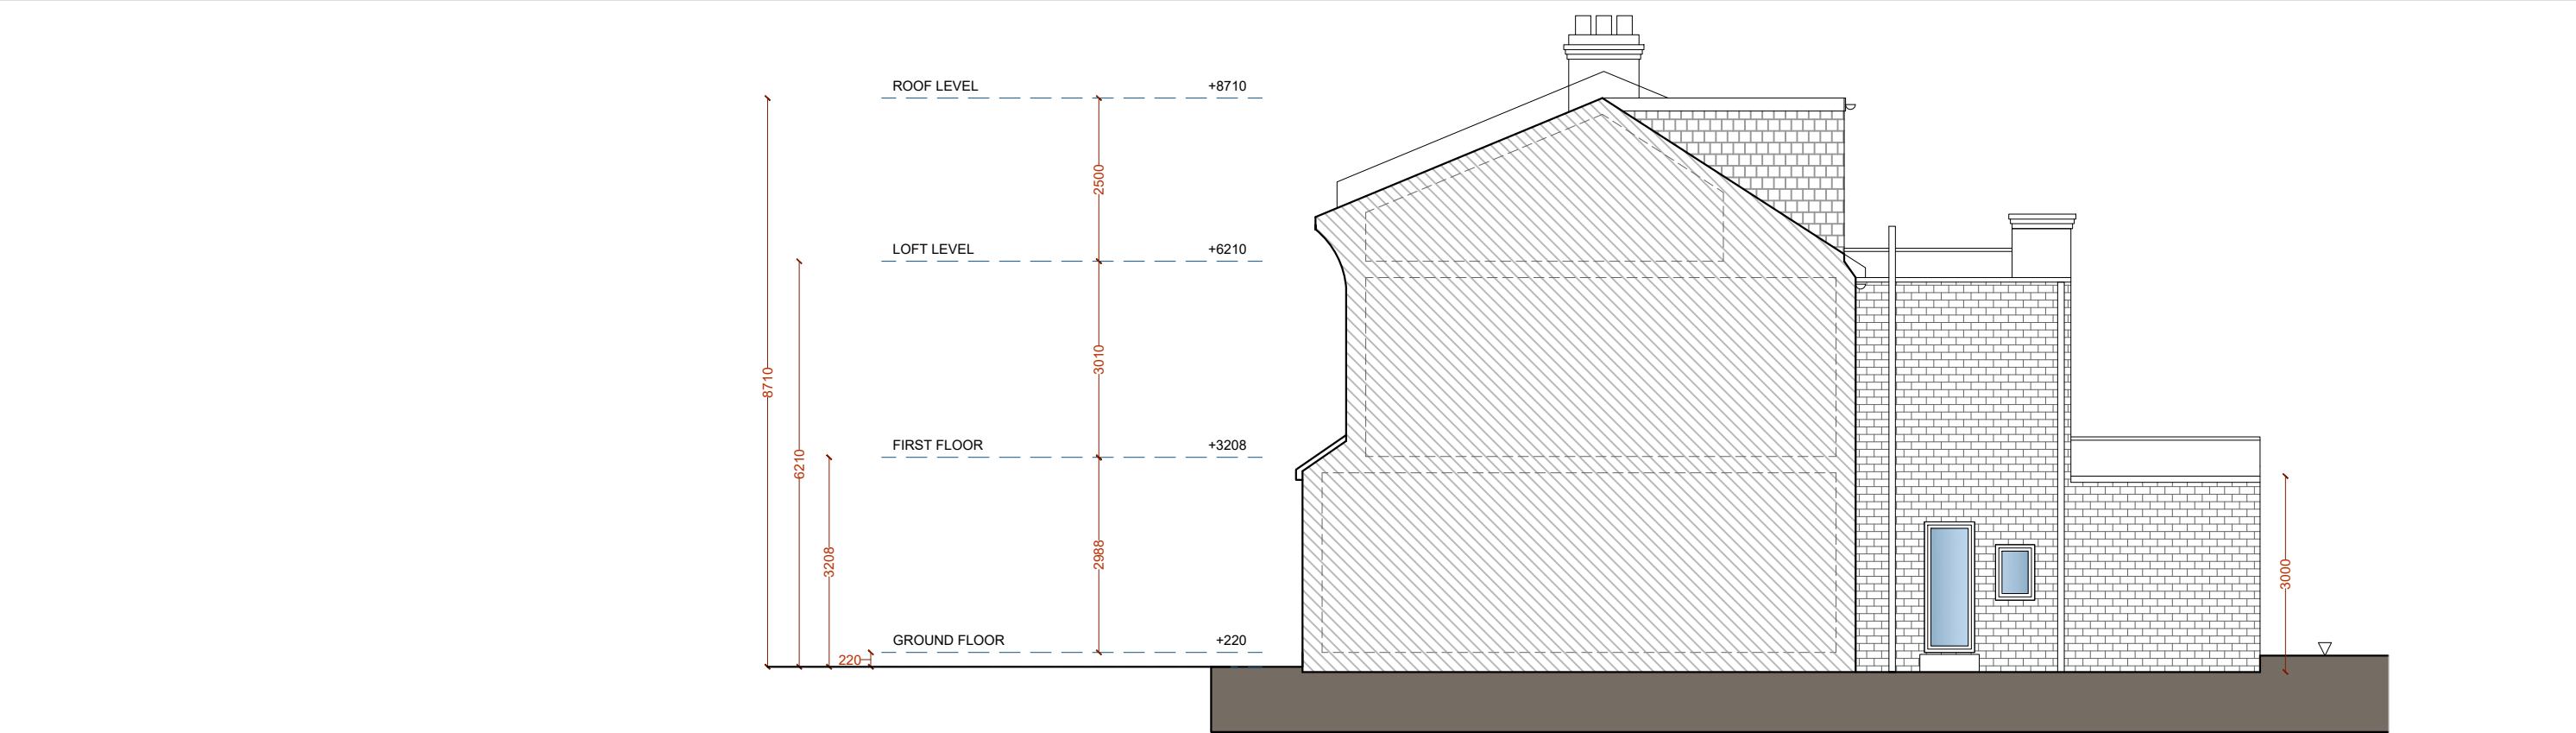

RIGHT SIDE ELEVATION

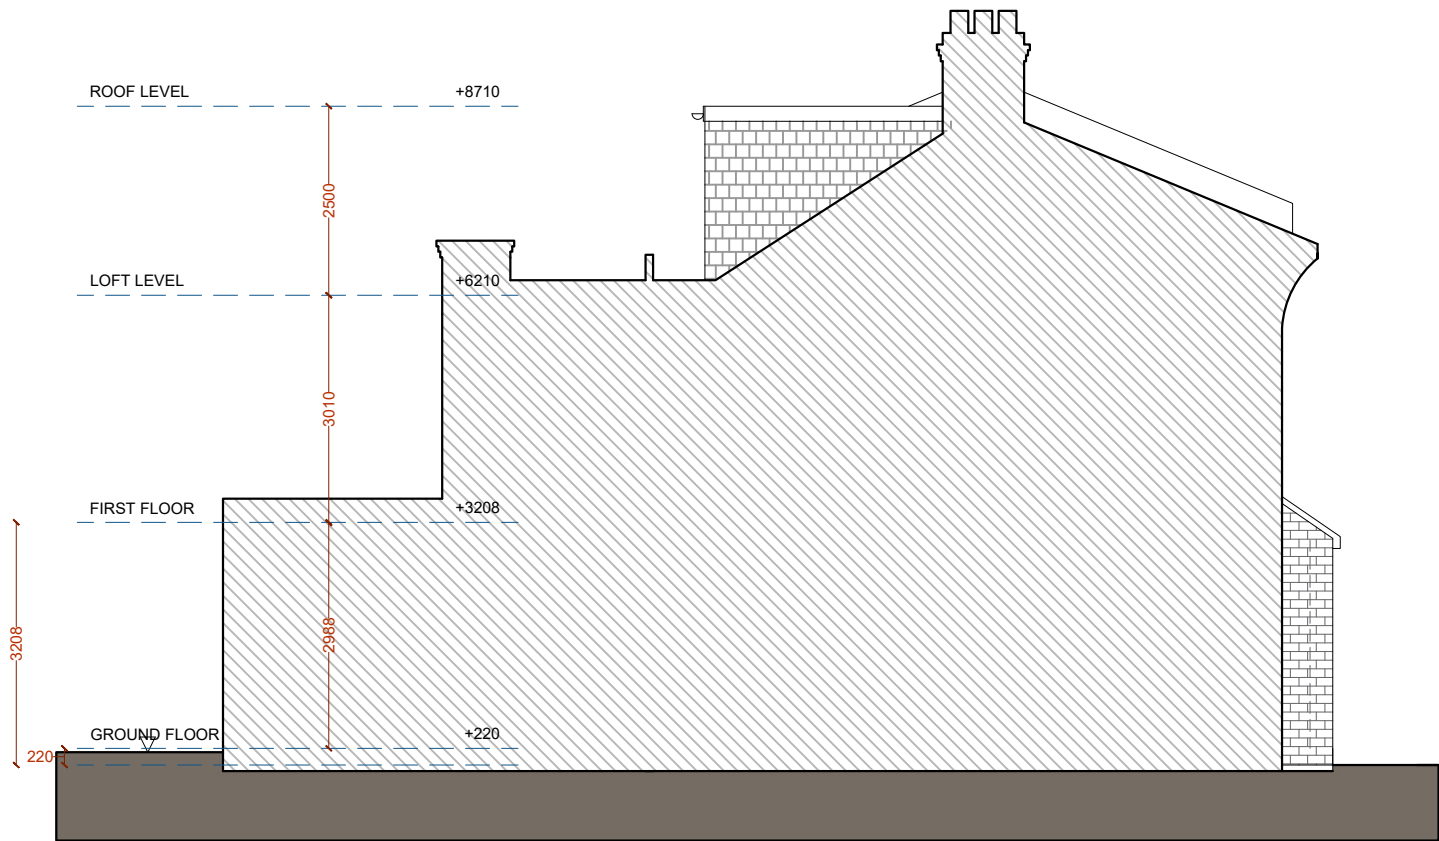

LEFT SIDE ELEVATION



Tel: 020 3576 0996
Email: info@excelplanning.co.uk
Address: 22 Braydon Rd.,
London, N16 6QB

Revision	Revision Date


ADDRESS
48 Richmond Road,
London
N15 6QB

SHEET NUMBER:
E003


DRAWING TITLE:
Existing Front Rear Elevations

DATE: 20/10/2025
SCALE: 1:100 @ A3

Copyright in the design and this drawing is the property of Excel Planning Ltd. Reproduction in whole or in part is forbidden without written permission of Excel Planning Ltd. This drawing must be read in conjunction with all other relevant documentation and drawings.
Excel Planning Ltd accepts no liability for any expense, loss or damage of whatsoever nature and however arising from any variation which has not been referred to them and their approval obtained.
All dimensions to be cross-checked on-site prior to manufacture and construction. Any discrepancies to be reported to Excel Planning Ltd immediately.

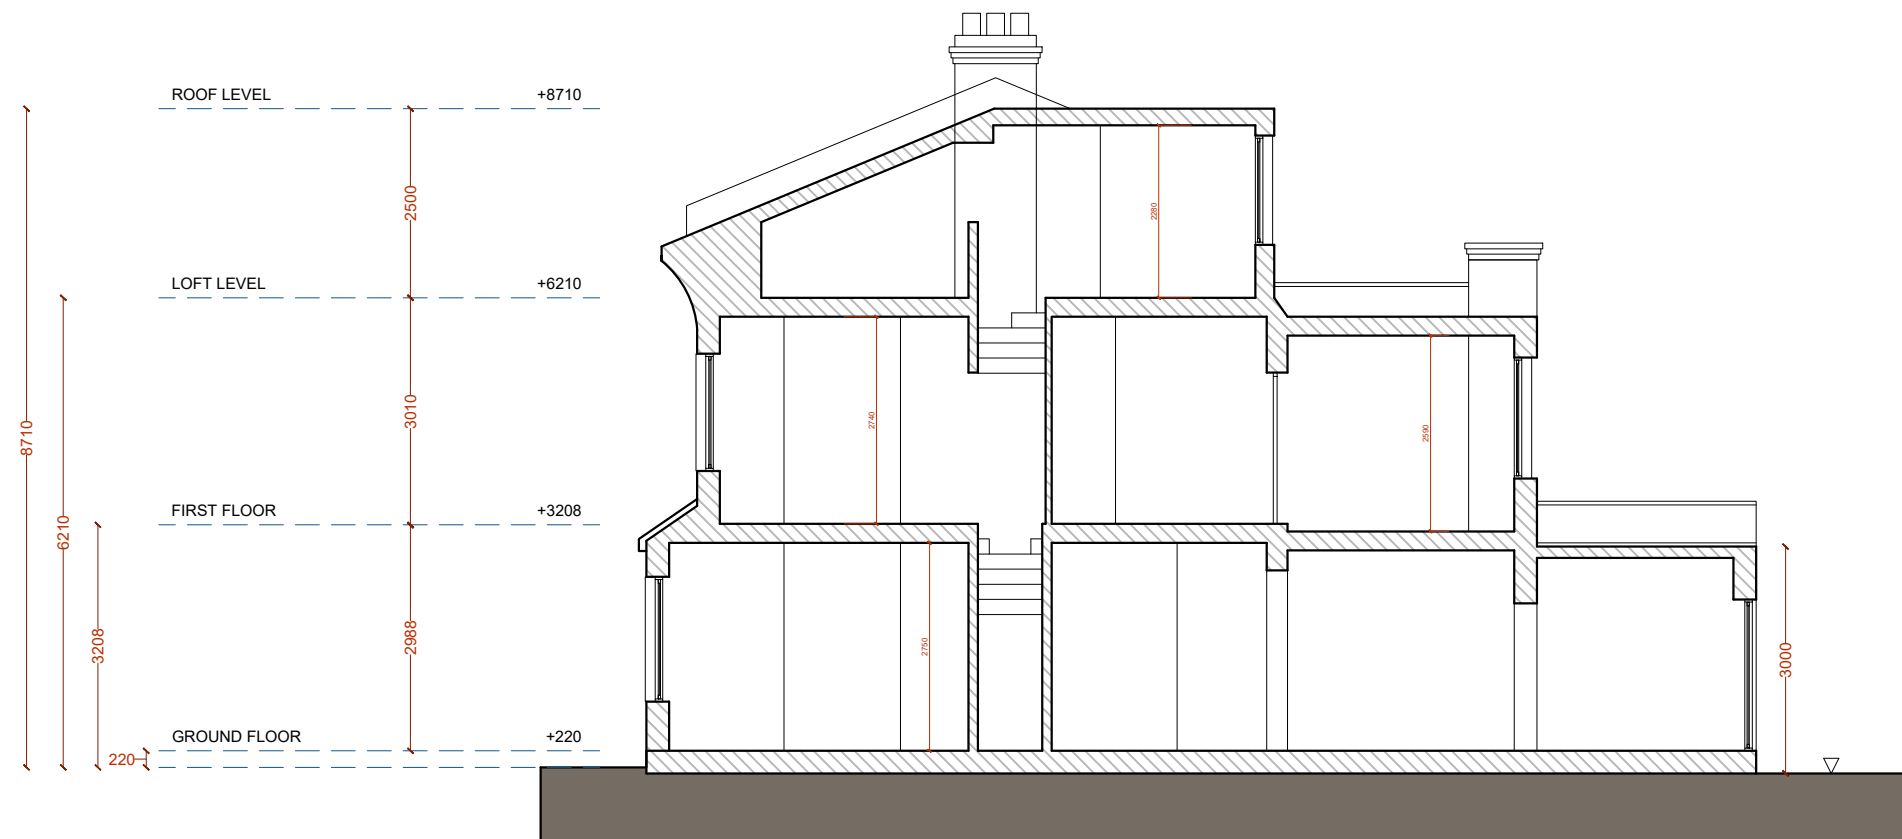

SECTION A-A

 

EXCEL
Planning

Tel: 020 3576 0996

Email: info@excelplanning.co.uk

Address: 22 Braydon Rd.,
London, N16 6QB

Revision	Revision Date

ADDRESS

48 Richmond Road,
London
N15 6QB

SHEET NUMBER:

E005

DRAWING TITLE:

Existing Section

DATE:
20/10/2025

SCALE:
1:100 @ A3

Copyright in the design and this drawing is the property of Excel Planning Ltd. Reproduction in whole or in part is forbidden without written permission of Excel Planning Ltd. This drawing must be read in conjunction with all other relevant documentation and drawings.

Excel Planning Ltd accepts no liability for any expense, loss or damage of whatsoever nature and however arising from any variation which has not been referred to them and their approval obtained.

All dimensions to be cross-checked on-site prior to manufacture and construction. Any discrepancies to be reported to Excel Planning Ltd immediately.