


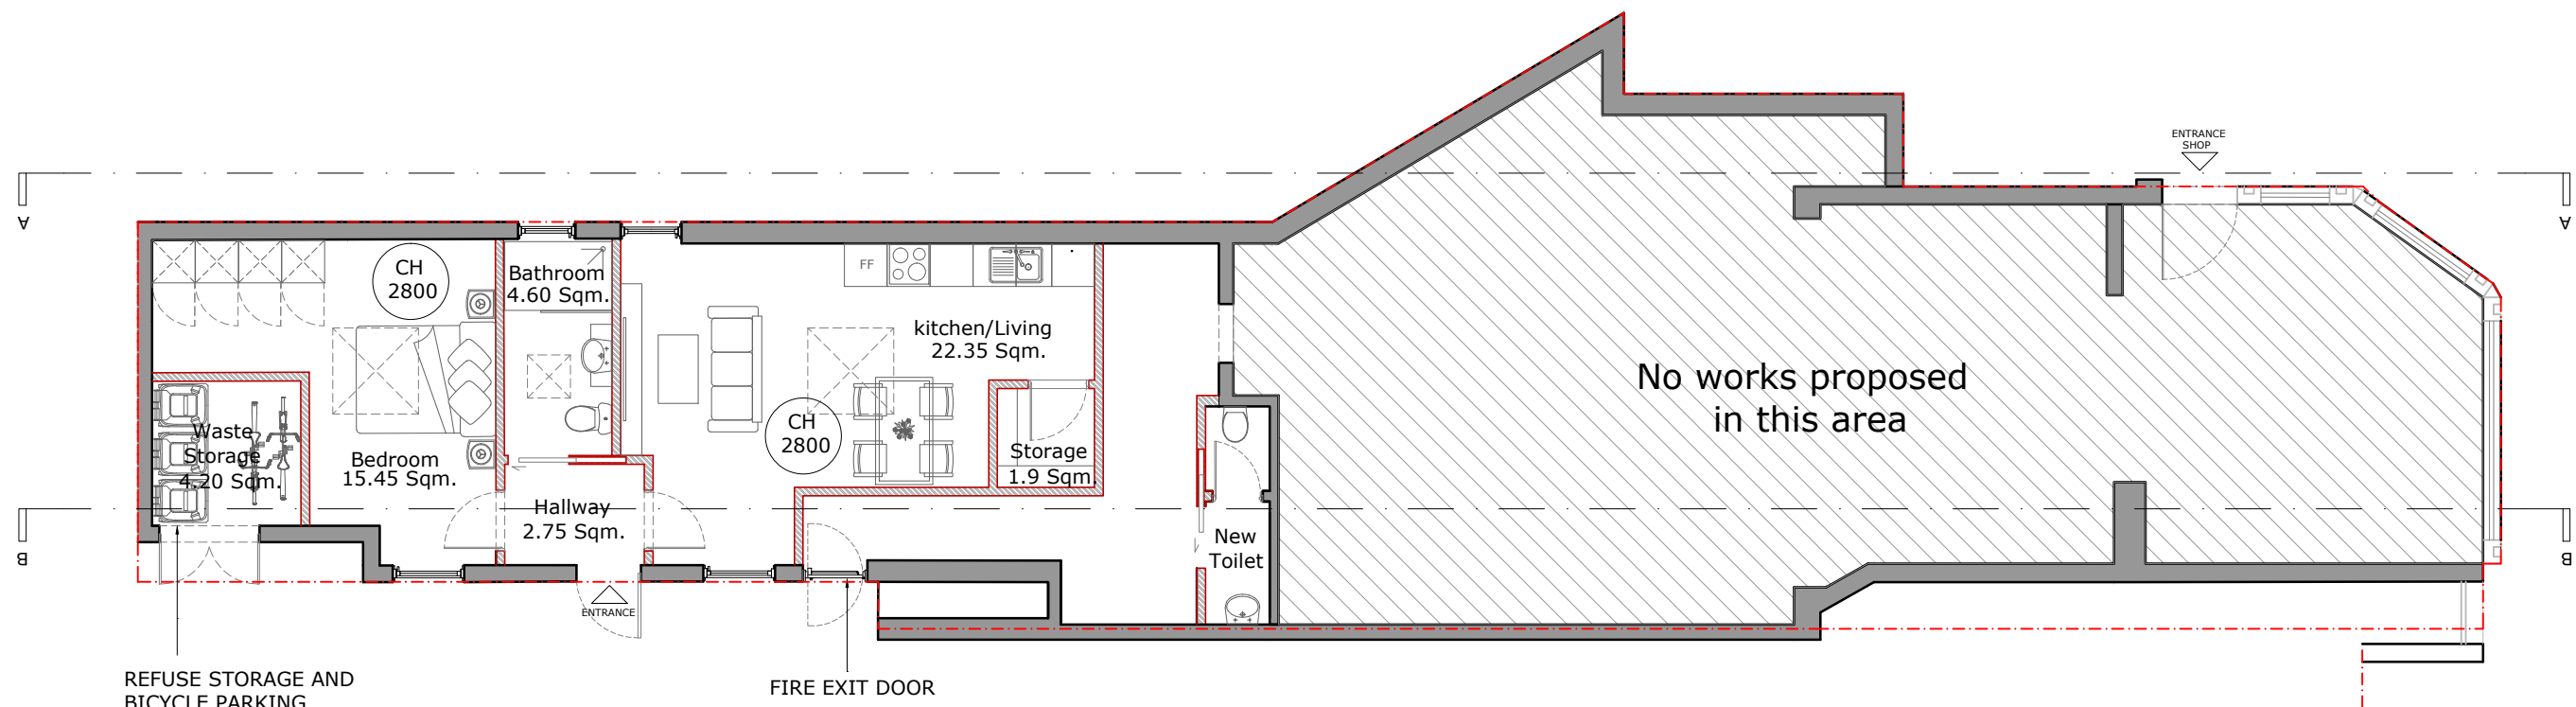

REFUSE STORAGE AND
BICYCLE PARKING

1 x 25L food bin,
1 x 140L non-recycling bin and
1 x 140L recycling bin.

2 cycle parking spaces

Tot internal Area
51.25 Sq.M.
H ceiling = 2800mm

PLEASE NOTE

1. All dimensions to be verified on site.
2. All dimensions are in millimeters.
3. No work shall commence until all approvals and agreements have been obtained.
These include, Planning, Building Regulations, Water and party Wall.
4. The Copyright of this drawing belongs to Adv Planning Limited T/A Advance Architecture.

Scale (@ A3) 1 : 100



Drawn By

MP

Checked By

KK

PROJECT
STATUS

PLANNING

PROPOSED GROUND
FLOOR PLAN

PROJECT

6 TURNPIKE LANE
WOOD GREEN
N8 0PT

SHEET

JOB No.

PLANS

DRAWING
NUMBER

DATE

P106

REV

10/05/2026



352 Green Lanes, Palmers Green,
London N13 5TJ - 020 8801 6601
www.advancearchitecture.co.uk
info@advancearchitecture.co.uk