



- General notes:**
- All dimensions are in millimetres unless otherwise stated.
 - The drawings are for the purpose of architectural intent, they are not construction documents do not scale from the drawings for the purpose of construction.
 - All critical dimensions to be verified in field before commencing any work and any discrepancies reported to designer immediately.
 - This drawing should be read in conjunction with contract documents, project working drawings, specifications and all consultants/specialist/ engineer's drawings, details and specifications.
 - Existing buildings, structures and features are indicative and drawn for illustration purpose only. To be verified on site.
 - All works to be carried out in accordance with british standards and current building regulations.

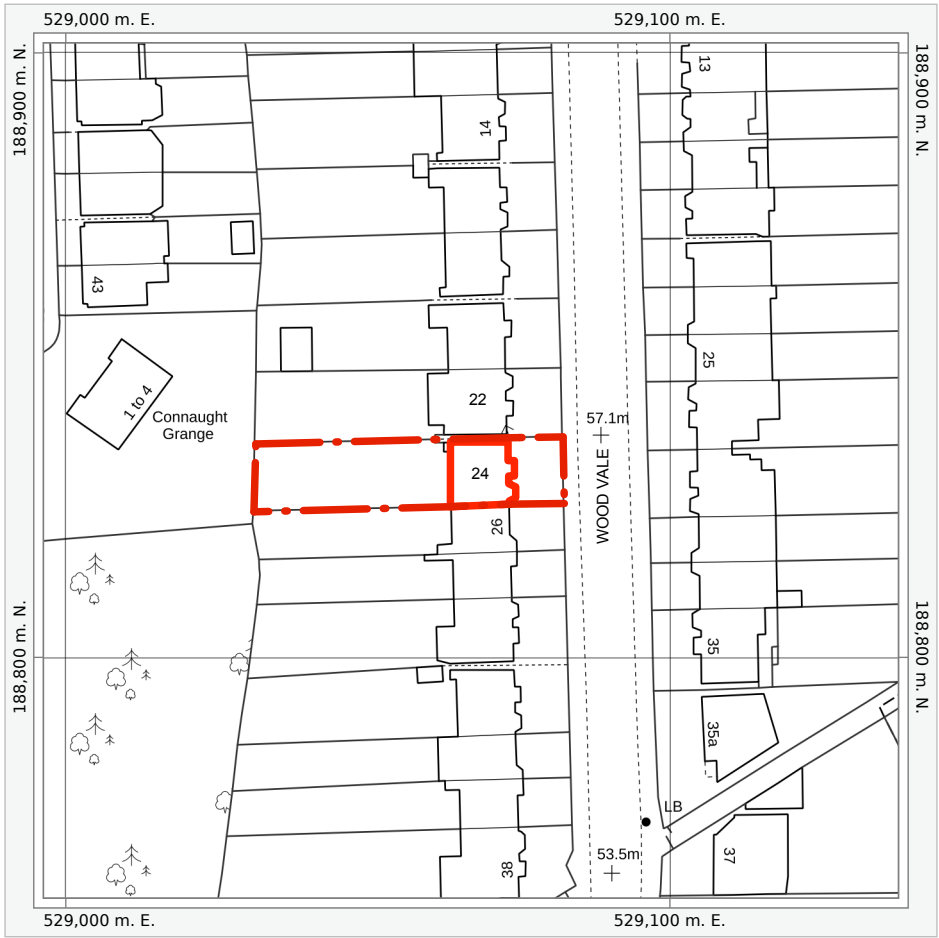

Site Location Plan
Scale: 1:1250

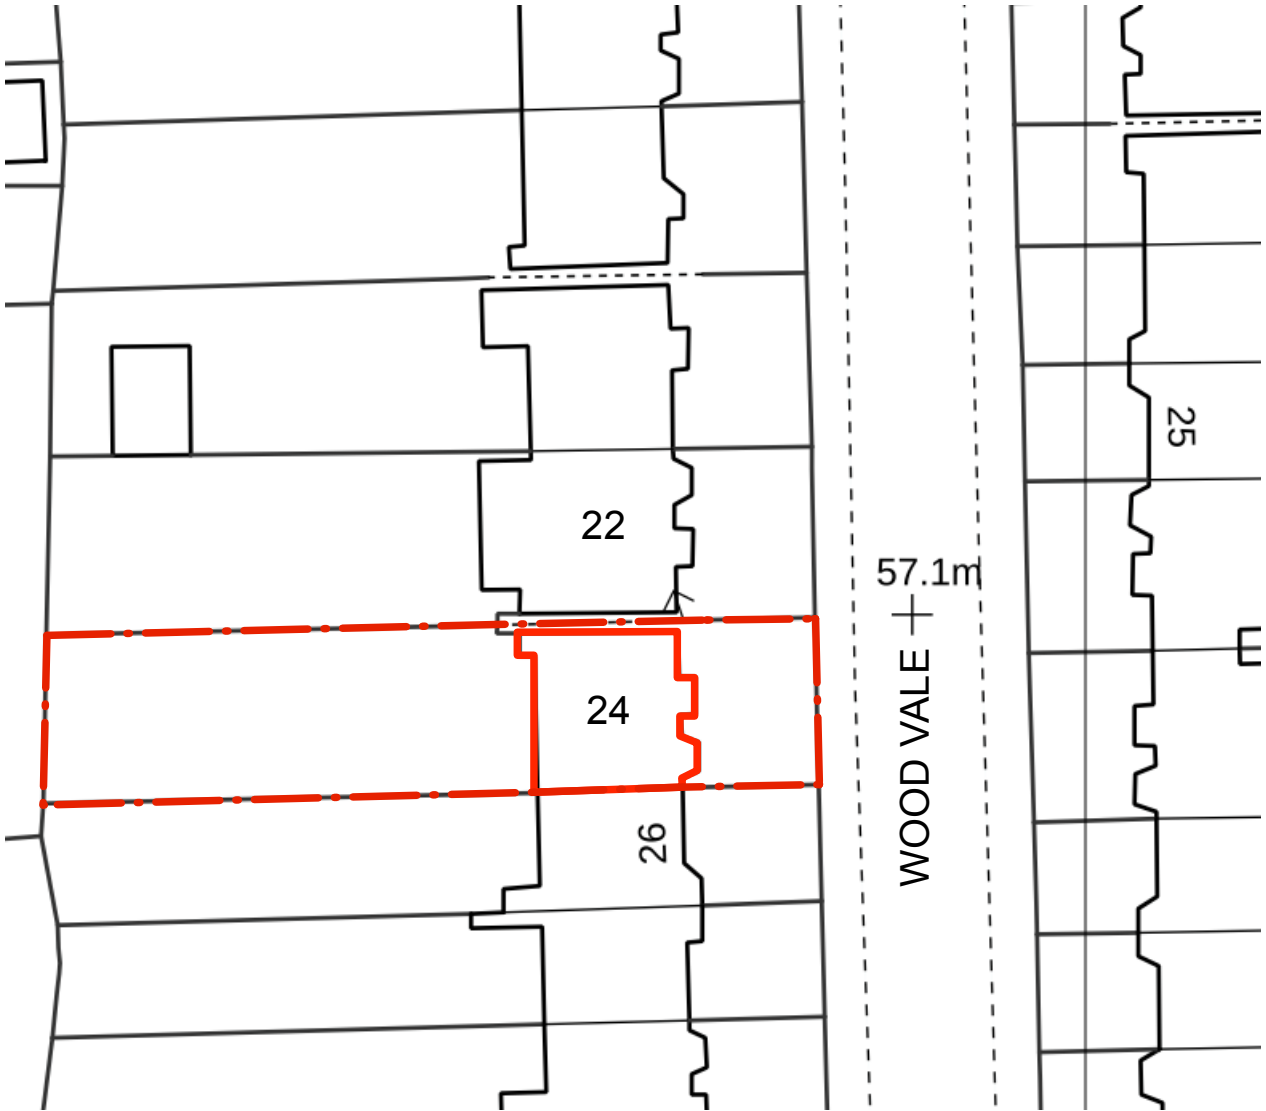

Block Plan
Scale: 1:500

PLANNING



Rev	Date	Description
A	16/03/26	DRAFT PRE-APPLICATION SUBMISSION
B	02/05/26	PLANNING SUBMISSION


m. +44(0) 7817 897 814
info@enbeearchitectureanddesign.com
www.enbeearchitectureanddesign.com

enbee architecture + design
62 Ferndene Rd, London SE24 0AB


24 WOOD VALE, N10 3DP

SITE LOCATION PLANS

DATE: MARCH '26 SCALE: REF DRG @A3 JOB NO:257 DRG NO: 257-01

 

- General notes:**
- All dimensions are in millimetres unless otherwise stated.
 - The drawings are for the purpose of architectural intent, they are not construction documents do not scale from the drawings for the purpose of construction.
 - All critical dimensions to be verified in field before commencing any work and any discrepancies reported to designer immediately.
 - This drawing should be read in conjunction with contract documents, project working drawings, specifications and all consultants/specialist/ engineer's drawings, details and specifications.
 - Existing buildings, structures and features are indicative and drawn for illustration purpose only. To be verified on site.
 - All works to be carried out in accordance with british standards and current building regulations.

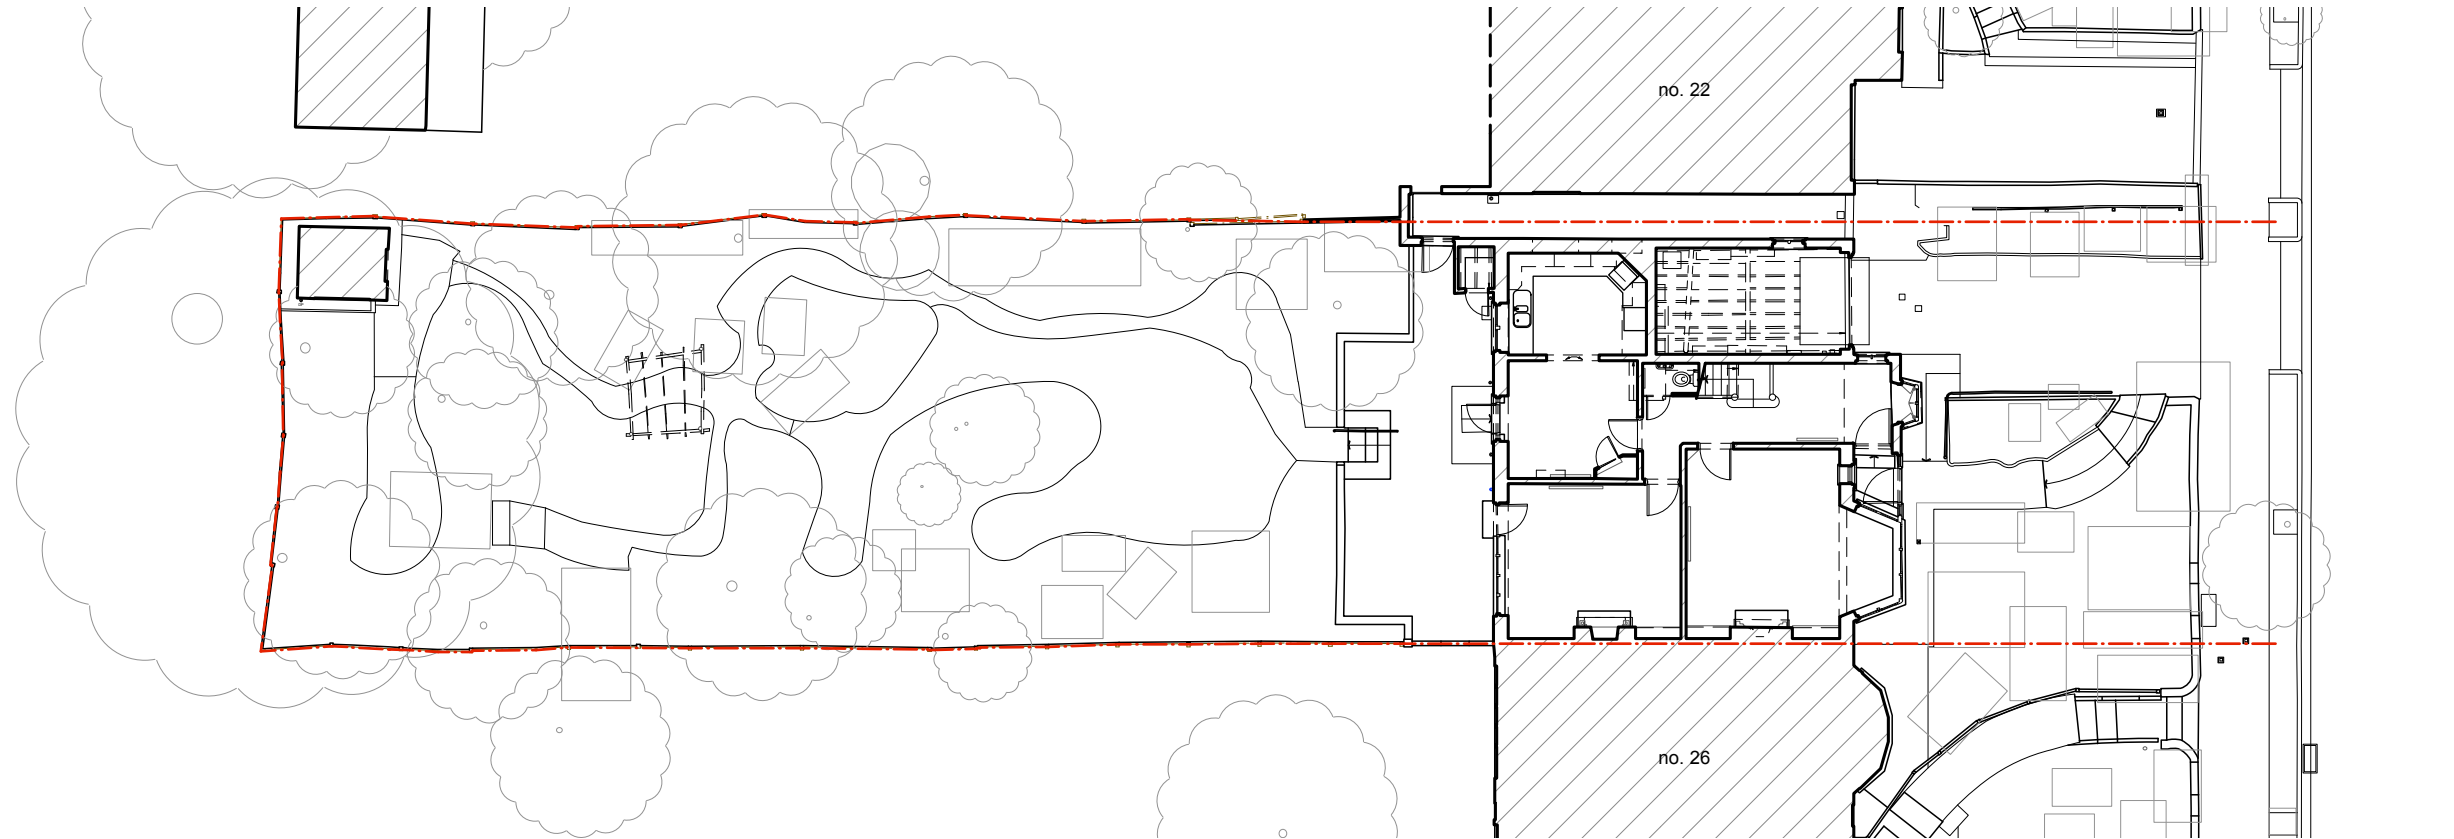

PLANNING





Rev	Date	Description
A	16/03/26	DRAFT PRE-APPLICATION SUBMISSION
B	02/05/26	PLANNING SUBMISSION

m. +44(0) 7817 897 814
info@enbeearchitectureanddesign.com
www.enbeearchitectureanddesign.com

enbee architecture + design
62 Ferndene Rd, London SE24 0AB

24 WOOD VALE, N10 3DP
EXISTING SITE PLAN

DATE: MARCH '26 SCALE: REF DRG @A3 JOB NO:257 DRG NO: 257-02

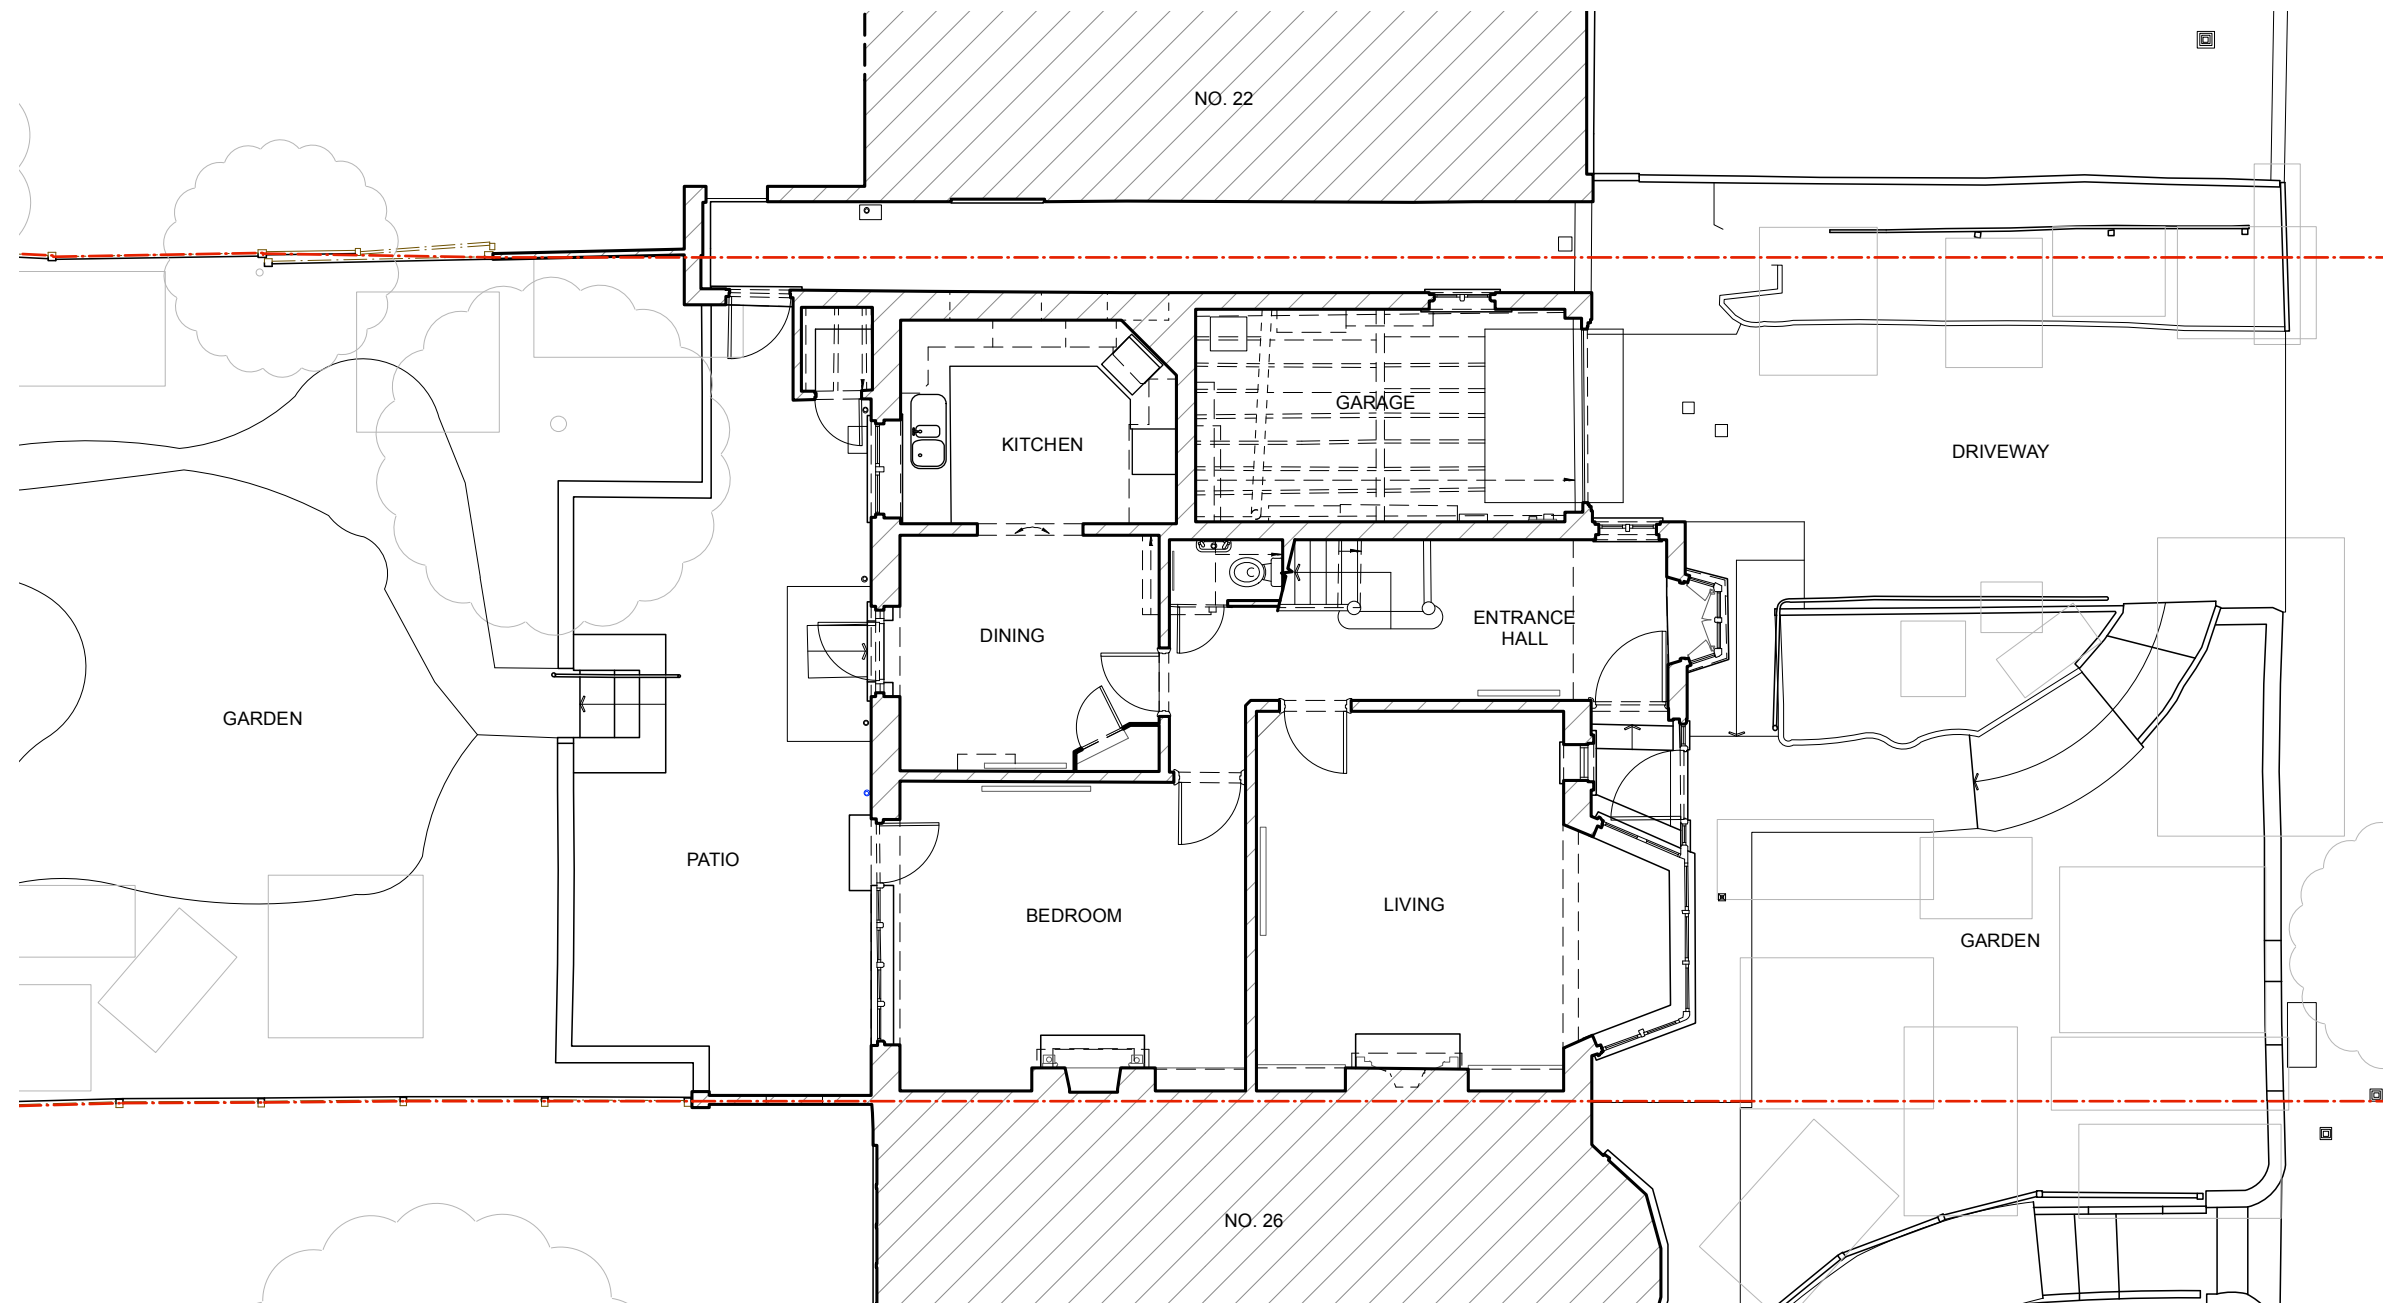 

- General notes:**
- All dimensions are in millimetres unless otherwise stated.
 - The drawings are for the purpose of architectural intent, they are not construction documents do not scale from the drawings for the purpose of construction.
 - All critical dimensions to be verified in field before commencing any work and any discrepancies reported to designer immediately.
 - This drawing should be read in conjunction with contract documents, project working drawings, specifications and all consultants/specialist/ engineer's drawings, details and specifications.
 - Existing buildings, structures and features are indicative and drawn for illustration purpose only. To be verified on site.
 - All works to be carried out in accordance with british standards and current building regulations.

PLANNING



Rev	Date	Description
A	16/03/26	DRAFT PRE-APPLICATION SUBMISSION
B	02/05/26	PLANNING SUBMISSION




m. +44(0) 7817 897 814
info@enbeearchitectureanddesign.com
www.enbeearchitectureanddesign.com

enbee architecture + design
62 Ferndene Rd, London SE24 0AB

24 WOOD VALE, N10 3DP

EXISTING GROUND FLOOR PLAN

DATE: MARCH '26 SCALE: REF DRG @A3 JOB NO:257 DRG NO: 257-03

 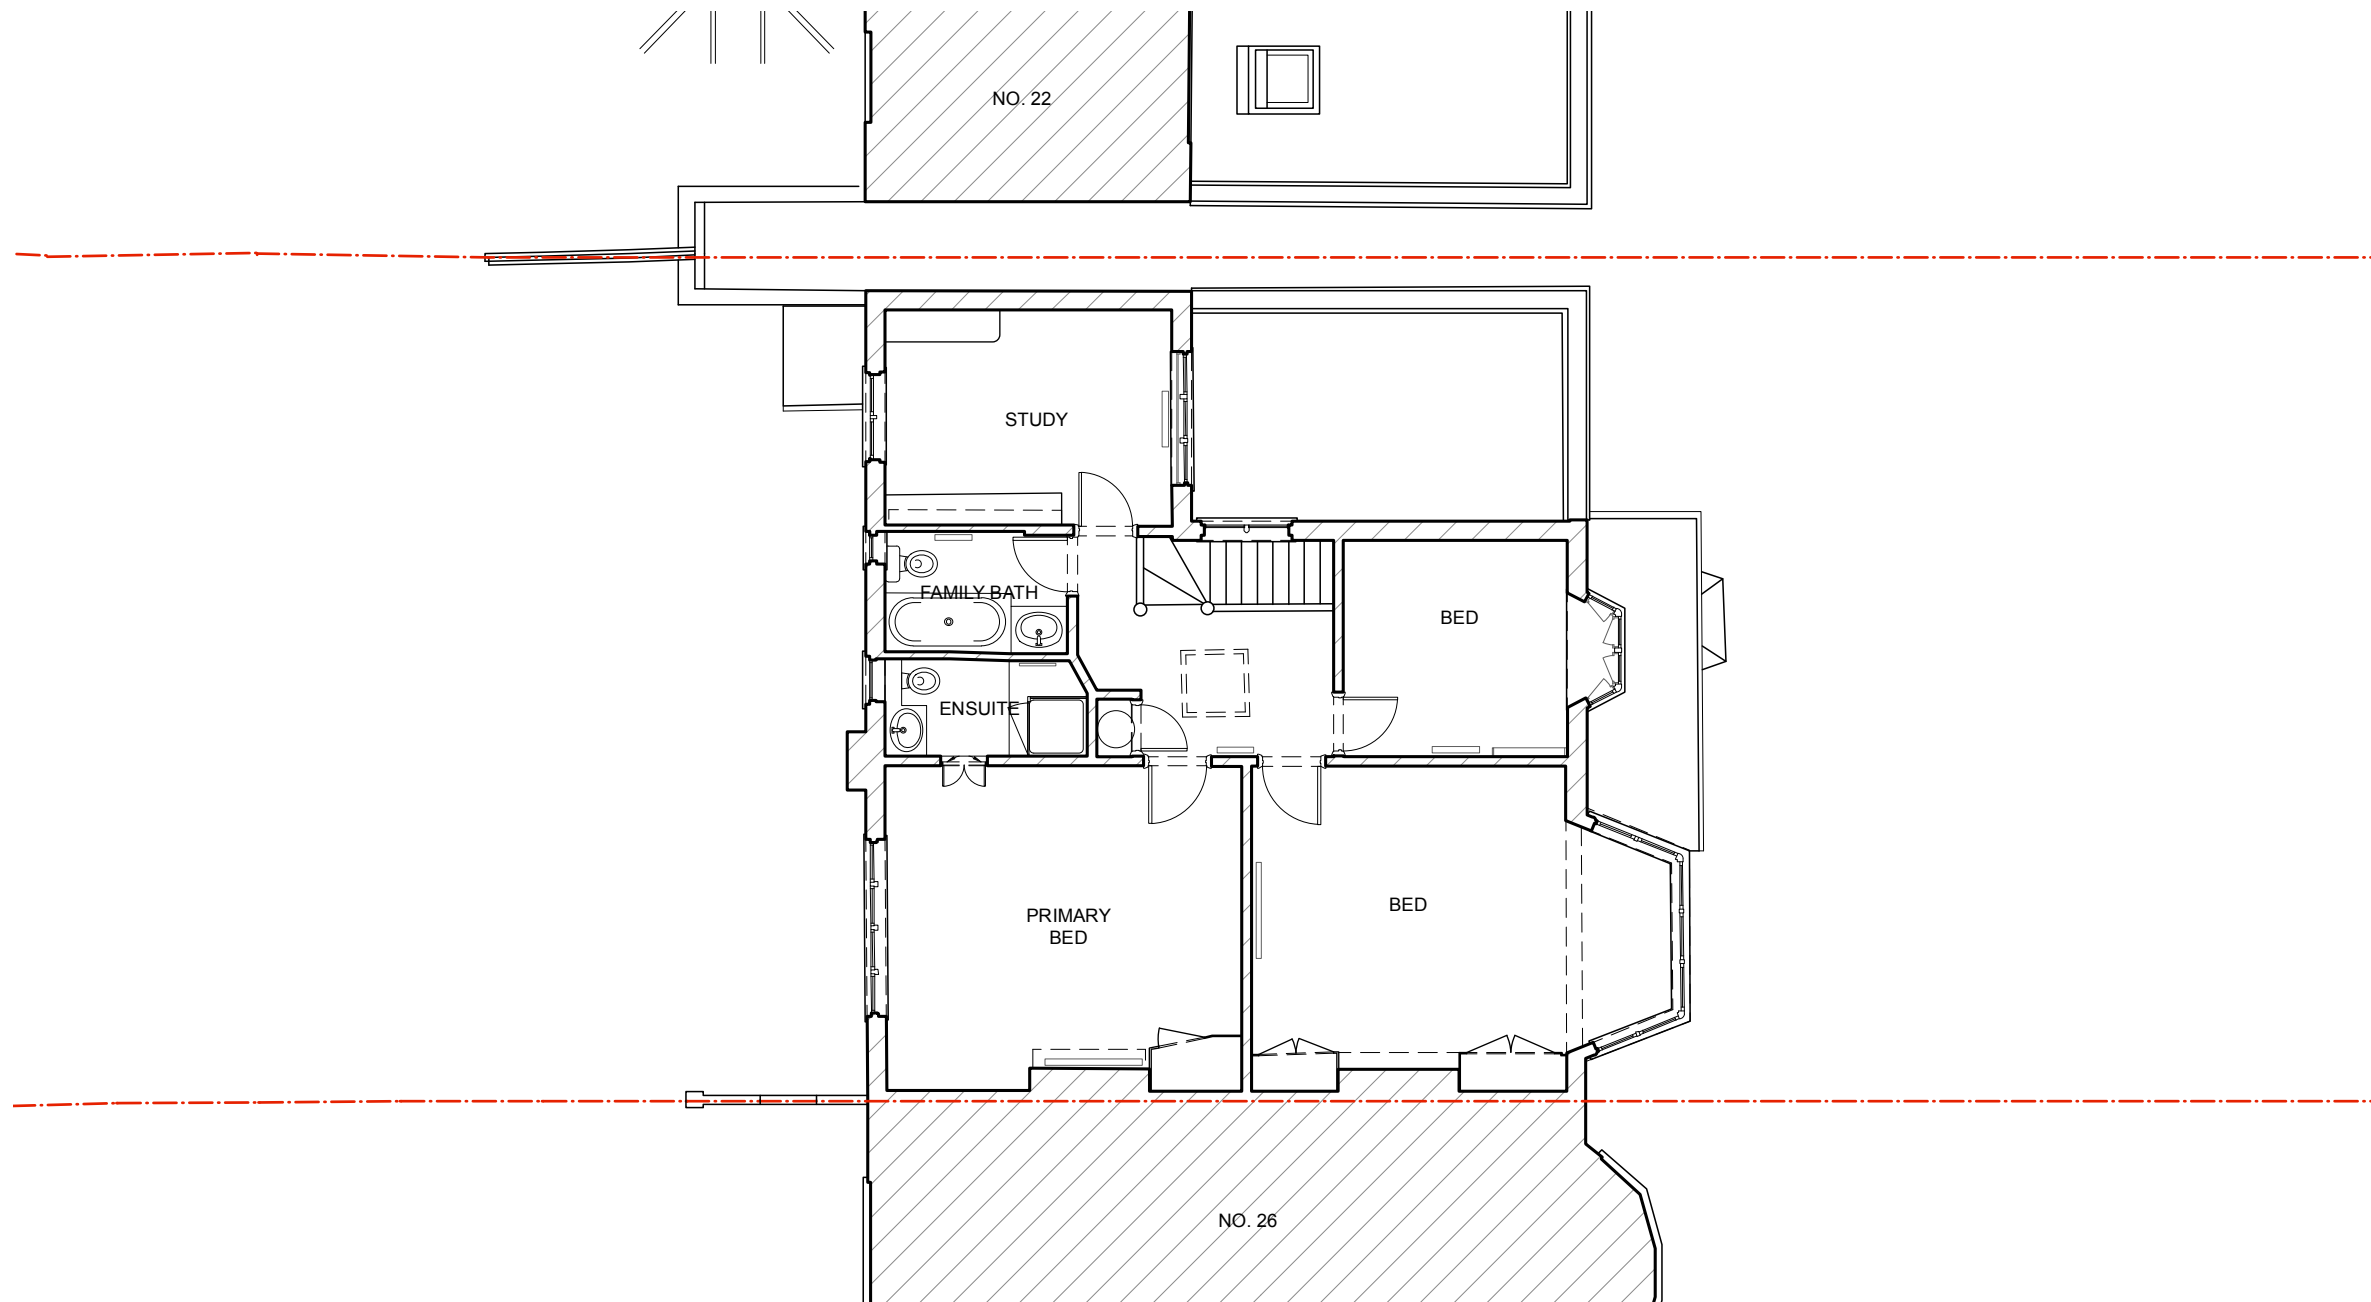 

- General notes:**
- All dimensions are in millimetres unless otherwise stated.
 - The drawings are for the purpose of architectural intent, they are not construction documents do not scale from the drawings for the purpose of construction.
 - All critical dimensions to be verified in field before commencing any work and any discrepancies reported to designer immediately.
 - This drawing should be read in conjunction with contract documents, project working drawings, specifications and all consultants/specialist/ engineer's drawings, details and specifications.
 - Existing buildings, structures and features are indicative and drawn for illustration purpose only. To be verified on site.
 - All works to be carried out in accordance with british standards and current building regulations.

PLANNING



Rev	Date	Description
A	16/03/26	DRAFT PRE-APPLICATION SUBMISSION
B	02/05/26	PLANNING SUBMISSION



m. +44(0) 7817 897 814
info@enbeearchitectureanddesign.com
www.enbeearchitectureanddesign.com

enbee architecture + design
62 Ferndene Rd, London SE24 0AB

24 WOOD VALE, N10 3DP

EXISTING FIRST FLOOR PLAN

DATE: MARCH '26 SCALE: REF DRG @A3 JOB NO:257 DRG NO: 257-04

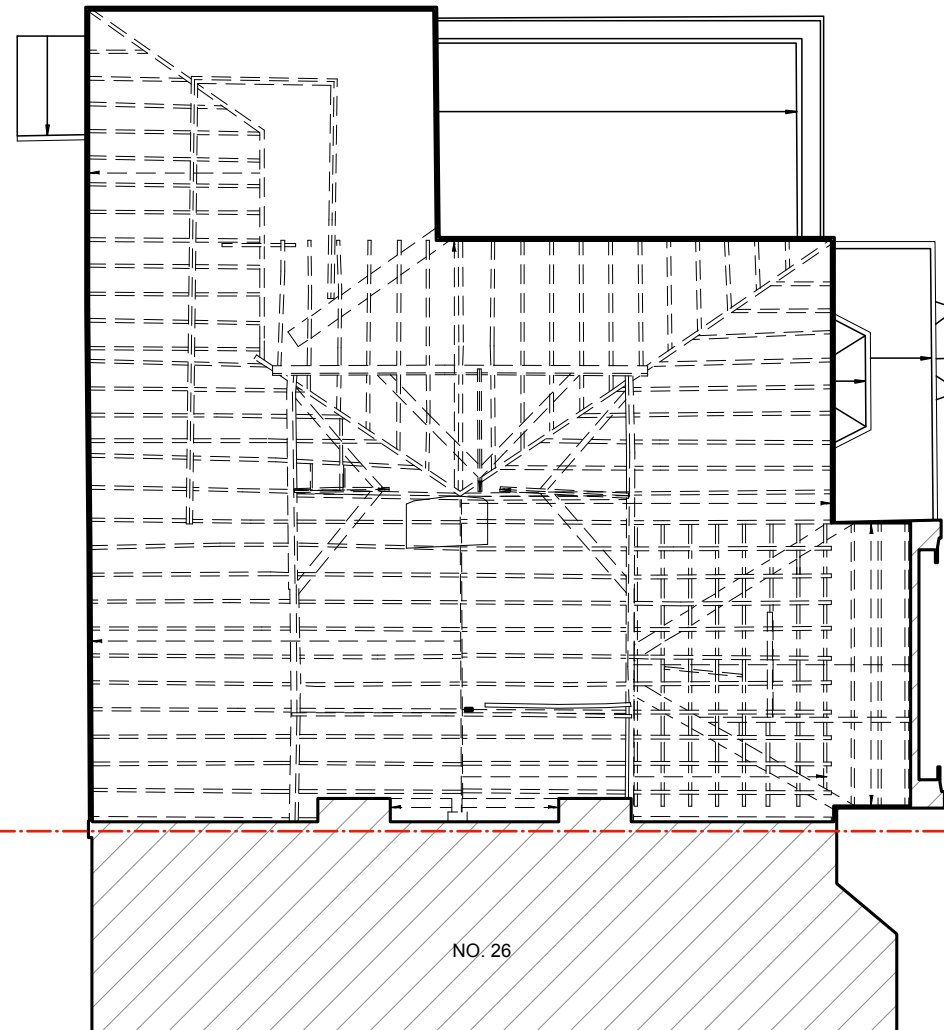 

0 2 4 10m

- General notes:**
- All dimensions are in millimetres unless otherwise stated.
 - The drawings are for the purpose of architectural intent, they are not construction documents do not scale from the drawings for the purpose of construction.
 - All critical dimensions to be verified in field before commencing any work and any discrepancies reported to designer immediately.
 - This drawing should be read in conjunction with contract documents, project working drawings, specifications and all consultants/specialist/ engineer's drawings, details and specifications.
 - Existing buildings, structures and features are indicative and drawn for illustration purpose only. To be verified on site.
 - All works to be carried out in accordance with british standards and current building regulations.

PLANNING



Rev	Date	Description
A	16/03/26	DRAFT PRE-APPLICATION SUBMISSION
B	02/05/26	PLANNING SUBMISSION




m. +44(0) 7817 897 814
info@enbeearchitectureanddesign.com
www.enbeearchitectureanddesign.com

enbee architecture + design
62 Ferndene Rd, London SE24 0AB

24 WOOD VALE, N10 3DP

EXISTING LOFT FLOOR PLAN

DATE: MARCH '26 SCALE: REF DRG @A3 JOB NO:257 DRG NO: 257-05

 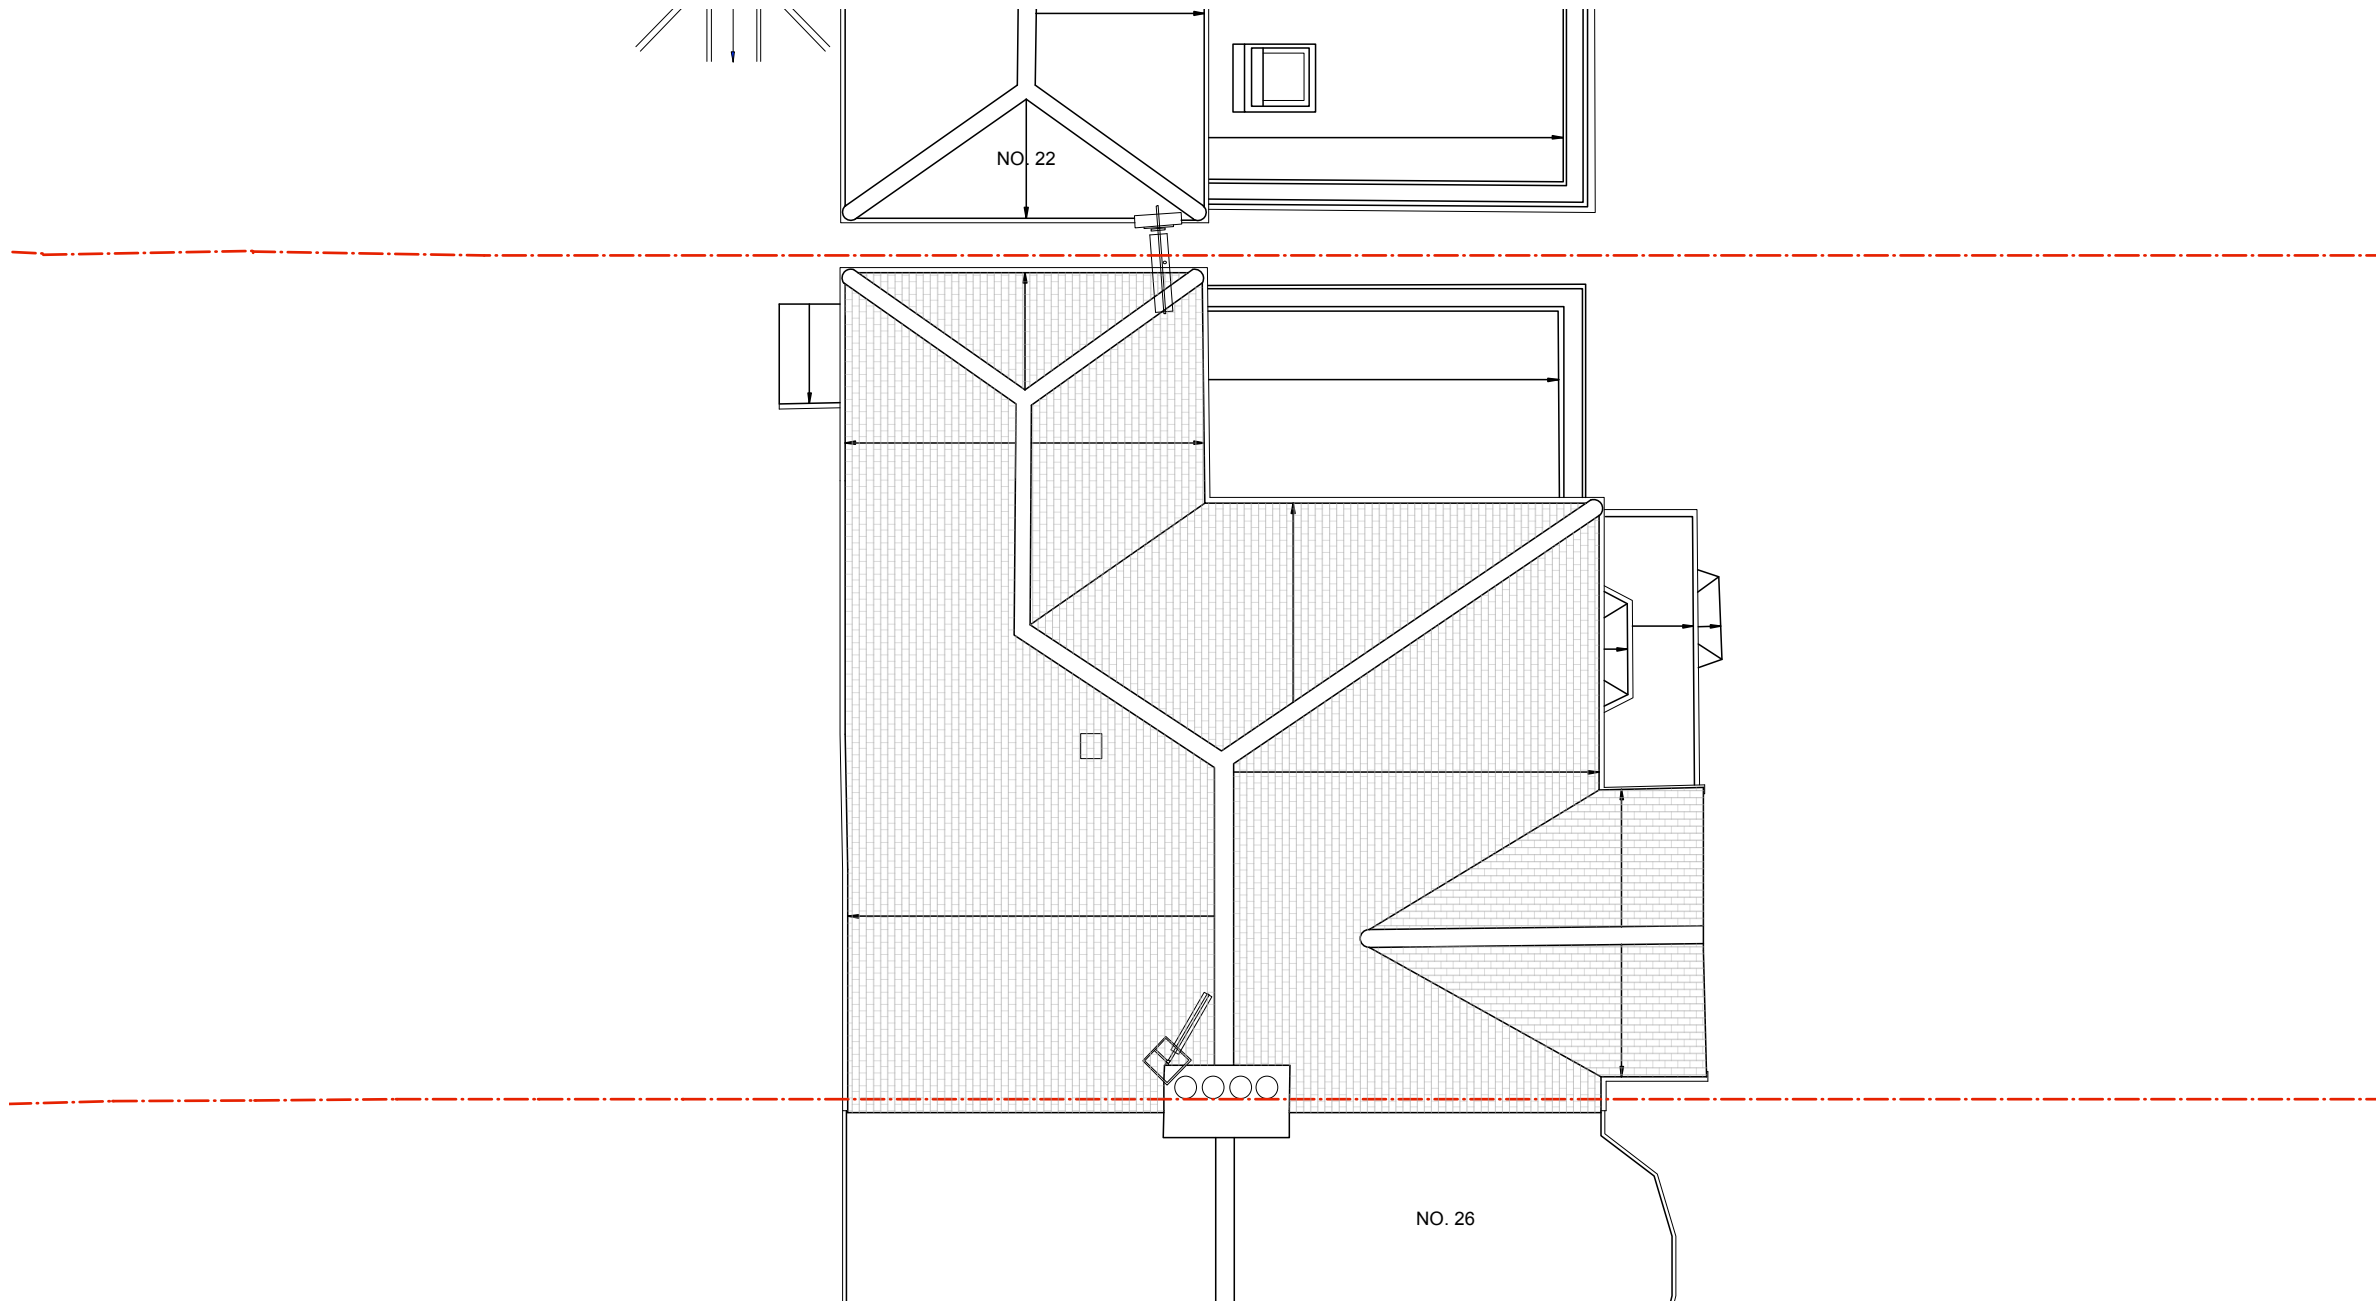 

- General notes:**
- All dimensions are in millimetres unless otherwise stated.
 - The drawings are for the purpose of architectural intent. they are not construction documents do not scale from the drawings for the purpose of construction.
 - All critical dimensions to be verified in field before commencing any work and any discrepancies reported to designer immediately.
 - This drawing should be read in conjunction with contract documents, project working drawings, specifications and all consultants/specialist/ engineer's drawings, details and specifications.
 - Existing buildings, structures and features are indicative and drawn for illustration purpose only. To be verified on site.
 - All works to be carried out in accordance with british standards and current building regulations.

PLANNING



Rev	Date	Description
A	16/03/26	DRAFT PRE-APPLICATION SUBMISSION
B	02/05/26	PLANNING SUBMISSION


m. +44(0) 7817 897 814
info@enbeearchitectureanddesign.com
www.enbeearchitectureanddesign.com

enbee architecture + design
62 Ferndene Rd, London SE24 0AB

24 WOOD VALE, N10 3DP

EXISTING ROOF PLAN

DATE: MARCH '26 SCALE: REF DRG @A3 JOB NO:257 DRG NO: 257-06

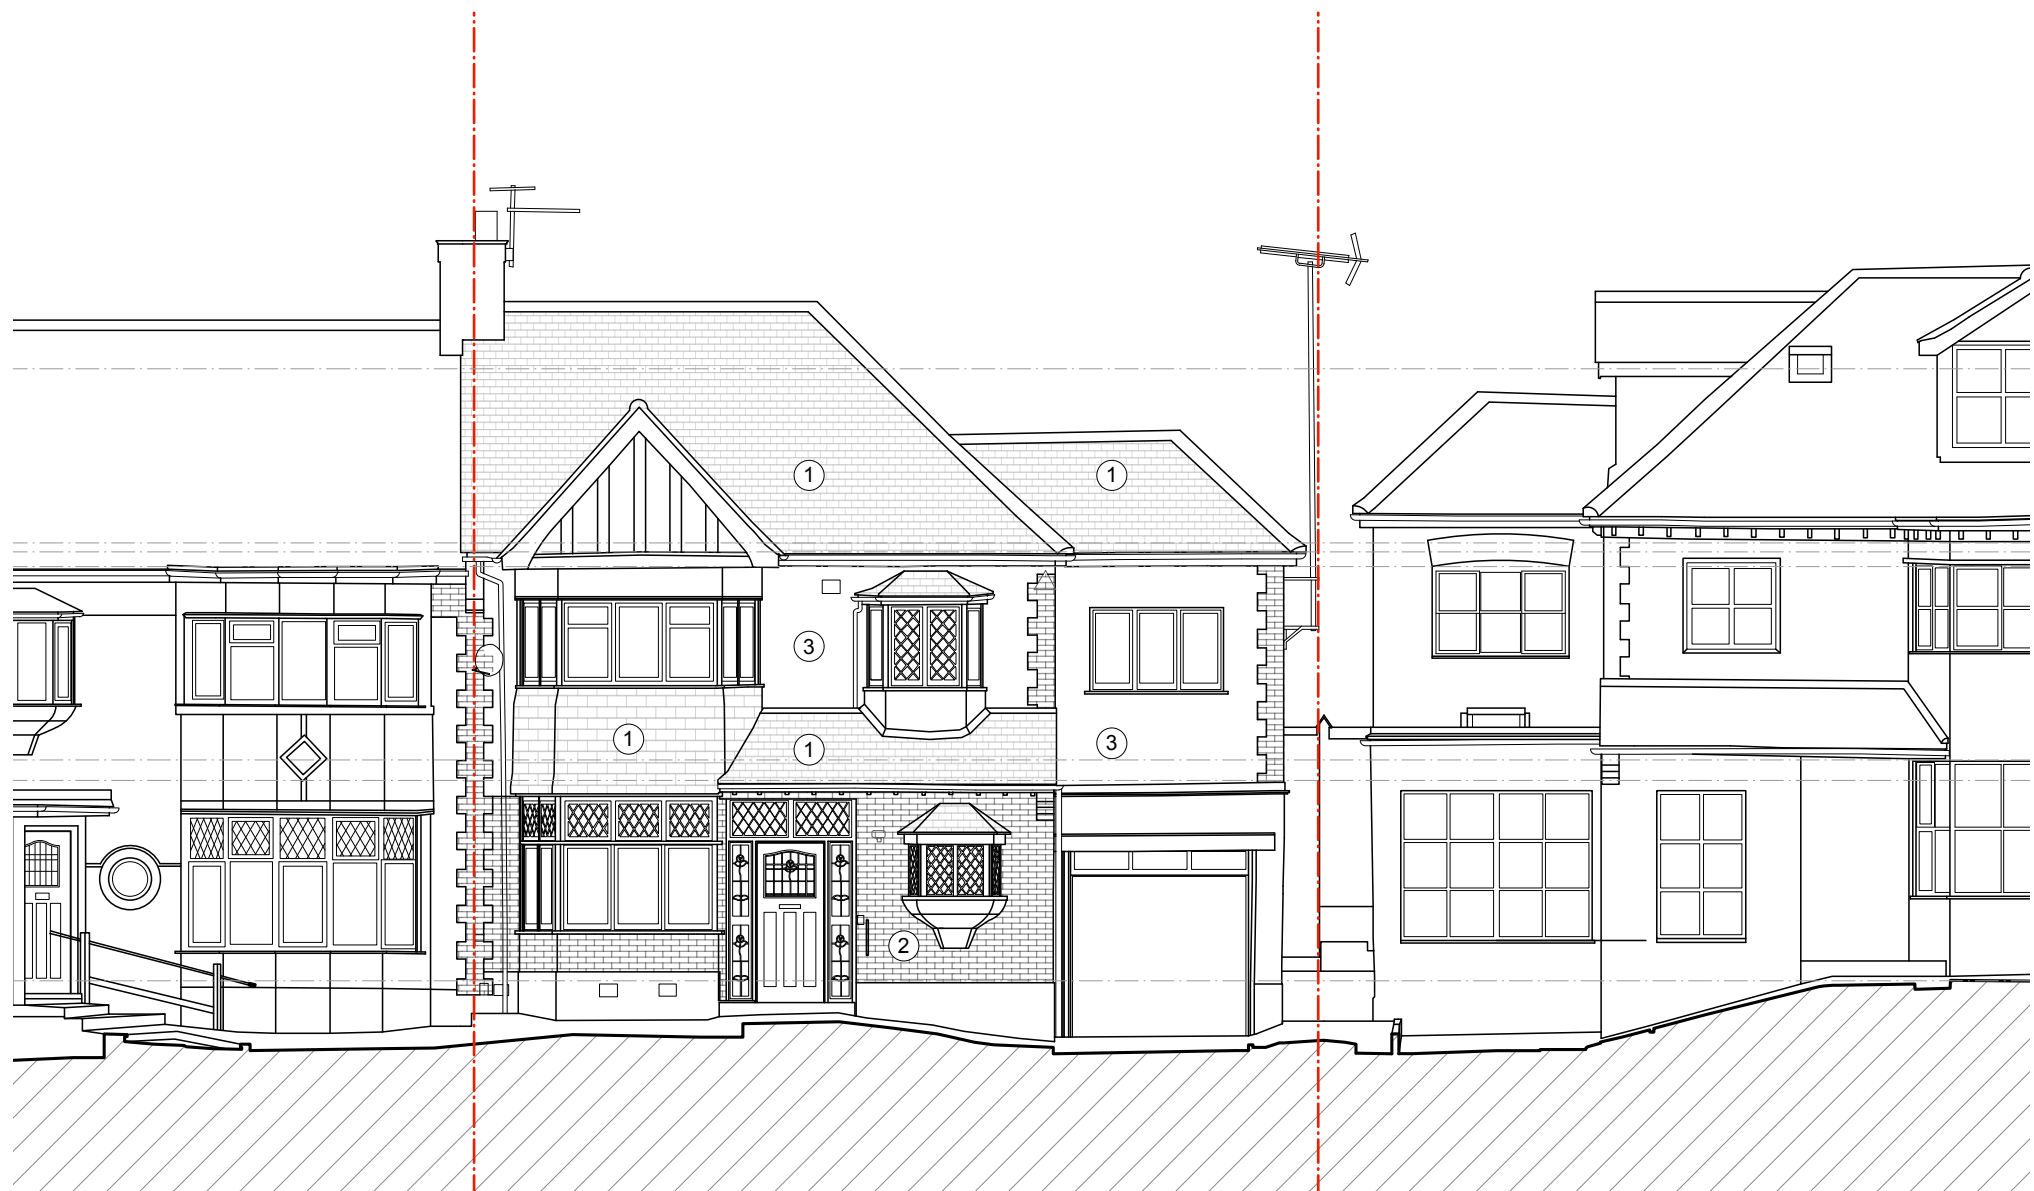

General notes:

- All dimensions are in millimetres unless otherwise stated.
- The drawings are for the purpose of architectural intent, they are not construction documents do not scale from the drawings for the purpose of construction.
- All critical dimensions to be verified in field before commencing any work and any discrepancies reported to designer immediately.
- This drawing should be read in conjunction with contract documents, project working drawings, specifications and all consultants/specialist/ engineer's drawings, details and specifications.
- Existing buildings, structures and features are indicative and drawn for illustration purpose only. To be verified on site.
- All works to be carried out in accordance with british standards and current building regulations.

- ① Existing tile finish
- ② Existing brick finish
- ③ Existing render finish

PLANNING



Rev	Date	Description
A	16/03/26	DRAFT PRE-APPLICATION SUBMISSION
B	02/05/26	PLANNING SUBMISSION

m. +44(0) 7817 897 814
info@enbeearchitectureanddesign.com
www.enbeearchitectureanddesign.com

enbee architecture + design
62 Ferndene Rd, London SE24 0AB

24 WOOD VALE, N10 3DP

EXISTING FRONT ELEVATION

DATE: MARCH '26 SCALE: REF DRG @A3 JOB NO:257 DRG NO: 257-07



General notes:

- All dimensions are in millimetres unless otherwise stated.
- The drawings are for the purpose of architectural intent, they are not construction documents do not scale from the drawings for the purpose of construction.
- All critical dimensions to be verified in field before commencing any work and any discrepancies reported to designer immediately.
- This drawing should be read in conjunction with contract documents, project working drawings, specifications and all consultants/specialist/ engineer's drawings, details and specifications.
- Existing buildings, structures and features are indicative and drawn for illustration purpose only. To be verified on site.
- All works to be carried out in accordance with british standards and current building regulations.

- ① Existing tile finish
- ② Existing brick finish
- ③ Existing render finish

PLANNING



Rev	Date	Description
A	16/03/26	DRAFT PRE-APPLICATION SUBMISSION
B	02/05/26	PLANNING SUBMISSION

m. +44(0) 7817 897 814
info@enbeearchitectureanddesign.com
www.enbeearchitectureanddesign.com

enbee architecture + design
62 Ferndene Rd, London SE24 0AB

24 WOOD VALE, N10 3DP
EXISTING REAR ELEVATION

DATE: MARCH '26 SCALE: REF DRG @A3 JOB NO:257 DRG NO: 257-08



General notes:

- All dimensions are in millimetres unless otherwise stated.
- The drawings are for the purpose of architectural intent, they are not construction documents do not scale from the drawings for the purpose of construction.
- All critical dimensions to be verified in field before commencing any work and any discrepancies reported to designer immediately.
- This drawing should be read in conjunction with contract documents, project working drawings, specifications and all consultants/specialist/ engineer's drawings, details and specifications.
- Existing buildings, structures and features are indicative and drawn for illustration purpose only. To be verified on site.
- All works to be carried out in accordance with british standards and current building regulations.

- ① Existing tile finish
- ② Existing brick finish
- ③ Existing render finish
- ④ Opening bricked up

PLANNING



Rev	Date	Description
A	16/03/26	DRAFT PRE-APPLICATION SUBMISSION
B	02/05/26	PLANNING SUBMISSION

m. +44(0) 7817 897 814
info@enbeearchitectureanddesign.com
www.enbeearchitectureanddesign.com

enbee architecture + design
62 Ferndene Rd, London SE24 0AB

24 WOOD VALE, N10 3DP
EXISTING SIDE ELEVATION

DATE: MARCH '26 SCALE: REF DRG @A3 JOB NO:257 DRG NO: 257-09



- General notes:**
- All dimensions are in millimetres unless otherwise stated.
 - The drawings are for the purpose of architectural intent, they are not construction documents do not scale from the drawings for the purpose of construction.
 - All critical dimensions to be verified in field before commencing any work and any discrepancies reported to designer immediately.
 - This drawing should be read in conjunction with contract documents, project working drawings, specifications and all consultants/specialist/ engineer's drawings, details and specifications.
 - Existing buildings, structures and features are indicative and drawn for illustration purpose only. To be verified on site.
 - All works to be carried out in accordance with british standards and current building regulations.

PLANNING



Rev	Date	Description
A	16/03/26	DRAFT PRE-APPLICATION SUBMISSION
B	02/05/26	PLANNING SUBMISSION

m. +44(0) 7817 897 814
info@enbeearchitectureanddesign.com
www.enbeearchitectureanddesign.com

enbee architecture + design
62 Ferndene Rd, London SE24 0AB

24 WOOD VALE, N10 3DP

EXISTING SECTION A

DATE: MARCH '26 SCALE: REF DRG @A3 JOB NO:257 DRG NO: 257-10